
VALLEY LANDFILLS, INC.

COFFIN BUTTE LANDFILL
CONDITIONAL USE PERMIT APPLICATION
29175 COFFIN BUTTE ROAD
CORVALLIS, BENTON COUNTY, OREGON 97330

PREPARED FOR:

REPUBLIC SERVICES

SHEET INDEX	
SHEET NUMBER	SHEET TITLE
1	COVER SHEET
2	BENTON COUNTY TAX LOTS & ZONING
2A	BENTON COUNTY TAX LOTS & ZONING
3	EXISTING CONDITIONS
4	DEMOLITION PLAN
5	OVERALL DEVELOPMENT PLAN
6	DEVELOPMENT AREA LAYOUT
7	COFFIN BUTTE ROAD PROPOSED RIGHTS-OF-WAY
8	LEFT TURN TRAFFIC PLAN
9	NORTH ROAD PLAN
10	PARKING INFRASTRUCTURE PLAN
11	DEVELOPMENT AREA TOP OF WASTE GRADES
12	DEVELOPMENT AREA PHASE 1
13	DEVELOPMENT AREA PHASE 2
14	TOP OF WASTE PHASE 1
15	TOP OF WASTE PHASE 2
16	TOP OF WASTE PHASE 3
17	TOP OF WASTE PHASE 4
18	STOCKPILE PLAN
19	LANDSCAPE PLAN
20	SOUTH STORMWATER BASIN
21	WETPOND-DETENTION POND COMBINATION PLAN
22	WETPOND-DETENTION POND COMBINATION PROFILES
23	STORMWATER PROFILES
24	STORMWATER PROFILES
25	CROSS-SECTIONS
26	CROSS-SECTIONS
27	TRAFFIC DETAILS
28	DEVELOPMENT DETAILS

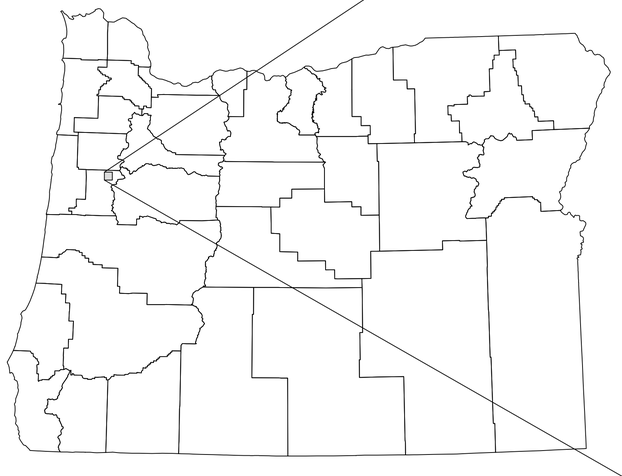


OREGON COUNTIES MAP
N.T.S.



SITE MAP

SCALE IN FEET
0 600 1200

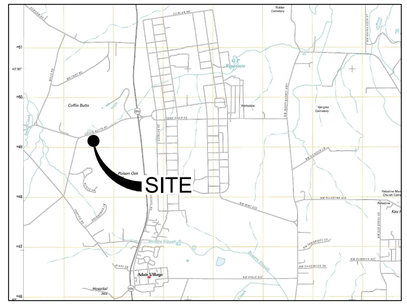

U.S.G.S. MAP

U.S.G.S 7.5 MIN. TOPOGRAPHY MAP,
LEWISBURG QUADRANGLE, OR, DATED 2011

SCALE IN FEET
0 5000 10000

REFERENCE

AERIAL PHOTOGRAPH, TOPOGRAPHIC INFORMATION FROM AERIAL SURVEY AND GRID BY COOPER AERIAL SURVEYS COMPANY; DATE OF PHOTOGRAPHY: OCTOBER 07, 2021.

REGISTERED PROFESSIONAL ENGINEER
92360PE
OREGON
JULY 13, 2011
JEFF A. SHEPHERD
EXPIRES: 06/30/2026

SUBMITTAL RECORD

NO	DATE	DESCRIPTION
1		

2356 Gold Meadow Way
Suite 120
Gold River, CA 95670
Ph: 916.503.0050
www.cecinc.com

Civil & Environmental Consultants, Inc.

VALLEY LANDFILLS, INC.
COFFIN BUTTE LANDFILL
CONDITIONAL USE PERMIT APPLICATION
CORVALLIS, OR 97330

COVER SHEET

DATE:	JANUARY 2025	DRAWN BY:	JS
DWG SCALE:	AS SHOWN	CHECKED BY:	JAS
PROJECT NO:			322-142
APPROVED BY:			JAS

DRAWING NO.: 1

P:\320-001\322-142\-CAD\Dwg\SW01\322142-SW01-1-Cover Sheet.dwg(1) LS(1/22/2025 - dbagwell) - LP: 1/30/2025 10:01 AM

LEGEND

- PROPERTY WITH LANDFILL OPERATIONS
- PROPERTY ADJACENT TO LANDFILL OPERATIONS
- PROPERTY ADJACENT TO ADJACENT PROPERTY

NORTH

SCALE IN FEET

0 1,000 2,000

REFERENCE

AERIAL PHOTOGRAPH, TOPOGRAPHIC INFORMATION FROM AERIAL SURVEY AND GRID BY COOPER AERIAL SURVEYS COMPANY; DATE OF PHOTOGRAPHY: OCTOBER 07, 2021.

REGISTERED PROFESSIONAL ENGINEER
92360PE
OREGON
JULY 13, 2017
JEFF A. SHEPHERD
EXPIRES: 06/30/2026

SUBMITTAL RECORD

NO	DATE	DESCRIPTION
1		

2356 Gold Meadow Way
Suite 120
Gold River, CA 95670
Ph: 916.503.0050
www.cecinc.com

Civil & Environmental Consultants, Inc.

VALLEY LANDFILLS, INC.
COFFIN BUTTE LANDFILL
CONDITIONAL USE PERMIT APPLICATION
CORVALLIS, OR 97330

BENTON COUNTY TAX LOTS & ZONING

DATE:	JANUARY 2025
DRAWN BY:	JS
DWG SCALE:	AS SHOWN
CHECKED BY:	JAS
PROJECT NO:	322-142
APPROVED BY:	JAS

DRAWING NO.: **2**

P:\320-0001\322-142\~CAD\Dwg\SW01\322142-SW01-2-Benton County Tax Lots Exhibit.dwg[2] LS(1/22/2025 - jshaw) - LP: 1/30/2025 10:02 AM

NO.	TAX LOT NO.	OWNER NAME	CURRENT ZONING
1	104070000100	OREGON STATE GAME COMMISSION	OS
2	104070000300	R B WEBBER DEVELOPMENT LLC	EFU
3	104070000400	WILFONG TRISHA M	RR-5
4	104070000500	BURDOCK GARLAND R	RR-5
5	104070000601	RINKER TRISTA M	RR-5
6	104070000700	CLEARY BRYCE LAWRENCE	RR-5
7	104070000800	SCOTT DARCI L	RR-5
8	104070000900	WHITE JASON BYRON & JULIE B	RR-5
10	104070001100	AMADOR MARIBEL	RR-5
11	104070001200	LEAVENWORTH EDYNE	RR-5
12	104080000100	OREGON STATE GAME COMMISSION	OS
13	104170000100	OREGON STATE GAME COMMISSION	OS
18	104180000100	OREGON STATE GAME COMMISSION	OS
19	104180000101	CONSUMERS POWER INC	OS
20	104180000102	BUREAU OF LAND MANAGEMENT	OS
21	104180000200	PELTIER REAL ESTATE CO	FC
22	104180000201	POWELL LYNN MAY & HEALD NATHAN LESLIE	FC
23	104180000202	GOETZINGER DALE L & MONA G	RR-5
24	104180000300	DUBIKIN ALEXANDRE & POLUSHKIN GLIKERIA	FC
25	104180000301	VALLEY LANDFILLS INC	FC
26	104180000400	DUBIKIN ALEXANDRE & POLUSHKIN GLIKERIA	RR-5
27	104180000500	YOUNG CAROLYN	RR-5
28	104180000600	YOUNG CAROLYN	RR-5
29	104180000700	HOCKEMA JOSEPH E & JASMINE L	RR-5
30	104180000701	HOCKEMA JOSEPH E & JASMINE L	RR-5
31	104180000800	OREGON STATE FISH & WILDLIFE	FC
32	104180000801	VALLEY LANDFILLS INC	FC
33	104180000900	VALLEY LANDFILLS INC	FC
34	104180001000	VALLEY LANDFILLS INC	FC
35	104180001101	VALLEY LANDFILLS INC	FC
36	104180001102	VALLEY LAND FILLS INC	FC
37	104180001103	PHILLIPS SAMUEL F & CHERYL G	FC
38	104180001104	VALLEY LANDFILLS INC	FC
39	104180001105	PELTIER REAL ESTATE CO	EFU
40	104180001106	VALLEY LANDFILLS INC	LS
41	104180001107	VALLEY LANDFILLS INC	LS
42	104180001108	VALLEY LANDFILLS INC	LS
43	104180001200	VALLEY LANDFILLS INC	FC
44	104190000100	OREGON STATE GAME COMMISSION	OS
45	104190000200	BRADLEY LOWELL THOMAS & MARY ERIN	RR-10
46	104190000301	HOLDORF CATHERINE E, TR	EFU
47	104190000400	TAMPICO RIDGE LLC	RR-10
48	104190000402	KIPPER ROBERT J & JULIE A, TR	RR-10
49	104190000500	GEIER JOEL E & REBECCA S SHERMAN	RR-10
50	104190000600	CRESS MERRILL	RR-10
51	104190000700	MORRELL JEFFREY J & PATRICIA D	RR-10
52	104190001700	CLAPP CYNTHIA R	EFU & RR-10
53	104190001800	KEN & SARAH EDWARDSSON RL TRUST	EFU
54	104190001801	SLABAUGH ROGER L & MICHELLE V	EFU
55	104190001900	HERNANDEZ VICTOR	EFU
56	10419B000300	PELTIER REAL ESTATE CO	RR-10

NO.	TAX LOT NO.	OWNER NAME	CURRENT ZONING
57	10419B000400	CARLIN KATHERYN L, TR	RR-10
58	10419B000500	FRAZIER STEVEN & DAVIS LUE ANN	RR-10
59	10419B000600	GIBBS LANCE A	RR-10
60	10419B001200	BARBARA FICK LIVING TRUST	RR-10
61	10419B001300	BARBARA FICK LIVING TRUST	RR-10
62	10419B001301	VALLEY LANDFILLS INC	RR-10
63	10419B001500	CATHERINE E HOLDORF LIVING TRUST	RR-10
64	10419B001600	VALLEY LANDFILLS INC	RR-10
65	10419D000100	POSTLEWAIT JACOB EDWARD & ELIZABETH REGA	RR-10
66	10419D000200	HOLMES RICHARD H & CHARLCY L	RR-10
109	10419DD03700	YANEZ ERIC & BETHANY J	RR-5
110	10419DD03800	LOPEZ OMAR GENARO	RR-5
111	10419DD03900	ANTONIO & ELIZABETH AMANDI REVOCABLE LIV	RR-5
112	10419DD04000	ANTONIO & ELIZABETH AMANDI REVOCABLE LIV	RR-5
119	104200000300	OREGON STATE GAME COMMISSION	OS
339	105130000100	R B WEBBER DEVELOPMENT LLC	EFU
340	105130000200	DAVID & DEBRA HACKLEMAN TRUST	FC
341	105130000201	DAVID & DEBRA HACKLEMAN TRUST	FC
342	105130000202	BERKLUND HARRISUE, TR	FC
343	105130000203	BERKLUND HARRISUE, TR	FC
344	105130000300	DENOMA JOHN T JR & SEARS DONNA J	FC
345	105130000301	SEARS ROLLIN & DONNA JEANNE	FC
346	105130000400	BRISKEY JOINT REVOCABLE LIVING TRUST	FC
347	105130000500	DAVID A PLANT TRUST	EFU
348	105130000501	MARCUM DONALD R JR	EFU
349	105130000502	LINDSEY RICHARD T & KAREN J	EFU
350	105130000600	WINN TERRILL JAMES & APRIL DOVE	EFU
351	105130000601	GOETZINGER DALE L & MONA G	EFU
352	105130000700	OSC	FC
353	105130000800	VALLEY LANDFILLS INC	EFU
354	105130000900	VALLEY LANDFILLS INC	EFU
355	105130000901	VALLEY LANDFILLS INC	EFU
356	105130000902	VALLEY LANDFILLS INC	EFU
357	105130001000	VALLEY LANDFILLS INC	LS
361	105140000105	HARLAN ANNE M	EFU
362	105140000107	EDWARD L PORTZ & JOANN PORTZ TRUST	EFU
365	105140000111	HARLAN ANNE M	EFU
385	105140001400	BUCKOVIC FAMILY TRUST	EFU
411	105230000100	OREGON STATE BOARD HIGHER ED	FC
412	105240000101	JOHNSON DEBORA LEE, TR	EFU
413	105240000102	JOHNSON DEBORA LEE, TR	EFU
414	105240000103	VALLEY LANDFILLS INC	EFU
415	105240000104	LABRASSEUR GEORGE F & YOLANDE	EFU
416	105240000105	MASON FAMILY LIVING TRUST	EFU
417	105240000106	HOLDORF CATHERINE E, TR	EFU
418	105240000190	STAHL DEE M & WAYNE A	EFU
419	105240000200	VALLEY LANDFILLS INC	EFU
420	105240000300	OREGON STATE BOARD HIGHER ED	FC
421	105240000400	FLAK TIMOTHY A & LIND GINA M	RR-10
437	104190000401	SEARLS JAMES CLUETT	RR-10

REFERENCE

AERIAL PHOTOGRAPH, TOPOGRAPHIC INFORMATION FROM AERIAL SURVEY AND GRID BY COOPER AERIAL SURVEYS COMPANY; DATE OF PHOTOGRAPHY: OCTOBER 07, 2021.

REGISTERED PROFESSIONAL ENGINEER
92360PE
OREGON
JULY 13, 2011
JEFF A. SHEPHERD
EXPIRES: 06/30/2026

SUBMITTAL RECORD

NO	DATE	DESCRIPTION
1		

2356 Gold Meadow Way
Suite 120
Gold River, CA 95670
Ph: 916.503.0050
www.cecinc.com

Civil & Environmental Consultants, Inc.

VALLEY LANDFILLS, INC.
COFFIN BUTTE LANDFILL
CONDITIONAL USE PERMIT APPLICATION
CORVALLIS, OR 97330

BENTON COUNTY TAX LOTS & ZONING

DRAWN BY:	JS
CHECKED BY:	JAS
PROJECT NO:	322-142
APPROVED BY:	JAS
DATE:	JANUARY 2025
DWG SCALE:	AS SHOWN

DRAWING NO.:
2A

P:\320-000\322-142\-CAD\Dwg\SHT\322142-SHT1-2-Benton County Tax Lots Exhibit.dwg[2A] LS(1/22/2025 - jahab) - LP: 1/30/2025 10:02 AM



LEGEND

- PROPERTY BOUNDARY
- EXISTING LANDFILL BOUNDARY
- TAX LOT BOUNDARY
- WETLAND MITIGATION BOUNDARY
- 300 EXISTING 10-FT CONTOUR
- EXISTING 2-FT CONTOUR
- EXISTING PALUSTRINE FORESTED WETLAND
- EXISTING PALUSTRINE EMERGENT WETLAND
- HERON ROOKERY AS SHOWN ON MAP BY ODF WILDLIFE BIOLOGIST DATED 08/23/21

NOTES

1. TAX LOT BOUNDARIES FROM BENTON COUNTY ZONING MAP PANEL 41047C0975G, DATED 01/19/2000 (TAX LOT BOUNDARIES MAY DIFFER FROM ZONING DATED 2021).

SITE SURVEY CONTROL POINTS			
PANEL NO.	NORTHING	EASTING	ELEVATION
29	389787.88	7493044.19	359.97
501	384664.04	7495154.42	307.12
503	387388.81	7486318.48	261.23
504	387264.72	7490779.38	284.60
509	389487.43	7488509.98	266.65
510	384184.71	7489109.45	275.60
513	385754.19	7487796.28	263.88
514	388618.37	7486338.73	248.52
10506	387033.07	7494916.43	245.27
10507	389112.23	7494668.96	221.72
10511	391036.59	7494506.97	235.97

NORTH

SCALE IN FEET

0 400 800

REFERENCE

AERIAL PHOTOGRAPH, TOPOGRAPHIC INFORMATION FROM AERIAL SURVEY AND GRID BY COOPER AERIAL SURVEYS COMPANY; DATE OF PHOTOGRAPHY: OCTOBER 07, 2021.

REGISTERED PROFESSIONAL ENGINEER
92360PE
OREGON
JULY 13, 2017
JEFF A. SHEPHERD
EXPIRES: 06/30/2026

SUBMITTAL RECORD

NO	DATE	DESCRIPTION

2356 Gold Meadow Way
Suite 120
Gold River, CA 95670
Ph: 916.503.0050
www.cecinc.com

Civil & Environmental Consultants, Inc.

VALLEY LANDFILLS, INC.
COFFIN BUTTE LANDFILL
CONDITIONAL USE PERMIT APPLICATION
CORVALLIS, OR 97330

EXISTING CONDITIONS

DATE: JANUARY 2025 | DRAWN BY: JS
DWG SCALE: AS SHOWN | CHECKED BY: JAS
PROJECT NO: 322-142
APPROVED BY: JAS

DRAWING NO.: 3

A:\322-000\322-142\-2400\Dwg\SHT\322142-SHT1-3-Existing Conditions.dwg[3] 1/22/2025 - dbogell - LP: 1/30/2025 10:02 AM



REFERENCE

AERIAL PHOTOGRAPH, TOPOGRAPHIC INFORMATION FROM AERIAL SURVEY AND GRID BY COOPER AERIAL SURVEYS COMPANY; DATE OF PHOTOGRAPHY: OCTOBER 07, 2021.

REGISTERED PROFESSIONAL ENGINEER
92360PE
OREGON
JULY 13, 2017
JEFF A. SHEPHERD
EXPIRES: 06/30/2026

SUBMITTAL RECORD

NO	DATE	DESCRIPTION
1		

2356 Gold Meadow Way
Suite 120
Gold River, CA 95670
Ph: 916.503.0050
www.cecinc.com

Civil & Environmental Consultants, Inc.


VALLEY LANDFILLS, INC.
COFFIN BUTTE LANDFILL
CONDITIONAL USE PERMIT APPLICATION
CORVALLIS, OR 97330

DEMOLITION PLAN

DATE:	JANUARY 2025
DRAWN BY:	JS
DVG SCALE:	AS SHOWN
CHECKED BY:	JAS
PROJECT NO:	322-142
APPROVED BY:	JAS

DRAWING NO.: **4**

P:\322-000\322-142\-CADD\Dwg\SHEET\322142-SHEET-4-Demolition Plan.dwg[4] LS(1:20)2025 - (Keypad) - LP: 1/10/2025 10:03 AM

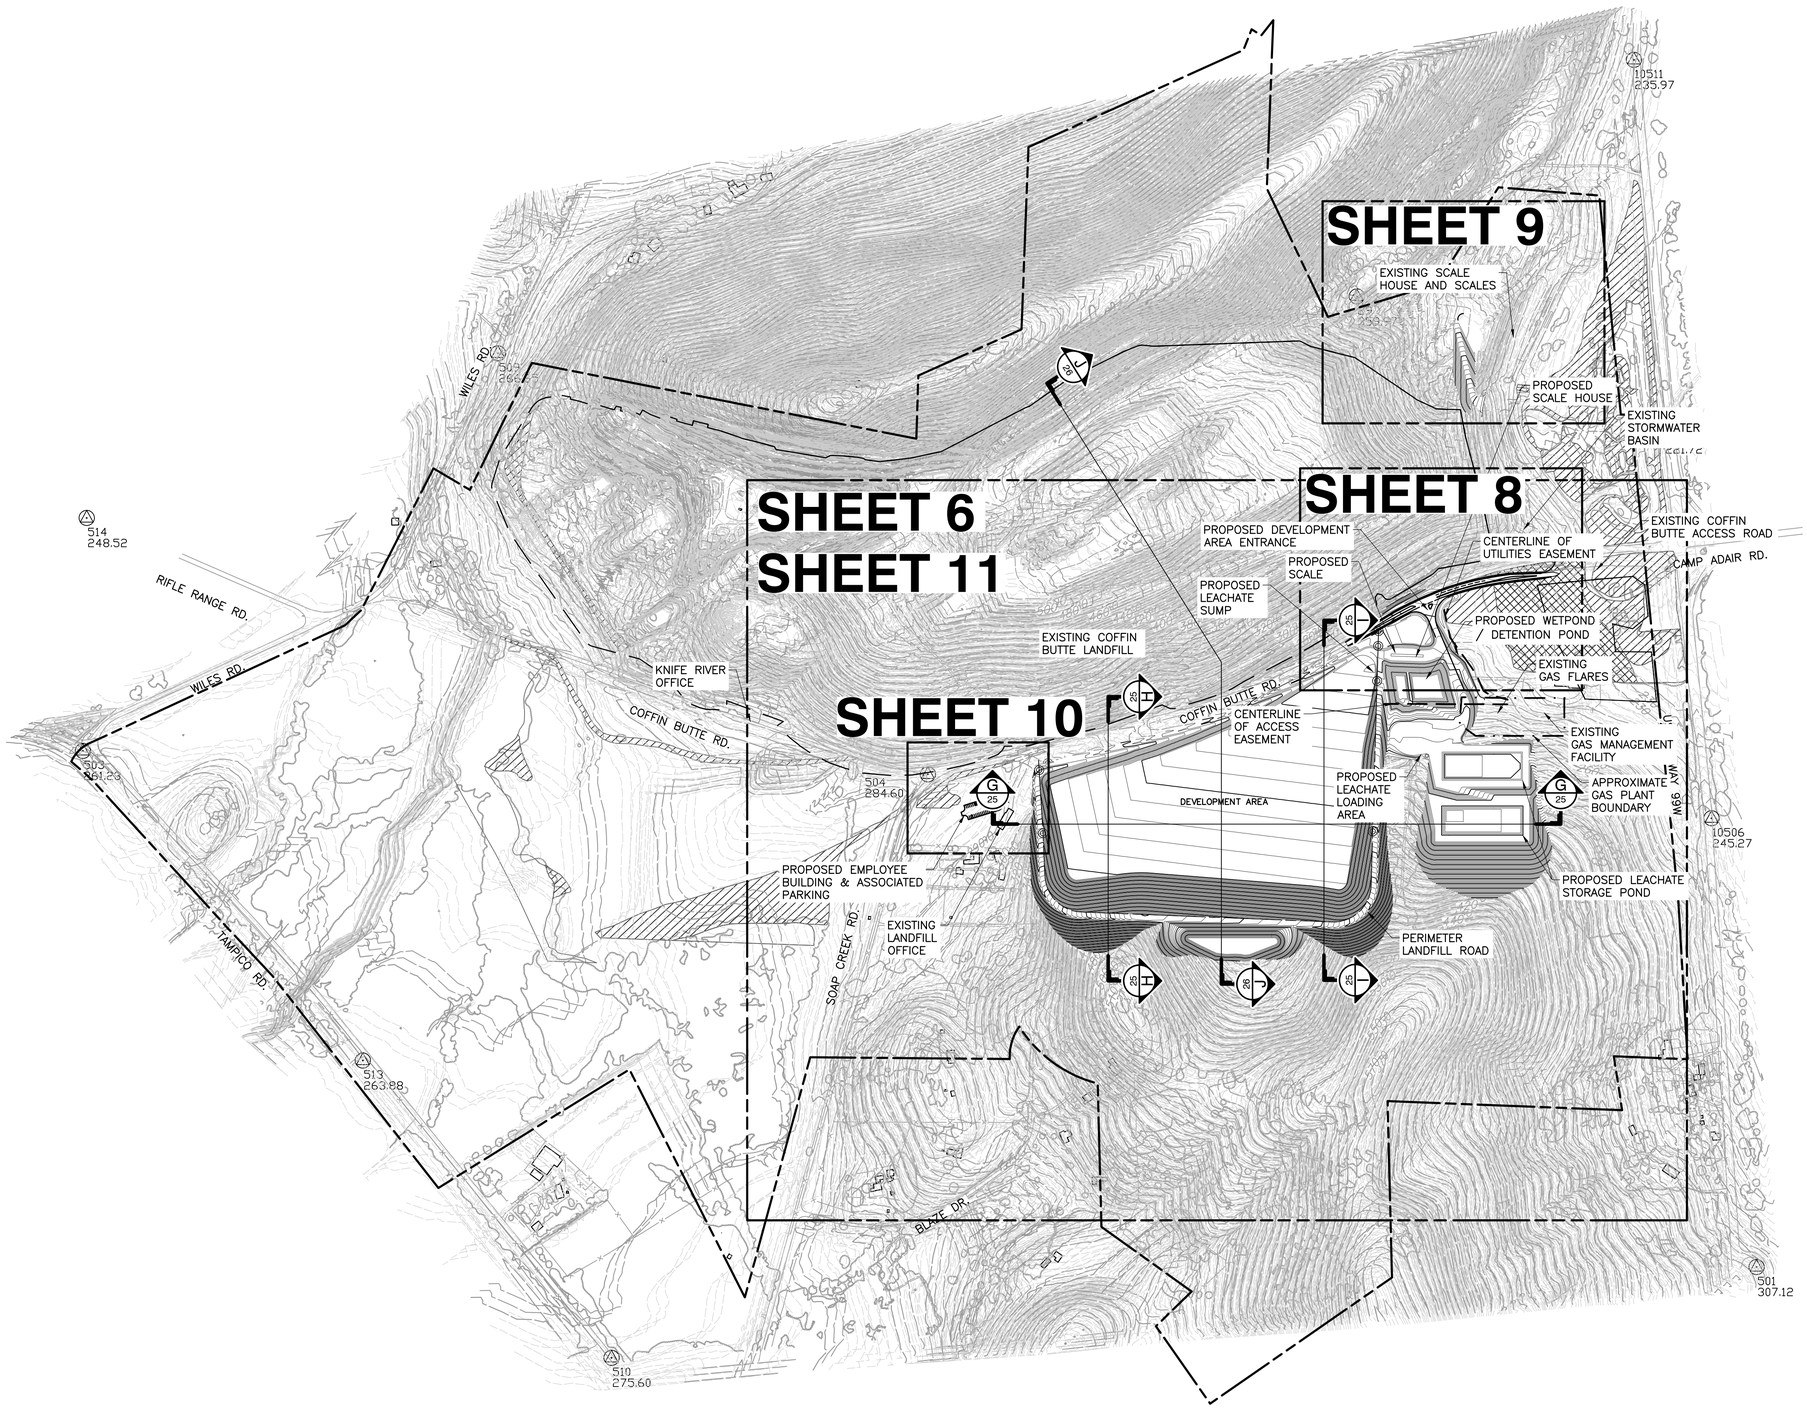

LEGEND

- PROPERTY BOUNDARY
- EXISTING LANDFILL BOUNDARY
- TAX LOT BOUNDARY
- ZONING BOUNDARY
- WETLAND MITIGATION BOUNDARY
- 300 — EXISTING 10–FT CONTOUR
- EXISTING 2–FT CONTOUR
- EXISTING PALUSTRINE FORESTED WETLAND
- EXISTING PALUSTRINE EMERGENT WETLAND
- 250 — PROPOSED 10–FT CONTOUR

NOTES

1. TAX LOT BOUNDARIES FROM BENTON COUNTY ZONING MAP PANEL 41047C0975G, DATED 01/19/2000 (TAX LOT BOUNDARIES MAY DIFFER FROM ZONING DATED 2021).

NORTH

SCALE IN FEET
0 400 800

REFERENCE

AERIAL PHOTOGRAPH, TOPOGRAPHIC INFORMATION FROM AERIAL SURVEY AND GRID BY COOPER AERIAL SURVEYS COMPANY; DATE OF PHOTOGRAPHY: OCTOBER 07, 2021.

REGISTERED PROFESSIONAL ENGINEER
92360PE
OREGON
JULY 13, 2017
JEFF A. SHEPHERD
EXPIRES: 06/30/2026

SUBMITTAL RECORD

NO	DATE	DESCRIPTION

Civil & Environmental Consultants, Inc.
2356 Gold Meadow Way
Suite 120
Gold River, CA 95670
Ph: 916.503.0050
www.cecinc.com


VALLEY LANDFILLS, INC.
COFFIN BUTTE LANDFILL
CONDITIONAL USE PERMIT APPLICATION
CORVALLIS, OR 97330

OVERALL DEVELOPMENT PLAN

DATE:	JANUARY 2025
DRAWN BY:	JS
DWG SCALE:	AS SHOWN
CHECKED BY:	JAS
PROJECT NO:	322-142
APPROVED BY:	JAS

DRAWING NO.: 5

P:\320-000\322-142\--CAD\Dwg\SW01\322142-SW01-4-Overall Development Plan.dwg[5] LS1 (1/29/2025 - dbeyell) - LS - 1/30/2025 10:03 AM

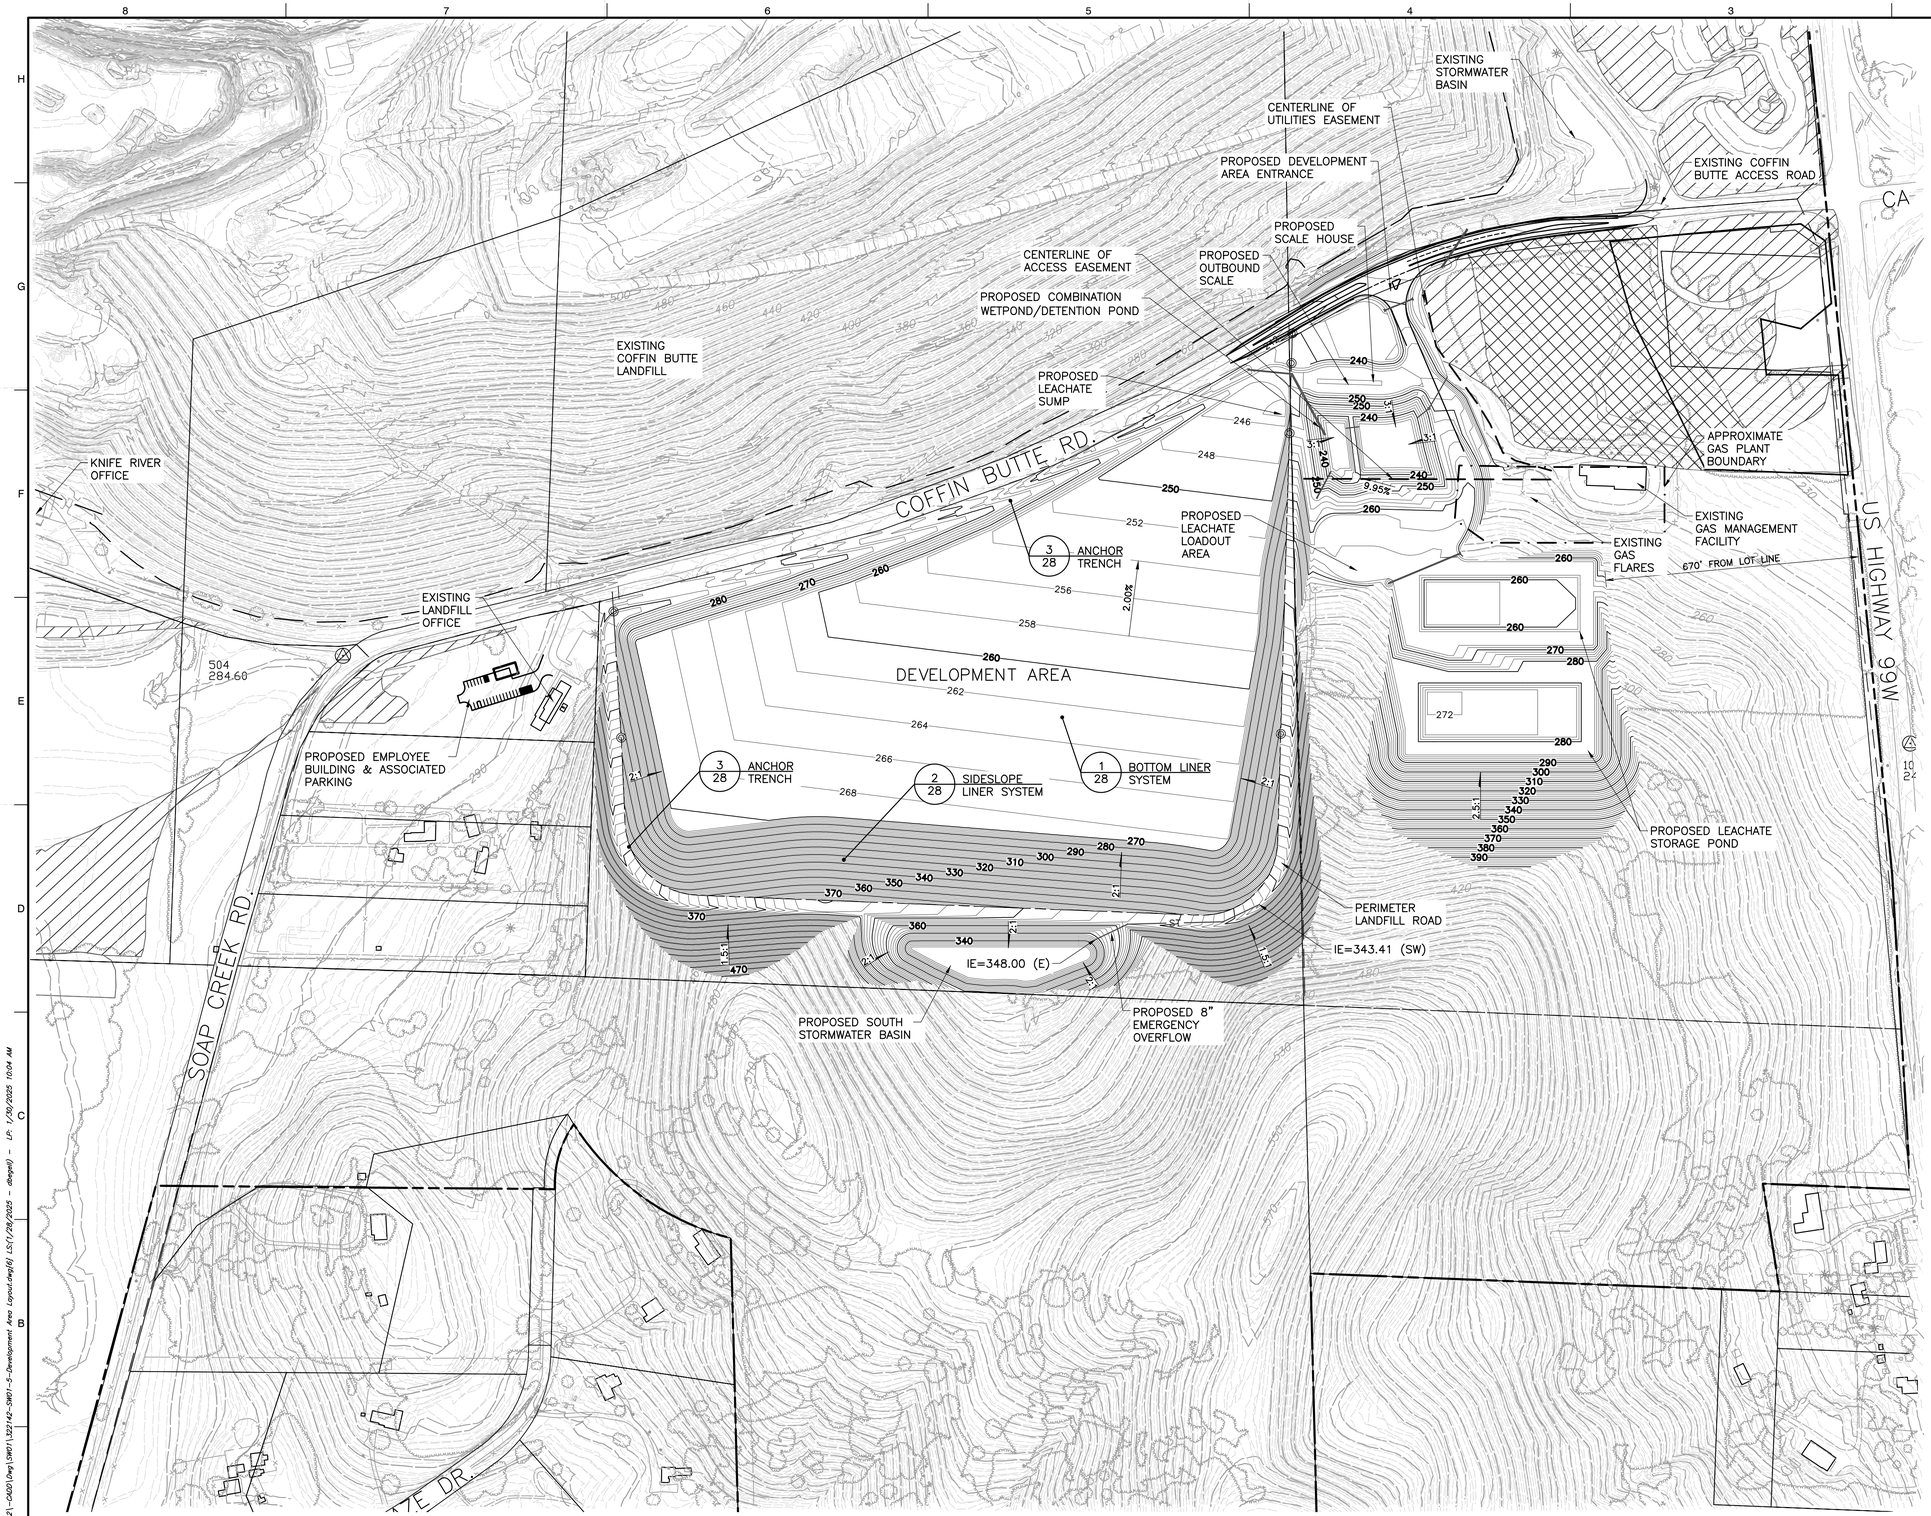

LEGEND

- PROPERTY BOUNDARY
- EXISTING LANDFILL BOUNDARY
- TAX LOT BOUNDARY
- ZONING BOUNDARY
- WETLAND MITIGATION BOUNDARY
- 300 EXISTING 10-FT CONTOUR
- EXISTING 2-FT CONTOUR
- EXISTING PALUSTRINE FORESTED WETLAND
- EXISTING PALUSTRINE EMERGENT WETLAND
- 250 PROPOSED 10-FT CONTOUR
- 254 PROPOSD 2-FT CONTOUR

NOTES

1. TAX LOT BOUNDARIES FROM BENTON COUNTY ZONING MAP PANEL 41047C0975G, DATED 01/19/2000 (TAX LOT BOUNDARIES MAY DIFFER FROM ZONING DATED 2021).
2. PERIMETER LANDFILL ROAD WILL ONLY BE FOR PICKUP TRUCKS OR SMALLER VEHICLES.

NORTH

SCALE IN FEET
0 200 400

REFERENCE

AERIAL PHOTOGRAPH, TOPOGRAPHIC INFORMATION FROM AERIAL SURVEY AND GRID BY COOPER AERIAL SURVEYS COMPANY; DATE OF PHOTOGRAPHY: OCTOBER 07, 2021.

REGISTERED PROFESSIONAL ENGINEER
92360PE
OREGON
JULY 13, 2017
JEFF A. SHEPHERD
EXPIRES: 06/30/2026

SUBMITTAL RECORD

NO	DATE	DESCRIPTION
1		

2356 Gold Meadow Way
Suite 120
Gold River, CA 95670
Ph: 916.503.0050
www.cecinc.com

Civil & Environmental Consultants, Inc.


VALLEY LANDFILLS, INC.
COFFIN BUTTE LANDFILL
CONDITIONAL USE PERMIT APPLICATION
CORVALLIS, OR 97330


DEVELOPMENT AREA LAYOUT

DATE:	JANUARY 2025
DWG SCALE:	AS SHOWN
PROJECT NO:	322-142
DRAWN BY:	JS
CHECKED BY:	JAS
APPROVED BY:	JAS

DRAWING NO.: 6

P:\320-2001\322-1421-CAD\Dwg\SHT\1322142-SHT01-3-Development Area Layout.dwg[6] LS(1/28/2025 - 8Page)) - LP: 1/30/2025 10:04 AM

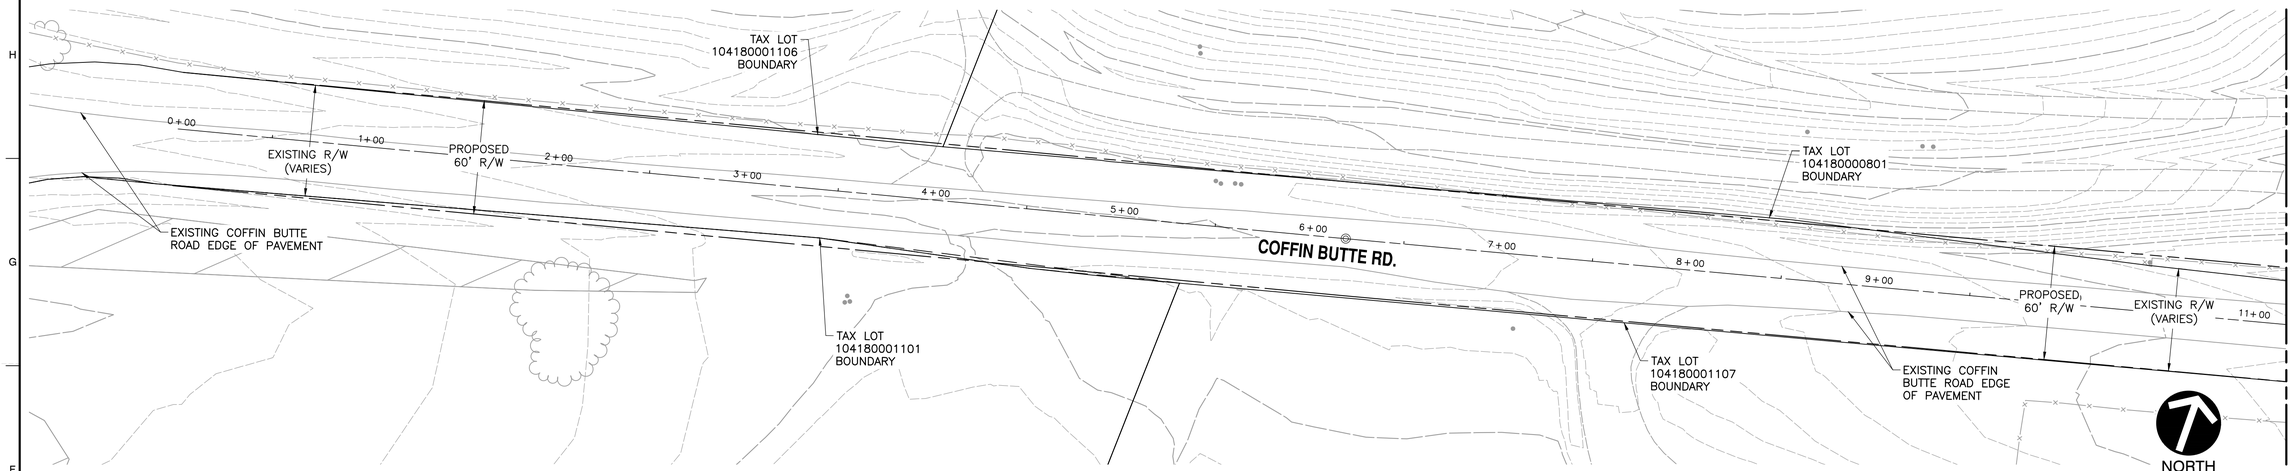

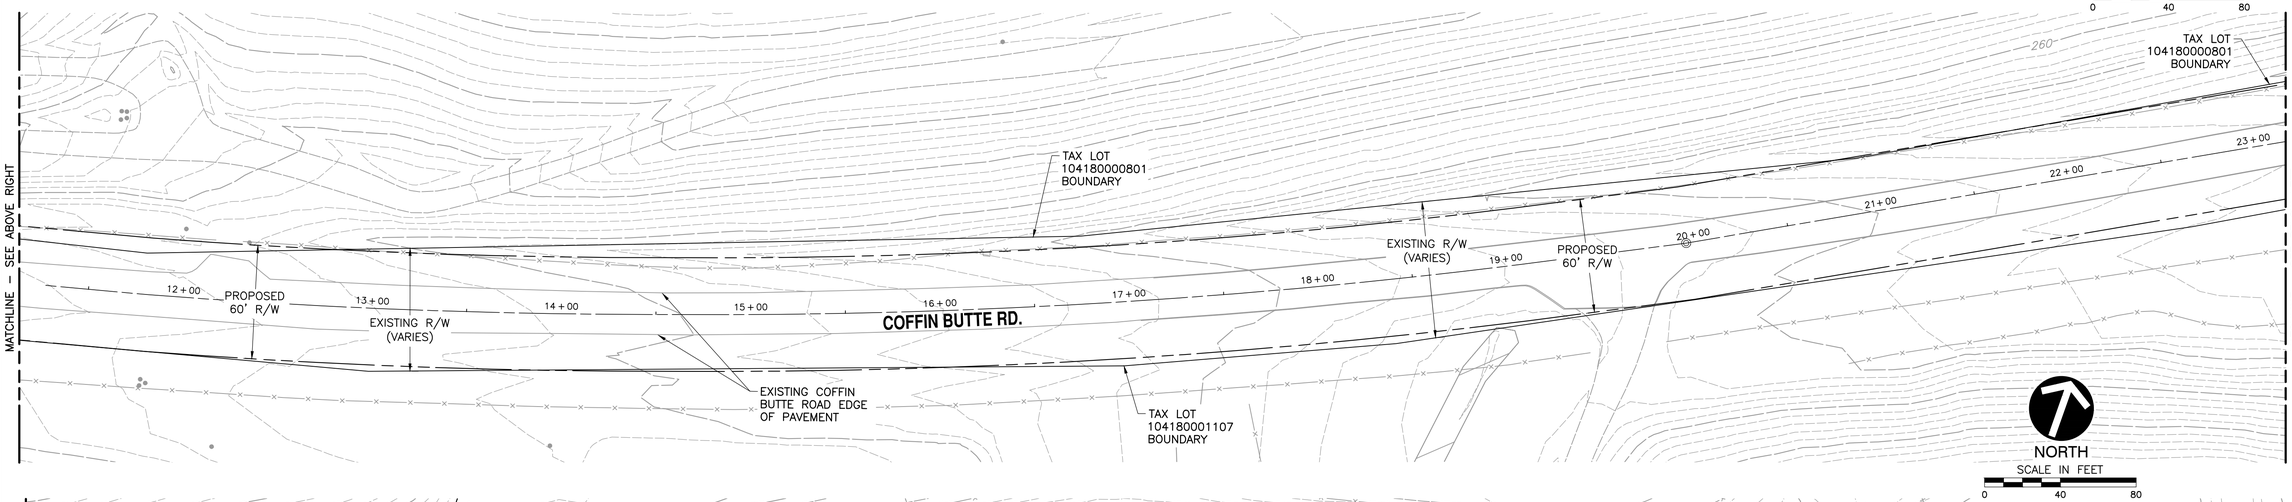

LEGEND

- PROPERTY BOUNDARY
- EXISTING LANDFILL BOUNDARY
- TAX LOT BOUNDARY
- ZONING BOUNDARY
- WETLAND MITIGATION BOUNDARY
- 300 EXISTING 10–FT CONTOUR
- EXISTING 2–FT CONTOUR
- EXISTING PALUSTRINE FORESTED WETLAND
- EXISTING PALUSTRINE EMERGENT WETLAND
- 250 PROPOSED 10–FT CONTOUR
- 254 PROPOSD 2–FT CONTOUR
- PROPOSED R/W

NOTES:

1. AS SHOWN ON THIS DRAWING THERE IS ESSENTIALLY AN EXISTING 60–FOOT RIGHT–OF–WAY FOR COFFIN BUTTE ROAD AS THAT IS THE DISTANCE BETWEEN TAX LOTS.
2. THE EXISTING COFFIN BUTTE ROAD PAVEMENT UTILIZES APPROXIMATELY 30–FEET OF THE 60–FOOT RIGHT–OF–WAY.
3. THE FUTURE ROADWAY EXPANSION WILL BE WITHIN THAT EXISTING 60–FOOT RIGHT–OF–WAY.
4. ALL EXISTING UTILITY INFRASTRUCTURE, SUCH AS STORMWATER DRAINAGE AND ELECTRICAL, WILL REMAIN WITHIN THE 60–FOOT RIGHT–OF–WAY.

REFERENCE

AERIAL PHOTOGRAPH, TOPOGRAPHIC INFORMATION FROM AERIAL SURVEY AND GRID BY COOPER AERIAL SURVEYS COMPANY; DATE OF PHOTOGRAPHY: OCTOBER 07, 2021.

REGISTERED PROFESSIONAL ENGINEER
92360PE
OREGON
JULY 13, 2017
JEFF A. SHEPHERD
EXPIRES: 06/30/2026

SUBMITTAL RECORD

NO	DATE	DESCRIPTION

2356 Gold Meadow Way
Suite 120
Gold River, CA 95670
Ph: 916.503.0050
www.cecinc.com

Civil & Environmental Consultants, Inc.


VALLEY LANDFILLS, INC.
COFFIN BUTTE LANDFILL
CONDITIONAL USE PERMIT APPLICATION
CORVALLIS, OR 97330

COFFIN BUTTE ROAD
PROPOSED RIGHTS-OF-WAY

DATE:	JANUARY 2025	DRAWN BY:	JS
DWG SCALE:	AS SHOWN	CHECKED BY:	JAS
PROJECT NO.:		322-142	
APPROVED BY:			JAS

DRAWING NO.: 7

P:\320-000\322-142\-CADD\Dwg\SHT\322142-SHT01-7-Proposed Coffin Butte Road ROW.dwg[ROW EXHIBIT] LS(1/22/2025 - dbegel) - LP: 1/30/2025 10:05 AM

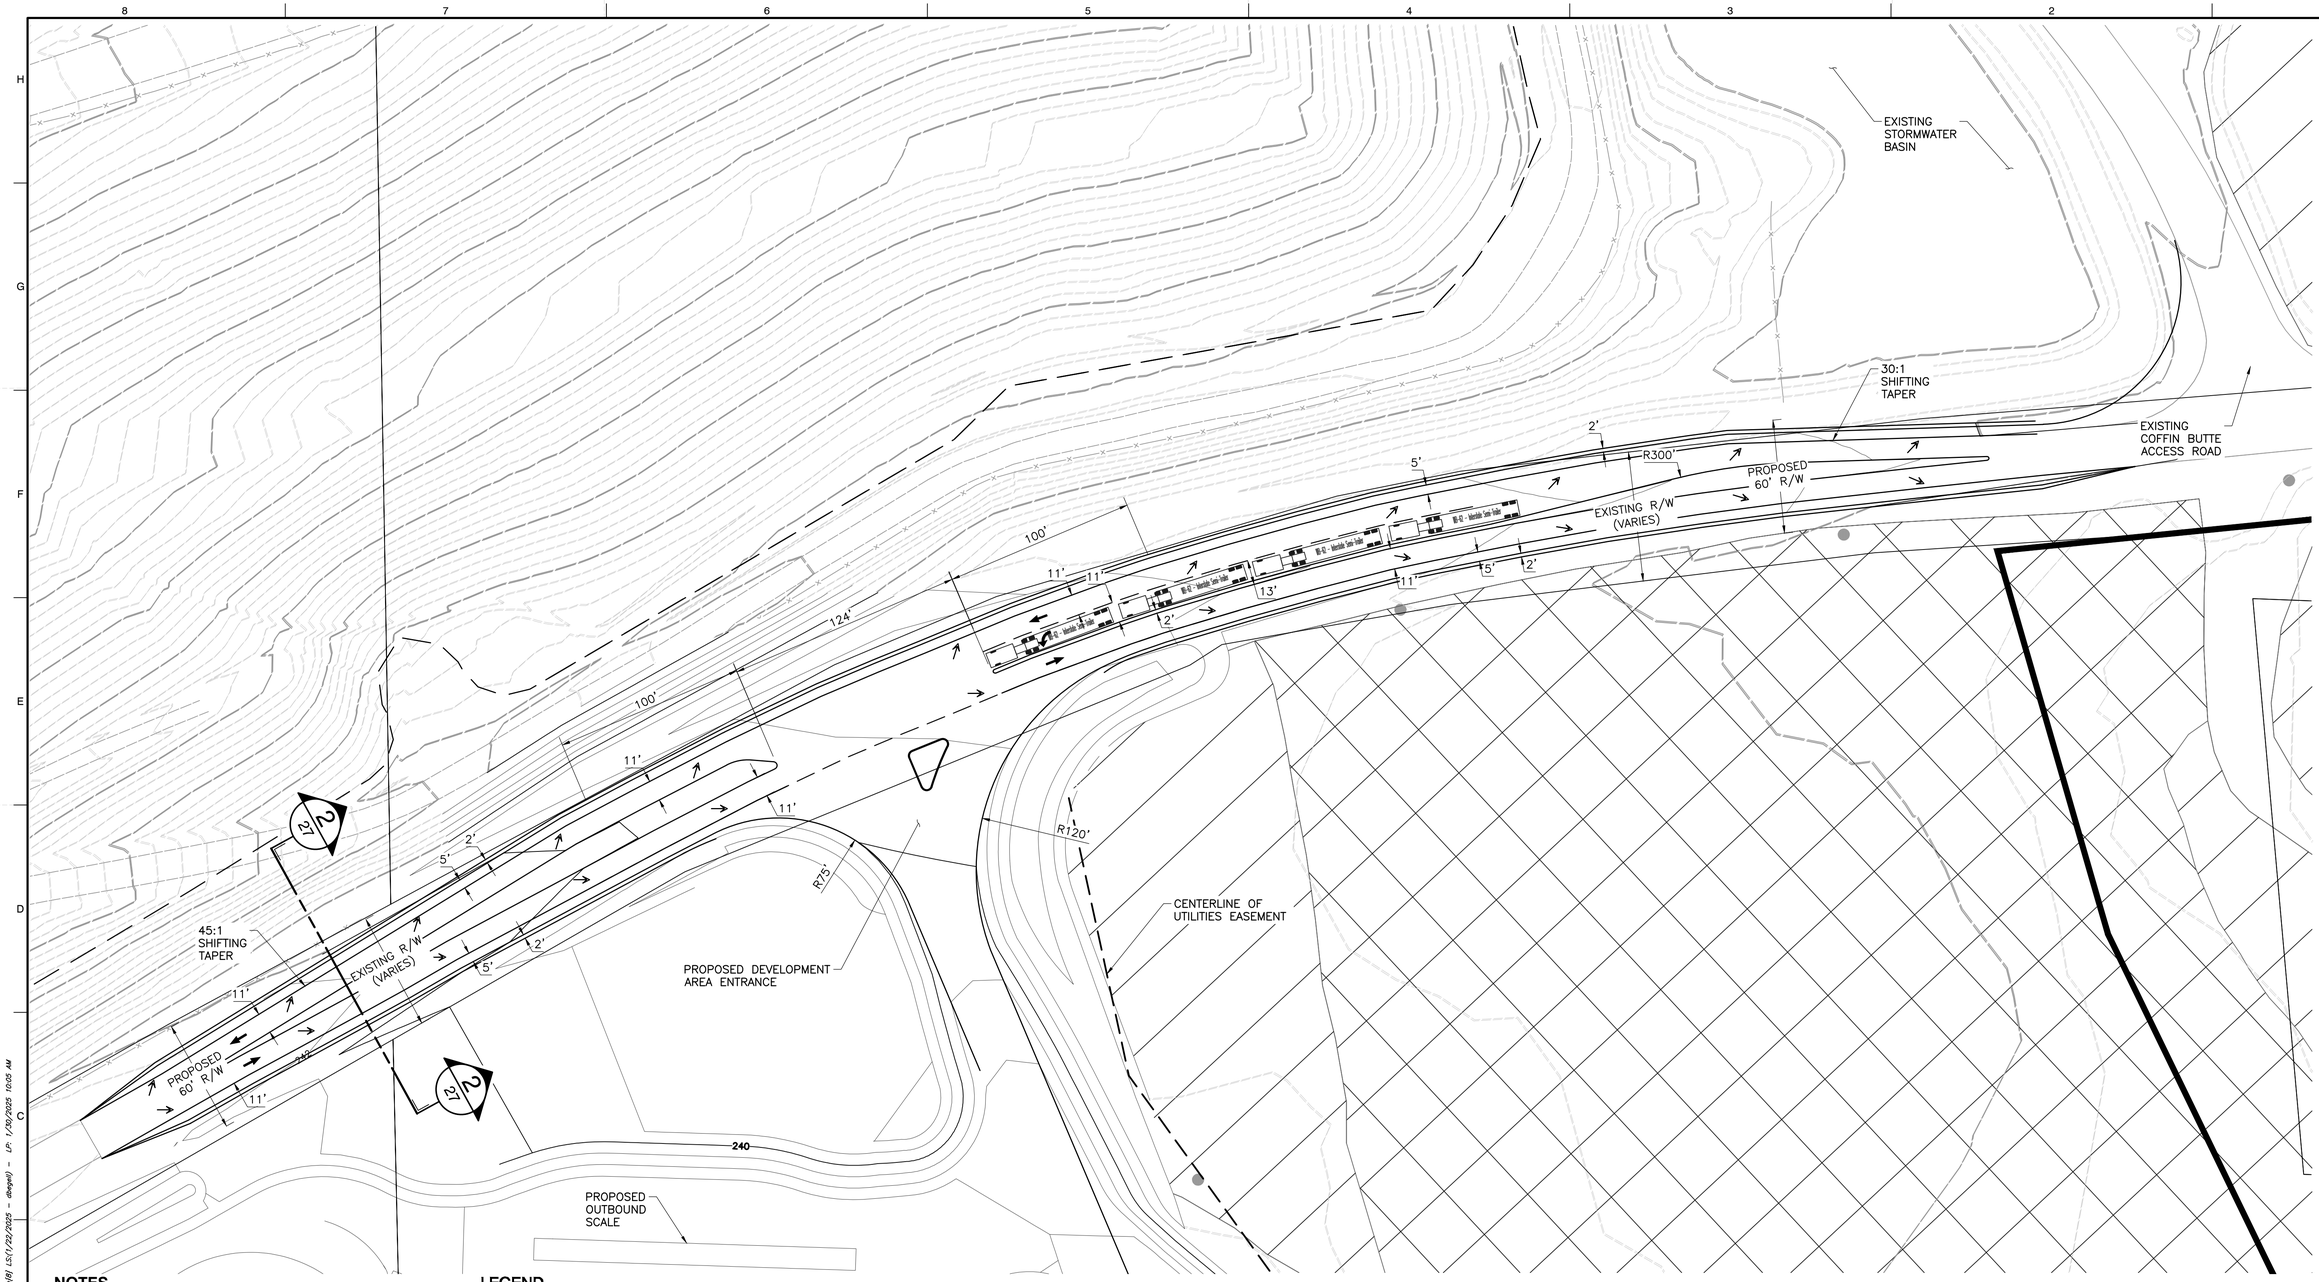

NOTES

1. LEFT TURN CHANNELIZATION BASED ON STATE OF OREGON DEPARTMENT OF TRANSPORTATION HIGHWAY DESIGN MANUAL FIGURE 8–9 FOR A DESIGN SPEED OF 40 MPH.
2. THE ADDITIONAL IMPERVIOUS AREA ADDED DUE TO THE ROAD WIDENING WILL BE APPROXIMATELY 0.65 ACRES.
3. STORMWATER RUNOFF WILL BE CAPTURED IN DRAINAGE CHANNELS OR CULVERT PIPES AND DIRECTED TO THE EXISTING STORMWATER BASIN ON NORTHWEST CORNER OF COFFIN BUTTE ROAD AND THE ENTRANCE TO COFFIN BUTTE LANDFILL.

LEGEND

- PROPERTY BOUNDARY
- EXISTING LANDFILL BOUNDARY
- TAX LOT BOUNDARY
- ZONING BOUNDARY
- WETLAND MITIGATION BOUNDARY
- 300 EXISTING 10–FT CONTOUR
- EXISTING 2–FT CONTOUR
- EXISTING PALUSTRINE FORESTED WETLAND
- EXISTING PALUSTRINE EMERGENT WETLAND
- 250 PROPOSED 10–FT CONTOUR
- 254 PROPOSD 2–FT CONTOUR

NORTH

SCALE IN FEET
0 40 80

REFERENCE

AERIAL PHOTOGRAPH, TOPOGRAPHIC INFORMATION FROM AERIAL SURVEY AND GRID BY COOPER AERIAL SURVEYS COMPANY; DATE OF PHOTOGRAPHY: OCTOBER 07, 2021.

REGISTERED PROFESSIONAL ENGINEER
92360PE
OREGON
JULY 13, 2017
JEFF A. SHEPHERD
EXPIRES: 06/30/2026

SUBMITTAL RECORD

NO	DATE	DESCRIPTION
1		

Civil & Environmental Consultants, Inc.
2356 Gold Meadow Way
Suite 120
Gold River, CA 95670
Ph: 916.503.0050
www.cecinc.com

VALLEY LANDFILLS, INC.
COFFIN BUTTE LANDFILL
CONDITIONAL USE PERMIT APPLICATION
CORVALLIS, OR 97330

LEFT TURN TRAFFIC PLAN

DATE:	JANUARY 2025
DRAWN BY:	JS
DWG SCALE:	AS SHOWN
CHECKED BY:	JAS
PROJECT NO.:	322-142
APPROVED BY:	JAS

DRAWING NO.: **8**

P:\320-000\322-142\-CADD\Dwg\SHT01\322142-SHT01-7-Left Turn Traffic Plan.dwg(8) LS(1/22/2025 - dbegel) - LP: 1/30/2025 10:58 AM

RESIDENTIAL
DROP–OFF AREA

EXISTING SCALE HOUSE
AND SCALES

SEE DETAIL ON
THIS SHEET


PROPOSED RAMP FOR
TRUCKS GOING TO
DEVELOPMENT AREA

29
359.97

270
280
280
270
250

LEGEND

- PROPERTY BOUNDARY
- EXISTING LANDFILL BOUNDARY
- TAX LOT BOUNDARY
- ZONING BOUNDARY
- WETLAND MITIGATION BOUNDARY
- 300 EXISTING 10–FT CONTOUR
- EXISTING 2–FT CONTOUR
- EXISTING PALUSTRINE FORESTED WETLAND
- EXISTING PALUSTRINE EMERGENT WETLAND
- 250 PROPOSED 10–FT CONTOUR
- 254 PROPOSD 2–FT CONTOUR

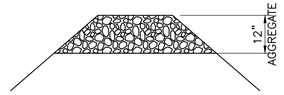

ROAD CROSS-SECTION DETAIL
N.T.S

NORTH

SCALE IN FEET
0 60 120

REFERENCE

AERIAL PHOTOGRAPH, TOPOGRAPHIC INFORMATION FROM AERIAL SURVEY AND GRID BY COOPER AERIAL SURVEYS COMPANY; DATE OF PHOTOGRAPHY: OCTOBER 07, 2021.

REGISTERED PROFESSIONAL ENGINEER
92360PE
OREGON
JULY 13, 2017
JEFF A. SHEPHERD
EXPIRES: 06/30/2026

SUBMITTAL RECORD

NO	DATE	DESCRIPTION

Civil & Environmental Consultants, Inc.
2356 Gold Meadow Way
Suite 120
Gold River, CA 95670
Ph: 916.503.0050
www.cecinc.com


VALLEY LANDFILLS, INC.
COFFIN BUTTE LANDFILL
CONDITIONAL USE PERMIT APPLICATION
CORVALLIS, OR 97330

NORTH ROAD PLAN

DATE:	JANUARY 2025	DRAWN BY:	JS
DWG SCALE:	AS SHOWN	CHECKED BY:	JAS
PROJECT NO:		322-142	
APPROVED BY:			JAS


DRAWING NO.:
9

P:\320-000\322-142\-CAD\Dwg\3901\322142-3901-B-North Road Plan.dwg[B] LS(1/22/2025 - dbagwell) - LP: 1/30/2025 10:06 AM

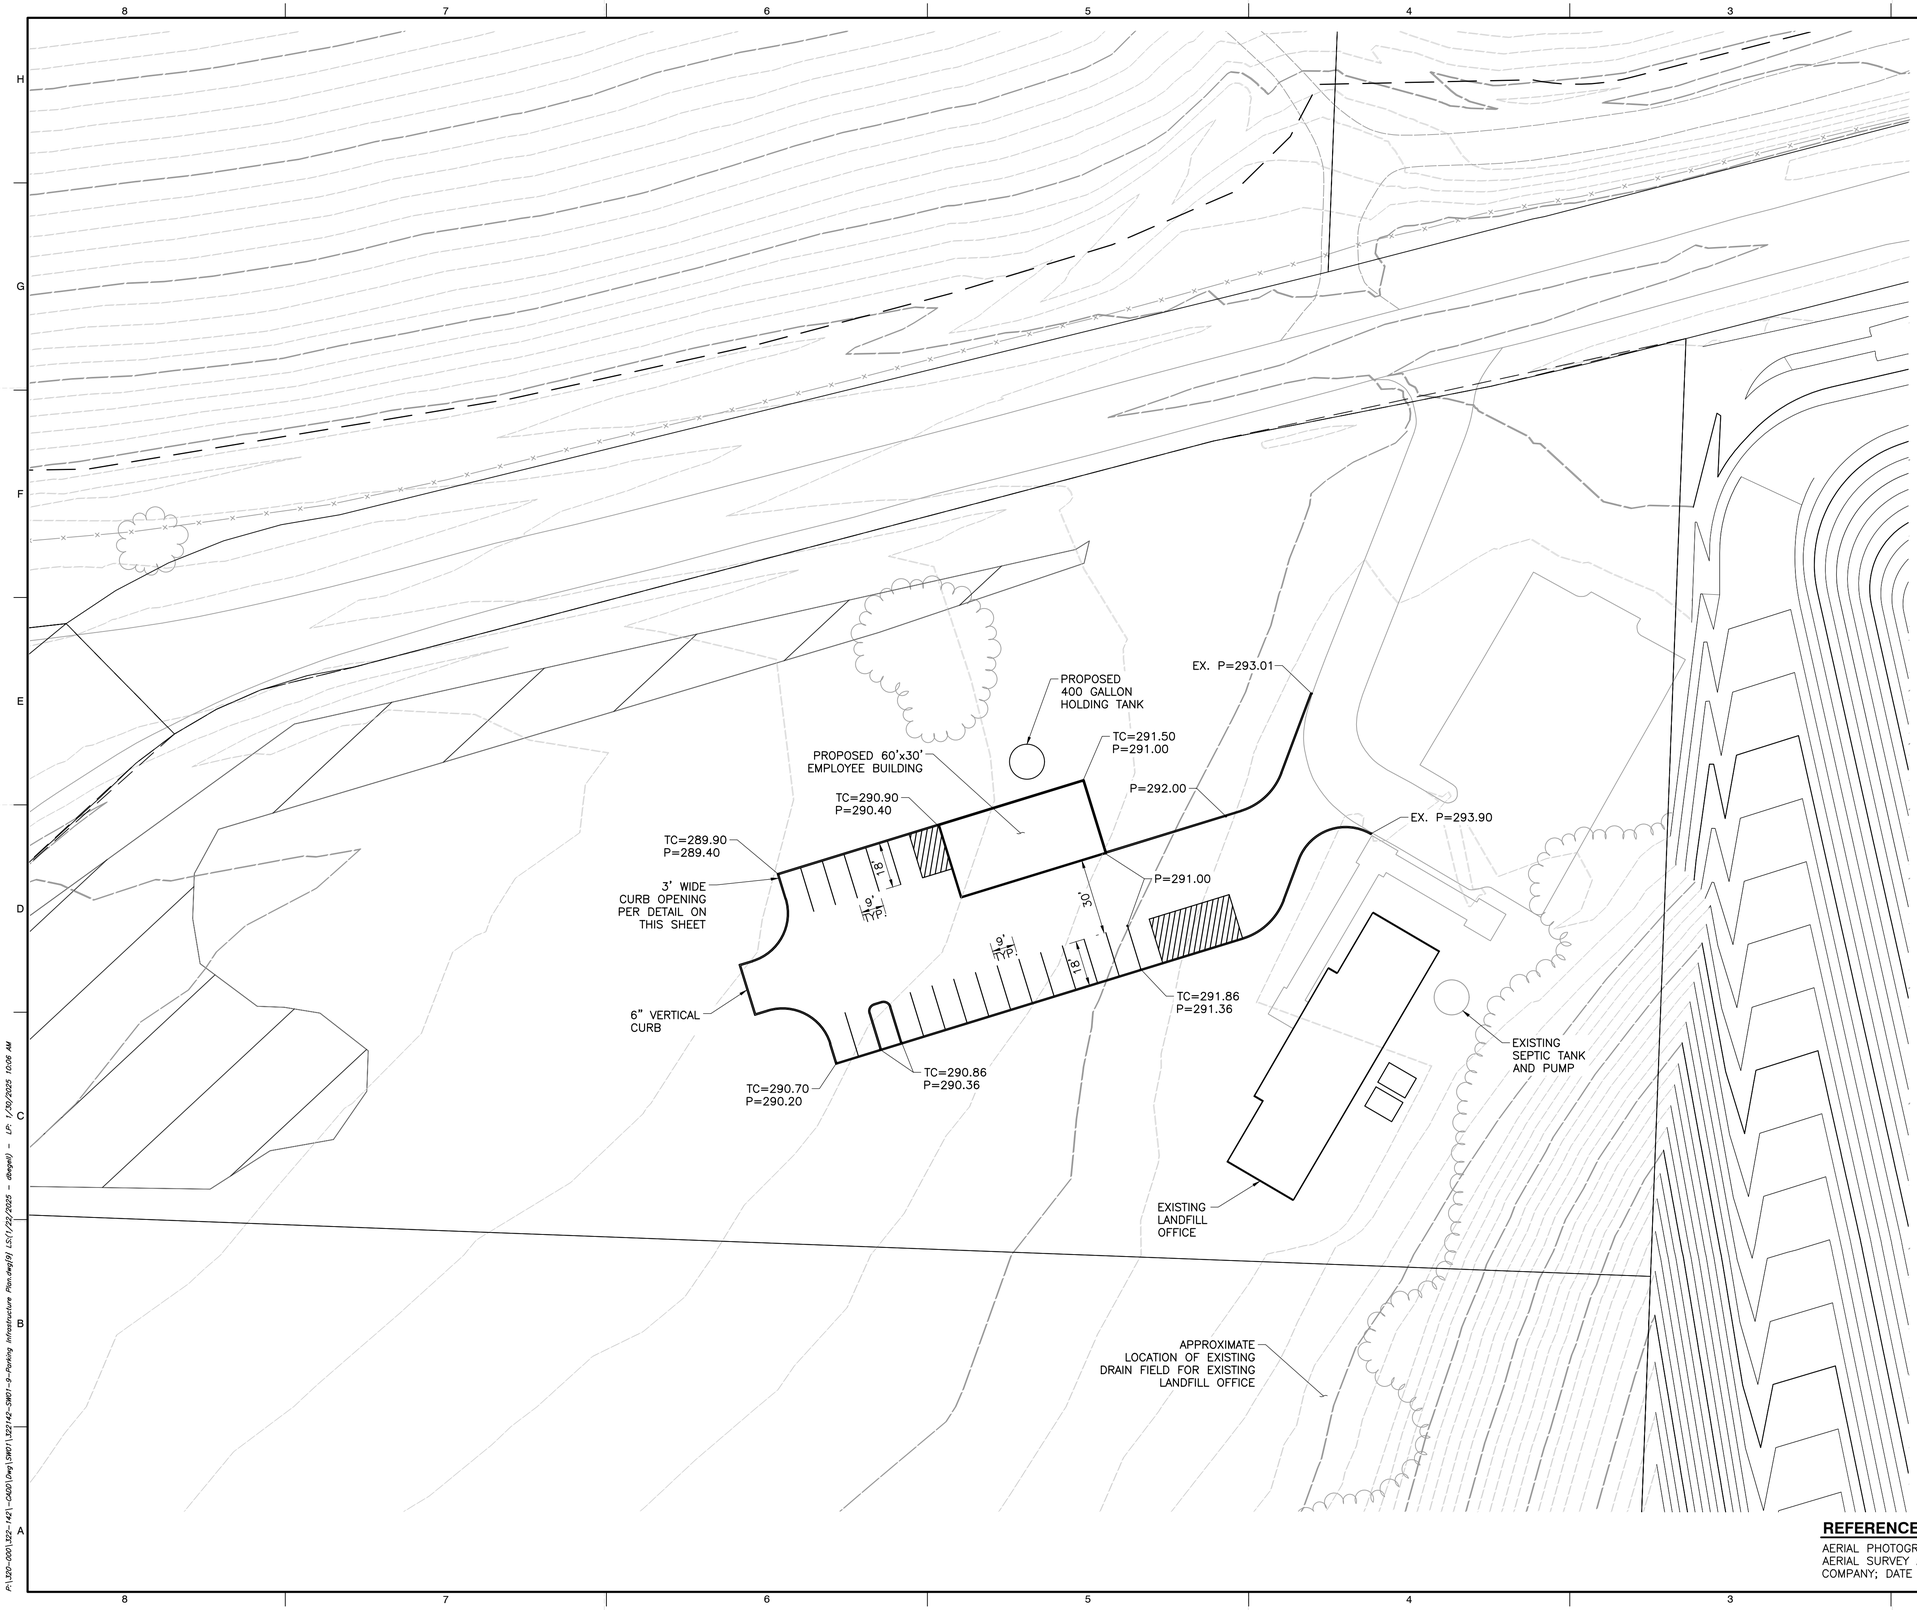

LEGEND

- PROPERTY BOUNDARY
- EXISTING LANDFILL BOUNDARY
- TAX LOT BOUNDARY
- ZONING BOUNDARY
- WETLAND MITIGATION BOUNDARY
- 300 EXISTING 10–FT CONTOUR
- EXISTING 2–FT CONTOUR
- EXISTING PALUSTRINE FORESTED WETLAND
- EXISTING PALUSTRINE EMERGENT WETLAND
- 250 PROPOSED 10–FT CONTOUR
- 254 PROPOSD 2–FT CONTOUR

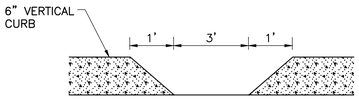

CURB OPENING DETAIL
N.T.S

NOTE

1. PROPOSED HOLDING TANK TO BE PUMPED AS REQUIRED.
2. POTABLE WATER WILL BE OBTAINED FROM ON–SITE WATER WELL.
3. APPROXIMATELY 30 PEOPLE WILL BE USING THE LOCKER ROOM.
4. PROPOSED HOLDING TANK WILL BE DESIGNED IN ACCORDANCE WITH BENTON COUNTY OREGON REGULATIONS AT THE TIME WHEN A BUILDING / PLUMBING PERMIT IS OBTAINED FOR THE PROPOSED EMPLOYEE BUILDING.

NORTH
SCALE IN FEET
0 30 60

REFERENCE

AERIAL PHOTOGRAPH, TOPOGRAPHIC INFORMATION FROM AERIAL SURVEY AND GRID BY COOPER AERIAL SURVEYS COMPANY; DATE OF PHOTOGRAPHY: OCTOBER 07, 2021.

REGISTERED PROFESSIONAL ENGINEER
92360PE
OREGON
JULY 13, 2017
JEFF A. SHEPHERD
EXPIRES: 06/30/2026

SUBMITTAL RECORD

NO	DATE	DESCRIPTION

2356 Gold Meadow Way
Suite 120
Gold River, CA 95670
Ph: 916.503.0050
www.cecinc.com

Civil & Environmental Consultants, Inc.


VALLEY LANDFILLS, INC.
COFFIN BUTTE LANDFILL
CONDITIONAL USE PERMIT APPLICATION
CORVALLIS, OR 97330

PARKING INFRASTRUCTURE PLAN

DATE:	JANUARY 2025
DWG SCALE:	AS SHOWN
PROJECT NO:	322-142
DRAWN BY:	JS
CHECKED BY:	JAS
APPROVED BY:	JAS

DRAWING NO.: **10**

P:\320-0001\322-142\-CAD\Dwg\SWD1\322142-SWD1-a-Parking Infrastructure Plan.dwg[9] LS(1/22/2025 - dbegel) - LP: 1/30/2025 10:58 AM

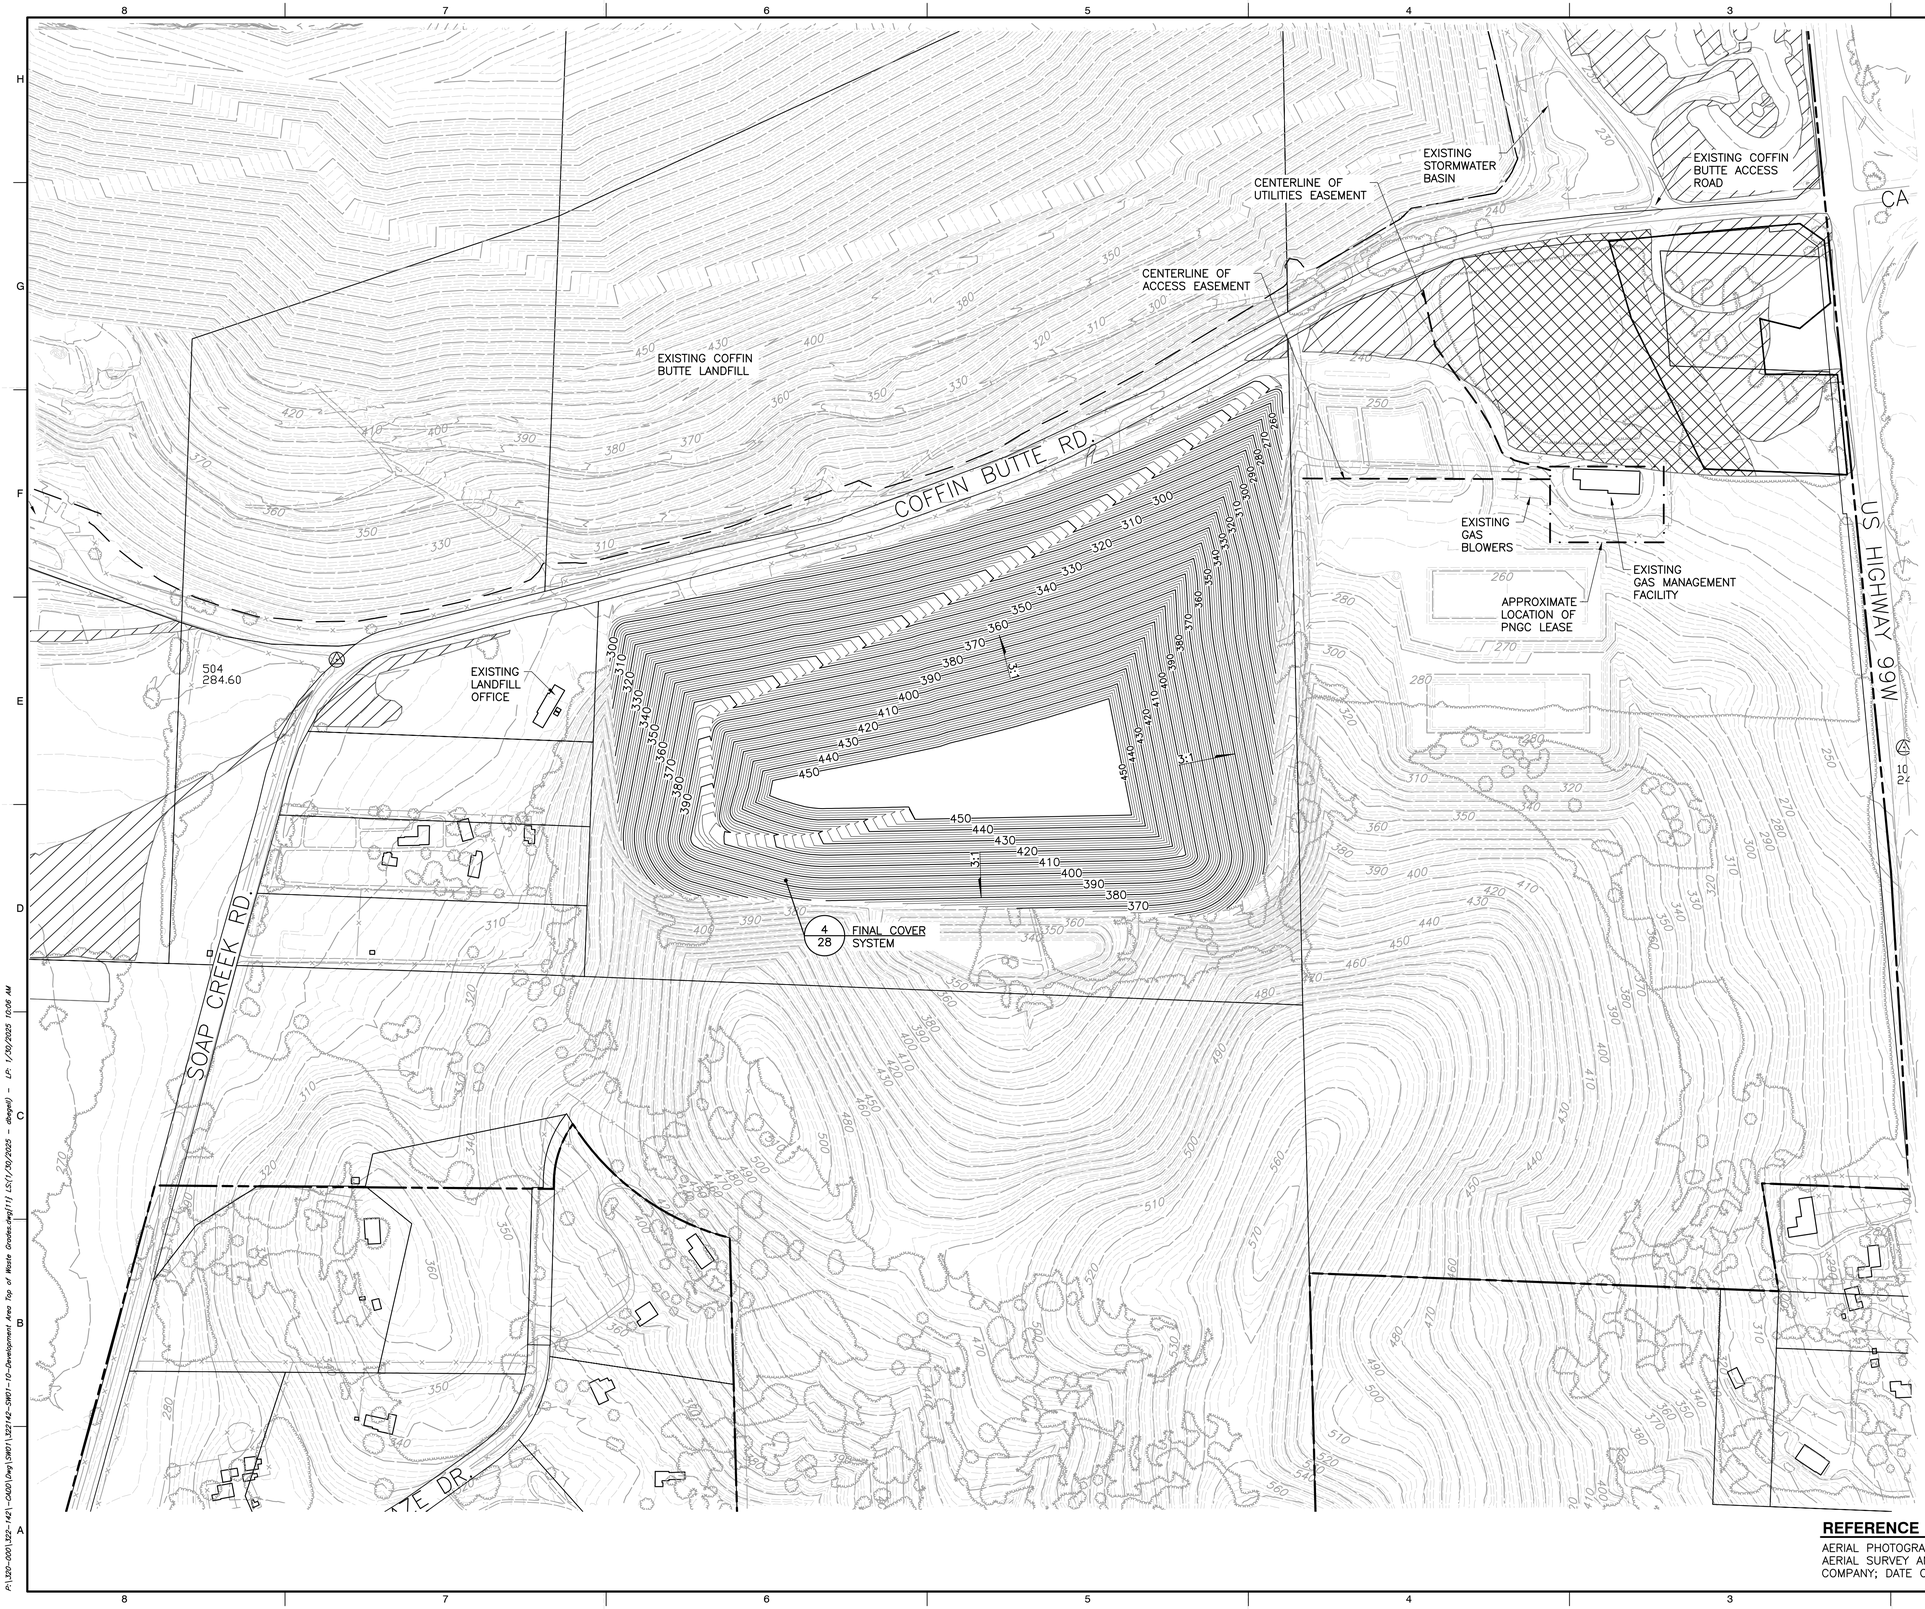

LEGEND

- PROPERTY BOUNDARY
- EXISTING LANDFILL BOUNDARY
- TAX LOT BOUNDARY
- WETLAND MITIGATION BOUNDARY
- 300 — EXISTING 10–FT CONTOUR
- EXISTING 2–FT CONTOUR
- EXISTING PALUSTRINE FORESTED WETLAND
- EXISTING PALUSTRINE EMERGENT WETLAND
- 250 — PROPOSED 10–FT TOP OF WASTE CONTOUR
- 254 — PROPOSD 2–FT TOP OF CONTOUR

NOTES

1. TAX LOT BOUNDARIES FROM BENTON COUNTY ZONING MAP PANEL 41047C0975G, DATED 01/19/2000 (TAX LOT BOUNDARIES MAY DIFFER FROM ZONING DATED 2021).
2. PERIMETER LANDFILL ROAD WILL ONLY BE FOR PICKUP TRUCKS OR SMALLER VEHICLES.

NORTH

SCALE IN FEET
0 200 400

REFERENCE

AERIAL PHOTOGRAPH, TOPOGRAPHIC INFORMATION FROM AERIAL SURVEY AND GRID BY COOPER AERIAL SURVEYS COMPANY; DATE OF PHOTOGRAPHY: OCTOBER 07, 2021.

REGISTERED PROFESSIONAL ENGINEER
92360PE
OREGON
JULY 13, 2017
JEFF A. SHEPHERD
EXPIRES: 06/30/2026

SUBMITTAL RECORD

NO	DATE	DESCRIPTION

Civil & Environmental Consultants, Inc.
2356 Gold Meadow Way
Suite 120
Gold River, CA 95670
Ph: 916.503.0050
www.cecinc.com

VALLEY LANDFILLS, INC.
COFFIN BUTTE LANDFILL
CONDITIONAL USE PERMIT APPLICATION
CORVALLIS, OR 97330

DEVELOPMENT AREA TOP OF WASTE GRADES

DATE:	JANUARY 2025	DRAWN BY:	JS
DWG SCALE:	AS SHOWN	CHECKED BY:	JAS
PROJECT NO:	322-142	APPROVED BY:	JAS

DRAWING NO.: 11

P:\322-000\322-142\~DWG\Dwg\SWD\322142-SWD1-110-Development Area Top of Waste Grades.dwg[11] LS(1/30/2025 - 8:46am)) - LP: 1/30/2025 10:06 AM



LEGEND

- PROPERTY BOUNDARY
- EXISTING LANDFILL BOUNDARY
- TAX LOT BOUNDARY
- ZONING BOUNDARY
- WETLAND MITIGATION BOUNDARY
- 300 EXISTING 10–FT CONTOUR
- EXISTING 2–FT CONTOUR
- EXISTING PALUSTRINE FORESTED WETLAND
- EXISTING PALUSTRINE EMERGENT WETLAND
- 250 PROPOSED 10–FT CONTOUR
- 254 PROPOSD 2–FT CONTOUR

NOTES

1. TAX LOT BOUNDARIES FROM BENTON COUNTY ZONING MAP PANEL 41047C0975G, DATED 01/19/2000 (TAX LOT BOUNDARIES MAY DIFFER FROM ZONING DATED 2021).
2. PERIMETER LANDFILL ROAD WILL ONLY BE FOR PICKUP TRUCKS OR SMALLER VEHICLES.

DEVELOPMENT AREA PHASE 1 (YEAR 1)

1. CUT VOLUME = 416,325 CY
   FILL VOLUME = 48,304 CY
   TOTAL VOLUME (CUT) = 368,021 CY

   THE LANDFILL CURRENTLY USES APPROXIMATELY 225,000 CY/YEAR FOR DAILY COVER.
2. AS THE EXCESS CUT MATERIAL IS REMOVED, IT WILL BE UTILIZED AS DAILY / INTERMEDIATE COVER. THE SLIGHT EXCESS WILL BE STORED IN VARIOUS LOCATIONS AROUND THE EXISTING LANDFILL.
3. ALL LANDFILL GAS UTILITIES / PIPES THAT CURRENTLY RUN BETWEEN THE EXISTING LANDFILL AND EXISTING GAS MANAGEMENT FACILITIES WILL EITHER REMAIN IN PLACE OR WILL BE REROUTED BASED ON DETAILED DESIGN THAT WILL BE SUBMITTED TO THE OREGON DEPARTMENT OF ENVIRONMENTAL QUALITY.
4. ALL EXISTING LEACHATE PIPING WILL BE REMOVED WHEN THE EXISTING PONDS ARE REMOVED.
5. NEW LEACHATE PIPING TO THE NEW LEACHATE STORAGE PONDS WILL BE DESIGNED DURING THE OREGON DEPARTMENT OF ENVIRONMENTAL QUALITY SOLID WASTE PERMIT APPLICATION. OREGON DEPARTMENT OF ENVIRONMENTAL QUALITY WILL REVIEW AND APPROVE THE DESIGN OF THOSE PIPES.

NORTH

SCALE IN FEET
0 200 400

REFERENCE

AERIAL PHOTOGRAPH, TOPOGRAPHIC INFORMATION FROM AERIAL SURVEY AND GRID BY COOPER AERIAL SURVEYS COMPANY; DATE OF PHOTOGRAPHY: OCTOBER 07, 2021.

REGISTERED PROFESSIONAL ENGINEER
92360PE
OREGON
JULY 13, 2017
JEFF A. SHEPHERD
EXPIRES: 06/30/2026

SUBMITTAL RECORD

NO	DATE	DESCRIPTION

2356 Gold Meadow Way
Suite 120
Gold River, CA 95670
Ph: 916.503.0050
www.cecinc.com

Civil & Environmental Consultants, Inc.


VALLEY LANDFILLS, INC.
COFFIN BUTTE LANDFILL
CONDITIONAL USE PERMIT APPLICATION
CORVALLIS, OR 97330

DEVELOPMENT AREA PHASE 1

DATE:	JANUARY 2025
DRAWN BY:	JS
DWG SCALE:	AS SHOWN
CHECKED BY:	JAS
PROJECT NO:	322-142
APPROVED BY:	JAS

DRAWING NO.:
12

P:\320-0001\323-1421-DADD\Dwg\SWD\323142-SWD-11-Development Area Phase 1.dwg[12] LS(1/28/2025 - dbspell) - JS 3/7/2025 8:12 AM

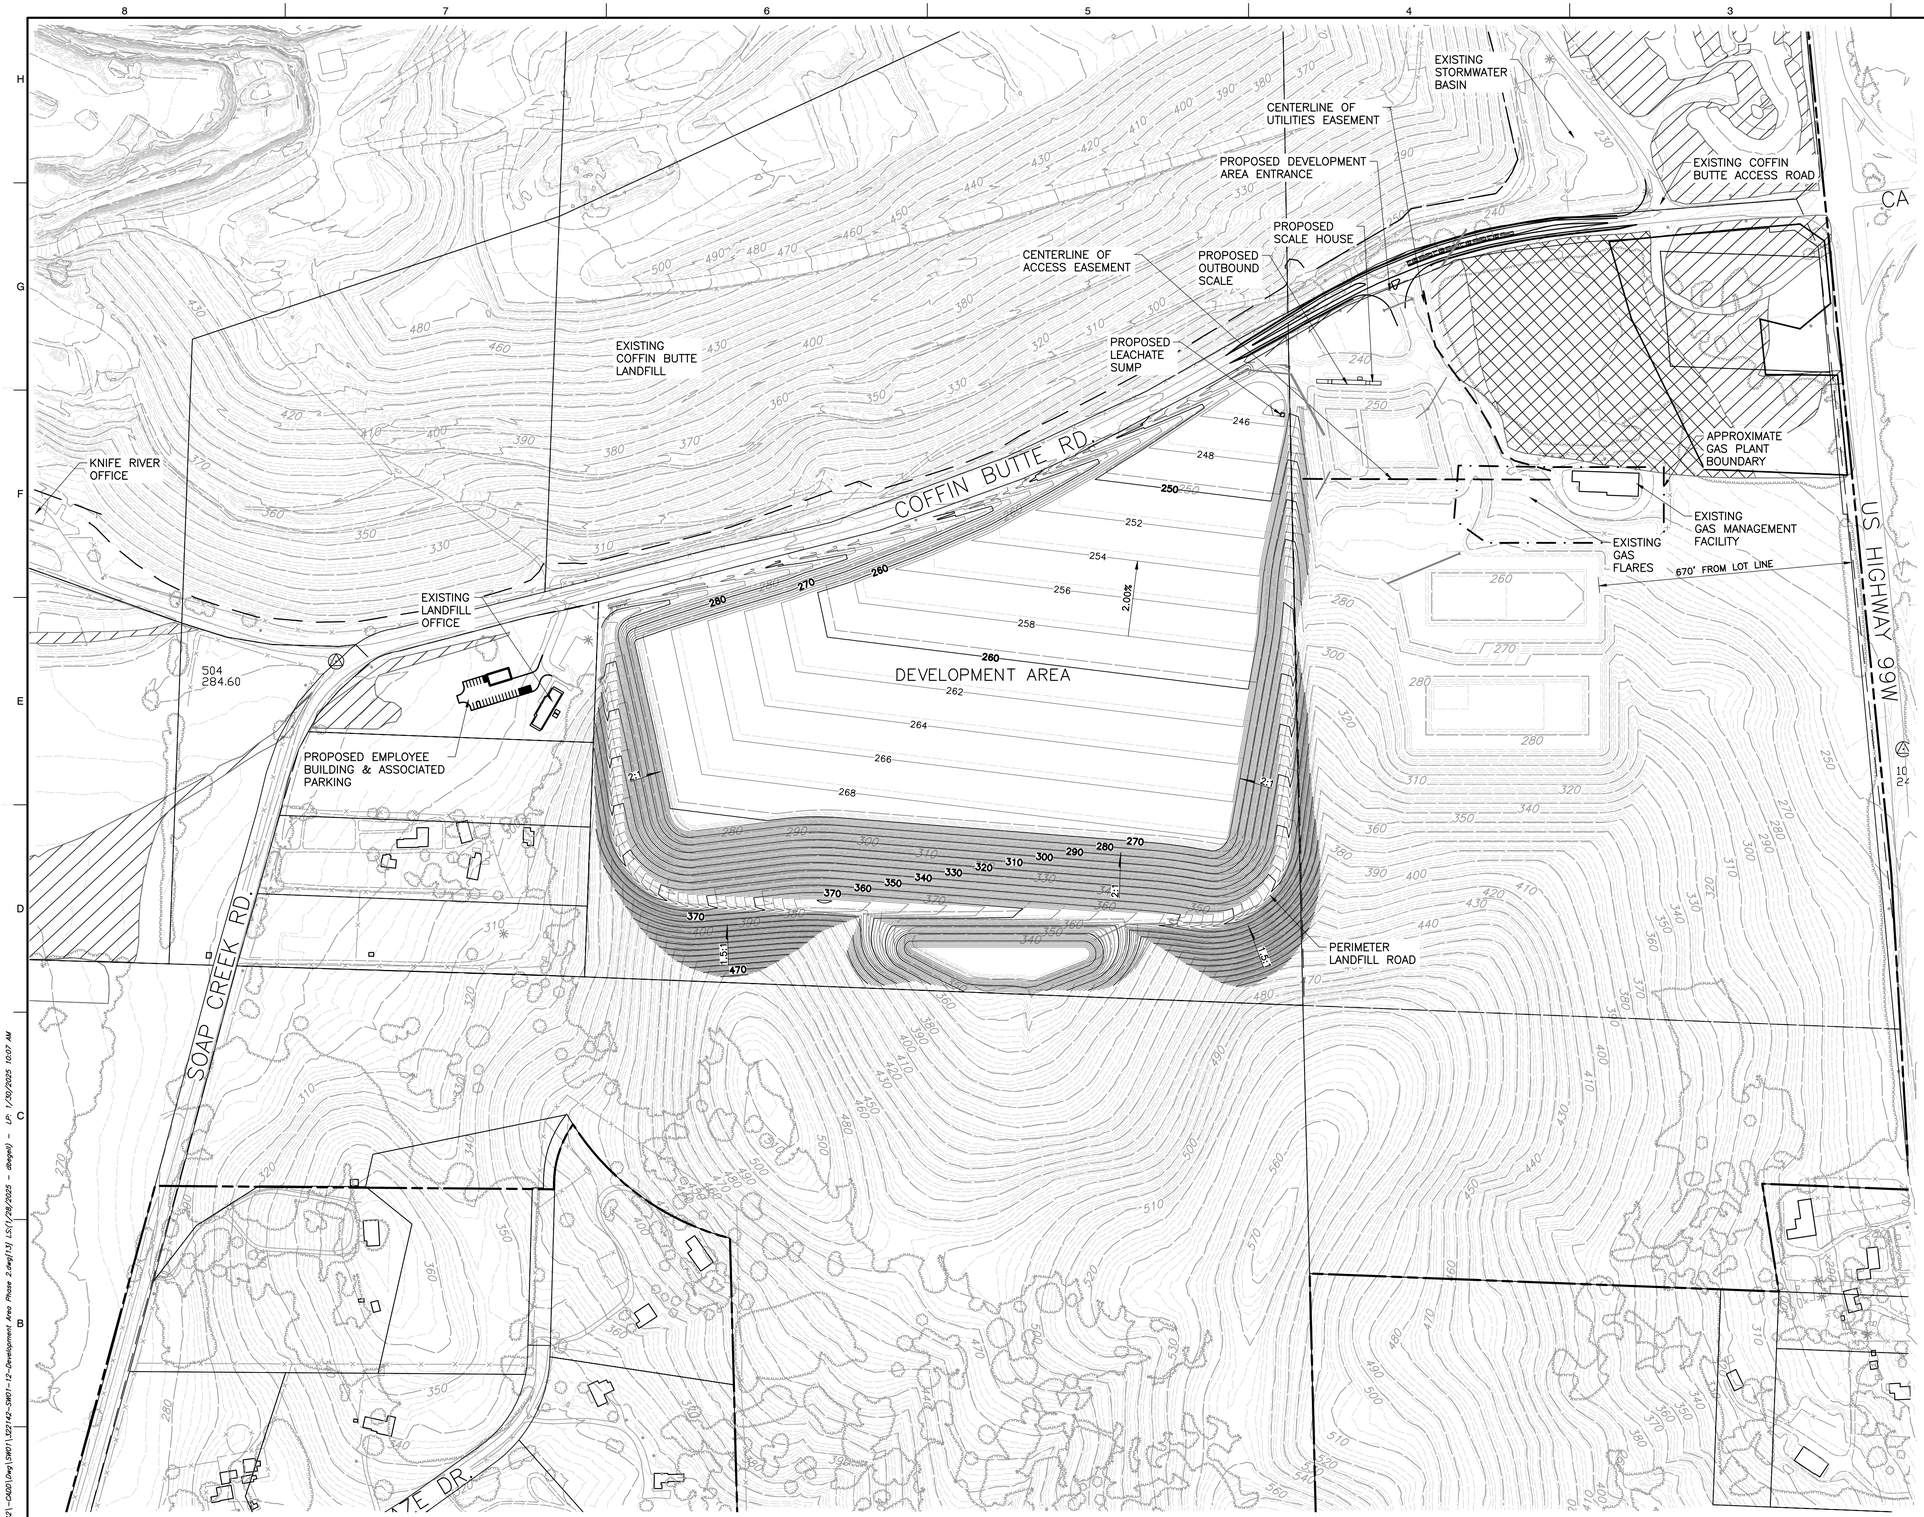

LEGEND

- PROPERTY BOUNDARY
- EXISTING LANDFILL BOUNDARY
- TAX LOT BOUNDARY
- ZONING BOUNDARY
- WETLAND MITIGATION BOUNDARY
- 300 EXISTING 10-FT CONTOUR
- EXISTING 2-FT CONTOUR
- EXISTING PALUSTRINE FORESTED WETLAND
- EXISTING PALUSTRINE EMERGENT WETLAND
- 250 PROPOSED 10-FT CONTOUR
- 254 PROPOSD 2-FT CONTOUR

NOTES

1. TAX LOT BOUNDARIES FROM BENTON COUNTY ZONING MAP PANEL 41047C0975G, DATED 01/19/2000 (TAX LOT BOUNDARIES MAY DIFFER FROM ZONING DATED 2021).
2. PERIMETER LANDFILL ROAD WILL ONLY BE FOR PICKUP TRUCKS OR SMALLER VEHICLES.

DEVELOPMENT AREA

1. CUT VOLUME = 3,254,107 CY
   FILL VOLUME = 107,454 CY
   TOTAL VOLUME (CUT) = 3,146,653 CY
2. EXCAVATION IN THE EXPANSION AREA WILL COMMENCE AS SOON AS POSSIBLE AFTER APPROVAL OF CUP.
3. THE LANDFILL WILL USE APPROXIMATELY 225,000 CY FOR DAILY COVER PER YEAR.
4. THE REMAINING PERMITTED CAPACITY IS APPROXIMATELY 14.5 MILLION CY, SO AT 15%, THE DAILY COVER REQUIREMENT IS APPROXIMATELY 2.2 MILLION CY.
5. CAPPING PROJECTS THAT WILL COMMENCE IN THE NEAR FUTURE WILL CONSUME APPROXIMATELY 500,000 CY.
6. REMAINING MATERIAL WILL BE STOCKPILED OR USED FOR ROAD CONSTRUCTION OR OTHER CONSTRUCTION ACTIVITIES.

NORTH

SCALE IN FEET
0 200 400

REFERENCE

AERIAL PHOTOGRAPH, TOPOGRAPHIC INFORMATION FROM AERIAL SURVEY AND GRID BY COOPER AERIAL SURVEYS COMPANY; DATE OF PHOTOGRAPHY: OCTOBER 07, 2021.

REGISTERED PROFESSIONAL ENGINEER
92360PE
OREGON
JULY 13, 2017
JEFF A. SHEPHERD
EXPIRES: 06/30/2026

SUBMITTAL RECORD

NO	DATE	DESCRIPTION

2356 Gold Meadow Way
Suite 120
Gold River, CA 95670
Ph: 916.503.0050
www.cecinc.com

Civil & Environmental Consultants, Inc.


VALLEY LANDFILLS, INC.
COFFIN BUTTE LANDFILL
CONDITIONAL USE PERMIT APPLICATION
CORVALLIS, OR 97330

DEVELOPMENT AREA PHASE 2

DATE:	JANUARY 2025	DRAWN BY:	JS
DWG SCALE:	AS SHOWN	CHECKED BY:	JAS
PROJECT NO:		322-142	JAS
APPROVED BY:			

DRAWING NO.: 13

P:\320-030\322-142\CADD\Dwg\SWD\322142-SWD1-12-Development Area Phase 2.dwg[13] LSY[JS] 1/30/2025 - @dgail - LP: 1/30/2025 10:07 AM

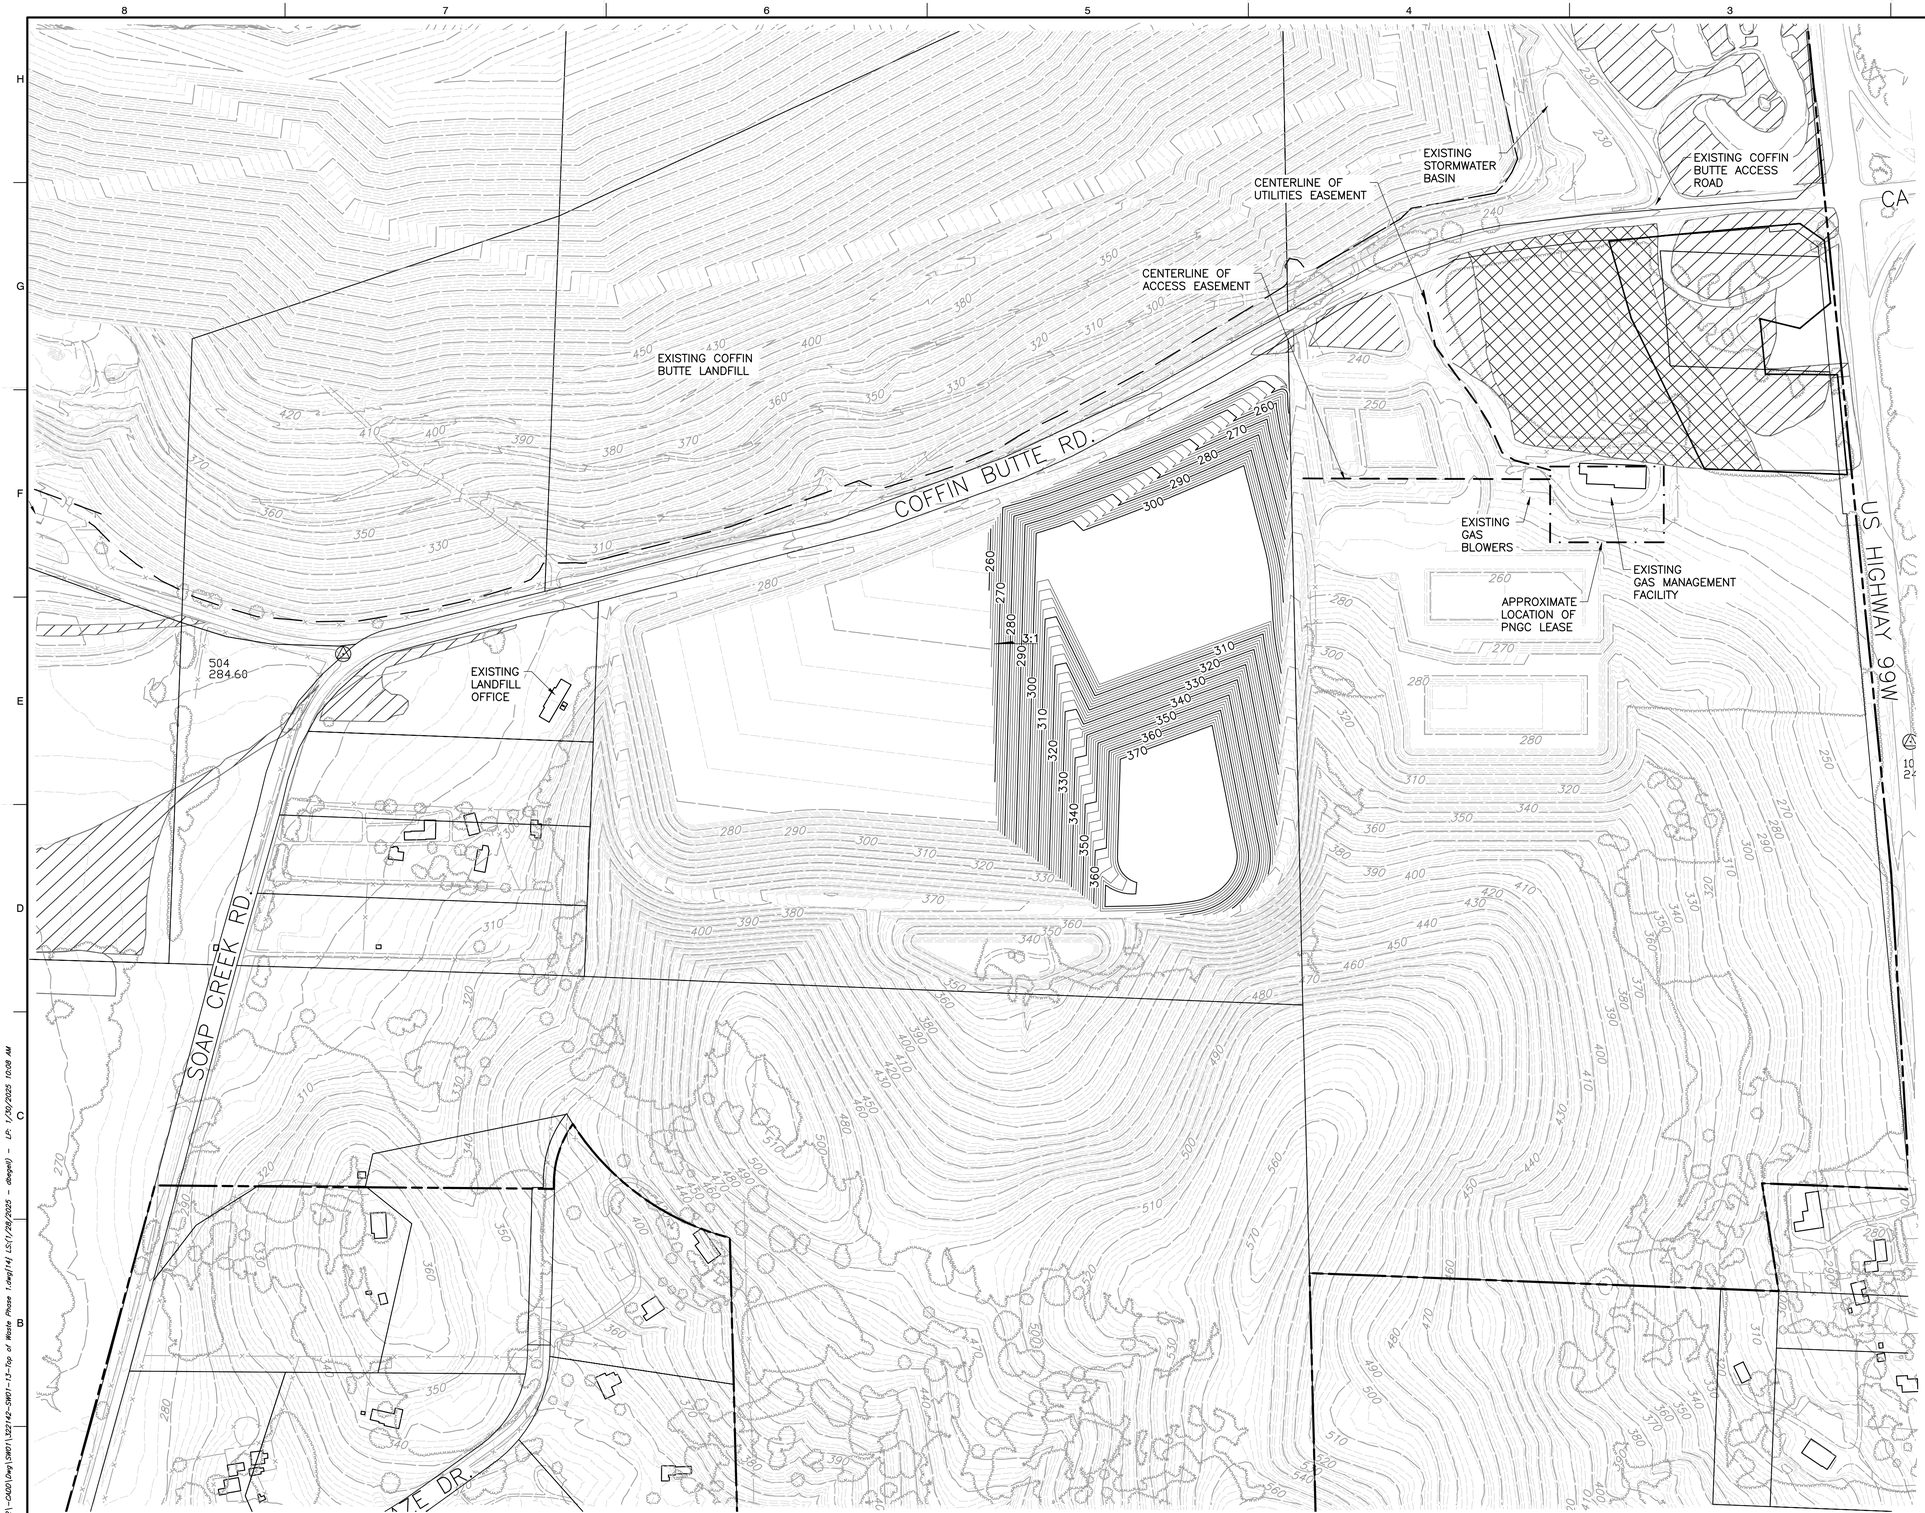

LEGEND

- PROPERTY BOUNDARY
- EXISTING LANDFILL BOUNDARY
- TAX LOT BOUNDARY
- WETLAND MITIGATION BOUNDARY
- 300 — EXISTING 10–FT CONTOUR
- EXISTING 2–FT CONTOUR
- EXISTING PALUSTRINE FORESTED WETLAND
- EXISTING PALUSTRINE EMERGENT WETLAND
- 250 — PROPOSED 10–FT TOP OF WASTE CONTOUR
- 254 — PROPOSD 2–FT TOP OF CONTOUR

NOTES

1. TAX LOT BOUNDARIES FROM BENTON COUNTY ZONING MAP PANEL 41047C0975G, DATED 01/19/2000 (TAX LOT BOUNDARIES MAY DIFFER FROM ZONING DATED 2021).
2. PERIMETER LANDFILL ROAD WILL ONLY BE FOR PICKUP TRUCKS OR SMALLER VEHICLES.
3. TIMELINE STARTS WHEN THE EXPANSION AREA HAS BEEN FULLY EXCAVATED AND LINED.

TOP OF WASTE PHASE 1 (YEAR 2)

1. FILL VOLUME = 1,500,000 CY

NORTH

SCALE IN FEET
0 200 400

REFERENCE

AERIAL PHOTOGRAPH, TOPOGRAPHIC INFORMATION FROM AERIAL SURVEY AND GRID BY COOPER AERIAL SURVEYS COMPANY; DATE OF PHOTOGRAPHY: OCTOBER 07, 2021.

REGISTERED PROFESSIONAL ENGINEER
92360PE
OREGON
JULY 13, 2017
JEFF A. SHEPHERD
EXPIRES: 06/30/2026

SUBMITTAL RECORD

NO	DESCRIPTION	DATE

2356 Gold Meadow Way
Suite 120
Gold River, CA 95670
Ph: 916.503.0050
www.cecinc.com

Civil & Environmental Consultants, Inc.


VALLEY LANDFILLS, INC.
COFFIN BUTTE LANDFILL
CONDITIONAL USE PERMIT APPLICATION
CORVALLIS, OR 97330

TOP OF WASTE PHASE 1

DATE:	JANUARY 2025
DWG SCALE:	AS SHOWN
PROJECT NO:	322-142
DRAWN BY:	JS
CHECKED BY:	JAS
APPROVED BY:	JAS

DRAWING NO.:
14

P:\320-020\322-142\04-00\dwg\SW01\322142-SW01-13-Top of Waste Phase 1.dwg[14] LS(1/28/2025 - 4pgs)) - LP: 1/30/2025 10:08 AM

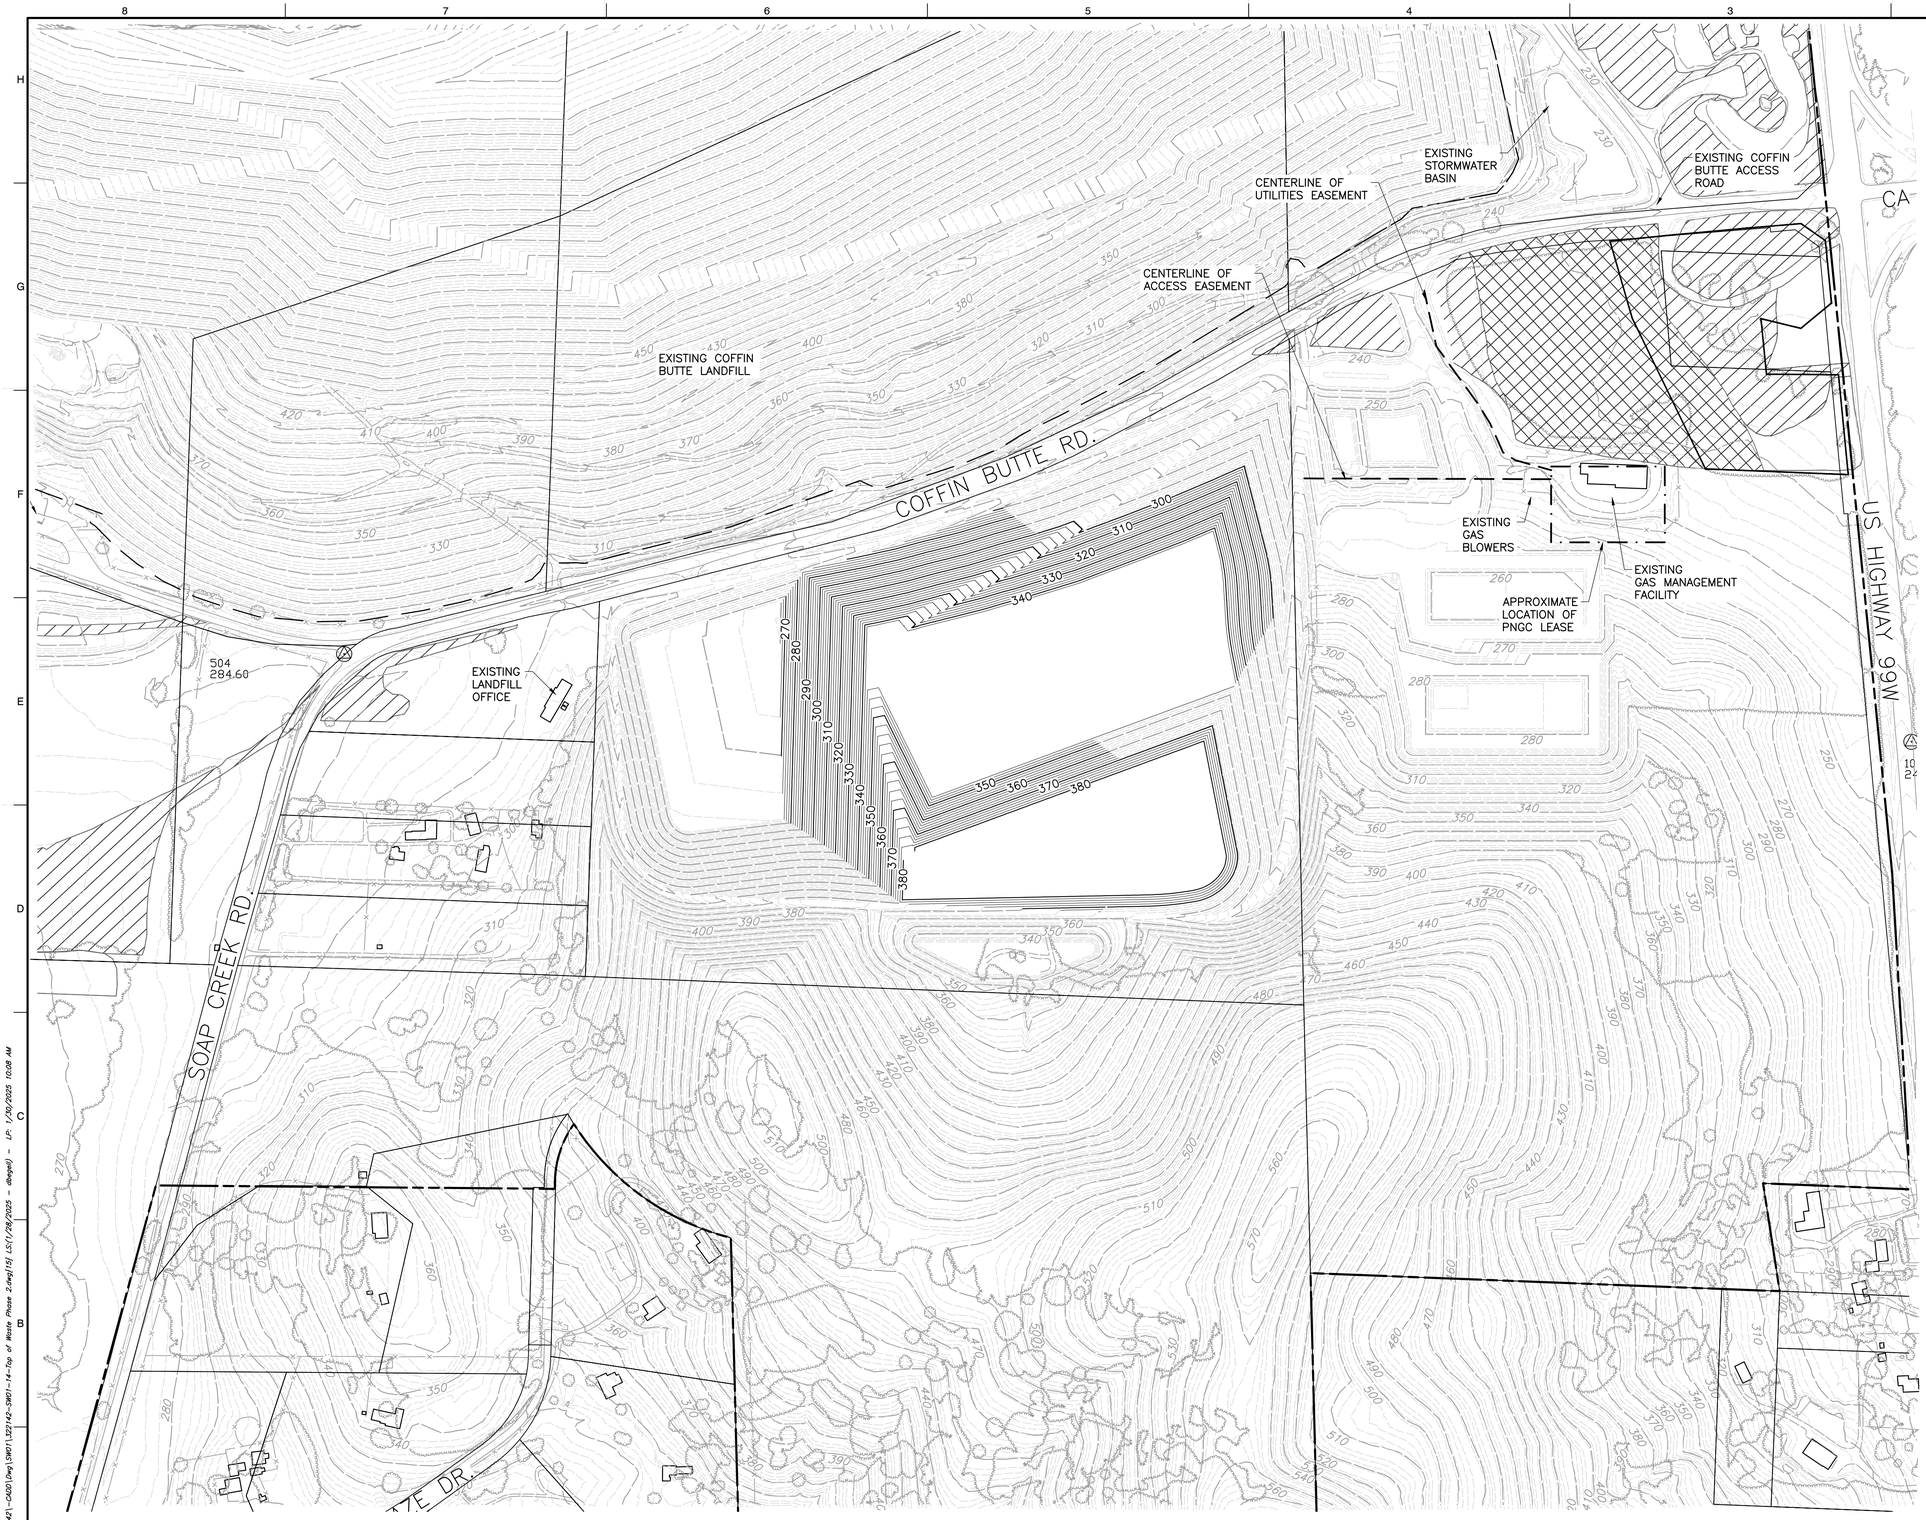

LEGEND

- PROPERTY BOUNDARY
- EXISTING LANDFILL BOUNDARY
- TAX LOT BOUNDARY
- WETLAND MITIGATION BOUNDARY
- 300 — EXISTING 10-FT CONTOUR
- EXISTING 2-FT CONTOUR
- EXISTING PALUSTRINE FORESTED WETLAND
- EXISTING PALUSTRINE EMERGENT WETLAND
- 250 — PROPOSED 10-FT TOP OF WASTE CONTOUR
- 254 — PROPOSD 2-FT TOP OF CONTOUR

NOTES

1. TAX LOT BOUNDARIES FROM BENTON COUNTY ZONING MAP PANEL 41047C0975G, DATED 01/19/2000 (TAX LOT BOUNDARIES MAY DIFFER FROM ZONING DATED 2021).
2. PERIMETER LANDFILL ROAD WILL ONLY BE FOR PICKUP TRUCKS OR SMALLER VEHICLES.
3. TIMELINE STARTS WHEN THE EXPANSION AREA HAS BEEN FULLY EXCAVATED AND LINED.

TOP OF WASTE PHASE 2 (YEAR 3 AND 4)

1. FILL VOLUME = 1,500,000 CY

REFERENCE

AERIAL PHOTOGRAPH, TOPOGRAPHIC INFORMATION FROM AERIAL SURVEY AND GRID BY COOPER AERIAL SURVEYS COMPANY; DATE OF PHOTOGRAPHY: OCTOBER 07, 2021.

REGISTERED PROFESSIONAL ENGINEER
92360PE
OREGON
JULY 13, 2017
JEFF A. SHEPHERD
EXPIRES: 06/30/2026

SUBMITTAL RECORD

NO	DATE	DESCRIPTION

2356 Gold Meadow Way
Suite 120
Gold River, CA 95670
Ph: 916.503.0050
www.cecinc.com

Civil & Environmental Consultants, Inc.


VALLEY LANDFILLS, INC.
COFFIN BUTTE LANDFILL
CONDITIONAL USE PERMIT APPLICATION
CORVALLIS, OR 97330

TOP OF WASTE PHASE 2

DATE:	JANUARY 2025
DRAWN BY:	JS
DWG SCALE:	AS SHOWN
CHECKED BY:	JAS
PROJECT NO:	322-142
APPROVED BY:	JAS

DRAWING NO.:
15

P:\322-0001\322-142\CADD\Dwg\SWD\322142-SWD-11-Top of Waste Phase 2.dwg[15] LS(1/28/2025 - dbogel) - LP, 1/30/2025 10:08 AM

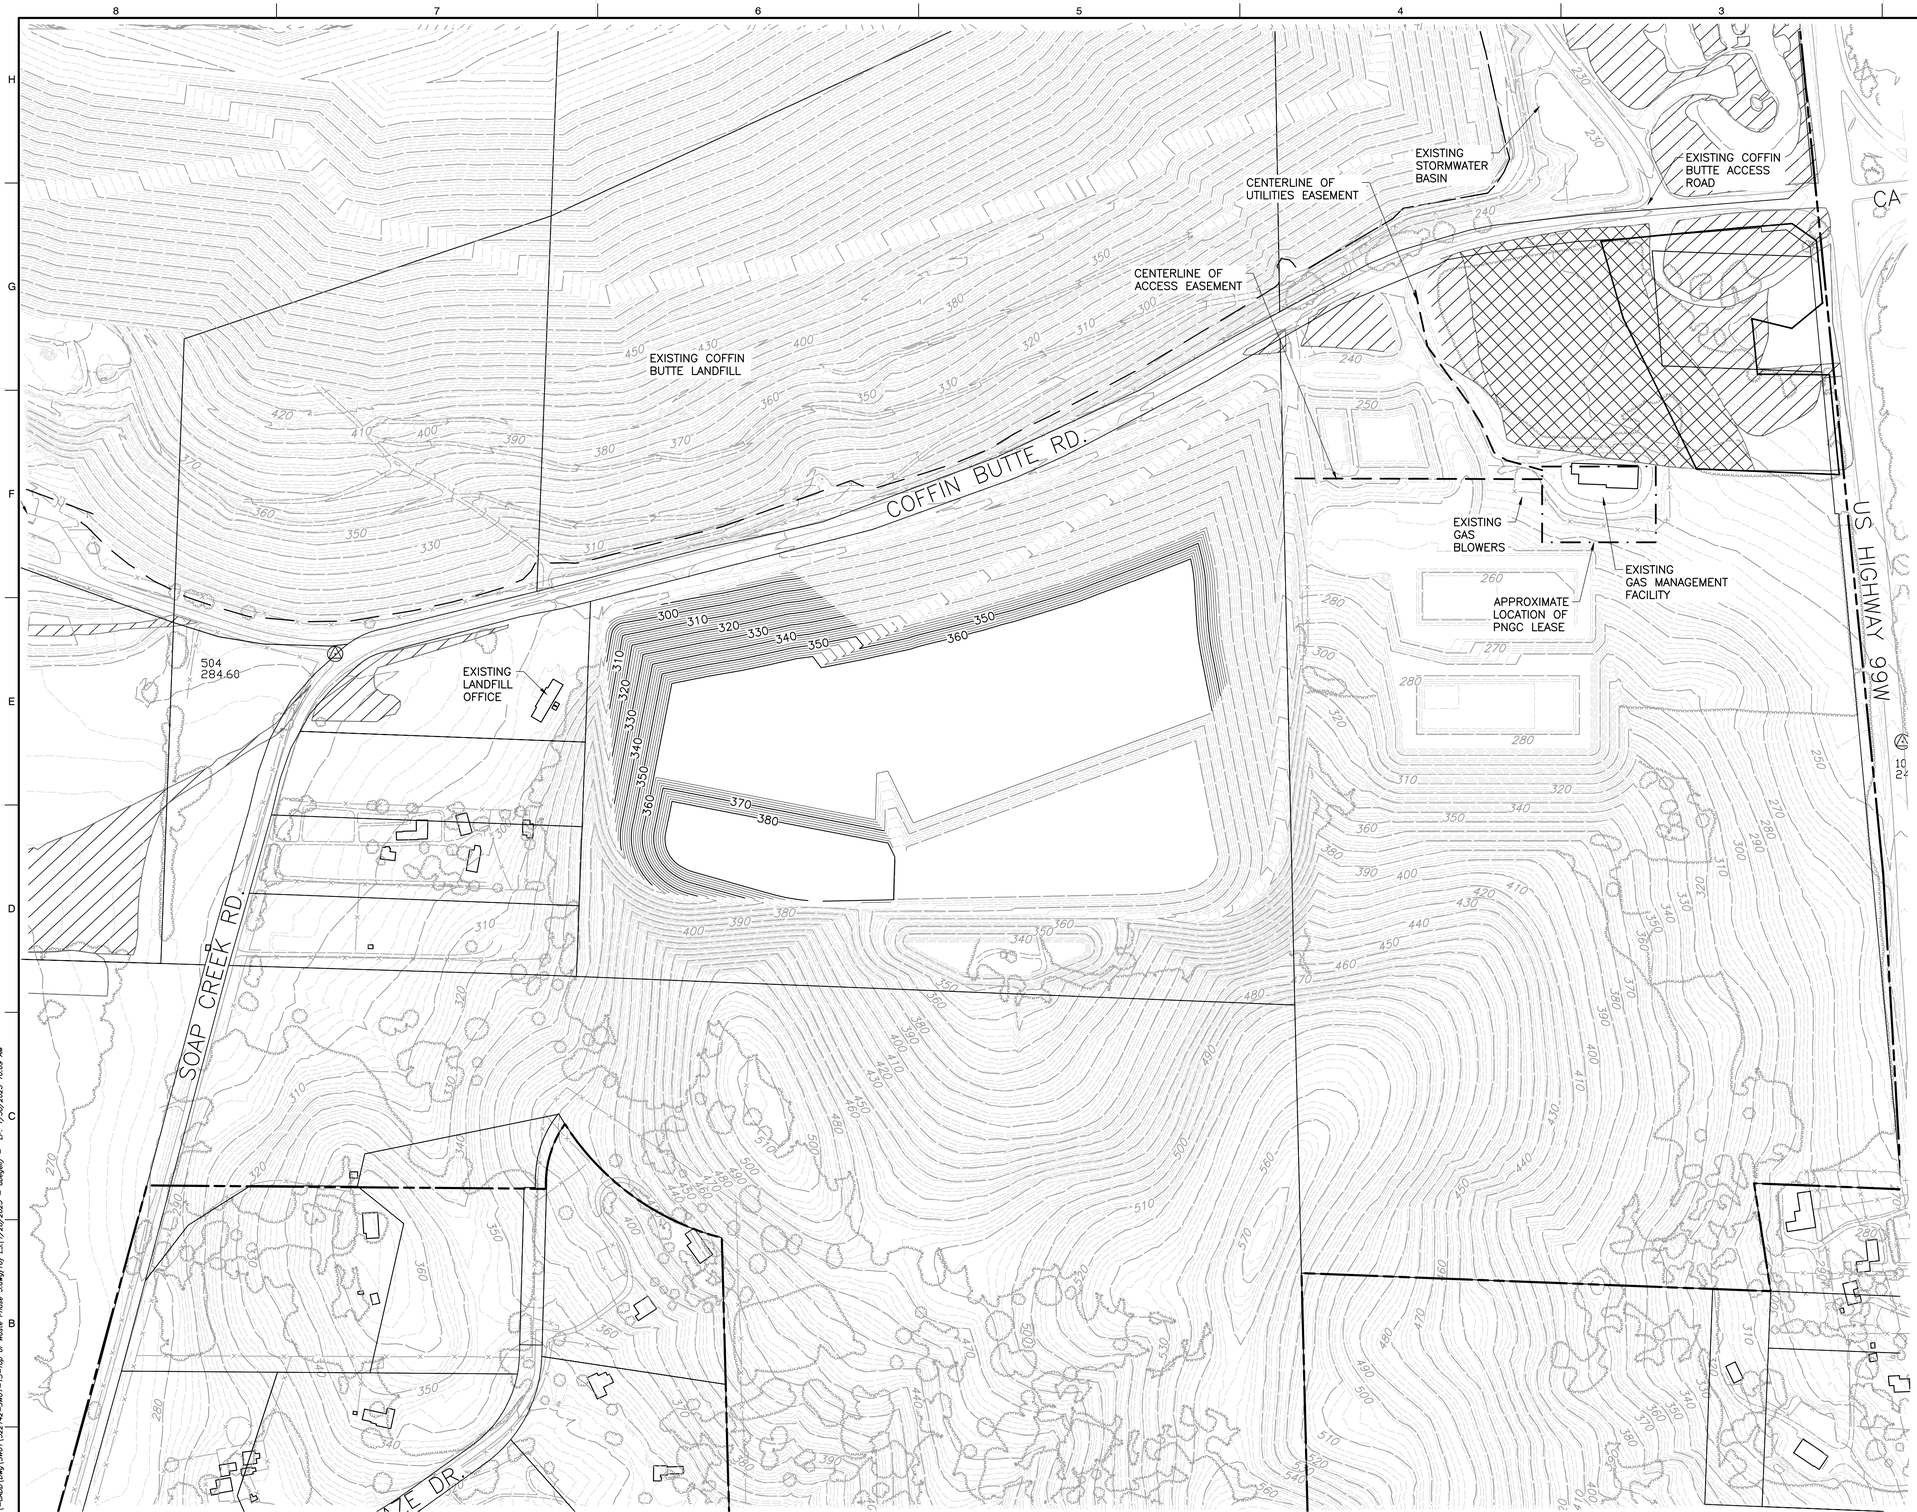

LEGEND

- PROPERTY BOUNDARY
- EXISTING LANDFILL BOUNDARY
- TAX LOT BOUNDARY
- WETLAND MITIGATION BOUNDARY
- 300 — EXISTING 10-FT CONTOUR
- EXISTING 2-FT CONTOUR
- EXISTING PALUSTRINE FORESTED WETLAND
- EXISTING PALUSTRINE EMERGENT WETLAND
- 250 — PROPOSED 10-FT TOP OF WASTE CONTOUR
- 254 — PROPOSD 2-FT TOP OF CONTOUR

NOTES

1. TAX LOT BOUNDARIES FROM BENTON COUNTY ZONING MAP PANEL 41047C0975G, DATED 01/19/2000 (TAX LOT BOUNDARIES MAY DIFFER FROM ZONING DATED 2021).
2. PERIMETER LANDFILL ROAD WILL ONLY BE FOR PICKUP TRUCKS OR SMALLER VEHICLES.
3. TIMELINE STARTS WHEN THE EXPANSION AREA HAS BEEN FULLY EXCAVATED AND LINED.

TOP OF WASTE PHASE 3 (YEAR 5)

1. FILL VOLUME = 1,500,000 CY

REFERENCE

AERIAL PHOTOGRAPH, TOPOGRAPHIC INFORMATION FROM AERIAL SURVEY AND GRID BY COOPER AERIAL SURVEYS COMPANY; DATE OF PHOTOGRAPHY: OCTOBER 07, 2021.

NORTH

SCALE IN FEET
0 200 400

REGISTERED PROFESSIONAL ENGINEER
92360PE
OREGON
JULY 13, 2017
JEFF A. SHEPHERD
EXPIRES: 06/30/2026

SUBMITTAL RECORD

NO	DATE	DESCRIPTION

2356 Gold Meadow Way
Suite 120
Gold River, CA 95670
Ph: 916.503.0050
www.cecinc.com

Civil & Environmental Consultants, Inc.


VALLEY LANDFILLS, INC.
COFFIN BUTTE LANDFILL
CONDITIONAL USE PERMIT APPLICATION
CORVALLIS, OR 97330

TOP OF WASTE PHASE 2

DATE:	JANUARY 2025
DRAWN BY:	JS
DWG SCALE:	AS SHOWN
CHECKED BY:	JAS
PROJECT NO:	322-142
APPROVED BY:	JAS

DRAWING NO.:
16

P:\320-0001\322-142\-CAD\Dwg\DWG\322142-DWG-15-Top of Waste Phase 3.dwg[16] LS(1/28/2025 - dbogell) - LP 1/30/2025 10:09 AM

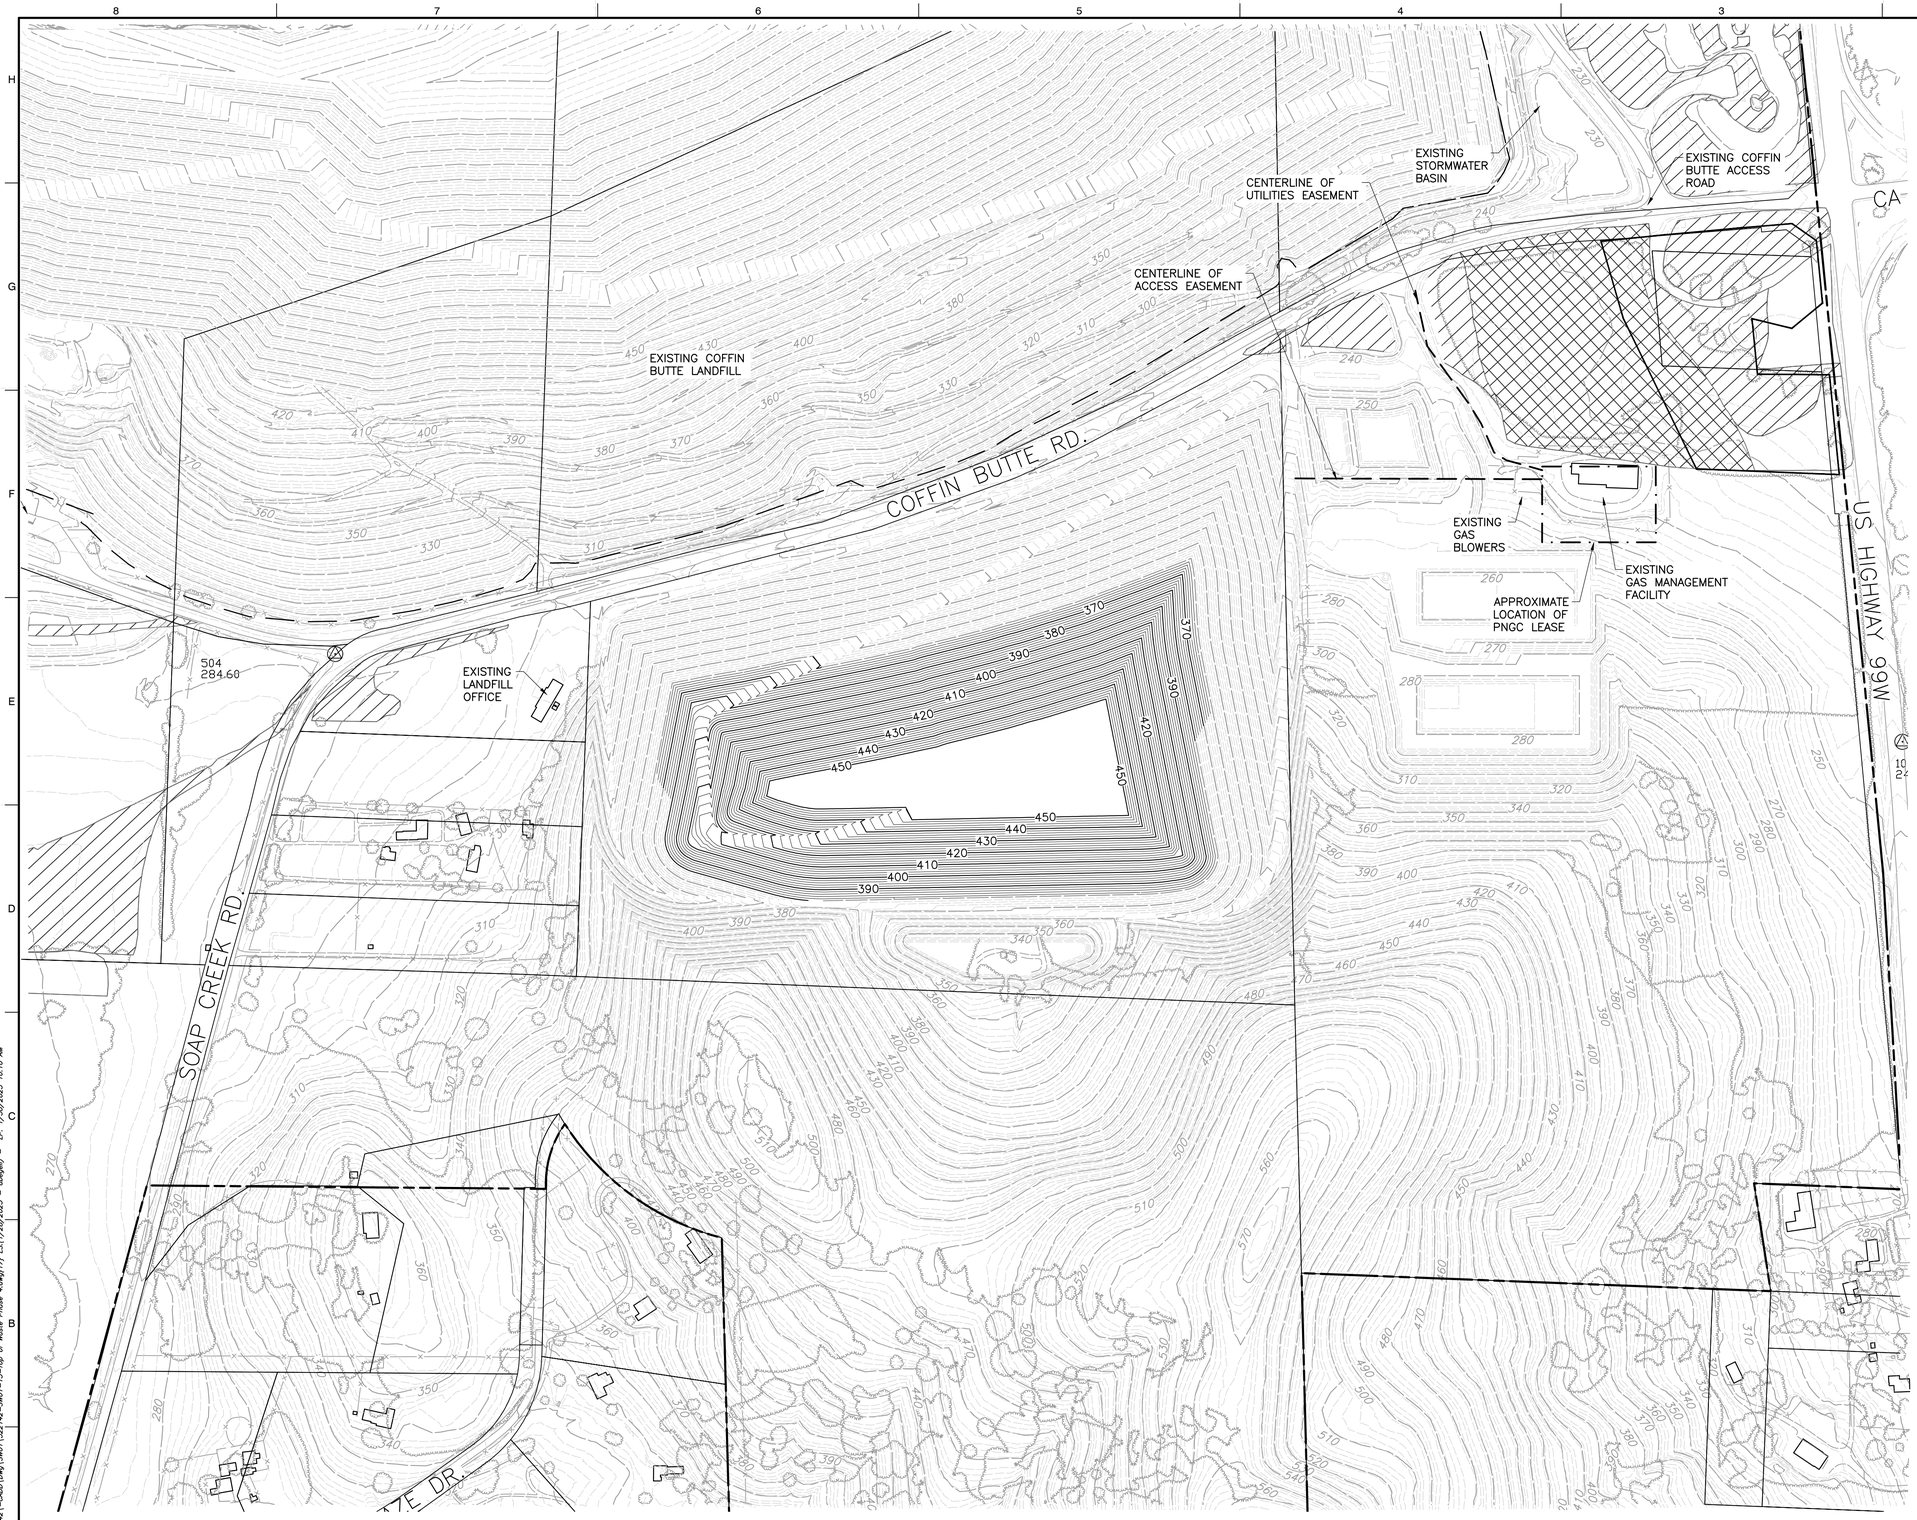

LEGEND

- PROPERTY BOUNDARY
- EXISTING LANDFILL BOUNDARY
- TAX LOT BOUNDARY
- WETLAND MITIGATION BOUNDARY
- 300 — EXISTING 10-FT CONTOUR
- EXISTING 2-FT CONTOUR
- EXISTING PALUSTRINE FORESTED WETLAND
- EXISTING PALUSTRINE EMERGENT WETLAND
- 250 — PROPOSED 10-FT TOP OF WASTE CONTOUR
- 254 — PROPOSD 2-FT TOP OF CONTOUR

NOTES

1. TAX LOT BOUNDARIES FROM BENTON COUNTY ZONING MAP PANEL 41047C0975G, DATED 01/19/2000 (TAX LOT BOUNDARIES MAY DIFFER FROM ZONING DATED 2021).
2. PERIMETER LANDFILL ROAD WILL ONLY BE FOR PICKUP TRUCKS OR SMALLER VEHICLES.

TOP OF WASTE PHASE 4 (YEAR 6-7)

1. FILL VOLUME = 1,860,000 CY

REFERENCE

AERIAL PHOTOGRAPH, TOPOGRAPHIC INFORMATION FROM AERIAL SURVEY AND GRID BY COOPER AERIAL SURVEYS COMPANY; DATE OF PHOTOGRAPHY: OCTOBER 07, 2021.

REGISTERED PROFESSIONAL ENGINEER
92360PE
OREGON
JULY 13, 2017
JEFF A. SHEPHERD
EXPIRES: 06/30/2026

SUBMITTAL RECORD

NO	DATE	DESCRIPTION

2356 Gold Meadow Way
Suite 120
Gold River, CA 95670
Ph: 916.503.0050
www.cecinc.com

Civil & Environmental Consultants, Inc.


VALLEY LANDFILLS, INC.
COFFIN BUTTE LANDFILL
CONDITIONAL USE PERMIT APPLICATION
CORVALLIS, OR 97330

TOP OF WASTE PHASE 4

DATE:	JANUARY 2025	DRAWN BY:	JS
DWG SCALE:	AS SHOWN	CHECKED BY:	JAS
PROJECT NO:	322-142	APPROVED BY:	JAS

DRAWING NO.: 17

P:\320-0001\322-1421-0400\dwg\SW01\322142-SW01-15-Top of Waste Phase 4.dwg[17] LS(1/28/2025 - dwgpl) - LP: 1/30/2025 10:10 AM

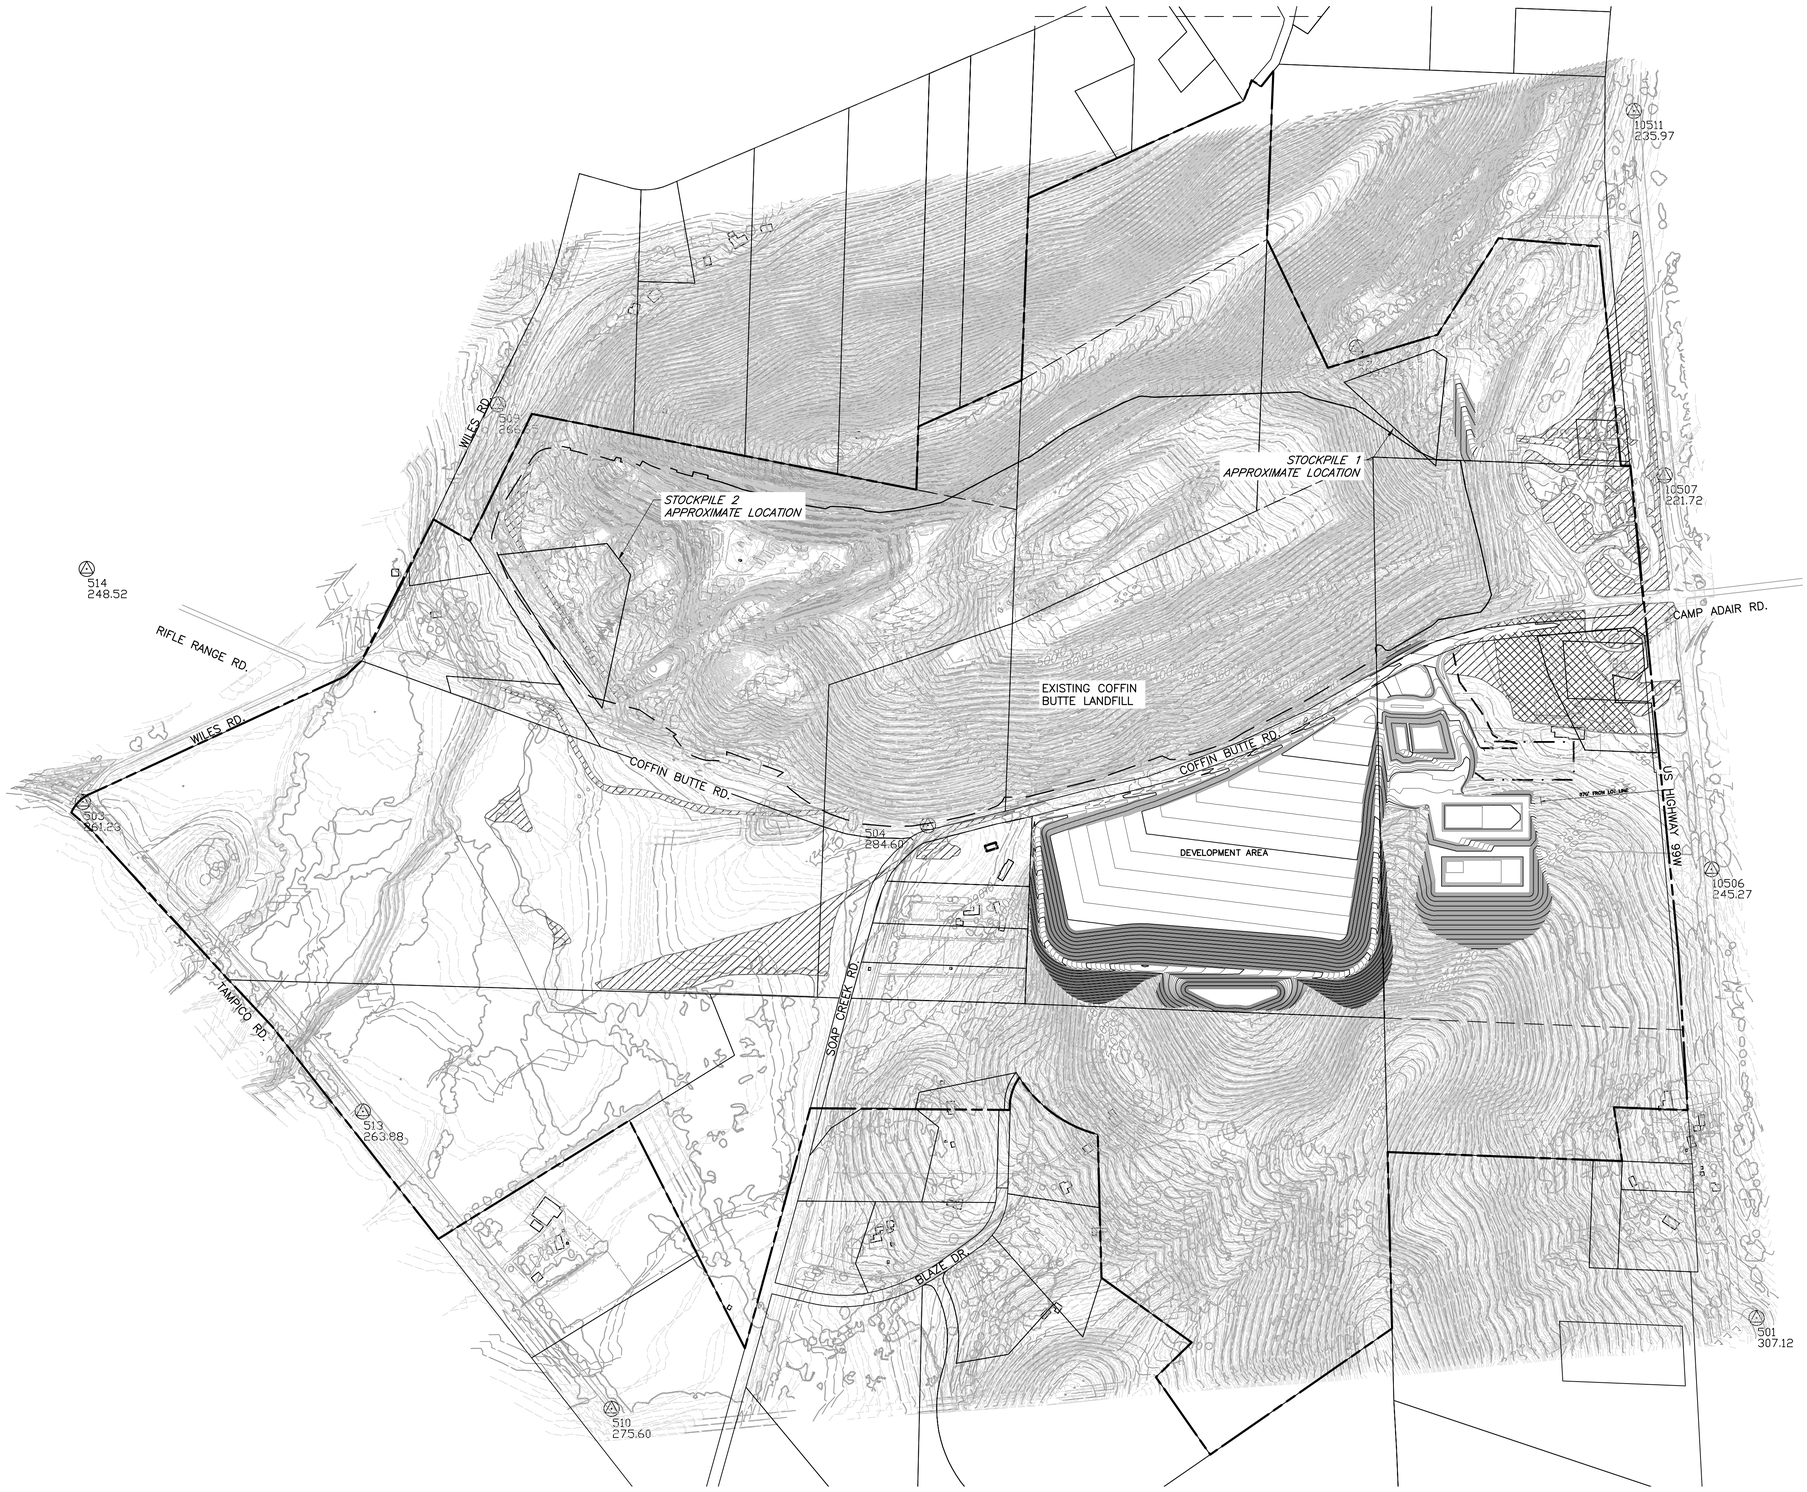

LEGEND

- PROPERTY BOUNDARY
- EXISTING LANDFILL BOUNDARY
- TAX LOT BOUNDARY
- ZONING BOUNDARY
- WETLAND MITIGATION BOUNDARY
- 300 EXISTING 10-FT CONTOUR
- EXISTING 2-FT CONTOUR
- EXISTING PALUSTRINE FORESTED WETLAND
- EXISTING PALUSTRINE EMERGENT WETLAND
- 250 PROPOSED 10-FT CONTOUR
- 254 PROPOSD 2-FT CONTOUR

NOTES

1. TAX LOT BOUNDARIES FROM BENTON COUNTY ZONING MAP PANEL 41047C0975G, DATED 01/19/2000 (TAX LOT BOUNDARIES MAY DIFFER FROM ZONING DATED 2021).
2. SEE NOTES ON DRAWING NO. 13 FOR EXCAVATION VOLUMES.

NORTH

SCALE IN FEET
0 400 800

REFERENCE

AERIAL PHOTOGRAPH, TOPOGRAPHIC INFORMATION FROM AERIAL SURVEY AND GRID BY COOPER AERIAL SURVEYS COMPANY; DATE OF PHOTOGRAPHY: OCTOBER 07, 2021.

REGISTERED PROFESSIONAL ENGINEER
92360PE
OREGON
JULY 13, 2017
JEFF A. SHEPHERD
EXPIRES: 06/30/2026

SUBMITTAL RECORD

NO	DATE	DESCRIPTION

2356 Gold Meadow Way
Suite 120
Gold River, CA 95670
Ph: 916.503.0050
www.cecinc.com

Civil & Environmental Consultants, Inc.

VALLEY LANDFILLS, INC.
COFFIN BUTTE LANDFILL
CONDITIONAL USE PERMIT APPLICATION
CORVALLIS, OR 97330

STOCKPILE PLAN

DATE:	JANUARY 2025
DWG SCALE:	AS SHOWN
PROJECT NO:	322-142
DRAWN BY:	JS
CHECKED BY:	JAS
APPROVED BY:	JAS

DRAWING NO.: 18

P:\320-0001\322-142\--CADD\dwg\SHEET\322142-SHT--19-Stockpile Plan.dwg[18] LST (1/30/2025 - dbyrd) -- LT: 1/30/2025 10:10 AM



LEGEND

- PROPERTY BOUNDARY
- EXISTING LANDFILL BOUNDARY
- TAX LOT BOUNDARY
- ZONING BOUNDARY
- WETLAND MITIGATION BOUNDARY
- 300 EXISTING 10-FT CONTOUR
- EXISTING 2-FT CONTOUR
- EXISTING PALUSTRINE FORESTED WETLAND
- EXISTING PALUSTRINE EMERGENT WETLAND
- 250 PROPOSED 10-FT CONTOUR
- 254 PROPOSD 2-FT CONTOUR
- PROPOSED TREES

NOTES

1. TAX LOT BOUNDARIES FROM BENTON COUNTY ZONING MAP PANEL 41047C0975G, DATED 01/19/2000 (TAX LOT BOUNDARIES MAY DIFFER FROM ZONING DATED 2021).
2. PERIMETER LANDFILL ROAD WILL ONLY BE FOR PICKUP TRUCKS OR SMALLER VEHICLES.

REFERENCE

AERIAL PHOTOGRAPH, TOPOGRAPHIC INFORMATION FROM AERIAL SURVEY AND GRID BY COOPER AERIAL SURVEYS COMPANY; DATE OF PHOTOGRAPHY: OCTOBER 07, 2021.

REGISTERED PROFESSIONAL ENGINEER
92360PE
OREGON
JULY 13, 2017
JEFF A. SHEPHERD
EXPIRES: 06/30/2026

SUBMITTAL RECORD

NO	DATE	DESCRIPTION
1		

2356 Gold Meadow Way
Suite 120
Gold River, CA 95670
Ph: 916.503.0050
www.cecinc.com

Civil & Environmental Consultants, Inc.


VALLEY LANDFILLS, INC.
COFFIN BUTTE LANDFILL
CONDITIONAL USE PERMIT APPLICATION
CORVALLIS, OR 97330

LANDSCAPE PLAN

DATE:	JANUARY 2025
DWG SCALE:	AS SHOWN
PROJECT NO:	322-142
DRAWN BY:	JS
CHECKED BY:	JAS
APPROVED BY:	JAS

DRAWING NO.: 19

P:\320-000\322-142\-0400\dwg\SHEET\322142-SHT1-19-Landscape Plan.dwg[19] LS(1/30/2025 - dbogell) - LP: 1/30/2025 10:10 AM

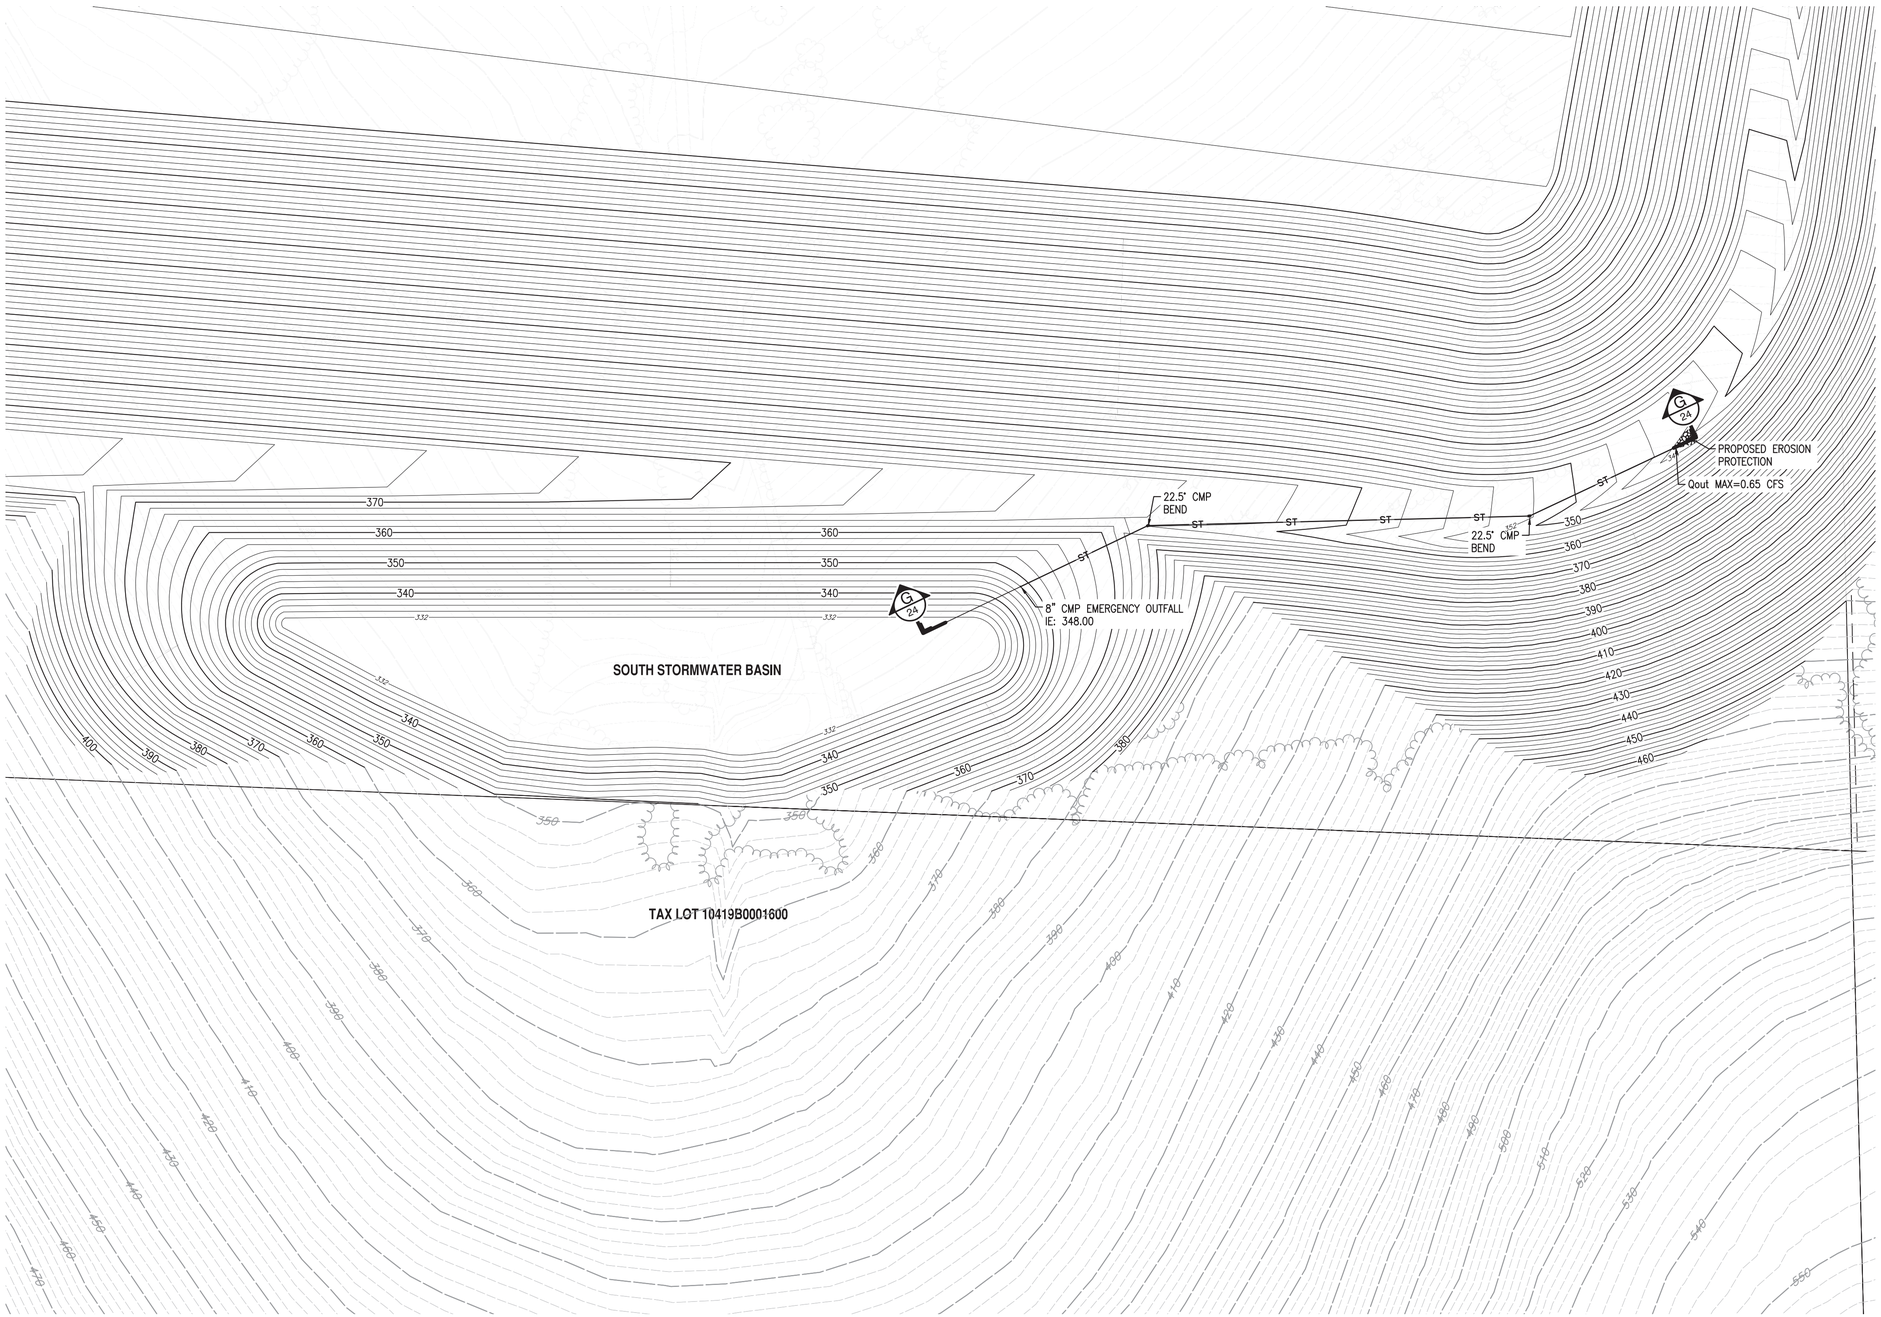

LEGEND

- PROPERTY BOUNDARY
- EXISTING LANDFILL BOUNDARY
- TAX LOT BOUNDARY
- ZONING BOUNDARY
- WETLAND MITIGATION BOUNDARY
- 300 EXISTING 10–FT CONTOUR
- EXISTING 2–FT CONTOUR
- EXISTING PALUSTRINE FORESTED WETLAND
- EXISTING PALUSTRINE EMERGENT WETLAND
- 250 PROPOSED 10–FT CONTOUR
- 254 PROPOSD 2–FT CONTOUR
- ST 8–INCH STORM PIPE
- STORM PIPE > 8–INCH
- 30–INCH CATCH BASIN
- HEADWALL
- EROSION PROTECTION
- TOP OF BERM
- G G SECTION

SOUTH BASIN	
REQUIRED VOLUME (Vr)	163,824 CF
PROVIDED VOLUME (Vp)	764,196 CF
POND BOTTOM	332.00
POND TOP	348.00
INFLOW	22.17 CFS
EMERGENCY OUTFALL ELEVATION	348.00
OUTFLOW	0.65 CFS MAX

NORTH

SCALE IN FEET
0 50 100

REFERENCE

AERIAL PHOTOGRAPH, TOPOGRAPHIC INFORMATION FROM AERIAL SURVEY AND GRID BY COOPER AERIAL SURVEYS COMPANY; DATE OF PHOTOGRAPHY: OCTOBER 07, 2021.

REGISTERED PROFESSIONAL ENGINEER
92360PE
OREGON
JULY 13, 2011
JEFF A. SHEPHERD
EXPIRES: 06/30/2026

SUBMITTAL RECORD

NO	DATE	DESCRIPTION

2356 Gold Meadow Way
Suite 120
Gold River, CA 95670
Ph: 916.503.0050
www.cecinc.com

Civil & Environmental Consultants, Inc.


VALLEY LANDFILLS, INC.
COFFIN BUTTE LANDFILL
CONDITIONAL USE PERMIT APPLICATION
CORVALLIS, OR 97330

SOUTH STORMWATER BASIN

DATE:	JANUARY 2025
DWG SCALE:	AS SHOWN
PROJECT NO:	322-142
DRAWN BY:	JS
CHECKED BY:	JAS
APPROVED BY:	JAS

DRAWING NO.: 20

P:\320-200\322-1421-CADD\dwg\3901\322142-3901-10-Stormwater Management.dwg[20] LS(1/30/2025 - dwgpdf) - LP: 2/7/2025 8:19 AM

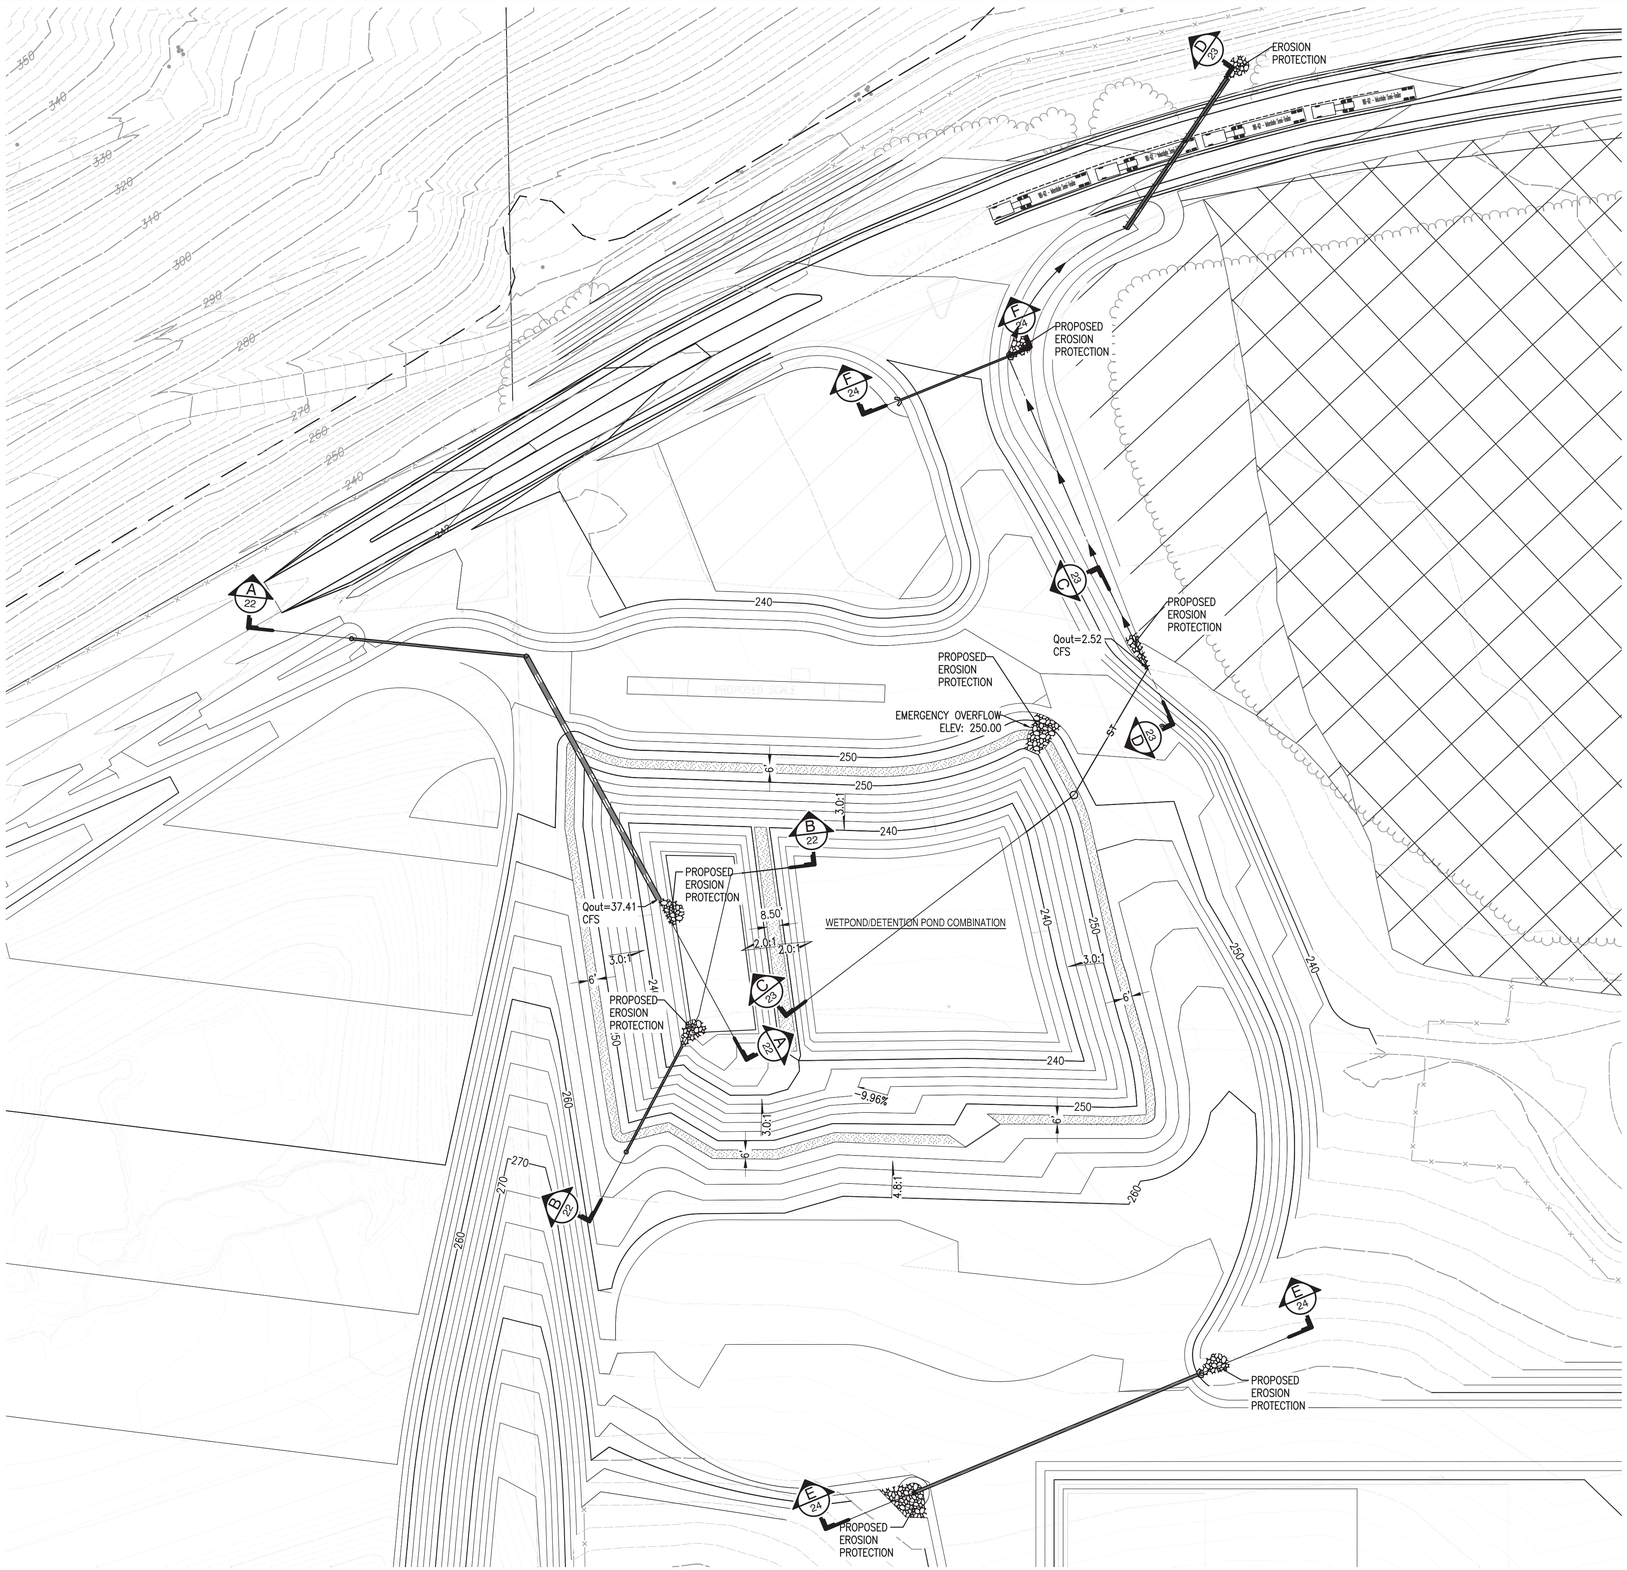

LEGEND

- PROPERTY BOUNDARY
- EXISTING LANDFILL BOUNDARY
- TAX LOT BOUNDARY
- ZONING BOUNDARY
- WETLAND MITIGATION BOUNDARY
- 300 — EXISTING 10–FT CONTOUR
- EXISTING 2–FT CONTOUR
- EXISTING PALUSTRINE FORESTED WETLAND
- EXISTING PALUSTRINE EMERGENT WETLAND
- 250 — PROPOSED 10–FT CONTOUR
- 254 — PROPOSD 2–FT CONTOUR
- DRAINAGE SWALE
- ST — 8–INCH STORM PIPE
- STORM PIPE > 8–INCH
- 30–INCH CATCH BASIN
- HEADWALL
- RIPRAP
- TOP OF BERM
- C/23 C/23 SECTION

WETPOND / DETENTION POND COMBINATION	
REQUIRED VOLUME (Vr)	192,433 CF
PROVIDED VOLUME (Vp)	767,696 CF
POND BOTTOM	234.00
WQ DESIGN WS ELEVATION	242.00
DETENTION DESIGN WS ELEVATION	250.00
DETENTION OVERFLOW WS ELEVATION	251.00
EMERGENCY OVERFLOW WS ELEVATION	252.00

NORTH

SCALE IN FEET

0 50 100

REFERENCE

AERIAL PHOTOGRAPH, TOPOGRAPHIC INFORMATION FROM AERIAL SURVEY AND GRID BY COOPER AERIAL SURVEYS COMPANY; DATE OF PHOTOGRAPHY: OCTOBER 07, 2021.

REGISTERED PROFESSIONAL ENGINEER
92360PE
OREGON
JULY 13, 2007
JEFF A. SHEPHERD
EXPIRES: 06/30/2026

SUBMITTAL RECORD

NO	DATE	DESCRIPTION
1		

2356 Gold Meadow Way
Suite 120
Gold River, CA 95670
Ph: 916.503.0050
www.cecinc.com

Civil & Environmental Consultants, Inc.


VALLEY LANDFILLS, INC.
COFFIN BUTTE LANDFILL
CONDITIONAL USE PERMIT APPLICATION
CORVALLIS, OR 97330

WETPOND-DETENTION POND COMBINATION PLAN

DATE:	JANUARY 2025
DWG SCALE:	AS SHOWN
PROJECT NO:	322-142
DRAWN BY:	JS
CHECKED BY:	JAS
APPROVED BY:	JAS


DRAWING NO.: 21

P:\300-000\322-142\-CAD\Dwg\SW01\322142-SW01-10-Stormwter Management.dwg[21] LS(1/30/2025 - dbegel) - LP: 2/7/2025 8:18 AM

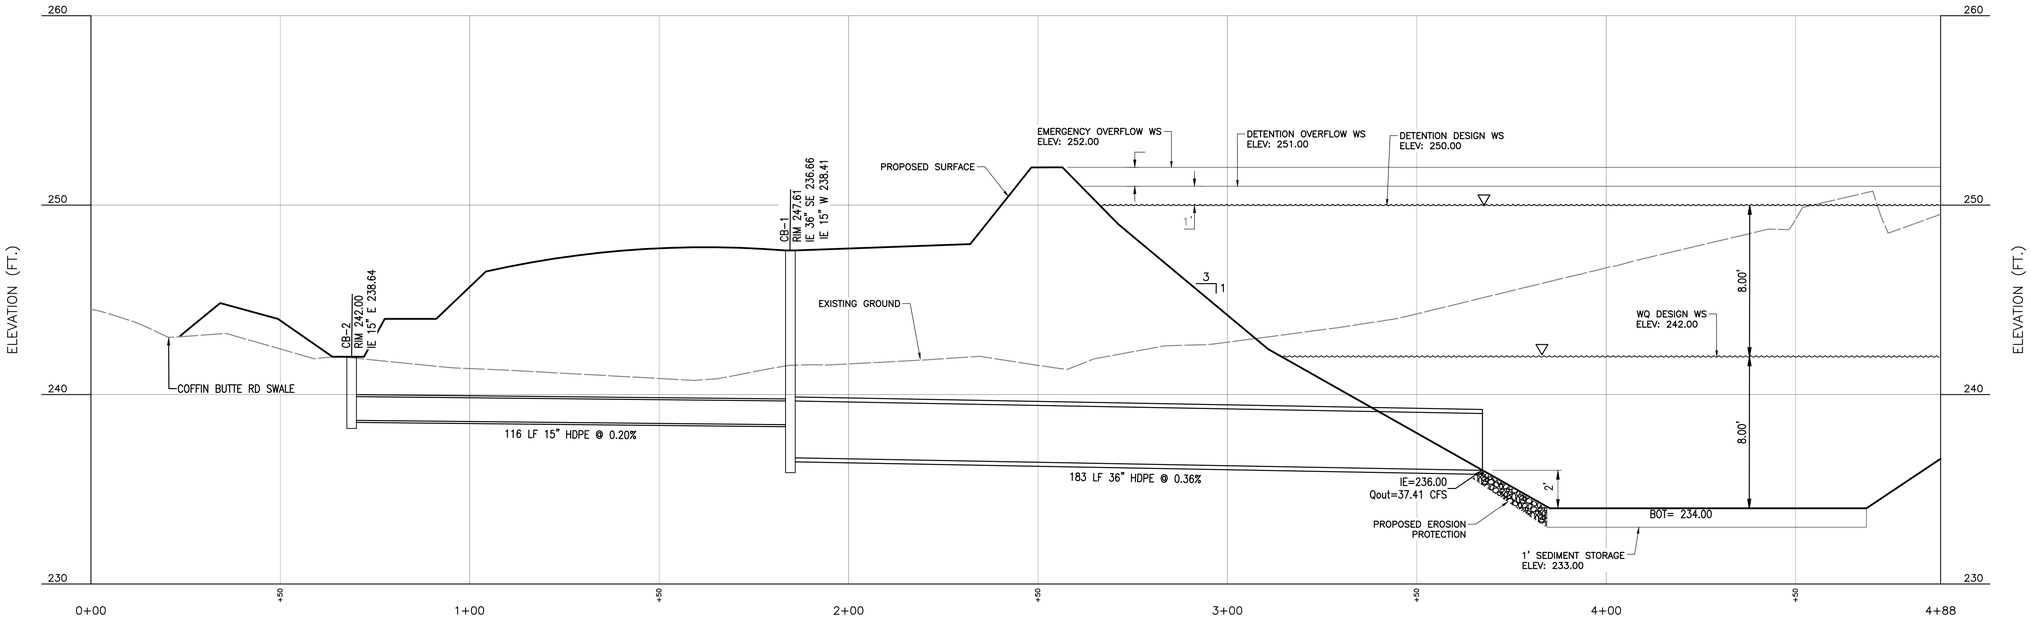

CROSS-SECTION A-A

SCALE H:1"=20'; V:1"=4'

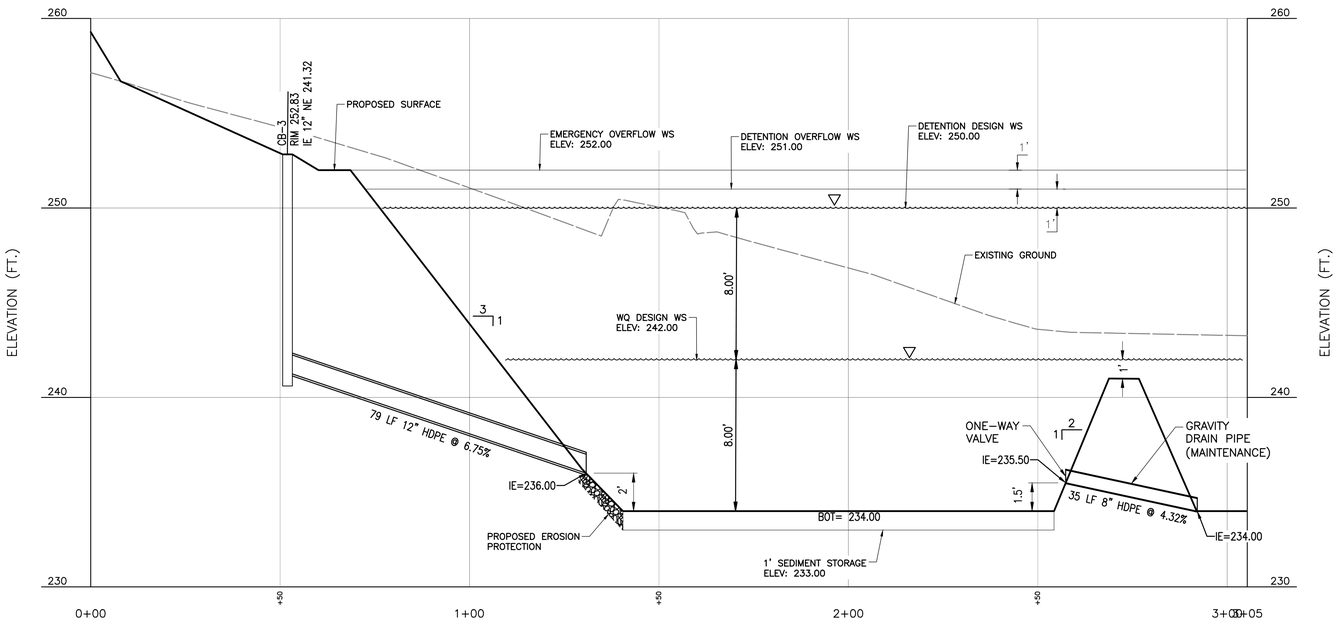

CROSS-SECTION B-B

SCALE H:1"=20'; V:1"=4'

NOTES:

WATER SURFACE ELEVATION DEVELOPED ACCORDING TO COMBINED DETENTION AND WET POND STANDARDS SPECIFIED IN CHAPTERS 2 AND 3 FROM THE CORVALLIS STORMWATER DESIGN STANDARDS 2015 EDITION.

REFERENCE

AERIAL PHOTOGRAPH, TOPOGRAPHIC INFORMATION FROM AERIAL SURVEY AND GRID BY COOPER AERIAL SURVEYS COMPANY; DATE OF PHOTOGRAPHY: OCTOBER 07, 2021.

REGISTERED PROFESSIONAL ENGINEER
92360PE
OREGON
JULY 13, 2017
JEFF A. SHEPHERD
EXPIRES: 06/30/2026

SUBMITTAL RECORD

NO	DATE	DESCRIPTION
1		

2356 Gold Meadow Way
Suite 120
Gold River, CA 95670
Ph: 916.503.0050
www.cecinc.com

Civil & Environmental Consultants, Inc.

VALLEY LANDFILLS, INC.
COFFIN BUTTE LANDFILL
CONDITIONAL USE PERMIT APPLICATION
CORVALLIS, OR 97330


WETPOND-DETENTION POND COMBINATION PROFILES

DATE:	JANUARY 2025
DWG SCALE:	AS SHOWN
PROJECT NO:	322-142
DRAWN BY:	JS
CHECKED BY:	JAS
APPROVED BY:	JAS

DRAWING NO.:


22

P:\320-0001\322-142\~CADD\Dwg\SW01\322142-SW01-10-Stormwater Management.dwg(22) LS(1/30/2025 - dbegell) - LP: 1/30/2025 10:11 AM

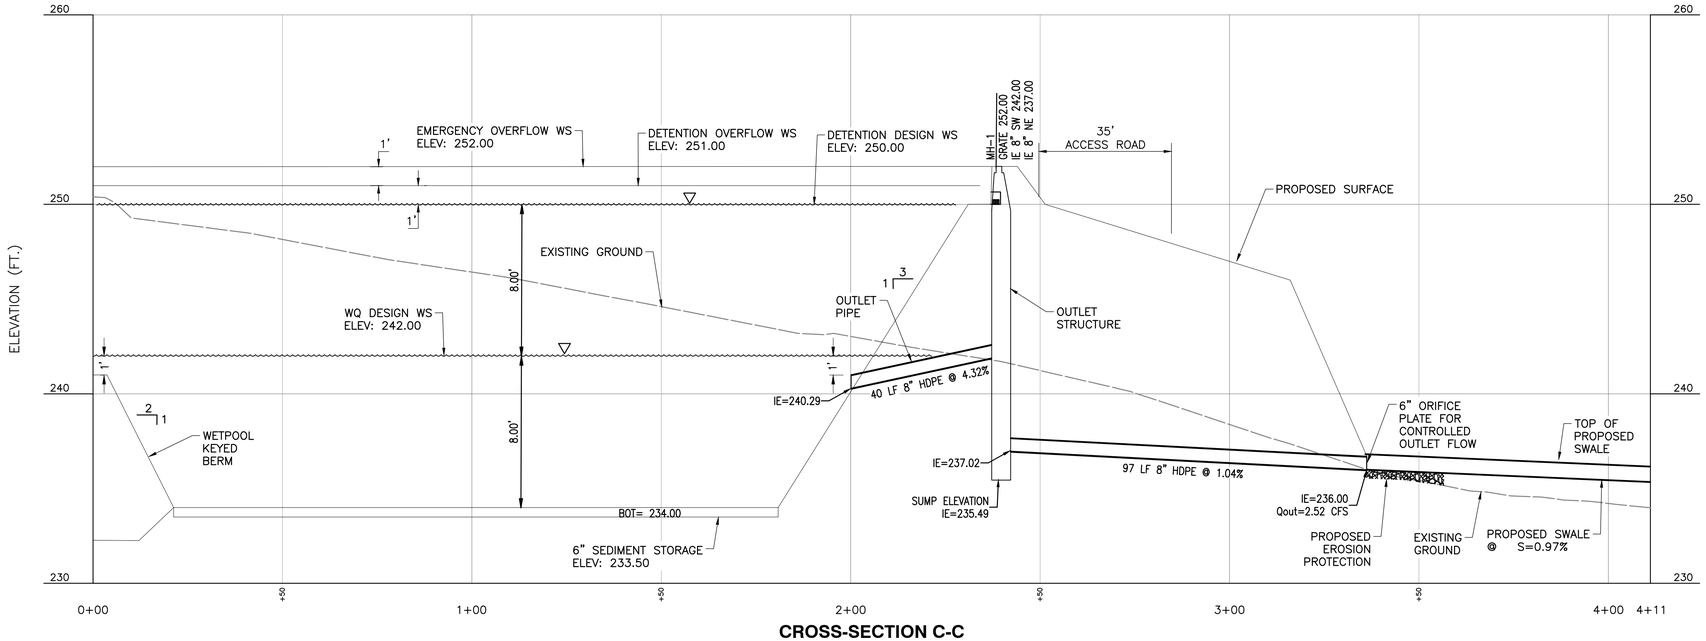

CROSS-SECTION C-C

SCALE H:1"=20'; V:1"=4'

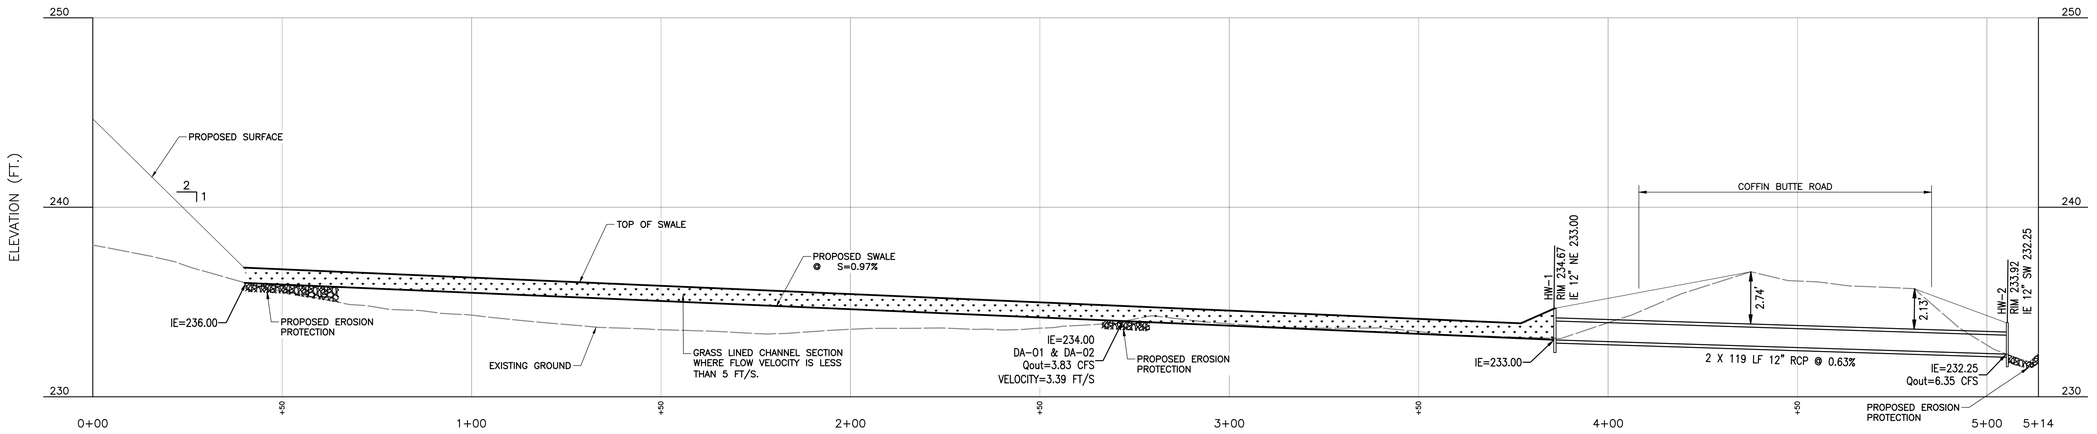

CROSS-SECTION D-D

SCALE H:1"=20'; V:1"=4'

REFERENCE

AERIAL PHOTOGRAPH, TOPOGRAPHIC INFORMATION FROM AERIAL SURVEY AND GRID BY COOPER AERIAL SURVEYS COMPANY; DATE OF PHOTOGRAPHY: OCTOBER 07, 2021.

NOTES:

1. ALL ORIFICE PLATES INSTALLED TO RESTRICT OUTFLOW AS NOTED ON PROFILE.
2. ONE-WAY VALVE INSTALLED TO PREVENT BACKFLOW INTO BASIN DURING AN OVERFLOW EVENT.
3. ALL FLOWS SHOWN ON PROFILES REPRESENT THE CALCULATED FLOWS FOR A 25-YEAR, 24-HOUR STORM EVENT.

DETENTION AND WETPOND OUTLET NOTE:

1. PER DETENTION AND WETPOND DESIGN CRITERIA SPECIFIED IN SECTION 2.3.4.1 OF THE CORVALLIS STORMWATER DESIGN STANDARDS 2015 EDITION THE OUTFLOW PIPE FOR THE WETPOND SHALL BE BACK-SLOPED AND EXTEND 1-FOOT BELOW THE WATER QUALITY DESIGN WATER SURFACE TO PROVIDE TRAPPING OF OIL AND FLOATABLES.
2. THE OUTFLOW MANHOLE STRUCTURE RECEIVES FLOW FROM THE POND OUTLET PIPE. RISER PIPES ARE INSTALLED IN THE OUTLET STRUCTURE AT THE DETENTION POND WATER SERVICE ELEVATION. THE GRATED LID PROVIDES AN OVERFLOW ROUTE IF THE POND OUTLET SHOULD BECOME CLOGGED OR IF THE DESIGN STORM EVENT IS EXCEEDED.
3. AN EMERGENCY SPILLWAY DESIGNED TO PASS THE 100-YEAR, 24-HOUR STORM EVENT IS PROVIDED ACCORDING TO THE CRITERIA FOR DETENTION PONDS SPECIFIED IN CHAPTER 3, SECTION 3.3.2 OF THE CORVALLIS STORMWATER DESIGN STANDARDS. The SPILLWAY ALLOWS EXCESS FLOW TO PASS IF THE OUTFLOW PIPE IS CLOGGED OR IF THE DESIGN STORM EVENT IS EXCEEDED.

REGISTERED PROFESSIONAL ENGINEER
92360PE
OREGON
JULY 13, 2017
JEFF A. SHEPHERD
EXPIRES: 06/30/2026

SUBMITTAL RECORD

NO	DATE	DESCRIPTION

2356 Gold Meadow Way
Suite 120
Gold River, CA 95670
Ph: 916.503.0050
www.cecinc.com

Civil & Environmental Consultants, Inc.

VALLEY LANDFILLS, INC.
COFFIN BUTTE LANDFILL
CONDITIONAL USE PERMIT APPLICATION
CORVALLIS, OR 97330


STORMWATER PROFILES

DATE:	JANUARY 2025	DRAWN BY:	JS
DWG SCALE:	AS SHOWN	CHECKED BY:	JAS
PROJECT NO:			322-142
APPROVED BY:			JAS

DRAWING NO.:


23

P:\320-0001\322-142\-CADD\Dwg\SWD\322142-SWD1-10-Stormwater Management.dwg[23] 1:1(1/30/2025 - dbagwell) - LP: 1/30/2025 10:11 AM

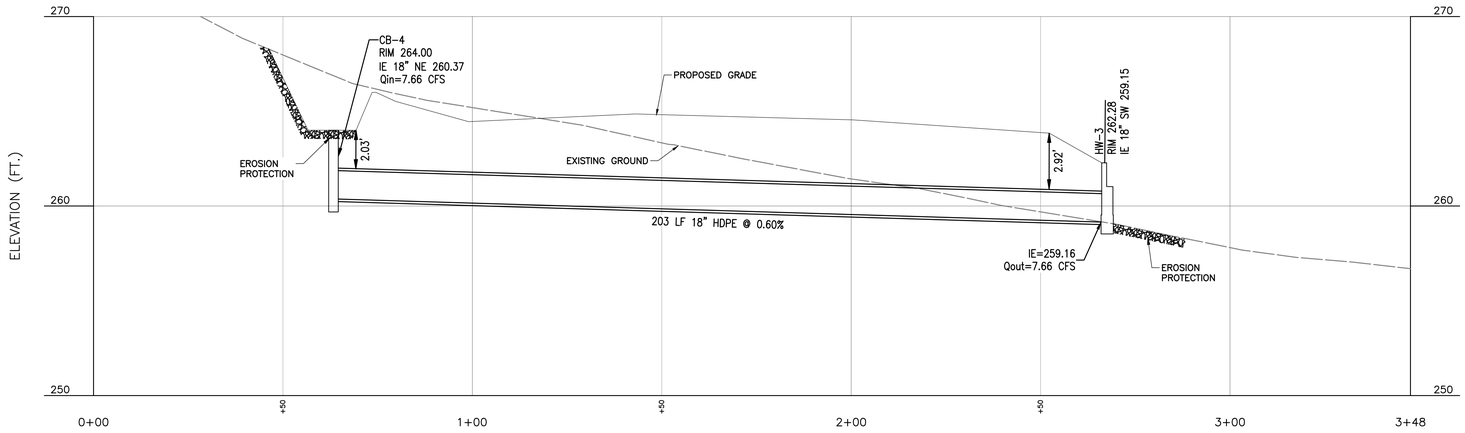


CROSS-SECTION E-E

SCALE H:1"=20'; V:1"=4'

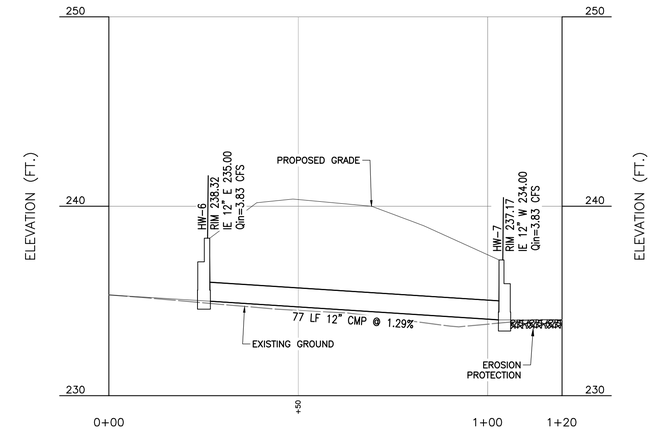

CROSS-SECTION F-F

SCALE H:1"=20'; V:1"=4'

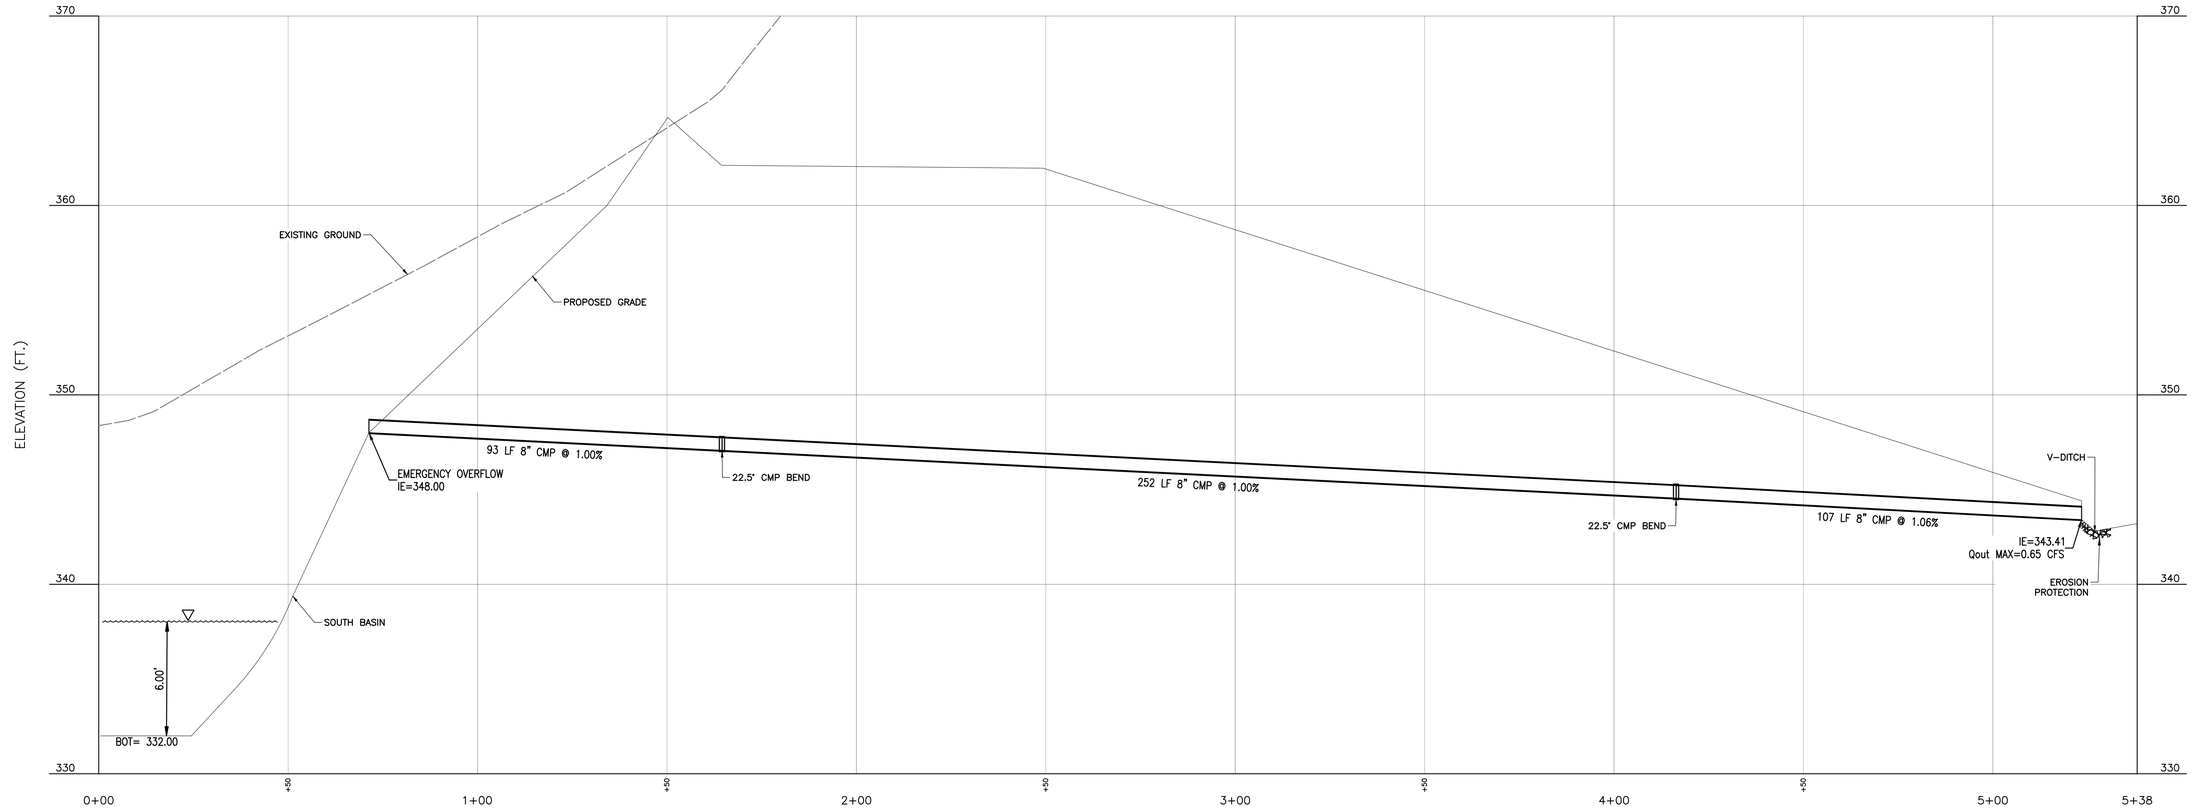

CROSS-SECTION G-G

SCALE H:1"=20'; V:1"=4'

REFERENCE

AERIAL PHOTOGRAPH, TOPOGRAPHIC INFORMATION FROM AERIAL SURVEY AND GRID BY COOPER AERIAL SURVEYS COMPANY; DATE OF PHOTOGRAPHY: OCTOBER 07, 2021.

REGISTERED PROFESSIONAL ENGINEER
92360PE
OREGON
JULY 13, 2007
JEFF A. SHEPHERD
EXPIRES: 06/30/2026

SUBMITTAL RECORD

NO	DATE	DESCRIPTION

2356 Gold Meadow Way
Suite 120
Gold River, CA 95670
Ph: 916.503.0050
www.cecinc.com

Civil & Environmental Consultants, Inc.

VALLEY LANDFILLS, INC.
COFFIN BUTTE LANDFILL
CONDITIONAL USE PERMIT APPLICATION
CORVALLIS, OR 97330


STORMWATER PROFILES

DATE:	JANUARY 2025	DRAWN BY:	JS
DWG SCALE:	AS SHOWN	CHECKED BY:	JAS
PROJECT NO:	322-142	APPROVED BY:	JAS

DRAWING NO.:


24

P:\320-000\322-142\-CADD\Dwg\SW01\322142-SW01-10-Stormwter Management.dwg[24] LS(1/30/2025 - dbegal) - LP, 1/30/2025 10:11 AM

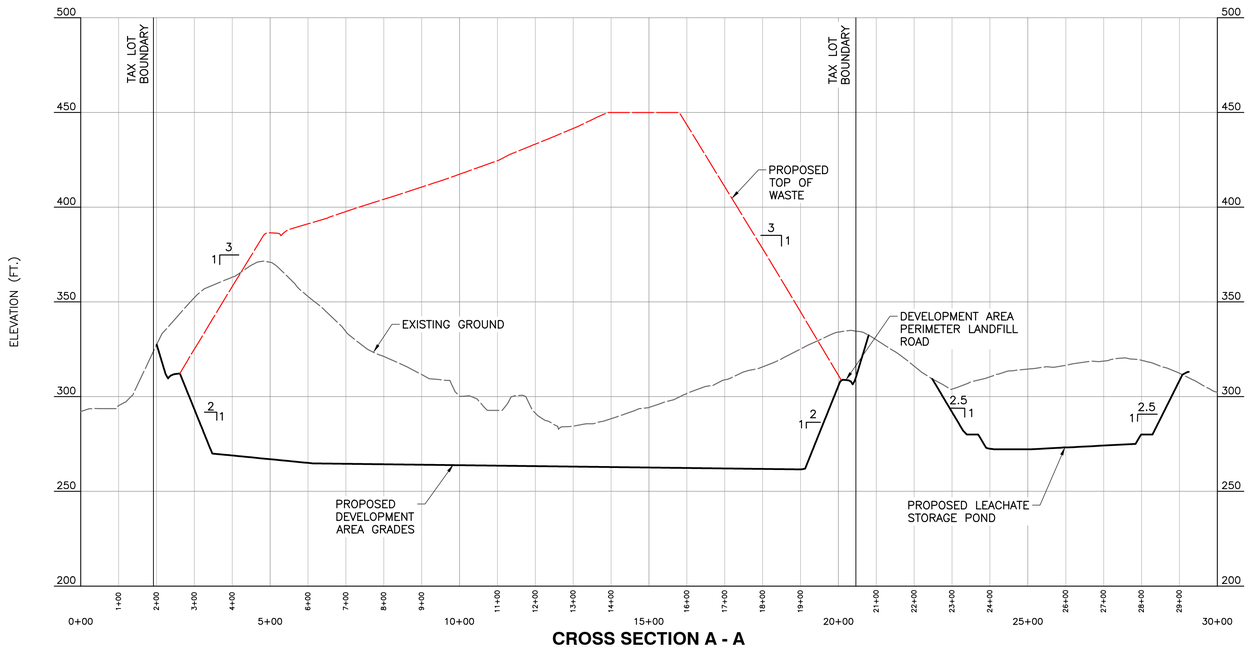


CROSS SECTION A - A

SCALE H:1"=200'; V:1"=40'

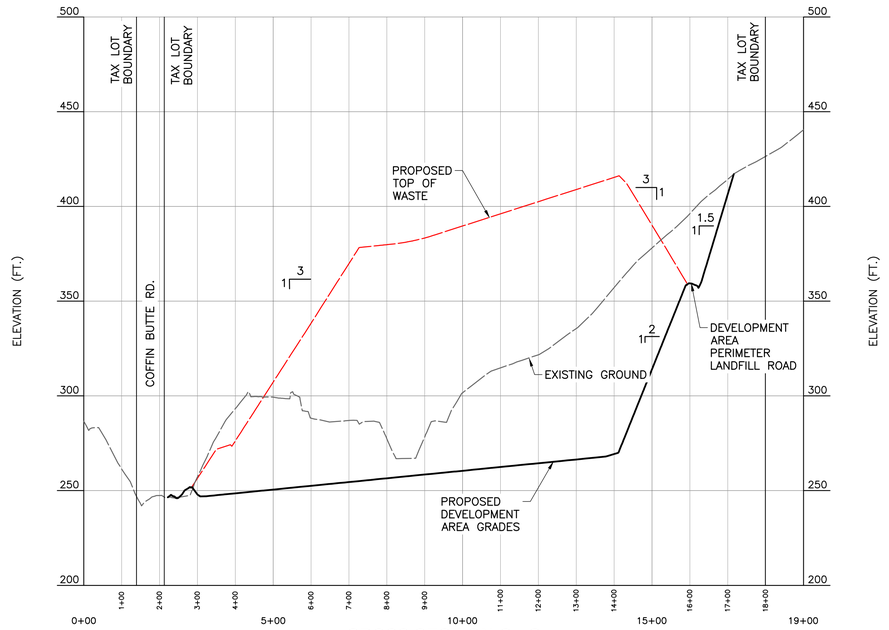

CROSS SECTION C - C

SCALE H:1"=200'; V:1"=40'

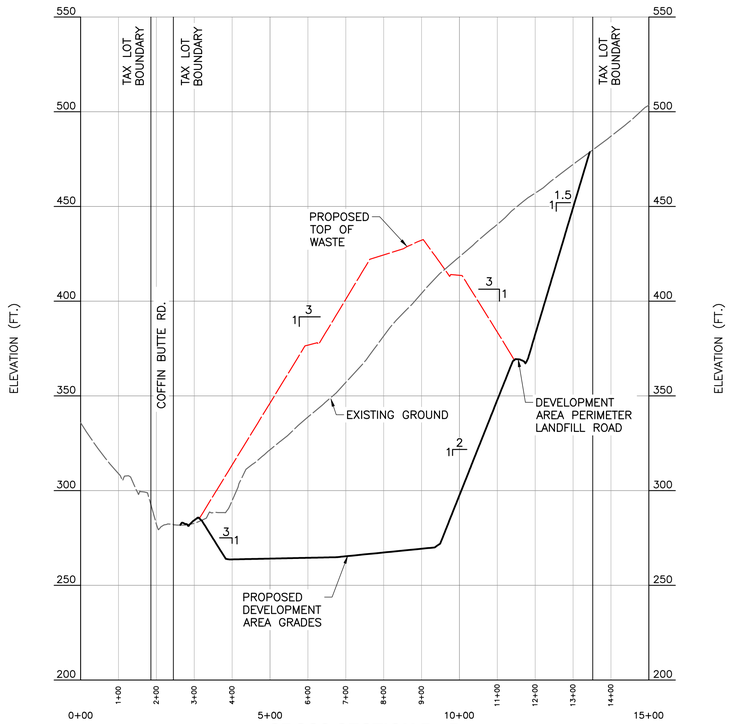

CROSS SECTION B - B

SCALE H:1"=200'; V:1"=40'

LEGEND

- EXISTING GROUND ON OCTOBER 07, 2021
- PROPOSED TOP OF WASTE GRADES
- PROPOSED DEVELOPMENT AREA GRADES

REFERENCE

AERIAL PHOTOGRAPH, TOPOGRAPHIC INFORMATION FROM AERIAL SURVEY AND GRID BY COOPER AERIAL SURVEYS COMPANY; DATE OF PHOTOGRAPHY: OCTOBER 07, 2021.

REGISTERED PROFESSIONAL ENGINEER
92360PE
OREGON
JULY 13, 2017
JEFF A. SHEPHERD
EXPIRES: 06/30/2026

SUBMITTAL RECORD

NO	DATE	DESCRIPTION
1		

2356 Gold Meadow Way
Suite 120
Gold River, CA 95670
Ph: 916.503.0050
www.cecinc.com

Civil & Environmental Consultants, Inc.


VALLEY LANDFILLS, INC.
COFFIN BUTTE LANDFILL
CONDITIONAL USE PERMIT APPLICATION
CORVALLIS, OR 97330

CROSS-SECTIONS

DATE:	JANUARY 2025
DWG SCALE:	AS SHOWN
PROJECT NO:	322-142
APPROVED BY:	JAS
DRAWN BY:	JS
CHECKED BY:	JAS

DRAWING NO.: **25**

P:\320-0001\322-142\-CAD\Dwg\SW01\322142-SW01-21-Cross Sections.dwg[22] LS(1/23/2025 - dbagwell) - LP: 1/30/2025 10:12 AM

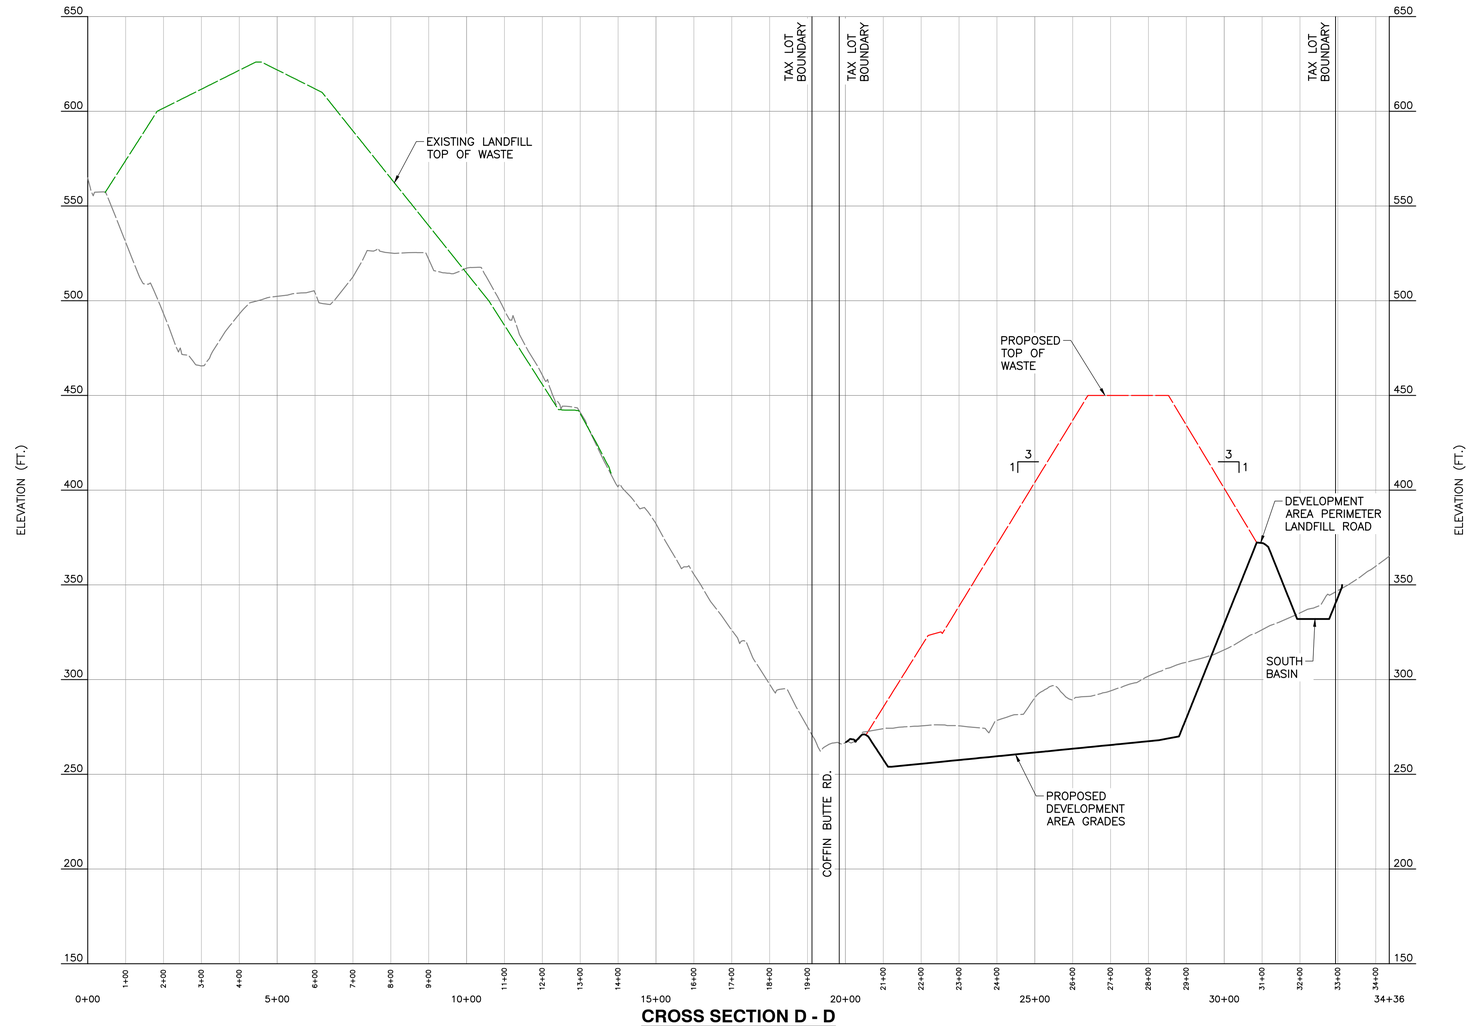

CROSS SECTION D - D

SCALE H:1"=200'; V:1"=40'

LEGEND

- EXISTING GROUND ON OCTOBER 07, 2021
- PROPOSED TOP OF WASTE GRADES
- PROPOSED DEVELOPMENT AREA GRADES

REFERENCE

AERIAL PHOTOGRAPH, TOPOGRAPHIC INFORMATION FROM AERIAL SURVEY AND GRID BY COOPER AERIAL SURVEYS COMPANY; DATE OF PHOTOGRAPHY: OCTOBER 07, 2021.

REGISTERED PROFESSIONAL ENGINEER
92360PE
OREGON
JULY 13, 2011
JEFF A. SHEPHERD
EXPIRES: 06/30/2026

SUBMITTAL RECORD

NO	DATE	DESCRIPTION
1		

Civil & Environmental Consultants, Inc.
2356 Gold Meadow Way
Suite 120
Gold River, CA 95670
Ph: 916.503.0050
www.cecinc.com

VALLEY LANDFILLS, INC.
COFFIN BUTTE LANDFILL
CONDITIONAL USE PERMIT APPLICATION
CORVALLIS, OR 97330


CROSS-SECTIONS

DATE:	JANUARY 2025
DWG SCALE:	AS SHOWN
DRAWN BY:	JS
CHECKED BY:	JAS
PROJECT NO:	322-142
APPROVED BY:	JAS

DRAWING NO.:

26

P:\320-0001\322-142\-CADD\Dwg\SHT01\322142-SHT01-21-Cross Sections.dwg(21) 1:1(1/23/2025 - dbegell) - LP: 1/30/2025 10:12 AM

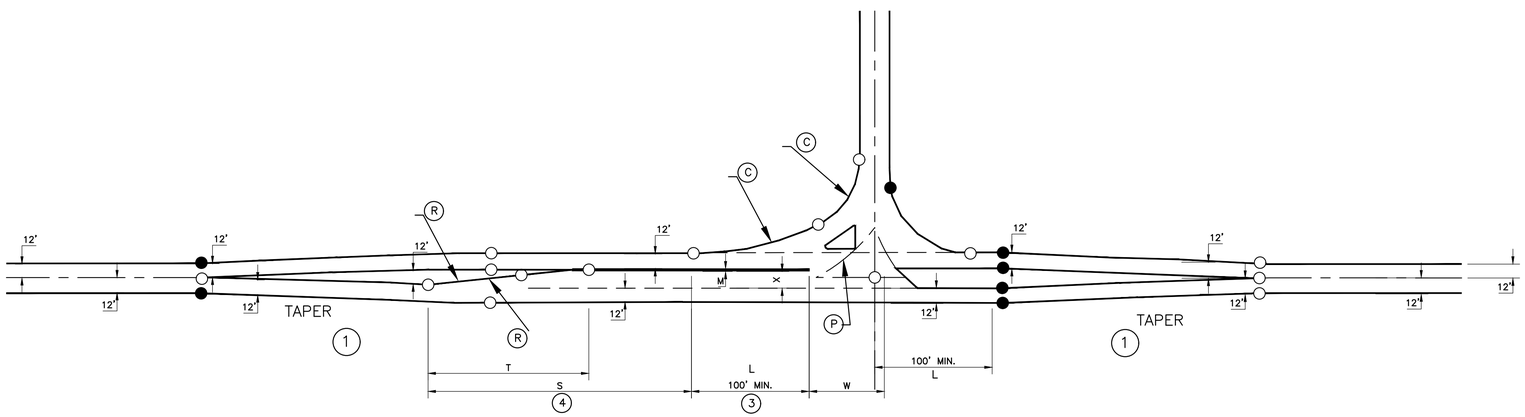

(C) THE SMALLEST RADIUS THAT WILL ACCOMMODATE THE APPROPRIATE DESIGN VEHICLE SHOULD BE USED. INTERSECTIONS ON ROUTE MAP 7 WITH MAJOR TRUCK MOVEMENT SHALL "ACCOMMODATE" THE INTERSTATE DESIGN VEHICLE. WHERE IT IS NECESSARY TO "DESIGN FOR" THE DESIGN VEHICLE, TWO-CENTERED CURVES MINIMIZE AREA OF PAVEMENT. VEHICLE TEMPLATES OR COMPUTER GENERATED PATHS SHOULD BE USED TO DETERMINE CLEARANCES. THE HDM CHAPTER 8 DISCUSSES "DESIGNING FOR" VS "ACCOMMODATING" THE DESIGN VEHICLE. IN MOST CASES, THE INTERSECTION SHOULD ONLY "ACCOMMODATE" THE DESIGN VEHICLE SINCE TIGHTER CURB RETURNS AND THUS SMALLER INTERSECTIONS ARE GENERALLY SAFER.

(P) INSIDE SWEPT PATH OF APPROPRIATE DESIGN VEHICLE. VEHICLE TEMPLATES OR COMPUTER GENERATED PATHS SHOULD BE USED TO DETERMINE THE INTERSECTION WIDTH "W". THIS PATH MUST HAVE A MINIMUM 2' OFFSET FROM THE LANE LINES OF OPPOSING DIRECTION TRAFFIC.

DATA TABLE				
DESIGN SPEED (mph)	(1) TAPER RATE	T (FT.)	(4) S (FT.)	X (FT.)
25	15:1	100	120	14
30	15:1	100	120	14
35	25:1	110	130	14
40	30:1	120	170	14
45	45:1	135	215	14
50	50:1	145	265	14
55	55:1	160	320	14
60	55:1	170	385	16
65	55:1	180	450	16
70	55:1	180	520	16

W = INTERSECTION WIDTH. 65' MINIMUM FOR 4-LEG. 90° INTERSECTIONS. SHALL BE LARGE ENOUGH TO ACCOMMODATE APPROPRIATE DESIGN VEHICLE.

T = DISTANCE TO DEVELOP LEFT TURN POCKET.

S = DECELERATION DISTANCE

L = STORAGE LENGTH

X = MEDIAN WIDTH

M = 4' WITH 16' OR WIDER MEDIAN IN CHANNELIZATION
2' WITH 14' MEDIAN IN CHANNELIZATION


R = $T^2 + d^2 / 4$ (d); d=LATERAL DISTANCE OF REVERSING CURVE

(1) TAPER RATE-SEE DATA TABLE

(2) SEE RIGHT TURN CHANNELIZATION FIG. 8-8


(3) THE STORAGE LENGTH L SHALL BE DETERMINED BY A TRAFFIC STUDY. L SHALL NOT BE LESS THAN 100 FT (THIS WILL ACCOMMODATE ONE TRUCK AND ONE PASSENGER VEHICLE).

(4) WHERE GRADES EXCEED 3%, CONSIDERATION SHOULD BE GIVEN TO ADJUSTING THE DECELERATION LENGTH (S). SEE AASHTO TABLE 10-5 FOR GUIDANCE.

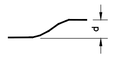


NOTE: USE STANDARD SHOULDER WIDTH THROUGH CHANNELIZED SECTION. FOR STAND ALONE SAFETY PROJECTS, THE ADJACENT SHOULDER WIDTH MAYBE USED WITH A MINIMUM OF 4' SHOULDER WIDTH FOR BICYCLE ACCOMMODATION.

FIGURE 8-9: LEFT-TURN CHANNELIZATION

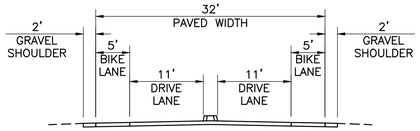

TYPICAL MAJOR COLLECTOR ROAD SECTION A-A

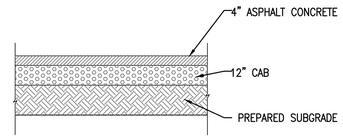

TYPICAL MAJOR COLLECTOR PAVEMENT SECTION

STATE OF OREGON

DEPARTMENT OF TRANSPORTATION

ROADWAY ENGINEERING UNIT

LEFT TURN CHANNELIZATION

HIGHWAY DESIGN MANUAL

REFERENCE

AERIAL PHOTOGRAPH, TOPOGRAPHIC INFORMATION FROM AERIAL SURVEY AND GRID BY COOPER AERIAL SURVEYS COMPANY; DATE OF PHOTOGRAPHY: OCTOBER 07, 2021.

REGISTERED PROFESSIONAL ENGINEER
92360PE
OREGON
JULY 13, 2011
JEFF A. SHEPHERD
EXPIRES: 06/30/2026

SUBMITTAL RECORD

NO	DATE	DESCRIPTION

2356 Gold Meadow Way
Suite 120
Gold River, CA 95670
Ph: 916.503.0050
www.cecinc.com

Civil & Environmental Consultants, Inc.

VALLEY LANDFILLS, INC.
COFFIN BUTTE LANDFILL
CONDITIONAL USE PERMIT APPLICATION
CORVALLIS, OR 97330

TRAFFIC DETAILS


DATE:	JANUARY 2025
DWG SCALE:	AS SHOWN
PROJECT NO:	322-142
DRAWN BY:	JS
CHECKED BY:	JAS
APPROVED BY:	JAS

DRAWING NO.: 27

P:\320-0001\322-142\~CADD\Dwg\SW01\322142-SW01-22-Traffic Details.dwg[24] LS(1/21/2025 - jshah) - LP: 1/30/2025 10:12 AM

GRAVEL PLCS LAYER GRADATION	
U.S. SIEVE SIZE	PERCENT PASSING
1 INCH	100
3/4 INCH	75 – 100
1/2 INCH	40 – 65
3/8 INCH	15 – 40
1/4 INCH	0 – 12
No. 4	0 – 3
No. 200	0 – 1


GRAVEL SLCS AND UNDERDRAIN LAYER (FLOOR) GRADATION	
U.S. SIEVE SIZE	PERCENT PASSING
3/4 INCH	100
1/2 INCH	65 – 100
3/8 INCH	40 – 65
1/4 INCH	0 – 25
No. 4	0 – 5
No. 200	0 – 1

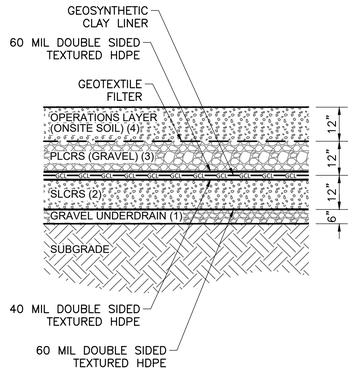

1 BOTTOM LINER SYSTEM
NTS

NOTES:

1. AN ANALYSIS SHOWING THE 6–INCH THICK GRAVEL UNDERDRAIN IS ADEQUATE WILL BE SUBMITTED TO THE OREGON DEPARTMENT OF ENVIRONMENTAL QUALITY FOR THEIR REVIEW AND APPROVAL AS A PART OF THE SOLID WASTE PERMIT APPLICATION.
2. AN ANALYSIS SHOWING THE 12–INCH THICK SLCRS IS ADEQUATE WILL BE SUBMITTED TO THE OREGON DEPARTMENT OF ENVIRONMENTAL QUALITY FOR THEIR REVIEW AND APPROVAL AS A PART OF THE SOLID WASTE PERMIT APPLICATION.
3. AN ANALYSIS SHOWING THE 12–INCH THICK PLCRS IS ADEQUATE WILL BE SUBMITTED TO THE OREGON DEPARTMENT OF ENVIRONMENTAL QUALITY FOR THEIR REVIEW AND APPROVAL AS A PART OF THE SOLID WASTE PERMIT APPLICATION.
4. AN ANALYSIS SHOWING THE 12–INCH THICK OPERATIONS LAYER IS ADEQUATE WILL BE SUBMITTED TO THE OREGON DEPARTMENT OF ENVIRONMENTAL QUALITY FOR THEIR REVIEW AND APPROVAL AS A PART OF THE SOLID WASTE PERMIT APPLICATION.

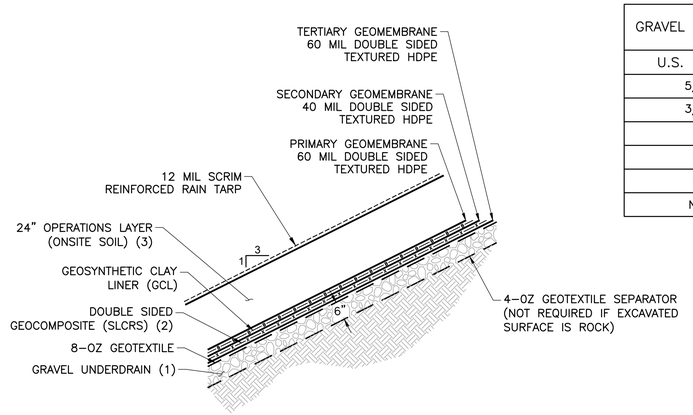


2 SIDESLOPE LINER SYSTEM
NTS


NOTES:

1. AN ANALYSIS SHOWING THE 6–INCH THICK GRAVEL UNDERDRAIN IS ADEQUATE WILL BE SUBMITTED TO THE OREGON DEPARTMENT OF ENVIRONMENTAL QUALITY FOR THEIR REVIEW AND APPROVAL AS A PART OF THE SOLID WASTE PERMIT APPLICATION.

GRAVEL UNDERDRAIN LAYER (SIDE SLOPES) GRADATION	
U.S. SIEVE SIZE	PERCENT PASSING
5/8 INCH	100
3/8 INCH	50 – 100
No. 4	20 – 50
No. 10	0 – 20
No. 40	0 – 5
No. 200	0 – 2

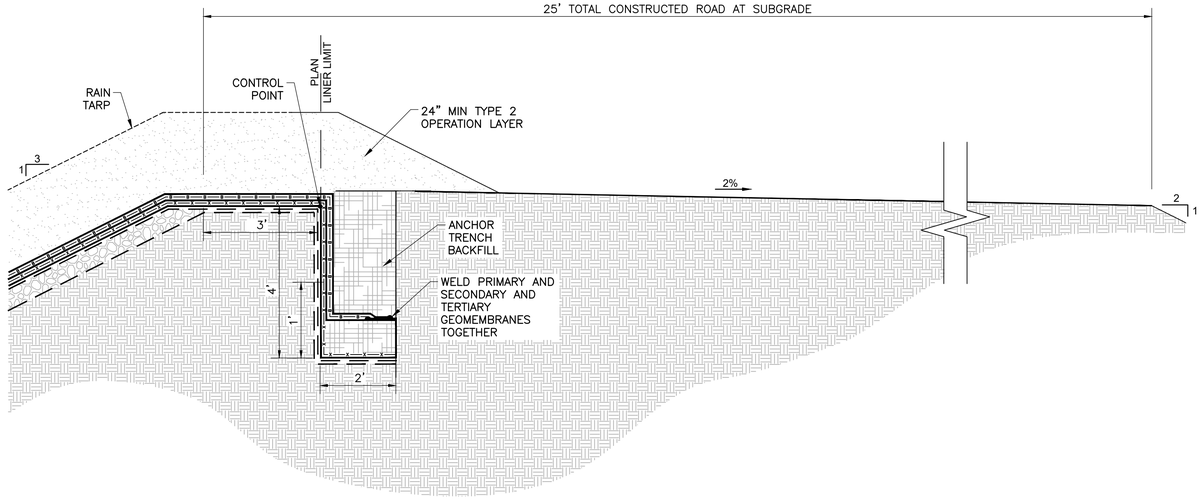

3 ANCHOR TRENCH
NTS

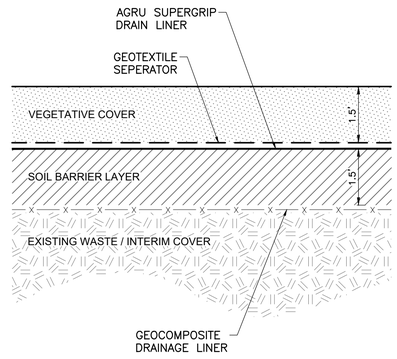

4 FINAL COVER SYSTEM
NTS

REFERENCE

AERIAL PHOTOGRAPH, TOPOGRAPHIC INFORMATION FROM AERIAL SURVEY AND GRID BY COOPER AERIAL SURVEYS COMPANY; DATE OF PHOTOGRAPHY: OCTOBER 07, 2021.

REGISTERED PROFESSIONAL ENGINEER
92360PE
OREGON
JULY 13, 2017
JEFF A. SHEPHERD
EXPIRES: 06/30/2026

SUBMITTAL RECORD

NO	DATE	DESCRIPTION
1		

2356 Gold Meadow Way
Suite 120
Gold River, CA 95670
Ph: 916.503.0050
www.cecinc.com

Civil & Environmental Consultants, Inc.

VALLEY LANDFILLS, INC.
COFFIN BUTTE LANDFILL
CONDITIONAL USE PERMIT APPLICATION
CORVALLIS, OR 97330

DEVELOPMENT AREA LAYOUT

DATE:	JANUARY 2025
DWG SCALE:	AS SHOWN
PROJECT NO:	322-142
APPROVED BY:	JAS
CHECKED BY:	JAS
DRAWN BY:	JS

DRAWING NO.:
28

P:\320-0001\322-142\-CADD\Dwg\SWD1\322142-SWD1-23-Development Details.dwg[28] LS(1/28/2025 - Layout) - LP: 1/30/2025 10:12 AM

PRELIMINARY DRAINAGE REPORT
COFFIN BUTTE LANDFILL

CORVALLIS, OREGON

Prepared For:

REPUBLIC SERVICES

28972 Coffin Butte Road
Corvallis, Oregon 97330

Prepared By:

CIVIL & ENVIRONMENTAL CONSULTANTS, INC.

2356 Gold Meadow Way, Suite 120

Gold River, CA 95670

CEC Project 322-142

JANUARY 2025

UPDATED MARCH 2025



TABLE OF CONTENTS

1.0 INTRODUCTION....1

2.0 EXISTING DRAINAGE CONDITIONS....1

3.0 PROPOSED DRAINAGE CONDITIONS....1

3.1 Stormwater drainage analysis....1

3.1.1 General....1

3.1.2 Rainfall Distribution....1

3.1.3 Rainfall Amount....2

3.2 Peak run-off determination....2

3.3 Onsite hydraulics and drainage infrastructure....2

3.4 Stormwater management....3

3.4.1 Onsite....3

3.4.2 Offsite....4

4.0 CONCLUSION....5

5.0 REFERENCES....5

FIGURES

Figure 1 – SCS Rainfall Distribution

Figure 2 – 2-Yr, 24-Hr Rainfall Distribution Map

Figure 3 – 5-Yr, 24-Hr Rainfall Distribution Map

Figure 4 – 10-Yr, 24-Hr Rainfall Distribution Map

Figure 5 – 25-Yr, 24-Hr Rainfall Distribution Map

Figure 6 – 100-Yr, 24-Hr Rainfall Distribution Map

Figure 7 – Drainage Area Map

Figure 8 – Typical Combined Detention and Wet Pond

Figure 9 – Typical Combined Detention and Wet Pond Sections



APPENDICES

Appendix A – Hydrologic Calculations

Appendix B – Hydraulic Calculations

1.0 INTRODUCTION

The purpose of this drainage report is to provide the analysis for the proposed Coffin Butte Landfill expansion project located at 28972 Coffin Butte Road, Corvallis, OR 97330. The proposed project will be an expansion of the landfill to the south side of Coffin Butte Road. This will be referred to in this report as the Proposed Development Area. For the design, the SCS method within Civil 3D's HydraFlow Hydrographs was used to calculate onsite and offsite flows. For onsite stormwater management, a combination detention and wet pond facility was designed using the Corvallis stormwater design standards. The outflow of all onsite stormwater is conveyed by way of a graded swale to a double barrel 12-inch reinforced concrete pipe (RCP) culvert crossing to the north side of Coffin Butte Road and ultimately discharging into an existing detention facility. For offsite stormwater, a retention basin was designed to capture stormwater runoff before entering the proposed development site from the south and a v-ditch was designed to capture stormwater runoff from the south side of Coffin Butte Road along the frontage of the site.

2.0 EXISTING DRAINAGE CONDITIONS

The existing expansion area generally drains from southwest to northeast towards a drainage ditch on the south side of Coffin Butte Road. To the north of Coffin Butte Road is another existing drainage channel conveying flows for the existing landfill area.

3.0 PROPOSED DRAINAGE CONDITIONS

3.1 STORMWATER DRAINAGE ANALYSIS

3.1.1 General

Per the design standards outlined in the Corvallis Stormwater Standard 2015 Edition, the drainage control systems for the Coffin Butte Landfill expansion have been designed to accommodate the anticipated volume of precipitation and resulting run-off generated from the peak 25-year, 24-hour rainfall event. Additionally, per the same stand document, A detention system designed to pass the 100-year, 24-hr storm event was included in the design to ensure the site can sustain a storm event that exceeds the design standard. The stormwater hydrology was calculated using the SCS method within Civil 3D's HydraFlow. It was then used to determine the 25-year, 24-hour stormwater discharge based on intensities for a 5-minute time of concentration. A 5-minute time of concentration was used to provide a conservative estimate for design flows. Pond routing was performed to attenuate the peak flows of 25-year, 24-hour storm event.

3.1.2 Rainfall Distribution

Rainfall distribution is represented as one of the four regional time-distribution types, which define the portion of rainfall that falls at any time within the 24-hour storm event type. Shown in **Figure**

1, all western Oregon, including the Proposed Development Area is located within the Soil Conversation Service (SCS) Type IA rainfall distribution zone. Thus, the Type IA rainfall distribution was used for the drainage analysis.

3.1.3 Rainfall Amount

The rainfall amounts used in the hydrologic analysis of the Proposed Development Area were obtained from National Oceanic and Atmospheric Administration (NOAA) Atlas 2 rainfall frequency maps. The peak 2-year, 5-year, 10-year, and 25-year, 100-year, 24-hour storm events were determined to be 3.1, 3.8, 4.4, 5.1and 6.4 inches, respectively. The corresponding rainfall frequency maps are shown in **Figures 2, 3, 4, 5 and 6**.

3.2 PEAK RUN-OFF DETERMINATION

The SCS Unit Hydrograph method was used within Civil 3D's HydraFlow to compute the onsite peak discharges for the 2-year, 24-hour, and 25-year, 24-hour storm events, assuming a 5-minute time of concentration. A runoff curve number (CN) of 84 was used for the proposed development area, which is representative of a hydrologic soil type D material with grass covering 50-75% of the area. A runoff curve number (CN) of 98 was used for Coffin Butte Road, which is representative of asphaltic pavement.

Refer to **Appendix A** for Hydrologic Calculations.

3.3 ONSITE HYDRAULICS AND DRAINAGE INFRASTRUCTURE

Onsite Drainage for the site will be captured by graded swales and conveyed to proposed catch basins. The proposed catch basins direct flows to a combined detention and wet pond facility. The design 25-year, 24-hour storm event was estimated to generate a total site peak discharge of approximately 52.80 cubic feet/second (cfs). Per the Corvallis Stormwater Standard 2015 Edition, the detained stormwater collected onsite must have a controlled discharge. The use of an 8-inch HDPE storm pipe with a 6-inch orifice restrictor plate at the outlet of the combined detention / wet pond facility was designed to limit the outlet flow to 2.52 cfs to minimize inflow from the proposed expansion area to the existing detention pond located north of Coffin Butte Road. The outlet flow is designed to outfall to a proposed 1-foot-deep swale conveying the combined detention / wet pond facility flow and the flow from the south side of Coffin Butte Road through a double barrel 12-inch reinforced concrete pipe. The flow is then directed north of Coffin Butte Road and is conveyed to an existing detention facility located on the southeast corner of the Coffin Butte Landfill.

Refer to **Appendix B** for Hydraulic Calculations.

3.4 STORMWATER MANAGEMENT

3.4.1 Onsite

Runoff for the proposed development was calculated based on drainage areas defined by existing and proposed topography, Refer to **Figure 7** for the Drainage Area Map. Runoff from drainage area 1, calculated as 7.67 cfs for the 2-yr storm event and 17.28 cfs for the 25-year storm event, flows across existing topography from the southeast to the northwest to a historic outfall at an elevation of 280.00 ft. Runoff from drainage area 5, calculated as 3.40 cfs for the 2-year event and 7.66 cfs for the 25-year event, flows from south to north from Tampico Ridge to a proposed catch basin which directs the flow to the east to the historic flow path. Runoff from drainage areas 2, 4, and 6 combine in a proposed detention / wet pond located in the northeast corner of the proposed development. The combined detention / wet pond was designed according to the Corvallis, Oregon Stormwater Design Standards 2015 Edition. The manual outlines the design criteria and process for both a wet pond and a detention facility. When combined, the detention facility can be stacked above the wet pond to reduce loss of development area. Both criteria are required when designing a combined system. When conflicting requirements are encountered the stricter requirements are utilized for design. Wet ponds using this design criteria are expected to meet a treatment goal of 70 percent TSS removal. For wet pond analysis, the required wet pond volume ($V_b = fV_r$) is used to determine the overall dimensions of the storage facility. To calculate the wet pond volume a minimum volume factor (f) of 3 is applied to the final required volume found for the site as per Corvallis Stormwater Design Standards 2015 Edition. Based on the 100-yr, 24-hr storm event, the rainfall from the mean annual storm (R) is as 6.4 inches per National Oceanic and Atmospheric Administration (NOAA) Atlas 2 rainfall frequency maps, see **Figure 6**. Finally, the runoff from the mean annual storm (V_r) is calculated based on the soil type for the developed site. There are four soil types that are considered for this method of analysis that correspond to soil types associated with SCS hydrological soil group classifications, impervious (hard, non-penetrable surfaces), till grass (post-development grass or landscaped area and onsite forested land on Type C or D soils), till forest (permanent onsite forest and shrub cover located on type C or D soils), and outwash (soil that infiltrates well and produces small amounts of runoff, type A and B soils). For the proposed site type D soil was used with the assumption of the till grass option (A_{tg}), landscaped areas and post-development grass. The overall area for the development is approximately 68.95 acres or 3,003,462 sf. The runoff from the mean annual storm is calculated using the following formula:

$$V_r = \left(0.9Ai + 0.25A_{tg} + 0.10A_{tf} + 0.01A_o\right) \times R$$

Where:

$V_r = Volume\ of\ runoff\ from\ mean\ annual\ storm\ (cf)$
$A_i = Area\ of\ impervious\ surface\ (sf)$
$A_{tg} = Area\ of\ till\ soil\ covered\ with\ grass\ (sf)$
$A_{tf} = Area\ of\ soil\ covered\ with\ forest\ (sf)$
$A_o = Area\ of\ outwash\ soil\ covered\ with\ grass\ or\ forest\ (sf)$
$R = Rainfall\ from\ mean\ annual\ storm\ (ft)$

$$V_r = (0 + 0.25(3{,}003{,}462\ \ sf) + 0 + 0) \times \left(\frac{6.4}{12} ft\right) \approx 40{,}046\ cf$$

Therefore, the wet pond volume is calculated as follows:

$$V_b = fV_r$$

$$V_b = 3 \times 40{,}046\ cf \approx 120{,}138\ cf$$

To determine the dimensions of the wet pond the first wet pool cell must have the capacity to hold 25% to 35% of the wet pond volume. Refer to **Figure 8** for a typical plan view of a combined detention / wet pond design and **Figure 9** for typical cross sections of a combined detention / wet pond. For the proposed wet pond 35% of the required volume was used for design.

$$0.35 \times 120{,}138\ cf \approx 42{,}048\ cf$$

The overall wet pond dimensions were designed to be approximately 275 ft x 165 ft measured at the highest elevation, with a berm separating the primary and secondary cells. The primary cell dimensions are approximately 90 ft x 165 ft with a maximum depth (not including the sediment storage depth) of 8 ft, giving an approximate volume of 66,000 cf. The proposed wet pond design exceeds required capacity.

Refer to **Appendix A** for Stage Storage Report.

3.4.2 Offsite

The proposed development is designed to capture offsite runoff from Tampico Ridge to the south and runoff from the south side of Coffin Butte Road. Runoff for drainage area 3, as seen in **Figure 7**, calculated as 9.84 cfs for the 2-year event and 22.17 cfs for the 25-year event, is captured by a proposed retention basin located south of the top of excavation grades of the proposed development. The provided volume for the south basin, 764,196 cf exceeds the required storage volume of 313,151 cf. All runoff from DA-3 will be captured before entering the proposed development. An emergency overflow pipe with an inlet invert at the top of the proposed basin, 348.00 ft, was designed to convey any excess runoff captured from storm events that exceed design

considerations, with a maximum outflow 0f 0.65 cfs, through DA-4 in a roadside v-ditch. Any excess flow will be directed toward the detention / wet pond. Runoff from DA-O1, the south side of Coffin Butte Road along the frontage of the site, calculated as 1.41 cfs for the 2-year event and 2.36 cfs for the 25-year event, and DA-O2, calculated as 0.65 cfs for the 2-year event and 1.47 cfs for the 25-year event are captured in a roadside ditch and conveyed to a culvert passing beneath the entrance to the proposed development, then combining with the outlet flow from the detention / wet pond.


4.0 CONCLUSION

- The Coffin Butte Landfill expansion project will adhere to Corvallis stormwater design standards for Storm Drainage Facilities.
- When the Coffin Butte Landfill expansion area reaches final grades, the detention / wet pond facility will exceed the required stormwater storage capacity.
- The volume of the south basin retention pond exceeds the required volume of offsite flows from the south.
- An attenuated flow of 6.35 cfs will be added to the existing drainage channel north of Coffin Butte Road ultimately discharging into the existing detention pond.

5.0 REFERENCES

- 2015 Stormwater Design Standards, Corvallis, Oregon.
- National Oceanic and Atmospheric Administration (NOAA) Atlas 2.

APPENDIX A
HYDROLOGIC CALCULATIONS

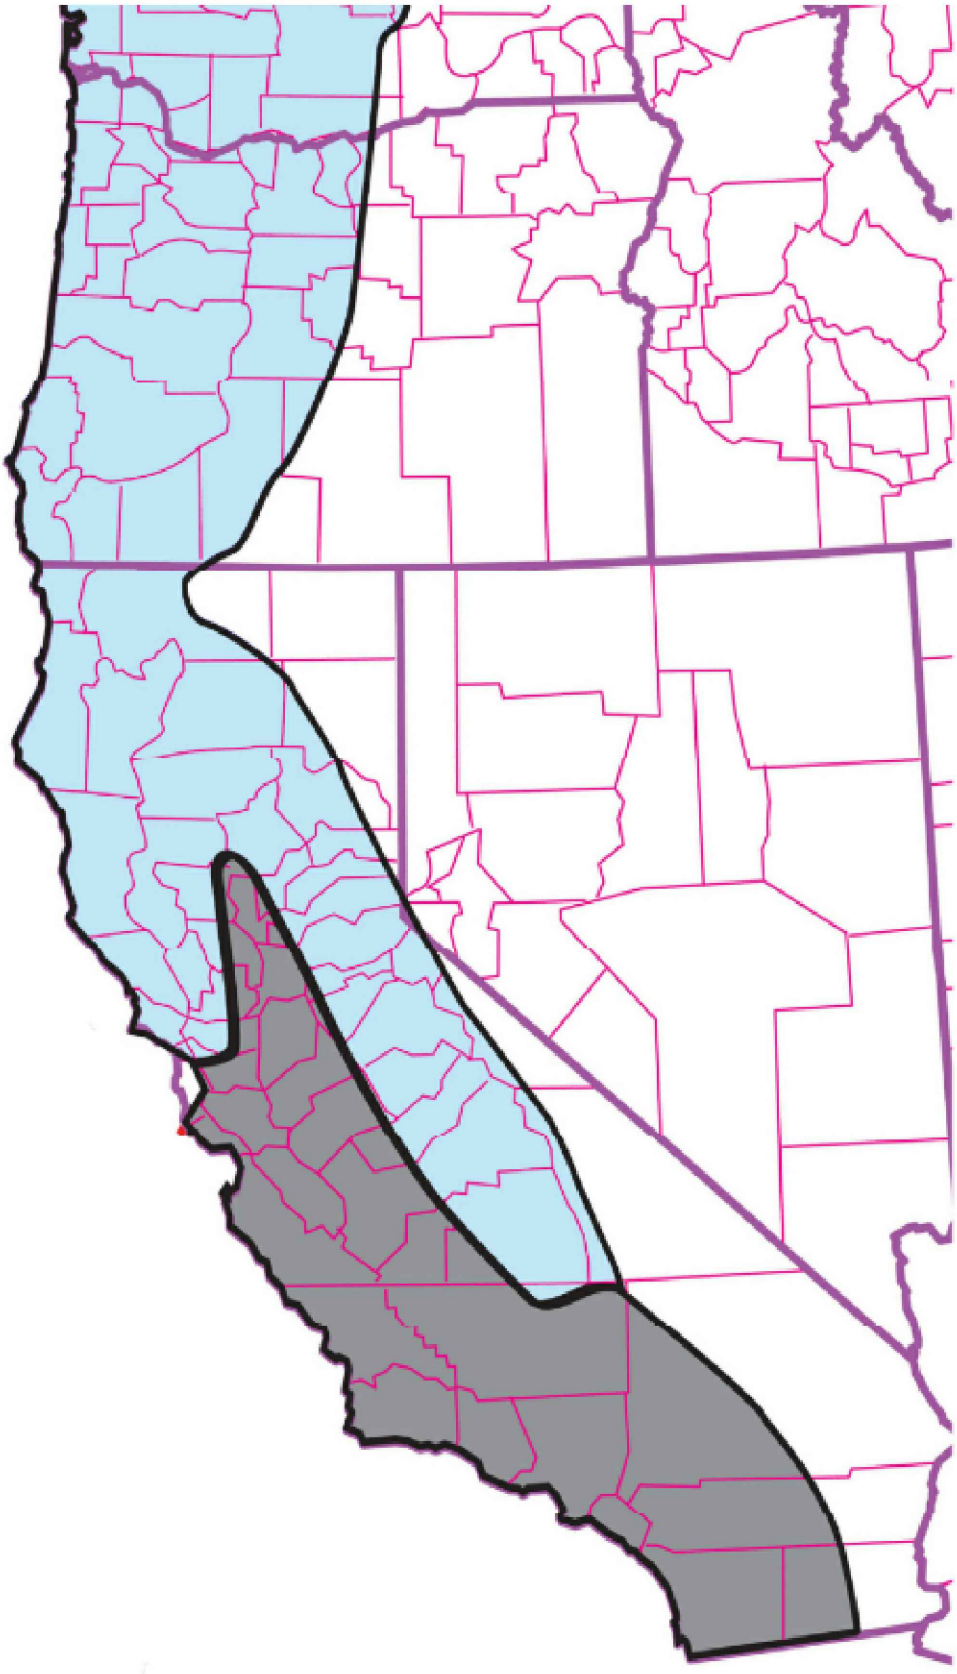


Civil & Environmental Consultants, Inc.
2356 Gold Meadow Way · Suite 120 · Gold River, CA 95670
Ph: 916.503.0050 · Fax: 916.503.0051
www.cecinc.com

REPUBLIC SERVICES
COFFIN BUTTE LANDFILL
28972 COFFIN BUTTE ROAD
CORVALLIS, OR 97330

CONDITIONAL USE PERMIT APPLICATION
SCS RAINFALL DISTRIBUTION

DRAWN BY:	JS	CHECKED BY:	JAS	APPROVED BY:	JAS	FIGURE NO.:	1
DATE:	JANUARY 2025	DWG SCALE:	N.T.S.	PROJECT NO:	322-142		

P:\320-000\322-142\-CADD\Dwg\Exhibits\Drainage Report Exhibits\322142-1-SCS Rainfall Distribution.dwg{1} LS:(1/22/2025 - jshah) - LP: 1/29/2025 1:35 PM

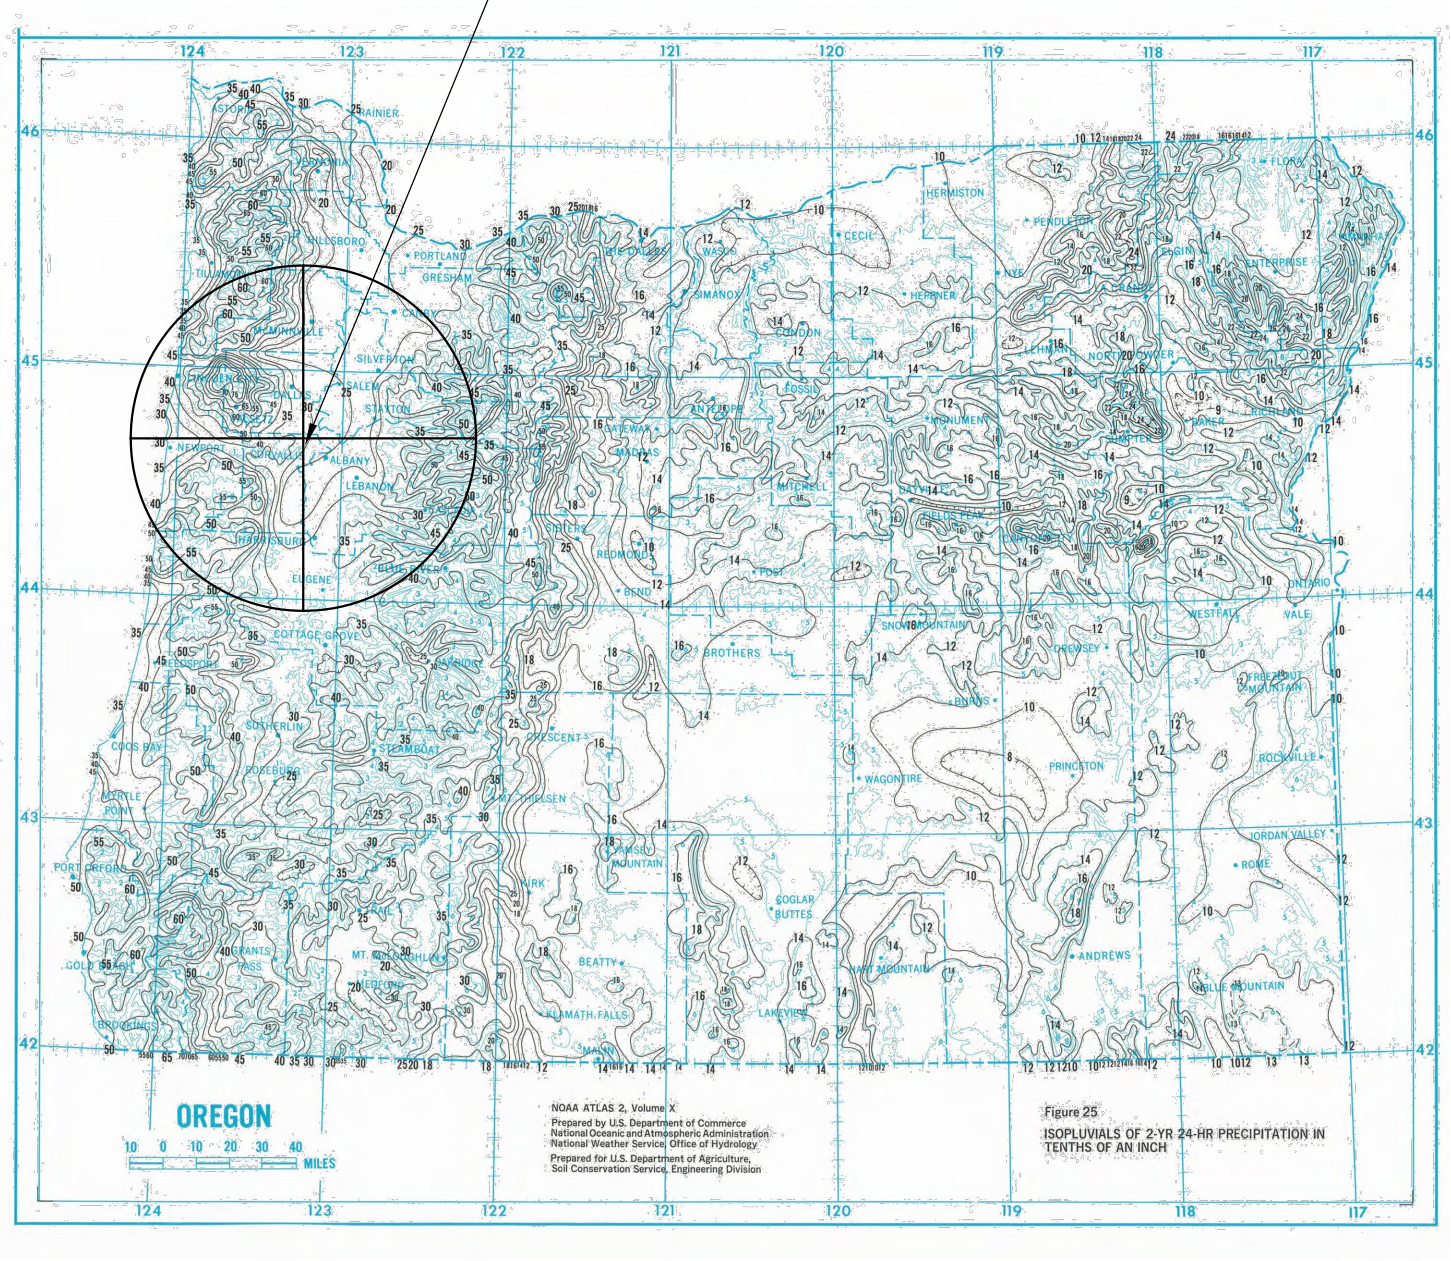

2–YEAR 24–HOUR STORM = 3.10 IN


Civil & Environmental Consultants, Inc.
2356 Gold Meadow Way · Suite 120 · Gold River, CA 95670
Ph: 916.503.0050 · Fax: 916.503.0051
www.cecinc.com

REPUBLIC SERVICES
COFFIN BUTTE LANDFILL
28972 COFFIN BUTTE ROAD
CORVALLIS, OR 97330

CONDITIONAL USE PERMIT APPLICATION
2-YR 24-HR RAINFALL DISTRIBUTION MAP

DRAWN BY:	JS	CHECKED BY:	JAS	APPROVED BY:	JAS	FIGURE NO.:	2
DATE:	JANUARY 2025	DWG SCALE:	N.T.S.	PROJECT NO:	322-142		

P:\320-000\322-142\-CADD\Dwg\Exhibits\Drainage Report Exhibits\322142-2 Yr Storm event.dwg{2} LS:(1/29/2025 - dbegeil) - LP: 1/29/2025 1:31 PM

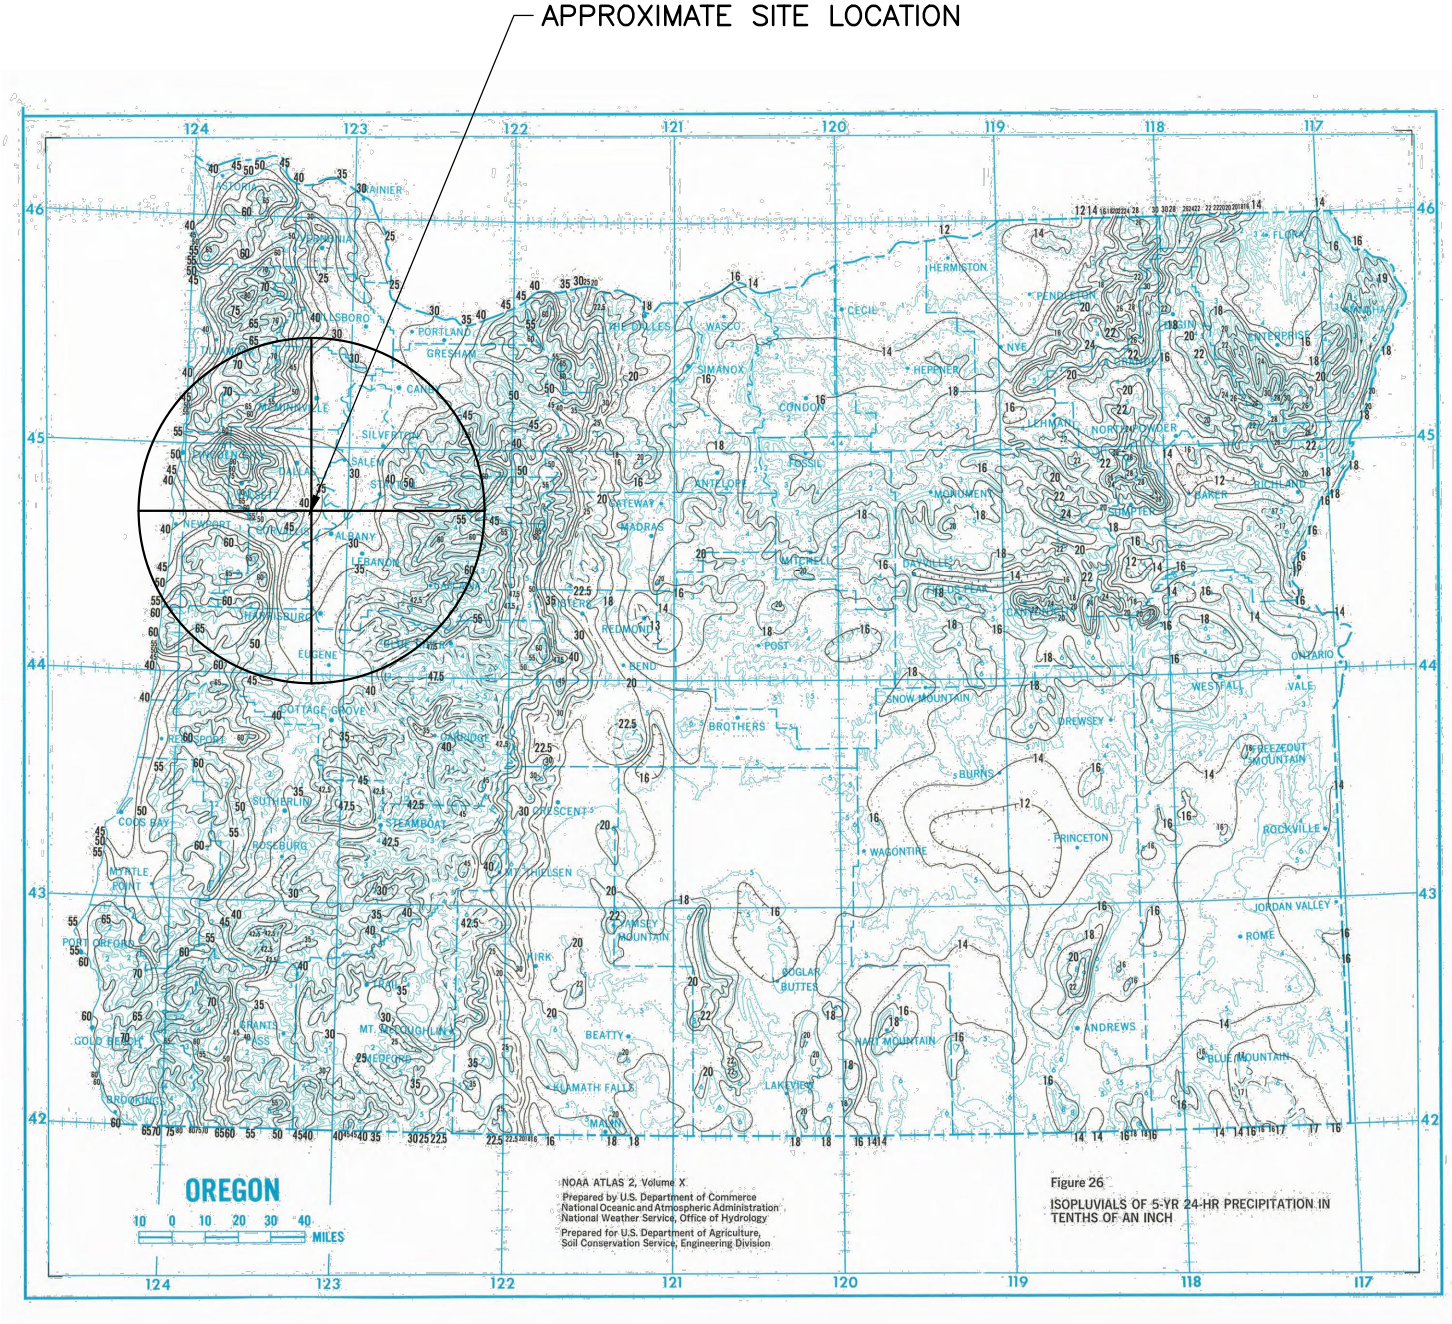

5–YEAR 24–HOUR STORM = 3.80 IN


Civil & Environmental Consultants, Inc.
2356 Gold Meadow Way · Suite 120 · Gold River, CA 95670
Ph: 916.503.0050 · Fax: 916.503.0051
www.cecinc.com

REPUBLIC SERVICES
COFFIN BUTTE LANDFILL
28972 COFFIN BUTTE ROAD
CORVALLIS, OR 97330

CONDITIONAL USE PERMIT APPLICATION
5-YR 24-HR RAINFALL DISTRIBUTION MAP

DRAWN BY:	JS	CHECKED BY:	JAS	APPROVED BY:	JAS	FIGURE NO.:
DATE:	JANUARY 2025	DWG SCALE:	N.T.S.	PROJECT NO:	322-142	3

P:\320-000\322-142\-CADD\Dwg\Exhibits\Drainage Report Exhibits\322142-5 Yr Storm event.dwg{3} LS:(1/29/2025 - dbegeil) - LP: 1/29/2025 1:30 PM

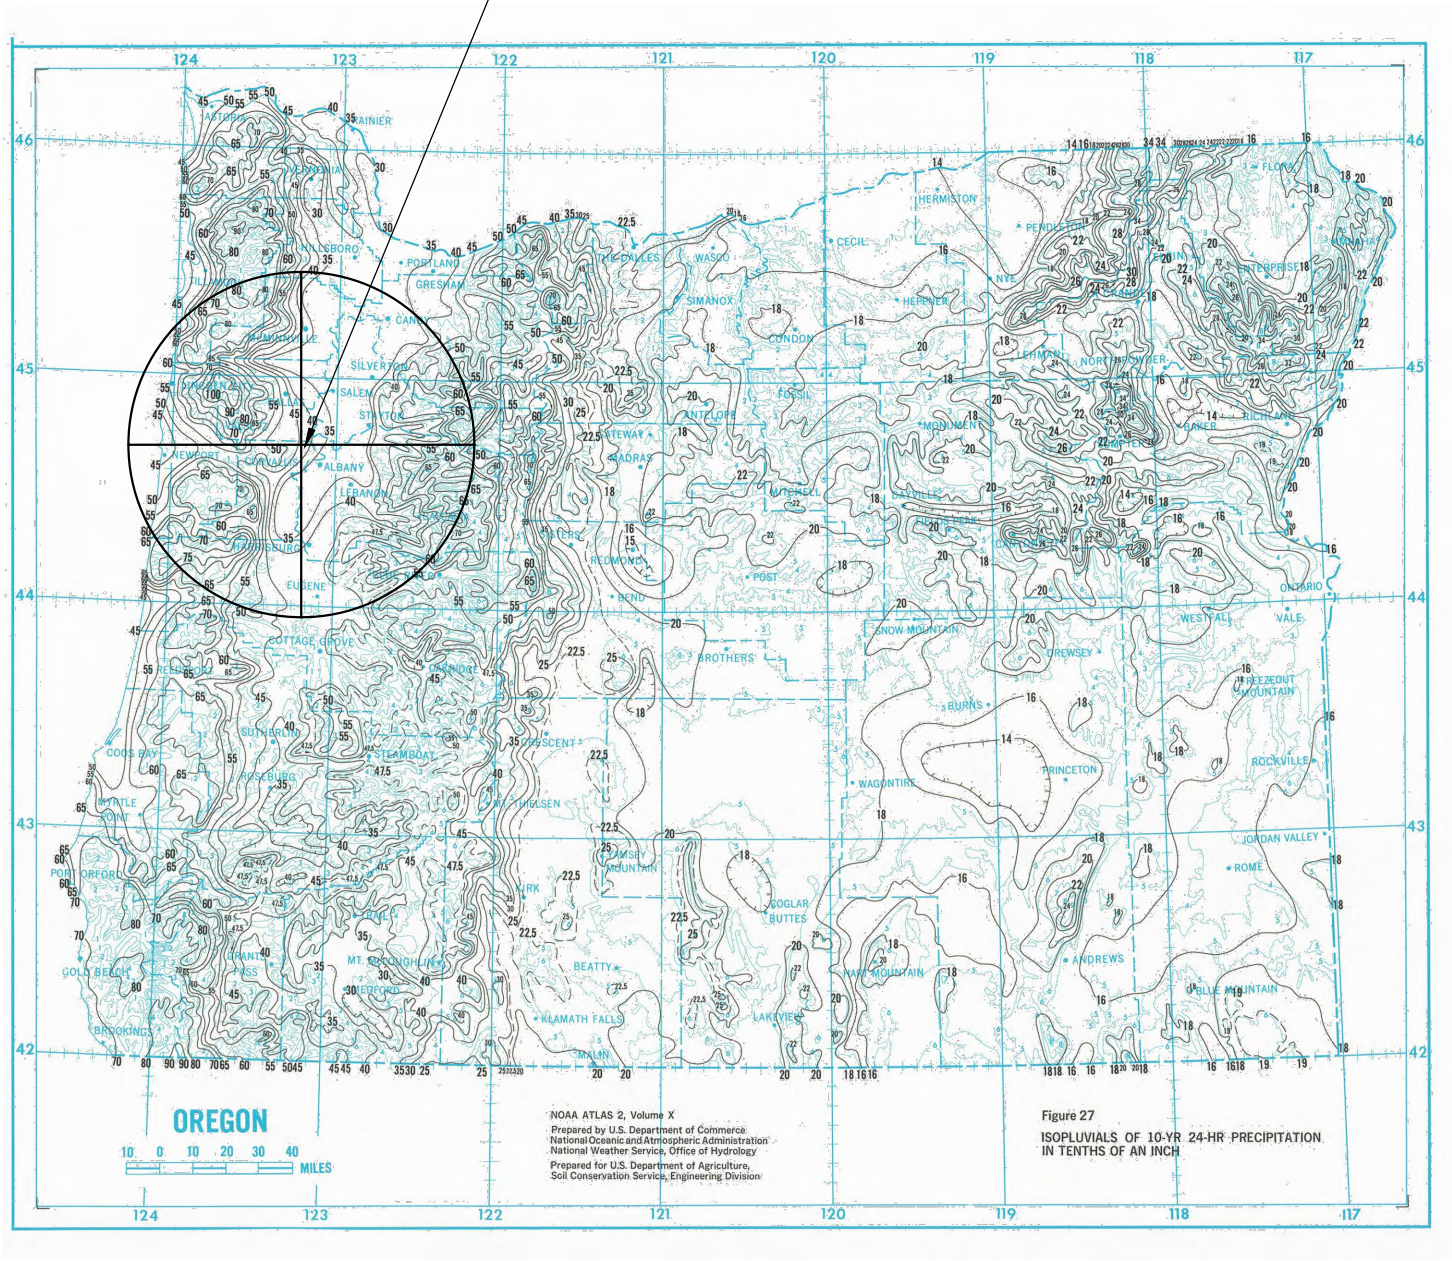

10–YEAR 24–HOUR STORM = 4.40 IN


Civil & Environmental Consultants, Inc.
2356 Gold Meadow Way · Suite 120 · Gold River, CA 95670
Ph: 916.503.0050 · Fax: 916.503.0051
www.cecinc.com

REPUBLIC SERVICES
COFFIN BUTTE LANDFILL
28972 COFFIN BUTTE ROAD
CORVALLIS, OR 97330

CONDITIONAL USE PERMIT APPLICATION
10-YR 24-HR RAINFALL DISTRIBUTION MAP

DRAWN BY:	JS	CHECKED BY:	JAS	APPROVED BY:	JAS	FIGURE NO.:	4
DATE:	JANUARY 2025	DWG SCALE:	N.T.S.	PROJECT NO:	322-142		

P:\320-000\322-142\-CADD\Dwg\Exhibits\Drainage Report Exhibits\322142-10 Yr Storm event.dwg{4} LS:(1/29/2025 - dbegeil) - LP: 1/29/2025 1:32 PM

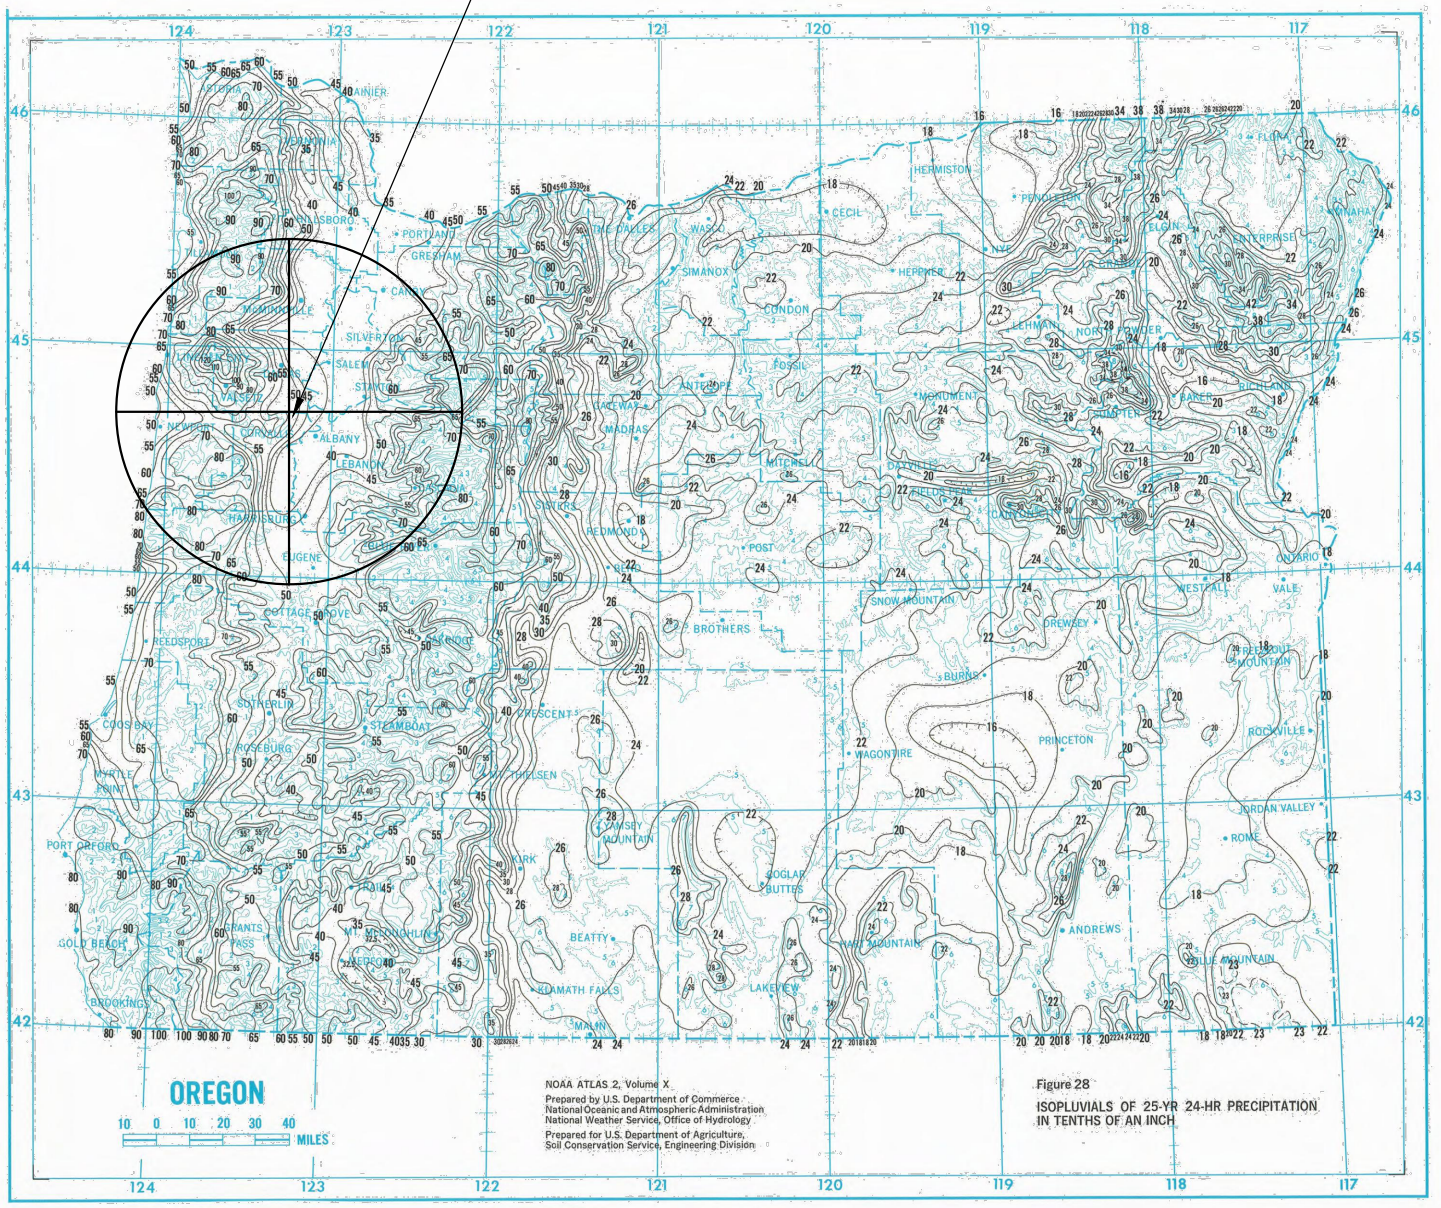

25–YEAR 24–HOUR STORM = 5.10 IN


Civil & Environmental Consultants, Inc.
2356 Gold Meadow Way · Suite 120 · Gold River, CA 95670
Ph: 916.503.0050 · Fax: 916.503.0051
www.cecinc.com

REPUBLIC SERVICES
COFFIN BUTTE LANDFILL
28972 COFFIN BUTTE ROAD
CORVALLIS, OR 97330

CONDITIONAL USE PERMIT APPLICATION
25-YR 24-HR RAINFALL DISTRIBUTION MAP

DRAWN BY:	JS	CHECKED BY:	JAS	APPROVED BY:	JAS	FIGURE NO.:	5
DATE:	JANUARY 2025	DWG SCALE:	N.T.S.	PROJECT NO:	322-142		

P:\320-000\322-142\-CADD\Dwg\Exhibits\Drainage Report Exhibits\322142-25 Yr Storm event.dwg{5} LS:(1/29/2025 - dbegeil) - LP: 1/29/2025 1:19 PM

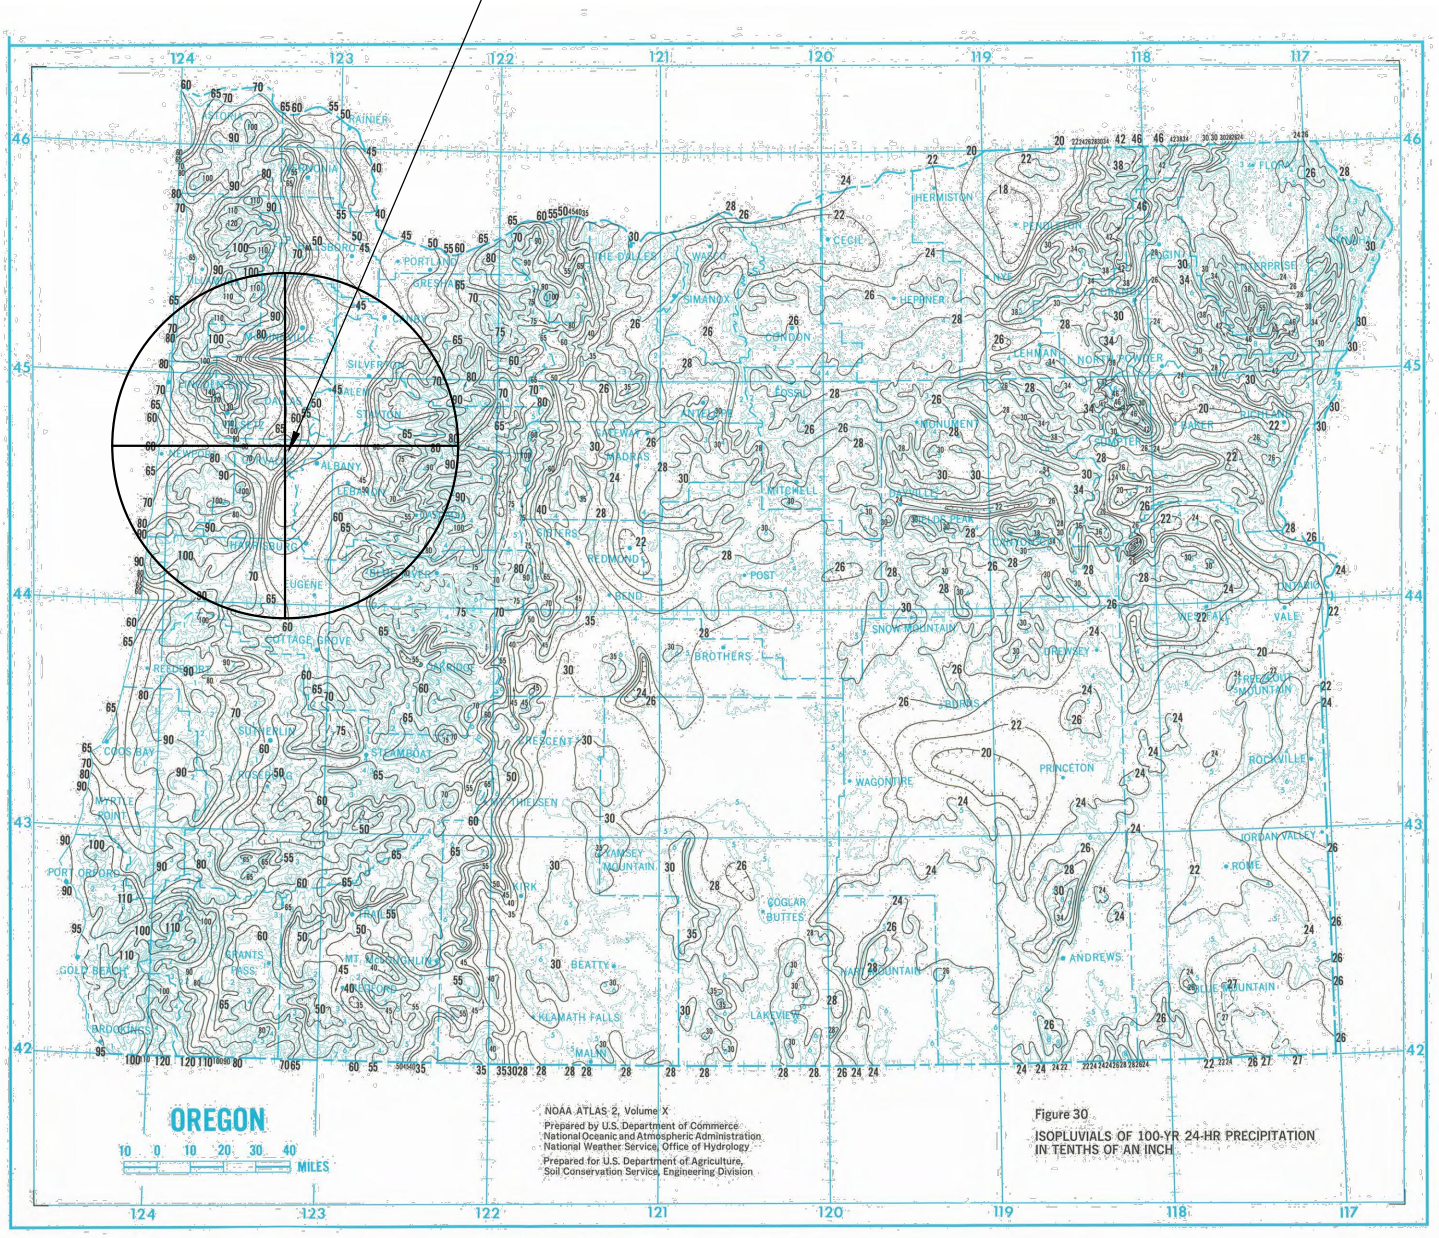

100–YEAR 24–HOUR STORM = 6.40 IN


Civil & Environmental Consultants, Inc.
2356 Gold Meadow Way · Suite 120 · Gold River, CA 95670
Ph: 916.503.0050 · Fax: 916.503.0051
www.cecinc.com

REPUBLIC SERVICES
COFFIN BUTTE LANDFILL
28972 COFFIN BUTTE ROAD
CORVALLIS, OR 97330

CONDITIONAL USE PERMIT APPLICATION
25-YR 24-HR RAINFALL DISTRIBUTION MAP

DRAWN BY:	JS	CHECKED BY:	JAS	APPROVED BY:	JAS	FIGURE NO.:	6
DATE:	JANUARY 2025	DWG SCALE:	N.T.S.	PROJECT NO:	322-142		

P:\320-000\322-142\-CADD\Dwg\Exhibits\Drainage Report Exhibits\322142-100 Yr Storm event.dwg{6} LS:(1/29/2025 - dbegell) - LP: 1/29/2025 1:50 PM

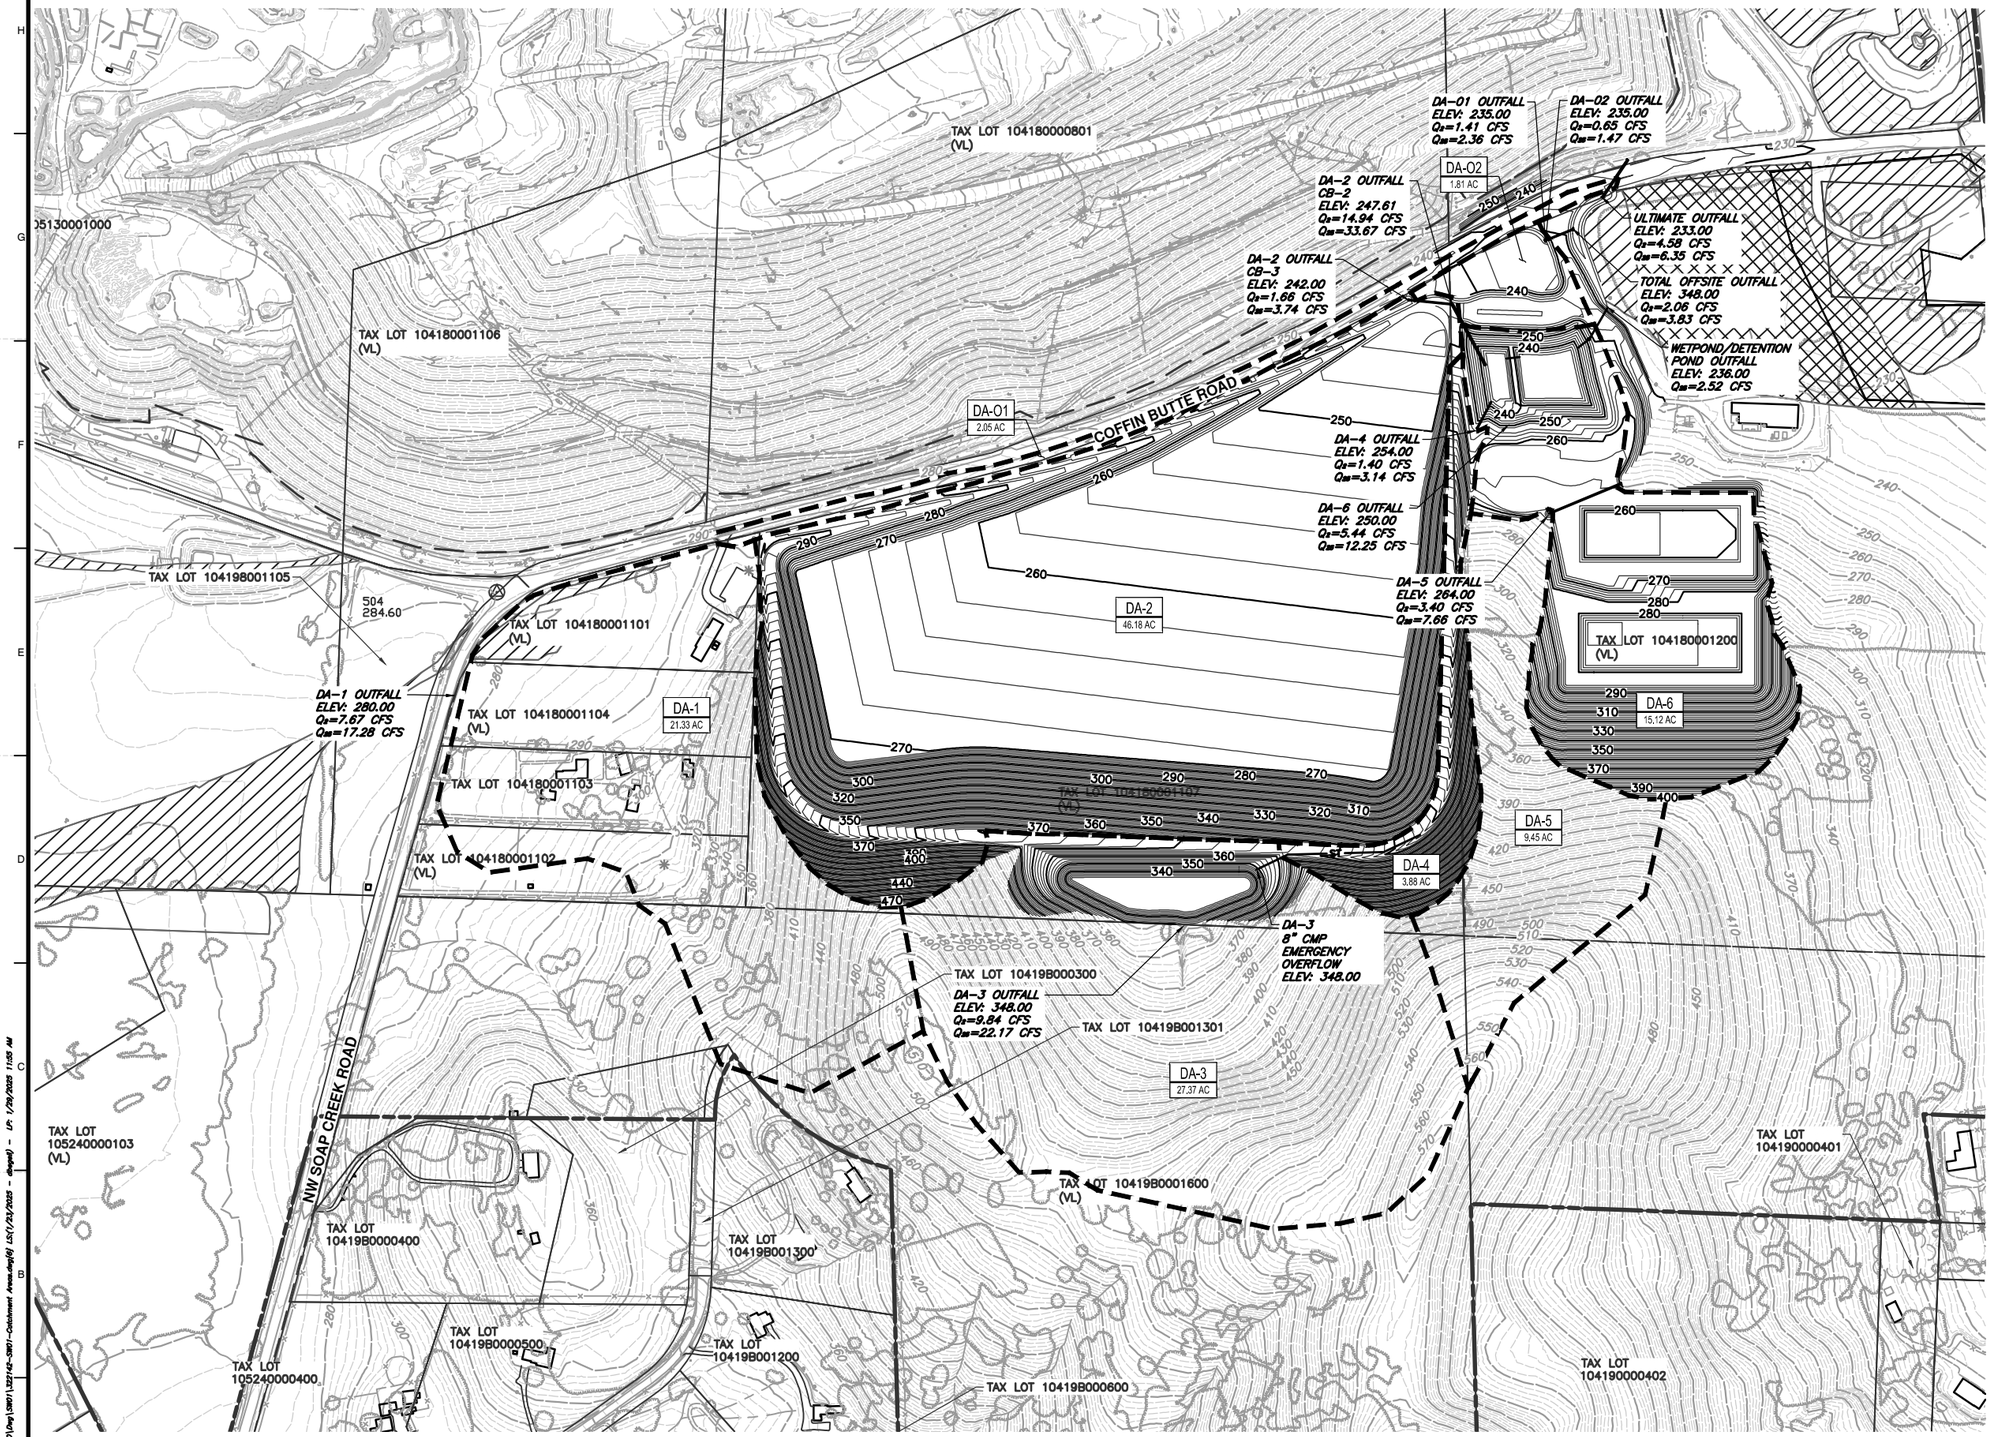

REFERENCE

AERIAL PHOTOGRAPH, TOPOGRAPHIC INFORMATION FROM AERIAL SURVEY AND GRID BY COOPER AERIAL SURVEYS COMPANY; DATE OF PHOTOGRAPHY: OCTOBER 07, 2021.

SUBMITTAL RECORD

NO	DATE	DESCRIPTION

2356 Gold Meadow Way
Suite 120
Gold River, CA 95670
Ph: 916.503.0050
www.cecinc.com

Civil & Environmental Consultants, Inc.

VALLEY LANDFILLS, INC.
COFFIN BUTTE LANDFILL
CONDITIONAL USE PERMIT APPLICATION
CORVALLIS, OR 97330

DRAINAGE AREA MAP


DATE:	JANUARY 2025
DWG SCALE:	AS SHOWN
PROJECT NO:	322-142
APPROVED BY:	JAS
DRAWN BY:	JS
CHECKED BY:	JAS

REGISTERED PROFESSIONAL ENGINEER 92360PE OREGON JULY 13, 2017 JEFF A. SHEPHERD
EXPIRES: 06/30/2026

FIGURE NO.: 6
SHEET OF


P:\322-000\322-142\-CADD\Dwg\SHT\322142-SHT-Catchment Areas.dwg[6] LS(1/29/2025 - 11:55 AM)

FIGURE 8. COMBINED DETENTION AND WETPOND

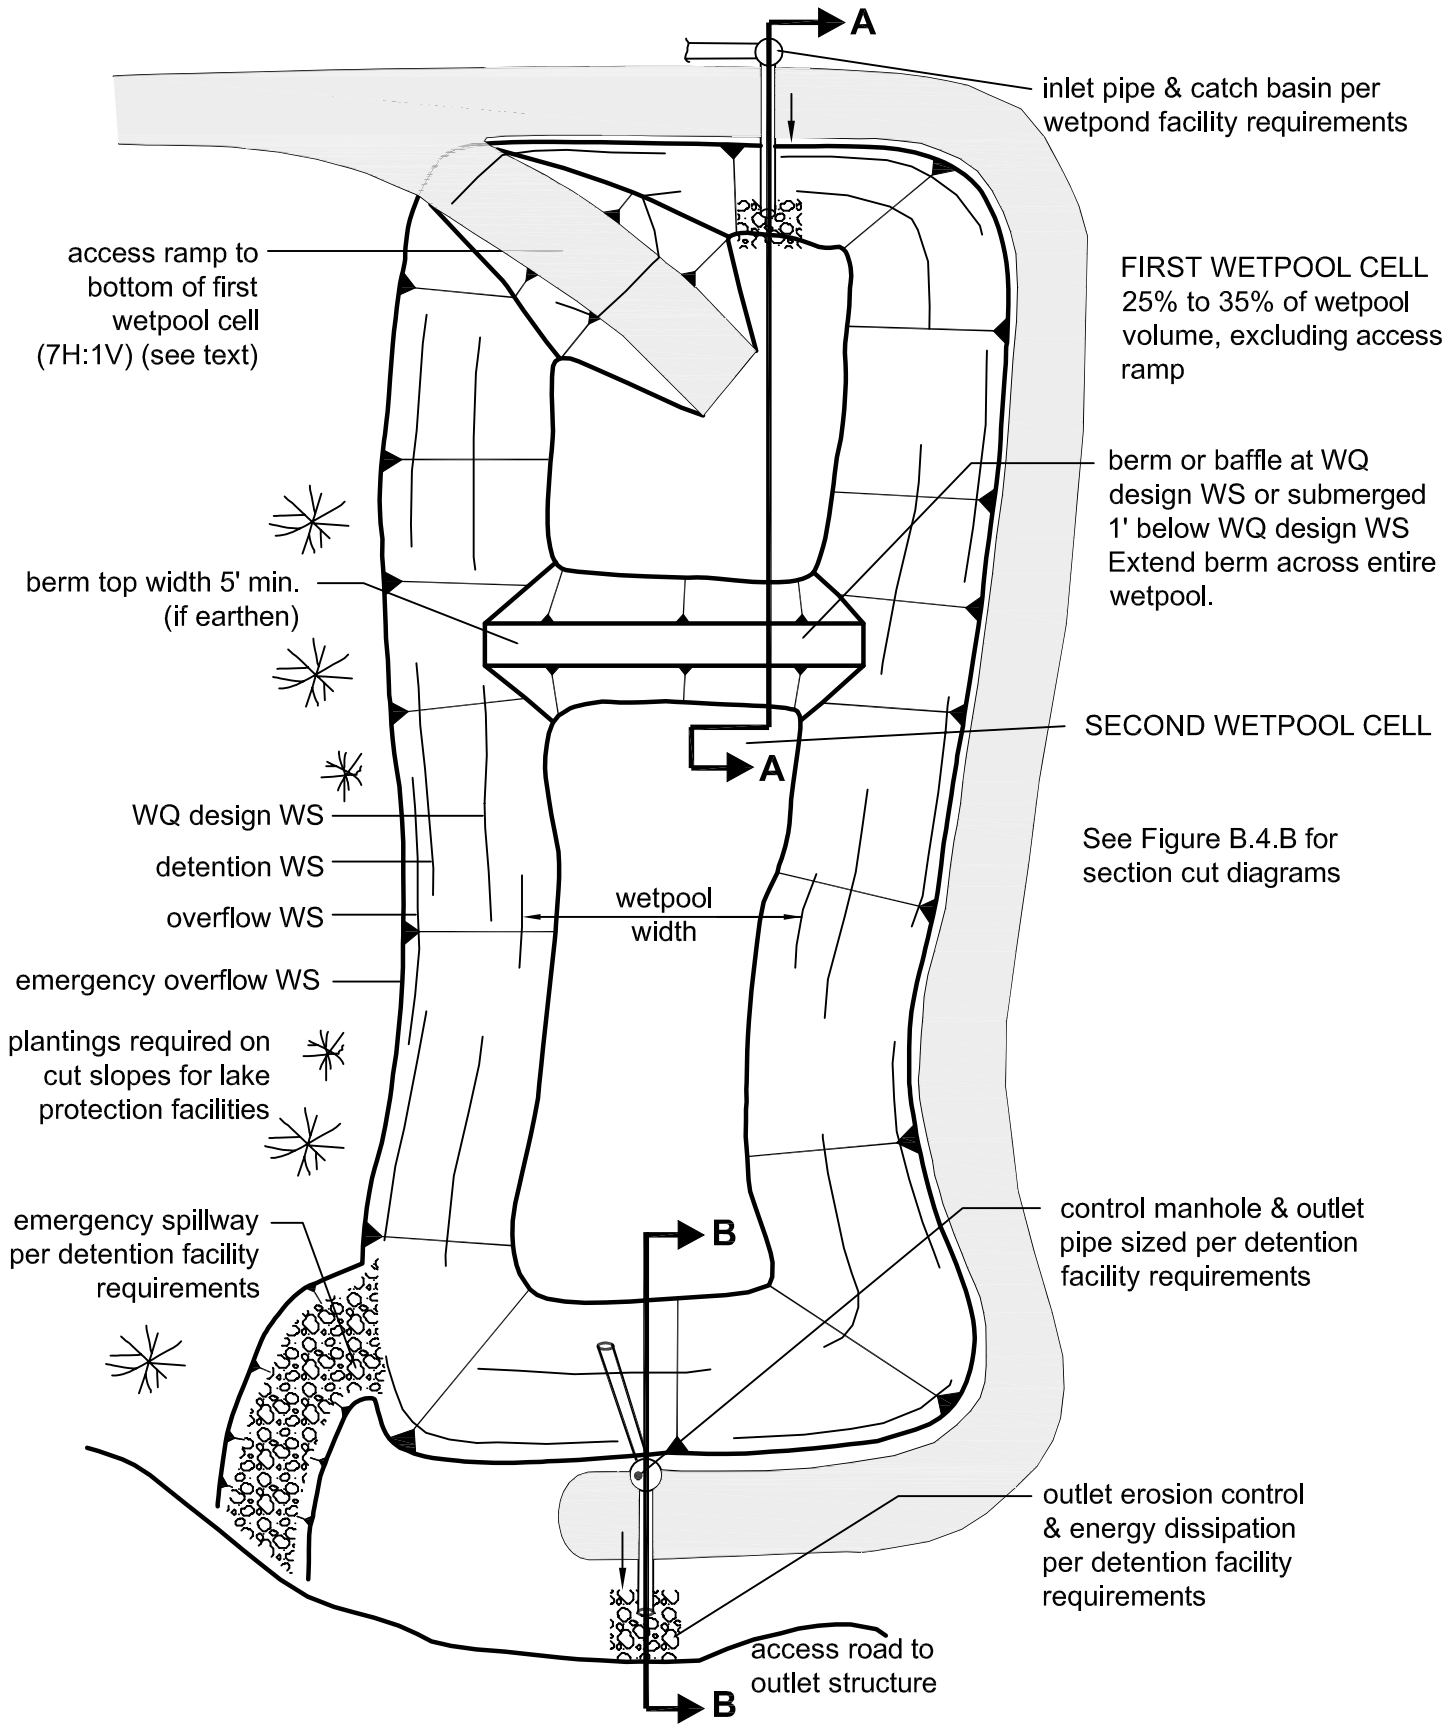


PLAN VIEW
NTS

FIGURE 9. COMBINED DETENTION AND WETPOND SECTIONS

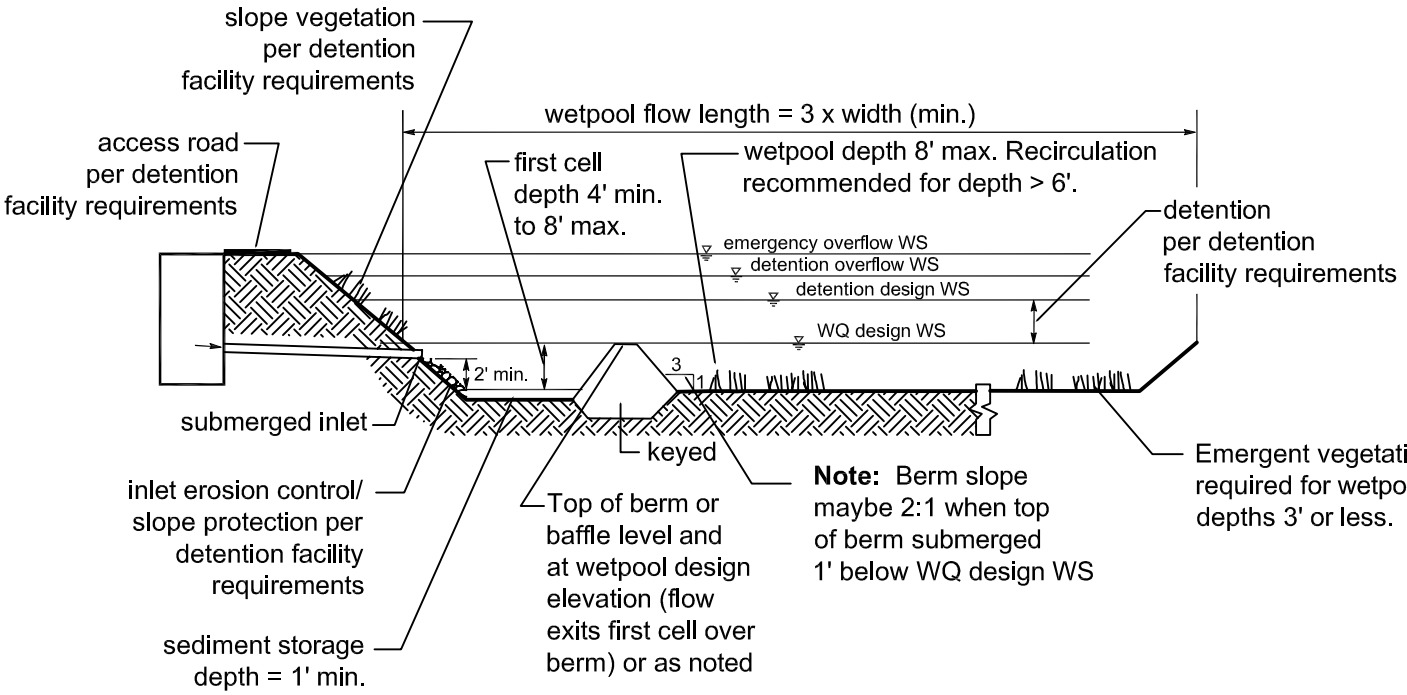

SECTION A-A
NTS

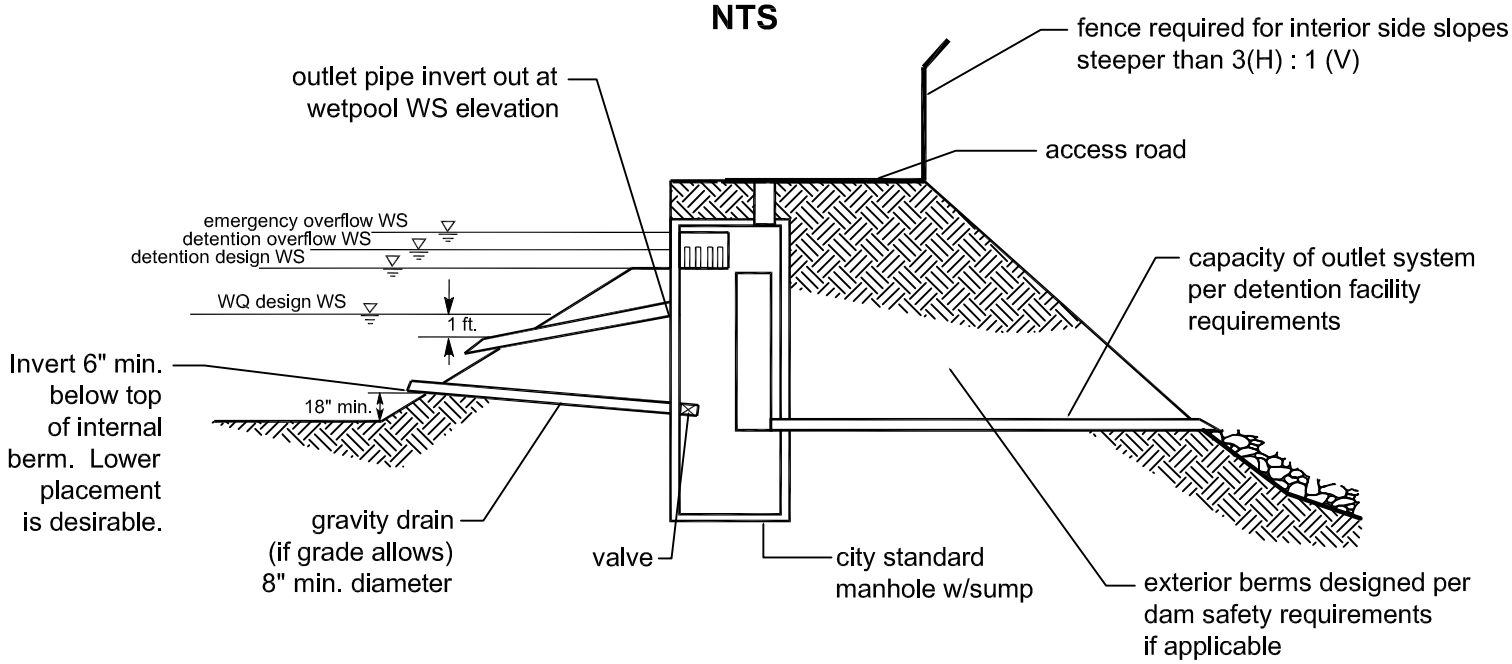


SECTION B-B
NTS

APPENDIX B
HYDRAULIC CALCULATIONS

Watershed Model Schematic

Hydraflow Hydrographs Extension for Autodesk® Civil 3D® by Autodesk, Inc. v2024

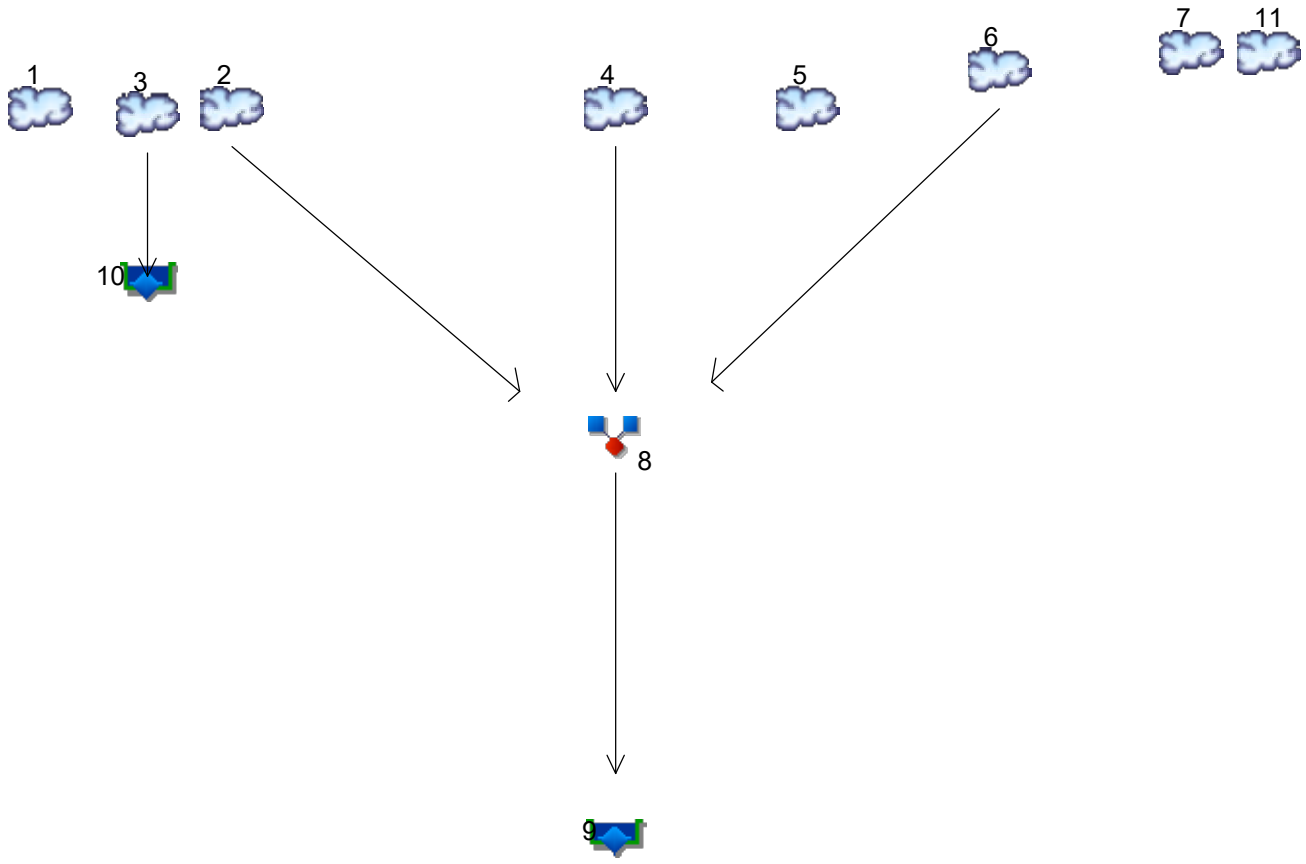

Legend

Hyd.	Origin	Description
1	SCS Runoff	DA-1
2	SCS Runoff	DA-2
3	SCS Runoff	DA-3
4	SCS Runoff	DA-4
5	SCS Runoff	DA-5
6	SCS Runoff	DA-6
7	SCS Runoff	DA-O1
8	Combine	North Pond Routing
9	Reservoir	Wet Pond / Detention P
10	Reservoir	South Basin
11	SCS Runoff	DA-O2

Hydrograph Summary Report

Hydraflow Hydrographs Extension for Autodesk® Civil 3D® by Autodesk, Inc. v2024

Hyd. No.	Hydrograph type (origin)	Peak flow (cfs)	Time interval (min)	Time to Peak (min)	Hyd. volume (cuft)	Inflow hyd(s)	Maximum elevation (ft)	Total strge used (cuft)	Hydrograph Description
1	SCS Runoff	7.668	2	476	116,065	------	------	------	DA-1
2	SCS Runoff	16.60	2	476	251,284	------	------	------	DA-2
3	SCS Runoff	9.840	2	476	148,931	------	------	------	DA-3
4	SCS Runoff	1.395	2	476	21,113	------	------	------	DA-4
5	SCS Runoff	3.397	2	476	51,421	------	------	------	DA-5
6	SCS Runoff	5.436	2	476	82,274	------	------	------	DA-6
7	SCS Runoff	1.412	2	470	20,007	------	------	------	DA-O1
8	Combine	23.43	2	476	354,671	2, 4, 6,	------	------	North Pond Routing
9	Reservoir	1.230	2	1444	147,353	8	242.85	322,800	Wet Pond / Detention P
10	Reservoir	0.000	2	n/a	0	3	336.24	148,931	South Basin
11	SCS Runoff	0.651	2	476	9,849	------	------	------	DA-O2


Hydrograph Report

Hydraflow Hydrographs Extension for Autodesk® Civil 3D® by Autodesk, Inc. v2024 Wednesday, 01 / 22 / 2025

Hyd. No. 1

DA-1

Hydrograph type	=	SCS Runoff	Peak discharge	=	7.668 cfs
Storm frequency	=	2 yrs	Time to peak	=	7.93 hrs
Time interval	=	2 min	Hyd. volume	=	116,065 cuft
Drainage area	=	21.330 ac	Curve number	=	84
Basin Slope	=	0.0 %	Hydraulic length	=	0 ft
Tc method	=	User	Time of conc. (Tc)	=	5.00 min
Total precip.	=	3.10 in	Distribution	=	Type IA
Storm duration	=	24 hrs	Shape factor	=	484

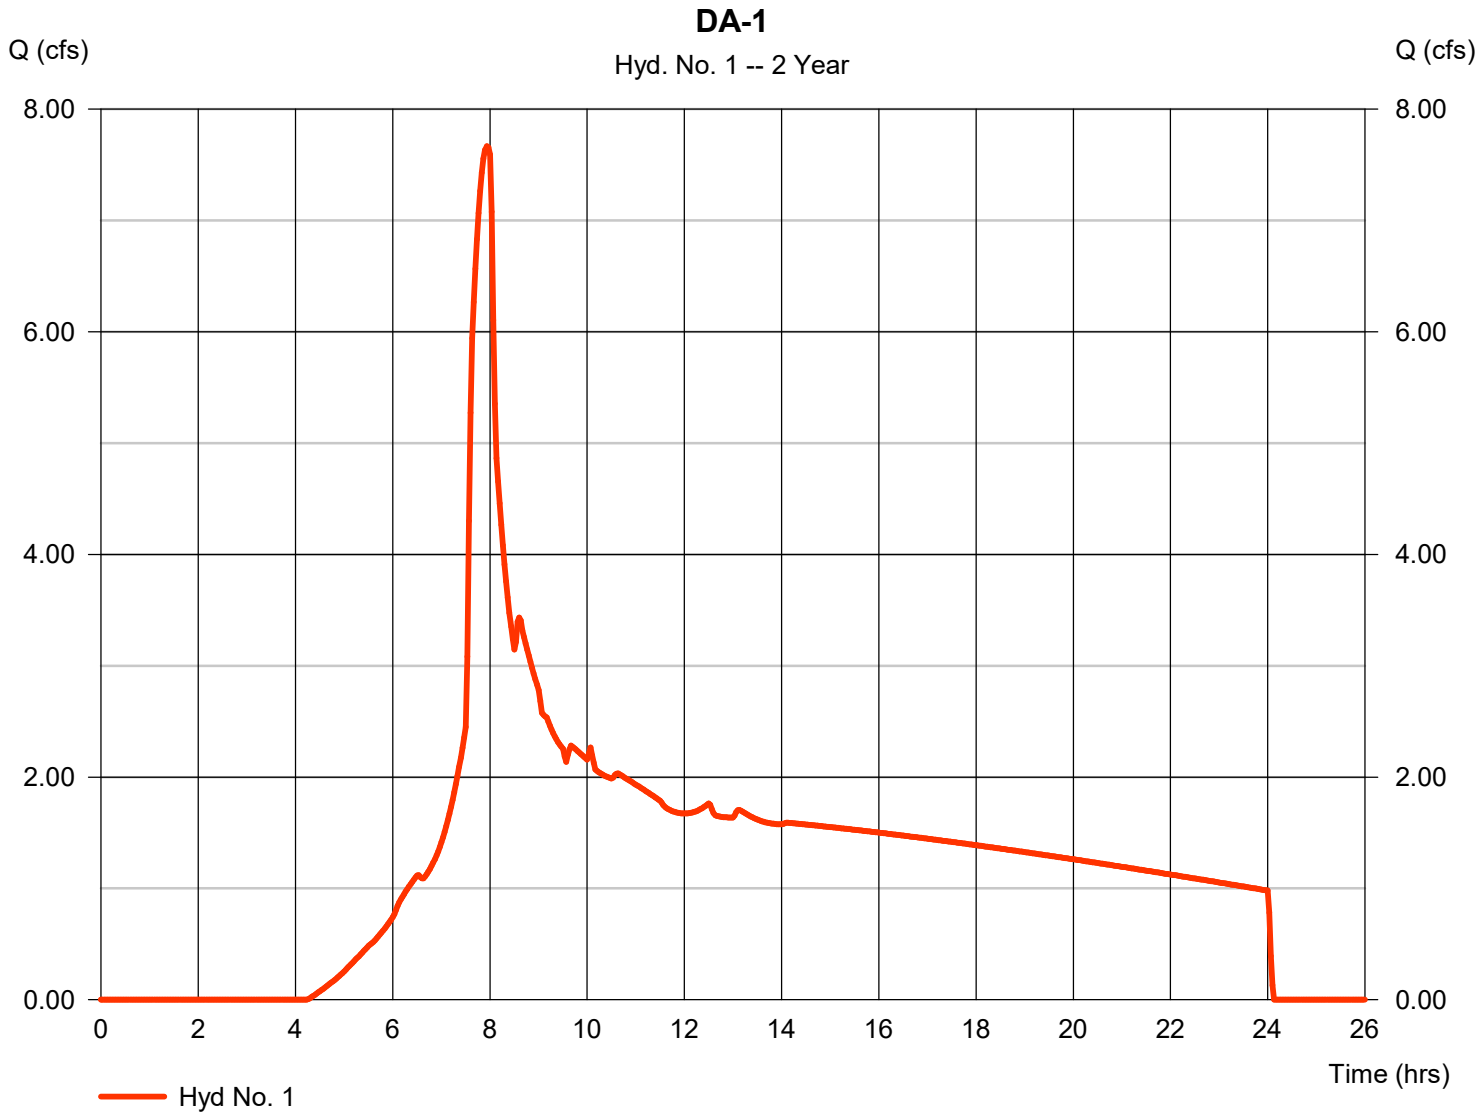


Hydrograph Report

Hydraflow Hydrographs Extension for Autodesk® Civil 3D® by Autodesk, Inc. v2024 Wednesday, 01 / 22 / 2025

Hyd. No. 2

DA-2

Hydrograph type	=	SCS Runoff	Peak discharge	=	16.60 cfs
Storm frequency	=	2 yrs	Time to peak	=	7.93 hrs
Time interval	=	2 min	Hyd. volume	=	251,284 cuft
Drainage area	=	46.180 ac	Curve number	=	84
Basin Slope	=	0.0 %	Hydraulic length	=	0 ft
Tc method	=	User	Time of conc. (Tc)	=	5.00 min
Total precip.	=	3.10 in	Distribution	=	Type IA
Storm duration	=	24 hrs	Shape factor	=	484

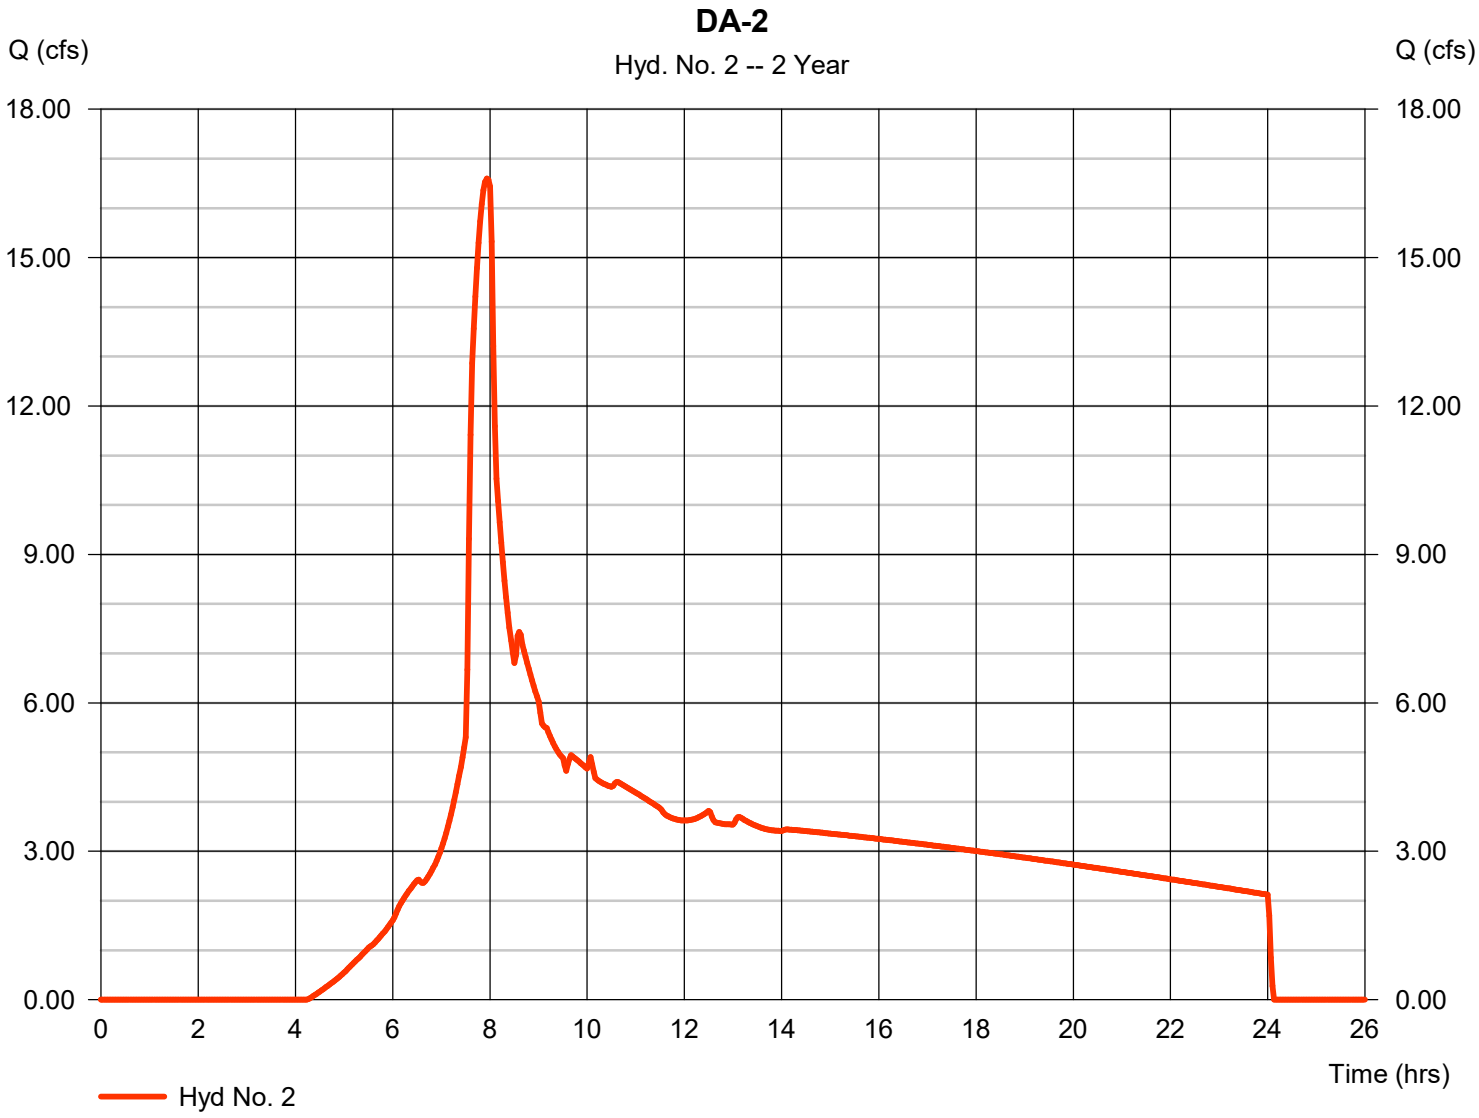


Hydrograph Report

Hydraflow Hydrographs Extension for Autodesk® Civil 3D® by Autodesk, Inc. v2024 Wednesday, 01 / 22 / 2025

Hyd. No. 3

DA-3

Hydrograph type	=	SCS Runoff	Peak discharge	=	9.840 cfs
Storm frequency	=	2 yrs	Time to peak	=	7.93 hrs
Time interval	=	2 min	Hyd. volume	=	148,931 cuft
Drainage area	=	27.370 ac	Curve number	=	84
Basin Slope	=	0.0 %	Hydraulic length	=	0 ft
Tc method	=	User	Time of conc. (Tc)	=	5.00 min
Total precip.	=	3.10 in	Distribution	=	Type IA
Storm duration	=	24 hrs	Shape factor	=	484

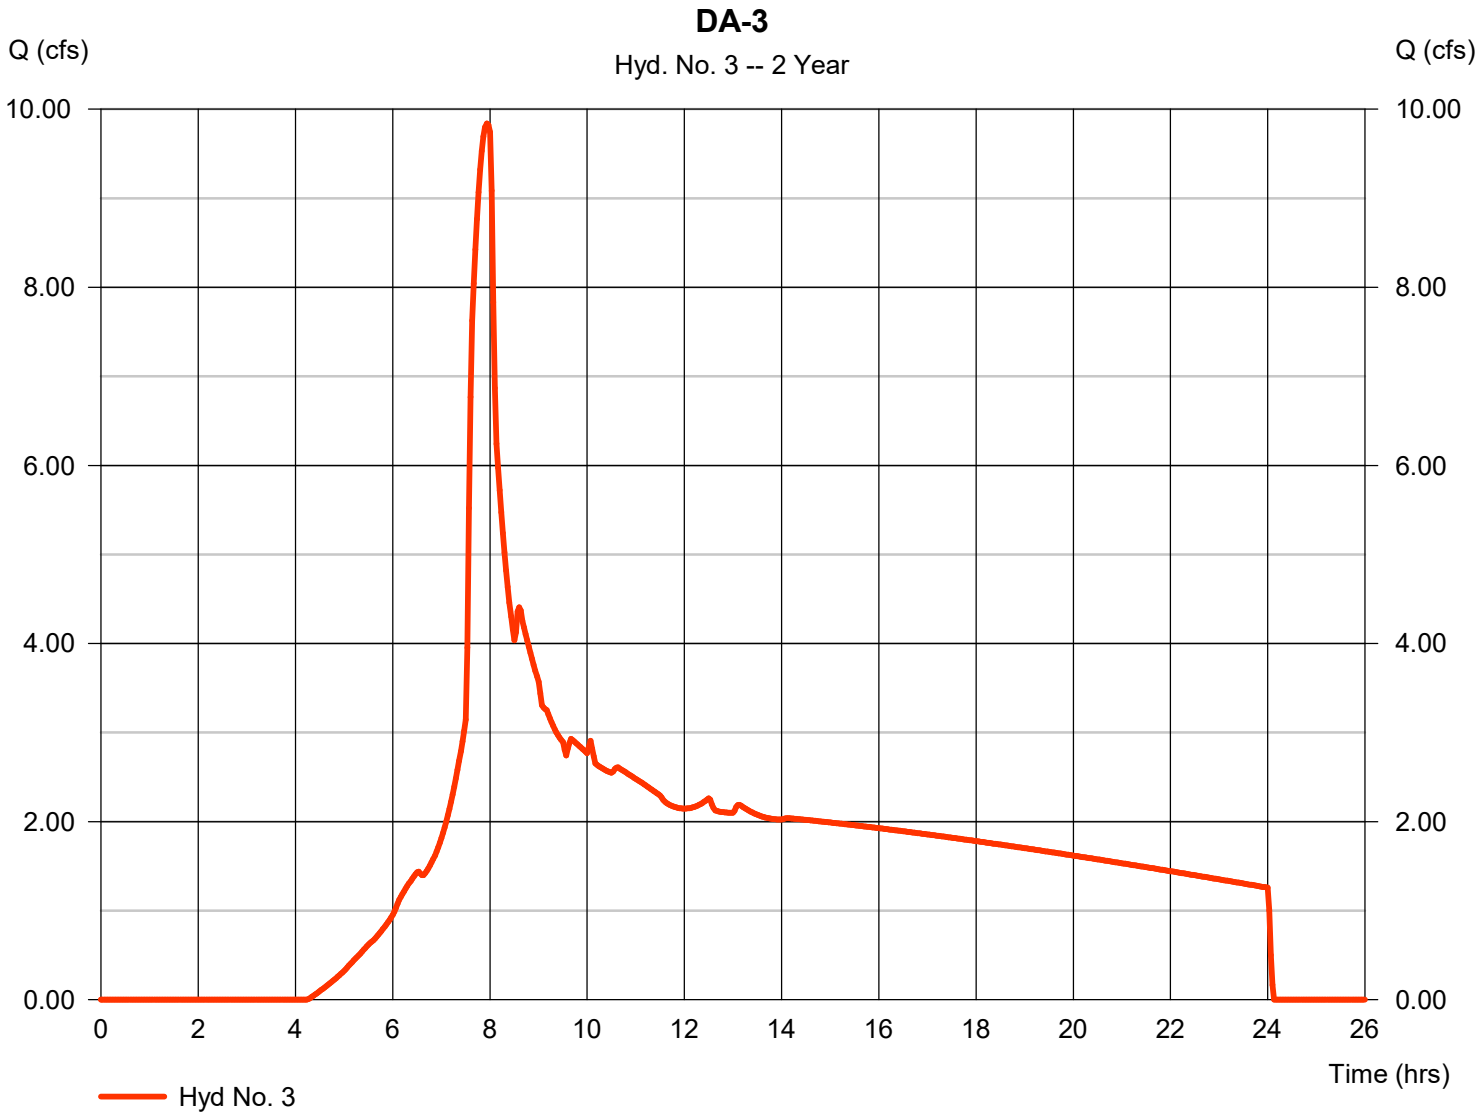


Hydrograph Report

Hydraflow Hydrographs Extension for Autodesk® Civil 3D® by Autodesk, Inc. v2024 Wednesday, 01 / 22 / 2025

Hyd. No. 4

DA-4

Hydrograph type	=	SCS Runoff	Peak discharge	=	1.395 cfs
Storm frequency	=	2 yrs	Time to peak	=	7.93 hrs
Time interval	=	2 min	Hyd. volume	=	21,113 cuft
Drainage area	=	3.880 ac	Curve number	=	84
Basin Slope	=	0.0 %	Hydraulic length	=	0 ft
Tc method	=	User	Time of conc. (Tc)	=	5.00 min
Total precip.	=	3.10 in	Distribution	=	Type IA
Storm duration	=	24 hrs	Shape factor	=	484

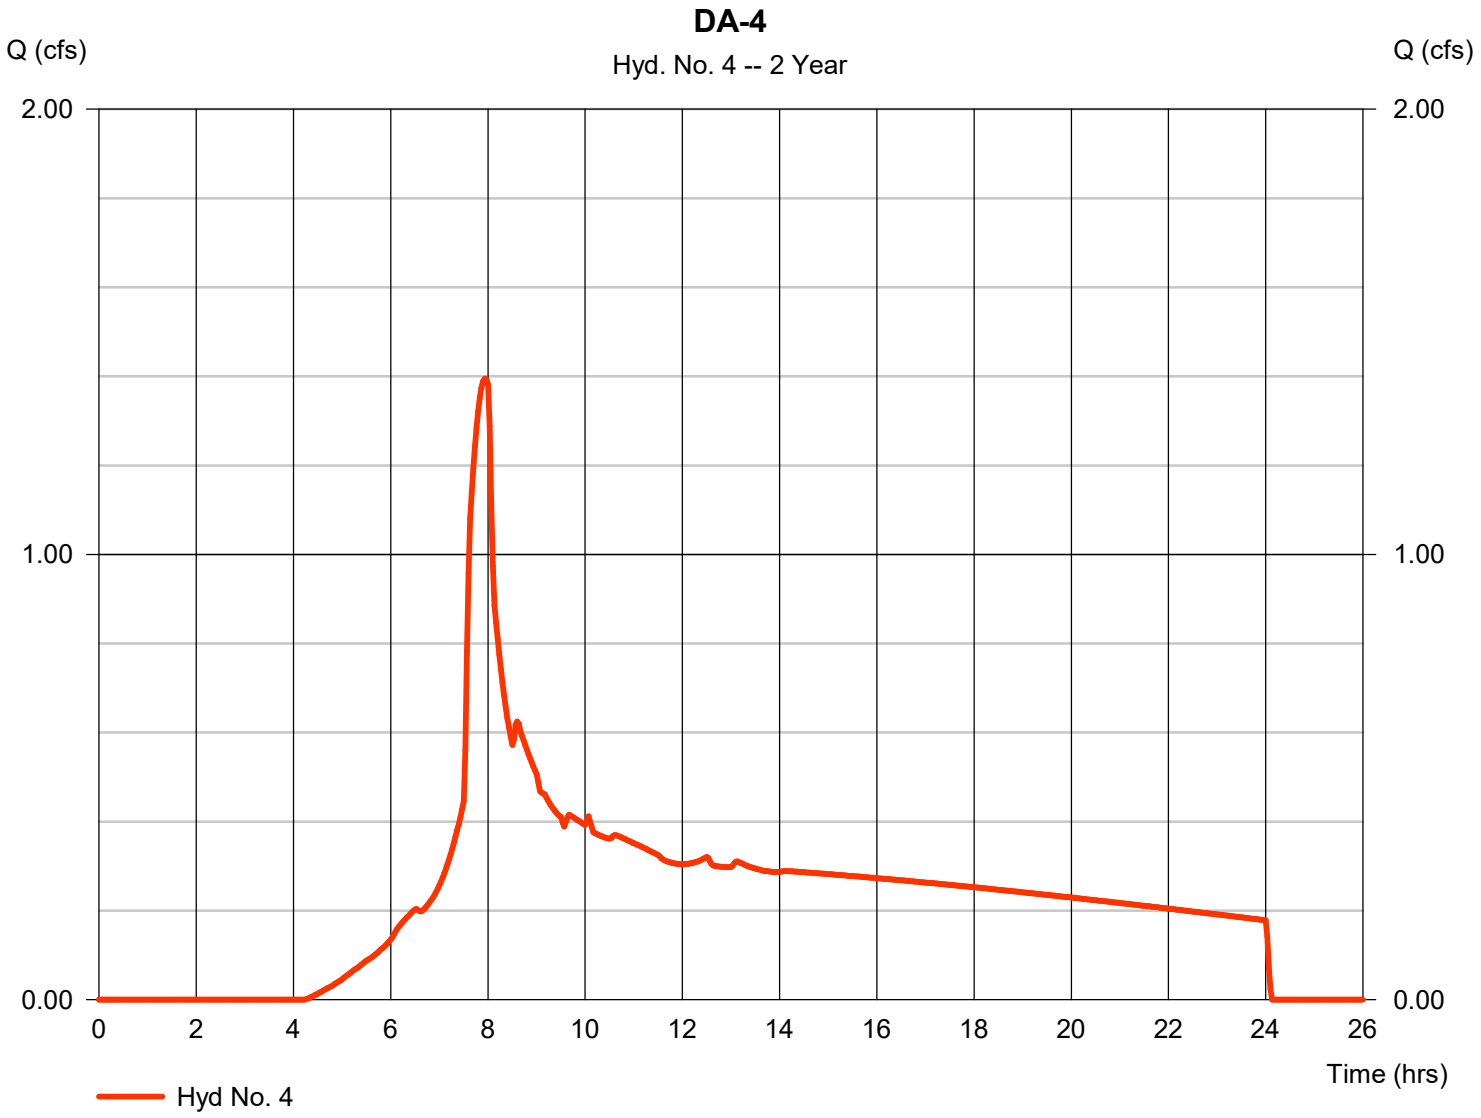


Hydrograph Report

Hydraflow Hydrographs Extension for Autodesk® Civil 3D® by Autodesk, Inc. v2024 Wednesday, 01 / 22 / 2025

Hyd. No. 5

DA-5

Hydrograph type	=	SCS Runoff	Peak discharge	=	3.397 cfs
Storm frequency	=	2 yrs	Time to peak	=	7.93 hrs
Time interval	=	2 min	Hyd. volume	=	51,421 cuft
Drainage area	=	9.450 ac	Curve number	=	84
Basin Slope	=	0.0 %	Hydraulic length	=	0 ft
Tc method	=	User	Time of conc. (Tc)	=	5.00 min
Total precip.	=	3.10 in	Distribution	=	Type IA
Storm duration	=	24 hrs	Shape factor	=	484

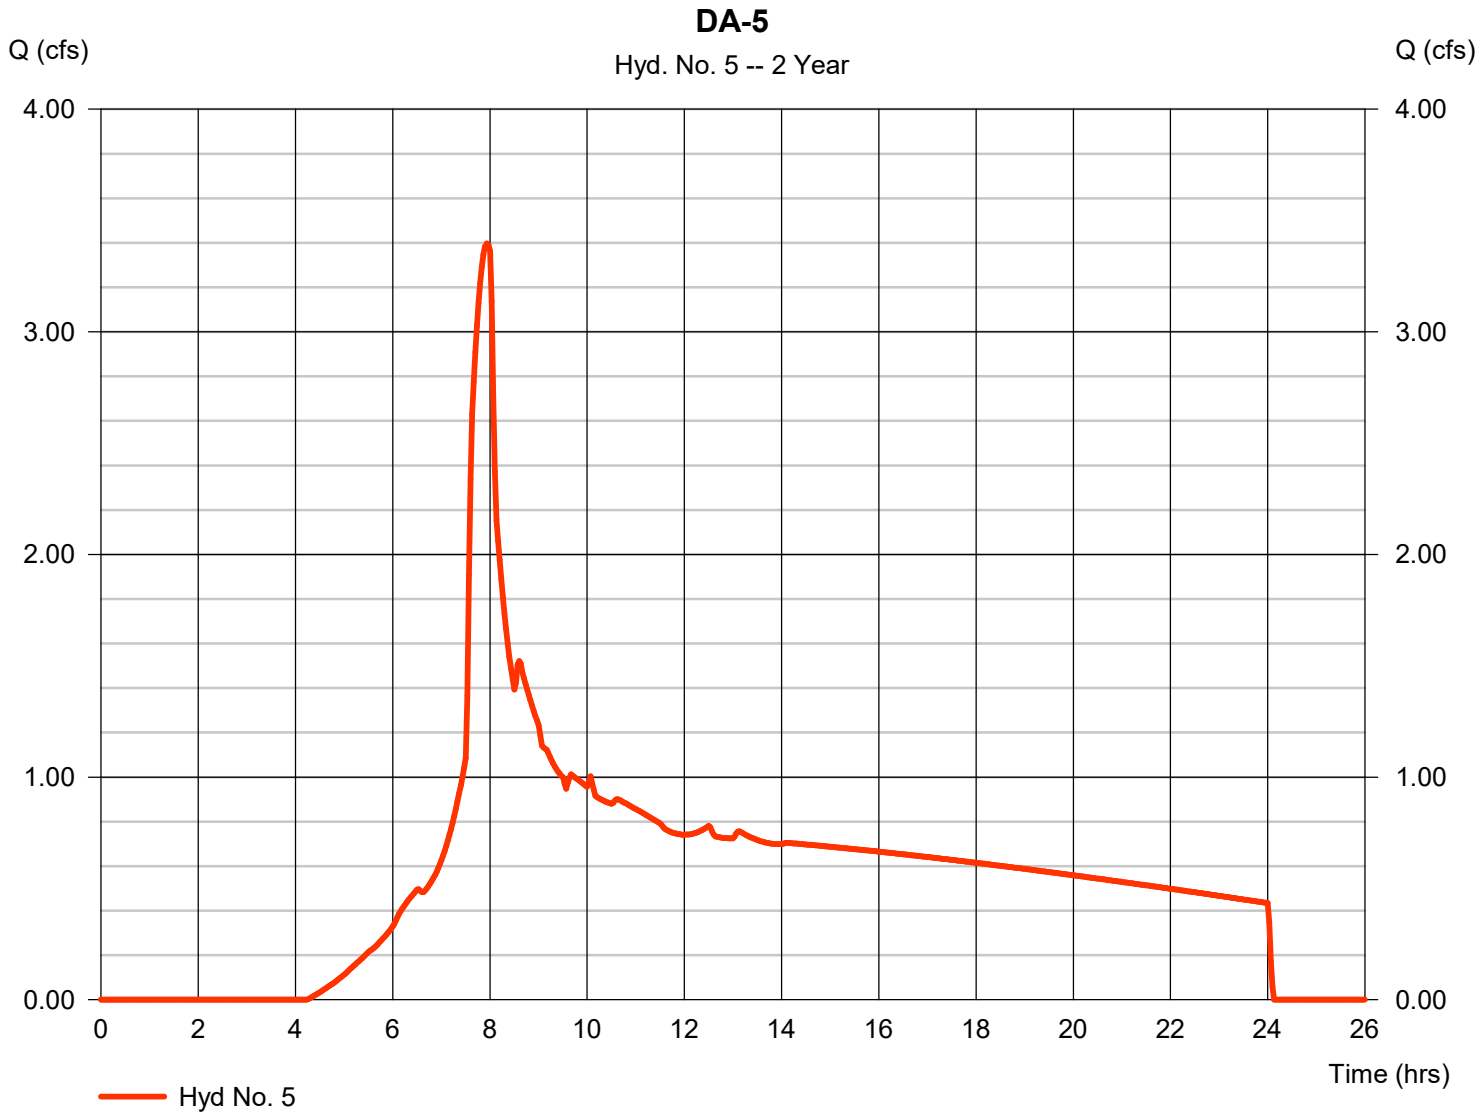


Hydrograph Report

Hydraflow Hydrographs Extension for Autodesk® Civil 3D® by Autodesk, Inc. v2024 Wednesday, 01 / 22 / 2025

Hyd. No. 6

DA-6

Hydrograph type	=	SCS Runoff	Peak discharge	=	5.436 cfs
Storm frequency	=	2 yrs	Time to peak	=	7.93 hrs
Time interval	=	2 min	Hyd. volume	=	82,274 cuft
Drainage area	=	15.120 ac	Curve number	=	84
Basin Slope	=	0.0 %	Hydraulic length	=	0 ft
Tc method	=	User	Time of conc. (Tc)	=	5.00 min
Total precip.	=	3.10 in	Distribution	=	Type IA
Storm duration	=	24 hrs	Shape factor	=	484

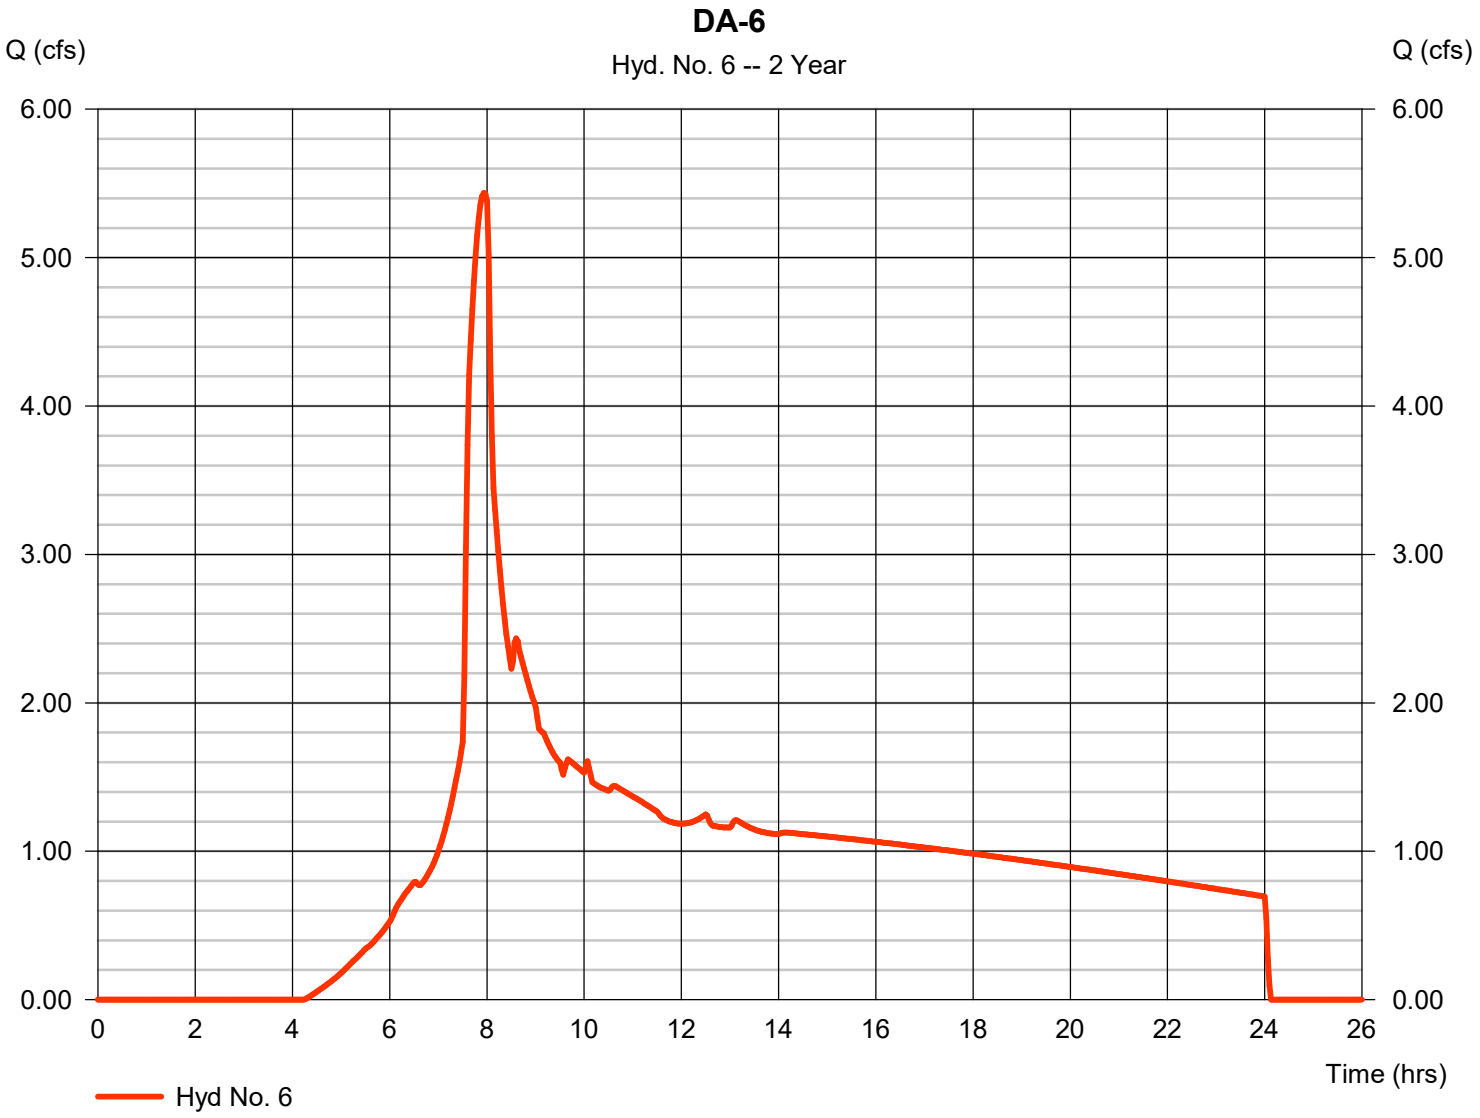

Hydrograph Report


Hydraflow Hydrographs Extension for Autodesk® Civil 3D® by Autodesk, Inc. v2024 Wednesday, 01 / 22 / 2025

Hyd. No. 7

DA-O1

Hydrograph type	=	SCS Runoff	Peak discharge	=	1.412 cfs
Storm frequency	=	2 yrs	Time to peak	=	7.83 hrs
Time interval	=	2 min	Hyd. volume	=	20,007 cuft
Drainage area	=	2.050 ac	Curve number	=	98*
Basin Slope	=	0.0 %	Hydraulic length	=	0 ft
Tc method	=	User	Time of conc. (Tc)	=	5.00 min
Total precip.	=	3.10 in	Distribution	=	Type IA
Storm duration	=	24 hrs	Shape factor	=	484

* Composite (Area/CN) = [(1.820 x 84) + (2.050 x 98)] / 2.050

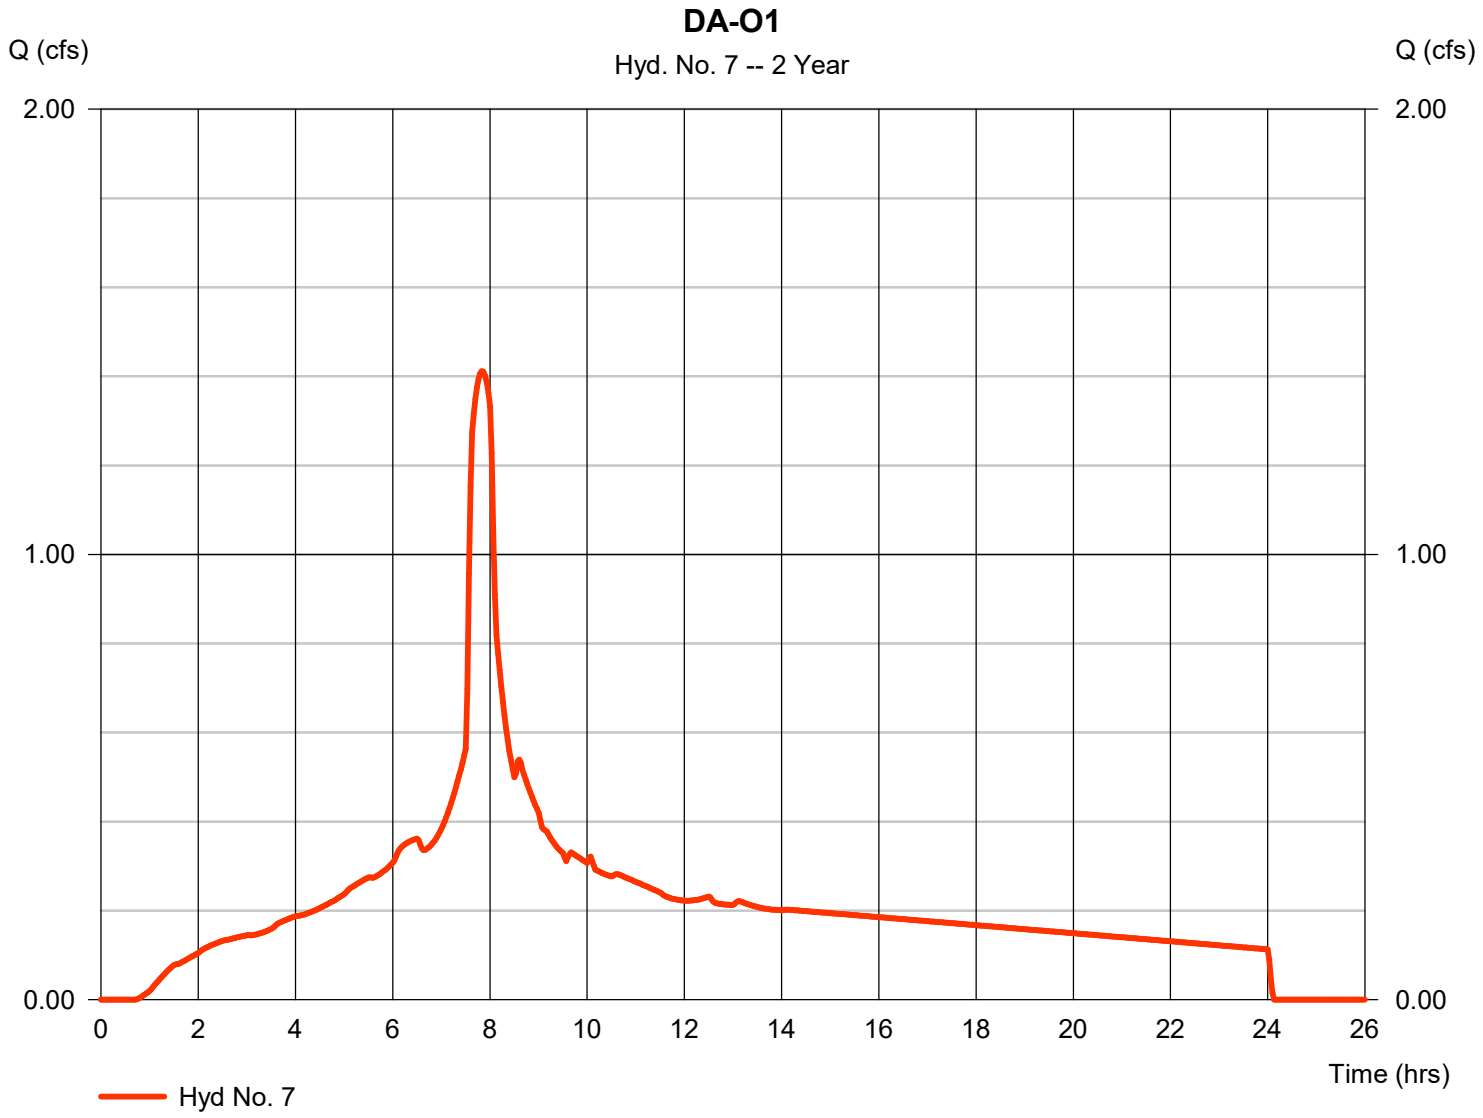


Hydrograph Report

Hydraflow Hydrographs Extension for Autodesk® Civil 3D® by Autodesk, Inc. v2024 Wednesday, 01 / 22 / 2025

Hyd. No. 11

DA-O2

Hydrograph type	=	SCS Runoff	Peak discharge	=	0.651 cfs
Storm frequency	=	2 yrs	Time to peak	=	7.93 hrs
Time interval	=	2 min	Hyd. volume	=	9,849 cuft
Drainage area	=	1.810 ac	Curve number	=	84
Basin Slope	=	0.0 %	Hydraulic length	=	0 ft
Tc method	=	User	Time of conc. (Tc)	=	5.00 min
Total precip.	=	3.10 in	Distribution	=	Type IA
Storm duration	=	24 hrs	Shape factor	=	484

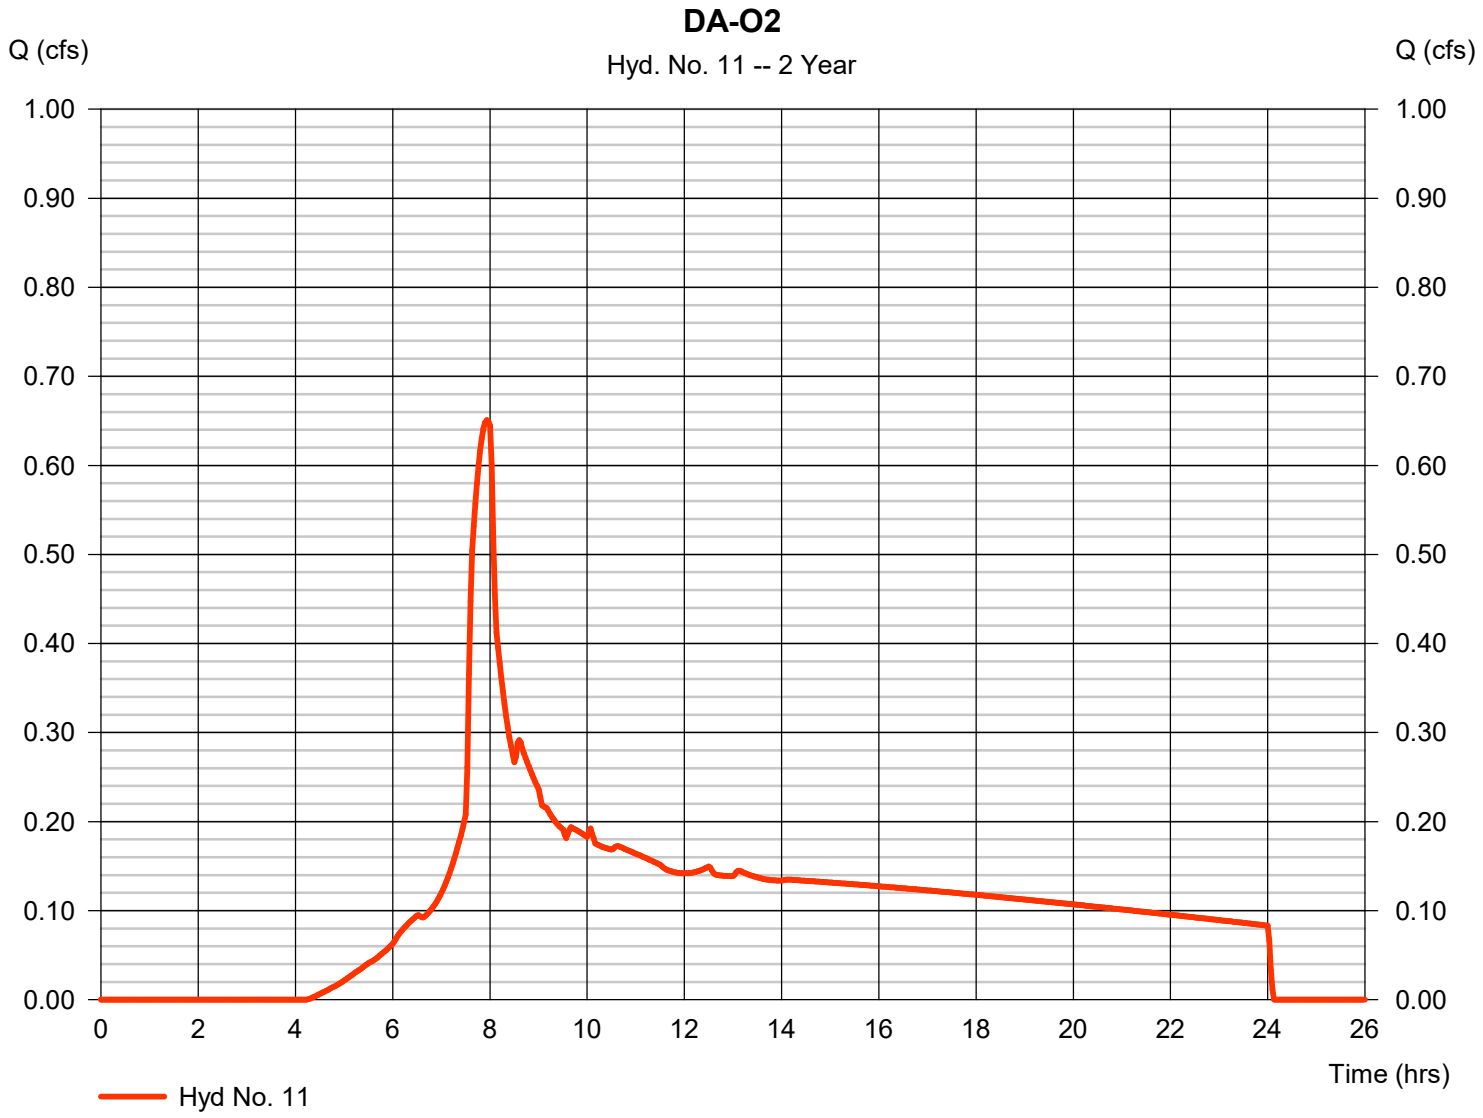


Hydrograph Report

Hydraflow Hydrographs Extension for Autodesk® Civil 3D® by Autodesk, Inc. v2024 Wednesday, 01 / 22 / 2025

Hyd. No. 8

North Pond Routing

Hydrograph type	= Combine	Peak discharge	= 23.43 cfs
Storm frequency	= 2 yrs	Time to peak	= 7.93 hrs
Time interval	= 2 min	Hyd. volume	= 354,671 cuft
Inflow hyds.	= 2, 4, 6	Contrib. drain. area	= 65.180 ac

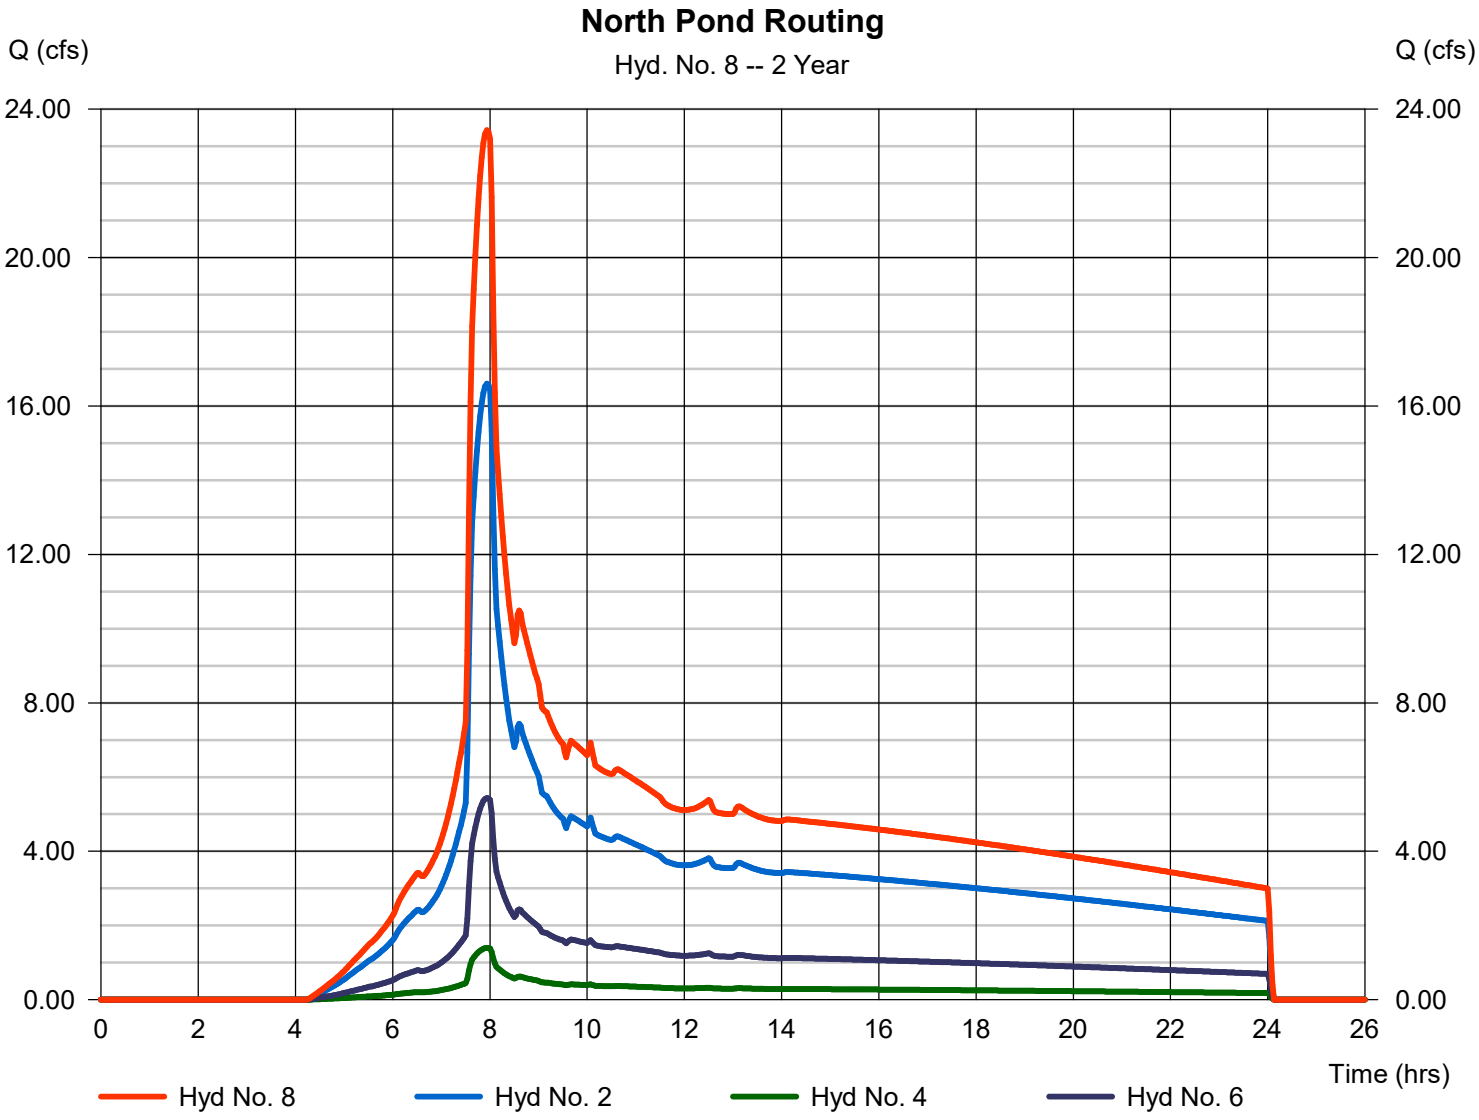

Hydrograph Report


Hydraflow Hydrographs Extension for Autodesk® Civil 3D® by Autodesk, Inc. v2024 Wednesday, 01 / 22 / 2025

Hyd. No. 9

Wet Pond / Detention P

Hydrograph type	= Reservoir	Peak discharge	= 1.230 cfs
Storm frequency	= 2 yrs	Time to peak	= 24.07 hrs
Time interval	= 2 min	Hyd. volume	= 147,353 cuft
Inflow hyd. No.	= 8 - North Pond Routing	Max. Elevation	= 242.85 ft
Reservoir name	= Wet Pond / Detention Pond	Max. Storage	= 322,800 cuft

Storage Indication method used.

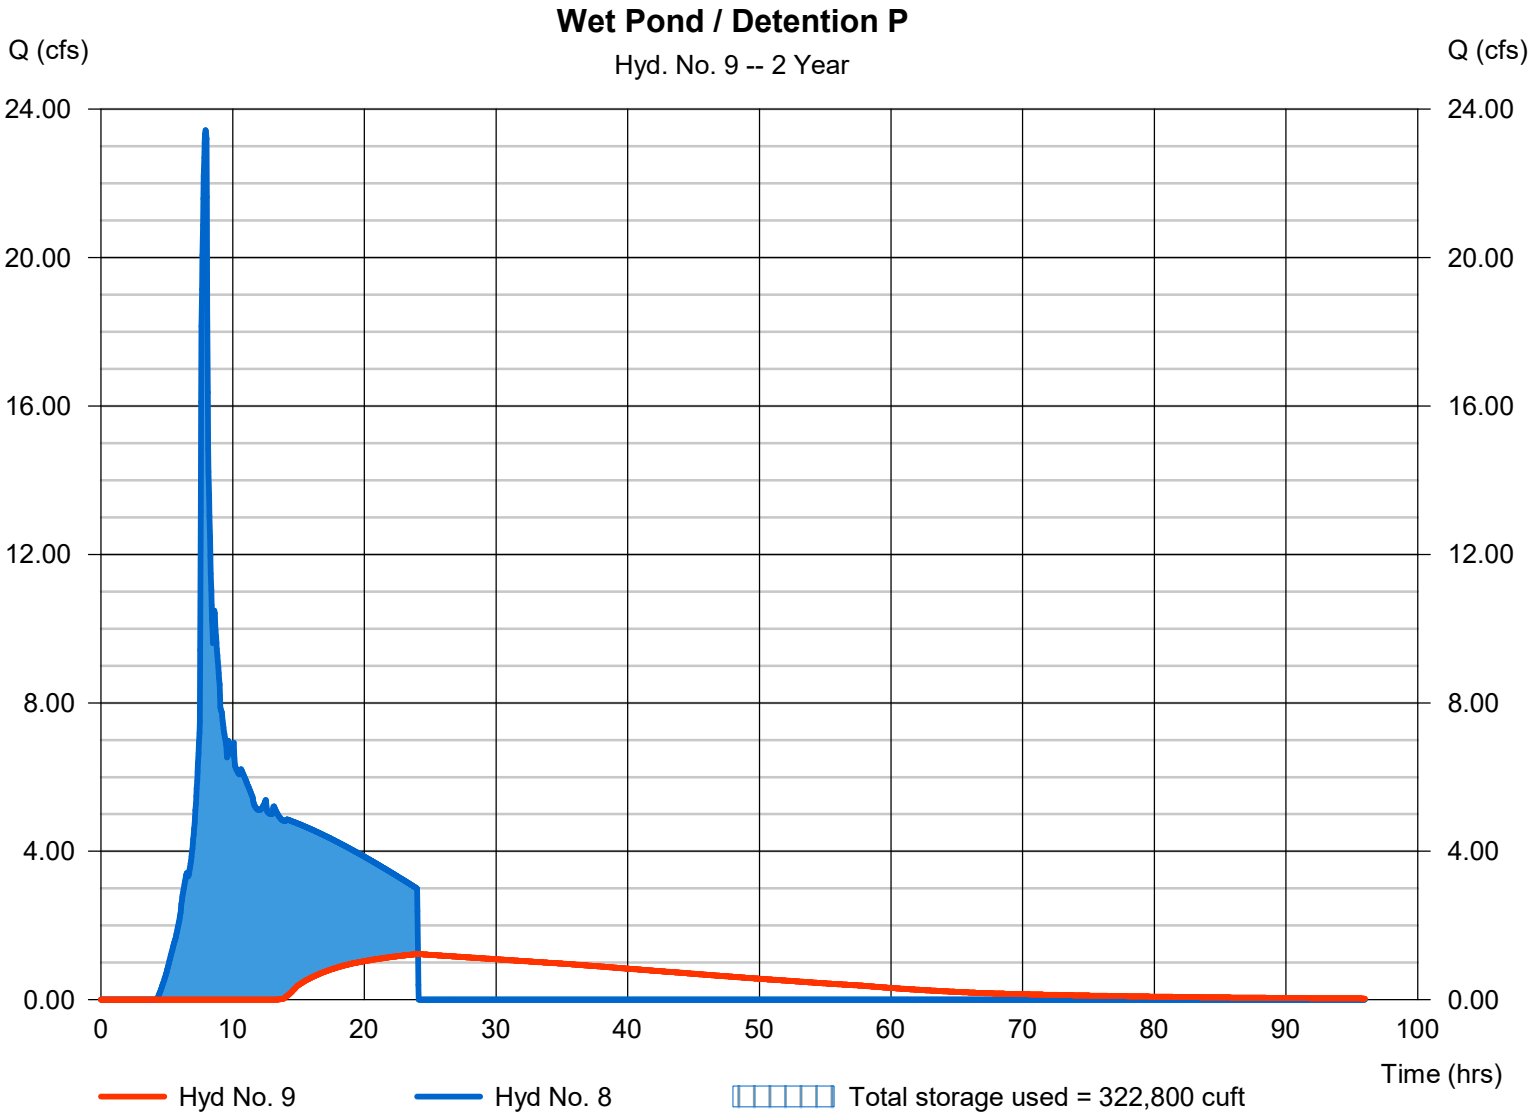

Hydrograph Report


Hydraflow Hydrographs Extension for Autodesk® Civil 3D® by Autodesk, Inc. v2024 Wednesday, 01 / 22 / 2025

Hyd. No. 10

South Basin

Hydrograph type	= Reservoir	Peak discharge	= 0.000 cfs
Storm frequency	= 2 yrs	Time to peak	= n/a
Time interval	= 2 min	Hyd. volume	= 0 cuft
Inflow hyd. No.	= 3 - DA-3	Max. Elevation	= 336.24 ft
Reservoir name	= South Basin	Max. Storage	= 148,931 cuft

Storage Indication method used.

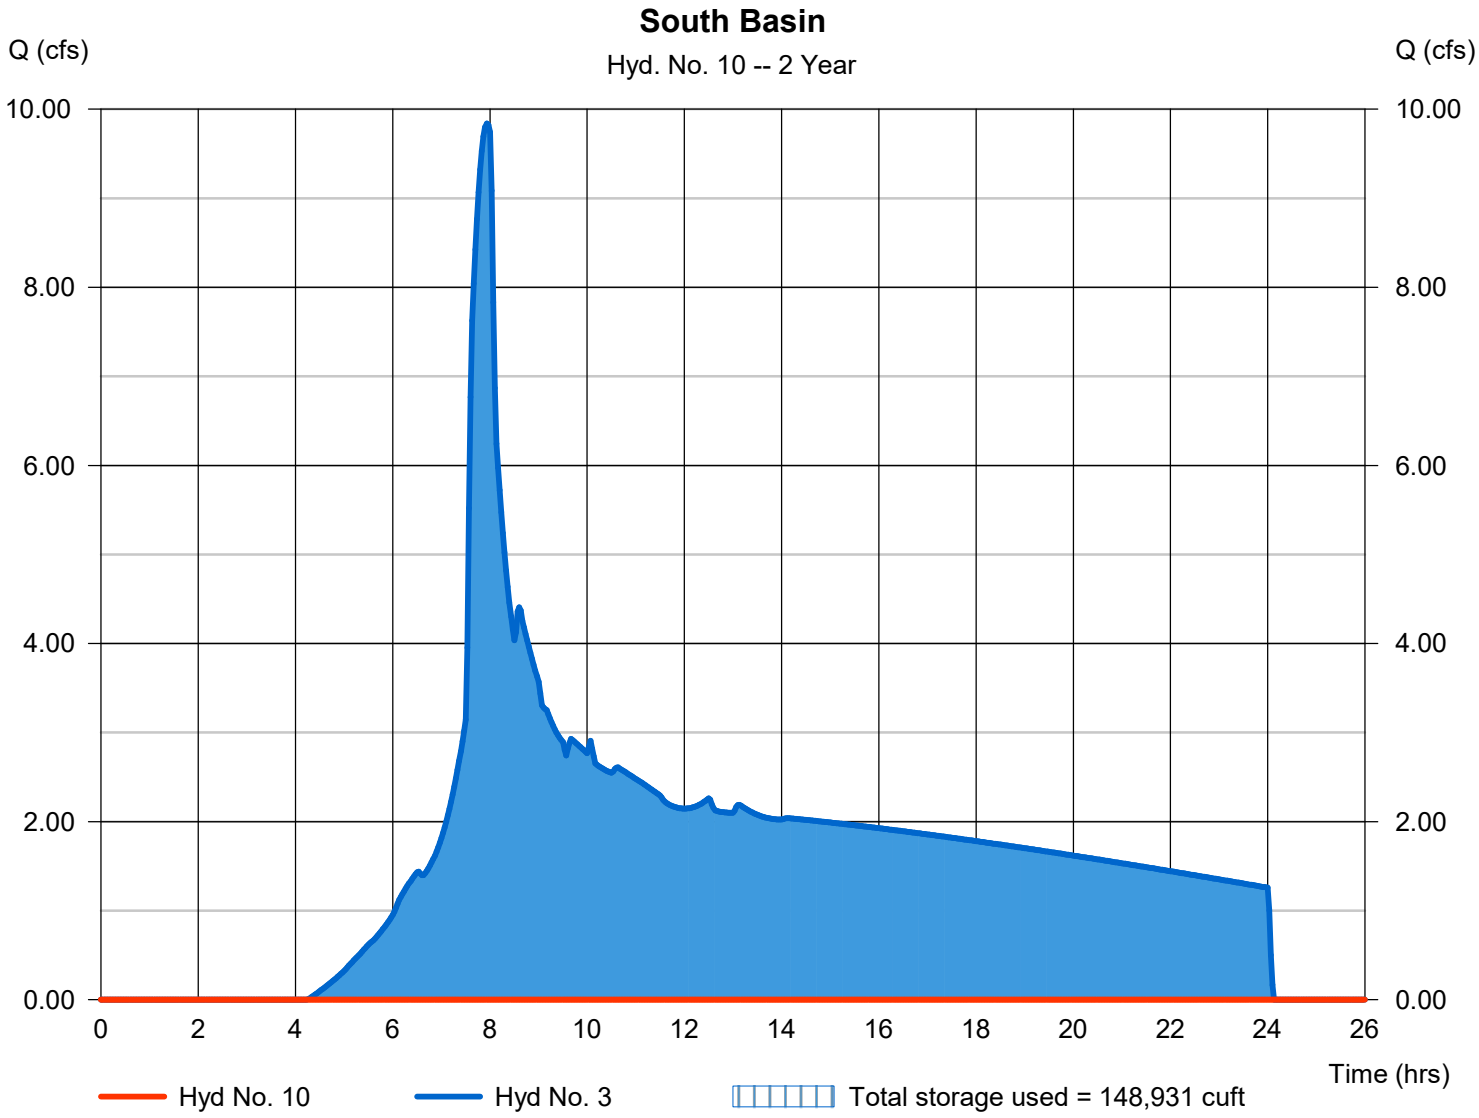

Hydrograph Summary Report

Hydraflow Hydrographs Extension for Autodesk® Civil 3D® by Autodesk, Inc. v2024

Hyd. No.	Hydrograph type (origin)	Peak flow (cfs)	Time interval (min)	Time to Peak (min)	Hyd. volume (cuft)	Inflow hyd(s)	Maximum elevation (ft)	Total strge used (cuft)	Hydrograph Description
1	SCS Runoff	17.28	2	474	244,045	------	------	------	DA-1
2	SCS Runoff	37.41	2	474	528,364	------	------	------	DA-2
3	SCS Runoff	22.17	2	474	313,151	------	------	------	DA-3
4	SCS Runoff	3.143	2	474	44,393	------	------	------	DA-4
5	SCS Runoff	7.655	2	474	108,121	------	------	------	DA-5
6	SCS Runoff	12.25	2	474	172,994	------	------	------	DA-6
7	SCS Runoff	2.356	2	470	33,926	------	------	------	DA-O1
8	Combine	52.80	2	474	745,749	2, 4, 6,	------	------	North Pond Routing
9	Reservoir	2.275	2	1444	498,694	8	248.25	643,196	Wet Pond / Detention P
10	Reservoir	0.000	2	n/a	0	3	340.03	313,150	South Basin
11	SCS Runoff	1.466	2	474	20,709	------	------	------	DA-O2


Hydrograph Report

Hydraflow Hydrographs Extension for Autodesk® Civil 3D® by Autodesk, Inc. v2024 Wednesday, 01 / 22 / 2025

Hyd. No. 1

DA-1

Hydrograph type	=	SCS Runoff	Peak discharge	=	17.28 cfs
Storm frequency	=	25 yrs	Time to peak	=	7.90 hrs
Time interval	=	2 min	Hyd. volume	=	244,045 cuft
Drainage area	=	21.330 ac	Curve number	=	84
Basin Slope	=	0.0 %	Hydraulic length	=	0 ft
Tc method	=	User	Time of conc. (Tc)	=	5.00 min
Total precip.	=	5.10 in	Distribution	=	Type IA
Storm duration	=	24 hrs	Shape factor	=	484

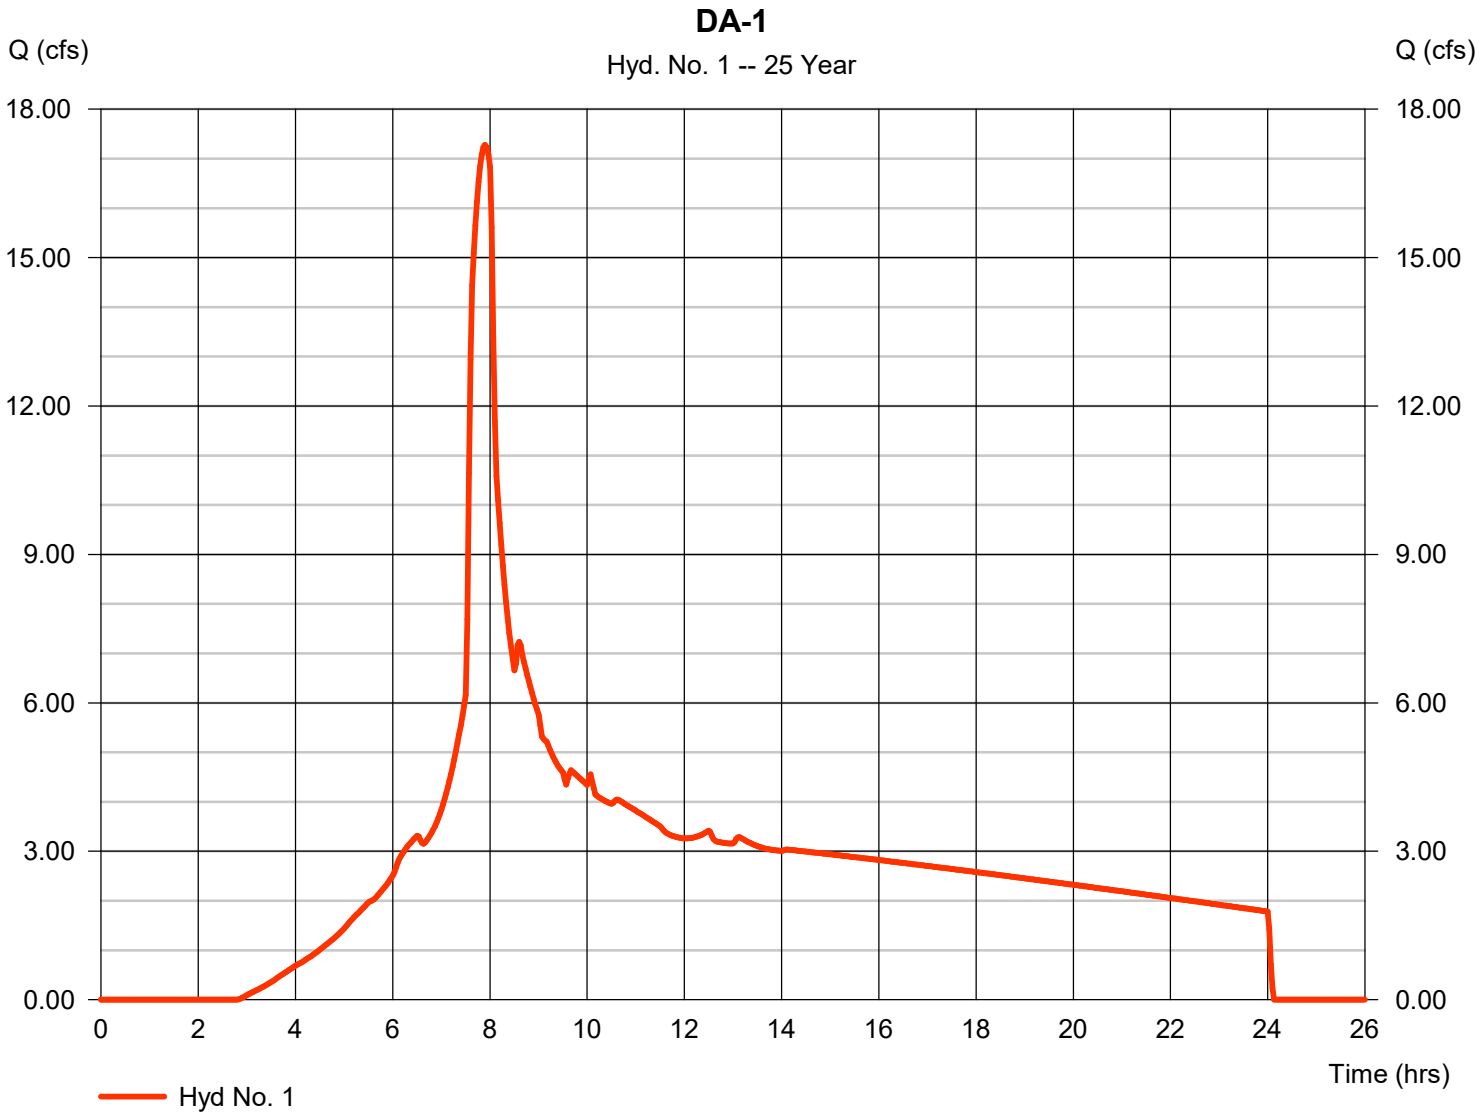


Hydrograph Report

Hydraflow Hydrographs Extension for Autodesk® Civil 3D® by Autodesk, Inc. v2024 Wednesday, 01 / 22 / 2025

Hyd. No. 2

DA-2

Hydrograph type	=	SCS Runoff	Peak discharge	=	37.41 cfs
Storm frequency	=	25 yrs	Time to peak	=	7.90 hrs
Time interval	=	2 min	Hyd. volume	=	528,364 cuft
Drainage area	=	46.180 ac	Curve number	=	84
Basin Slope	=	0.0 %	Hydraulic length	=	0 ft
Tc method	=	User	Time of conc. (Tc)	=	5.00 min
Total precip.	=	5.10 in	Distribution	=	Type IA
Storm duration	=	24 hrs	Shape factor	=	484

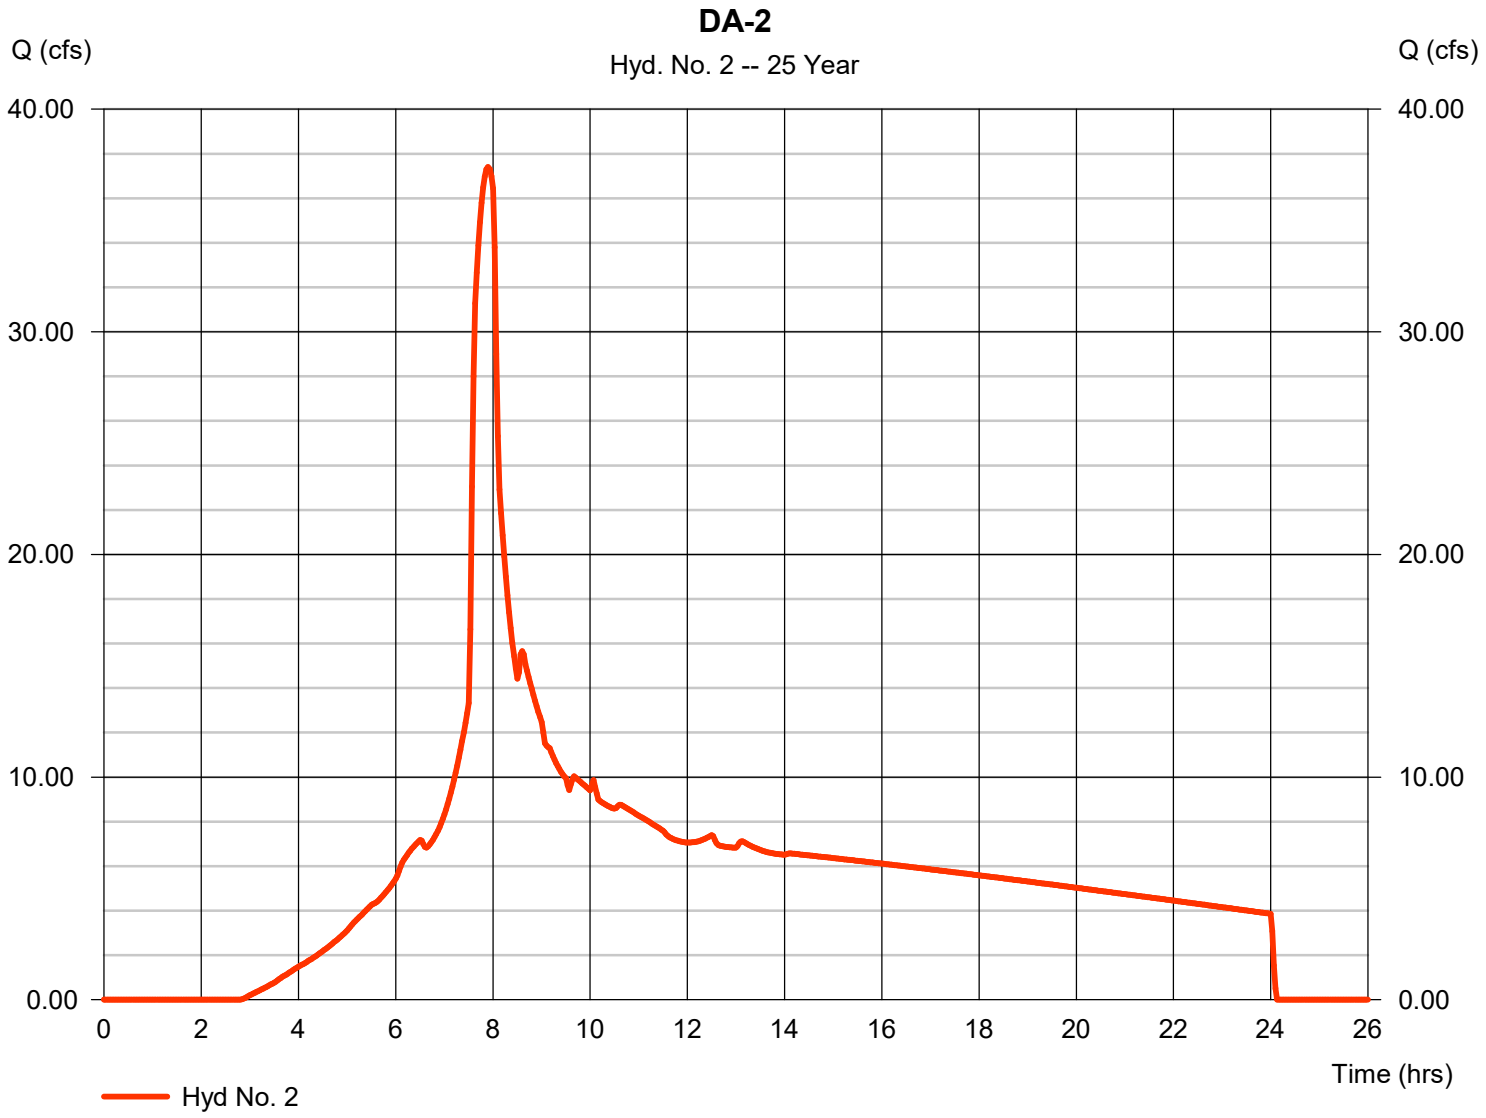


Hydrograph Report

Hydraflow Hydrographs Extension for Autodesk® Civil 3D® by Autodesk, Inc. v2024 Wednesday, 01 / 22 / 2025

Hyd. No. 3

DA-3

Hydrograph type	=	SCS Runoff	Peak discharge	=	22.17 cfs
Storm frequency	=	25 yrs	Time to peak	=	7.90 hrs
Time interval	=	2 min	Hyd. volume	=	313,151 cuft
Drainage area	=	27.370 ac	Curve number	=	84
Basin Slope	=	0.0 %	Hydraulic length	=	0 ft
Tc method	=	User	Time of conc. (Tc)	=	5.00 min
Total precip.	=	5.10 in	Distribution	=	Type IA
Storm duration	=	24 hrs	Shape factor	=	484

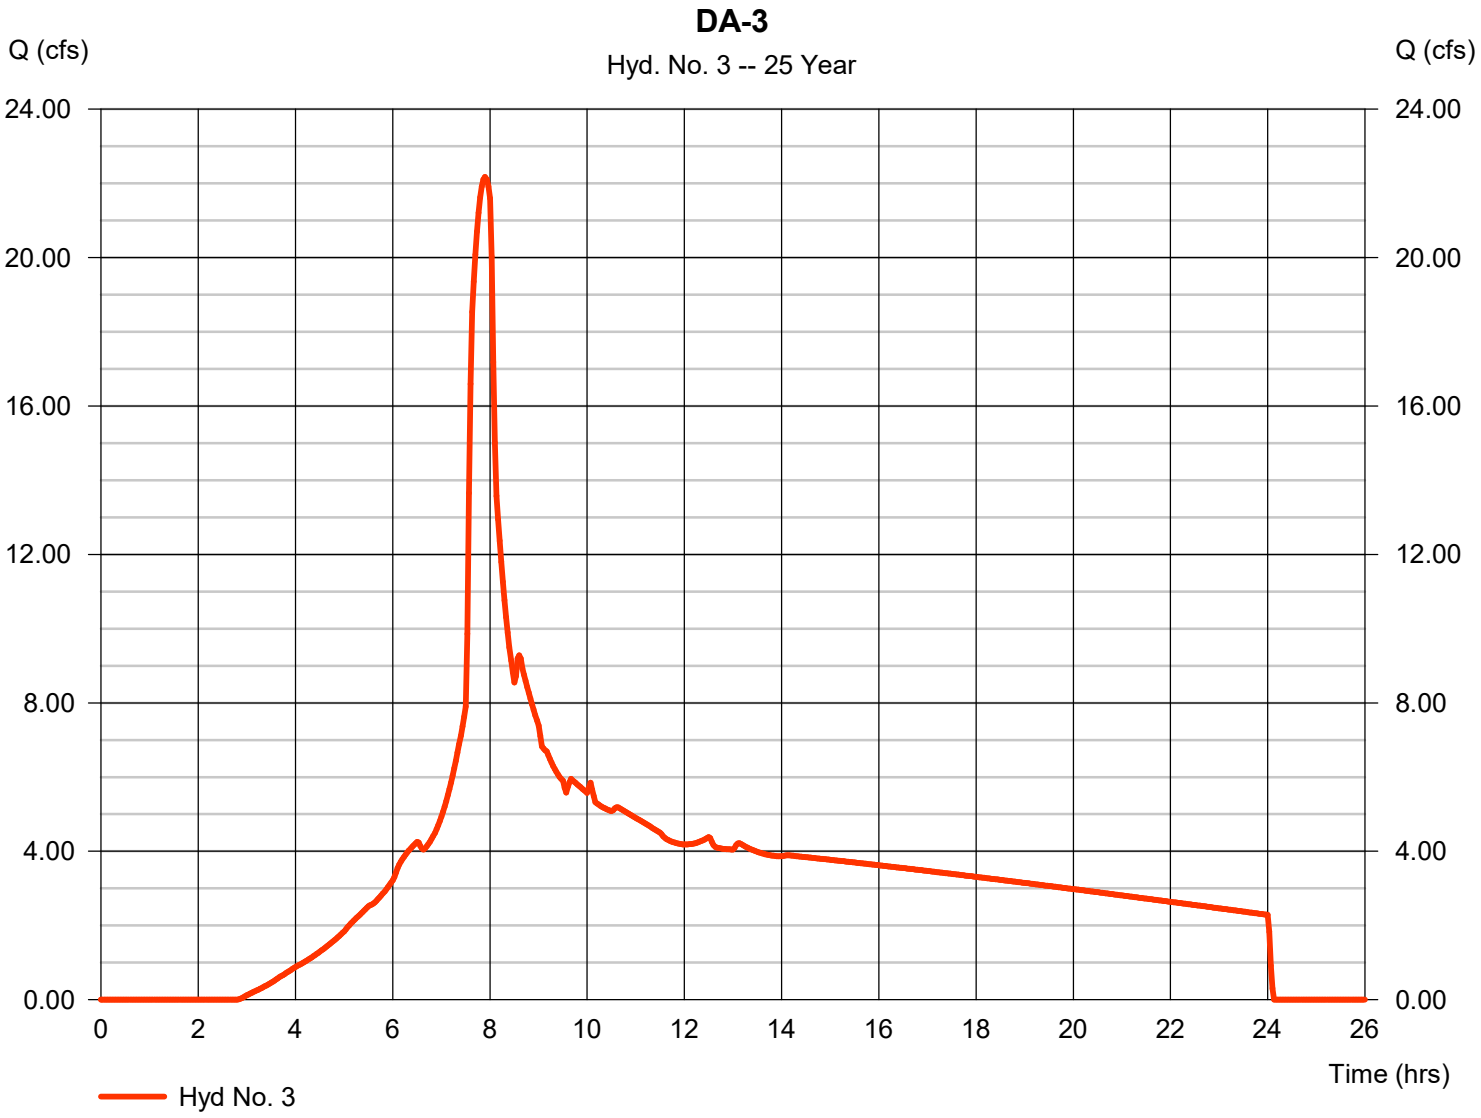


Hydrograph Report

Hydraflow Hydrographs Extension for Autodesk® Civil 3D® by Autodesk, Inc. v2024 Wednesday, 01 / 22 / 2025

Hyd. No. 4

DA-4

Hydrograph type	=	SCS Runoff	Peak discharge	=	3.143 cfs
Storm frequency	=	25 yrs	Time to peak	=	7.90 hrs
Time interval	=	2 min	Hyd. volume	=	44,393 cuft
Drainage area	=	3.880 ac	Curve number	=	84
Basin Slope	=	0.0 %	Hydraulic length	=	0 ft
Tc method	=	User	Time of conc. (Tc)	=	5.00 min
Total precip.	=	5.10 in	Distribution	=	Type IA
Storm duration	=	24 hrs	Shape factor	=	484

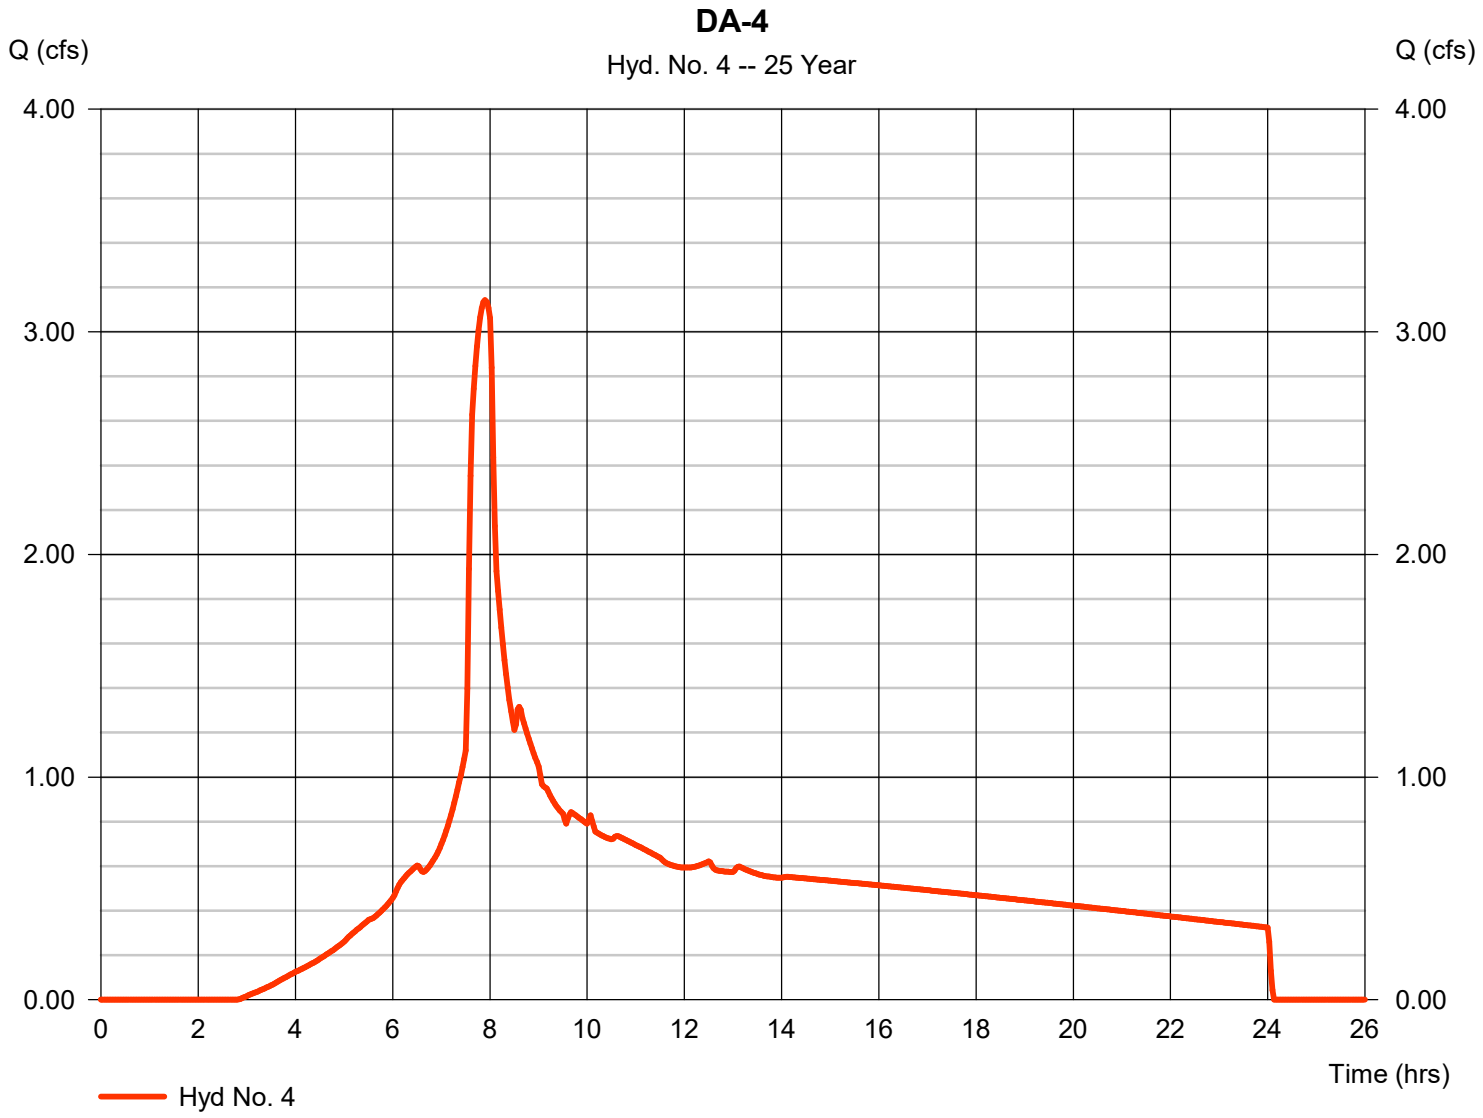


Hydrograph Report

Hydraflow Hydrographs Extension for Autodesk® Civil 3D® by Autodesk, Inc. v2024 Wednesday, 01 / 22 / 2025

Hyd. No. 5

DA-5

Hydrograph type	=	SCS Runoff	Peak discharge	=	7.655 cfs
Storm frequency	=	25 yrs	Time to peak	=	7.90 hrs
Time interval	=	2 min	Hyd. volume	=	108,121 cuft
Drainage area	=	9.450 ac	Curve number	=	84
Basin Slope	=	0.0 %	Hydraulic length	=	0 ft
Tc method	=	User	Time of conc. (Tc)	=	5.00 min
Total precip.	=	5.10 in	Distribution	=	Type IA
Storm duration	=	24 hrs	Shape factor	=	484

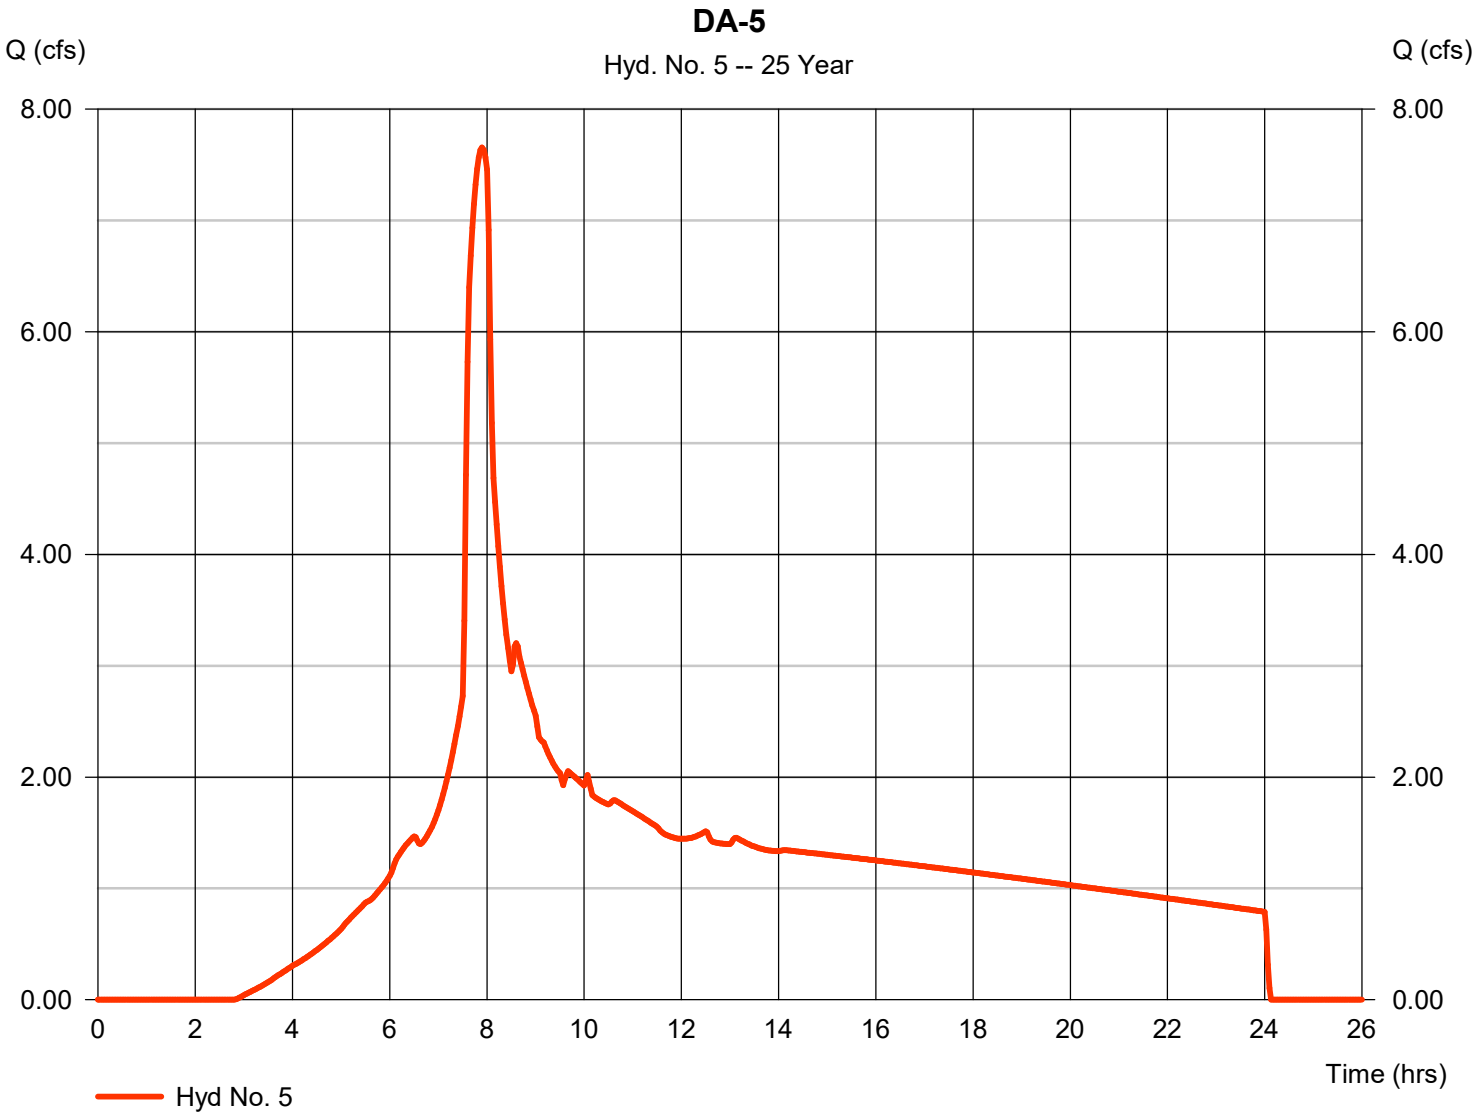


Hydrograph Report

Hydraflow Hydrographs Extension for Autodesk® Civil 3D® by Autodesk, Inc. v2024 Wednesday, 01 / 22 / 2025

Hyd. No. 6

DA-6

Hydrograph type	=	SCS Runoff	Peak discharge	=	12.25 cfs
Storm frequency	=	25 yrs	Time to peak	=	7.90 hrs
Time interval	=	2 min	Hyd. volume	=	172,994 cuft
Drainage area	=	15.120 ac	Curve number	=	84
Basin Slope	=	0.0 %	Hydraulic length	=	0 ft
Tc method	=	User	Time of conc. (Tc)	=	5.00 min
Total precip.	=	5.10 in	Distribution	=	Type IA
Storm duration	=	24 hrs	Shape factor	=	484

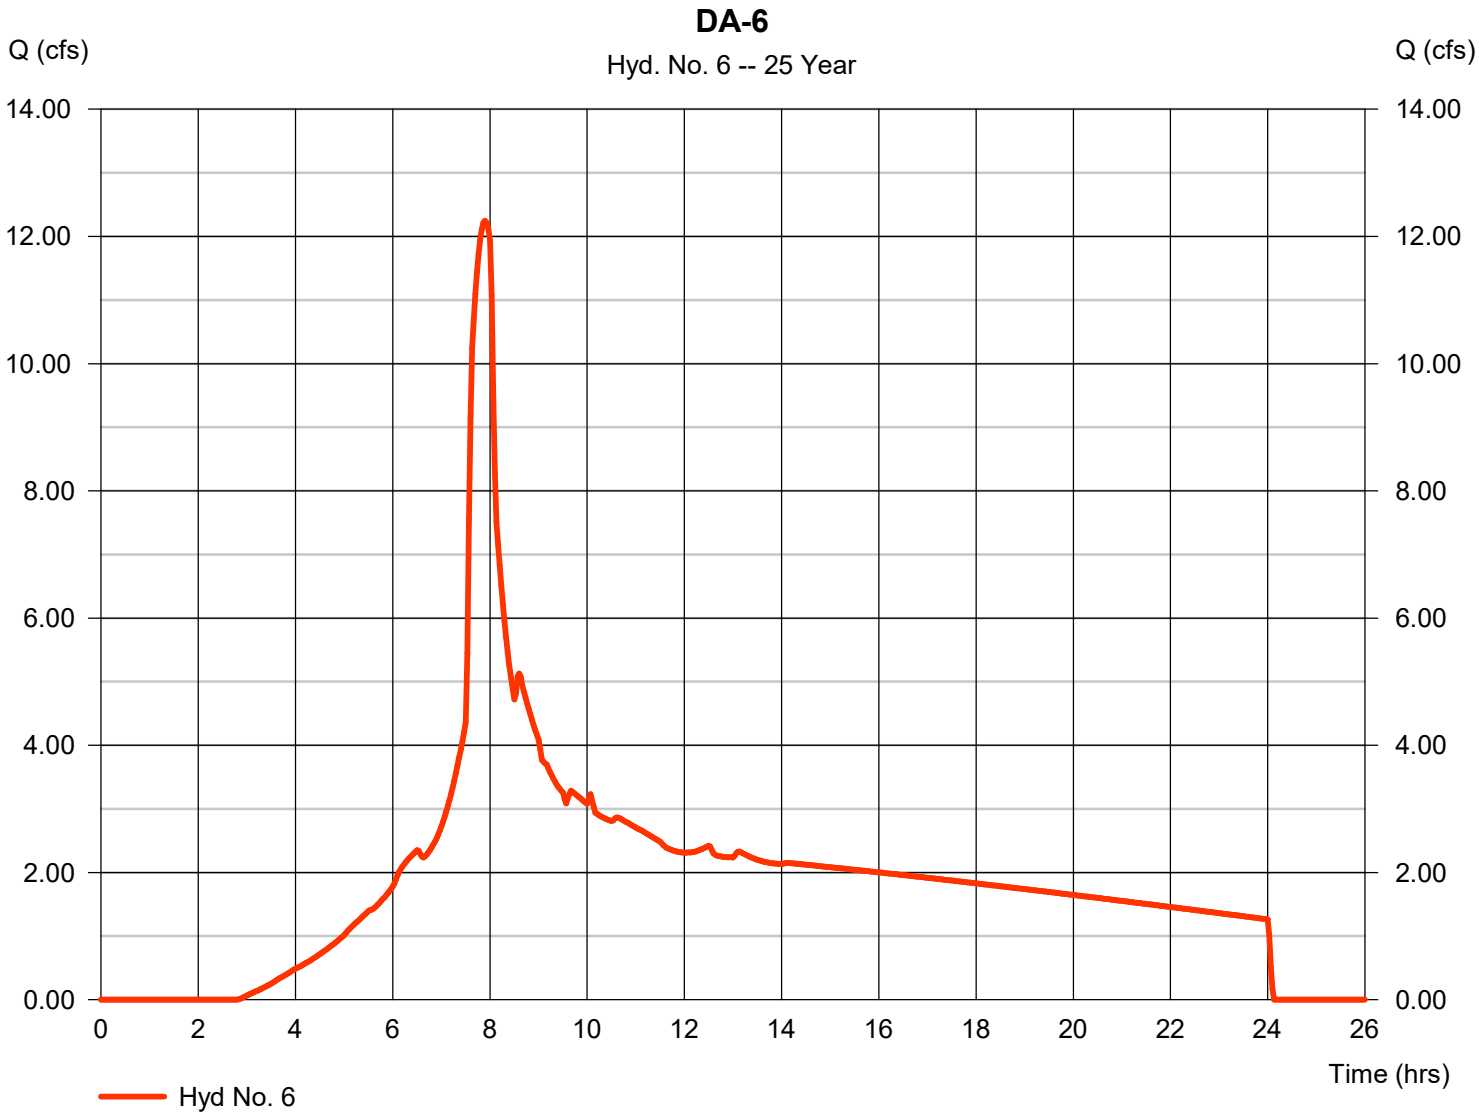


Hydrograph Report

Hyd. No. 7

DA-O1

Hydrograph type	=	SCS Runoff	Peak discharge	=	2.356 cfs
Storm frequency	=	25 yrs	Time to peak	=	7.83 hrs
Time interval	=	2 min	Hyd. volume	=	33,926 cuft
Drainage area	=	2.050 ac	Curve number	=	98*
Basin Slope	=	0.0 %	Hydraulic length	=	0 ft
Tc method	=	User	Time of conc. (Tc)	=	5.00 min
Total precip.	=	5.10 in	Distribution	=	Type IA
Storm duration	=	24 hrs	Shape factor	=	484

* Composite (Area/CN) = [(1.820 x 84) + (2.050 x 98)] / 2.050

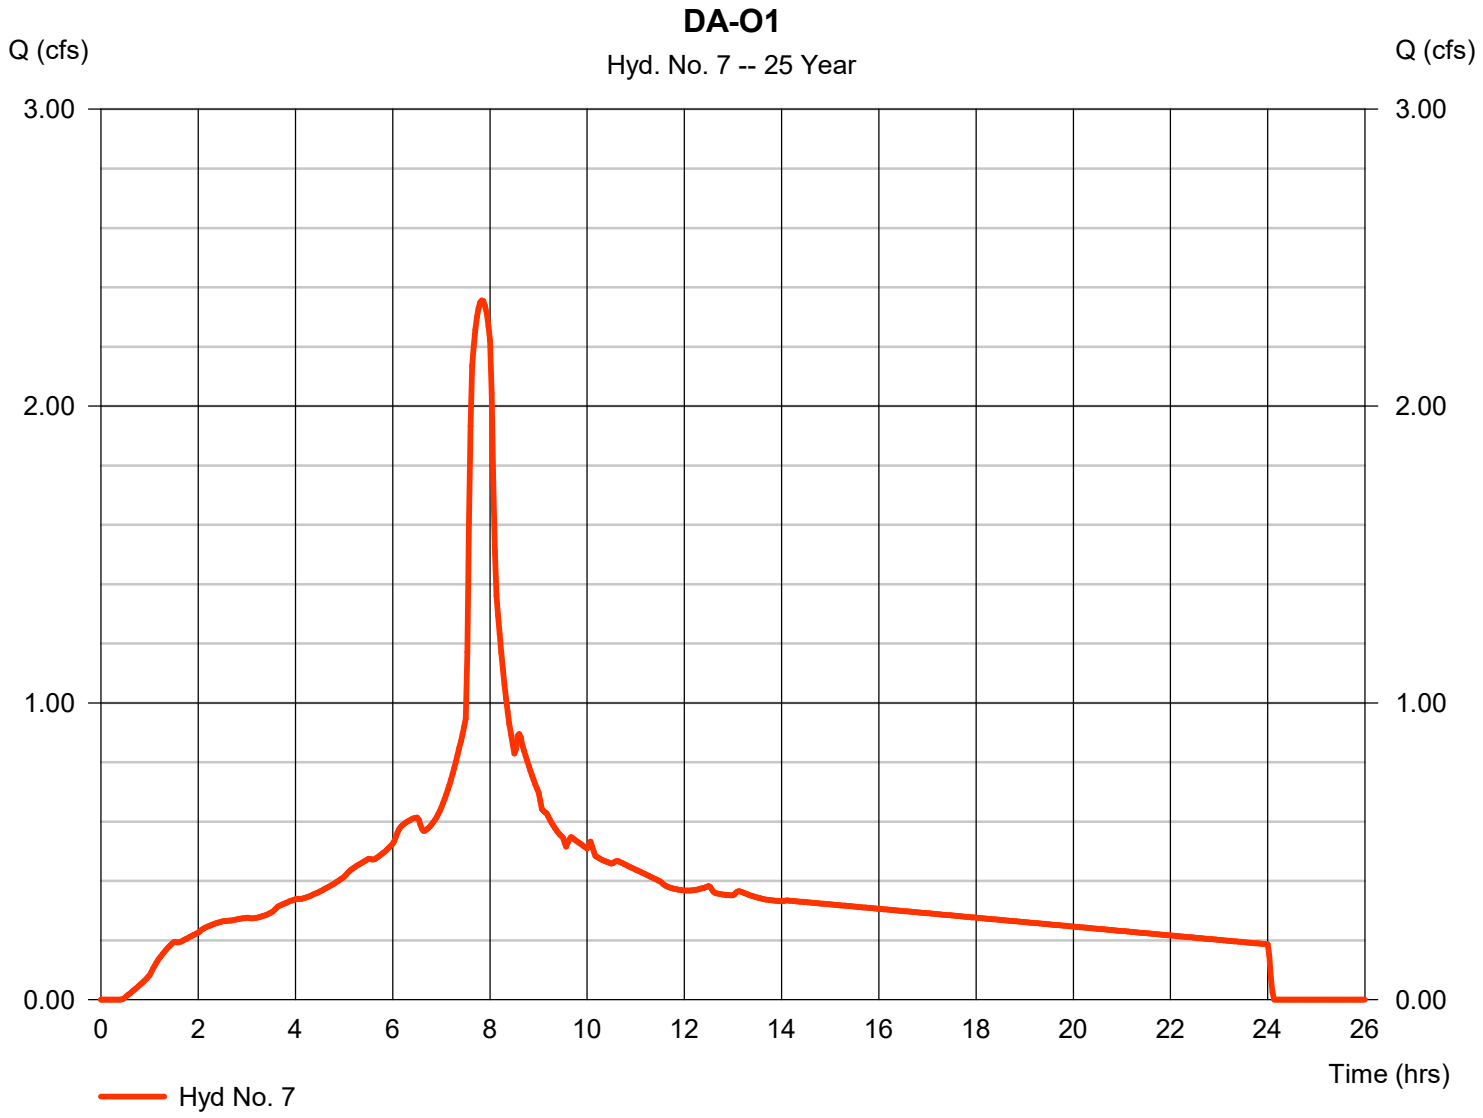


Hydrograph Report

Hydraflow Hydrographs Extension for Autodesk® Civil 3D® by Autodesk, Inc. v2024 Wednesday, 01 / 22 / 2025

Hyd. No. 11

DA-O2

Hydrograph type	= SCS Runoff	Peak discharge	= 1.466 cfs
Storm frequency	= 25 yrs	Time to peak	= 7.90 hrs
Time interval	= 2 min	Hyd. volume	= 20,709 cuft
Drainage area	= 1.810 ac	Curve number	= 84
Basin Slope	= 0.0 %	Hydraulic length	= 0 ft
Tc method	= User	Time of conc. (Tc)	= 5.00 min
Total precip.	= 5.10 in	Distribution	= Type IA
Storm duration	= 24 hrs	Shape factor	= 484

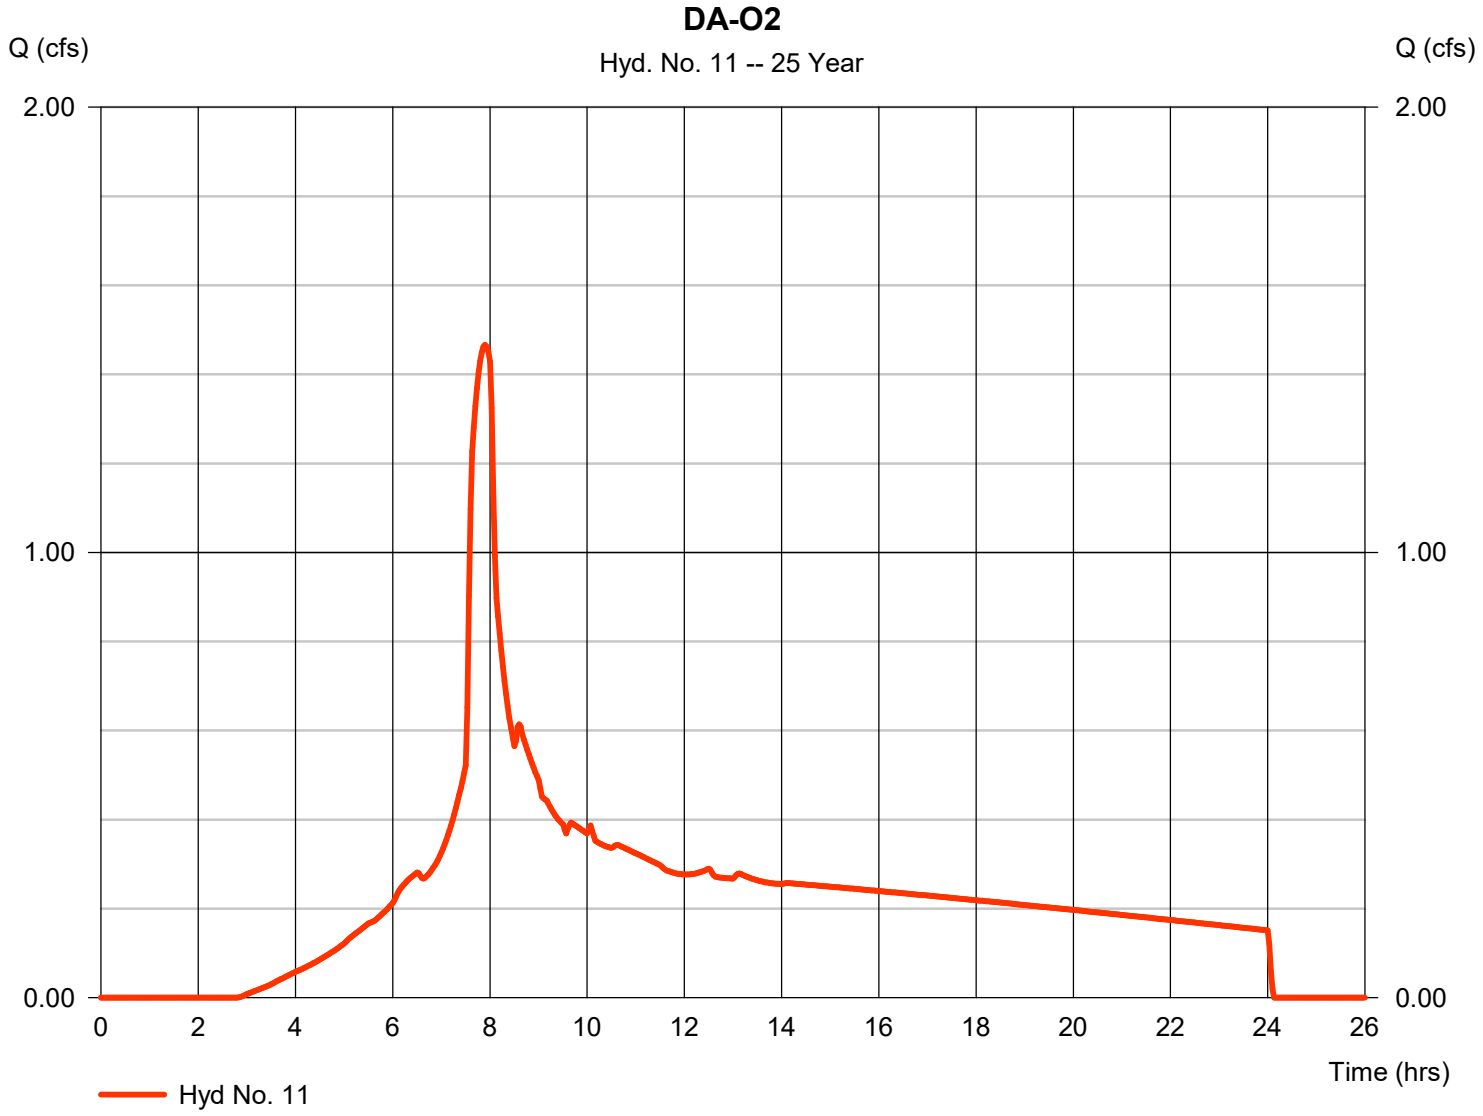


Hydrograph Report

Hydraflow Hydrographs Extension for Autodesk® Civil 3D® by Autodesk, Inc. v2024 Wednesday, 01 / 22 / 2025

Hyd. No. 8

North Pond Routing

Hydrograph type	= Combine	Peak discharge	= 52.80 cfs
Storm frequency	= 25 yrs	Time to peak	= 7.90 hrs
Time interval	= 2 min	Hyd. volume	= 745,749 cuft
Inflow hyds.	= 2, 4, 6	Contrib. drain. area	= 65.180 ac

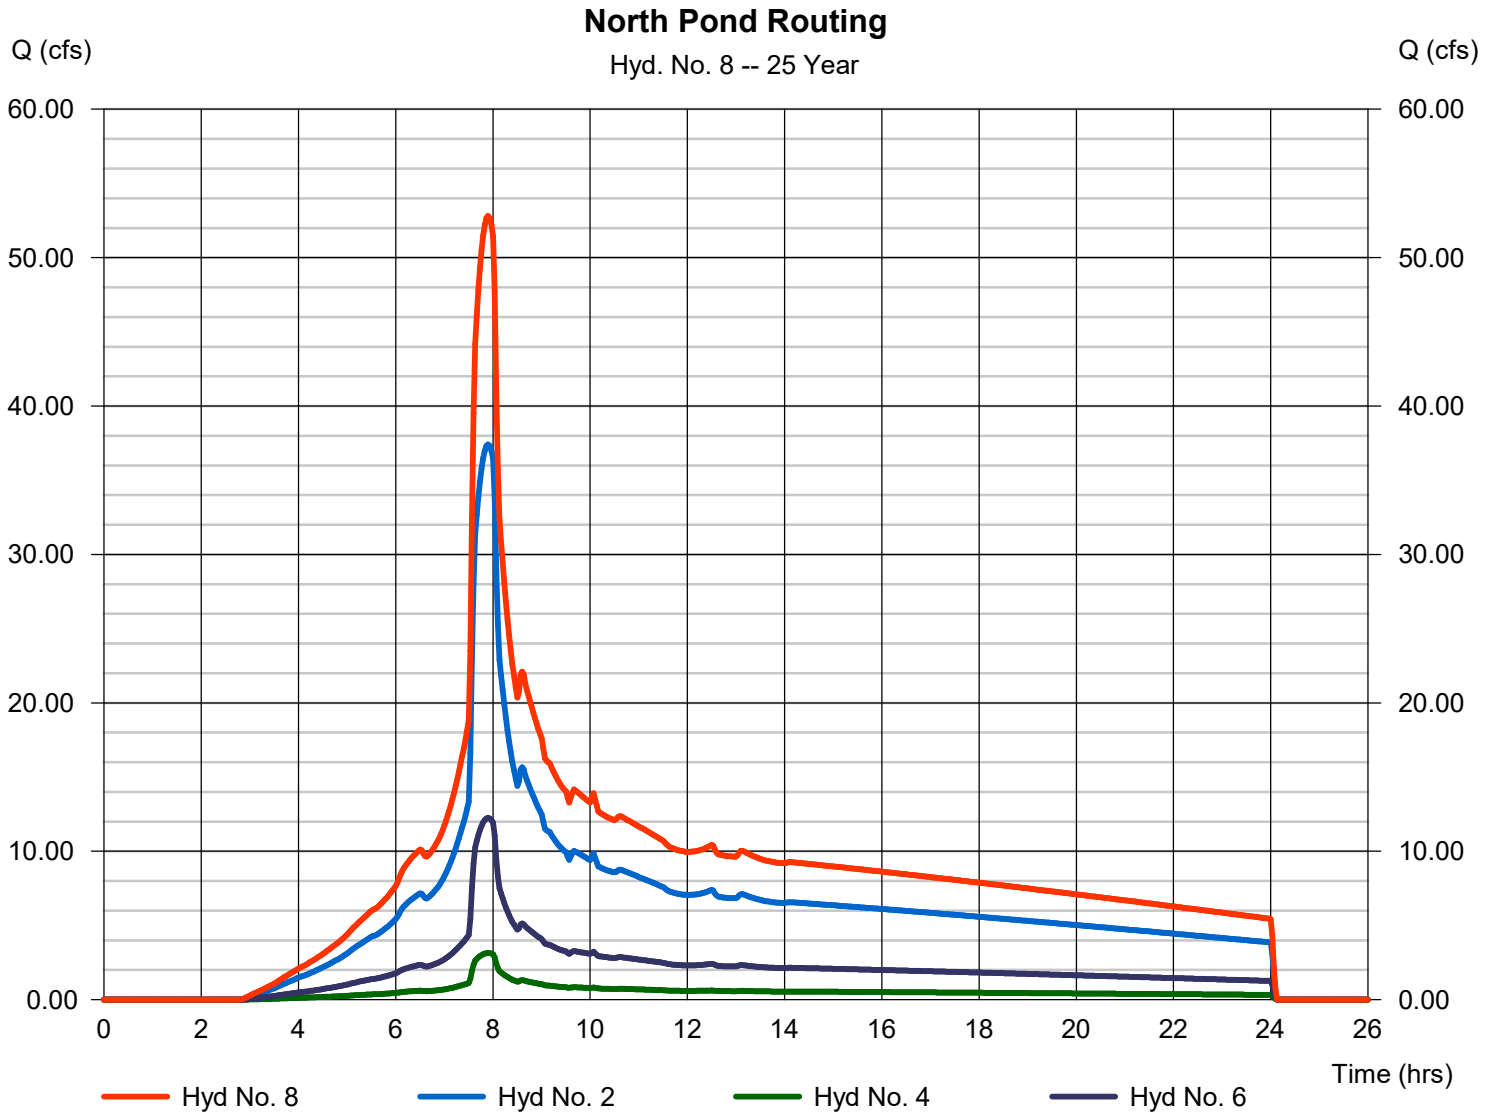

Hydrograph Report


Hydraflow Hydrographs Extension for Autodesk® Civil 3D® by Autodesk, Inc. v2024 Wednesday, 01 / 22 / 2025

Hyd. No. 9

Wet Pond / Detention P

Hydrograph type	= Reservoir	Peak discharge	= 2.275 cfs
Storm frequency	= 25 yrs	Time to peak	= 24.07 hrs
Time interval	= 2 min	Hyd. volume	= 498,694 cuft
Inflow hyd. No.	= 8 - North Pond Routing	Max. Elevation	= 248.25 ft
Reservoir name	= Wet Pond / Detention Pond	Max. Storage	= 643,196 cuft

Storage Indication method used.

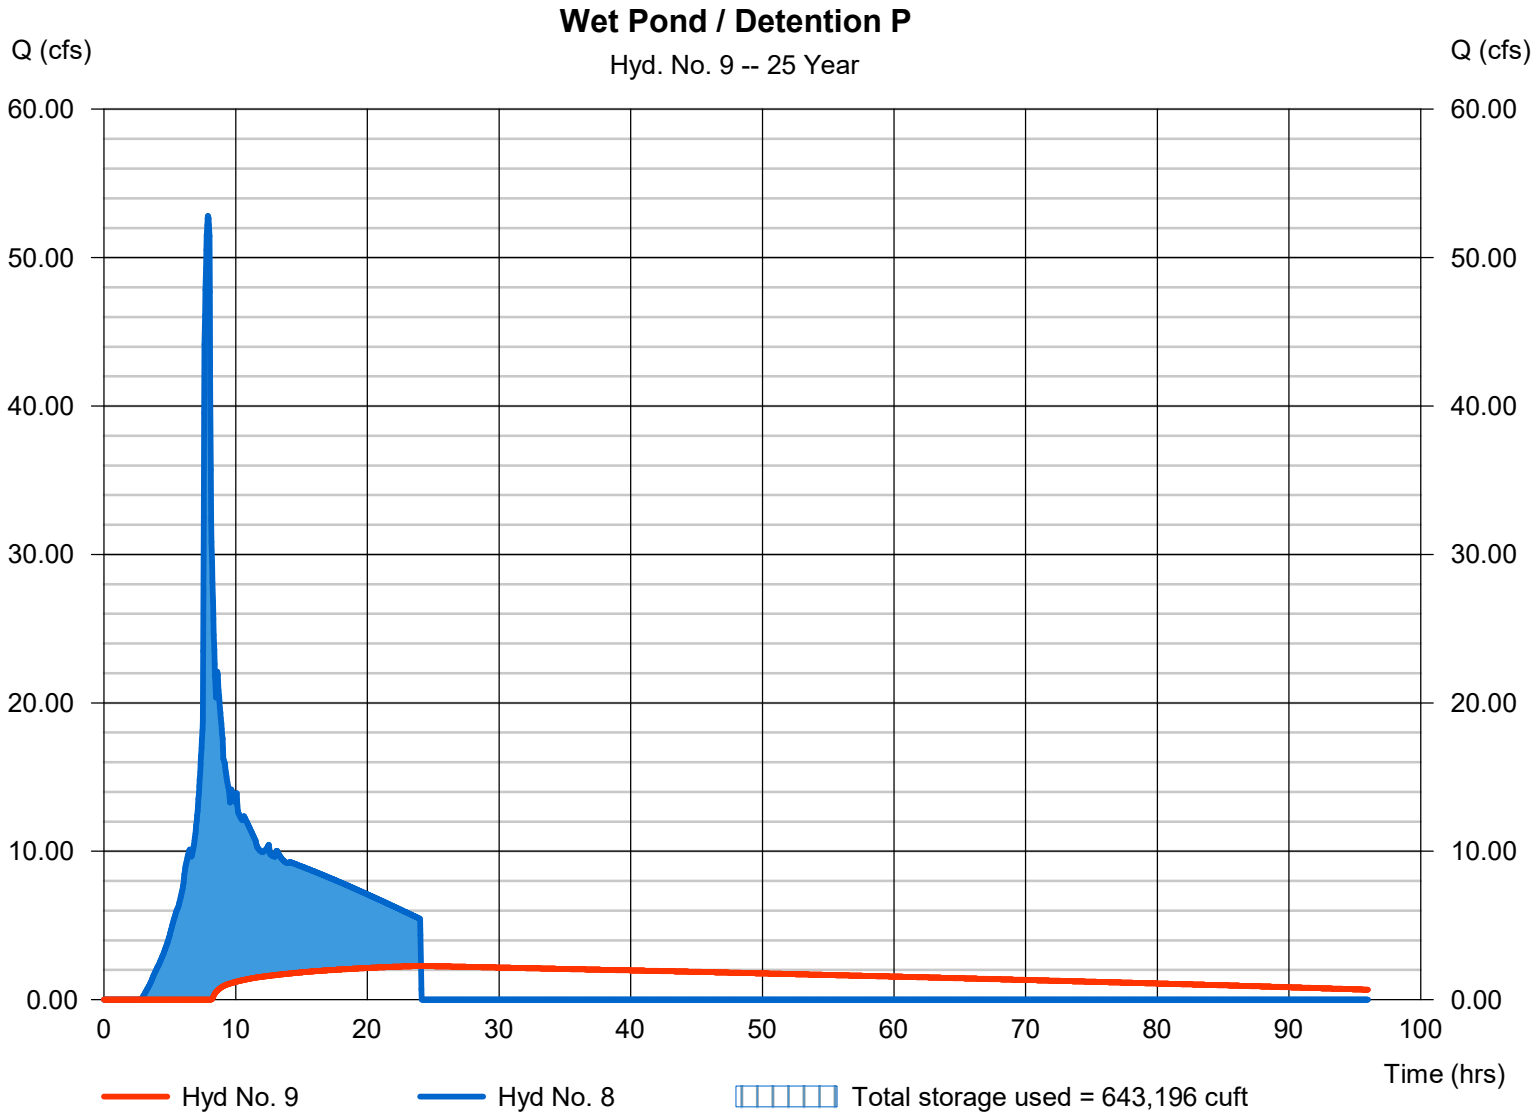

Hydrograph Report


Hydraflow Hydrographs Extension for Autodesk® Civil 3D® by Autodesk, Inc. v2024 Wednesday, 01 / 22 / 2025

Hyd. No. 10

South Basin

Hydrograph type	=	Reservoir	Peak discharge	=	0.000 cfs
Storm frequency	=	25 yrs	Time to peak	=	n/a
Time interval	=	2 min	Hyd. volume	=	0 cuft
Inflow hyd. No.	=	3 - DA-3	Max. Elevation	=	340.03 ft
Reservoir name	=	South Basin	Max. Storage	=	313,150 cuft

Storage Indication method used.

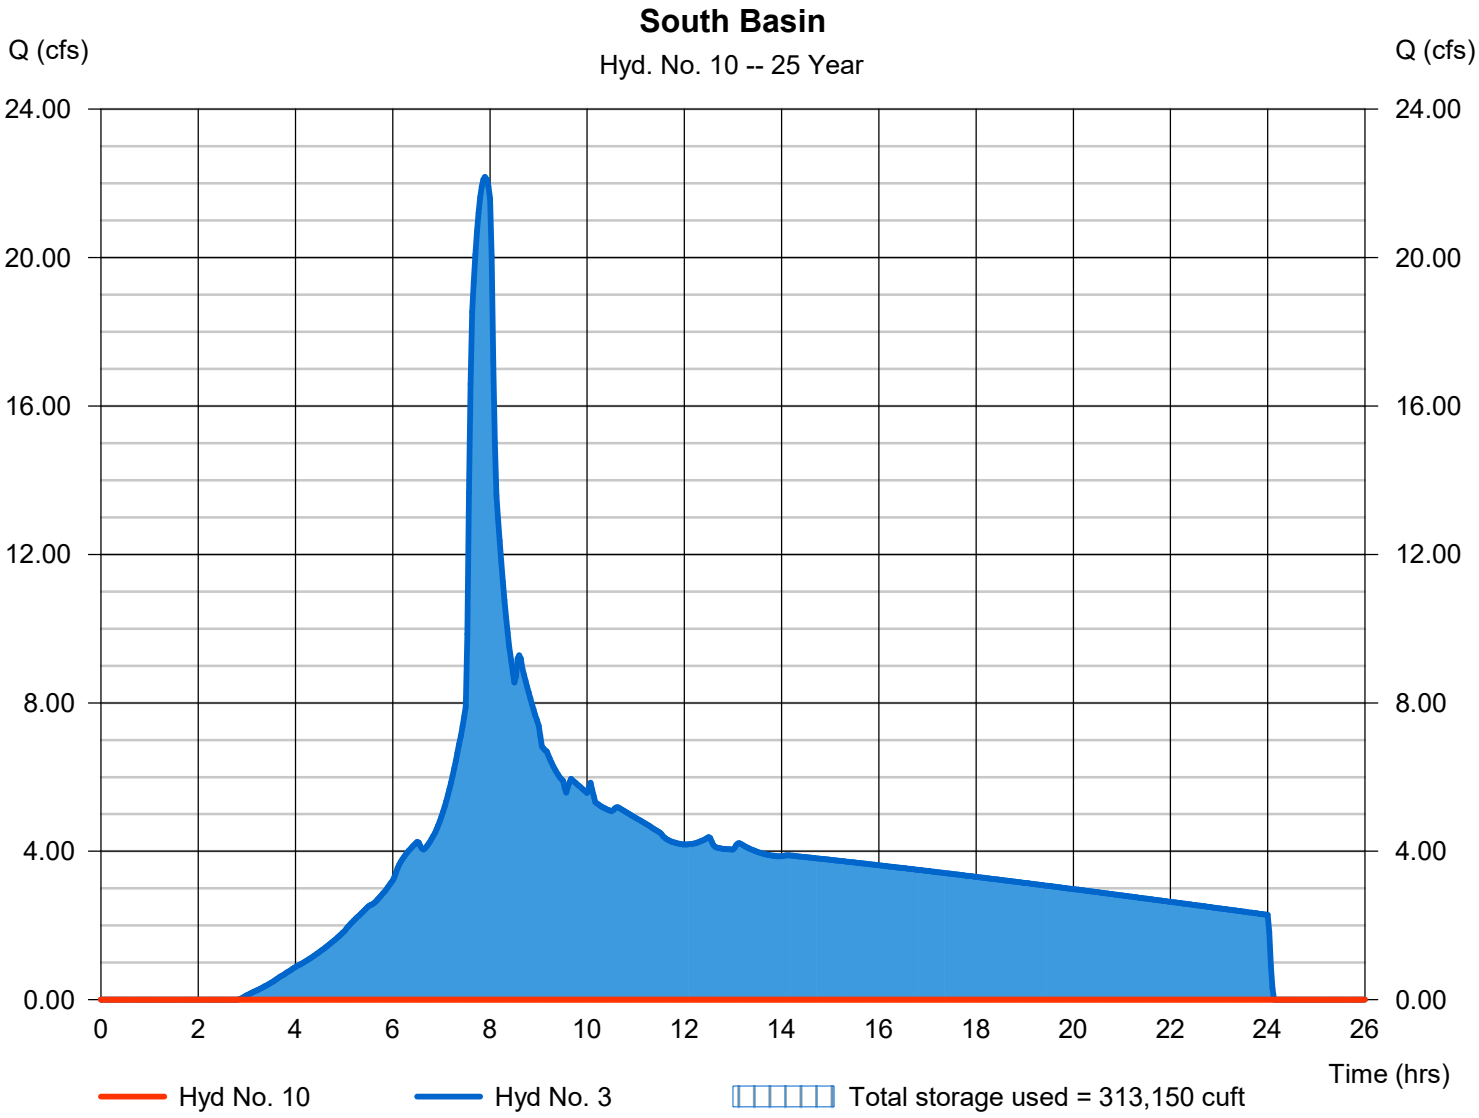

Pond Report

Hydraflow Hydrographs Extension for Autodesk® Civil 3D® by Autodesk, Inc. v2024 Wednesday, 01 / 22 / 2025

Pond No. 1 - Wet Pond / Detention Pond

Pond Data

Contours -User-defined contour areas. Conic method used for volume calculation. Begining Elevation = 234.00 ft

Stage / Storage Table

Stage (ft)	Elevation (ft)	Contour area (sqft)	Incr. Storage (cuft)	Total storage (cuft)
0.00	234.00	22,907	0	0
2.00	236.00	28,323	51,129	51,129
4.00	238.00	34,399	62,617	113,747
6.00	240.00	41,042	75,336	189,082
8.00	242.00	48,702	89,626	278,708
10.00	244.00	54,688	103,322	382,030
12.00	246.00	60,811	115,433	497,463
14.00	248.00	67,458	128,199	625,662
16.00	250.00	74,547	141,932	767,594

Culvert / Orifice Structures

	[A]	[B]	[C]	[PrfRsr]
Rise (in)	= 8.00	6.00	Inactive	Inactive
Span (in)	= 8.00	6.00	0.00	0.00
No. Barrels	= 1	1	0	0
Invert El. (ft)	= 240.29	240.29	0.00	0.00
Length (ft)	= 40.00	0.00	0.00	0.00
Slope (%)	= 2.52	0.00	0.00	n/a
N-Value	= .013	.013	.013	n/a
Orifice Coeff.	= 0.60	0.60	0.60	0.60
Multi-Stage	= n/a	Yes	No	No

Weir Structures

	[A]	[B]	[C]	[D]
Crest Len (ft)	= 0.00	0.00	0.00	0.00
Crest El. (ft)	= 0.00	0.00	0.00	0.00
Weir Coeff.	= 3.33	3.33	3.33	3.33
Weir Type	= ---	---	---	---
Multi-Stage	= No	No	No	No

Exfil.(in/hr) = 0.000 (by Wet area)

TW Elev. (ft) = 0.00

Note: Culvert/Orifice outflows are analyzed under inlet (ic) and outlet (oc) control. Weir risers checked for orifice conditions (ic) and submergence (s).

Stage / Storage / Discharge Table

Stage ft	Storage cuft	Elevation ft	Clv A cfs	Clv B cfs	Clv C cfs	PrfRsr cfs	Wr A cfs	Wr B cfs	Wr C cfs	Wr D cfs	Exfil cfs	User cfs	Total cfs
0.00	0	234.00	0.00	0.00	---	---	---	---	---	---	---	---	0.000
2.00	51,129	236.00	0.00	0.00	---	---	---	---	---	---	---	---	0.000
4.00	113,747	238.00	0.00	0.00	---	---	---	---	---	---	---	---	0.000
6.00	189,082	240.00	0.00	0.00	---	---	---	---	---	---	---	---	0.000
8.00	278,708	242.00	0.97 ic	0.97 ic	---	---	---	---	---	---	---	---	0.967
10.00	382,030	244.00	1.51 ic	1.51 ic	---	---	---	---	---	---	---	---	1.514
12.00	497,463	246.00	1.91 ic	1.91 ic	---	---	---	---	---	---	---	---	1.910
14.00	625,662	248.00	2.24 ic	2.24 ic	---	---	---	---	---	---	---	---	2.238
16.00	767,594	250.00	2.52 oc	2.52 ic	---	---	---	---	---	---	---	---	2.521

Pond Report

Hydraflow Hydrographs Extension for Autodesk® Civil 3D® by Autodesk, Inc. v2024 Wednesday, 01 / 22 / 2025

Pond No. 2 - South Basin

Pond Data

Contours -User-defined contour areas. Conic method used for volume calculation. Begining Elevation = 332.00 ft

Stage / Storage Table

Stage (ft)	Elevation (ft)	Contour area (sqft)	Incr. Storage (cuft)	Total storage (cuft)
0.00	332.00	30,689	0	0
2.00	334.00	34,743	65,384	65,384
4.00	336.00	38,897	73,594	138,977
6.00	338.00	43,152	82,004	220,981
8.00	340.00	47,508	90,616	311,597
10.00	342.00	51,964	99,428	411,025
12.00	344.00	56,521	108,442	519,467
14.00	346.00	61,178	117,656	637,124
16.00	348.00	65,936	127,072	764,196

Culvert / Orifice Structures

	[A]	[B]	[C]	[PrfRsr]
Rise (in)	= 0.00	0.00	0.00	0.00
Span (in)	= 0.00	0.00	0.00	0.00
No. Barrels	= 0	0	0	0
Invert El. (ft)	= 0.00	0.00	0.00	0.00
Length (ft)	= 0.00	0.00	0.00	0.00
Slope (%)	= 0.00	0.00	0.00	n/a
N-Value	= .000	.000	.000	n/a
Orifice Coeff.	= 0.00	0.00	0.00	0.00
Multi-Stage	= n/a	No	No	No

Weir Structures

	[A]	[B]	[C]	[D]
Crest Len (ft)	= 0.00	0.00	0.00	0.00
Crest El. (ft)	= 0.00	0.00	0.00	0.00
Weir Coeff.	= 0.00	0.00	0.00	0.00
Weir Type	= ---	---	---	---
Multi-Stage	= No	No	No	No

Exfil.(in/hr) = 0.000 (by Wet area)

TW Elev. (ft) = 0.00

Note: Culvert/Orifice outflows are analyzed under inlet (ic) and outlet (oc) control. Weir risers checked for orifice conditions (ic) and submergence (s).

Stage / Storage / Discharge Table

Stage ft	Storage cuft	Elevation ft	Clv A cfs	Clv B cfs	Clv C cfs	PrfRsr cfs	Wr A cfs	Wr B cfs	Wr C cfs	Wr D cfs	Exfil cfs	User cfs	Total cfs
0.00	0	332.00	---	---	---	---	---	---	---	---	---	---	0.000
2.00	65,384	334.00	---	---	---	---	---	---	---	---	---	---	0.000
4.00	138,977	336.00	---	---	---	---	---	---	---	---	---	---	0.000
6.00	220,981	338.00	---	---	---	---	---	---	---	---	---	---	0.000
8.00	311,597	340.00	---	---	---	---	---	---	---	---	---	---	0.000
10.00	411,025	342.00	---	---	---	---	---	---	---	---	---	---	0.000
12.00	519,467	344.00	---	---	---	---	---	---	---	---	---	---	0.000
14.00	637,124	346.00	---	---	---	---	---	---	---	---	---	---	0.000
16.00	764,196	348.00	---	---	---	---	---	---	---	---	---	---	0.000

APPENDIX B
HYDRAULIC CALCULATIONS

Culvert Report

Hydraflow Express Extension for Autodesk® Civil 3D® by Autodesk, Inc. Wednesday, Jan 22 2025

15" HDPE (DA-2)

Invert Elev Dn (ft)	=	238.41
Pipe Length (ft)	=	116.00
Slope (%)	=	0.20
Invert Elev Up (ft)	=	238.64
Rise (in)	=	15.0
Shape	=	Circular
Span (in)	=	15.0
No. Barrels	=	1
n-Value	=	0.013
Culvert Type	=	Circular Concrete
Culvert Entrance	=	Square edge w/headwall (C)
Coeff. K,M,c,Y,k	=	0.0098, 2, 0.0398, 0.67, 0.5

Embankment


Top Elevation (ft)	=	244.00
Top Width (ft)	=	100.00
Crest Width (ft)	=	0.00

Calculations

Qmin (cfs)	=	0.00
Qmax (cfs)	=	3.50
Tailwater Elev (ft)	=	(dc+D)/2

Highlighted

Qtotal (cfs)	=	3.50
Qpipe (cfs)	=	3.50
Qovertop (cfs)	=	0.00
Veloc Dn (ft/s)	=	3.32
Veloc Up (ft/s)	=	4.52
HGL Dn (ft)	=	239.41
HGL Up (ft)	=	239.39
Hw Elev (ft)	=	239.79
Hw/D (ft)	=	0.92
Flow Regime	=	Inlet Control

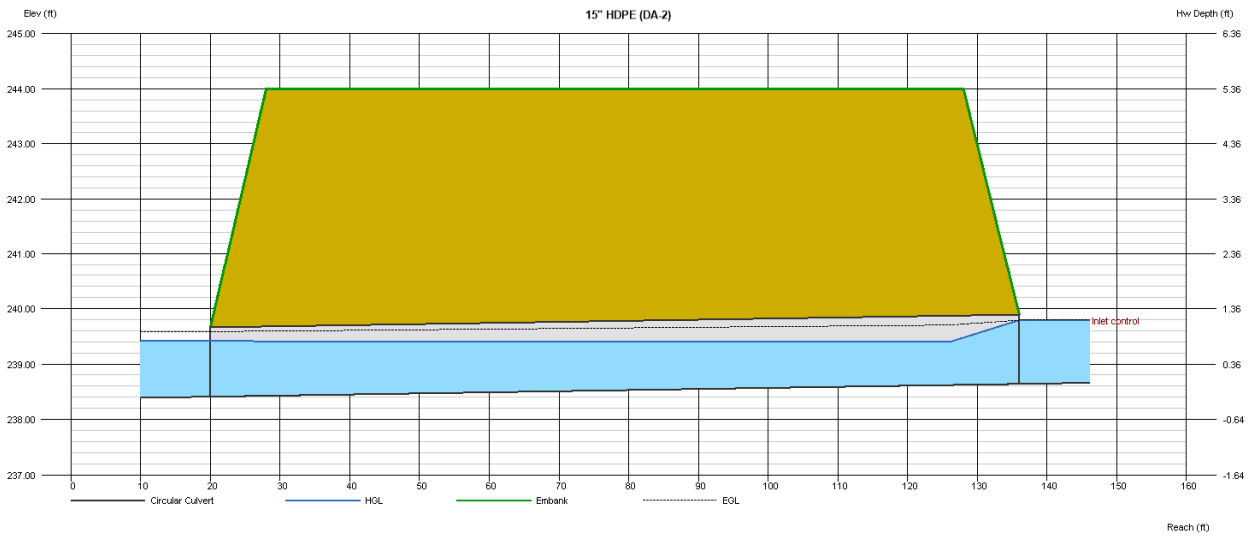

Culvert Report

Hydraflow Express Extension for Autodesk® Civil 3D® by Autodesk, Inc. Wednesday, Jan 22 2025

36" HDPE (DA-2)

Invert Elev Dn (ft)	=	236.00
Pipe Length (ft)	=	183.00
Slope (%)	=	0.36
Invert Elev Up (ft)	=	236.66
Rise (in)	=	36.0
Shape	=	Circular
Span (in)	=	36.0
No. Barrels	=	1
n-Value	=	0.013
Culvert Type	=	Circular Concrete
Culvert Entrance	=	Square edge w/headwall (C)
Coeff. K,M,c,Y,k	=	0.0098, 2, 0.0398, 0.67, 0.5

Embankment


Top Elevation (ft)	=	250.00
Top Width (ft)	=	150.00
Crest Width (ft)	=	0.00

Calculations

Qmin (cfs)	=	0.00
Qmax (cfs)	=	34.00
Tailwater Elev (ft)	=	(dc+D)/2

Highlighted

Qtotal (cfs)	=	34.00
Qpipe (cfs)	=	34.00
Qovertop (cfs)	=	0.00
Veloc Dn (ft/s)	=	5.51
Veloc Up (ft/s)	=	7.24
HGL Dn (ft)	=	238.45
HGL Up (ft)	=	238.55
Hw Elev (ft)	=	239.59
Hw/D (ft)	=	0.98
Flow Regime	=	Inlet Control

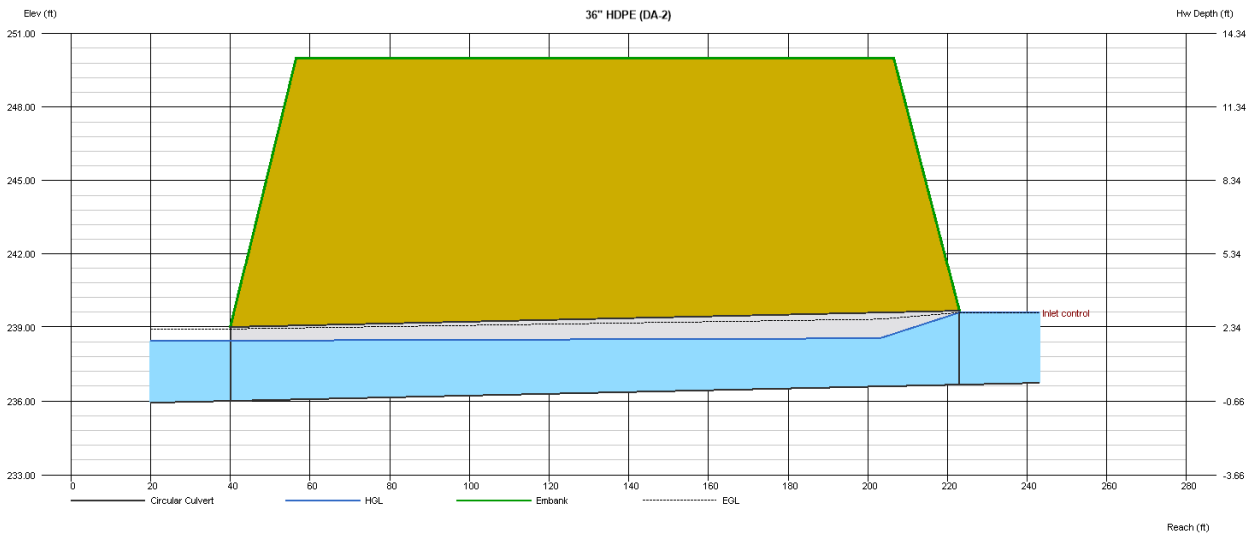

Culvert Report

Hydraflow Express Extension for Autodesk® Civil 3D® by Autodesk, Inc. Wednesday, Jan 22 2025

12" HDPE (DA-4)

Invert Elev Dn (ft)	=	236.00
Pipe Length (ft)	=	76.00
Slope (%)	=	6.75
Invert Elev Up (ft)	=	241.13
Rise (in)	=	12.0
Shape	=	Circular
Span (in)	=	12.0
No. Barrels	=	1
n-Value	=	0.013
Culvert Type	=	Circular Concrete
Culvert Entrance	=	Square edge w/headwall (C)
Coeff. K,M,c,Y,k	=	0.0098, 2, 0.0398, 0.67, 0.5

Embankment


Top Elevation (ft)	=	246.00
Top Width (ft)	=	70.00
Crest Width (ft)	=	0.00

Calculations

Qmin (cfs)	=	0.00
Qmax (cfs)	=	3.25
Tailwater Elev (ft)	=	(dc+D)/2

Highlighted

Qtotal (cfs)	=	3.25
Qpipe (cfs)	=	3.25
Qovertop (cfs)	=	0.00
Veloc Dn (ft/s)	=	4.42
Veloc Up (ft/s)	=	5.00
HGL Dn (ft)	=	236.89
HGL Up (ft)	=	241.90
Hw Elev (ft)	=	242.45
Hw/D (ft)	=	1.32
Flow Regime	=	Inlet Control

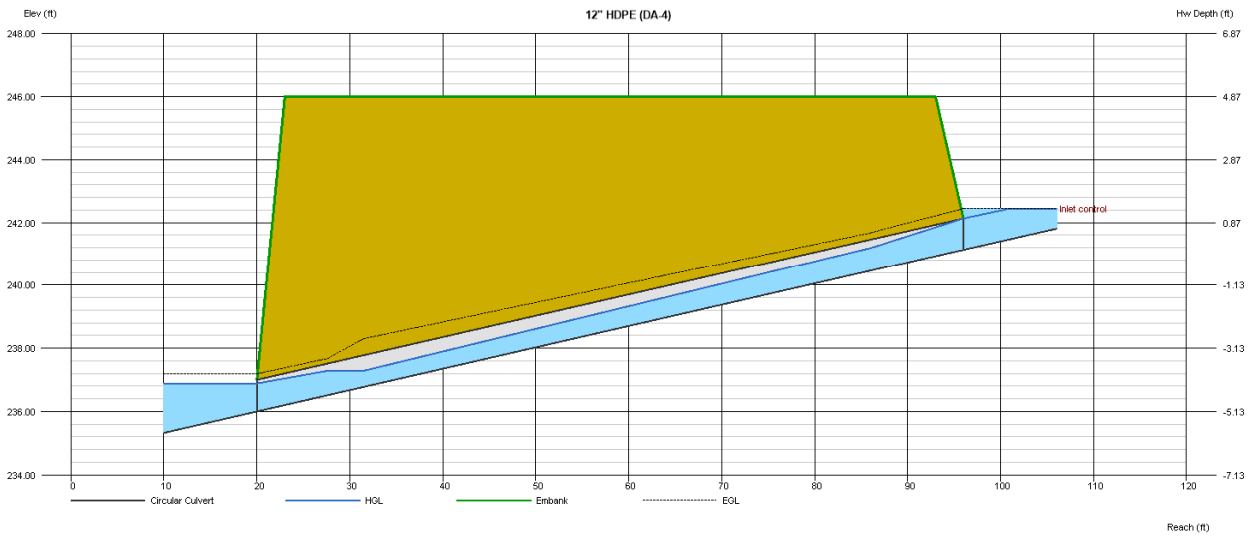

Culvert Report

Hydraflow Express Extension for Autodesk® Civil 3D® by Autodesk, Inc. Wednesday, Jan 22 2025

18" HDPE (DA-5)

Invert Elev Dn (ft)	=	259.16
Pipe Length (ft)	=	203.00
Slope (%)	=	0.60
Invert Elev Up (ft)	=	260.38
Rise (in)	=	18.0
Shape	=	Circular
Span (in)	=	18.0
No. Barrels	=	1
n-Value	=	0.013
Culvert Type	=	Circular Concrete
Culvert Entrance	=	Square edge w/headwall (C)
Coeff. K,M,c,Y,k	=	0.0098, 2, 0.0398, 0.67, 0.5

Embankment


Top Elevation (ft)	=	263.00
Top Width (ft)	=	175.00
Crest Width (ft)	=	0.00

Calculations

Qmin (cfs)	=	0.00
Qmax (cfs)	=	8.00
Tailwater Elev (ft)	=	(dc+D)/2

Highlighted

Qtotal (cfs)	=	8.00
Qpipe (cfs)	=	8.00
Qovertop (cfs)	=	0.00
Veloc Dn (ft/s)	=	4.92
Veloc Up (ft/s)	=	5.79
HGL Dn (ft)	=	260.46
HGL Up (ft)	=	261.47
Hw Elev (ft)	=	262.20
Hw/D (ft)	=	1.21
Flow Regime	=	Inlet Control

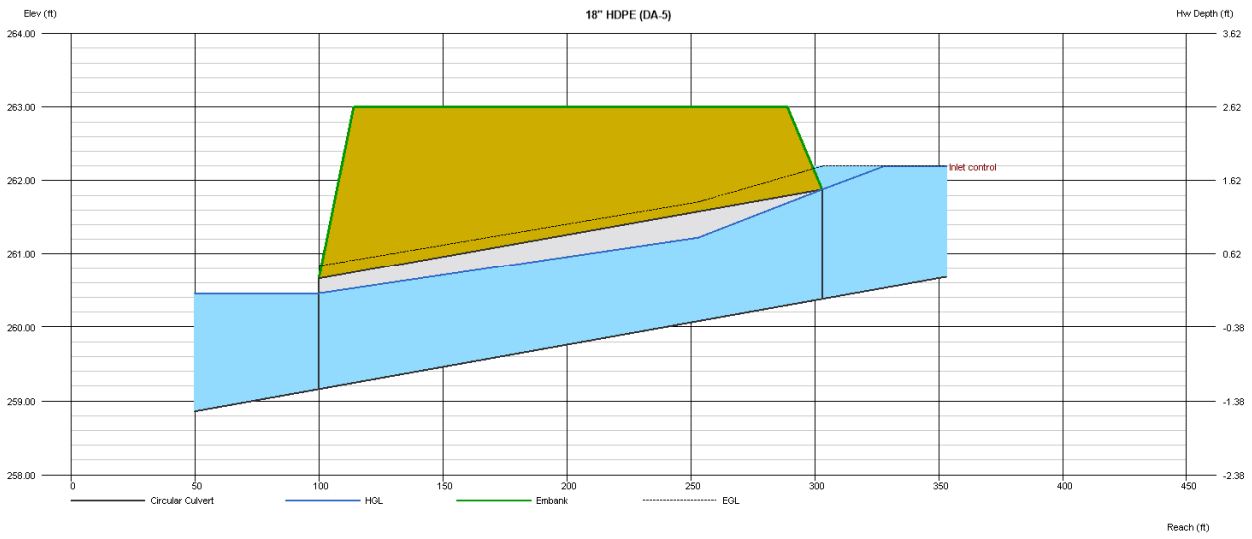

Culvert Report

Hydraflow Express Extension for Autodesk® Civil 3D® by Autodesk, Inc. Wednesday, Jan 22 2025

12" CMP (Entrance Culvert)

Invert Elev Dn (ft)	=	237.17
Pipe Length (ft)	=	77.00
Slope (%)	=	1.29
Invert Elev Up (ft)	=	238.16
Rise (in)	=	12.0
Shape	=	Circular
Span (in)	=	12.0
No. Barrels	=	1
n-Value	=	0.024
Culvert Type	=	Circular Concrete
Culvert Entrance	=	Square edge w/headwall (C)
Coeff. K,M,c,Y,k	=	0.0098, 2, 0.0398, 0.67, 0.5

Embankment


Top Elevation (ft)	=	240.00
Top Width (ft)	=	60.00
Crest Width (ft)	=	0.00

Calculations

Qmin (cfs)	=	0.00
Qmax (cfs)	=	2.50
Tailwater Elev (ft)	=	(dc+D)/2

Highlighted

Qtotal (cfs)	=	2.50
Qpipe (cfs)	=	2.50
Qovertop (cfs)	=	0.00
Veloc Dn (ft/s)	=	3.56
Veloc Up (ft/s)	=	3.18
HGL Dn (ft)	=	238.01
HGL Up (ft)	=	239.32
Hw Elev (ft)	=	239.55
Hw/D (ft)	=	1.39
Flow Regime	=	Outlet Control

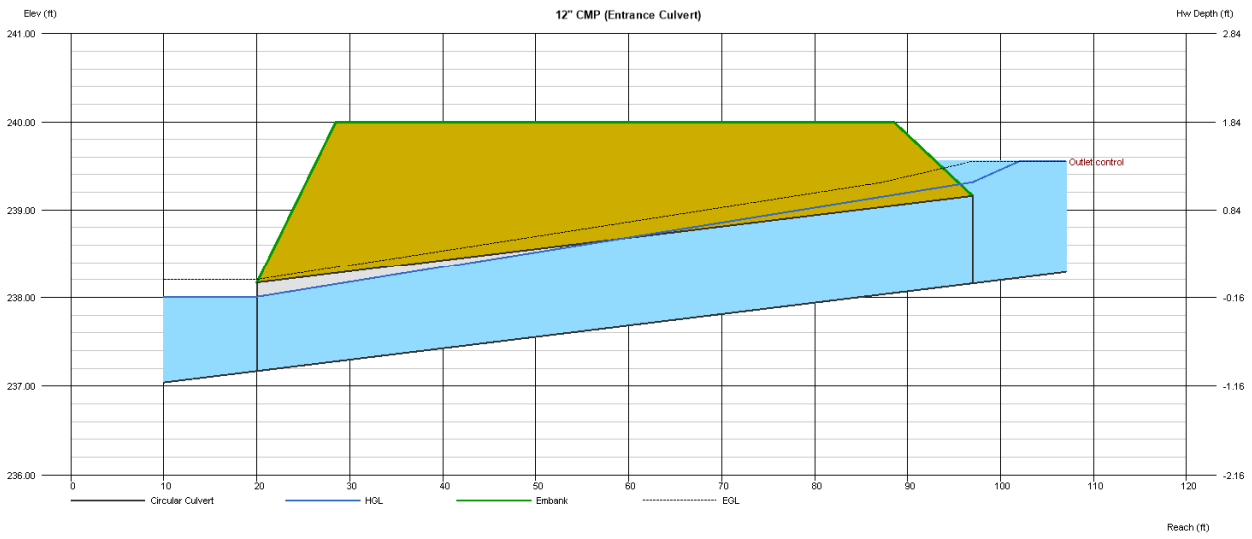

Culvert Report

Hydraflow Express Extension for Autodesk® Civil 3D® by Autodesk, Inc. Thursday, Jan 23 2025

2-Barrel 12" RCP (Coffin Butte Road Culvert)

Invert Elev Dn (ft)	=	232.25
Pipe Length (ft)	=	119.00
Slope (%)	=	0.63
Invert Elev Up (ft)	=	233.00
Rise (in)	=	12.0
Shape	=	Circular
Span (in)	=	12.0
No. Barrels	=	2
n-Value	=	0.013
Culvert Type	=	Circular Concrete
Culvert Entrance	=	Square edge w/headwall (C)
Coeff. K,M,c,Y,k	=	0.0098, 2, 0.0398, 0.67, 0.5

Embankment


Top Elevation (ft)	=	235.00
Top Width (ft)	=	90.00
Crest Width (ft)	=	0.00

Calculations

Qmin (cfs)	=	0.00
Qmax (cfs)	=	6.50
Tailwater Elev (ft)	=	(dc+D)/2

Highlighted

Qtotal (cfs)	=	6.50
Qpipe (cfs)	=	6.50
Qovertop (cfs)	=	0.00
Veloc Dn (ft/s)	=	4.42
Veloc Up (ft/s)	=	4.14
HGL Dn (ft)	=	233.14
HGL Up (ft)	=	234.11
Hw Elev (ft)	=	234.35
Hw/D (ft)	=	1.35
Flow Regime	=	Inlet Control

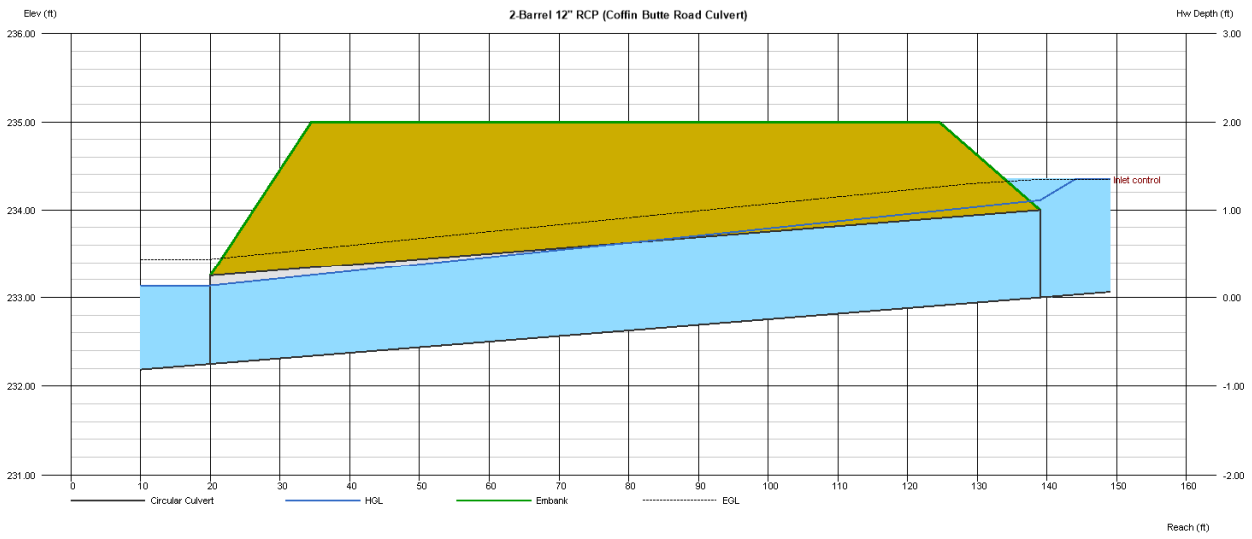

Culvert Report

Hydraflow Express Extension for Autodesk® Civil 3D® by Autodesk, Inc. Wednesday, Jan 22 2025

8" CMP (Emergency Overflow Pipe)

Invert Elev Dn (ft)	=	343.41
Pipe Length (ft)	=	452.00
Slope (%)	=	1.00
Invert Elev Up (ft)	=	347.93
Rise (in)	=	8.0
Shape	=	Circular
Span (in)	=	8.0
No. Barrels	=	1
n-Value	=	0.024
Culvert Type	=	Circular Concrete
Culvert Entrance	=	Square edge w/headwall (C)
Coeff. K,M,c,Y,k	=	0.0098, 2, 0.0398, 0.67, 0.5

Embankment


Top Elevation (ft)	=	350.00
Top Width (ft)	=	350.00
Crest Width (ft)	=	0.00

Calculations

Qmin (cfs)	=	0.00
Qmax (cfs)	=	0.70
Tailwater Elev (ft)	=	(dc+D)/2

Highlighted

Qtotal (cfs)	=	0.65
Qpipe (cfs)	=	0.65
Qovertop (cfs)	=	0.00
Veloc Dn (ft/s)	=	2.21
Veloc Up (ft/s)	=	1.86
HGL Dn (ft)	=	343.93
HGL Up (ft)	=	348.62
Hw Elev (ft)	=	348.70
Hw/D (ft)	=	1.15
Flow Regime	=	Outlet Control

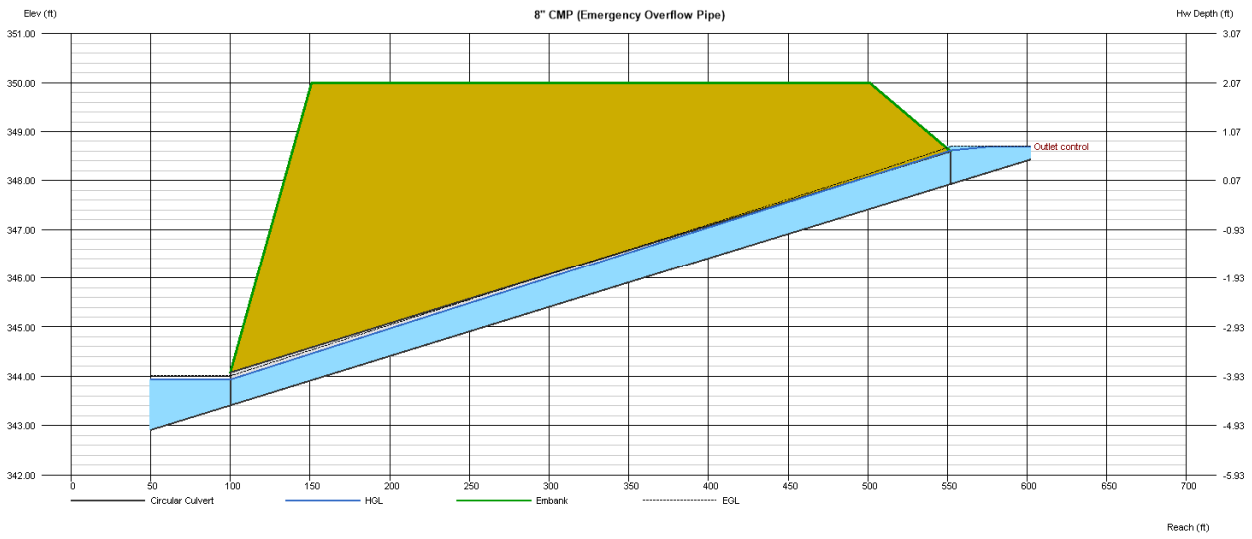

Channel Report

Hydraflow Express Extension for Autodesk® Civil 3D® by Autodesk, Inc. Wednesday, Jan 22 2025

Outflow Trapezoidal Ditch 2:1 Sideslope

Trapezoidal


Bottom Width (ft)	= 1.00
Side Slopes (z:1)	= 2.00, 2.00
Total Depth (ft)	= 1.00
Invert Elev (ft)	= 233.00
Slope (%)	= 0.97
N-Value	= 0.020

Calculations

Compute by:	Q vs Depth
No. Increments	= 10

Highlighted

Depth (ft)	= 1.00
Q (cfs)	= 14.70
Area (sqft)	= 3.00
Velocity (ft/s)	= 4.90
Wetted Perim (ft)	= 5.47
Crit Depth, Yc (ft)	= 1.00
Top Width (ft)	= 5.00
EGL (ft)	= 1.37

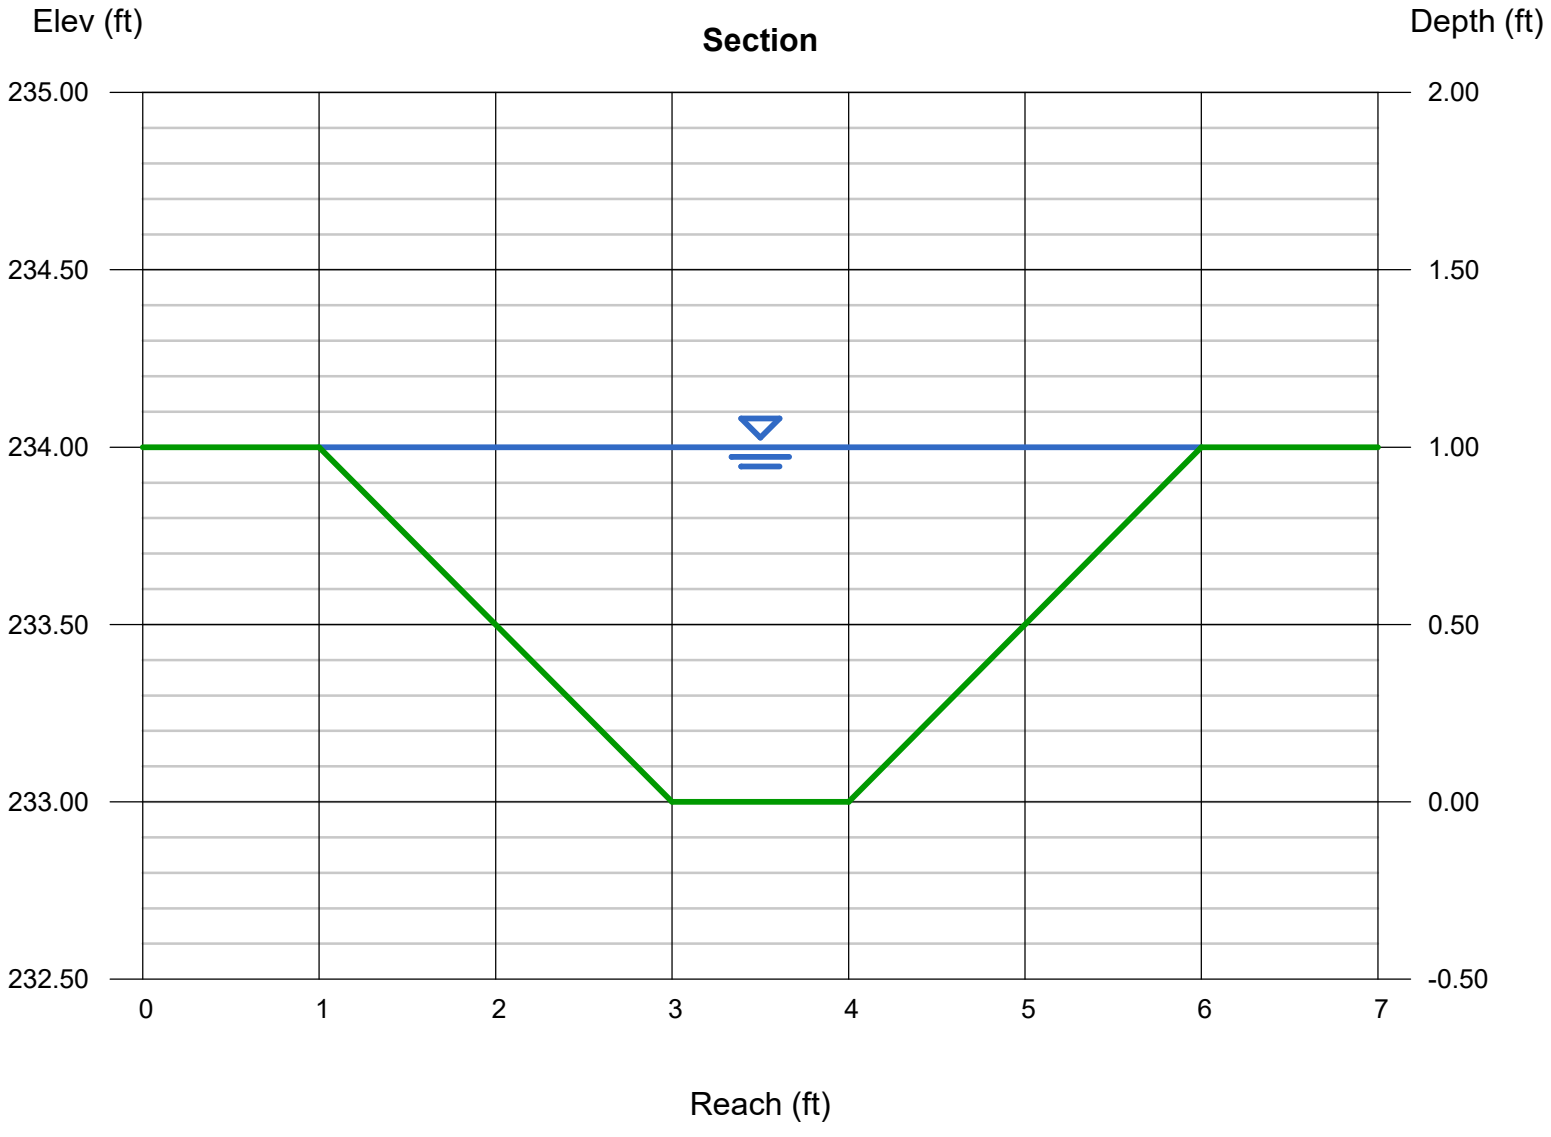

TUPPAN CONSULTANTS LLC
Geology Hydrogeology Environmental Consulting

U P D A T E D T E C H N I C A L M E M O R A N D U M

TO: Benton County Community Development Department DATE: February 25, 2025

FROM: Eric Tuppan, R.G., Consultant for Valley Landfills, Inc. (Coffin Butte Landfill)

RE: Environmental and Operational Considerations

This memorandum provides a synopsis of environmental and operational considerations regarding the proposed landfill development south of Coffin Butte Road by Valley Landfills, Inc. (Coffin Butte Landfill). It was modified slightly in response to the comments received by Maul Foster Alongi, dated November 27, 2024, as follows: revised Figures 1 and 4 to name Tampico Ridge; clarified language in the section titled "Waste Quality Monitoring Program"; and revised the reported volume of excavated material consistent with engineering calculations in the section titled "Available Quantity of Soil Cover." The information presented in this Technical Memorandum is based on past investigations that characterized site hydrogeology and geotechnical parameters for the area north of Coffin Butte Road where a landfill has operated since the mid-1970s, as well as recent investigations south of the road. The area south of Coffin Butte Road is currently used for ancillary structures and buildings that support landfill operations. Initially, hydrogeologic and geotechnical characterization occurred in the area south of the road as it related to the construction and operations of two leachate holding ponds and other infrastructure. Characterization in this area includes ongoing water quality sampling of groundwater monitoring wells and a geotechnical evaluation of the proposed development area that was conducted in 2021 and 2022.

As part of the process for developing landfills overseen by Oregon's Department of Environmental Quality (DEQ), permittees are required to characterize the site conditions and then, based on that data, provide design documents for the landfill that must be approved by the DEQ before construction occurs. At Coffin Butte Landfill, consultants have studied the surface soils and subsurface geology of the site, geotechnical parameters of soil, as well as the groundwater hydrogeology and geochemistry over the past forty years. These investigations have provided a substantial historical record for the area north of Coffin Butte Road, where much of the site character for surface soils and for shallow and deep water-bearing zones is known. For the development area south of the road, investigation reports are in preparation for submittal to the DEQ as part of the permitting process.

DEQ's regulatory role in Oregon is to oversee all aspects of landfill development with regard to liner and landfill design, operations, and surface water and groundwater monitoring. This regulatory oversight has authority based on state and federal laws written

eric@tuppanconsultants.com | www.tuppanconsultants.com
460 Second Street, Suite 103, Lake Oswego, Oregon 97034 USA

to provide for the safe development, operations, closure, and post-closure care of solid waste landfills. As part of solid waste permit requirements, Valley Landfills is required to submit workplans and designs that must be approved by the DEQ before landfill construction can begin. Follow-up reports document quality assurance and quality control measured during construction. In addition, the DEQ requires that Valley Landfills maintain a fund for financial assurance that provides for landfill closure, post-closure care and, if required, corrective action.

As noted above, Valley Landfills is in the process of supplementing this technical information for the area south of Coffin Butte Road. We submitted a workplan in July 2021 to the DEQ that described tasks to characterize the hydrogeology and geotechnical properties needed to understand the constructability of the landfill and to protect groundwater resources. Objectives for this study included:

- Update information to satisfy DEQ's Phase I site characterization elements, which focus on regional and area-wide data needs.

- Evaluate the site geology and hydrogeology, including stratigraphic units and the water-bearing zones as part of DEQ's Phase II site characterization. More specifically, this aspect will examine subsurface conditions that include the depth and extent of the water bearing hydrogeologic units, the hydraulic connection between units, the lithologic and hydraulic properties of these units, groundwater flow patterns, and other factors. This evaluation will occur in two phases: the first will include submittal of a site characterization report that reviews existing information and data for the site, the second part will present results of field studies as noted below in the last bullet.

- Acquire geotechnical information about the site to satisfy both a DEQ Phase I and II geotechnical assessment, including design-level data on the distribution of overburden soils (i.e., alluvium and regolith), depth of bedrock, and competency of units in the south development area. This aspect of the study, of which field work was performed in fall 2021 through 2022, included:
  - Characterized the variability, depth, aerial extent and engineering properties of onsite soils and other overburden deposits.
  - Inventoried soils and other overburden deposits suitable for use in construction, and identified a proposed use for these materials.
  - Identified geotechnical considerations (such as settlement and slope stability) which must be addressed in the engineering design.

- In a future phase, Valley Landfills will augment the groundwater monitoring network in the south development area (for the interim, two temporary piezometers were installed along the northern slope of Tampico Ridge as part of the geotechnical study). The purpose of this work is to validate our understanding of the conceptual hydrogeologic model for the site and to begin collecting groundwater depth and

water quality data. This will include (1) installing wells upgradient, between the landfill and properties to the south and southeast, (2) installing wells cross- and down-gradient along the perimeter of the landfill footprint to function as compliance wells, (3) decommissioning any wells that are within the planned footprint of the landfill, and (4) conducting hydraulic testing to estimate the hydraulic properties of the bedrock unit.

Given that additional data is forthcoming, our present understanding of the development area is summarized briefly below, knowing that more extensive information specific to DEQ guidance will be available in the near future.

GEOLOGIC FRAMEWORK

Physical Setting and Slopes

The property being developed as a municipal solid waste landfill is approximately 42 acres on the northern slope of what is referred to locally as Tampico Ridge. The northern flank of Tampico Ridge and the southern flank of Coffin Butte, located to the north, create a topographic saddle in which the ground surface dips gently away from the saddle to the east and west. Slopes on the upper part of the basin near the summit of the northern part of Tampico Ridge range from 16 to 20 percent, with hill top elevations over 500 feet above sea level on the southwest part of the hill to over 600 feet above sea level a bit farther south. Farther down the hillside toward Coffin Butte Road, slopes range from 2 to 13 percent.

Current Surface Water Drainage

The northernmost slope of Tampico Ridge forms a basin just east of the saddle with Coffin Butte that drains northerly into an unnamed intermittent drainage. Drainage from areas around the former leachate treatment facility, the existing covered and double-lined leachate holding ponds, and the landfill gas to electricity facility is directed through a culvert under Coffin Butte Road, joins stormwater drainage from the current landfill, and flows into a settlement pond and bioswale. The settlement pond and bioswale are engineered to remove site-related compounds from the stormwater before it discharges to creeks that flow off site. At the downstream edge of the bioswale is a sub-surface flow wetland (SSFW). The SSFW includes an impermeable berm installed across the bioswale that forces water to flow downwards through a media bed at the upstream side of the impermeable berm. The media bed contains a mixture of coarse sand and biochar, which removes site-related compounds. A system of perforated pipes installed at the bottom of the media bed then collects the water and transports it to the downstream side of the impermeable berm, where the water then flows horizontally through a subsurface gravel layer. The gravel extends the remaining length of the SSFW to the existing outlet where the water daylights and is discharged at a sampling point.

Outside of the operations areas, precipitation that falls on the northeastern slopes of Tampico Ridge drains north to a ditch along the south side of Coffin Butte Road, and from there east to Highway 99, where it then flows through a culvert beneath Coffin Butte Road.

Water flows north in the drainage ditch along the west side of Highway 99 to a culvert that conveys water from a wetland and this ditch to a creek on the east side of Highway 99. From there, surface water travels approximately 3 miles to the east-northeast in an unnamed tributary before discharging to Soap Creek, which flows into the Luckiamute River 2.5 miles before the confluence with the Willamette River.

Geology

Tampico Ridge and Coffin Butte are prominent topographic features that comprise volcanic masses flanked by unconsolidated terrace and alluvial deposits. The volcanics are part of the Eocene Siletz River Formation and consist of relatively thick (up to 70 feet) sequences of basalt flows and a much smaller volume of thinly interbedded sedimentary units (individual beds up to 8 feet thick). Basalt flows are characterized by pillow lavas, flow breccias, and minor columnar jointing. The sedimentary portion consists of thinly bedded tuffaceous sandstone, siltstone, and claystone. The upper 5 to 15 feet of the bedrock unit is typically weathered and, in places, decomposed to soil where it is shown on geologic maps as volcanic pediment. With depth, the bedrock generally becomes less weathered to fresh and hard, although fracture and brecciated zones can become altered to clay minerals.

The lower flanks along the northern slope of Tampico Ridge are underlain by water laid sediments (Willamette Silt and alluvial sediments) that range in thickness from less than 10 feet to approximately 20 feet. These deposits consist primarily of clays, silty clays with gravels, or silty sands. Thicker deposits, at least 100 feet thick based on landfill boring log MW-9D (just north of the intersection of Coffin Butte Road and Hwy 99), extend to the east of Highway 99W.

HYDROGEOLOGY

Groundwater Occurrence

In bedrock terrains such as Tampico Ridge and Coffin Butte, shallow groundwater occurs primarily within fractures of weathered and unweathered bedrock, and in the alluvial deposits of the surrounding lowland areas. The local groundwater system is recharged by infiltrating precipitation and surface water from intermittent streams. Fractures provide the primary transport mechanism of groundwater in the bedrock; therefore, the occurrence and amount of groundwater depend on the nature, distribution, and interconnection of the fractures. Lack of interconnection among fractures limits the production available to groundwater wells completed in the basalt bedrock. Shallow bedrock in this area is commonly weathered to a gravel and sand mixture that behaves more uniformly (i.e., isotropic flow). As the bedrock becomes harder with depth and dominated by fractures, the groundwater moves predominantly through the fractures (i.e. anisotropic flow) from the uplands to areas of lower elevation. At that point, groundwater discharges through seeps or into streams, or into deeper alluvial deposits that overlie the bedrock.

Recharge and Flow of Groundwater

In hilly areas, shallow groundwater recharges through infiltration of rainwater. The amount of infiltration depends on the size and geometry of the recharge, or drainage, area that collects the rainwater. In bedrock terrains, groundwater flows through weathered residual soil and fractures. Groundwater flows in the downslope direction from areas of higher elevation to lower elevation with the groundwater surface (i.e., potentiometric surface) generally reflecting the surface topography, although it is typically more subdued. As such, as depicted in Figure 1, the groundwater is generally assumed to flow away from the top of Tampico Ridge to the north, towards the proposed landfill development area, to the east toward Highway 99W (and, in places, discharge through springs at the base of the hill) and to the west and south. Figure 2 illustrates the groundwater flow pattern along the northern slope of Tampico Ridge based on the existing monitoring network for the landfill that includes two piezometers installed near the upslope, southern boundary of the proposed landfill footprint.

Based on the existing topography and recharge areas, it is unlikely that a landfill liner along the northern part of the ridge would reduce infiltration and the quantity of groundwater supplying domestic wells or springs at properties of concern east and south of the northernmost part of the ridge. This is schematically depicted in Figure 1, which illustrates the landfill relative to the groundwater divide along Tampico Ridge and the presumed areal flow direction of groundwater.

Conceptual Hydrogeologic Model

The conceptual hydrogeologic model for the area follows the basic premise described above. Groundwater flow at the site is controlled by the topographic setting where the groundwater surface generally mimics the topography, with groundwater originating in the uplands of Tampico Ridge and Coffin Butte and flowing downgradient along the potentiometric surface. The higher elevation hills and recharge areas create local groundwater divides that separate the basin containing landfill operations from areas north of Coffin Butte and south of Tampico Ridge. Between the two hills, a lower elevation groundwater divide exists near the topographic saddle, where the northern component of groundwater flow from Tampico Ridge meets the southern component of groundwater flow from Coffin Butte. Groundwater then flows towards the east and west generally following the long axes of the valleys. Based on almost 30 years of measurement, the seasonal groundwater flow pattern measured along the northern flanks of Tampico Ridge and at the Coffin Butte Landfill has not changed significantly.

As noted earlier, historical measurements in wells south of Coffin Butte Road, specifically MW-8S, MW-15, and now decommissioned MW-16, depicted groundwater along the northern slope of Tampico Ridge flowing towards the north-northeast as shown in Figure 2. These wells were supplemented with two temporary piezometers installed in 2022 near the upslope, southern boundary of the proposed landfill footprint. Groundwater elevations in these more recent piezometers support the premise that groundwater flow on the northern slope of Tampico Ridge is northerly. On the northwest side of Tampico Ridge, groundwater

flow documented by wells P-8, Merril, Phillips, Berkland, and Duplex, is toward the northwest away from Tampico Ridge. These wells, in addition to the newly proposed monitoring wells to be installed as part of site development (see Figure 4 and discussion in the section on water quality monitoring program), will be used to verify this conceptual hydrogeologic model.

Groundwater Supply

Water wells in this area produce primarily from fractured basalt bedrock. Predicting where and at what depth the basalt will be fractured enough to produce water for a supply well is problematic. This is because the lateral and vertical geometry of fractures in the bedrock basalt flows is naturally not uniform. In addition, the basalt is commonly altered to low permeability clays along fractures and in brecciated zones, thus reducing the ability of groundwater to flow within fractures. Domestic wells in this part of Benton County typically produce water from the basalt bedrock (frequently called "Blue- or Black Basalt" on the drillers' logs). As indicated on logs available from the Oregon Water Resources Department, when initially tested by drillers as part of pumping tests from one to four hours long, the water level in the wells draws down significantly, more than half the depth of the well on many of the logs. In terms of production, this means that the recharge of the aquifer to the well cannot keep up with what is being pumped out. This can happen for a number of reasons. For this area, the basalt aquifer has a limited capacity to provide water to wells because of low porosity (storage capacity) of the aquifer and the fractures that provide the water are not extensively connected to each other over long distances. Put another way, the distance away from a well that the well draws water is limited because of the discontinuous nature of the fractures.

Protection of Groundwater Resources

Before 1991 when the U.S. Environmental Protection Agency (EPA) implemented solid waste rules that required owners of new landfills construct composite liners and collection systems for municipal solid waste landfills, many older landfills leaked and as a consequence contaminated groundwater. Since then, the DEQ, which implements the EPA's landfill liner rules, requires that landfills on the west side of the Cascades build double composite liners with secondary collection and leak detection systems as described below. This change in landfill regulation and construction altered the old paradigm that associated dumps with groundwater contamination to one of state-of-the-art engineered landfills with containment and detection systems that protect the environment and underlying groundwater.

Along the same lines, groundwater resources in the area are protected from potential landfill impacts by two conditions: a groundwater divide between the proposed landfill footprint (described in the previous section) and the landfill liner system. With regard to groundwater supply, the landfill will not consume any additional groundwater from the local aquifer to support operations.

Groundwater Divide. As noted above and shown in Figure 1, after rainwater infiltrates uplands along Tampico Ridge, it flows in the subsurface downgradient, following the direction of the slope of the potentiometric surface. This means that groundwater below the landfill footprint on the north slope of Tampico Ridge flows north away from the peak elevation of the hill as depicted in Figure 2. Groundwater will flow downgradient along other aspects of Tampico Ridge in a similar manner, generally following the topography from the high points (from 500 to 600 feet above sea level), to the lower elevations on the east and south. It is this groundwater divide, which subtly mimics the ground surface, that prevents groundwater from one side of the hill to flow to the other.

Landfill Liner System. To protect groundwater resources, federal and state governments require state-of-the-art landfill liner systems for all new landfills. The current design planned for the composite liner system extends below the entire landfill from the upper part of landfill footprint at approximate elevation 380 feet above sea level, to the lower areas of the footprint near the current elevation of Coffin Butte Road at 250 to 270 feet above sea level. The footprint of the liner is shown in Figures 2 and 4 as a dashed green line within the development area. The design of the liner system prevents leachate from infiltrating to groundwater through the base of the landfill. In the western part of the state of Oregon and specifically at Coffin Butte Landfill, this consists of a double-liner composite system that contains five key components as shown in Figure 3. From bottom to top, these are:

- An underdrain layer of sand or gravel (or other possible geosynthetic component) that keeps the groundwater from impinging on the liner.

- A tertiary geomembrane, referred to as a flexible membrane liner (FML), of high density polyethylene (HDPE) that separates the groundwater from lower layers of the liner system.

- A second layer of sand or gravel (or other possible geosynthetic component) that provides for detection and secondary containment of possible leaks. This layer is monitored for volume and water quality as part of the detection monitoring program.

- Two more FML layers (primary and secondary geomembranes separated by a geosynthetic clay liner) to provide containment of leachate and fluids produced within the landfill.

- Leachate collection and removal system designed to collect and remove leachate generated in the landfill and convey the liquid to a pond for treatment; this prevents the accumulation of leachate along the base of the landfill and removes any downward hydraulic pressure that could drive leachate from this layer into the underlying secondary layer and to groundwater.

The liner system design and installation will be approved by the DEQ and construction will be closely monitored, tested and certified by a professional engineer, consistent with a DEQ-approved quality assurance and quality control plan.

Water Quality Monitoring Program. Water quality monitoring is required at the Coffin Butte Landfill by Solid Waste Permit 306, issued by the DEQ. Environmental monitoring has been conducted at Coffin Butte Landfill since 1975 when the DEQ started collecting water quality data from the leachate lagoon and from surface water around the site. Groundwater monitoring began in 1977 and since then, the monitoring network has evolved in response to different monitoring and site characterization needs required by the solid waste permit. The current water quality monitoring network has five components:

- Groundwater monitoring wells, which include compliance and detection wells, and water supply wells
- Observation wells and piezometers used for measuring water levels
- The secondary leachate collection system (also referred to as the leak detection system or LDS)
- Leachate sumps
- Surface water monitoring points

The rationale for the network design and the media monitored can be found in the environmental monitoring plan. As part of landfill development, the groundwater monitoring network will be expanded to include the development area south of Coffin Butte Road. Proposed locations of new monitoring wells associated with this development are shown in Figure 4.

As noted earlier, this expanded monitoring network will include:

- Three upgradient wells along the southern perimeter of the landfill footprint (MW-B, MW-C, and MW-D). Depth-to-water can be measured in these wells to define the potentiometric surface south of the landfill, and the wells will also be tested for water quality parameters. Moreover, these will function as detection monitoring wells between the landfill and properties to the south and southeast.

- One well on the west side (MW-E) and one on east side (MW-A) of the landfill will serve as cross-gradient/compliance wells.

- Existing monitoring wells downgradient of the new cell (e.g., MW-8S/8D and MW-14S/14D) will be designated as compliance boundary wells.

- The leachate ponds will be covered and double-lined with a leak detection layer. Any fluids that might seep through the primary liner into this secondary leak detection layer will be collected and tested for landfill contaminants in a manner similar to the process for monitoring the secondary layer below the landfill. A piezometer (PZ-1) to the southeast of the ponds will monitor the groundwater elevation to define groundwater flow direction and if needed, can be sampled for groundwater quality. The locations and nomenclature for the new sampling points

associated with the leachate ponds, and for the wells listed above, will be defined in a workplan to be developed and submitted for approval by the DEQ.

In addition to environmental monitoring specified by the solid waste permit, stormwater samples are collected four times per water year and the results submitted to the DEQ annually under a National Pollutant Discharge Elimination System (NPDES), Industrial Stormwater Discharge Permit No. 1200-Z.

Landfill Operations Water Use. Landfill operations and construction activities use water supplied by Adair Village, not groundwater from onsite wells. The only groundwater used from onsite wells is for the existing office and the scale house. The volume of groundwater consumed at these two locations will not change. Overall, no additional groundwater will be used for the landfill development above current volumes.

GEOTECHNICAL ISSUES AND SEISMIC STABILITY

Geologic hazards and earthquake safety for the Coffin Butte Landfill have been discussed in site development plans and as part of reviewing federal and state location criteria for siting municipal solid waste landfills. These reports found that there were no known Holocene faults within 200 feet of the landfill boundary, and that landfill cells have been, and will continue to be, designed for potential seismic events as defined in federal and state solid waste rules.

The development area will be founded on a firm, competent geologic formation comprised of fresh basalt, weathered basalt, and some thin veneers of alluvium in the flatter downslope areas. In areas of prior landfill construction north of Coffin Butte Road, the only geotechnical constraints at the site were slope stability issues driven by the relative geometries of the bottom liner system, and the height and slope of the final landfill. Moreover, there were no unusual unstable areas or foundation conditions known to exist that would adversely affect landfill development. Detailed geotechnical evaluations are routinely conducted as part of each new cell development and will be part of the South Development Area Design Report, which will be submitted by the landfill design engineer Civil & Environmental Consultants, Inc. (CEC), before the landfill is constructed.

As part of the site characterization efforts, earlier planning and site characterization documents as well as recently conducted field and laboratory testing will be used as a basis to support our understanding for the geologic hazards analysis. Tasks for this element as they relate to the development area include:

- Discuss geologic hazards that could potentially be relevant to the site consistent with DEQ Landfill Guidance Section 2.7, and that includes location restrictions under OAR 340-94-0030 (and 40 CFR, Part 258, Subpart B), to address considerations such as Holocene fault zones, seismic impact areas, and unstable areas.

- Evaluate the earthquake safety of the site, including relative to its seismotectonic setting and seismic history of the area, the potential for the area to be affected by surface rupture, probable response of site to likely earthquakes, including estimated ground motion, maximum ground acceleration, velocity and displacement, the potential for the area to be affected by earthquake-induced landslides or soil liquefaction, and the potential for the area to be affected by regional tectonic deformation (subsidence or uplift). This evaluation will be presented as part of the geotechnical investigation for the site.

The proposed geotechnical scope of work was developed to provide design-level data for relevant engineering analyses. The data will be used to assess the suitability of on-site material for facility construction and the integrity of the soil and underlying material for stability in constructing the landfill. Types of data collected during field tasks included mapping the types and distribution of soils at the site, as well as noting the engineering properties of soil structure in test pits, geotechnical borings, and cone penetration tests.

SOIL DEPTH AND CLASSIFICATION

Reconnaissance mapping by the U.S. Department of Agriculture, Natural Resources Conservation Service (NRCS) identified the soil series as Witzel-Ritner, very cobbly loam near the top of Tampico Ridge with Jory silty clay loam, Waldo silty clay loam, and Bashaw clay in the drainage basin to the north. Soil characteristics of these soil types as published by the NRCS are:

- Witzel-Ritner – well drained with moderately high to high capacity to transmit water, loamy or clayey colluvium derived from basalt along slopes of 12 to 60 percent.

- Jory – well drained with moderately high capacity to transmit water, loamy colluvium derived from basalt over clayey residuum weathered from basalt along slopes of 2 to 20 percent.

- Bashaw – poorly drained with very low to moderately low capacity to transmit water, clayey alluvium derived from basalt on slopes of 3 to 12 percent.

- Waldo – poorly drained with moderately low to moderately high capacity to transmit water, silty clay loam derived from clayey alluvium on slopes of 0 to 3 percent.

From past field studies, the depth of soil ranged from no soil over hard rocky outcrops in the steeper northern slopes to a depth of 16 feet on intermediate slopes of Tampico Ridge. In the borehole for monitoring well MW-16, located on the north slope of Tampico Ridge near the east leachate pond, clayey silt was present from the surface to a depth of 3 feet, basalt bedrock weathered to silt and clayey gravel from 3 to 16 feet, and hard basaltic bedrock was logged at a depth of 16 feet. Test pits completed in August 2021 found a range of soil types and depths consistent with these past findings. This included soils at the surface

to depths that ranged from 2.5 to over 10 feet deep of typically fine-grained clay and silt. The fine grained soils are typically underlain by a sandy gravel interval from 2 to 5 feet thick, which is weathered basalt bedrock. The gravelly interval overlies hard basalt bedrock.

EROSION CONTROL FACTORS

To control potential erosion and reduce the debris and sediment in the stormwater discharge during landfill construction and operations, stormwater management practices will be employed as described in the Erosion and Sediment Control Plan (ESCP) that will be developed for construction and approved by the DEQ.

Implementation of stormwater management practices limit the amount of erosion associated with stormwater runoff. These practices may include structural or nonstructural control measures such as debris and sediment control, stormwater diversion, and preventative maintenance.

Debris and Sediment Control

The extent of construction activities at the landfill will make debris and sediment control critical. The following practices may be used as appropriate to control erosion.

- Temporary seeding and sodding of disturbed areas such as landfill side slopes, stockpile areas, and interim cover areas. Permanently seed areas that have been brought to final grade such as final cover areas, embankments, ditches, and drainage swales.

- Surface roughening of disturbed soil slopes after they are graded and before they are seeded to help establish the vegetative cover, reduce runoff velocity, and allow sediment trapping.

- Mulching and matting to protect soil surfaces from raindrop impact and reduce the velocity of overland flow.

- Plastic sheet cover to provide immediate erosion protection to small temporary soil stockpiles, erosion-troubled soil areas, and slopes and disturbed areas when vegetative cover cannot be established because of soil characteristics, slope steepness, or time of year.

- Buffer zones of natural grassy vegetation will be cultivated and left unmowed along areas of sheet flow runoff.

- Filter fences and straw bale barriers intercept and detain small amounts of sediment from disturbed areas during constructions activity. These will be appropriately installed both below areas of sheet or rill erosion, such as along the toe of graded areas, soil stockpiles, and embankments.

- Sedimentation traps and basins allow for sediment contained in stormwater runoff to settle out and will be installed as needed throughout the development of the landfill.

- Dust control such as road watering, temporary and permanent vegetation, and plastic covering will be used to reduce the amount of soil lost from exposed surfaces.

- Outlet protection including riprap aprons, riprap plunge pools, or energy dissipating devices will be installed at stormwater discharge points to prevent scour and to minimize downstream erosion.

- Riprap may be used as permanent ground cover at outlets, ditches, and toes of slopes to protect soil surfaces from concentrated runoff, slow the runoff velocity, and stabilize slopes with seepage problems.

Stormwater Diversion

Stormwater is diverted away from the landfilled waste areas. The design will call for interceptor dikes and swales to intercept stormwater runoff from drainage areas above unprotected slopes and direct it to a stabilized outlet. Interceptor dikes or swales are placed above sharp grade breaks and soil stockpile areas. In areas within the active landfill operations, temporary stormwater structures divert runoff from equipment maintenance areas, spill areas, exposed waste, and from leachate seep areas so that any surface water that contacts the exposed waste drains internal to the landfill boundary where it can be collected by the leachate collection system. This type of grading and the structures prevent the escape of stormwater runoff that has contacted exposed waste.

Preventative Maintenance

Routine preventive maintenance is crucial to reducing the amount of erosion produced by stormwater runoff. Each month during the rainy season, routine inspections for debris and sediment in the stormwater control structures will be performed. Inspection will be followed by, as needed, cleaning and repairing stormwater control features, structures and facilities including: seeding and planting areas, mulching and matting areas, plastic sheet cover, buffer zones, haul road, filter fences and straw bale barriers, sediment basins, dust control, surface roughening, interceptor dikes and swales, inlet/outlet protection, ditches, and culverts.

COVER MATERIALS

Type of Cover

There are three types of landfill cover based on the phase of landfill development. The first is a daily operations layer (typically a minimum of 6-inches thick) of soil materials spread over the daily lifts of refuse to control odor, disease vectors, fires, blowing litter, and scavenging. Tarps, or other DEQ-approved alternatives can also be used for daily cover. The second is an interim cover, typically 12 inches of soil covered by tarps made of griffolyn

that is placed over those parts of the operating cell that have achieved final grade. This cover is placed to reduce infiltrating rainfall until the entire cell has been filled, at which time a final cover is installed. The third type of cover is the final cover for the landfill cell which is constructed after the entire cell has reached final grade. The final cover is generally constructed of both geosynthetic and soil materials, consistent with federal and state solid waste regulations.

Available Quantity of Soil Cover


Estimates from the current design show approximately 3,500,000 cubic yards of soil available from the existing parcel for cover material. This soil will likely be removed and stockpiled at an appropriate location near the landfill during the excavation and construction phase until it is needed. Depending on the landfill design and soil characteristics, this soil may be used for daily cover or as the soil component of an interim or final cover.


Additional soil cover material may be required depending on the design of the landfill cells. This soil would be borrowed from other parts of the facility property or from other nearby sources.

Transportation of On-Site Soil Materials

Soil and rock materials excavated from on-site will be hauled to designated locations using off-road dump trucks. Soil that is encountered during excavation will most likely be hauled and placed into on-site stockpiles to be used later during cell or final cover construction. Rock that is encountered during excavation will also be stockpiled or hauled to the Knife River Facility for crushing so that it can be used as road base materials or used in the construction of the landfill or final cover systems.

Attachments: Figure 1 – Conceptual Groundwater Divide and Flow Direction
Figure 2 – Groundwater Contours – April 2023
Figure 3 – Landfill Liner Cross Section
Figure 4 – Groundwater Monitoring Network

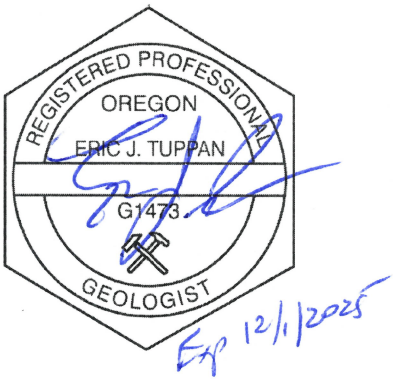

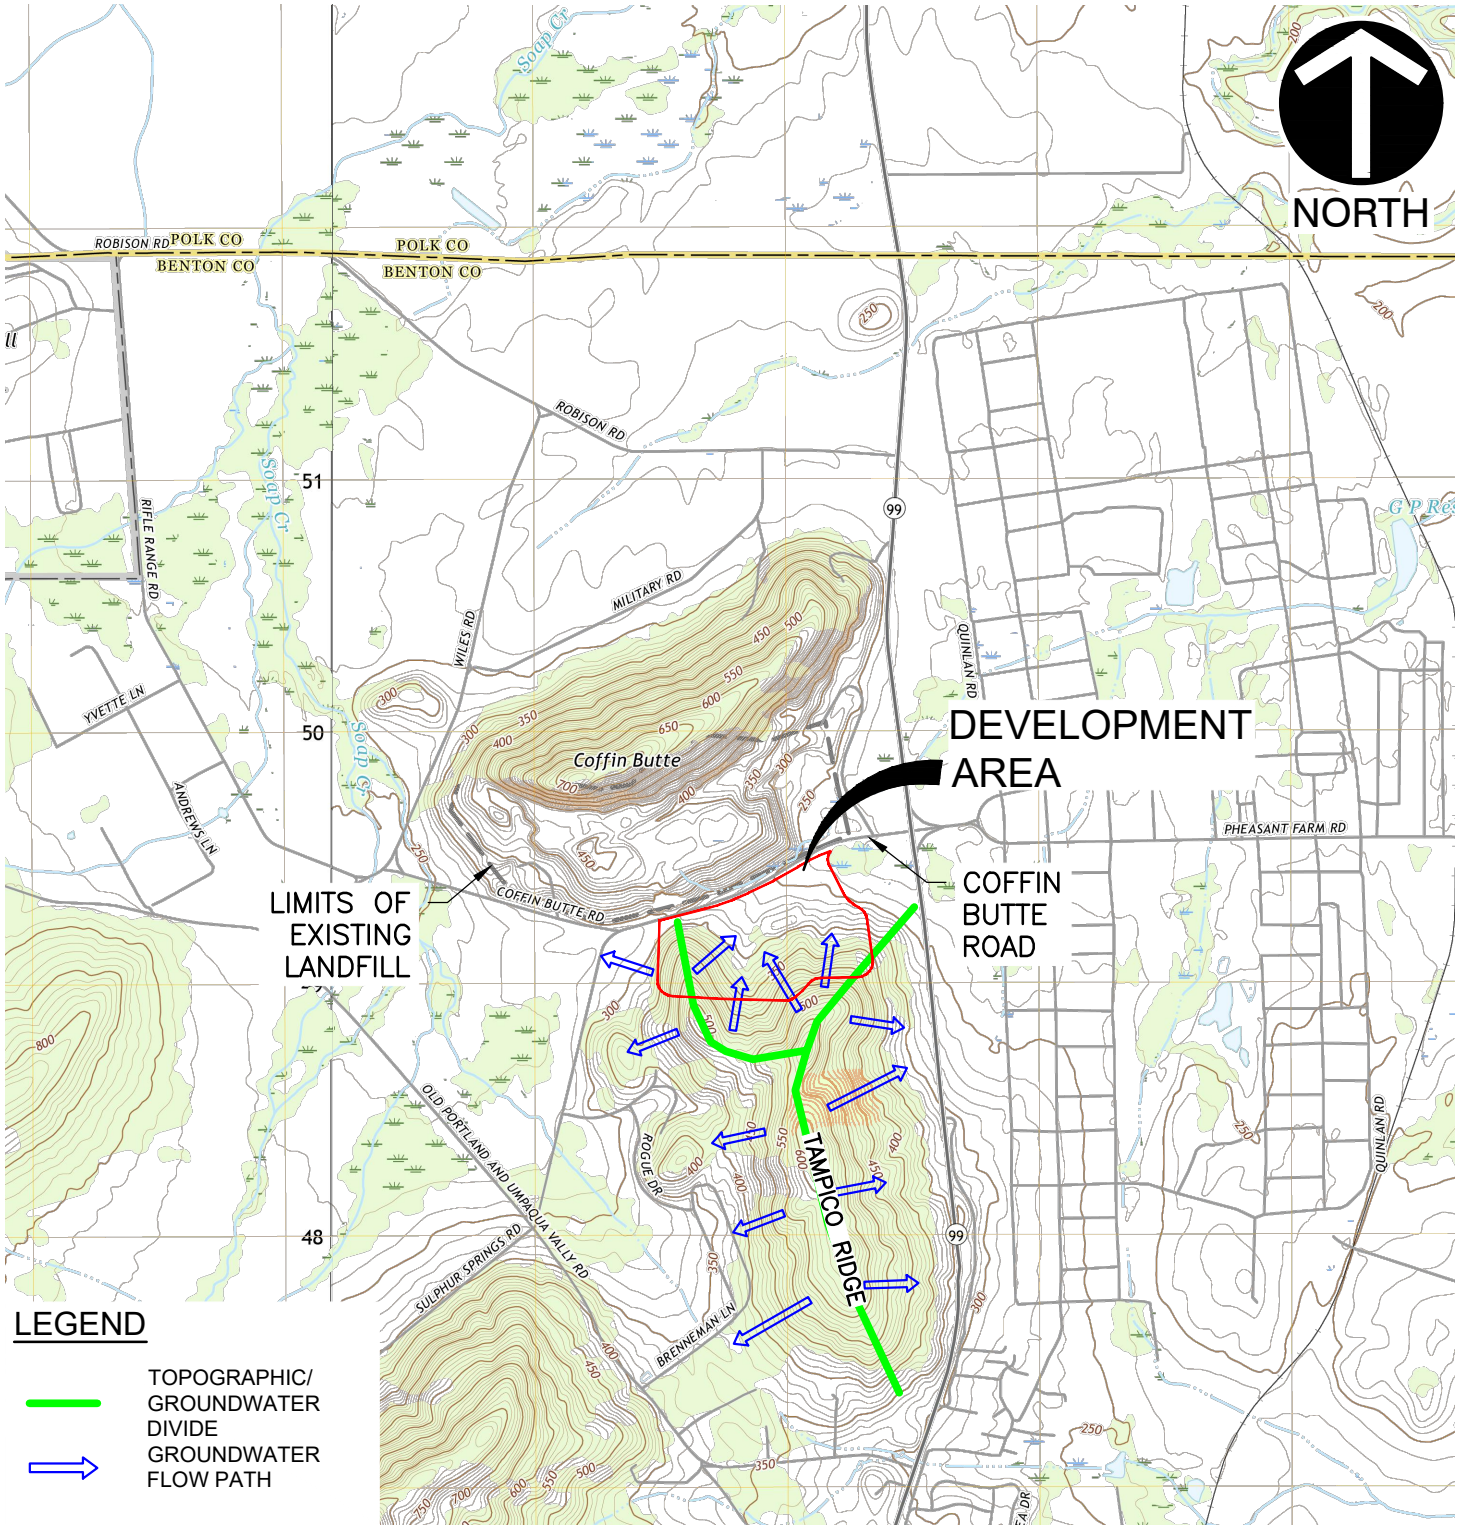

REFERENCE

1. U.S.G.S. 7.5' TOPOGRAPHIC MAP, LEWISBURG QUADRANGLE, OREGON DATED: 2011.

SCALE IN FEET

0 2,500 5,000

Civil & Environmental Consultants, Inc.


2356 Gold Meadow Way
Suite 120
Gold River, CA 95670
Ph: 916.503.0050
www.cecinc.com

REPUBLIC SERVICES
COFFIN BUTTE LANDFILL
29175 COFFIN BUTTE ROAD
CORVALLIS, OR 97330

CONDITIONAL USE PERMIT APPLICATION
USGS LEWISBURG TOPOGRAPHY

DRAWN BY:	JS	CHECKED BY:	JAS	APPROVED BY:	JAS	FIGURE NO.:
DATE:	JANUARY 2025	DWG SCALE:	1"=2,500'	PROJECT NO:	322-142	1

P:\320-000\322-142\-CADD\Dwg\Exhibits\322142-1.1-Site Location Map.dwg{1} LS:(1/30/2025 - dbegell) - LP: 1/31/2025 1:52 PM

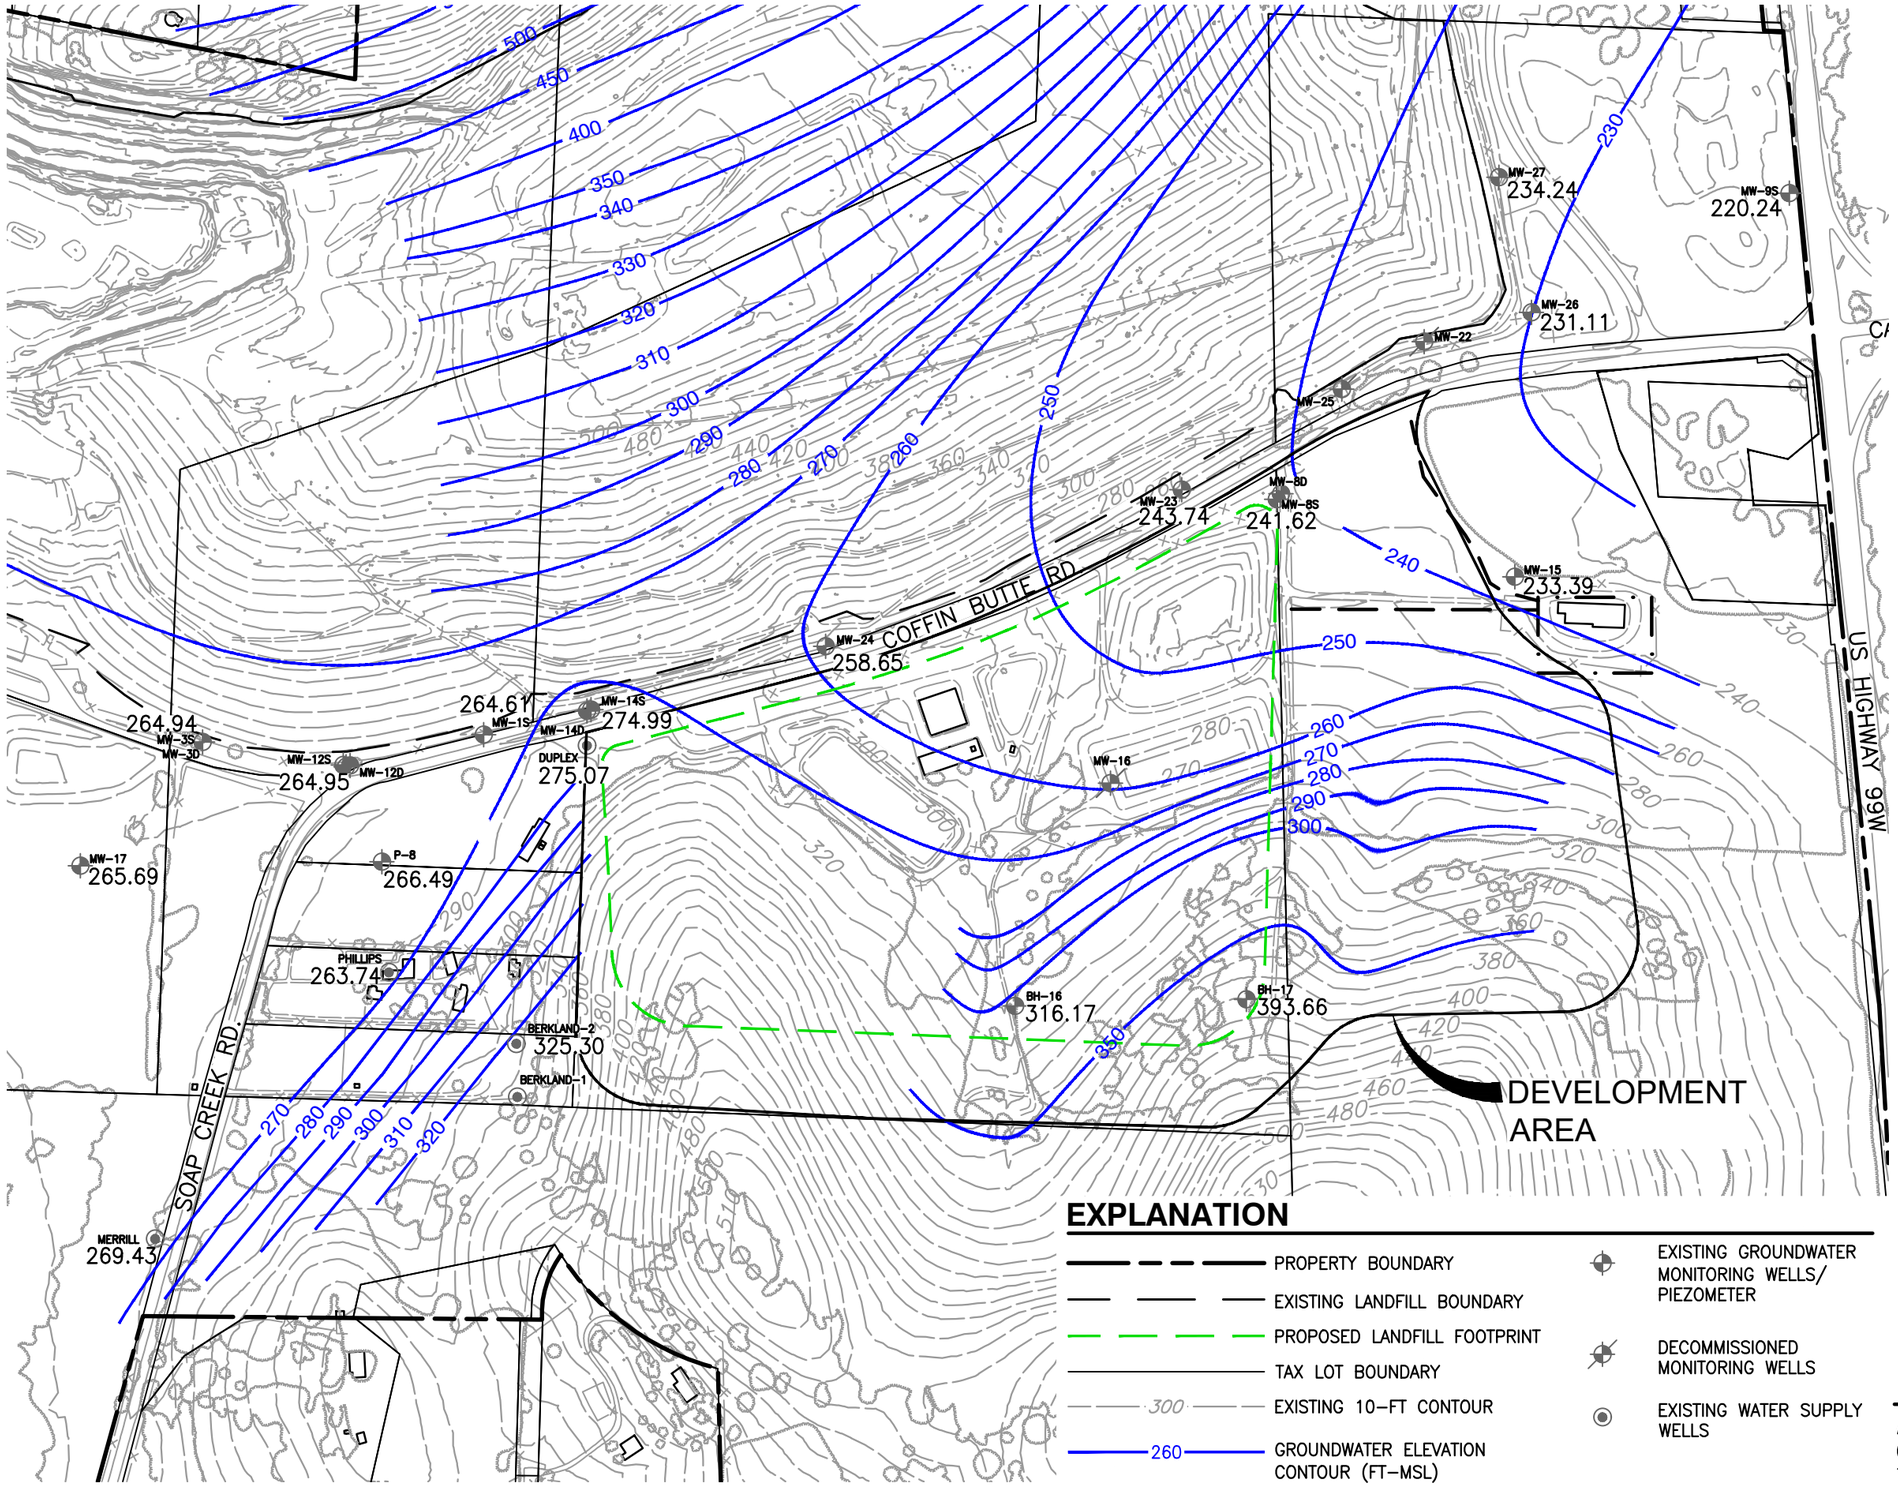

EXPLANATION

- PROPERTY BOUNDARY
- EXISTING LANDFILL BOUNDARY
- PROPOSED LANDFILL FOOTPRINT
- TAX LOT BOUNDARY
- 300 EXISTING 10-FT CONTOUR
- 260 GROUNDWATER ELEVATION CONTOUR (FT-MSL)
- EXISTING GROUNDWATER MONITORING WELLS/ PIEZOMETER
- DECOMMISSIONED MONITORING WELLS
- EXISTING WATER SUPPLY WELLS

NORTH

SCALE IN FEET

0 400 800

REFERENCE

AERIAL TOPOGRAPHY FROM AERIAL SURVEY BY COOPER AERIAL SURVEYS COMPANY; DATE OF TOPOGRAPHY: OCTOBER 07, 2021.


VALLEY LANDFILLS
COFFIN BUTTE LANDFILL
CONDITIONAL USE PERMIT APPLICATION
CORVALLIS, OR 97330

GROUNDWATER CONTOURS - APRIL 2023

Civil & Environmental Consultants, Inc.
2356 Gold Meadow Way
Suite 120
Gold River, CA 95670
Ph: 916.503.0050
www.cecinc.com

DRAWN BY:	JS	CHECKED BY:	JAS
DATE:	JANUARY 2025	DWG SCALE:	AS SHOWN
		APPROVED BY:	JAS
		PROJECT NO:	322-142
		FIGURE NO.:	2

P:\320-000\322-142\-CADD\Dwg\Exhibits\322142-3.8-Groundwater Contours-April 2023.dwg[2] LS:(1/29/2025 - dbegeil) - LP: 1/30/2025 8:54 AM

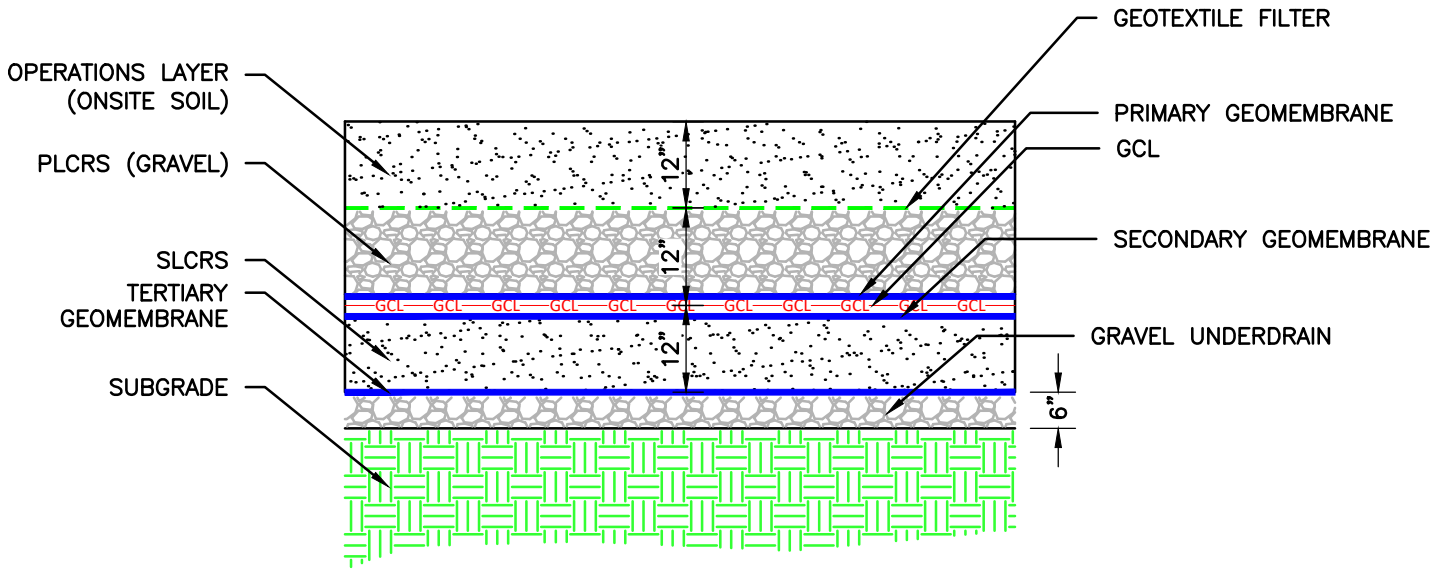

ABBREVIATIONS

PLCRS	PRIMARY LEACHATE COLLECTION AND REMOVAL SYSTEM
SLCRS	SECONDARY LEACHATE COLLECTION AND REMOVAL SYSTEM
GCL	GEOSYNTHETIC CLAY LINER

Civil & Environmental Consultants, Inc.


2356 Gold Meadow Way
Suite 120
Gold River, CA 95670
Ph: 916.503.0050
www.cecinc.com

REPUBLIC SERVICES
COFFIN BUTTE LANDFILL
29175 COFFIN BUTTE ROAD
CORVALLIS, OR 97330

CONDITIONAL USE PERMIT APPLICATION
LINER CROSS SECTION

DRAWN BY:	JS	CHECKED BY:	JAS	APPROVED BY:	JAS	FIGURE NO.:	3
DATE:	JANUARY 2025	DWG SCALE:	N.T.S.	PROJECT NO:	322-142		

P:\320-000\322-142\-CADD\Dwg\Exhibits\322-142-3-Liner Cross Section.dwg[3] LS:(1/29/2025 - dbegell) - LP: 1/30/2025 8:46 AM

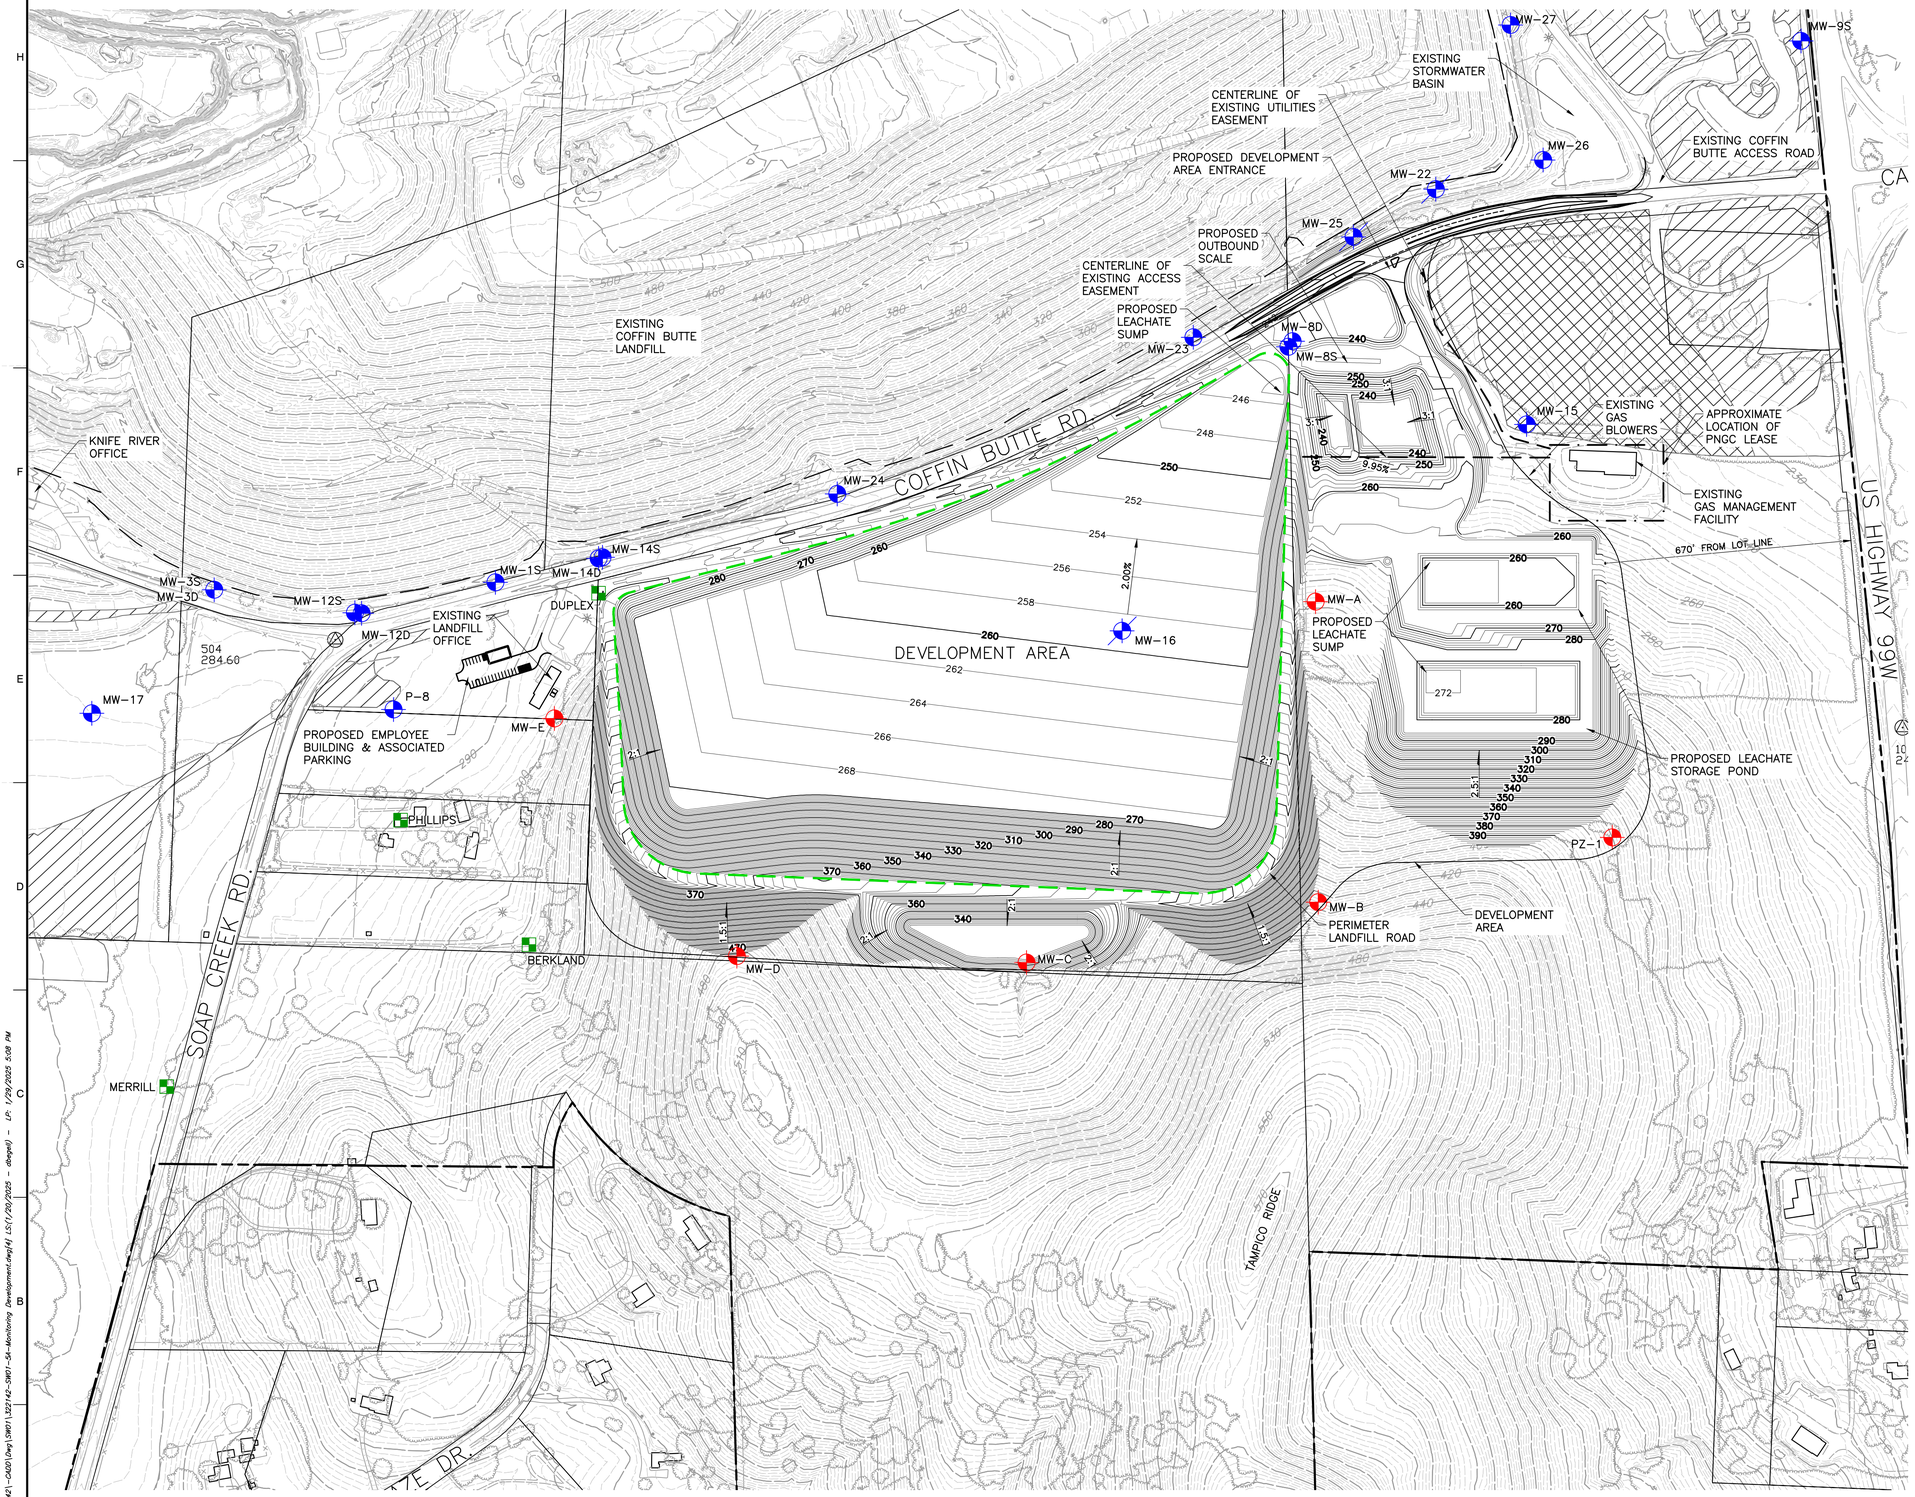

LEGEND

- PROPERTY BOUNDARY
- EXISTING LANDFILL BOUNDARY
- TAX LOT BOUNDARY
- EXISTING 10-FT CONTOUR
- EXISTING 2-FT CONTOUR
- EXISTING PALUSTRINE FORESTED WETLAND
- EXISTING PALUSTRINE EMERGENT WETLAND
- ISOPACH 10-FT CUT CONTOUR
- ISOPACH ZERO CUT/ FILL CONTOUR
- ISOPACH 10-FT FILL CONTOUR
- PROPOSED LANDFILL FOOTPRINT
- EXISTING GROUNDWATER MONITORING WELLS/PIEZOMETER
- DECOMMISSIONED MONITORING WELLS
- EXISTING WATER SUPPLY WELLS
- PROPOSED WELLS/PIEZOMETER

NOTES

1. TAX LOT BOUNDARIES FROM BENTON COUNTY ZONING MAP PANEL 41047C0975G, DATED 01/19/2000 (TAX LOT BOUNDARIES MAY DIFFER FROM ZONING DATED 2021).
2. DEVELOPMENT AREA PERIMETER DESIGNED ONLY FOR PICKUP TRUCKS OR SMALLER VEHICLES.

NORTH

SCALE IN FEET
0 200 400

REFERENCE

AERIAL PHOTOGRAPH, TOPOGRAPHIC INFORMATION FROM AERIAL SURVEY AND GRID BY COOPER AERIAL SURVEYS COMPANY; DATE OF PHOTOGRAPHY: OCTOBER 07, 2021.

SUBMITTAL RECORD		
NO	DATE	DESCRIPTION

2356 Gold Meadow Way
Suite 120
Gold River, CA 95670
Ph: 916.503.0050
www.cecinc.com

Civil & Environmental Consultants, Inc.

VALLEY LANDFILLS, INC.
COFFIN BUTTE LANDFILL
CONDITIONAL USE PERMIT APPLICATION
CORVALLIS, OR 97330

GROUNDWATER MONITORING NETWORK

DATE:	JANUARY 2025
DWG SCALE:	AS SHOWN
PROJECT NO:	322-142
DRAWN BY:	JS
CHECKED BY:	JAS
APPROVED BY:	JAS

DRAWING NO.: 4

SHEET OF

P:\320-0001\322-142\CADD\Dwg\GM01\322142-GM01-SA-Monitoring Development.dwg[4] LS(1/29/2025 - dbogel) - LP: 1/29/2025 5:08 PM

Jeffrey G. Condit
Partner
Jeff.Condit@millernash.com
503.205.2305 (direct)

March 14, 2025

VIA EMAIL
PETRA.SCHUETZ@BENTONCOUNTYOR.GOV

Petra Schuetz, Interim Community Development Director
Benton County Community Development
4500 SW Research Way
Corvallis, OR 97330-1139

Subject: File No. LU-24-027

Dear Ms. Schuetz:

As you know, we represent Valley Landfills, Inc. ("VLI"), the Applicant for the above-referenced conditional use permit. Please accept the attached electronic copies of the following documents:

- First Addendum to the Applicant's January 15, 2025, Burden of Proof ("BOP") addressing the above information
- Updated Odor Dispersion Modeling Study prepared by SCS Engineers addressing comments and suggestions that we received from the County's engineering consultant Maul Foster Alongi
- Benton County Business Database provided by the City of Corvallis

In addition, today Bret Davis of VLI will hand deliver copies of the updated drawings and a thumb drive that includes a PDF of the drawings, the preliminary drainage report, and an updated environmental report. These documents include the revisions and updates discussed in the January 15, 2025, letter from Jeff Shepherd of Civil & Environmental Consultants, Inc. ("CEC"), that was included with VLI's January 15, 2025, submittal. VLI would be pleased to answer any questions that you may have.

Please accept these documents into the record.

Thank you for your consideration.

Very truly yours,



Jeffrey G. Condit

Attachments:

First Addendum to the Burden of Proof, dated March 14, 2025

Coffin Butte Landfill 2024 Expansion Application Odor Dispersion Modeling Study, dated March 2025

Benton County Business Database

FIRST ADDENDUM TO BURDEN OF PROOF

Submitted by Valley Landfills, Inc.
March 14, 2025

I. Purpose

This First Addendum to the Burden of Proof (this "First Addendum") supplements the evidence and argument in Applicant's January 15, 2025, Burden of Proof ("BOP"). The Addendum further addresses the odor impacts of the Project based upon a new February 2025 Odor Dispersion Modeling Study prepared by SCS Engineers (the "2025 Odor Study"). The 2025 Odor Study is attached to this First Addendum as Exhibit 33. This First Addendum also addresses the uses on surrounding properties using the current Benton County businesses data from the City of Corvallis Economic Development Office (the "Business Database"). The Business Database is attached to this First Addendum as Exhibit 34.

II. The 2025 Odor Study

A. Background. As part of its completeness review of Applicant's initial application, Benton County asked Applicant to provide further analysis related to landfill odor. Applicant retained SCS Engineers to conduct an odor analysis. SCS employed the American Meteorological Society/Environmental Protection Agency Regulatory Model (AERMOD) methodology accepted by EPA and DEQ. SCS examined wind patterns (direction and speed) over time, odor-causing landfill activities, and topography. This analysis, entitled Coffin Butte Landfill Odor Dispersion Model Study (the "2024 Odor Study"), is attached to the BOP as Exhibit 14.

The 2024 Odor Study, more fully described in Section III.C.7 of the BOP, noted that odor disperses the farther the distance from the landfill area. The report concluded that moving landfill operations from north of Coffin Butte Road to the Development Site will shift the primary odor impacts from north of the Valley Landfills property to south along Coffin Butte Road, but that such odor impacts generally do not and will not exceed 1 D/T[1] on properties immediately adjacent to the landfill property boundary, and then dissipate to lower levels at distance, under either scenario.

Based upon the 2024 Odor Study and the Greenbush Analysis (BOP Exhibit 11), the BOP finds that the Project will not materially increase off-site odor impacts over the current operation, and

[1] As noted in the 2024 Odor Study, per ASTM standards, odor concentration is defined as the dilution of an odor sample with odor-free air, at which point only 50 percent of an odor panel (or population) will detect or recognize the odor. This point is expressed in units of "dilutions-to-threshold" or "D/T." By definition, odor threshold is equal to 1 D/T. Typically, odors are considered a nuisance at or above 7 D/T.

certainly not in a way that would "seriously interfere with uses on adjacent properties" or "seriously interfere with the character of the Area" in violation of BCC 53.215(1).

B. Recommendation From the County's Consultant. After Applicant's submission of its October 30, 2024, response to the County's incompleteness letter, the County retained Maul Foster Alongi ("MFA") to advise it on the technical aspects of the application. MFA recommended the study be reevaluated using actual/predicted emission rates in units of grams per second for volatile organic compounds and potentially odorous toxic air contaminants from each of the permitted emission units included in the Title V Operating Permit issued to the landfill. In keeping with its efforts to provide the County with the requested information, Applicant requested an extension of the 180-day local action deadline to evaluate and respond to the methodology recommended by MFA.

C. Findings From the 2025 Study. The 2025 Odor Study Corroborates the 2024 Odor Study and the Greenbush Analysis that the Project may slightly increase potential off-site odor on some adjacent or surrounding properties and reduce it on others, but in no case will it increase odor above the model threshold or create a public nuisance.

The 2025 Odor Study concludes as follows:

> "Based upon the modeling results of the two scenarios, the following conclusions are presented:
>
> - Scenario #1 (2023 actual operations) was not expected to cause detectable nuisance odors since the D/T ratio for each pollutant modeled was well below one.
>
> - Scenario #2 (2052 proposed operations) was not expected to cause detectable nuisance odors since the D/T ratio for each pollutant modeled was well below one.
>
> - Scenario #2 (2052 proposed operations) D/T ratios increased by 2 to 2.5 times as compared to Scenario #1 (2023 actual operation) for all pollutants except NOx. The decrease in the NOx D/T ratio was due to the change in tipper and AI location. As noted above, all D/T ratios were well below one.
>
> - Peak impact locations were all north of the landfill boundary in Scenario #1 and Scenario #2.
>
> - Moving operations to the proposed expansion area will move the predicted peak, off-site 1-hour impact locations, but the D/T ratio for each pollutant would remain below one.

> Typically, odors become a nuisance at or above 7 D/T [13, 14[2]] so using 1 D/T for comparison is expected to be conservative. Therefore, this study concludes that the proposed expansion Project will not cause detectable off-site nuisance odor impacts at nearby residential or commercial areas." Ex. 33 at 25.

As both the 2024 and 2025 studies indicate, certain activities or weather conditions can temporarily increase odor impacts. That will not change with the Project, but Applicant is proposing an operating condition of approval for the Project that will require daily odor monitoring, review, and (if odor is detected and is coming from the landfill) response. BOP Exhibit 21, OA-10. This program should help minimize the impact of off-site odors, if any.

D. Conclusion. Based upon the 2025 Odor Study, the 2024 Odor Study, and the Greenbush Analysis, the Project will not materially increase potential off-site odor impacts over the current operation, and certainly not in a way that would "seriously interfere with uses on adjacent properties" or "seriously interfere with the character of the Area" in violation of BCC 53.215(1).

III. Businesses on Surrounding Properties

The County suggested that we compare the list of Adjacent and Nearby Properties (BOP Exhibit 8) with the Business Database to determine the types and levels of commercial farm and forest uses on the adjacent and nearby properties. The Business Database is organized by business name, address, and North American Industry Classification System ("NAICS"). There were only two property owner/business matches: Consumers Power, which owns Lot 14 (zoned Open Space) as shown on Exhibit 8, and the owners of Lot 62 (zoned RR-5) as shown on Exhibit 8, who operate a Corvallis retail business.

Applicant is uncertain what, if any, conclusions can be drawn from the fact that the Business Database shows no commercial farm or forestry operations located on Adjacent or Nearby Properties. Owners could be leasing lands to farming operations with a different business address (as does VLI) or could be operating their farms or forestry operation as individuals or as a side business. Such lease agreements are generally not part of the public record or are confidential tax information, so there is no effective method to determine the exact business structure or commercial levels/income of farming or forestry operations on the Adjacent and Nearby Properties. For these reasons, Applicant employed visual observation combined with review of public documents, such as aerial photos, to determine the farm and forest uses on Adjacent and Nearby Properties. The summary of these visual findings is included in the BOP.

[2] Citations to references in the 2025 Odor Study.

Coffin Butte Landfill
2024 Expansion Application
Odor Dispersion Modeling Study

Coffin Butte Landfill
28972 Coffin Butte Road
Corvallis, OR 97330

SCS ENGINEERS

Project No. 04225008.00 | March 2025

15940 SW 72nd Avenue
Portland, OR 97224
503-639-9201

Table of Contents

Section Page

1.0 INTRODUCTION 1
2.0 FACILITY DESCRIPTION 2
2.1 Location 2
2.2 Local Land Use / Zoning 3
2.3 Terrain / Topography 4
2.4 Climate and Meteorology 4
2.5 Potential Odor Activities 4
2.6 Odor Monitoring and Control Measures 5
2.7 Odor Complaint History 5
2.8 Proposed Project 7
2.9 Other Potential Sources of Odor in the Region 8
3.0 METHODOLOGY 9
3.1 Model Selection 9
3.2 Scenarios Modeled 9
3.3 Source Parameters 10
3.4 Building Downwash 12
3.5 Receptors 12
3.6 Meteorological Data 13
3.7 Terrain Data 16
3.8 Nuisance Odor Threshold 16
3.9 Scenario Emission Rates 17
4.0 RESULTS 19
5.0 CONCLUSIONS 25
5.1 Odor Complaint Analysis 25
5.2 Odor Dispersion Modeling 25
6.0 REFEFENCES 26

Appendices

Appendix A Odor Complaint Review
Appendix B Odor Pollutant Screening
Appendix C Scenario #1 Emission Rates
Appendix D Scenario #2 Emission Rates
Appendix E Odor Thresholds

Figures

Figure 1. Facility Location 2
Figure 2. Local Zoning Map 3
Figure 3. Elevation Contour Map 4
Figure 4. Proposed Expansion Area (Taxlot 104180001107) 7
Figure 5. Modeled Area Source Locations 12
Figure 6. Nested Receptor Grid 13
Figure 7. Wind Rose of Modeled Meteorological Data 15
Figure 8. Peak 1-Hour Off-site Odor Impact Locations 20
Figure 9. Scenario #1 NOx Odor D/T Contours 21
Figure 10. Scenario #1 Dimethyl Sulfide Odor D/T Contours 22
Figure 11. Scenario #2 NOx Odor D/T Contours 23
Figure 12. Scenario #2 Dimethyl Sulfide Odor D/T Contours 24

Tables

Table 1. Point Source Release Parameters 11
Table 2. Flare Source Release Parameters 11
Table 3. Area Source Parameters 11
Table 4. Scenario #1: 2023 Emissions By Source (g/s) 17
Table 5. Scenario #2: 2052 Emissions By Source (g/s) 18
Table 6. Scenario #1: 2023 Model Results 19
Table 7. Scenario #2: 2052 Model Results 19

1.0 INTRODUCTION

The Coffin Butte Landfill (CBLF) is proposing to expand the waste disposal area of the landfill by using an existing property just south of Coffin Butte Road. The goal of this study was to conduct an odor dispersion modeling analysis that compares the existing and proposed operating scenarios for potential nuisance odor impacts. Since odor is a subjective human response, odor dispersion modeling was used to provide an objective approach towards understanding how on-site emissions of odor potentially impact off-site locations.


Following this Introduction, Section 2 provides a description of the facility. Section 3 describes the methodology used in this study while Section 4 summarizes the results. Section 5 then presents the conclusions. Finally, the appendices provide supporting documentation.

2.0 FACILITY DESCRIPTION

2.1 LOCATION

The CBLF is located at 28972 Coffin Butte Road in Corvallis, Oregon (Benton County). The facility is located just west of Highway 99W, approximately nine miles north of downtown Corvallis. Coffin Butte Road runs through the facility. See Figure 1 for the CBLF property boundary [1].

Figure 1. Facility Location

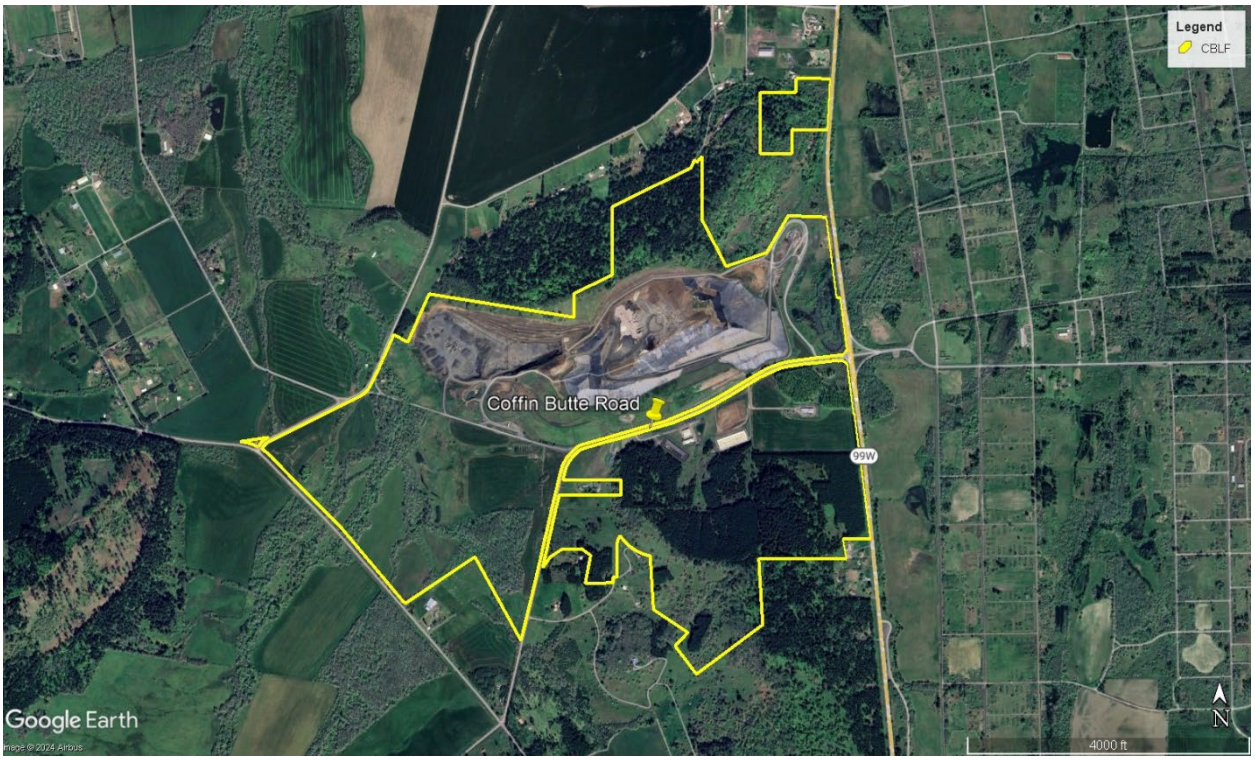


Note: Google Earth imagery from April 18, 2024.

2.2 LOCAL LAND USE / ZONING

Local land usage impacts air dispersion as surface characteristics differ for rural and urban conditions. Local land use near the CBLF is rural based upon the zoning map in Figure 2 [2].

Figure 2. Local Zoning Map

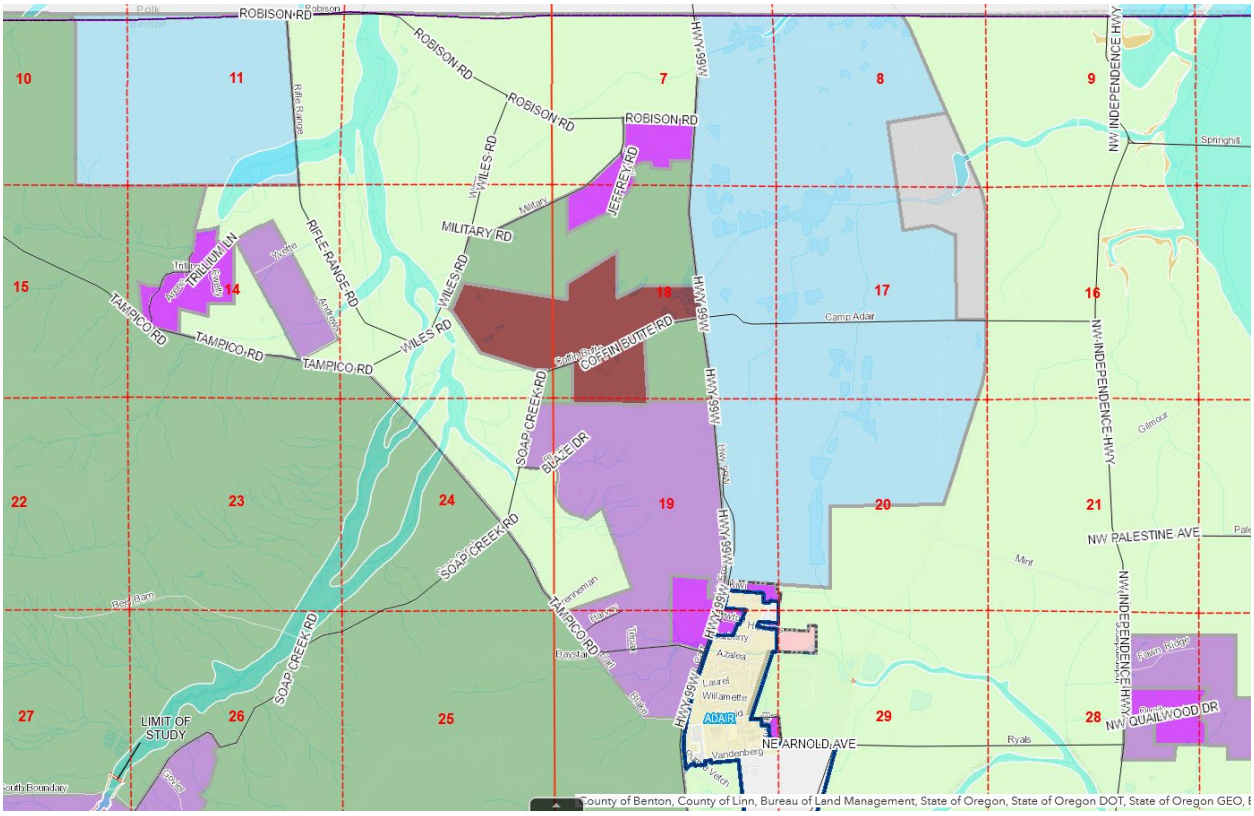


Zoning Color Code Legend:

- Exclusive farm use (light green);
- Forest conservation (green);
- Landfill (brown);
- Open space (light blue);
- Rural residential – 5 acre minimum parcel or lot size (magenta); and
- Rural residential – 10 acre minimum parcel or lot size (light magenta).

2.3 TERRAIN / TOPOGRAPHY

Local terrain also impacts air dispersion as winds can be channeled when flowing through canyons and valleys. In this case, the CBLF is located along the western edge of the Willamette Valley. See Figure 3 for the elevation contours surrounding the landfill [3].

Figure 3. Elevation Contour Map

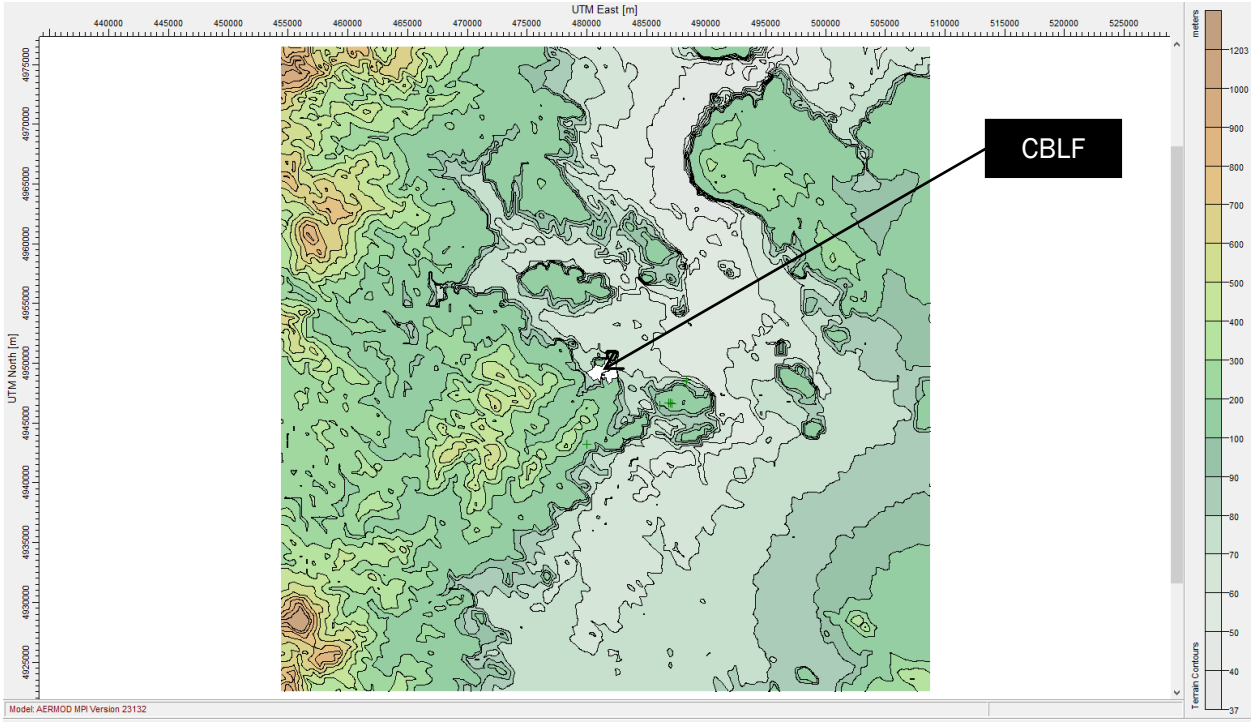

2.4 CLIMATE AND METEOROLOGY

Local air quality is also impacted by the regional climate and meteorology as weather conditions control the transport and diffusion of emitted pollutants downwind from the release point into the surrounding area. Climate deals with long-term weather patterns while meteorology deals with short-term daily and hourly weather conditions. Nuisance odors are more likely to occur under poor meteorological conditions (e.g., low wind speed and stable wind conditions) that are common in the late night and early morning hours.

2.5 POTENTIAL ODOR ACTIVITIES

CBLF accepts commercial and public solid waste. The waste is placed in layers at the working face, compacted by heavy equipment, and then covered daily. Once an area of the CBLF has reached capacity, it is eventually capped with final cover to minimize infiltration of precipitation and release of gases not captured by the landfill gas collection and control system (GCCS). Odor is potentially emitted from sources such as:

- working face;
- tippers;
- leachate (i.e., water that has passed through the landfill's layers);
- landfill gas (LFG) which is a natural byproduct of decomposing organic material; and
- flares which burn any excess LFG collected by the CBLF.

Flares conservatively combust 98% of LFG sent to them. The 2% of un-combusted odor constituents in LFG is modeled for odors.

2.6 ODOR MONITORING AND CONTROL MEASURES

CBLF has developed and implemented a site-specific odor management plan that includes:

- application of daily cover;
- operating a LFG collection and control system;
- conducting surface emissions monitoring (SEM);
- monitoring local weather conditions (temperature, wind direction, etc.);
- conducting routine odor patrol inspections;
- responding to odor complaints received from the public and/or the Oregon Department of Environmental Quality (DEQ);
- taking action when odors are detected/reported;
- observing the area of concern for smell and conditions;
- inspecting landfill operations for any unusual activities or conditions;
- identifying possible sources of odor; and
- confirming implementation of applicable odor minimization measures.

2.7 ODOR COMPLAINT HISTORY

CBLF maintains a log of odor complaints received from the public and the DEQ. For this study, SCS Engineers (SCS) reviewed the odor complaints from 2022 through 2024 for potential patterns (e.g., time of day, day of week, season of year) as well as potential correlation to concurrent wind conditions measured on-site. For review purposes, each odor complaint log entry (event) was assigned a unique ID (1 through 84) as well as an estimated distance and wind direction from CBLF (e.g., if a complaint location was southeast (SE) of CBLF, then the concurrent wind direction at CBLF would need to be northwest (NW) for correlation). Note, odor event #1 (25 odor complaints between 11/18/21 and 2/7/22) could not be categorized since specific complaint dates/times were not provided.

Based upon the review, the following observations were made:

- Location
    - Complaint locations ranged from the adjacent surrounding area to approximately seven miles from CBLF.
    - Complaint locations varied from not provided to general areas to specific addresses.
    - The most common complaint locations specified were southwest (35%) and south (29%) of CBLF.
    - Complaint locations southwest of CBLF were within a valley whose terrain may be channeling odor from CBLF under certain wind conditions.
    - Populated areas south of CBLF include Adair Village, Lewisburg, and Corvallis.

- Time of Day
    - Odor complaints were reported in 16 different hours of the day.
    - Odor complaints peaked in the morning between 8:00 am and 11:00 am:
        - 7:00 am to 7:59 am (11%);
        - 8:00 am to 8:59 am (12%);
        - 9:00 am to 9:59 am (12%); and
        - 10:00 am to 10:59 am (7%).
- Complaints in a Single Day
    - Two days each had five odor events (1/18/2024 and 2/3/2024).
    - Two days each had four odor events (5/23/2024 and 12/1/2024).
    - Four days each had three odor events (2/10/2024, 2/20/2024, 4/1/2024, and 12/29/2024).
    - Seven days each had two odor events.
    - Thirty nine days each had one odor event.
- Day of Week
    - Odor events were reported on each day of the week and peaked on Thursday:
        - Thursday (20%);
        - Saturday (19%);
        - Friday (17%);
        - Tuesday (14%);
        - Sunday (11%);
        - Wednesday (10%); and
        - Monday (8%).
- Month and Season of the Year
    - The odor events peaked in December with the top four months being:
        - December (24%);
        - February (23%);
        - August (11%); and
        - January (10%).
    - The odor events peaked in the winter:
        - Winter (46%);
        - Fall (24%);
        - Summer (18%); and
        - Spring (12%).
    - Thermal inversions could be a contributing factor to the odor complaints. Radiation from the sun can heat the ground which in turn can warm the air near the Earth's surface. When warm air expands and cools as it rises, air temperature decreases with altitude. However, a thermal inversion occurs when air temperature increases with altitude. There are two kinds of thermal inversions: surface and aloft. Surface inversions can result in poor air quality (e.g., odors) as pollutants are trapped near ground level, dispersing only horizontally within the inversion. Surface inversions are stronger and more common during the winter months when winds are calm, skies are clear, and nights are long [4, 5]. Thermal inversions were not considered when evaluating each individual odor event. Air temperature needs to be measured at different heights to determine if a thermal inversion exists. The on-site meteorological station only collected air temperature data at one height. Any odors trapped within an inversion would still disperse horizontally based upon wind direction.
- Correlation of Odor Complaint to On-Site Wind Data


- Correlation of odor complaints to on-site wind data took into account several factors including complaint location (distance and direction relative to CBLF), complaint time, and the wind speed/direction at and before the complaint time.
- Odor events were then categorized as follows for correlation:
  - "Likely" based on complaint location and wind conditions (1%);
  - "Not likely" based on complaint location and wind conditions (29%);
  - "Possible" due to ambiguity or lack of data (58%); and
  - "Unknown" due to complaint time not specified (12%).

See Appendix A for the odor complaint review details.

2.8 PROPOSED PROJECT

CBLF is requesting approval of a conditional use permit (CUP) application to expand the area on which landfill activities will be conducted to the south side of Coffin Butte Road (the "Development Site"). In addition to using the Development Site for the landfill, the proposed changes include an 1,800-square-foot employee building and parking on land to the west of the landfill, access road modifications on lands to the north, and the relocation of leachate ponds, leachate loadout, leachate sump, an outbound scale, portions of the perimeter landfill road, the shop/maintenance area, cut activities for landfill, and leachate ponds to support the landfill onto the property to the east (collectively, the "Project") [6]. Figure 4 displays the location of the expansion area in relation to existing operations.

Figure 4. Proposed Expansion Area (Taxlot 104180001107)

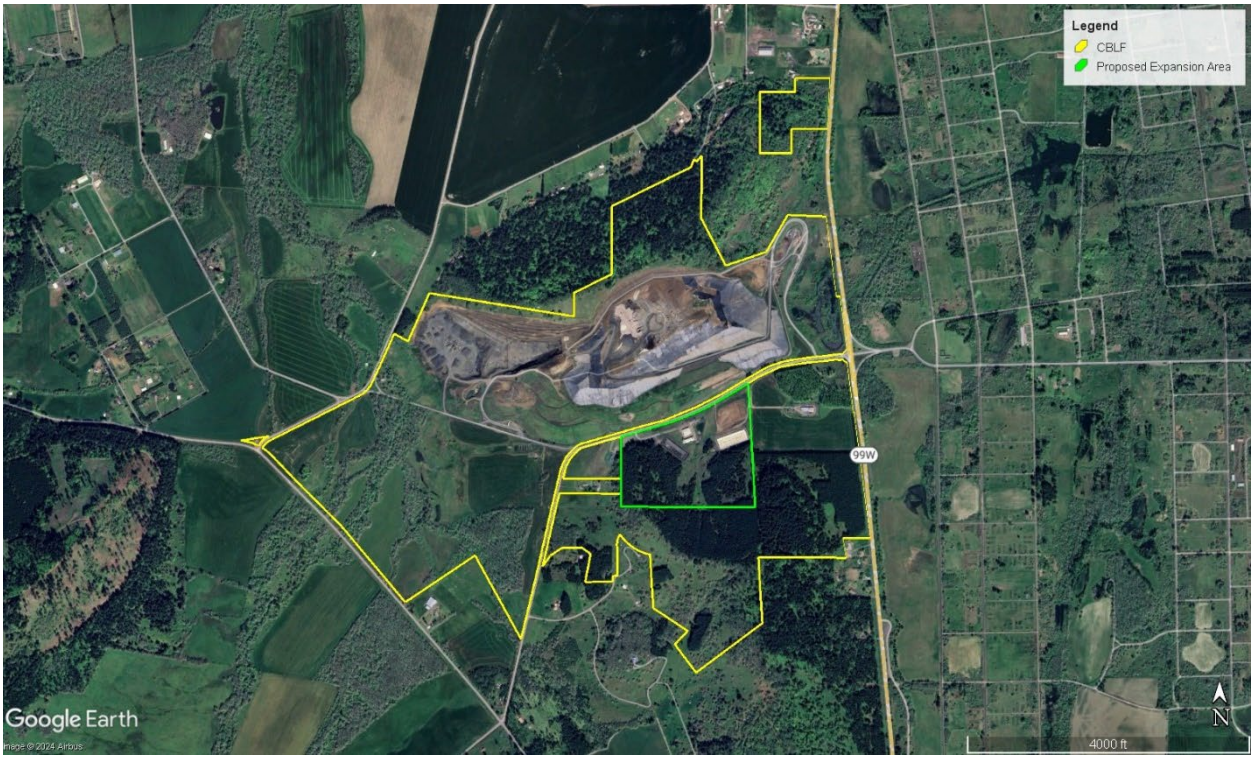

2.9 OTHER POTENTIAL SOURCES OF ODOR IN THE REGION

Although this study only addresses potential odor impacts from the CBLF, it is important to note that other potential sources of odor exist in the region including (but not limited to):

- Agriculture.
- Biosolids land application fields (used only in summer months, but not every).
- Compost / organics recycling facility.
- Wastewater treatment plant.

3.0 METHODOLOGY

Since odor is a subjective human response, odor dispersion modeling provides an objective approach towards understanding how on-site emissions of odor potentially impact off-site locations. The following summarizes the methodology used in this study.

3.1 MODEL SELECTION

The American Meteorological Society/Environmental Protection Agency Regulatory Model (AERMOD) (Version 24142 incorporated into the Lakes Environmental AERMOD View 13.0 software suite) [7] was used to model estimated emissions of odorous pollutants from the landfill and predict maximum, off-site, 1-hour concentrations for each pollutant using the rural dispersion mode and elevated terrain.

AERMOD was selected for this study since:

- AERMOD is preferred/recommended by the EPA for near-field dispersion of emissions for distances less than 50 kilometers in both simple and complex terrain.
- AERMOD is acceptable to the DEQ for dispersion modeling studies [8].
- AERMOD has undergone numerous validation studies.
- AERMOD is in the public domain and is readily available.
- AERMOD can model multiple sources and multiple receptors.
- AERMOD can use representative meteorological data to simulate atmospheric conditions that affect the transport and dispersion of air pollution from sources.
- AERMOD can use local terrain data to model receptors in complex terrain.
- AERMOD can be used to model impacts of odor causing pollutants.

Input data for AERMOD included the following which are described below:

- source parameters (locations, dimensions, emission rates, etc.);
- receptor locations;
- meteorological data;
- terrain data; and
- model options.

See below for details regarding the AERMOD model input.

3.2 SCENARIOS MODELED

In order to estimate odors from the landfill at its current state as well as with the proposed expansion, modeling was performed in two scenarios. The first scenario (Scenario #1) modeled actual operations in 2023 using estimated emission rates from the following resources:

- Revised 2023 Annual Title V Report (October 11, 2024) for criteria pollutants using process throughputs and emission factors that have already been approved by DEQ;
- Revised 2023 Air Toxics Emission Inventory (ATEI) (August 2024) for speciated air toxics and Volatile Organic Compounds (VOCs) using process throughputs and emission factors that have already been approved by DEQ; and

- U.S. EPA LandGEM model (LandGEM) ran for the 2023 ATEI for additional non-toxic pollutants not included above assuming an EPA default 75% collection efficiency and 98% destruction efficiency by the flares[1].

The second scenario (Scenario #2) looked at year 2052, which is the estimated closure year if current tonnages of waste acceptance from 2023 continue. 2052 would also see the highest landfill gas generation rate based on the model. A 75 collection efficiency was used in this scenario as well. The estimated waste design capacity will be 41,110,068 tons including the expansion area.

A third scenario was considered to show a middle point in landfill expansion, but is dependent on the odor results of the first two scenarios to see if needed.

3.3 SOURCE PARAMETERS

Source parameters were used to model the release of odorous pollutants from the fugitive landfill surface, landfill gas flares, the tipper engines, and the aggregate insignificant (AI) source. The AI source is incorporated by DEQ into each criteria pollutant emission total for the facility, taking into consideration sources that are too small to be permitted.

In Scenario #1, the fugitive landfill source was located in the currently permitted waste area North of Coffin Butte Road. In 2023, two open (candlestick) flares were present at the landfill, as well as two tipper engines and the AI source.

Scenario #2 is proposed to include a fugitive landfill source in the current permitted area, as well as an expansion area South of Coffin Butte Road. Since 2023, the two open flares have been replaced with one enclosed flare with a landfill gas capacity of 3,390 standard cubic feet per minute (scfm). For a conservative approach, it is assumed that all landfill gas collected is going through this flare even though a landfill gas to energy (LFGTE) plant is on-site and expected to control a significant amount of the gas. The proposed landfill gas generation rate from LandGEM in 2052 would exceed this flare's capacity, but for simplicity all emissions were still modeled from this flare source, as a second flare with similar exhaust parameters would be installed close by if needed. The tipper engines and AI source parameters were not changed in Scenario #2; however, these sources were moved to the expansion area as the final buildout's active face would likely be in this region. The size of the AI source needed to be shrunk in order to fit in the smaller expansion area.

Tables 1 through 3 summarize the source parameters modeled while Figure 5 displays the modeled source locations. Most model parameters were taken from the November 2024 Modeling Report submitted to DEQ for CBLF. A revised extent of waste was used for the fugitive landfill surface source, with sources in the expansion area estimated based on engineering drawings.

[1] EPA, 2008a. Background Information Document for Updating AP42 Section 2.4 for Estimating Emissions from Municipal Solid Waste Landfills. National Risk Management Research Laboratory, Air Pollution Prevention and Control Division, U.S. EPA. September 2008.
http://www.epa.gov/ttn/chief/ap42/ch02/draft/db02s04.pdf

Table 1. Point Source Release Parameters

Model ID	Description	Elevation above mean sea level (ft)	Stack Height (ft)	Temperature (F)	Exit Velocity (ft/s)	Stack Diameter (ft)
EFLARE	Enclosed Flare	245.8	40	1,600	39.5	11.68
TIP2	Tipper Engine #2	301.1	9	1,016.6	57.7	0.66
TIP3	Tipper Engine #3	301.3	7.5	927.1	24.3	0.66


Table 2. Flare Source Release Parameters

Model ID	Description	Elevation above mean sea level (ft)	Effective Release Height (ft)	Temperature (F)	Exit Velocity (ft/s)	Stack Diameter (ft)
OPENF1	Open Flare #1	242.6	42.26	900	60	0.67
OPENF2	Open Flare #2	242.6	42.26	900	60	0.67

Table 3. Area Source Parameters

Model ID*	Description	Elevation above mean sea level (ft)	Area (ft^2)	Release Height (ft)	Initial Vertical Dimension (ft)
FUG	Current Fugitive Surface	246.1	8,813,545	262.5	122.1
FUG_EXP	Expanded Fugitive Surface	246.0	2,077,535	154	71.6
AI (2023)	Aggregate Insignificant	281.6	1,132,482	0	0
AI (2052)	Aggregate Insignificant	281.6	668,917	0	0

Figure 5. Modeled Area Source Locations

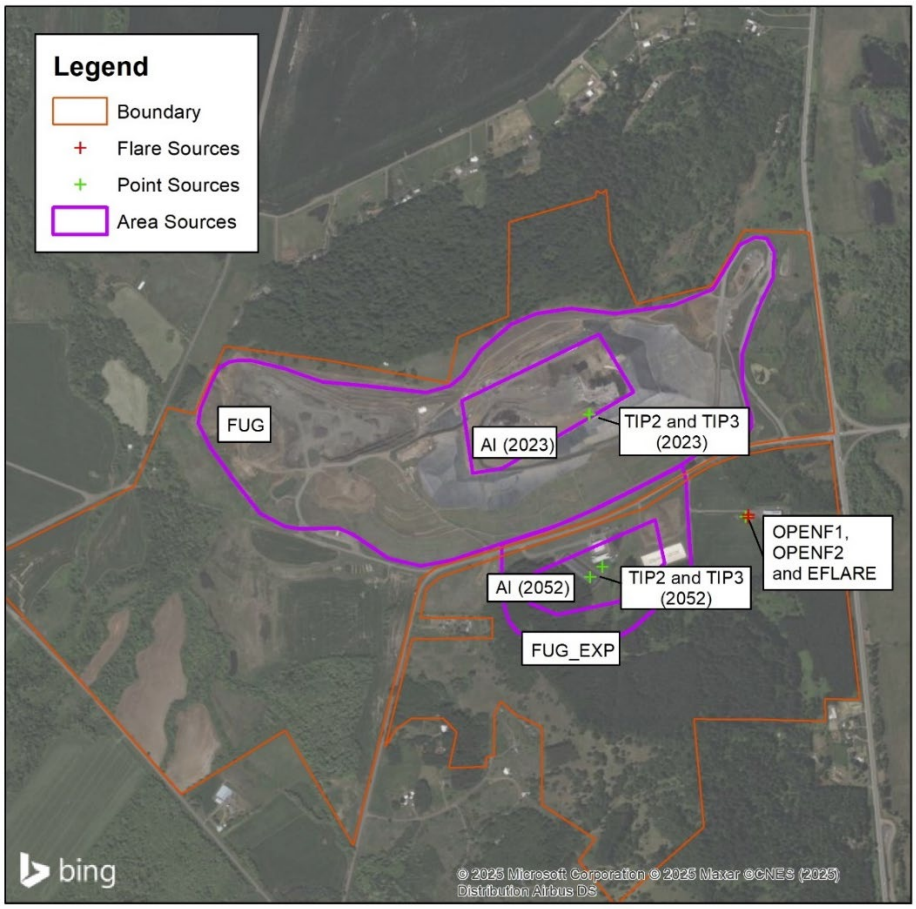


3.4 BUILDING DOWNWASH

Building downwash occurs when wind flowing over/around buildings impacts the dispersion of pollution from nearby stacks (point sources). One building exists 140 feet East of the flares where the LFGTE plant is located. This building is 175 feet by 60 feet wide and 25 feet tall.

3.5 RECEPTORS

AERMOD was used to generate nested 25-meter, 50-meter, and 100-meter spaced receptor grids over the landfill and surrounding area. Receptor flag pole heights were set to zero meters (ground level). On-site receptors within the landfill's property boundary were removed from the analysis. See Figure 6 for the layout of the nested grids.

Figure 6. Nested Receptor Grid

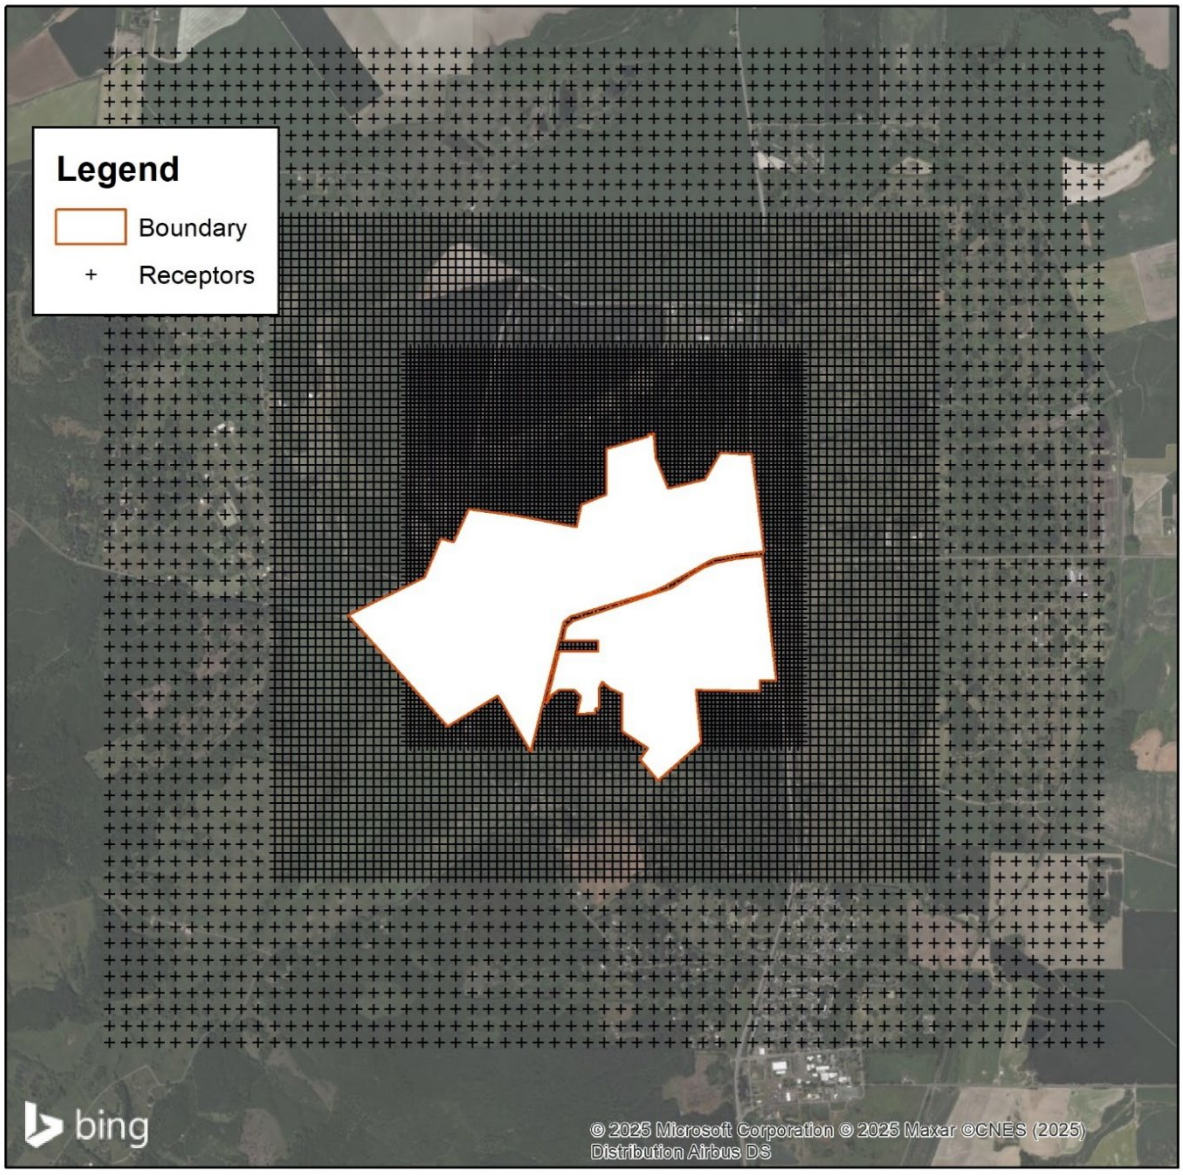

3.6 METEOROLOGICAL DATA


On-site data was collected between November 1, 2004 and October 30, 2005 by CH2M HILL to support permitting for the LFGTE facility (operated by Pacific Northwest Generating Cooperative) expansion which added two additional engines to the facility in 2006. At the time of collection, the meteorological station was located on-site, at a location recommended by DEQ, approximately 100 feet southeast of the LFGTE facility. The data collected from the onsite station included wind speed, wind direction, standard deviation of horizontal wind direction, temperature, delta temperature, and solar radiation. Data for this period is available for 8,727 hours for the year, resulting in a data availability of 99.9%, with greater than 90% availability for any single parameter. Additional details regarding the collected on-site data are available in the 2006 Air Modeling Report prepared by CH2M HILL.

This data set is characterized by strong west-southeast wind pattern. The meteorological data summary was included in the Modeling Protocol approved by DEQ.

The Salem McNary Field was used as the upper air data set. AERSURFACE was used to calculate site specific values for albedo, Bowen ratio, and surface roughness on an annual basis for 12 surface sectors.

A wind rose displays wind speed and wind direction graphically for a designated historical time period. Figure 7 displays the lower altitude (surface) wind rose for the meteorological data modeled in this study. Dominant surface wind patterns occur from the south-southeast and west in this meteorological set. Note, wind data in Figure 7 was measured during a different time period and at a different location than the on-site wind data used for the odor complaint analysis. Therefore, the wind data in Figure 7 was not used in the odor complaint analysis.

Figure 7. Wind Rose of Modeled Meteorological Data

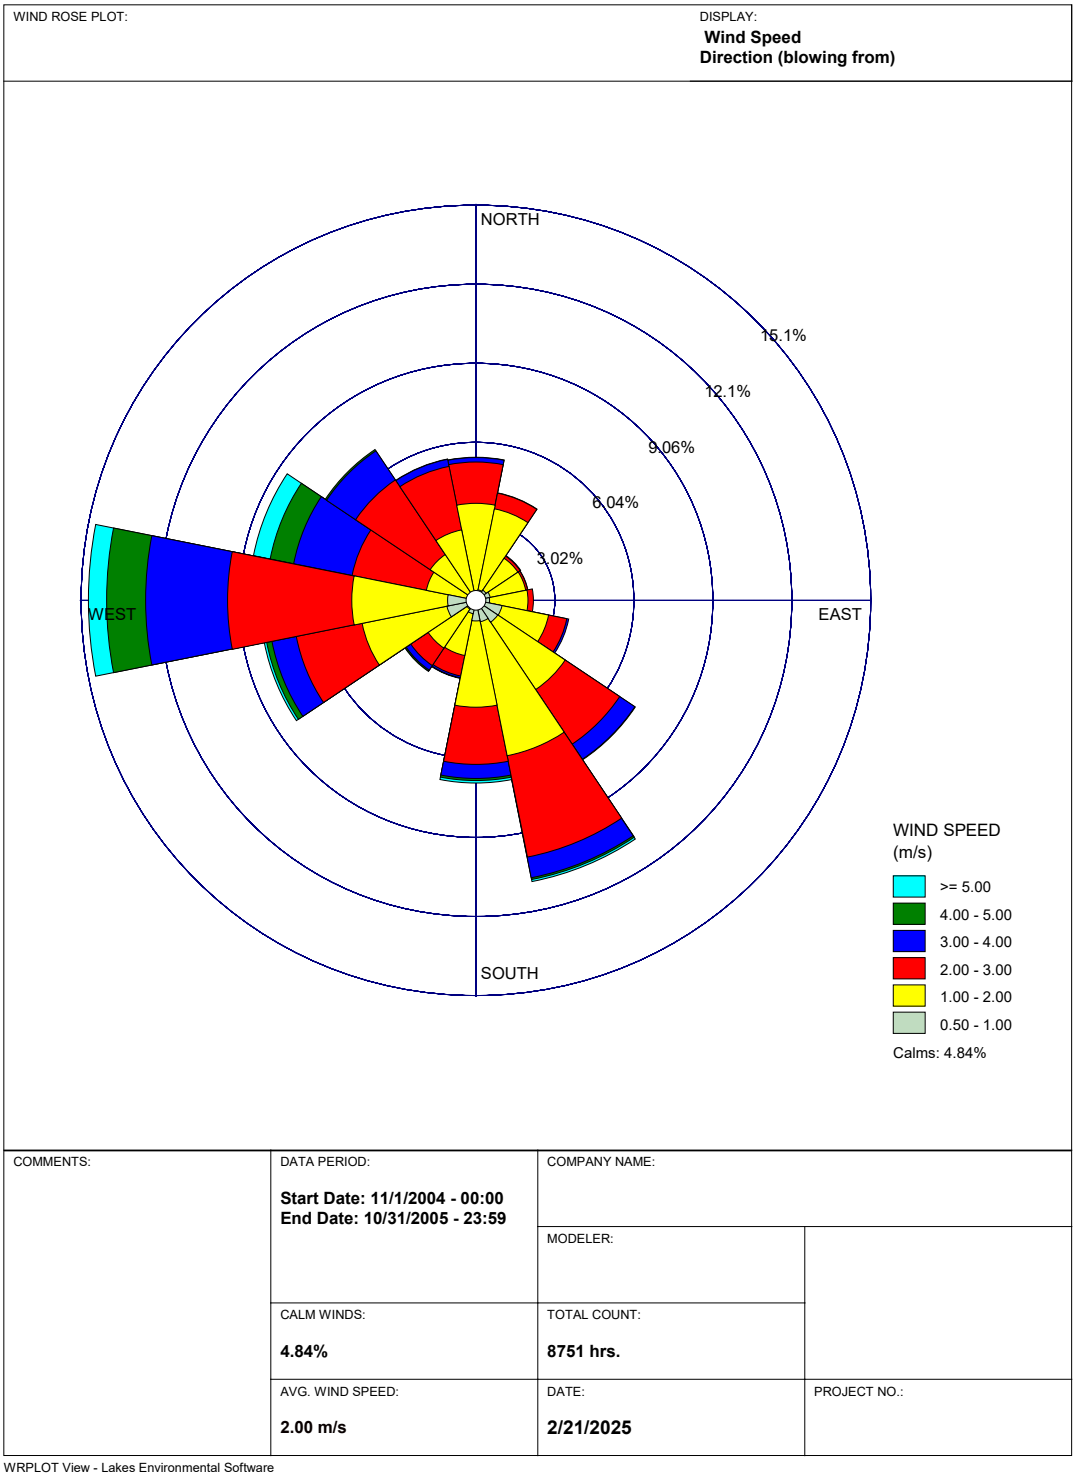

3.7 TERRAIN DATA

Local terrain data was first downloaded from the United States Geological Survey (USGS) 1 arc-second National Elevation Dataset (NED). Elevations were then processed and imported into AERMOD for the sources and receptors modeled.

3.8 NUISANCE ODOR THRESHOLD

Oregon state laws prohibit businesses from emitting odors which cause a nuisance. These nuisance laws are implemented by the DEQ which has developed a strategy for responding to odor complaints reported through an online tool. The strategy emphasizes early odor detection, voluntary cooperation, and the rapid resolution of nuisance conditions related to odors [9]. Since the DEQ has not specified a protocol for odor evaluations, this study modeled pollutants individually so that predicted off-site concentrations could be directly evaluated against the individual pollutant's published odor detection threshold to determine whether the individual pollutant may be detectable in residential or commercial land use areas. Pollutant-specific odor thresholds were obtained from the following resources [10, 11, 12]:

- American Industrial Hygiene Association (AIHA), "Odor Thresholds for Chemicals with Established Occupational Health Standards, 3rd edition".
- National Oceanic and Atmospheric Administration (NOAA), "Computer-Aided Management of Emergency (CAMEO)".
- United States Environmental Protection Agency (EPA), "Health Effects Notebook for Hazardous Air Pollutants".

Note, many pollutants have a range of published odor thresholds. For this study, the lowest odor threshold published by AIHA was used for most pollutants. For pollutants with wide ranges in odor thresholds (e.g., sulfur based compounds such as hydrogen sulfide), the published odor threshold from CAMEO was used. CAMEO was also used for one pollutant that did not have a published odor threshold from AIHA. Finally, EPA odor thresholds were used for two pollutants that either did not have a published odor threshold from AIHA or had an EPA odor threshold lower than the published odor threshold from AIHA. See Appendix E for the odor thresholds modeled in this study.

Scenario #1 (2023 actual operations) had 49 pollutants with published odor thresholds. Since emission rates and odor thresholds vary by pollutant, the 2023 emissions (taken from the 2023 ATEI as well as non-toxics from LandGEM) were screened for pollutants with the highest potential for causing off-site odors. This was accomplished by ranking each pollutant based on the ratio of facility level emissions (in units of grams per second) to odor threshold (in units of grams per meter cubed). Based upon this screening process, this study focused upon evaluating the following top eight pollutants (approximately 95% of the 2023 odor emissions):

- Dimethyl sulfide (methyl sulfide);
- Ethyl benzene;
- Ethyl mercaptan (ethanethiol);
- Hydrogen sulfide;
- Methyl mercaptan;
- Nitrogen oxides (NOx as NO_2);
- Toluene; and
- Xylenes.

See Appendix B for the odor pollutant screening results.

3.9 SCENARIO EMISSION RATES

Emissions of the eight pollutants with the highest odor potential as mentioned in Section 3.8 were calculated for both Scenario #1 and #2. As mentioned, the estimated actual emissions from 2023 were used for Scenario #1. Hydrogen Sulfide, Xylene, Toluene, and ethyl benzene from this ATEI were directly brought into the model. The only change to sources from the ATEI was the landfill surface, noted as F-LFG1 and F-LFG2, which were combined and modeled as FUG. Dimethyl sulfide, methyl mercaptan, and ethyl mercaptan were taken from LandGEM for the 2023 year, which determined 591.58 MMscf of landfill gas was emitted fugitively and 607.56 MMsf of landfill gas was combusted by the open flares. These three pollutants are only present in the landfill gas sources. Nitrogen oxides (NOx) emissions were taken from the 2023 annual Title V emission calculations reported to DEQ. See Appendix C for Scenario #1 emission rates.

Scenario #2 requires LandGEM to estimate future yearly tonnages until the design capacity is reached. The design capacity is 41,110,068 tons including the expansion area, which will be reached in year 2052 assuming the 2023 waste acceptance of 930,373 tons continues annually. This would generate 1,132 MMscf of fugitive landfill gas and 3,399 MMscf of collected gas in year 2052. The same methodology from Scenario #1 was used to calculate fugitive and flare emissions using the permitted emission factor for NOx of 27.35 lb/MMscf. The total landfill fugitive surface area is 1,011,815 square meters, with 81% of this being in the current area, and 19% in the southern proposed expansion. Total fugitive emissions were split between FUG and FUG_EXP based on this area percentage. See Appendix D for Scenario #2 emission rates for the eight targeted odorous pollutants.

Emissions by source for each scenario are shown in Tables 4 and 5 below.

Table 4. Scenario #1: 2023 Emissions By Source (g/s)

Pollutant	FUG	OPENF1	OPENF2	TIP2	TIP3	AI
Ethyl Benzene	1.06E-02	1.04E-04	1.14E-04			
Hydrogen Sulfide	2.63E-02	2.57E-04	2.82E-04			
Toluene	7.86E-02	7.70E-04	8.45E-04	8.12E-05	6.26E-05	
Xylene	2.79E-02	2.73E-04	3.00E-04	5.66E-05	4.36E-05	
Dimethyl Sulfide	9.67E-03	2.90E-04	2.90E-04			
Ethyl Mercaptan	2.85E-03	8.56E-05	8.56E-05			
Methyl Mercaptan	2.40E-03	7.20E-05	7.20E-05			
Nitrogen Oxides		9.15E-02	1.71E-01	8.79E-01	6.77E-01	2.88E-02

Table 5. Scenario #2: 2052 Emissions By Source (g/s)

Pollutant	FUG	FUG_EXP	EFLARE	TIP2	TIP3	AI
Ethyl Benzene	1.65E-02	3.88E-03	1.22E-03			
Hydrogen Sulfide	4.07E-02	9.60E-03	3.02E-03			
Toluene	1.22E-01	2.87E-02	9.03E-03	8.12E-05	6.26E-05	
Xylene	4.32E-02	1.02E-02	3.21E-03	5.66E-05	4.36E-05	
Dimethyl Sulfide	1.66E-02	3.91E-03	1.23E-03			
Ethyl Mercaptan	4.89E-03	1.15E-03	3.63E-04			
Methyl Mercaptan	4.12E-03	9.71E-04	3.05E-04			
Nitrogen Oxides			1.34E+00	8.79E-01	6.77E-01	2.88E-02

4.0 RESULTS

Tables 6 and 7 summarize the peak, off-site, 1-hour pollutant concentrations for each modeling scenario in units of micrograms per meter cubed (ug/m3). Each pollutant impact was then compared to its odor threshold via a ratio called dilution to threshold or D/T (i.e., maximum impact divided by odor threshold). A D/T ratio of less than one indicates that the predicted impact would not cause a detectable nuisance odor impact. See Figure 8 for the peak, off-site impact locations. Figures 9 through Figure 12 show the odor concentration contours from the two pollutants in each scenario with the highest D/T values. For each scenario, NOx had the highest D/T with the tipper engines as driving sources, and dimethyl sulfide had the highest D/T with the fugitive landfill surface as the driving source. All six of the remaining pollutants would show similar contours to dimethyl sulfide as they have the same driving source.


Table 6. Scenario #1: 2023 Model Results

Odor Pollutant	Max Impact (ug/m3)	Odor Threshold (ug/m3)	Max D/T	Driving Source	Max Impact Easting UTM Zone 10 (m)	Max Impact Northing UTM Zone 10 (m)
Dimethyl sulfide (methyl sulfide)	**0.38**	**2.54**	**0.15**	**FUG**	**481,895**	**4,950,080**
Ethyl benzene	0.42	8.68	0.05	FUG	481,895	4,950,080
Ethyl mercaptan (ethanethiol)	0.11	2.54	0.04	FUG	481,895	4,950,080
Hydrogen sulfide	1.04	6.55	0.16	FUG	481,895	4,950,080
Methyl mercaptan	0.095	4.13	0.02	FUG	481,895	4,950,080
NOx (as NO2)	**769.18**	**1,881.62**	**0.41**	**TIP2 and TIP3**	**481,845**	**4,950,455**
Toluene	3.12	97.99	0.03	FUG	481,895	4,950,080
Xylene (mixture)	1.09	52.10	0.02	FUG	481,895	4,950,080

Table 7. Scenario #2: 2052 Model Results

Odor Pollutant	Max Impact (ug/m3)	Odor Threshold (ug/m3)	Max D/T	Driving Source	Max Impact Easting UTM Zone 10 (m)	Max Impact Northing UTM Zone 10 (m)
Dimethyl sulfide (methyl sulfide)	**0.84**	**2.54**	**0.33**	**FUG**	**480,795**	**4,949,855**
Ethyl benzene	0.84	8.68	0.10	FUG	480,795	4,949,855
Ethyl mercaptan (ethanethiol)	0.25	2.54	0.10	FUG	480,795	4,949,855
Hydrogen sulfide	2.06	6.55	0.31	FUG	480,795	4,949,855
Methyl mercaptan	0.21	4.13	0.05	FUG	480,795	4,949,855
NOx (as NO2)	**511.58**	**1,881.62**	**0.27**	**TIP2 and TIP3**	**481,920**	**4,950,530**
Toluene	6.16	97.99	0.06	FUG	480,795	4,949,855
Xylene (mixture)	2.19	52.10	0.04	FUG	480,795	4,949,855

Figure 8. Peak 1-Hour Off-site Odor Impact Locations

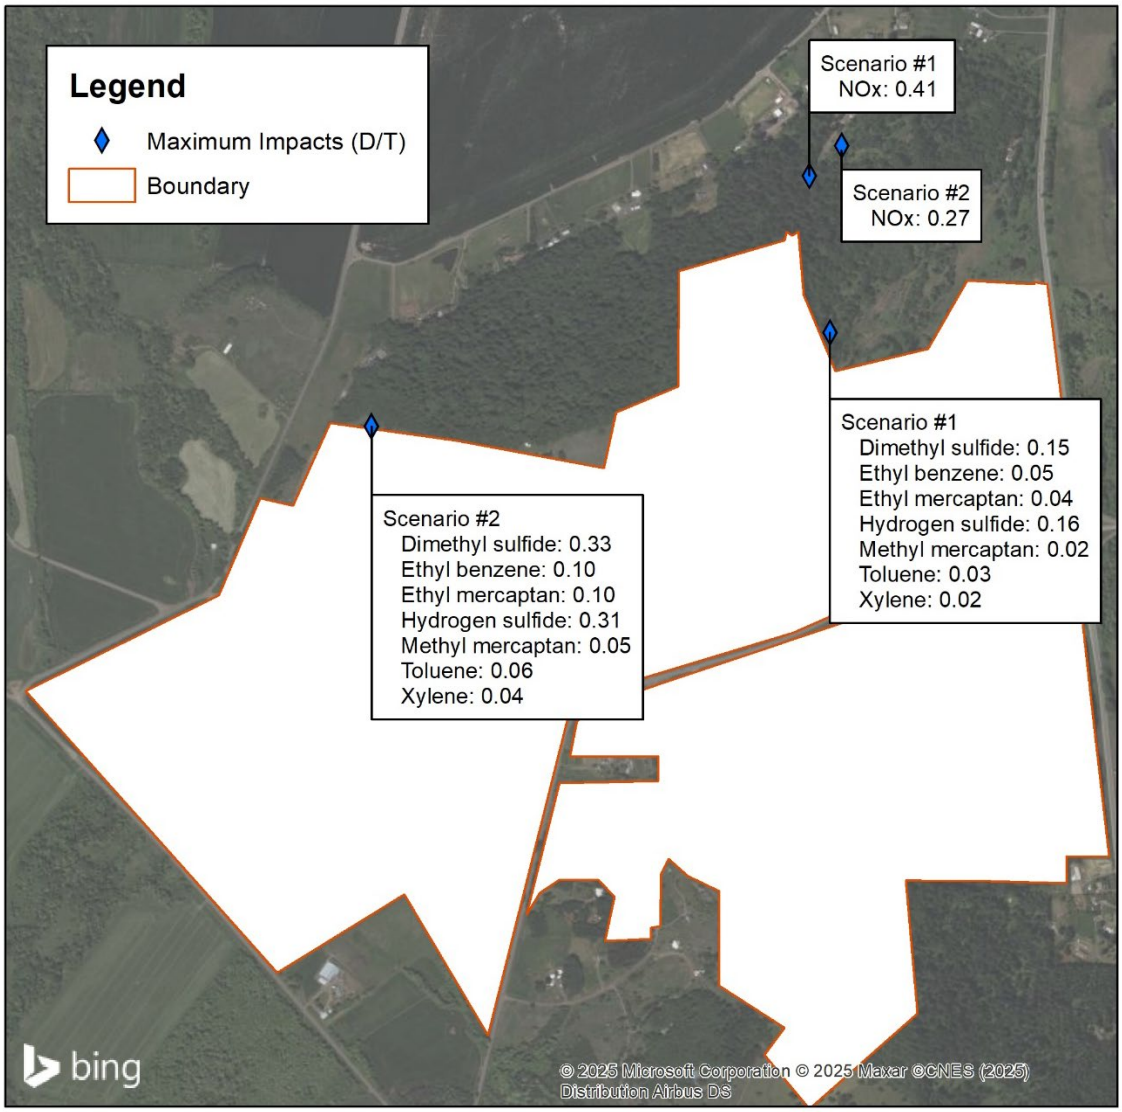

No odor pollutants individually exceeded a D/T value of 1 in this analysis. However, isopleths are shown in the next four figures for NOx and dimethyl sulfide in both scenarios to show where odor impacts are expected to be highest based on modeling. Scenario #2 shows a 2 to 2.5 times increase in impacts from all pollutant driven by the fugitive source as landfill gas generation from the landfill is expected to significantly increase from 2023 to 2052. Scenario #1 shows the higher impacts from Nox as relocating the tipper engines and AI source to the southern expansion area is much better for modeling, having a larger buffer to the North and being at a lower elevation.

Based on the odor results in Scenario #1 and #2, a third scenario in the middle of expansion does not seem necessary. This middle scenario would show results in between Scenario #1 and #2 with slight differences based on landfill mound height in the expansion area and would certainly show D/T values less than 1 for all pollutants.

Figure 9. Scenario #1 NOx Odor D/T Contours

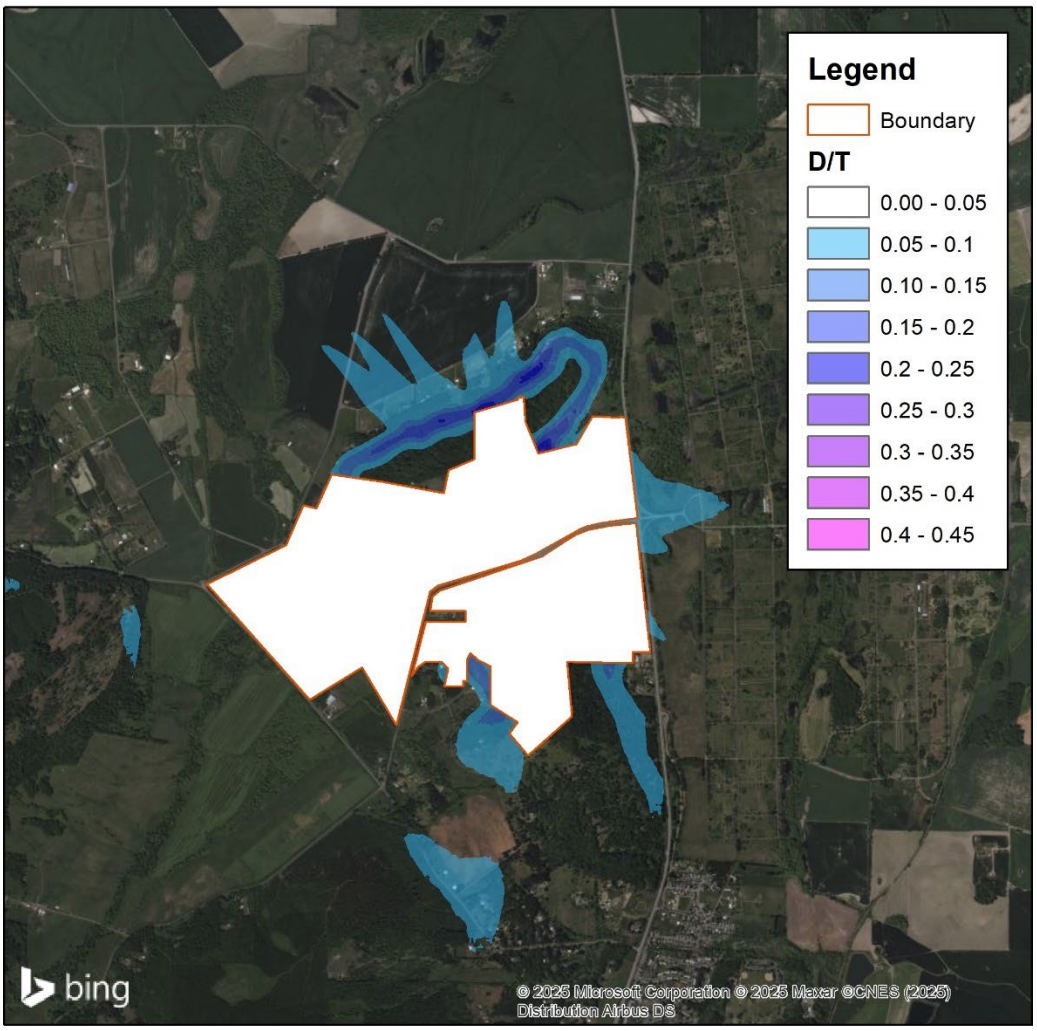


Figure 10. Scenario #1 Dimethyl Sulfide Odor D/T Contours

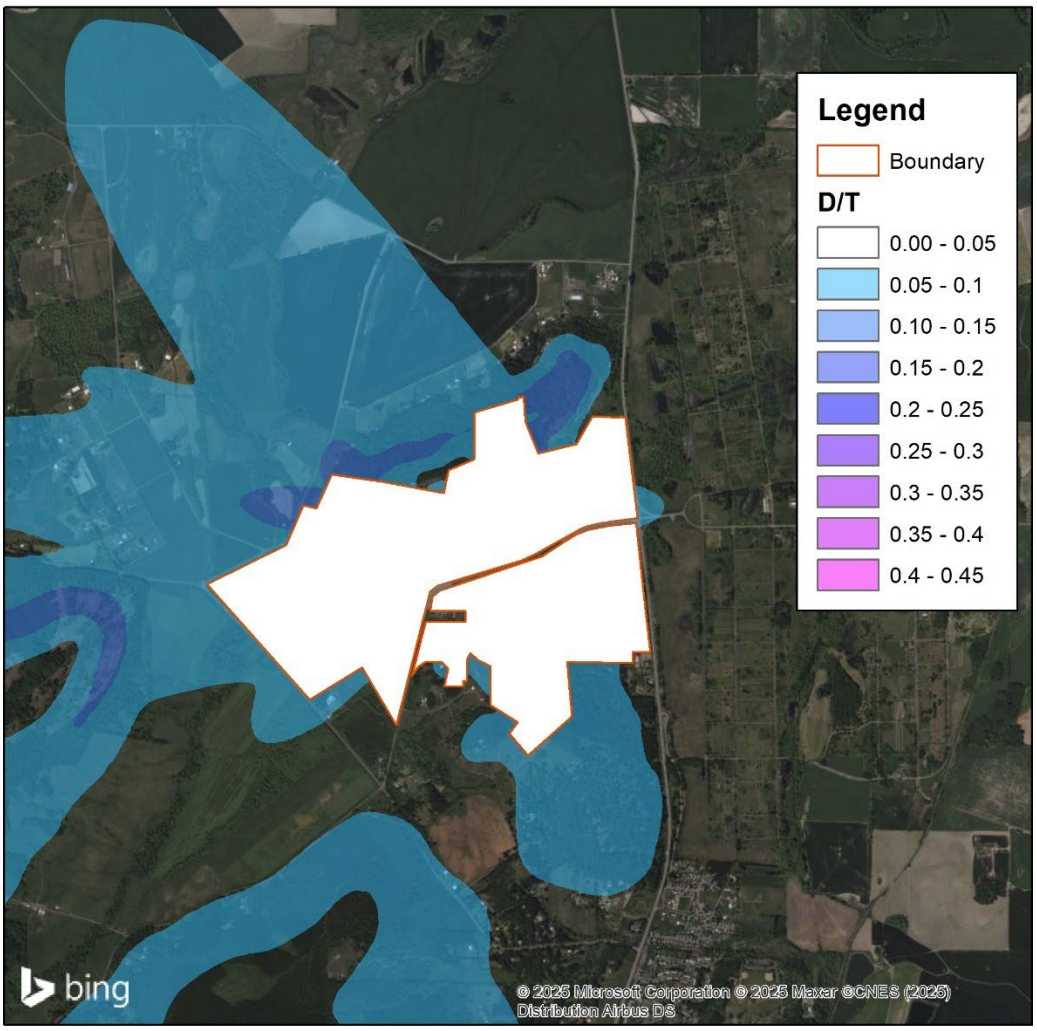


Figure 11. Scenario #2 NOx Odor D/T Contours


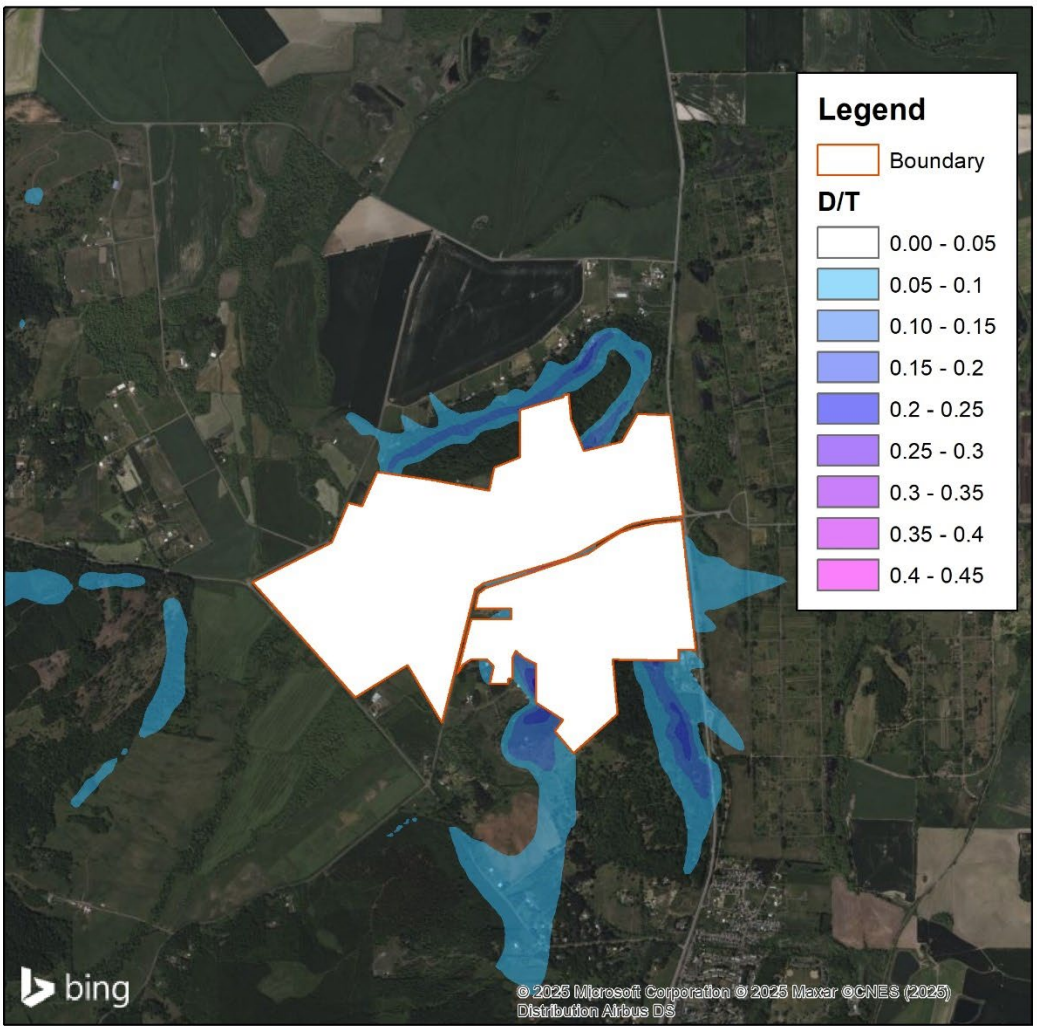


Figure 12. Scenario #2 Dimethyl Sulfide Odor D/T Contours

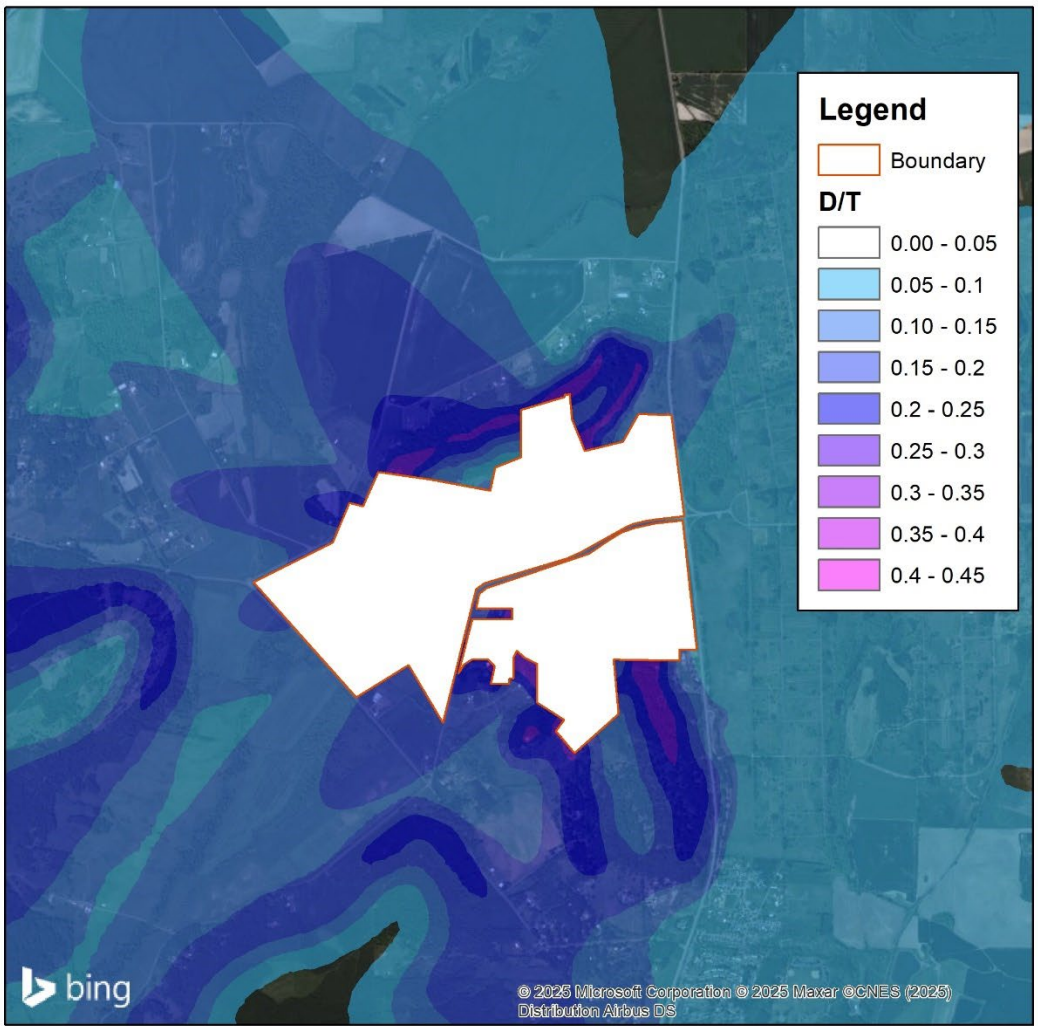

5.0 CONCLUSIONS

5.1 ODOR COMPLAINT ANALYSIS

Based upon the analysis of the odor complaints logged in 2022 through 2024, the following conclusions are presented:

- Complaint locations ranged from adjacent to CBLF to as far as seven miles away.
- Most complaints were located Southwest and South of CBLF, requiring wind from the North or Northeast to be coming from the landfill.
- Based upon the 2022 through 2024 weather data measured on-site; winds were from the North 3.1% of the time and from the Northeast 4.6% of the time (the dominant wind direction was from the South-Southwest 18.7% of the time).
- Complaints peaked in the morning from 8:00 AM to 11:00 AM.
- Complaints specifically peaked in winter months, possibly due to thermal inversions. Colder temperatures have less thermal mixing which leads to higher air quality and odor impacts.
- Correlating the complaint location to wind data during the complaint time showed only 1% of complaints "likely" to come from the landfill and 58% to be "possible" from the landfill.

5.2 ODOR DISPERSION MODELING

Since the DEQ has not specified a protocol for odor evaluations, this study modeled pollutants individually so that predicted off-site concentrations could be directly evaluated against the individual pollutant's published odor detection threshold to determine whether the individual pollutant may be detectable in residential or commercial land use areas. This evaluation was accomplished using a D/T ratio for each pollutant modeled (i.e., maximum 1-hour pollutant concentration modeled divided by its odor threshold). A D/T ratio of one for each pollutant was then used as the threshold for determining whether the existing landfill or proposed expansion project would cause a detectable nuisance odor impact.

Based upon the modeling results of the two scenarios, the following conclusions are presented:

- Scenario #1 (2023 actual operations) was not expected to cause detectable nuisance odors since the D/T ratio for each pollutant modeled was well below one.
- Scenario #2 (2052 proposed operations) was not expected to cause detectable nuisance odors since the D/T ratio for each pollutant modeled was well below one.
- Scenario #2 (2052 proposed operations) D/T ratios increased by 2 to 2.5 times as compared to Scenario #1 (2023 actual operation) for all pollutants except NOx. The decrease in the NOx D/T ratio was due to the change in tipper and AI location. As noted above, all D/T ratios were well below one.
- Peak impact locations were all north of the landfill boundary in Scenario #1 and Scenario #2.
- Moving operations to the proposed expansion area will move the predicted peak, off-site 1-hour impact locations, but the D/T ratio for each pollutant would remain below one.

Typically, odors become a nuisance at or above 7 D/T [13, 14] so using 1 D/T for comparison is expected to be conservative. Therefore, this study concludes that the proposed expansion Project will not cause detectable off-site nuisance odor impacts at nearby residential or commercial areas.

6.0 REFEFENCES

1. Benton County, “Taxlots”, https://gis.co.benton.or.us/gisdata/Assessment/.

2. Benton County, “Benton County Zoning Map Online”, https://cd.bentoncountyor.gov/maps/.

3. United States Geological Survey, “National Elevation Dataset (NED)”, https://www.usgs.gov/publications/national-elevation-dataset.

4. Arizona Department of Environmental Quality, “Temperature Inversions Impact Air Quality”, https://legacy.azdeq.gov/environ/air/ozone/Inversion%20Info.pdf.

5. National Weather Service, “What Is An Inversion?”, https://www.weather.gov/media/lzk/inversion101.pdf.

6. Valley Landfills, Inc., “Burden of Proof 2024 Conditional Use Application”, https://coffinbuttelandfill.com/2024-cup/.

7. Lakes Environmental, “AERMOD View 13.0”, AERMOD Version 24142, https://www.weblakes.com/, January 2025.

8. Oregon Department of Environmental Quality, “Recommended Procedures for Air Quality Dispersion Modeling”, https://www.oregon.gov/deq/aq/Pages/default.aspx, March 2022.

9. Oregon Department of Environmental Quality, “Nuisance Odor Strategy”, https://www.oregon.gov/deq/aq/pages/nuisance-odor.aspx.

10. American Industrial Hygiene Association (AIHA), “Odor Thresholds for Chemicals with Established Occupational Health Standards, 3rd edition”, https://www.aiha.org.

11. National Oceanic and Atmospheric Administration (NOAA), “Computer-Aided Management of Emergency (CAMEO), https://cameochemicals.noaa.gov/search/simple.

12. United States Environmental Protection Agency (EPA), “Health Effects Notebook for Hazardous Air Pollutants”, https://www.epa.gov/haps/health-effects-notebook-hazardous-air-pollutants.

13. San Diego State University and California Integrated Waste Management Board, “Contractor’s Report to the Board – Comprehensive Compost Odor Response Project”, March 2007, https://www2.calrecycle.ca.gov/Publications/Download/841.

14. McGinley, P.E., Charles M., “Enforceable Permit Odor Limits”, St. Croix Sensory, Inc., https://www.fivesenses.com/, 2000.

Appendix A

Odor Complaint Review

Comparison of CBLF Odor Complaints to On-site Wind Data

Odor Event ID	Odor Event Date	Odor Event Time	Complainant	Location of Odor	Description/Rating	Distance from Complaint Location to CBLF *	Direction from Complaint Location to CBLF **	On-site Wind Direction	Comments	Correlation Category
1	2/22/2022	(N/A)	DEQ informed us of 25 odor complaints they had received between 11/18/21 and 2/7/22. No additional details provided	(N/A)	(N/A)	(N/A)	(N/A)	(N/A)	Complaint times not specified. Wind speeds and wind directions varied throughout the period.	Unknown
2	7/1/2022	10:00 AM	via DEQ	(N/A)	"The usual stench from the landfill. Once again occuring at my location as the marine clouds lift and the day warms.	(N/A)	(N/A)	Calm	Southwest wind (0 mph). Winds were from the southwest (0-3 mph) between 0030 and 1030 hours.	Possible
3	7/26/2022	8:00 AM	via DEQ	(N/A)	"odors from the Coffin Butte Landfill. Quite noticeable this morning while we had a high pressure system and no wind", complex toxic chemical slew	(N/A)	(N/A)	SW	Southwest wind (1 mph). Winds were calm (0 mph) between 0230 and 0730 hours.	Possible
4	7/30/2022	8:00 AM	via DEQ	(N/A)	Coffin Butte Landfill by Republic. Sulfur, dump odor	(N/A)	(N/A)	Calm	South-southeast wind (0 mph). Winds were from the east-northeast (4 mph) at 0700 hours, then calm (0 mph) at 0730 and 0800 hours.	Possible
5	8/15/2022	9:13 AM	via DEQ	(N/A)	"the Coffin Butte Dump smell is noticeable on occasion. Today it is really bad. To the point of making me sick to my stomach when I walk around outside", methane	(N/A)	(N/A)	S / SW	South to southwest winds (1-5 mph). Winds were calm (0 mph) between 0430 and 0830 hours.	Possible
6	8/17/2022	(N/A)	DEQ	assorted via DEQ	(N/A)	(N/A)	(N/A)	(N/A)	Complaint time not specified. Wind speeds and wind directions varied throughout the day.	Unknown
7	12/13/2022	(N/A)	complaint forwarded to Ian Macnab from Hugh Gao of DEQ. No specific details of timing of event.	"neighborhood surrounding landfill"	"emissions gas, unsafe air quality"	(N/A)	(N/A)	(N/A)	Complaint time not specified. Wind speeds and wind directions varied throughout the day.	Unknown
8	9/28/2023	(N/A)	N/A (forwarded from DEQ) 2/7/24	(N/A)	"overpowering and pervasive to my nostrils and eyes"	(N/A)	(N/A)	(N/A)	Complaint time not specified. Wind speeds and wind directions varied throughout the day.	Unknown
9	11/21/2023	(N/A)	Becky LeBlanc	Writsman Creek Dr	"dump smell"	~ 3. 8 miles	NE	(N/A)	Complaint time not specified. Winds were briefly from north-northeast at 1000, 1130, and 1230 hours. Winds were from the north-northeast (0-5 mph) between 1400 and 2330 hours. Possible due to channeling effects of terrain.	Unknown
10	11/29/2023	12:40 PM	Larry Leblanc	Writsman Creek Dr	(N/A)	~ 3. 8 miles	NE	Calm	North-northeast wind (0 mph). Winds were from the north-northeast (0-4 mph) between 0700 to 1300 hours. Possible due to channeling effects of terrain.	Possible
11	12/1/2023	3:36 PM	Becky LeBlanc	Writsman Creek Dr	(N/A)	~ 3. 8 miles	NE	S	South wind (6 mph). Winds had a southerly component prior to event.	Not likely
12	12/12/2023	1:35 PM	Larry LeBlanc	Writsman Creek Dr	(N/A)	~ 3. 8 miles	NE	WNW	West-northwest wind (2 mph). Wind was briefly from the northeast (2 mph) at 1230 hours.	Possible
13	12/14/2023	(N/A)	N/A (forwarded from DEQ) 2/7/24	(N/A)	"particularly nasty"	(N/A)	(N/A)	(N/A)	Complaint time not specified. Wind speeds and wind directions varied throughout the day.	Unknown

Comparison of CBLF Odor Complaints to On-site Wind Data

Odor Event ID	Odor Event Date	Odor Event Time	Complainant	Location of Odor	Description/Rating	Distance from Complaint Location to CBLF *	Direction from Complaint Location to CBLF **	On-site Wind Direction	Comments	Correlation Category
14	12/15/2023	12:00 PM	N/A (forwarded from DEQ) 2/7/24	highway 20 at independence highway	"absolutely overpowering"	~ 5.1 miles	NNW	WNW	West-northwest wind (1 mph). Winds were from the west-northwest (0-3 mph) between 0000 and 1230 hours.	Not likely
15	12/16/2023	2:00 PM	Larry LeBlanc	Writsman Creek Dr	"overwelming stench this morning"	~ 3. 8 miles	NE	NNE	North-northeast wind (4 mph). Winds were from the north-northeast (3-4 mph) between 1230 and 1400 hours. Possible due to channeling effects of terrain.	Possible
16	12/25/2023	(N/A)	N/A (forwarded from DEQ) 2/7/24	(N/A)	"like rotten garbage, some sort of gas"	(N/A)	(N/A)	(N/A)	Complaint time not specified. Wind speeds and wind directions varied throughout the day.	Unknown
17	1/12/2024	12:15 PM	N/A (forwarded from DEQ)	"apx 3 miles from Coffin Butte landfill"	"horrible smell of the landfill"	~ 3 miles	(N/A)	N / NNE	North-northeast wind (6 mph) at 1200 hours. North wind (4 mph) at 1230 hours.	Possible
18	1/18/2024	12:00 PM	N/A (forwarded from DEQ) 2/7/24	(N/A)	(N/A)	(N/A)	(N/A)	Calm	Northeast wind (0 mph). Winds were from the northeast (0-3 mph) between 0800 and 1200 hours.	Possible
19	1/18/2024	12:00 PM	N/A (forwarded from DEQ) 2/7/24	(N/A)	"odor was very obvious"	(N/A)	(N/A)	Calm	Northeast wind (0 mph). Winds were from the northeast (0-3 mph) between 0800 and 1200 hours.	Possible
20	1/18/2024	1:30 PM	N/A (forwarded from DEQ) 2/7/24	"several miles south of Coffin Butte landfill"	"incredibly intense"	~ 2+ miles	N	NNW	North-northwest wind (2 mph). Winds had a northerly component between 0530 and 1330 hours.	Possible
21	1/18/2024	3:30 PM	N/A (forwarded from DEQ) 2/7/24	(N/A)	"really bad"	(N/A)	(N/A)	SW	Southwest wind (3 mph). Winds had just shifted from northwest / west-northwest to southwest.	Possible
22	1/18/2024	4:00 PM	N/A (forwarded from DEQ) 2/7/24	"town of Corvallis"	"hits you like a wet blanket and permeates into the home as well"	~ 6.7 miles	N	NW	Northwest wind (6 mph).	Not likely
23	1/19/2024	8:00 AM	N/A (forwarded from DEQ) 2/7/24	(N/A)	"very apparent"	(N/A)	(N/A)	SW	Southwest wind (2 mph). Winds were calm (0 mph) between 0500 and 0730 hours.	Possible
24	2/3/2024	9:00 AM	N/A (forwarded from DEQ) 2/7/24	(N/A)	"foul chemical odor"	(N/A)	(N/A)	S	South wind (2 mph). Winds were calm (0 mph) between 0530 and 0830 hours.	Possible
25	2/3/2024	10:00 AM	N/A (forwarded from DEQ) 2/7/24	(N/A)	"Strong smell of methane"	(N/A)	(N/A)	Calm	South wind (0 mph). Winds were calm (0 mph) between 0530 and 1000 hours except for south wind (2 mph) at 0900 hours.	Possible
26	2/3/2024	1:00 PM	N/A (forwarded from DEQ) 2/7/24	"apx 3 miles from the landfill"	"nasty, horrible and probably not good for anyone to breathe"	~ 3 miles	(N/A)	NNE	North-northeast wind (2 mph). Winds were calm (0 mph) between 0930 and 1230 hours.	Possible
27	2/3/2024	3:00 PM	N/A (forwarded from DEQ) 2/7/24	(N/A)	"Chemical type smell, Horrible"	(N/A)	(N/A)	Calm	North-northeast wind (0 mph). Winds from the north-northeast (1-4 mph) between 1400 and 1430 hours.	Possible
28	2/3/2024	(N/A)	N/A (forwarded from DEQ) 2/16/24	"south end Tampico Rd"	"so strong"	~ 1.7 miles	NNW	(N/A)	Complaint time not specified. Wind speeds and wind directions varied throughout the day.	Unknown
29	2/8/2024	12:46 PM	N/A (forwarded from DEQ) 2/16/24	(N/A)	"strong"	(N/A)	(N/A)	NNE	North-northeast wind (1-5 mph). Winds were calm (0 mph) between 0000 and 1130 hours.	Possible
30	2/10/2024	7:30 AM	N/A (forwarded from DEQ) 2/16/24	"soap creek rd"	"awful stench"	~ 0 to 5.4 miles	Various	Calm	South wind (0 mph). Winds were calm (0 mph) between 0000 and 0730 hours.	Possible
31	2/10/2024	8:30 AM	N/A (forwarded from DEQ) 2/16/24	"soap creek valley"	"stinky air" "especially bad"	~ 3.3 miles	NE	Calm	South wind (0 mph). Winds were calm (0 mph) between 0000 and 0830 hours.	Not likely

Comparison of CBLF Odor Complaints to On-site Wind Data

Odor Event ID	Odor Event Date	Odor Event Time	Complainant	Location of Odor	Description/Rating	Distance from Complaint Location to CBLF *	Direction from Complaint Location to CBLF **	On-site Wind Direction	Comments	Correlation Category
32	2/10/2024	9:29 AM	N/A (forwarded from DEQ) 2/16/24	"by the landfill"	(N/A)	(N/A)	(N/A)	Calm	South wind (0 mph). Winds were calm (0 mph) between 0000 and 1030 hours.	Possible
33	2/13/2024	(N/A)	N/A (forwarded from DEQ) 2/16/24	"above 800ft elevation, along Vineyard Mountain Ridge"	"the usual Coffin Butte stench"	~ 4.7 miles	NNE	(N/A)	Complaint time not specified. Wind speeds and wind directions varied throughout the day.	Unknown
34	2/14/2024	8:30 AM	N/A (forwarded from DEQ) 2/16/24	(N/A)	"very bad"	(N/A)	(N/A)	Calm	North-northeast wind (0 mph). Winds were calm (0 mph) between 0700 and 0830 hours.	Possible
35	2/14/2024	11:00 AM	N/A (forwarded from DEQ) 2/23/24	"my home, Soap creek rd, Tampico rd, Adair Village"	"usual rotting garbage odor"	~ 0 to 1.8 miles	Various	Calm	North-northeast wind (0 mph). Winds were calm (0 mph) between 0700 and 1100 hours.	Possible
36	2/15/2024	10:51 PM	N/A (forwarded from DEQ) 2/23/24	(N/A)	"extremely strong"	(N/A)	(N/A)	WSW	West-southwest wind (3 mph) at 2300 hours. Winds had a northerly component between 2030 and 2230 hours.	Possible
37	2/20/2024	9:00 AM	N/A (forwarded from DEQ) 2/23/24	(N/A)	"rotting garbage"	(N/A)	(N/A)	S	South wind (3 mph). Winds were from the east-northeast (0-3 mph) between 0700 and 0830 hours.	Possible
38	2/20/2024	3:00 PM	N/A (forwarded from DEQ) 2/23/24	700-800 ft elevation	"usual landfill stench"	(N/A)	(N/A)	Calm	North-northeast wind (0 mph). Winds were calm (0 mph) between 1330 and 1500 hours except for north-northeast (4 mph) at 1430 hours.	Possible
39	2/20/2024	3:37 PM	N/A (forwarded from DEQ) 2/23/24	(N/A)	"malodorous chemical smell"	(N/A)	(N/A)	Calm	North-northeast wind (0 mph) at 1530. Winds were calm (0 mph) between 1330 and 1600 hours except for north-northeast (4 mph) at 1430 hours.	Possible
40	2/22/2024	10:48 AM	N/A (forwarded from DEQ) 3/1/24	7 miles south of the landfill	(N/A)	~ 7 miles	N	W	West wind (3 mph). Winds were calm or from the south (0-3 mph) between 0400 and 1030 hours.	Not likely
41	2/24/2024	1:00 PM	N/A (forwarded from DEQ) 3/1/24	(N/A)	"Rotting stench"	(N/A)	(N/A)	NNE	North-northeast wind (3 mph).	Possible
42	2/24/2024	(N/A)	N/A (forwarded from DEQ) 3/1/24	3 miles south of landfill	"sour, reeking stench"	~ 3 miles	N	(N/A)	Complaint time not specified. Wind speeds and wind directions varied throughout the day.	Unknown
43	3/6/2024	7:30 AM	forwarded from DEQ	"South of Landfill"	"Reeking Stench"	~ 0 miles	N	Calm	South-southeast wind (0 mph). Winds were calm (0 mph) between 0000 and 0930 hours.	Possible
44	3/8/2024	8:30 AM	Faye Yoshihara	37461 Soap Creek Rd.	"rotting garbage plus acrid chemical smell", level 8	~ 3.7 miles	NE	Calm	South-southeast wind (0 mph). Winds were calm (0 mph) between 0000 and 0830 hours.	Not likely
45	3/8/2024	1:00 PM	Ken Kupperman	12425 Sauerkraut Rd	"5"	~ 5 miles	SE	NNE	North-northeast (1 mph). Wind was from the north-northeast (0-2 mph) between 1030 and 1300 hours.	Not likely
46	3/12/2024	2:30 PM	forwarded from DEQ	E.E. Wilson State Wildlife Area	"landfill odor with a noxious chemical component"	~ 1 mile	W	SSW	South-southwest wind (9 mph). Strong winds (6-9 mph) between 1330 and 1430 hours are not typically associated with odor complaints.	Not likely
47	3/23/2024	8:00 AM	Kate Schoenhals	White Fir and Trillium Lane, also Robison road	"foul/gassy, for two hours"	~ 1.1 to 1.8 miles	Various	Calm	Northeast wind (0 mph). Winds were from the northeast (0-2 mph) between 0500 and 0800 hours.	Not likely
48	4/1/2024	8:00 AM	Elizabeth Patte	37655 Zeolite Hills Rd	10	~ 3.6 miles	NE	Calm	South-southwest wind (0 mph). Winds were calm (0 mph) between 0000 and 0800 hours except for south-southwest (1 mph) at 0400 hours.	Not likely

Comparison of CBLF Odor Complaints to On-site Wind Data

Odor Event ID	Odor Event Date	Odor Event Time	Complainant	Location of Odor	Description/Rating	Distance from Complaint Location to CBLF *	Direction from Complaint Location to CBLF **	On-site Wind Direction	Comments	Correlation Category
49	4/1/2024	9:00 AM	Vicki Druliner	27673 Writsman Creek Drive	"incredibly bad", 10	~ 3.7 miles	NE	Calm	South-southwest wind (0 mph). Winds were calm (0 mph) between 0000 and 0900 hours except for south-southwest (1 mph) at 0400 hours.	Not likely
50	4/1/2024	11:30 PM	Nathalie Sutherland	2281 Paddington Dr NW	10, "smells like rotten eggs. But worse. More chemically."	~ 5.2 miles	WNW	Calm	Southeast wind (0 mph). Winds were mostly calm (0 mph) between 1830 and 2330 hours except for east-southeast (1 mph) at 2300 hours.	Not likely
51	4/12/2024	7:00 AM	forwarded from DEQ	"my house"	"overpowering landfill stench"	(N/A)	(N/A)	Calm	North-northeast wind (0 mph). Winds were from the north-northeast (0-1 mph) between 0600 and 0700 hours.	Possible
52	5/2/2024	7:00 PM	forwarded from DEQ	(N/A)	"Strong odors"	(N/A)	(N/A)	Calm	East-northeast wind (0 mph). Winds were calm (0 mph) between 1500 and 1900 hours.	Possible
53	5/23/2024	7:30 AM	forwarded from DEQ	(N/A)	"smell of Garbage" overwhelming	(N/A)	(N/A)	NNE	North-northeast wind (4 mph). Winds were calm (0 mph) between 0300 and 0700 hours.	Possible
54	5/23/2024	7:50 AM	forwarded from DEQ	5 miles from the dump	smell the dump	~ 5 miles	(N/A)	NNE	North-northeast wind (3-4 mph). Winds were calm (0 mph) between 0300 and 0700 hours.	Possible
55	5/23/2024	9:30 AM	forwarded from DEQ	5 miles south, adair	"coffin Butte's effluence"	~ 5 miles	N	NNE	North-northeast wind (3 mph). Winds were from the north-northeast (0-4 mph) between 0730 and 0930 hours.	Possible
56	5/23/2024	6:00 PM	forwarded from DEQ	"near coffin Butte"	"trash and rotten egg"	~ 0 miles	Various	NE	Northeast wind (10 mph). Strong winds are not typically associated with odor complaints.	Not likely
57	7/12/2024	12:06 AM	forwarded from DEQ	"south of the landfill"	"landfill smell"	~ 0 miles	N	WSW	West-southwest wind (3 mph). Winds were from the northwest (1-2 mph) between 2300 and 2330.	Not likely
58	7/24/2024	1:00 PM	forwarded from DEQ	near SE corner of Landfill buffer property	Noticeable unpleasant methane odor	~ 0 miles	NW	S	South wind (6 mph). Winds were from the northwest (4 mph) at 1230 hours.	Possible
59	7/30/2024	5:30 PM	forwarded from DEQ	4 miles SE of landfill	"landfill dump smell"	~ 4 miles	NW	SW	Southwest wind (6 mph).	Not likely
60	8/4/2024	8:30 AM	forwarded from DEQ (8/26)	SW of Landfill or driving by	dump stench	~ 0 miles	NE	Calm	South wind (0 mph). Wind was calm (0 mph) between 0600 and 0830 hours.	Possible
61	8/8/2024	7:40 AM	Ryan Griffin	Oak Grove Drive & Powers	"dump smell, like driving by", "10"	~ 4 miles	WNW	Calm	West-southwest wind (0 mph). Winds were from the west-southwest (0-3 mph) between 0330 and 0800 hours.	Not likely
62	8/8/2024	7:45 AM	Lauren Griffin	Palestine & Oak Grove	"9"	~ 3.8 miles	WNW	Calm	West-southwest wind (0 mph). Winds were from the west-southwest (0-3 mph) between 0330 and 0800 hours.	Not likely
63	8/9/2024	3:15 PM	forwarded from DEQ	(N/A)	Piercing garbage smell	(N/A)	(N/A)	WNW / NE	West-northwest wind (2 mph) at 1500 hours. Northeast wind (2 mph) at 1530 hours.	Possible
64	8/9/2024	5:53 PM	forwarded from DEQ	"miles away"	"terrible smell"	~ 2+ miles	(N/A)	SW	Southwest wind (10 mph). Strong winds are not typically associated with odor complaints.	Not likely
65	8/18/2024	7:30 AM	Ryan Griffin	Oak Grove Drive & Powers	"smells like driving by the dump", 8	~ 4 miles	WNW	Calm	South wind (0 mph). Winds were calm (0 mph) between 0500 and 0730 hours except from the south (2 mph) at 0630 hours.	Not likely
66	8/23/2024	6:30 PM	forwarded from DEQ	South of Landfill	"landfill chemical stink"	~ 0 miles	N	NW	Northwest wind (1 mph).	Possible
67	11/26/2024	11:30 AM	forwarded from DEQ	(N/A)	"Coffin Butte dump stench"	(N/A)	(N/A)	SE	Southeast wind (2 mph).	Possible

Comparison of CBLF Odor Complaints to On-site Wind Data

Odor Event ID	Odor Event Date	Odor Event Time	Complainant	Location of Odor	Description/Rating	Distance from Complaint Location to CBLF *	Direction from Complaint Location to CBLF **	On-site Wind Direction	Comments	Correlation Category
68	11/27/2024	7:15 AM	forwarded from DEQ	(N/A)	"went outside with my cup of coffee. Hit with the smell of the landfill"	(N/A)	(N/A)	S / Calm	South wind (0-1 mph). Winds were calm (0 mph) between 0400 and 0630 hours.	Possible
69	11/30/2024	10:00 AM	forwarded from DEQ	7 miles S of landfill	"sitting at my dest, when I stared to smell it. It lasted for a about 3 hours"	~ 7 miles	N	NNE	North-northeast wind (1 mph). Winds were from the north to northeast between 0000 and 1000 hours.	Possible
70	11/30/2024	12:00 PM	forwarded from DEQ	"passing by the… landfill"	"a terrible odor that we could smell from our car for about a mile north	~ 0 miles	Various	ENE	East-northeast wind (1 mph).	Possible
71	12/1/2024	8:30 AM	forwarded from DEQ	Soap Creek/Writsman Brook	"some sort of chemical", "rotten garbage"	~ 3.7 miles	NE	Calm	South-southwest wind (0 mph). Wind was calm (0 mph) between 0200 and 0830 hours.	Not likely
72	12/1/2024	10:00 AM	forwarded from DEQ	"near Coffin Butte"	"odor is so bad"	~ 0 miles	Various	SSW	South-southwest wind (1 mph). Wind was calm (0 mph) between 0200 and 0930 hours.	Possible
73	12/1/2024	10:00 AM	forwarded from DEQ	(N/A)	"sometimes unbearable"	(N/A)	(N/A)	SSW	South-southwest wind (1 mph). Wind was calm (0 mph) between 0200 and 0930 hours.	Possible
74	12/1/2024	11:52 AM	forwarded from DEQ	"soap creek valley"	"toxic landfill gases"	~ 3.3 miles	NE	N	North wind (3 mph). Winds were from the south-southwest (0-2 mph) between 1000 and 1130 hours. Possible due to channeling effects of terrain.	Possible
75	12/6/2024	9:45 AM	forwarded from DEQ	(N/A)	"landfill stench"	(N/A)	(N/A)	Calm	North-northeast wind (0 mph). Winds were mainly from the north-northeast (0-4 mph) between 0530 and 1000 hours.	Possible
76	12/14/2024	1:30 PM	forwarded from DEQ	Coffin Butte Road	“like a cross between a putrid low tide and an auto repair garage”.	~ 0 miles	Various	SSW	South-southwest wind (3 mph). Winds were from the south-southwest (0-3 mph) between 1030 and 1330 hours.	Not likely
77	12/20/2024	3:00 PM	forwarded from DEQ	4 miles SSE of the Landfill	"odor" "far worse than usual"	~ 4 miles	NNW	Calm	West wind (0 mph). Winds were from the west (0-4 mph) between 1330 and 1500 hours.	Not likely
78	12/23/2024	09:30 AM-12:30 PM	forwarded from DEQ	(N/A)	“Coffin Butte Landfill is belching landfill gas permeating the air. I was 6.3 miles from the landfill and the stench was very noticeable.”	~ 6.3 miles	(N/A)	Calm / NE	Northeast wind (0-4 mph) during this time period. Winds were calm (0 mph) between 0330 and 1030 hours.	Possible
79	12/23/2024	2:00 PM	Maggie Livesay	7580 NW Mountain View Drive	landfill smell, 5	~ 4.2 miles	N	Calm	Northeast wind (0 mph). Winds were from the northeast (4 mph) at 1200 hours. Winds were calm (0 mph) between 1230 and 1400 hours.	Not likely
80	12/29/2024	9:29 AM	Virginia Scott	"driving past dump"	"stench", "not one type of aroma"	~ 0 miles	Various	SSE	South-southeast wind (2 mph). Winds were calm (0 mph) between 0700 and 0900 hours.	Not likely
81	12/29/2024	9:29 AM & 6:30 PM	forwarded from DEQ	(N/A)	“As I was driving past the Coffin Butte dump on Coffin Butte Road in Benton County, OR on Sunday morning the stench was so strong that I has to put the car's air on recirculate until I was well north of the dump. It was equally as terrible on my return trip past the dump at about 6:30 PM on 12/29/24 and was smelly even on recirculate well past the Tampico/Soap Creek intersection. This is an issue because on moist days, like Sunday, when the car air is on recirculate, the car windows fog up which makes it dangerous to turn onto Hwy 99.”	Various	Various	SSE / S	South-southeast wind (2 mph) at 0930 hours. South wind (2 mph) at 1830 hours.	Likely

Comparison of CBLF Odor Complaints to On-site Wind Data

Odor Event ID	Odor Event Date	Odor Event Time	Complainant	Location of Odor	Description/Rating	Distance from Complaint Location to CBLF *	Direction from Complaint Location to CBLF **	On-site Wind Direction	Comments	Correlation Category
82	12/29/2024	4:45 PM	forwarded from DEQ	(N/A)	“Almost every evening to early morning there is a strong methane odor originating from the Coffin Butte Landfill located north of Corvallis in Benton County Oregon. This year the odor has become strong enough to smell indoors if an air filter isn't in use. There is also a tremendous amount of litter and garbage along Camp Adair Road, Hwy 99 and other tributary roads leading to the landfill. The garbage is on the roads, in the ditches soaking in water and leaching into the ground. The air and material pollution is a hazard to humans, wildlife and plant life in the local area. There is no telling what chemicals and hazardous materials are contaminating the local biosphere.”	(N/A)	(N/A)	S	South wind (2 mph).	Possible
83	12/31/2024	3:45 PM	forwarded from DEQ	(N/A)	“Coffin butte landfill is releasing methane gas and stink into the atmosphere. The stink is becoming worse each day. I don't have enough time to notify you each day of the occurrence but it is becoming much more frequent, approximately 5 days a week now.”	(N/A)	(N/A)	S	South wind (2-3 mph).	Possible
84	1/1/2025	12:00 AM	forwarded from DEQ	(N/A)	“The Coffin Butte Landfill stench was wafting through the air. Landfill gasses 5 miles from the Landfill. Very strong odor”	~ 5 miles	(N/A)	SW	Southwest wind (1 mph).	Possible

Notes:

*	Distance relative to CBLF working face reference point (44.700815, -123.233034).
**	Direction relative to CBLF working face reference point (44.700815, -123.233034).
(N/A)	Not applicable.

Time Stamp	Temperature (F)	Wind Speed (mph)	Wind Direction	Wind Direction (deg)	Odor Event ID	Odor Event Date	Odor Event Time	Odor Event Day of Week
1/1/2022 0:00	28.8	2	W	265	1	11/18/2021 to 2/7/2022	(not specified)	7
1/1/2022 0:30	28.2	4	WNW	299	1	11/18/2021 to 2/7/2022	(not specified)	7
1/1/2022 1:00	28	3	NW	310	1	11/18/2021 to 2/7/2022	(not specified)	7
1/1/2022 1:30	27.8	2	WNW	304	1	11/18/2021 to 2/7/2022	(not specified)	7
1/1/2022 2:00	27.3	2	NW	309	1	11/18/2021 to 2/7/2022	(not specified)	7
1/1/2022 2:30	27.6	2	NW	313	1	11/18/2021 to 2/7/2022	(not specified)	7
1/1/2022 3:00	27.4	1	NW	314	1	11/18/2021 to 2/7/2022	(not specified)	7
1/1/2022 3:30	26	0	NW	314	1	11/18/2021 to 2/7/2022	(not specified)	7
1/1/2022 4:00	24.8	0	NW	314	1	11/18/2021 to 2/7/2022	(not specified)	7
1/1/2022 4:30	24.5	0	NW	314	1	11/18/2021 to 2/7/2022	(not specified)	7
1/1/2022 5:00	25.6	0	NW	314	1	11/18/2021 to 2/7/2022	(not specified)	7
1/1/2022 5:30	26	0	NW	314	1	11/18/2021 to 2/7/2022	(not specified)	7
1/1/2022 6:00	26.7	0	NW	314	1	11/18/2021 to 2/7/2022	(not specified)	7
1/1/2022 6:30	27	0	NW	314	1	11/18/2021 to 2/7/2022	(not specified)	7
1/1/2022 7:00	27.3	0	NW	314	1	11/18/2021 to 2/7/2022	(not specified)	7
1/1/2022 7:30	27.3	0	NW	314	1	11/18/2021 to 2/7/2022	(not specified)	7
1/1/2022 8:00	27.5	1	NW	314	1	11/18/2021 to 2/7/2022	(not specified)	7
1/1/2022 8:30	27.7	0	NW	314	1	11/18/2021 to 2/7/2022	(not specified)	7
1/1/2022 9:00	28.1	0	NW	314	1	11/18/2021 to 2/7/2022	(not specified)	7
1/1/2022 9:30	28.5	2	NW	314	1	11/18/2021 to 2/7/2022	(not specified)	7
1/1/2022 10:00	29	1	NW	314	1	11/18/2021 to 2/7/2022	(not specified)	7
1/1/2022 10:30	29.9	1	NW	314	1	11/18/2021 to 2/7/2022	(not specified)	7
1/1/2022 11:00	32.4	1	NW	315	1	11/18/2021 to 2/7/2022	(not specified)	7
1/1/2022 11:30	34.3	2	NNE	13	1	11/18/2021 to 2/7/2022	(not specified)	7
1/1/2022 12:00	34.8	2	NNE	15	1	11/18/2021 to 2/7/2022	(not specified)	7
1/1/2022 12:30	35.3	2	SSE	164	1	11/18/2021 to 2/7/2022	(not specified)	7
1/1/2022 13:00	35.9	3	S	172	1	11/18/2021 to 2/7/2022	(not specified)	7
1/1/2022 13:30	35.5	2	S	190	1	11/18/2021 to 2/7/2022	(not specified)	7
1/1/2022 14:00	36.1	3	S	187	1	11/18/2021 to 2/7/2022	(not specified)	7
1/1/2022 14:30	36.6	5	SSW	198	1	11/18/2021 to 2/7/2022	(not specified)	7
1/1/2022 15:00	36.4	3	SSW	193	1	11/18/2021 to 2/7/2022	(not specified)	7
1/1/2022 15:30	37.1	2	SSW	196	1	11/18/2021 to 2/7/2022	(not specified)	7
1/1/2022 16:00	35.7	0	SSW	196	1	11/18/2021 to 2/7/2022	(not specified)	7
1/1/2022 16:30	34.3	0	SSW	196	1	11/18/2021 to 2/7/2022	(not specified)	7
1/1/2022 17:00	32.8	0	SSW	196	1	11/18/2021 to 2/7/2022	(not specified)	7
1/1/2022 17:30	31.4	0	SSW	196	1	11/18/2021 to 2/7/2022	(not specified)	7
1/1/2022 18:00	30.2	0	SSW	196	1	11/18/2021 to 2/7/2022	(not specified)	7
1/1/2022 18:30	30.3	0	SSW	196	1	11/18/2021 to 2/7/2022	(not specified)	7
1/1/2022 19:00	29.9	0	SSW	196	1	11/18/2021 to 2/7/2022	(not specified)	7
1/1/2022 19:30	29.7	0	SSW	196	1	11/18/2021 to 2/7/2022	(not specified)	7
1/1/2022 20:00	29.4	0	SSW	196	1	11/18/2021 to 2/7/2022	(not specified)	7
1/1/2022 20:30	29.9	2	SSW	196	1	11/18/2021 to 2/7/2022	(not specified)	7
1/1/2022 21:00	29.9	1	SSW	196	1	11/18/2021 to 2/7/2022	(not specified)	7
1/1/2022 21:30	29.5	0	SSW	196	1	11/18/2021 to 2/7/2022	(not specified)	7
1/1/2022 22:00	30.2	1	SSW	196	1	11/18/2021 to 2/7/2022	(not specified)	7
1/1/2022 22:30	29.7	0	SSW	196	1	11/18/2021 to 2/7/2022	(not specified)	7
1/1/2022 23:00	32.6	2	SSW	195	1	11/18/2021 to 2/7/2022	(not specified)	7
1/1/2022 23:30	33.7	3	SSE	153	1	11/18/2021 to 2/7/2022	(not specified)	7
1/2/2022 0:00	34.2	4	SSE	161	1	11/18/2021 to 2/7/2022	(not specified)	1
1/2/2022 0:30	33.7	0	SSE	161	1	11/18/2021 to 2/7/2022	(not specified)	1
1/2/2022 1:00	33	2	SSE	160	1	11/18/2021 to 2/7/2022	(not specified)	1
1/2/2022 1:30	33.8	1	NW	322	1	11/18/2021 to 2/7/2022	(not specified)	1
1/2/2022 2:00	35.3	5	S	180	1	11/18/2021 to 2/7/2022	(not specified)	1
1/2/2022 2:30	35	0	WSW	256	1	11/18/2021 to 2/7/2022	(not specified)	1
1/2/2022 3:00	34.7	0	SW	219	1	11/18/2021 to 2/7/2022	(not specified)	1
1/2/2022 3:30	35	0	WSW	248	1	11/18/2021 to 2/7/2022	(not specified)	1
1/2/2022 4:00	34	1	NE	53	1	11/18/2021 to 2/7/2022	(not specified)	1
1/2/2022 4:30	35.1	0	SSW	197	1	11/18/2021 to 2/7/2022	(not specified)	1
1/2/2022 5:00	35.9	3	SE	134	1	11/18/2021 to 2/7/2022	(not specified)	1
1/2/2022 5:30	35.9	4	S	190	1	11/18/2021 to 2/7/2022	(not specified)	1
1/2/2022 6:00	35.7	8	SSW	206	1	11/18/2021 to 2/7/2022	(not specified)	1
1/2/2022 6:30	36.3	3	SSE	149	1	11/18/2021 to 2/7/2022	(not specified)	1
1/2/2022 7:00	37	6	S	170	1	11/18/2021 to 2/7/2022	(not specified)	1
1/2/2022 7:30	37.3	8	SSE	159	1	11/18/2021 to 2/7/2022	(not specified)	1
1/2/2022 8:00	36.7	4	SSE	165	1	11/18/2021 to 2/7/2022	(not specified)	1
1/2/2022 8:30	36.7	6	WSW	238	1	11/18/2021 to 2/7/2022	(not specified)	1
1/2/2022 9:00	37.2	9	S	185	1	11/18/2021 to 2/7/2022	(not specified)	1
1/2/2022 9:30	37.7	6	SE	146	1	11/18/2021 to 2/7/2022	(not specified)	1
1/2/2022 10:00	38.9	7	SW	217	1	11/18/2021 to 2/7/2022	(not specified)	1
1/2/2022 10:30	40.4	5	SW	216	1	11/18/2021 to 2/7/2022	(not specified)	1

Time Stamp	Temperature (F)	Wind Speed (mph)	Wind Direction	Wind Direction (deg)	Odor Event ID	Odor Event Date	Odor Event Time	Odor Event Day of Week
1/2/2022 11:00	41.4	10	WSW	240	1	11/18/2021 to 2/7/2022	(not specified)	1
1/2/2022 11:30	41.5	4	SSW	200	1	11/18/2021 to 2/7/2022	(not specified)	1
1/2/2022 12:00	43.5	4	SSE	164	1	11/18/2021 to 2/7/2022	(not specified)	1
1/2/2022 12:30	43.7	7	WSW	257	1	11/18/2021 to 2/7/2022	(not specified)	1
1/2/2022 13:00	44.8	8	SSW	207	1	11/18/2021 to 2/7/2022	(not specified)	1
1/2/2022 13:30	45.6	2	SW	220	1	11/18/2021 to 2/7/2022	(not specified)	1
1/2/2022 14:00	46.4	5	S	182	1	11/18/2021 to 2/7/2022	(not specified)	1
1/2/2022 14:30	46.8	9	S	188	1	11/18/2021 to 2/7/2022	(not specified)	1
1/2/2022 15:00	47.3	9	SSE	157	1	11/18/2021 to 2/7/2022	(not specified)	1
1/2/2022 15:30	47.3	12	S	187	1	11/18/2021 to 2/7/2022	(not specified)	1
1/2/2022 16:00	47.4	10	SSE	148	1	11/18/2021 to 2/7/2022	(not specified)	1
1/2/2022 16:30	47.7	8	SSW	204	1	11/18/2021 to 2/7/2022	(not specified)	1
1/2/2022 17:00	47.1	6	SSE	163	1	11/18/2021 to 2/7/2022	(not specified)	1
1/2/2022 17:30	46.8	9	SSE	165	1	11/18/2021 to 2/7/2022	(not specified)	1
1/2/2022 18:00	46.5	5	SSW	209	1	11/18/2021 to 2/7/2022	(not specified)	1
1/2/2022 18:30	45.4	4	SSW	196	1	11/18/2021 to 2/7/2022	(not specified)	1
1/2/2022 19:00	44.2	8	SSW	205	1	11/18/2021 to 2/7/2022	(not specified)	1
1/2/2022 19:30	44.2	9	SW	223	1	11/18/2021 to 2/7/2022	(not specified)	1
1/2/2022 20:00	44.2	10	S	185	1	11/18/2021 to 2/7/2022	(not specified)	1
1/2/2022 20:30	44.8	8	SSE	159	1	11/18/2021 to 2/7/2022	(not specified)	1
1/2/2022 21:00	45.4	6	SSW	211	1	11/18/2021 to 2/7/2022	(not specified)	1
1/2/2022 21:30	45.8	5	S	190	1	11/18/2021 to 2/7/2022	(not specified)	1
1/2/2022 22:00	45.3	8	SSW	203	1	11/18/2021 to 2/7/2022	(not specified)	1
1/2/2022 22:30	45	11	SSE	168	1	11/18/2021 to 2/7/2022	(not specified)	1
1/2/2022 23:00	45	8	SSW	197	1	11/18/2021 to 2/7/2022	(not specified)	1
1/2/2022 23:30	44.5	7	SSW	192	1	11/18/2021 to 2/7/2022	(not specified)	1
1/3/2022 0:00	44.4	9	SSW	195	1	11/18/2021 to 2/7/2022	(not specified)	2
1/3/2022 0:30	44.3	12	SSW	214	1	11/18/2021 to 2/7/2022	(not specified)	2
1/3/2022 1:00	44.3	7	S	182	1	11/18/2021 to 2/7/2022	(not specified)	2
1/3/2022 1:30	44.2	4	SSE	163	1	11/18/2021 to 2/7/2022	(not specified)	2
1/3/2022 2:00	44.4	7	SSW	199	1	11/18/2021 to 2/7/2022	(not specified)	2
1/3/2022 2:30	44.5	9	SSW	198	1	11/18/2021 to 2/7/2022	(not specified)	2
1/3/2022 3:00	44.6	4	S	188	1	11/18/2021 to 2/7/2022	(not specified)	2
1/3/2022 3:30	44.8	4	WSW	248	1	11/18/2021 to 2/7/2022	(not specified)	2
1/3/2022 4:00	44.9	9	SSW	205	1	11/18/2021 to 2/7/2022	(not specified)	2
1/3/2022 4:30	44.2	4	S	178	1	11/18/2021 to 2/7/2022	(not specified)	2
1/3/2022 5:00	42.1	1	WSW	256	1	11/18/2021 to 2/7/2022	(not specified)	2
1/3/2022 5:30	41.9	1	SSE	148	1	11/18/2021 to 2/7/2022	(not specified)	2
1/3/2022 6:00	41.6	6	SSW	200	1	11/18/2021 to 2/7/2022	(not specified)	2
1/3/2022 6:30	40.3	7	SSW	203	1	11/18/2021 to 2/7/2022	(not specified)	2
1/3/2022 7:00	39.8	5	S	184	1	11/18/2021 to 2/7/2022	(not specified)	2
1/3/2022 7:30	39.7	10	S	186	1	11/18/2021 to 2/7/2022	(not specified)	2
1/3/2022 8:00	39.6	5	SSW	198	1	11/18/2021 to 2/7/2022	(not specified)	2
1/3/2022 8:30	39.6	12	SSE	167	1	11/18/2021 to 2/7/2022	(not specified)	2
1/3/2022 9:00	38.8	5	SSW	207	1	11/18/2021 to 2/7/2022	(not specified)	2
1/3/2022 9:30	38.3	6	SSE	169	1	11/18/2021 to 2/7/2022	(not specified)	2
1/3/2022 10:00	37.9	6	S	177	1	11/18/2021 to 2/7/2022	(not specified)	2
1/3/2022 10:30	37.9	6	S	171	1	11/18/2021 to 2/7/2022	(not specified)	2
1/3/2022 11:00	38	6	SSE	161	1	11/18/2021 to 2/7/2022	(not specified)	2
1/3/2022 11:30	38.3	7	SSW	200	1	11/18/2021 to 2/7/2022	(not specified)	2
1/3/2022 12:00	38.6	3	SSW	194	1	11/18/2021 to 2/7/2022	(not specified)	2
1/3/2022 12:30	38.8	2	S	188	1	11/18/2021 to 2/7/2022	(not specified)	2
1/3/2022 13:00	38.6	1	SSW	207	1	11/18/2021 to 2/7/2022	(not specified)	2
1/3/2022 13:30	38.2	2	S	179	1	11/18/2021 to 2/7/2022	(not specified)	2
1/3/2022 14:00	38	0	S	179	1	11/18/2021 to 2/7/2022	(not specified)	2
1/3/2022 14:30	37.8	5	S	177	1	11/18/2021 to 2/7/2022	(not specified)	2
1/3/2022 15:00	37.2	2	SSW	198	1	11/18/2021 to 2/7/2022	(not specified)	2
1/3/2022 15:30	34.7	4	SSE	167	1	11/18/2021 to 2/7/2022	(not specified)	2
1/3/2022 16:00	34.7	3	WSW	244	1	11/18/2021 to 2/7/2022	(not specified)	2
1/3/2022 16:30	35.4	2	SW	232	1	11/18/2021 to 2/7/2022	(not specified)	2
1/3/2022 17:00	35.5	0	SW	233	1	11/18/2021 to 2/7/2022	(not specified)	2
1/3/2022 17:30	35.3	1	SW	233	1	11/18/2021 to 2/7/2022	(not specified)	2
1/3/2022 18:00	35.6	2	WSW	253	1	11/18/2021 to 2/7/2022	(not specified)	2
1/3/2022 18:30	36.6	2	S	182	1	11/18/2021 to 2/7/2022	(not specified)	2
1/3/2022 19:00	36.5	3	SSW	208	1	11/18/2021 to 2/7/2022	(not specified)	2
1/3/2022 19:30	36.7	5	SW	225	1	11/18/2021 to 2/7/2022	(not specified)	2
1/3/2022 20:00	37	5	S	188	1	11/18/2021 to 2/7/2022	(not specified)	2
1/3/2022 20:30	36.6	4	S	178	1	11/18/2021 to 2/7/2022	(not specified)	2
1/3/2022 21:00	36.1	3	S	180	1	11/18/2021 to 2/7/2022	(not specified)	2
1/3/2022 21:30	36.8	2	S	171	1	11/18/2021 to 2/7/2022	(not specified)	2

Time Stamp	Temperature (F)	Wind Speed (mph)	Wind Direction	Wind Direction (deg)	Odor Event ID	Odor Event Date	Odor Event Time	Odor Event Day of Week
1/3/2022 22:00	36.8	5	SW	224	1	11/18/2021 to 2/7/2022	(not specified)	2
1/3/2022 22:30	36.9	11	SSW	213	1	11/18/2021 to 2/7/2022	(not specified)	2
1/3/2022 23:00	37.4	6	SSW	198	1	11/18/2021 to 2/7/2022	(not specified)	2
1/3/2022 23:30	37.5	6	S	173	1	11/18/2021 to 2/7/2022	(not specified)	2
1/4/2022 0:00	37.2	1	SSE	163	1	11/18/2021 to 2/7/2022	(not specified)	3
1/4/2022 0:30	36.6	0	S	178	1	11/18/2021 to 2/7/2022	(not specified)	3
1/4/2022 1:00	36.4	4	SSW	209	1	11/18/2021 to 2/7/2022	(not specified)	3
1/4/2022 1:30	37	1	S	172	1	11/18/2021 to 2/7/2022	(not specified)	3
1/4/2022 2:00	37	0	S	172	1	11/18/2021 to 2/7/2022	(not specified)	3
1/4/2022 2:30	37.6	1	S	184	1	11/18/2021 to 2/7/2022	(not specified)	3
1/4/2022 3:00	37.3	3	S	184	1	11/18/2021 to 2/7/2022	(not specified)	3
1/4/2022 3:30	37.6	1	S	175	1	11/18/2021 to 2/7/2022	(not specified)	3
1/4/2022 4:00	37.1	2	SSW	207	1	11/18/2021 to 2/7/2022	(not specified)	3
1/4/2022 4:30	37.4	4	SSW	205	1	11/18/2021 to 2/7/2022	(not specified)	3
1/4/2022 5:00	38	4	SW	223	1	11/18/2021 to 2/7/2022	(not specified)	3
1/4/2022 5:30	38.3	1	SSW	196	1	11/18/2021 to 2/7/2022	(not specified)	3
1/4/2022 6:00	38.2	1	SSW	196	1	11/18/2021 to 2/7/2022	(not specified)	3
1/4/2022 6:30	38.9	11	SSE	165	1	11/18/2021 to 2/7/2022	(not specified)	3
1/4/2022 7:00	38.7	8	SSE	162	1	11/18/2021 to 2/7/2022	(not specified)	3
1/4/2022 7:30	38.9	3	S	183	1	11/18/2021 to 2/7/2022	(not specified)	3
1/4/2022 8:00	39.1	4	SSW	196	1	11/18/2021 to 2/7/2022	(not specified)	3
1/4/2022 8:30	39	6	SSE	162	1	11/18/2021 to 2/7/2022	(not specified)	3
1/4/2022 9:00	39.3	3	SSW	198	1	11/18/2021 to 2/7/2022	(not specified)	3
1/4/2022 9:30	39.8	5	SSW	207	1	11/18/2021 to 2/7/2022	(not specified)	3
1/4/2022 10:00	40.2	5	SSW	162	1	11/18/2021 to 2/7/2022	(not specified)	3
1/4/2022 10:30	40.6	6	SSW	193	1	11/18/2021 to 2/7/2022	(not specified)	3
1/4/2022 11:00	41.2	3	SW	216	1	11/18/2021 to 2/7/2022	(not specified)	3
1/4/2022 11:30	41.6	4	S	170	1	11/18/2021 to 2/7/2022	(not specified)	3
1/4/2022 12:00	42.3	3	SSW	212	1	11/18/2021 to 2/7/2022	(not specified)	3
1/4/2022 12:30	42.4	3	SSW	201	1	11/18/2021 to 2/7/2022	(not specified)	3
1/4/2022 13:00	43	3	S	174	1	11/18/2021 to 2/7/2022	(not specified)	3
1/4/2022 13:30	43.2	3	S	180	1	11/18/2021 to 2/7/2022	(not specified)	3
1/4/2022 14:00	43.5	2	WSW	256	1	11/18/2021 to 2/7/2022	(not specified)	3
1/4/2022 14:30	43.7	2	SE	134	1	11/18/2021 to 2/7/2022	(not specified)	3
1/4/2022 15:00	43.8	1	ENE	67	1	11/18/2021 to 2/7/2022	(not specified)	3
1/4/2022 15:30	43.7	3	ESE	111	1	11/18/2021 to 2/7/2022	(not specified)	3
1/4/2022 16:00	43.5	4	SSW	196	1	11/18/2021 to 2/7/2022	(not specified)	3
1/4/2022 16:30	43.2	3	SW	217	1	11/18/2021 to 2/7/2022	(not specified)	3
1/4/2022 17:00	43	5	ESE	118	1	11/18/2021 to 2/7/2022	(not specified)	3
1/4/2022 17:30	43	7	S	181	1	11/18/2021 to 2/7/2022	(not specified)	3
1/4/2022 18:00	43	5	S	182	1	11/18/2021 to 2/7/2022	(not specified)	3
1/4/2022 18:30	43	9	S	177	1	11/18/2021 to 2/7/2022	(not specified)	3
1/4/2022 19:00	43.2	11	SSE	148	1	11/18/2021 to 2/7/2022	(not specified)	3
1/4/2022 19:30	43.2	9	S	175	1	11/18/2021 to 2/7/2022	(not specified)	3
1/4/2022 20:00	43.1	9	SSE	164	1	11/18/2021 to 2/7/2022	(not specified)	3
1/4/2022 20:30	43.1	6	SSE	166	1	11/18/2021 to 2/7/2022	(not specified)	3
1/4/2022 21:00	43.4	8	S	184	1	11/18/2021 to 2/7/2022	(not specified)	3
1/4/2022 21:30	43.7	6	S	175	1	11/18/2021 to 2/7/2022	(not specified)	3
1/4/2022 22:00	43.6	3	S	187	1	11/18/2021 to 2/7/2022	(not specified)	3
1/4/2022 22:30	43.7	2	S	182	1	11/18/2021 to 2/7/2022	(not specified)	3
1/4/2022 23:00	43.8	1	S	182	1	11/18/2021 to 2/7/2022	(not specified)	3
1/4/2022 23:30	44.5	2	SSE	159	1	11/18/2021 to 2/7/2022	(not specified)	3
1/5/2022 0:00	45.3	2	SE	143	1	11/18/2021 to 2/7/2022	(not specified)	4
1/5/2022 0:30	45.4	1	SE	142	1	11/18/2021 to 2/7/2022	(not specified)	4
1/5/2022 1:00	45.6	1	SE	142	1	11/18/2021 to 2/7/2022	(not specified)	4
1/5/2022 1:30	45.5	0	SE	142	1	11/18/2021 to 2/7/2022	(not specified)	4
1/5/2022 2:00	45	3	S	175	1	11/18/2021 to 2/7/2022	(not specified)	4
1/5/2022 2:30	44.8	0	SSW	201	1	11/18/2021 to 2/7/2022	(not specified)	4
1/5/2022 3:00	44.4	2	SSW	201	1	11/18/2021 to 2/7/2022	(not specified)	4
1/5/2022 3:30	43.8	3	S	188	1	11/18/2021 to 2/7/2022	(not specified)	4
1/5/2022 4:00	43.8	3	S	184	1	11/18/2021 to 2/7/2022	(not specified)	4
1/5/2022 4:30	43.3	4	S	184	1	11/18/2021 to 2/7/2022	(not specified)	4
1/5/2022 5:00	43.4	0	SSW	200	1	11/18/2021 to 2/7/2022	(not specified)	4
1/5/2022 5:30	42.9	4	S	187	1	11/18/2021 to 2/7/2022	(not specified)	4
1/5/2022 6:00	42.7	0	S	186	1	11/18/2021 to 2/7/2022	(not specified)	4
1/5/2022 6:30	42.3	2	S	186	1	11/18/2021 to 2/7/2022	(not specified)	4
1/5/2022 7:00	42.2	0	S	186	1	11/18/2021 to 2/7/2022	(not specified)	4
1/5/2022 7:30	42	0	S	186	1	11/18/2021 to 2/7/2022	(not specified)	4
1/5/2022 8:00	41.7	2	S	186	1	11/18/2021 to 2/7/2022	(not specified)	4
1/5/2022 8:30	41.9	1	SW	223	1	11/18/2021 to 2/7/2022	(not specified)	4

Time Stamp	Temperature (F)	Wind Speed (mph)	Wind Direction	Wind Direction (deg)	Odor Event ID	Odor Event Date	Odor Event Time	Odor Event Day of Week
1/5/2022 9:00	41.9	0	SW	223	1	11/18/2021 to 2/7/2022	(not specified)	4
1/5/2022 9:30	42.6	2	SW	234	1	11/18/2021 to 2/7/2022	(not specified)	4
1/5/2022 10:00	42.9	0	SW	234	1	11/18/2021 to 2/7/2022	(not specified)	4
1/5/2022 10:30	43	0	SW	234	1	11/18/2021 to 2/7/2022	(not specified)	4
1/5/2022 11:00	43.2	2	SW	234	1	11/18/2021 to 2/7/2022	(not specified)	4
1/5/2022 11:30	43.5	3	S	188	1	11/18/2021 to 2/7/2022	(not specified)	4
1/5/2022 12:00	43.6	0	S	188	1	11/18/2021 to 2/7/2022	(not specified)	4
1/5/2022 12:30	44.1	0	S	188	1	11/18/2021 to 2/7/2022	(not specified)	4
1/5/2022 13:00	43.7	0	NNE	18	1	11/18/2021 to 2/7/2022	(not specified)	4
1/5/2022 13:30	43.9	2	NNE	18	1	11/18/2021 to 2/7/2022	(not specified)	4
1/5/2022 14:00	44	0	NNE	21	1	11/18/2021 to 2/7/2022	(not specified)	4
1/5/2022 14:30	44.2	1	NNE	21	1	11/18/2021 to 2/7/2022	(not specified)	4
1/5/2022 15:00	44.3	2	NNE	21	1	11/18/2021 to 2/7/2022	(not specified)	4
1/5/2022 15:30	44.4	0	NNE	21	1	11/18/2021 to 2/7/2022	(not specified)	4
1/5/2022 16:00	44.3	0	NNE	21	1	11/18/2021 to 2/7/2022	(not specified)	4
1/5/2022 16:30	44.3	0	NNE	21	1	11/18/2021 to 2/7/2022	(not specified)	4
1/5/2022 17:00	44.2	1	NNE	21	1	11/18/2021 to 2/7/2022	(not specified)	4
1/5/2022 17:30	44.2	0	NNE	21	1	11/18/2021 to 2/7/2022	(not specified)	4
1/5/2022 18:00	44.3	2	NNE	34	1	11/18/2021 to 2/7/2022	(not specified)	4
1/5/2022 18:30	44.6	3	NNE	30	1	11/18/2021 to 2/7/2022	(not specified)	4
1/5/2022 19:00	44.9	1	NNE	30	1	11/18/2021 to 2/7/2022	(not specified)	4
1/5/2022 19:30	46.6	3	SSW	199	1	11/18/2021 to 2/7/2022	(not specified)	4
1/5/2022 20:00	46.7	3	SSW	193	1	11/18/2021 to 2/7/2022	(not specified)	4
1/5/2022 20:30	46.8	8	SSE	169	1	11/18/2021 to 2/7/2022	(not specified)	4
1/5/2022 21:00	47.6	4	SSW	199	1	11/18/2021 to 2/7/2022	(not specified)	4
1/5/2022 21:30	48.3	4	SSW	203	1	11/18/2021 to 2/7/2022	(not specified)	4
1/5/2022 22:00	48.9	7	SW	227	1	11/18/2021 to 2/7/2022	(not specified)	4
1/5/2022 22:30	49.7	4	S	191	1	11/18/2021 to 2/7/2022	(not specified)	4
1/5/2022 23:00	50	7	SW	218	1	11/18/2021 to 2/7/2022	(not specified)	4
1/5/2022 23:30	50.2	3	SSW	200	1	11/18/2021 to 2/7/2022	(not specified)	4
1/6/2022 0:00	50.9	5	SE	140	1	11/18/2021 to 2/7/2022	(not specified)	5
1/6/2022 0:30	51.3	7	SW	236	1	11/18/2021 to 2/7/2022	(not specified)	5
1/6/2022 1:00	51.6	8	W	261	1	11/18/2021 to 2/7/2022	(not specified)	5
1/6/2022 1:30	51.9	6	SSW	203	1	11/18/2021 to 2/7/2022	(not specified)	5
1/6/2022 2:00	52.1	9	SSW	210	1	11/18/2021 to 2/7/2022	(not specified)	5
1/6/2022 2:30	52.2	7	SSW	194	1	11/18/2021 to 2/7/2022	(not specified)	5
1/6/2022 3:00	52.3	3	S	173	1	11/18/2021 to 2/7/2022	(not specified)	5
1/6/2022 3:30	52.3	5	S	180	1	11/18/2021 to 2/7/2022	(not specified)	5
1/6/2022 4:00	52.4	3	S	172	1	11/18/2021 to 2/7/2022	(not specified)	5
1/6/2022 4:30	52.1	4	S	185	1	11/18/2021 to 2/7/2022	(not specified)	5
1/6/2022 5:00	52.3	6	S	175	1	11/18/2021 to 2/7/2022	(not specified)	5
1/6/2022 5:30	52.4	4	ENE	57	1	11/18/2021 to 2/7/2022	(not specified)	5
1/6/2022 6:00	52.5	3	SW	215	1	11/18/2021 to 2/7/2022	(not specified)	5
1/6/2022 6:30	52.7	5	S	174	1	11/18/2021 to 2/7/2022	(not specified)	5
1/6/2022 7:00	52.8	12	S	187	1	11/18/2021 to 2/7/2022	(not specified)	5
1/6/2022 7:30	53	7	SSW	208	1	11/18/2021 to 2/7/2022	(not specified)	5
1/6/2022 8:00	52.9	7	SSE	168	1	11/18/2021 to 2/7/2022	(not specified)	5
1/6/2022 8:30	52.6	11	SSE	163	1	11/18/2021 to 2/7/2022	(not specified)	5
1/6/2022 9:00	52.5	11	SSE	167	1	11/18/2021 to 2/7/2022	(not specified)	5
1/6/2022 9:30	53.1	10	SW	215	1	11/18/2021 to 2/7/2022	(not specified)	5
1/6/2022 10:00	53.7	10	SSW	196	1	11/18/2021 to 2/7/2022	(not specified)	5
1/6/2022 10:30	53.8	7	SW	217	1	11/18/2021 to 2/7/2022	(not specified)	5
1/6/2022 11:00	53.9	8	SSE	157	1	11/18/2021 to 2/7/2022	(not specified)	5
1/6/2022 11:30	52.5	8	SW	215	1	11/18/2021 to 2/7/2022	(not specified)	5
1/6/2022 12:00	52.5	8	S	172	1	11/18/2021 to 2/7/2022	(not specified)	5
1/6/2022 12:30	52.6	8	SSW	197	1	11/18/2021 to 2/7/2022	(not specified)	5
1/6/2022 13:00	52.4	8	SSW	209	1	11/18/2021 to 2/7/2022	(not specified)	5
1/6/2022 13:30	52.7	9	SSE	148	1	11/18/2021 to 2/7/2022	(not specified)	5
1/6/2022 14:00	53.1	11	SSE	163	1	11/18/2021 to 2/7/2022	(not specified)	5
1/6/2022 14:30	53.4	4	S	188	1	11/18/2021 to 2/7/2022	(not specified)	5
1/6/2022 15:00	53.4	8	SW	235	1	11/18/2021 to 2/7/2022	(not specified)	5
1/6/2022 15:30	53.6	13	S	186	1	11/18/2021 to 2/7/2022	(not specified)	5
1/6/2022 16:00	53.5	11	SSW	195	1	11/18/2021 to 2/7/2022	(not specified)	5
1/6/2022 16:30	53.1	14	SE	146	1	11/18/2021 to 2/7/2022	(not specified)	5
1/6/2022 17:00	52.6	5	SSW	196	1	11/18/2021 to 2/7/2022	(not specified)	5
1/6/2022 17:30	52.2	7	SSW	200	1	11/18/2021 to 2/7/2022	(not specified)	5
1/6/2022 18:00	51.9	2	SSW	196	1	11/18/2021 to 2/7/2022	(not specified)	5
1/6/2022 18:30	51.9	2	SSW	193	1	11/18/2021 to 2/7/2022	(not specified)	5
1/6/2022 19:00	51.6	3	S	184	1	11/18/2021 to 2/7/2022	(not specified)	5
1/6/2022 19:30	51.5	4	SW	225	1	11/18/2021 to 2/7/2022	(not specified)	5

Time Stamp	Temperature (F)	Wind Speed (mph)	Wind Direction	Wind Direction (deg)	Odor Event ID	Odor Event Date	Odor Event Time	Odor Event Day of Week
1/6/2022 20:00	51.5	4	SSW	212	1	11/18/2021 to 2/7/2022	(not specified)	5
1/6/2022 20:30	51.5	6	SSW	193	1	11/18/2021 to 2/7/2022	(not specified)	5
1/6/2022 21:00	51.1	12	WSW	239	1	11/18/2021 to 2/7/2022	(not specified)	5
1/6/2022 21:30	50.9	7	SSW	170	1	11/18/2021 to 2/7/2022	(not specified)	5
1/6/2022 22:00	50	1	S	181	1	11/18/2021 to 2/7/2022	(not specified)	5
1/6/2022 22:30	49.7	9	SSE	167	1	11/18/2021 to 2/7/2022	(not specified)	5
1/6/2022 23:00	49.2	4	S	177	1	11/18/2021 to 2/7/2022	(not specified)	5
1/6/2022 23:30	48.8	5	SE	133	1	11/18/2021 to 2/7/2022	(not specified)	5
1/7/2022 0:00	48.1	6	SW	220	1	11/18/2021 to 2/7/2022	(not specified)	6
1/7/2022 0:30	47.8	12	S	175	1	11/18/2021 to 2/7/2022	(not specified)	6
1/7/2022 1:00	47.8	7	SW	215	1	11/18/2021 to 2/7/2022	(not specified)	6
1/7/2022 1:30	47.8	10	S	170	1	11/18/2021 to 2/7/2022	(not specified)	6
1/7/2022 2:00	48	5	SW	217	1	11/18/2021 to 2/7/2022	(not specified)	6
1/7/2022 2:30	48.2	8	SSE	155	1	11/18/2021 to 2/7/2022	(not specified)	6
1/7/2022 3:00	48.4	9	S	178	1	11/18/2021 to 2/7/2022	(not specified)	6
1/7/2022 3:30	48.5	10	S	172	1	11/18/2021 to 2/7/2022	(not specified)	6
1/7/2022 4:00	48.4	3	S	178	1	11/18/2021 to 2/7/2022	(not specified)	6
1/7/2022 4:30	48.5	8	SSE	160	1	11/18/2021 to 2/7/2022	(not specified)	6
1/7/2022 5:00	48.4	8	S	190	1	11/18/2021 to 2/7/2022	(not specified)	6
1/7/2022 5:30	48.5	10	S	177	1	11/18/2021 to 2/7/2022	(not specified)	6
1/7/2022 6:00	49.4	14	S	191	1	11/18/2021 to 2/7/2022	(not specified)	6
1/7/2022 6:30	48.1	16	SW	222	1	11/18/2021 to 2/7/2022	(not specified)	6
1/7/2022 7:00	46.9	16	S	186	1	11/18/2021 to 2/7/2022	(not specified)	6
1/7/2022 7:30	45.3	6	SW	222	1	11/18/2021 to 2/7/2022	(not specified)	6
1/7/2022 8:00	44	10	S	179	1	11/18/2021 to 2/7/2022	(not specified)	6
1/7/2022 8:30	43.2	13	SE	142	1	11/18/2021 to 2/7/2022	(not specified)	6
1/7/2022 9:00	42.4	16	SSW	200	1	11/18/2021 to 2/7/2022	(not specified)	6
1/7/2022 9:30	42.1	3	SSW	205	1	11/18/2021 to 2/7/2022	(not specified)	6
1/7/2022 10:00	41.7	9	SW	229	1	11/18/2021 to 2/7/2022	(not specified)	6
1/7/2022 10:30	41.7	2	SSW	195	1	11/18/2021 to 2/7/2022	(not specified)	6
1/7/2022 11:00	42.2	2	S	187	1	11/18/2021 to 2/7/2022	(not specified)	6
1/7/2022 11:30	42	8	S	189	1	11/18/2021 to 2/7/2022	(not specified)	6
1/7/2022 12:00	42.7	4	S	190	1	11/18/2021 to 2/7/2022	(not specified)	6
1/7/2022 12:30	43.4	6	SSW	205	1	11/18/2021 to 2/7/2022	(not specified)	6
1/7/2022 13:00	43.2	8	WSW	240	1	11/18/2021 to 2/7/2022	(not specified)	6
1/7/2022 13:30	42.6	9	SSW	198	1	11/18/2021 to 2/7/2022	(not specified)	6
1/7/2022 14:00	44.4	6	S	190	1	11/18/2021 to 2/7/2022	(not specified)	6
1/7/2022 14:30	43.8	9	WSW	246	1	11/18/2021 to 2/7/2022	(not specified)	6
1/7/2022 15:00	44.2	12	SW	230	1	11/18/2021 to 2/7/2022	(not specified)	6
1/7/2022 15:30	42.9	9	SW	224	1	11/18/2021 to 2/7/2022	(not specified)	6
1/7/2022 16:00	42.6	3	SSW	205	1	11/18/2021 to 2/7/2022	(not specified)	6
1/7/2022 16:30	41.6	8	S	178	1	11/18/2021 to 2/7/2022	(not specified)	6
1/7/2022 17:00	40.7	5	SSE	157	1	11/18/2021 to 2/7/2022	(not specified)	6
1/7/2022 17:30	39.7	6	SSW	200	1	11/18/2021 to 2/7/2022	(not specified)	6
1/7/2022 18:00	39	2	SSW	197	1	11/18/2021 to 2/7/2022	(not specified)	6
1/7/2022 18:30	38.8	1	SSW	193	1	11/18/2021 to 2/7/2022	(not specified)	6
1/7/2022 19:00	39	2	SSE	169	1	11/18/2021 to 2/7/2022	(not specified)	6
1/7/2022 19:30	39	0	SSE	169	1	11/18/2021 to 2/7/2022	(not specified)	6
1/7/2022 20:00	38.6	0	SSE	169	1	11/18/2021 to 2/7/2022	(not specified)	6
1/7/2022 20:30	38.9	0	SSE	169	1	11/18/2021 to 2/7/2022	(not specified)	6
1/7/2022 21:00	39.1	3	S	186	1	11/18/2021 to 2/7/2022	(not specified)	6
1/7/2022 21:30	39	1	S	186	1	11/18/2021 to 2/7/2022	(not specified)	6
1/7/2022 22:00	38.7	1	S	186	1	11/18/2021 to 2/7/2022	(not specified)	6
1/7/2022 22:30	38.6	0	S	186	1	11/18/2021 to 2/7/2022	(not specified)	6
1/7/2022 23:00	38.5	2	S	186	1	11/18/2021 to 2/7/2022	(not specified)	6
1/7/2022 23:30	38.7	3	SSE	155	1	11/18/2021 to 2/7/2022	(not specified)	6
1/8/2022 0:00	38.4	2	ESE	108	1	11/18/2021 to 2/7/2022	(not specified)	7
1/8/2022 0:30	38.8	3	NNW	341	1	11/18/2021 to 2/7/2022	(not specified)	7
1/8/2022 1:00	39.1	0	WNW	297	1	11/18/2021 to 2/7/2022	(not specified)	7
1/8/2022 1:30	39.4	3	SSW	192	1	11/18/2021 to 2/7/2022	(not specified)	7
1/8/2022 2:00	39.4	0	SSW	192	1	11/18/2021 to 2/7/2022	(not specified)	7
1/8/2022 2:30	39.1	0	SSW	192	1	11/18/2021 to 2/7/2022	(not specified)	7
1/8/2022 3:00	39.4	3	SSW	193	1	11/18/2021 to 2/7/2022	(not specified)	7
1/8/2022 3:30	39.5	3	SSW	193	1	11/18/2021 to 2/7/2022	(not specified)	7
1/8/2022 4:00	39.6	4	S	181	1	11/18/2021 to 2/7/2022	(not specified)	7
1/8/2022 4:30	39.6	3	S	182	1	11/18/2021 to 2/7/2022	(not specified)	7
1/8/2022 5:00	39.6	5	S	191	1	11/18/2021 to 2/7/2022	(not specified)	7
1/8/2022 5:30	39.4	0	S	185	1	11/18/2021 to 2/7/2022	(not specified)	7
1/8/2022 6:00	39.2	1	S	185	1	11/18/2021 to 2/7/2022	(not specified)	7
1/8/2022 6:30	38.9	1	S	185	1	11/18/2021 to 2/7/2022	(not specified)	7

Time Stamp	Temperature (F)	Wind Speed (mph)	Wind Direction	Wind Direction (deg)	Odor Event ID	Odor Event Date	Odor Event Time	Odor Event Day of Week
1/8/2022 7:00	38.9	2	SSE	159	1	11/18/2021 to 2/7/2022	(not specified)	7
1/8/2022 7:30	38.8	4	SSW	211	1	11/18/2021 to 2/7/2022	(not specified)	7
1/8/2022 8:00	39.1	5	SSE	158	1	11/18/2021 to 2/7/2022	(not specified)	7
1/8/2022 8:30	39.7	2	SSE	161	1	11/18/2021 to 2/7/2022	(not specified)	7
1/8/2022 9:00	40.3	2	SSE	161	1	11/18/2021 to 2/7/2022	(not specified)	7
1/8/2022 9:30	41.1	1	S	175	1	11/18/2021 to 2/7/2022	(not specified)	7
1/8/2022 10:00	41.7	4	SSW	211	1	11/18/2021 to 2/7/2022	(not specified)	7
1/8/2022 10:30	42.8	2	S	185	1	11/18/2021 to 2/7/2022	(not specified)	7
1/8/2022 11:00	44.8	6	SSE	169	1	11/18/2021 to 2/7/2022	(not specified)	7
1/8/2022 11:30	45.5	3	SW	221	1	11/18/2021 to 2/7/2022	(not specified)	7
1/8/2022 12:00	46.8	0	SW	221	1	11/18/2021 to 2/7/2022	(not specified)	7
1/8/2022 12:30	47.2	1	S	171	1	11/18/2021 to 2/7/2022	(not specified)	7
1/8/2022 13:00	47.9	2	SSE	164	1	11/18/2021 to 2/7/2022	(not specified)	7
1/8/2022 13:30	48.4	0	SSE	148	1	11/18/2021 to 2/7/2022	(not specified)	7
1/8/2022 14:00	48.7	1	NNE	13	1	11/18/2021 to 2/7/2022	(not specified)	7
1/8/2022 14:30	49.3	4	S	189	1	11/18/2021 to 2/7/2022	(not specified)	7
1/8/2022 15:00	49.2	2	SE	136	1	11/18/2021 to 2/7/2022	(not specified)	7
1/8/2022 15:30	47.2	2	SE	136	1	11/18/2021 to 2/7/2022	(not specified)	7
1/8/2022 16:00	45.2	2	SE	136	1	11/18/2021 to 2/7/2022	(not specified)	7
1/8/2022 16:30	43.1	0	SE	136	1	11/18/2021 to 2/7/2022	(not specified)	7
1/8/2022 17:00	41.1	0	SE	136	1	11/18/2021 to 2/7/2022	(not specified)	7
1/8/2022 17:30	39.7	1	SE	136	1	11/18/2021 to 2/7/2022	(not specified)	7
1/8/2022 18:00	38.8	1	SE	136	1	11/18/2021 to 2/7/2022	(not specified)	7
1/8/2022 18:30	37.7	0	SE	136	1	11/18/2021 to 2/7/2022	(not specified)	7
1/8/2022 19:00	37	2	SE	136	1	11/18/2021 to 2/7/2022	(not specified)	7
1/8/2022 19:30	35.5	2	SE	136	1	11/18/2021 to 2/7/2022	(not specified)	7
1/8/2022 20:00	35.4	0	SE	136	1	11/18/2021 to 2/7/2022	(not specified)	7
1/8/2022 20:30	35.6	1	SE	136	1	11/18/2021 to 2/7/2022	(not specified)	7
1/8/2022 21:00	35	2	SE	136	1	11/18/2021 to 2/7/2022	(not specified)	7
1/8/2022 21:30	34.2	2	SE	136	1	11/18/2021 to 2/7/2022	(not specified)	7
1/8/2022 22:00	32.9	2	SE	136	1	11/18/2021 to 2/7/2022	(not specified)	7
1/8/2022 22:30	33.5	2	SE	136	1	11/18/2021 to 2/7/2022	(not specified)	7
1/8/2022 23:00	33.8	0	SE	136	1	11/18/2021 to 2/7/2022	(not specified)	7
1/8/2022 23:30	33.1	2	SE	136	1	11/18/2021 to 2/7/2022	(not specified)	7
1/9/2022 0:00	33	2	SE	136	1	11/18/2021 to 2/7/2022	(not specified)	1
1/9/2022 0:30	33.8	0	SE	136	1	11/18/2021 to 2/7/2022	(not specified)	1
1/9/2022 1:00	32.4	0	SE	136	1	11/18/2021 to 2/7/2022	(not specified)	1
1/9/2022 1:30	31.8	0	SE	136	1	11/18/2021 to 2/7/2022	(not specified)	1
1/9/2022 2:00	32.1	1	SE	137	1	11/18/2021 to 2/7/2022	(not specified)	1
1/9/2022 2:30	32.3	0	SSE	158	1	11/18/2021 to 2/7/2022	(not specified)	1
1/9/2022 3:00	32.2	2	SSE	158	1	11/18/2021 to 2/7/2022	(not specified)	1
1/9/2022 3:30	31.1	1	SSE	158	1	11/18/2021 to 2/7/2022	(not specified)	1
1/9/2022 4:00	31	1	SSE	158	1	11/18/2021 to 2/7/2022	(not specified)	1
1/9/2022 4:30	30.5	0	SSE	158	1	11/18/2021 to 2/7/2022	(not specified)	1
1/9/2022 5:00	31.1	0	SSE	161	1	11/18/2021 to 2/7/2022	(not specified)	1
1/9/2022 5:30	30.7	0	SSE	161	1	11/18/2021 to 2/7/2022	(not specified)	1
1/9/2022 6:00	30.3	0	SSE	161	1	11/18/2021 to 2/7/2022	(not specified)	1
1/9/2022 6:30	29.7	0	SSE	161	1	11/18/2021 to 2/7/2022	(not specified)	1
1/9/2022 7:00	30.8	0	SSE	161	1	11/18/2021 to 2/7/2022	(not specified)	1
1/9/2022 7:30	30.1	0	SSE	161	1	11/18/2021 to 2/7/2022	(not specified)	1
1/9/2022 8:00	30.3	0	SSE	161	1	11/18/2021 to 2/7/2022	(not specified)	1
1/9/2022 8:30	30	0	SSE	161	1	11/18/2021 to 2/7/2022	(not specified)	1
1/9/2022 9:00	29.6	0	SSE	161	1	11/18/2021 to 2/7/2022	(not specified)	1
1/9/2022 9:30	30.1	4	NNE	30	1	11/18/2021 to 2/7/2022	(not specified)	1
1/9/2022 10:00	30.5	1	NNE	30	1	11/18/2021 to 2/7/2022	(not specified)	1
1/9/2022 10:30	32.4	3	NNE	30	1	11/18/2021 to 2/7/2022	(not specified)	1
1/9/2022 11:00	34.7	3	NE	36	1	11/18/2021 to 2/7/2022	(not specified)	1
1/9/2022 11:30	35.4	4	NNE	33	1	11/18/2021 to 2/7/2022	(not specified)	1
1/9/2022 12:00	36.8	2	NNE	33	1	11/18/2021 to 2/7/2022	(not specified)	1
1/9/2022 12:30	39.3	1	NNE	33	1	11/18/2021 to 2/7/2022	(not specified)	1
1/9/2022 13:00	40.9	0	NNE	33	1	11/18/2021 to 2/7/2022	(not specified)	1
1/9/2022 13:30	42.1	0	NNE	33	1	11/18/2021 to 2/7/2022	(not specified)	1
1/9/2022 14:00	43.7	1	NE	35	1	11/18/2021 to 2/7/2022	(not specified)	1
1/9/2022 14:30	44.7	2	NE	35	1	11/18/2021 to 2/7/2022	(not specified)	1
1/9/2022 15:00	44.1	1	NE	35	1	11/18/2021 to 2/7/2022	(not specified)	1
1/9/2022 15:30	44.5	0	NE	35	1	11/18/2021 to 2/7/2022	(not specified)	1
1/9/2022 16:00	44	1	NE	35	1	11/18/2021 to 2/7/2022	(not specified)	1
1/9/2022 16:30	42	1	NE	35	1	11/18/2021 to 2/7/2022	(not specified)	1
1/9/2022 17:00	39.2	0	NE	35	1	11/18/2021 to 2/7/2022	(not specified)	1
1/9/2022 17:30	38.3	1	SE	130	1	11/18/2021 to 2/7/2022	(not specified)	1

Time Stamp	Temperature (F)	Wind Speed (mph)	Wind Direction	Wind Direction (deg)	Odor Event ID	Odor Event Date	Odor Event Time	Odor Event Day of Week
1/9/2022 18:00	36.6	2	SE	130	1	11/18/2021 to 2/7/2022	(not specified)	1
1/9/2022 18:30	36.1	1	SE	130	1	11/18/2021 to 2/7/2022	(not specified)	1
1/9/2022 19:00	35.4	3	SE	130	1	11/18/2021 to 2/7/2022	(not specified)	1
1/9/2022 19:30	34.7	1	SE	130	1	11/18/2021 to 2/7/2022	(not specified)	1
1/9/2022 20:00	34.8	0	SE	130	1	11/18/2021 to 2/7/2022	(not specified)	1
1/9/2022 20:30	34.5	0	SE	130	1	11/18/2021 to 2/7/2022	(not specified)	1
1/9/2022 21:00	33.8	0	SE	127	1	11/18/2021 to 2/7/2022	(not specified)	1
1/9/2022 21:30	32.3	0	SE	126	1	11/18/2021 to 2/7/2022	(not specified)	1
1/9/2022 22:00	31.6	0	SE	126	1	11/18/2021 to 2/7/2022	(not specified)	1
1/9/2022 22:30	31	3	ESE	102	1	11/18/2021 to 2/7/2022	(not specified)	1
1/9/2022 23:00	30.6	2	NNE	34	1	11/18/2021 to 2/7/2022	(not specified)	1
1/9/2022 23:30	30.3	4	NNE	34	1	11/18/2021 to 2/7/2022	(not specified)	1
1/10/2022 0:00	30.5	3	NNE	33	1	11/18/2021 to 2/7/2022	(not specified)	2
1/10/2022 0:30	30.8	4	NE	36	1	11/18/2021 to 2/7/2022	(not specified)	2
1/10/2022 1:00	30.7	2	NNE	34	1	11/18/2021 to 2/7/2022	(not specified)	2
1/10/2022 1:30	30.8	2	NNE	34	1	11/18/2021 to 2/7/2022	(not specified)	2
1/10/2022 2:00	30.7	0	NNE	34	1	11/18/2021 to 2/7/2022	(not specified)	2
1/10/2022 2:30	30	0	NNE	34	1	11/18/2021 to 2/7/2022	(not specified)	2
1/10/2022 3:00	29.9	0	NE	36	1	11/18/2021 to 2/7/2022	(not specified)	2
1/10/2022 3:30	29.9	0	NE	36	1	11/18/2021 to 2/7/2022	(not specified)	2
1/10/2022 4:00	30.1	0	NE	36	1	11/18/2021 to 2/7/2022	(not specified)	2
1/10/2022 4:30	30.7	1	NE	36	1	11/18/2021 to 2/7/2022	(not specified)	2
1/10/2022 5:00	31.1	2	NE	35	1	11/18/2021 to 2/7/2022	(not specified)	2
1/10/2022 5:30	31.3	0	NE	35	1	11/18/2021 to 2/7/2022	(not specified)	2
1/10/2022 6:00	31.8	1	NNE	30	1	11/18/2021 to 2/7/2022	(not specified)	2
1/10/2022 6:30	31.8	2	NNE	30	1	11/18/2021 to 2/7/2022	(not specified)	2
1/10/2022 7:00	32.6	1	NE	42	1	11/18/2021 to 2/7/2022	(not specified)	2
1/10/2022 7:30	33.5	3	NE	51	1	11/18/2021 to 2/7/2022	(not specified)	2
1/10/2022 8:00	33.4	2	SW	215	1	11/18/2021 to 2/7/2022	(not specified)	2
1/10/2022 8:30	33.2	3	SW	215	1	11/18/2021 to 2/7/2022	(not specified)	2
1/10/2022 9:00	33.5	0	SW	215	1	11/18/2021 to 2/7/2022	(not specified)	2
1/10/2022 9:30	34.4	2	SW	215	1	11/18/2021 to 2/7/2022	(not specified)	2
1/10/2022 10:00	35.2	1	SW	215	1	11/18/2021 to 2/7/2022	(not specified)	2
1/10/2022 10:30	36.7	2	SW	215	1	11/18/2021 to 2/7/2022	(not specified)	2
1/10/2022 11:00	36.9	0	SW	215	1	11/18/2021 to 2/7/2022	(not specified)	2
1/10/2022 11:30	38.4	2	SW	215	1	11/18/2021 to 2/7/2022	(not specified)	2
1/10/2022 12:00	38.7	0	SW	215	1	11/18/2021 to 2/7/2022	(not specified)	2
1/10/2022 12:30	40.1	1	SW	215	1	11/18/2021 to 2/7/2022	(not specified)	2
1/10/2022 13:00	40.6	1	SW	215	1	11/18/2021 to 2/7/2022	(not specified)	2
1/10/2022 13:30	42.6	0	SW	215	1	11/18/2021 to 2/7/2022	(not specified)	2
1/10/2022 14:00	44	2	SW	221	1	11/18/2021 to 2/7/2022	(not specified)	2
1/10/2022 14:30	44.1	2	WSW	246	1	11/18/2021 to 2/7/2022	(not specified)	2
1/10/2022 15:00	43.8	1	WSW	246	1	11/18/2021 to 2/7/2022	(not specified)	2
1/10/2022 15:30	44.2	0	WSW	246	1	11/18/2021 to 2/7/2022	(not specified)	2
1/10/2022 16:00	44.1	0	WSW	246	1	11/18/2021 to 2/7/2022	(not specified)	2
1/10/2022 16:30	42.6	0	WSW	246	1	11/18/2021 to 2/7/2022	(not specified)	2
1/10/2022 17:00	41.8	1	WSW	246	1	11/18/2021 to 2/7/2022	(not specified)	2
1/10/2022 17:30	39.5	1	WSW	246	1	11/18/2021 to 2/7/2022	(not specified)	2
1/10/2022 18:00	40	2	WSW	246	1	11/18/2021 to 2/7/2022	(not specified)	2
1/10/2022 18:30	38.9	0	WSW	246	1	11/18/2021 to 2/7/2022	(not specified)	2
1/10/2022 19:00	38.5	0	WSW	246	1	11/18/2021 to 2/7/2022	(not specified)	2
1/10/2022 19:30	37.1	0	WSW	246	1	11/18/2021 to 2/7/2022	(not specified)	2
1/10/2022 20:00	38.1	0	WSW	246	1	11/18/2021 to 2/7/2022	(not specified)	2
1/10/2022 20:30	38.9	0	WSW	246	1	11/18/2021 to 2/7/2022	(not specified)	2
1/10/2022 21:00	39.8	0	WSW	246	1	11/18/2021 to 2/7/2022	(not specified)	2
1/10/2022 21:30	40	0	WSW	246	1	11/18/2021 to 2/7/2022	(not specified)	2
1/10/2022 22:00	40.6	2	NNE	23	1	11/18/2021 to 2/7/2022	(not specified)	2
1/10/2022 22:30	41	2	NNE	26	1	11/18/2021 to 2/7/2022	(not specified)	2
1/10/2022 23:00	41.2	1	NNE	26	1	11/18/2021 to 2/7/2022	(not specified)	2
1/10/2022 23:30	41.1	0	NNE	29	1	11/18/2021 to 2/7/2022	(not specified)	2
1/11/2022 0:00	41	3	NNE	26	1	11/18/2021 to 2/7/2022	(not specified)	3
1/11/2022 0:30	41.2	0	NNE	26	1	11/18/2021 to 2/7/2022	(not specified)	3
1/11/2022 1:00	40.9	0	NNE	27	1	11/18/2021 to 2/7/2022	(not specified)	3
1/11/2022 1:30	41.7	2	NNE	32	1	11/18/2021 to 2/7/2022	(not specified)	3
1/11/2022 2:00	43.8	0	S	185	1	11/18/2021 to 2/7/2022	(not specified)	3
1/11/2022 2:30	45.3	2	SSW	210	1	11/18/2021 to 2/7/2022	(not specified)	3
1/11/2022 3:00	43.2	9	NNE	28	1	11/18/2021 to 2/7/2022	(not specified)	3
1/11/2022 3:30	42.7	3	NNE	26	1	11/18/2021 to 2/7/2022	(not specified)	3
1/11/2022 4:00	44.3	6	NE	40	1	11/18/2021 to 2/7/2022	(not specified)	3
1/11/2022 4:30	44.8	5	NNE	30	1	11/18/2021 to 2/7/2022	(not specified)	3

Time Stamp	Temperature (F)	Wind Speed (mph)	Wind Direction	Wind Direction (deg)	Odor Event ID	Odor Event Date	Odor Event Time	Odor Event Day of Week
1/11/2022 5:00	45.6	1	S	176	1	11/18/2021 to 2/7/2022	(not specified)	3
1/11/2022 5:30	44.6	3	NNE	22	1	11/18/2021 to 2/7/2022	(not specified)	3
1/11/2022 6:00	44	2	NNE	22	1	11/18/2021 to 2/7/2022	(not specified)	3
1/11/2022 6:30	43.9	3	NNE	22	1	11/18/2021 to 2/7/2022	(not specified)	3
1/11/2022 7:00	43.5	0	NNE	22	1	11/18/2021 to 2/7/2022	(not specified)	3
1/11/2022 7:30	44.3	3	NE	47	1	11/18/2021 to 2/7/2022	(not specified)	3
1/11/2022 8:00	43.6	0	NE	42	1	11/18/2021 to 2/7/2022	(not specified)	3
1/11/2022 8:30	44.9	1	NNE	30	1	11/18/2021 to 2/7/2022	(not specified)	3
1/11/2022 9:00	45.8	2	ESE	103	1	11/18/2021 to 2/7/2022	(not specified)	3
1/11/2022 9:30	46.2	1	E	99	1	11/18/2021 to 2/7/2022	(not specified)	3
1/11/2022 10:00	46.4	4	NNE	32	1	11/18/2021 to 2/7/2022	(not specified)	3
1/11/2022 10:30	46.9	4	NE	35	1	11/18/2021 to 2/7/2022	(not specified)	3
1/11/2022 11:00	48.5	3	NNE	26	1	11/18/2021 to 2/7/2022	(not specified)	3
1/11/2022 11:30	50.6	4	NNE	17	1	11/18/2021 to 2/7/2022	(not specified)	3
1/11/2022 12:00	52.9	1	SSE	155	1	11/18/2021 to 2/7/2022	(not specified)	3
1/11/2022 12:30	53	2	S	182	1	11/18/2021 to 2/7/2022	(not specified)	3
1/11/2022 13:00	52.8	1	S	180	1	11/18/2021 to 2/7/2022	(not specified)	3
1/11/2022 13:30	53	2	SSE	164	1	11/18/2021 to 2/7/2022	(not specified)	3
1/11/2022 14:00	53.1	3	SE	134	1	11/18/2021 to 2/7/2022	(not specified)	3
1/11/2022 14:30	55.6	3	SSW	198	1	11/18/2021 to 2/7/2022	(not specified)	3
1/11/2022 15:00	55.6	6	S	172	1	11/18/2021 to 2/7/2022	(not specified)	3
1/11/2022 15:30	55.7	5	S	189	1	11/18/2021 to 2/7/2022	(not specified)	3
1/11/2022 16:00	55.7	5	SSE	165	1	11/18/2021 to 2/7/2022	(not specified)	3
1/11/2022 16:30	53.9	3	NNE	25	1	11/18/2021 to 2/7/2022	(not specified)	3
1/11/2022 17:00	52.2	2	NNE	26	1	11/18/2021 to 2/7/2022	(not specified)	3
1/11/2022 17:30	54.2	1	ESE	117	1	11/18/2021 to 2/7/2022	(not specified)	3
1/11/2022 18:00	52.4	3	NNE	25	1	11/18/2021 to 2/7/2022	(not specified)	3
1/11/2022 18:30	53.6	4	S	176	1	11/18/2021 to 2/7/2022	(not specified)	3
1/11/2022 19:00	54.3	2	SE	125	1	11/18/2021 to 2/7/2022	(not specified)	3
1/11/2022 19:30	53.4	6	SSE	160	1	11/18/2021 to 2/7/2022	(not specified)	3
1/11/2022 20:00	53.8	4	S	182	1	11/18/2021 to 2/7/2022	(not specified)	3
1/11/2022 20:30	54.6	5	SSE	161	1	11/18/2021 to 2/7/2022	(not specified)	3
1/11/2022 21:00	54.1	11	S	178	1	11/18/2021 to 2/7/2022	(not specified)	3
1/11/2022 21:30	54.2	4	SSE	153	1	11/18/2021 to 2/7/2022	(not specified)	3
1/11/2022 22:00	53.5	0	N	355	1	11/18/2021 to 2/7/2022	(not specified)	3
1/11/2022 22:30	53.7	1	ESE	104	1	11/18/2021 to 2/7/2022	(not specified)	3
1/11/2022 23:00	55.1	2	ESE	114	1	11/18/2021 to 2/7/2022	(not specified)	3
1/11/2022 23:30	54.5	3	W	263	1	11/18/2021 to 2/7/2022	(not specified)	3
1/12/2022 0:00	53.2	9	SSE	157	1	11/18/2021 to 2/7/2022	(not specified)	4
1/12/2022 0:30	55.1	6	WSW	240	1	11/18/2021 to 2/7/2022	(not specified)	4
1/12/2022 1:00	53	3	NE	35	1	11/18/2021 to 2/7/2022	(not specified)	4
1/12/2022 1:30	51	4	NNE	30	1	11/18/2021 to 2/7/2022	(not specified)	4
1/12/2022 2:00	50.3	3	NE	37	1	11/18/2021 to 2/7/2022	(not specified)	4
1/12/2022 2:30	49.8	5	NE	37	1	11/18/2021 to 2/7/2022	(not specified)	4
1/12/2022 3:00	50.1	4	NE	37	1	11/18/2021 to 2/7/2022	(not specified)	4
1/12/2022 3:30	50.3	4	NE	37	1	11/18/2021 to 2/7/2022	(not specified)	4
1/12/2022 4:00	50.3	1	NE	37	1	11/18/2021 to 2/7/2022	(not specified)	4
1/12/2022 4:30	52.3	0	NE	51	1	11/18/2021 to 2/7/2022	(not specified)	4
1/12/2022 5:00	52.7	0	S	183	1	11/18/2021 to 2/7/2022	(not specified)	4
1/12/2022 5:30	51	1	NE	38	1	11/18/2021 to 2/7/2022	(not specified)	4
1/12/2022 6:00	51	2	ENE	66	1	11/18/2021 to 2/7/2022	(not specified)	4
1/12/2022 6:30	49.3	5	NNE	30	1	11/18/2021 to 2/7/2022	(not specified)	4
1/12/2022 7:00	46.1	4	NNE	30	1	11/18/2021 to 2/7/2022	(not specified)	4
1/12/2022 7:30	45.5	4	NNE	31	1	11/18/2021 to 2/7/2022	(not specified)	4
1/12/2022 8:00	44.6	3	NE	36	1	11/18/2021 to 2/7/2022	(not specified)	4
1/12/2022 8:30	44.8	4	NE	36	1	11/18/2021 to 2/7/2022	(not specified)	4
1/12/2022 9:00	45.6	2	NE	40	1	11/18/2021 to 2/7/2022	(not specified)	4
1/12/2022 9:30	48.5	2	SSE	168	1	11/18/2021 to 2/7/2022	(not specified)	4
1/12/2022 10:00	51.3	2	SE	128	1	11/18/2021 to 2/7/2022	(not specified)	4
1/12/2022 10:30	54.8	4	SSW	194	1	11/18/2021 to 2/7/2022	(not specified)	4
1/12/2022 11:00	56.1	5	WSW	254	1	11/18/2021 to 2/7/2022	(not specified)	4
1/12/2022 11:30	57	5	SSE	158	1	11/18/2021 to 2/7/2022	(not specified)	4
1/12/2022 12:00	57.3	1	SE	141	1	11/18/2021 to 2/7/2022	(not specified)	4
1/12/2022 12:30	58	0	ESE	118	1	11/18/2021 to 2/7/2022	(not specified)	4
1/12/2022 13:00	59	0	SSE	155	1	11/18/2021 to 2/7/2022	(not specified)	4
1/12/2022 13:30	58.3	2	SE	133	1	11/18/2021 to 2/7/2022	(not specified)	4
1/12/2022 14:00	57.8	3	NE	48	1	11/18/2021 to 2/7/2022	(not specified)	4
1/12/2022 14:30	56.6	2	NNE	17	1	11/18/2021 to 2/7/2022	(not specified)	4
1/12/2022 15:00	55	7	S	182	1	11/18/2021 to 2/7/2022	(not specified)	4
1/12/2022 15:30	54.6	6	SSW	198	1	11/18/2021 to 2/7/2022	(not specified)	4

Time Stamp	Temperature (F)	Wind Speed (mph)	Wind Direction	Wind Direction (deg)	Odor Event ID	Odor Event Date	Odor Event Time	Odor Event Day of Week
1/12/2022 16:00	54.8	1	NE	52	1	11/18/2021 to 2/7/2022	(not specified)	4
1/12/2022 16:30	52.8	3	NE	45	1	11/18/2021 to 2/7/2022	(not specified)	4
1/12/2022 17:00	49.9	2	NE	42	1	11/18/2021 to 2/7/2022	(not specified)	4
1/12/2022 17:30	46.8	0	NE	42	1	11/18/2021 to 2/7/2022	(not specified)	4
1/12/2022 18:00	45.9	0	NE	44	1	11/18/2021 to 2/7/2022	(not specified)	4
1/12/2022 18:30	45.3	0	NE	44	1	11/18/2021 to 2/7/2022	(not specified)	4
1/12/2022 19:00	45.3	0	SE	142	1	11/18/2021 to 2/7/2022	(not specified)	4
1/12/2022 19:30	46.3	0	SE	142	1	11/18/2021 to 2/7/2022	(not specified)	4
1/12/2022 20:00	45.6	0	SE	141	1	11/18/2021 to 2/7/2022	(not specified)	4
1/12/2022 20:30	43.6	1	NNE	33	1	11/18/2021 to 2/7/2022	(not specified)	4
1/12/2022 21:00	42.3	0	NNE	23	1	11/18/2021 to 2/7/2022	(not specified)	4
1/12/2022 21:30	42	3	NNE	23	1	11/18/2021 to 2/7/2022	(not specified)	4
1/12/2022 22:00	46.2	0	SW	217	1	11/18/2021 to 2/7/2022	(not specified)	4
1/12/2022 22:30	46.6	4	W	273	1	11/18/2021 to 2/7/2022	(not specified)	4
1/12/2022 23:00	46.7	4	WNW	295	1	11/18/2021 to 2/7/2022	(not specified)	4
1/12/2022 23:30	45.9	3	NNE	33	1	11/18/2021 to 2/7/2022	(not specified)	4
1/13/2022 0:00	45.2	1	NNE	30	1	11/18/2021 to 2/7/2022	(not specified)	5
1/13/2022 0:30	50.7	4	SSE	168	1	11/18/2021 to 2/7/2022	(not specified)	5
1/13/2022 1:00	53.6	5	SSW	203	1	11/18/2021 to 2/7/2022	(not specified)	5
1/13/2022 1:30	52.1	8	SSE	151	1	11/18/2021 to 2/7/2022	(not specified)	5
1/13/2022 2:00	49.6	4	SSW	202	1	11/18/2021 to 2/7/2022	(not specified)	5
1/13/2022 2:30	47.9	1	N	360	1	11/18/2021 to 2/7/2022	(not specified)	5
1/13/2022 3:00	47.8	4	SW	228	1	11/18/2021 to 2/7/2022	(not specified)	5
1/13/2022 3:30	48.7	2	SSE	148	1	11/18/2021 to 2/7/2022	(not specified)	5
1/13/2022 4:00	48.1	4	ENE	68	1	11/18/2021 to 2/7/2022	(not specified)	5
1/13/2022 4:30	49.5	9	SSE	169	1	11/18/2021 to 2/7/2022	(not specified)	5
1/13/2022 5:00	50	9	S	186	1	11/18/2021 to 2/7/2022	(not specified)	5
1/13/2022 5:30	50.4	3	SSW	198	1	11/18/2021 to 2/7/2022	(not specified)	5
1/13/2022 6:00	50.8	8	SSE	167	1	11/18/2021 to 2/7/2022	(not specified)	5
1/13/2022 6:30	50.4	2	SE	132	1	11/18/2021 to 2/7/2022	(not specified)	5
1/13/2022 7:00	49.4	2	S	179	1	11/18/2021 to 2/7/2022	(not specified)	5
1/13/2022 7:30	48.5	3	SE	126	1	11/18/2021 to 2/7/2022	(not specified)	5
1/13/2022 8:00	48.3	5	S	173	1	11/18/2021 to 2/7/2022	(not specified)	5
1/13/2022 8:30	48.2	4	S	186	1	11/18/2021 to 2/7/2022	(not specified)	5
1/13/2022 9:00	48	1	E	90	1	11/18/2021 to 2/7/2022	(not specified)	5
1/13/2022 9:30	48.1	4	S	170	1	11/18/2021 to 2/7/2022	(not specified)	5
1/13/2022 10:00	48.2	6	SSE	161	1	11/18/2021 to 2/7/2022	(not specified)	5
1/13/2022 10:30	48.1	4	SW	231	1	11/18/2021 to 2/7/2022	(not specified)	5
1/13/2022 11:00	48.4	6	S	171	1	11/18/2021 to 2/7/2022	(not specified)	5
1/13/2022 11:30	48.3	8	S	173	1	11/18/2021 to 2/7/2022	(not specified)	5
1/13/2022 12:00	48.4	3	WSW	244	1	11/18/2021 to 2/7/2022	(not specified)	5
1/13/2022 12:30	48.7	2	S	173	1	11/18/2021 to 2/7/2022	(not specified)	5
1/13/2022 13:00	48.9	5	NNE	18	1	11/18/2021 to 2/7/2022	(not specified)	5
1/13/2022 13:30	49.2	1	WNW	283	1	11/18/2021 to 2/7/2022	(not specified)	5
1/13/2022 14:00	49.4	2	SSW	210	1	11/18/2021 to 2/7/2022	(not specified)	5
1/13/2022 14:30	49.6	2	S	184	1	11/18/2021 to 2/7/2022	(not specified)	5
1/13/2022 15:00	49.8	1	SW	216	1	11/18/2021 to 2/7/2022	(not specified)	5
1/13/2022 15:30	49.9	0	SW	216	1	11/18/2021 to 2/7/2022	(not specified)	5
1/13/2022 16:00	50.1	1	SSW	206	1	11/18/2021 to 2/7/2022	(not specified)	5
1/13/2022 16:30	50	0	SSW	206	1	11/18/2021 to 2/7/2022	(not specified)	5
1/13/2022 17:00	49.8	1	SSW	206	1	11/18/2021 to 2/7/2022	(not specified)	5
1/13/2022 17:30	49.6	0	SSW	195	1	11/18/2021 to 2/7/2022	(not specified)	5
1/13/2022 18:00	49.4	0	SSW	194	1	11/18/2021 to 2/7/2022	(not specified)	5
1/13/2022 18:30	49.1	0	SSW	194	1	11/18/2021 to 2/7/2022	(not specified)	5
1/13/2022 19:00	49	1	SSW	194	1	11/18/2021 to 2/7/2022	(not specified)	5
1/13/2022 19:30	48.9	1	SSW	194	1	11/18/2021 to 2/7/2022	(not specified)	5
1/13/2022 20:00	48.8	0	SSW	194	1	11/18/2021 to 2/7/2022	(not specified)	5
1/13/2022 20:30	47.5	2	SSW	194	1	11/18/2021 to 2/7/2022	(not specified)	5
1/13/2022 21:00	47	1	SSW	194	1	11/18/2021 to 2/7/2022	(not specified)	5
1/13/2022 21:30	47.5	0	SSW	194	1	11/18/2021 to 2/7/2022	(not specified)	5
1/13/2022 22:00	47.3	0	SSW	194	1	11/18/2021 to 2/7/2022	(not specified)	5
1/13/2022 22:30	47.1	0	SSW	192	1	11/18/2021 to 2/7/2022	(not specified)	5
1/13/2022 23:00	46.3	0	SSW	192	1	11/18/2021 to 2/7/2022	(not specified)	5
1/13/2022 23:30	45.1	0	SSW	192	1	11/18/2021 to 2/7/2022	(not specified)	5
1/14/2022 0:00	43.9	2	SSW	192	1	11/18/2021 to 2/7/2022	(not specified)	6
1/14/2022 0:30	42.5	2	SSW	192	1	11/18/2021 to 2/7/2022	(not specified)	6
1/14/2022 1:00	42	1	SSW	192	1	11/18/2021 to 2/7/2022	(not specified)	6
1/14/2022 1:30	42.8	2	SSW	192	1	11/18/2021 to 2/7/2022	(not specified)	6
1/14/2022 2:00	42.8	0	SSW	192	1	11/18/2021 to 2/7/2022	(not specified)	6
1/14/2022 2:30	42.7	0	SSW	192	1	11/18/2021 to 2/7/2022	(not specified)	6

Time Stamp	Temperature (F)	Wind Speed (mph)	Wind Direction	Wind Direction (deg)	Odor Event ID	Odor Event Date	Odor Event Time	Odor Event Day of Week
1/14/2022 3:00	42.2	2	SSW	192	1	11/18/2021 to 2/7/2022	(not specified)	6
1/14/2022 3:30	41.6	2	SSW	192	1	11/18/2021 to 2/7/2022	(not specified)	6
1/14/2022 4:00	41.8	0	SSW	192	1	11/18/2021 to 2/7/2022	(not specified)	6
1/14/2022 4:30	41.7	1	SSW	192	1	11/18/2021 to 2/7/2022	(not specified)	6
1/14/2022 5:00	42.2	2	SSW	192	1	11/18/2021 to 2/7/2022	(not specified)	6
1/14/2022 5:30	42.4	0	SSW	192	1	11/18/2021 to 2/7/2022	(not specified)	6
1/14/2022 6:00	42.8	2	SSW	192	1	11/18/2021 to 2/7/2022	(not specified)	6
1/14/2022 6:30	42.8	2	NW	315	1	11/18/2021 to 2/7/2022	(not specified)	6
1/14/2022 7:00	42.7	1	NW	311	1	11/18/2021 to 2/7/2022	(not specified)	6
1/14/2022 7:30	43	0	NW	311	1	11/18/2021 to 2/7/2022	(not specified)	6
1/14/2022 8:00	43.6	0	NW	309	1	11/18/2021 to 2/7/2022	(not specified)	6
1/14/2022 8:30	44.2	1	NW	309	1	11/18/2021 to 2/7/2022	(not specified)	6
1/14/2022 9:00	45.6	1	NW	309	1	11/18/2021 to 2/7/2022	(not specified)	6
1/14/2022 9:30	45.7	1	WNW	300	1	11/18/2021 to 2/7/2022	(not specified)	6
1/14/2022 10:00	46.3	2	WNW	294	1	11/18/2021 to 2/7/2022	(not specified)	6
1/14/2022 10:30	46.8	0	WSW	253	1	11/18/2021 to 2/7/2022	(not specified)	6
1/14/2022 11:00	47.2	0	WSW	253	1	11/18/2021 to 2/7/2022	(not specified)	6
1/14/2022 11:30	47.4	1	NNE	19	1	11/18/2021 to 2/7/2022	(not specified)	6
1/14/2022 12:00	47.4	2	NE	39	1	11/18/2021 to 2/7/2022	(not specified)	6
1/14/2022 12:30	47.6	0	NNE	18	1	11/18/2021 to 2/7/2022	(not specified)	6
1/14/2022 13:00	47.6	0	NNE	20	1	11/18/2021 to 2/7/2022	(not specified)	6
1/14/2022 13:30	48.2	0	NNE	24	1	11/18/2021 to 2/7/2022	(not specified)	6
1/14/2022 14:00	48.4	3	WSW	257	1	11/18/2021 to 2/7/2022	(not specified)	6
1/14/2022 14:30	48.8	0	NNW	331	1	11/18/2021 to 2/7/2022	(not specified)	6
1/14/2022 15:00	49.3	1	W	267	1	11/18/2021 to 2/7/2022	(not specified)	6
1/14/2022 15:30	48.9	0	WSW	259	1	11/18/2021 to 2/7/2022	(not specified)	6
1/14/2022 16:00	49.6	3	SW	233	1	11/18/2021 to 2/7/2022	(not specified)	6
1/14/2022 16:30	48.8	0	SW	232	1	11/18/2021 to 2/7/2022	(not specified)	6
1/14/2022 17:00	46.7	0	SW	232	1	11/18/2021 to 2/7/2022	(not specified)	6
1/14/2022 17:30	46.4	0	SW	232	1	11/18/2021 to 2/7/2022	(not specified)	6
1/14/2022 18:00	43.9	1	SW	232	1	11/18/2021 to 2/7/2022	(not specified)	6
1/14/2022 18:30	42	0	SW	232	1	11/18/2021 to 2/7/2022	(not specified)	6
1/14/2022 19:00	41.8	0	SW	232	1	11/18/2021 to 2/7/2022	(not specified)	6
1/14/2022 19:30	40.8	0	SW	232	1	11/18/2021 to 2/7/2022	(not specified)	6
1/14/2022 20:00	40.1	0	SW	232	1	11/18/2021 to 2/7/2022	(not specified)	6
1/14/2022 20:30	39.5	0	SW	232	1	11/18/2021 to 2/7/2022	(not specified)	6
1/14/2022 21:00	38.7	0	SW	232	1	11/18/2021 to 2/7/2022	(not specified)	6
1/14/2022 21:30	39	0	SW	232	1	11/18/2021 to 2/7/2022	(not specified)	6
1/14/2022 22:00	38.5	0	SW	232	1	11/18/2021 to 2/7/2022	(not specified)	6
1/14/2022 22:30	36.6	0	SW	232	1	11/18/2021 to 2/7/2022	(not specified)	6
1/14/2022 23:00	37	0	SW	232	1	11/18/2021 to 2/7/2022	(not specified)	6
1/14/2022 23:30	36.4	0	SW	232	1	11/18/2021 to 2/7/2022	(not specified)	6
1/15/2022 0:00	35.4	0	SW	232	1	11/18/2021 to 2/7/2022	(not specified)	7
1/15/2022 0:30	35.1	0	SW	232	1	11/18/2021 to 2/7/2022	(not specified)	7
1/15/2022 1:00	35	2	SW	232	1	11/18/2021 to 2/7/2022	(not specified)	7
1/15/2022 1:30	35.5	0	SW	232	1	11/18/2021 to 2/7/2022	(not specified)	7
1/15/2022 2:00	34.9	0	SW	232	1	11/18/2021 to 2/7/2022	(not specified)	7
1/15/2022 2:30	34.5	0	SW	232	1	11/18/2021 to 2/7/2022	(not specified)	7
1/15/2022 3:00	34.9	1	SW	232	1	11/18/2021 to 2/7/2022	(not specified)	7
1/15/2022 3:30	35.4	0	SW	232	1	11/18/2021 to 2/7/2022	(not specified)	7
1/15/2022 4:00	35.5	1	SW	232	1	11/18/2021 to 2/7/2022	(not specified)	7
1/15/2022 4:30	35.4	0	SW	232	1	11/18/2021 to 2/7/2022	(not specified)	7
1/15/2022 5:00	35.9	0	SW	232	1	11/18/2021 to 2/7/2022	(not specified)	7
1/15/2022 5:30	36.4	0	SW	232	1	11/18/2021 to 2/7/2022	(not specified)	7
1/15/2022 6:00	36.6	0	SW	232	1	11/18/2021 to 2/7/2022	(not specified)	7
1/15/2022 6:30	36.6	0	SW	232	1	11/18/2021 to 2/7/2022	(not specified)	7
1/15/2022 7:00	36.4	0	SW	232	1	11/18/2021 to 2/7/2022	(not specified)	7
1/15/2022 7:30	36.3	0	SW	232	1	11/18/2021 to 2/7/2022	(not specified)	7
1/15/2022 8:00	35.8	0	SW	232	1	11/18/2021 to 2/7/2022	(not specified)	7
1/15/2022 8:30	36.4	3	SW	232	1	11/18/2021 to 2/7/2022	(not specified)	7
1/15/2022 9:00	36.9	2	SW	232	1	11/18/2021 to 2/7/2022	(not specified)	7
1/15/2022 9:30	37.2	3	SW	232	1	11/18/2021 to 2/7/2022	(not specified)	7
1/15/2022 10:00	37.5	1	SW	232	1	11/18/2021 to 2/7/2022	(not specified)	7
1/15/2022 10:30	38.4	0	SW	232	1	11/18/2021 to 2/7/2022	(not specified)	7
1/15/2022 11:00	39	3	SW	232	1	11/18/2021 to 2/7/2022	(not specified)	7
1/15/2022 11:30	39.6	3	N	5	1	11/18/2021 to 2/7/2022	(not specified)	7
1/15/2022 12:00	39.6	2	NNE	21	1	11/18/2021 to 2/7/2022	(not specified)	7
1/15/2022 12:30	39.3	3	NNE	28	1	11/18/2021 to 2/7/2022	(not specified)	7
1/15/2022 13:00	39.2	1	NNE	32	1	11/18/2021 to 2/7/2022	(not specified)	7
1/15/2022 13:30	39.3	1	WSW	252	1	11/18/2021 to 2/7/2022	(not specified)	7

Time Stamp	Temperature (F)	Wind Speed (mph)	Wind Direction	Wind Direction (deg)	Odor Event ID	Odor Event Date	Odor Event Time	Odor Event Day of Week
1/15/2022 14:00	39.4	4	WSW	251	1	11/18/2021 to 2/7/2022	(not specified)	7
1/15/2022 14:30	39.7	0	WSW	257	1	11/18/2021 to 2/7/2022	(not specified)	7
1/15/2022 15:00	39.9	4	WSW	250	1	11/18/2021 to 2/7/2022	(not specified)	7
1/15/2022 15:30	41	2	NNW	330	1	11/18/2021 to 2/7/2022	(not specified)	7
1/15/2022 16:00	40.4	1	NNE	25	1	11/18/2021 to 2/7/2022	(not specified)	7
1/15/2022 16:30	39.4	3	NNE	25	1	11/18/2021 to 2/7/2022	(not specified)	7
1/15/2022 17:00	38.7	4	NNE	25	1	11/18/2021 to 2/7/2022	(not specified)	7
1/15/2022 17:30	38.2	3	NNE	25	1	11/18/2021 to 2/7/2022	(not specified)	7
1/15/2022 18:00	38.1	0	NNE	25	1	11/18/2021 to 2/7/2022	(not specified)	7
1/15/2022 18:30	38.1	2	W	273	1	11/18/2021 to 2/7/2022	(not specified)	7
1/15/2022 19:00	38	3	WSW	256	1	11/18/2021 to 2/7/2022	(not specified)	7
1/15/2022 19:30	38	2	WSW	256	1	11/18/2021 to 2/7/2022	(not specified)	7
1/15/2022 20:00	38	2	WSW	254	1	11/18/2021 to 2/7/2022	(not specified)	7
1/15/2022 20:30	37.6	1	WSW	257	1	11/18/2021 to 2/7/2022	(not specified)	7
1/15/2022 21:00	37.8	1	WSW	257	1	11/18/2021 to 2/7/2022	(not specified)	7
1/15/2022 21:30	37.5	1	WSW	257	1	11/18/2021 to 2/7/2022	(not specified)	7
1/15/2022 22:00	37.4	2	WSW	257	1	11/18/2021 to 2/7/2022	(not specified)	7
1/15/2022 22:30	37.3	0	WSW	257	1	11/18/2021 to 2/7/2022	(not specified)	7
1/15/2022 23:00	36.9	0	WSW	257	1	11/18/2021 to 2/7/2022	(not specified)	7
1/15/2022 23:30	36.9	0	WSW	257	1	11/18/2021 to 2/7/2022	(not specified)	7
1/16/2022 0:00	36.8	2	WSW	257	1	11/18/2021 to 2/7/2022	(not specified)	1
1/16/2022 0:30	36.4	1	WSW	257	1	11/18/2021 to 2/7/2022	(not specified)	1
1/16/2022 1:00	36.2	0	WSW	257	1	11/18/2021 to 2/7/2022	(not specified)	1
1/16/2022 1:30	36.3	2	WSW	257	1	11/18/2021 to 2/7/2022	(not specified)	1
1/16/2022 2:00	36.3	0	WSW	257	1	11/18/2021 to 2/7/2022	(not specified)	1
1/16/2022 2:30	36.3	0	WSW	257	1	11/18/2021 to 2/7/2022	(not specified)	1
1/16/2022 3:00	36	1	WSW	257	1	11/18/2021 to 2/7/2022	(not specified)	1
1/16/2022 3:30	35.8	2	WSW	257	1	11/18/2021 to 2/7/2022	(not specified)	1
1/16/2022 4:00	35.8	1	WSW	257	1	11/18/2021 to 2/7/2022	(not specified)	1
1/16/2022 4:30	35.8	2	WSW	257	1	11/18/2021 to 2/7/2022	(not specified)	1
1/16/2022 5:00	35.5	1	WSW	259	1	11/18/2021 to 2/7/2022	(not specified)	1
1/16/2022 5:30	35.4	3	WSW	259	1	11/18/2021 to 2/7/2022	(not specified)	1
1/16/2022 6:00	35.4	0	WSW	259	1	11/18/2021 to 2/7/2022	(not specified)	1
1/16/2022 6:30	35.3	1	WSW	258	1	11/18/2021 to 2/7/2022	(not specified)	1
1/16/2022 7:00	35.2	0	WSW	254	1	11/18/2021 to 2/7/2022	(not specified)	1
1/16/2022 7:30	35.2	1	WSW	254	1	11/18/2021 to 2/7/2022	(not specified)	1
1/16/2022 8:00	35.2	0	WSW	254	1	11/18/2021 to 2/7/2022	(not specified)	1
1/16/2022 8:30	35.2	1	WSW	254	1	11/18/2021 to 2/7/2022	(not specified)	1
1/16/2022 9:00	35.3	1	WSW	254	1	11/18/2021 to 2/7/2022	(not specified)	1
1/16/2022 9:30	35.5	2	WSW	254	1	11/18/2021 to 2/7/2022	(not specified)	1
1/16/2022 10:00	35.8	2	WSW	254	1	11/18/2021 to 2/7/2022	(not specified)	1
1/16/2022 10:30	36.1	3	W	263	1	11/18/2021 to 2/7/2022	(not specified)	1
1/16/2022 11:00	36	0	NNE	29	1	11/18/2021 to 2/7/2022	(not specified)	1
1/16/2022 11:30	36.2	2	W	270	1	11/18/2021 to 2/7/2022	(not specified)	1
1/16/2022 12:00	36.4	2	SW	227	1	11/18/2021 to 2/7/2022	(not specified)	1
1/16/2022 12:30	36.9	3	SW	234	1	11/18/2021 to 2/7/2022	(not specified)	1
1/16/2022 13:00	37	2	SW	234	1	11/18/2021 to 2/7/2022	(not specified)	1
1/16/2022 13:30	37.1	2	NNE	33	1	11/18/2021 to 2/7/2022	(not specified)	1
1/16/2022 14:00	37.6	3	W	265	1	11/18/2021 to 2/7/2022	(not specified)	1
1/16/2022 14:30	38	0	WSW	250	1	11/18/2021 to 2/7/2022	(not specified)	1
1/16/2022 15:00	38.1	0	NE	41	1	11/18/2021 to 2/7/2022	(not specified)	1
1/16/2022 15:30	38.2	2	NW	312	1	11/18/2021 to 2/7/2022	(not specified)	1
1/16/2022 16:00	38.3	0	NW	312	1	11/18/2021 to 2/7/2022	(not specified)	1
1/16/2022 16:30	37.7	0	NW	312	1	11/18/2021 to 2/7/2022	(not specified)	1
1/16/2022 17:00	36.8	0	NW	312	1	11/18/2021 to 2/7/2022	(not specified)	1
1/16/2022 17:30	36.2	0	NW	312	1	11/18/2021 to 2/7/2022	(not specified)	1
1/16/2022 18:00	36.3	0	NW	312	1	11/18/2021 to 2/7/2022	(not specified)	1
1/16/2022 18:30	36.5	2	WNW	284	1	11/18/2021 to 2/7/2022	(not specified)	1
1/16/2022 19:00	36.3	0	WNW	284	1	11/18/2021 to 2/7/2022	(not specified)	1
1/16/2022 19:30	36.3	1	WNW	284	1	11/18/2021 to 2/7/2022	(not specified)	1
1/16/2022 20:00	36.2	0	WNW	282	1	11/18/2021 to 2/7/2022	(not specified)	1
1/16/2022 20:30	35.9	0	WNW	282	1	11/18/2021 to 2/7/2022	(not specified)	1
1/16/2022 21:00	36.1	0	WNW	282	1	11/18/2021 to 2/7/2022	(not specified)	1
1/16/2022 21:30	36.5	0	WNW	282	1	11/18/2021 to 2/7/2022	(not specified)	1
1/16/2022 22:00	36.3	0	WNW	282	1	11/18/2021 to 2/7/2022	(not specified)	1
1/16/2022 22:30	36.7	0	WNW	282	1	11/18/2021 to 2/7/2022	(not specified)	1
1/16/2022 23:00	36.9	0	WNW	282	1	11/18/2021 to 2/7/2022	(not specified)	1
1/16/2022 23:30	35.9	1	WNW	282	1	11/18/2021 to 2/7/2022	(not specified)	1
1/17/2022 0:00	36	0	WNW	282	1	11/18/2021 to 2/7/2022	(not specified)	2
1/17/2022 0:30	36.1	0	WNW	282	1	11/18/2021 to 2/7/2022	(not specified)	2

Time Stamp	Temperature (F)	Wind Speed (mph)	Wind Direction	Wind Direction (deg)	Odor Event ID	Odor Event Date	Odor Event Time	Odor Event Day of Week
1/17/2022 1:00	36.8	1	W	273	1	11/18/2021 to 2/7/2022	(not specified)	2
1/17/2022 1:30	36.2	1	SSE	149	1	11/18/2021 to 2/7/2022	(not specified)	2
1/17/2022 2:00	36.4	1	SSE	149	1	11/18/2021 to 2/7/2022	(not specified)	2
1/17/2022 2:30	36.6	0	SSE	149	1	11/18/2021 to 2/7/2022	(not specified)	2
1/17/2022 3:00	36.5	2	SSE	150	1	11/18/2021 to 2/7/2022	(not specified)	2
1/17/2022 3:30	36.2	0	SSE	150	1	11/18/2021 to 2/7/2022	(not specified)	2
1/17/2022 4:00	36.1	1	SSE	150	1	11/18/2021 to 2/7/2022	(not specified)	2
1/17/2022 4:30	36.1	1	SSE	150	1	11/18/2021 to 2/7/2022	(not specified)	2
1/17/2022 5:00	36.3	0	SSE	150	1	11/18/2021 to 2/7/2022	(not specified)	2
1/17/2022 5:30	36.2	0	SSE	150	1	11/18/2021 to 2/7/2022	(not specified)	2
1/17/2022 6:00	36.2	0	SSE	150	1	11/18/2021 to 2/7/2022	(not specified)	2
1/17/2022 6:30	36.3	0	SSE	150	1	11/18/2021 to 2/7/2022	(not specified)	2
1/17/2022 7:00	36.2	0	SSE	150	1	11/18/2021 to 2/7/2022	(not specified)	2
1/17/2022 7:30	36.2	0	SSE	150	1	11/18/2021 to 2/7/2022	(not specified)	2
1/17/2022 8:00	36	1	SSE	154	1	11/18/2021 to 2/7/2022	(not specified)	2
1/17/2022 8:30	36.1	2	SSE	155	1	11/18/2021 to 2/7/2022	(not specified)	2
1/17/2022 9:00	36.4	1	SSE	155	1	11/18/2021 to 2/7/2022	(not specified)	2
1/17/2022 9:30	36.8	1	SSE	155	1	11/18/2021 to 2/7/2022	(not specified)	2
1/17/2022 10:00	37.1	1	SSE	155	1	11/18/2021 to 2/7/2022	(not specified)	2
1/17/2022 10:30	37.7	2	SSE	160	1	11/18/2021 to 2/7/2022	(not specified)	2
1/17/2022 11:00	37.7	3	NNE	22	1	11/18/2021 to 2/7/2022	(not specified)	2
1/17/2022 11:30	38.2	3	SSE	150	1	11/18/2021 to 2/7/2022	(not specified)	2
1/17/2022 12:00	39.3	2	SSE	160	1	11/18/2021 to 2/7/2022	(not specified)	2
1/17/2022 12:30	39.8	4	SSE	159	1	11/18/2021 to 2/7/2022	(not specified)	2
1/17/2022 13:00	39.8	1	SSE	157	1	11/18/2021 to 2/7/2022	(not specified)	2
1/17/2022 13:30	40.2	2	SSE	157	1	11/18/2021 to 2/7/2022	(not specified)	2
1/17/2022 14:00	40.5	1	SSE	157	1	11/18/2021 to 2/7/2022	(not specified)	2
1/17/2022 14:30	40.5	1	NNW	348	1	11/18/2021 to 2/7/2022	(not specified)	2
1/17/2022 15:00	40.8	3	SSE	167	1	11/18/2021 to 2/7/2022	(not specified)	2
1/17/2022 15:30	40.3	0	SSE	160	1	11/18/2021 to 2/7/2022	(not specified)	2
1/17/2022 16:00	40.4	0	SE	136	1	11/18/2021 to 2/7/2022	(not specified)	2
1/17/2022 16:30	40.2	1	SE	136	1	11/18/2021 to 2/7/2022	(not specified)	2
1/17/2022 17:00	40	2	SE	136	1	11/18/2021 to 2/7/2022	(not specified)	2
1/17/2022 17:30	39.8	0	SE	136	1	11/18/2021 to 2/7/2022	(not specified)	2
1/17/2022 18:00	39.8	0	SE	136	1	11/18/2021 to 2/7/2022	(not specified)	2
1/17/2022 18:30	39.6	2	SE	136	1	11/18/2021 to 2/7/2022	(not specified)	2
1/17/2022 19:00	39.3	0	SE	136	1	11/18/2021 to 2/7/2022	(not specified)	2
1/17/2022 19:30	39.2	0	SE	136	1	11/18/2021 to 2/7/2022	(not specified)	2
1/17/2022 20:00	38.8	1	SE	136	1	11/18/2021 to 2/7/2022	(not specified)	2
1/17/2022 20:30	38.5	0	SE	136	1	11/18/2021 to 2/7/2022	(not specified)	2
1/17/2022 21:00	38.7	0	SE	136	1	11/18/2021 to 2/7/2022	(not specified)	2
1/17/2022 21:30	38.3	0	SE	136	1	11/18/2021 to 2/7/2022	(not specified)	2
1/17/2022 22:00	37	0	SSE	163	1	11/18/2021 to 2/7/2022	(not specified)	2
1/17/2022 22:30	37.2	1	SSE	163	1	11/18/2021 to 2/7/2022	(not specified)	2
1/17/2022 23:00	37.4	1	SSE	163	1	11/18/2021 to 2/7/2022	(not specified)	2
1/17/2022 23:30	37.5	1	SSE	163	1	11/18/2021 to 2/7/2022	(not specified)	2
1/18/2022 0:00	37.8	1	SSE	163	1	11/18/2021 to 2/7/2022	(not specified)	3
1/18/2022 0:30	37.9	0	SSE	163	1	11/18/2021 to 2/7/2022	(not specified)	3
1/18/2022 1:00	38	1	SSE	163	1	11/18/2021 to 2/7/2022	(not specified)	3
1/18/2022 1:30	38.2	0	SSE	163	1	11/18/2021 to 2/7/2022	(not specified)	3
1/18/2022 2:00	38.5	0	SSE	163	1	11/18/2021 to 2/7/2022	(not specified)	3
1/18/2022 2:30	38.8	4	SSE	163	1	11/18/2021 to 2/7/2022	(not specified)	3
1/18/2022 3:00	39.3	3	S	188	1	11/18/2021 to 2/7/2022	(not specified)	3
1/18/2022 3:30	39.3	1	S	186	1	11/18/2021 to 2/7/2022	(not specified)	3
1/18/2022 4:00	39.4	1	S	186	1	11/18/2021 to 2/7/2022	(not specified)	3
1/18/2022 4:30	39.2	0	S	186	1	11/18/2021 to 2/7/2022	(not specified)	3
1/18/2022 5:00	39.4	0	S	186	1	11/18/2021 to 2/7/2022	(not specified)	3
1/18/2022 5:30	39.5	1	S	186	1	11/18/2021 to 2/7/2022	(not specified)	3
1/18/2022 6:00	39.8	2	S	186	1	11/18/2021 to 2/7/2022	(not specified)	3
1/18/2022 6:30	40.9	0	E	94	1	11/18/2021 to 2/7/2022	(not specified)	3
1/18/2022 7:00	41.1	2	E	94	1	11/18/2021 to 2/7/2022	(not specified)	3
1/18/2022 7:30	41.1	1	SSE	157	1	11/18/2021 to 2/7/2022	(not specified)	3
1/18/2022 8:00	41.4	2	SSE	168	1	11/18/2021 to 2/7/2022	(not specified)	3
1/18/2022 8:30	42	3	SSE	154	1	11/18/2021 to 2/7/2022	(not specified)	3
1/18/2022 9:00	42.5	0	SSE	161	1	11/18/2021 to 2/7/2022	(not specified)	3
1/18/2022 9:30	43.3	3	SSE	148	1	11/18/2021 to 2/7/2022	(not specified)	3
1/18/2022 10:00	44.2	0	SSE	148	1	11/18/2021 to 2/7/2022	(not specified)	3
1/18/2022 10:30	45.3	1	SSE	148	1	11/18/2021 to 2/7/2022	(not specified)	3
1/18/2022 11:00	46.4	2	SE	136	1	11/18/2021 to 2/7/2022	(not specified)	3
1/18/2022 11:30	46.5	4	SSE	161	1	11/18/2021 to 2/7/2022	(not specified)	3

Time Stamp	Temperature (F)	Wind Speed (mph)	Wind Direction	Wind Direction (deg)	Odor Event ID	Odor Event Date	Odor Event Time	Odor Event Day of Week
1/18/2022 12:00	47.6	6	ESE	115	1	11/18/2021 to 2/7/2022	(not specified)	3
1/18/2022 12:30	48.2	1	S	178	1	11/18/2021 to 2/7/2022	(not specified)	3
1/18/2022 13:00	47.6	2	ESE	112	1	11/18/2021 to 2/7/2022	(not specified)	3
1/18/2022 13:30	48.1	0	SSE	167	1	11/18/2021 to 2/7/2022	(not specified)	3
1/18/2022 14:00	49.9	5	SSE	161	1	11/18/2021 to 2/7/2022	(not specified)	3
1/18/2022 14:30	51.6	1	SSE	150	1	11/18/2021 to 2/7/2022	(not specified)	3
1/18/2022 15:00	51.4	5	S	186	1	11/18/2021 to 2/7/2022	(not specified)	3
1/18/2022 15:30	50.9	0	SE	146	1	11/18/2021 to 2/7/2022	(not specified)	3
1/18/2022 16:00	49.9	0	NNE	27	1	11/18/2021 to 2/7/2022	(not specified)	3
1/18/2022 16:30	48.6	0	NNE	27	1	11/18/2021 to 2/7/2022	(not specified)	3
1/18/2022 17:00	47.4	0	NNE	27	1	11/18/2021 to 2/7/2022	(not specified)	3
1/18/2022 17:30	47.4	0	NNE	27	1	11/18/2021 to 2/7/2022	(not specified)	3
1/18/2022 18:00	47.6	0	NNE	27	1	11/18/2021 to 2/7/2022	(not specified)	3
1/18/2022 18:30	48.3	0	NNE	16	1	11/18/2021 to 2/7/2022	(not specified)	3
1/18/2022 19:00	48.3	0	NNE	16	1	11/18/2021 to 2/7/2022	(not specified)	3
1/18/2022 19:30	48.1	2	NNE	13	1	11/18/2021 to 2/7/2022	(not specified)	3
1/18/2022 20:00	48.3	1	NNE	13	1	11/18/2021 to 2/7/2022	(not specified)	3
1/18/2022 20:30	48.3	0	SW	234	1	11/18/2021 to 2/7/2022	(not specified)	3
1/18/2022 21:00	48	0	SW	234	1	11/18/2021 to 2/7/2022	(not specified)	3
1/18/2022 21:30	48	0	SW	234	1	11/18/2021 to 2/7/2022	(not specified)	3
1/18/2022 22:00	47.8	1	SW	234	1	11/18/2021 to 2/7/2022	(not specified)	3
1/18/2022 22:30	47.9	1	SW	234	1	11/18/2021 to 2/7/2022	(not specified)	3
1/18/2022 23:00	48	0	SW	234	1	11/18/2021 to 2/7/2022	(not specified)	3
1/18/2022 23:30	47.7	0	SW	234	1	11/18/2021 to 2/7/2022	(not specified)	3
1/19/2022 0:00	47.4	0	SW	234	1	11/18/2021 to 2/7/2022	(not specified)	4
1/19/2022 0:30	47.1	0	SW	234	1	11/18/2021 to 2/7/2022	(not specified)	4
1/19/2022 1:00	46.4	0	SW	234	1	11/18/2021 to 2/7/2022	(not specified)	4
1/19/2022 1:30	45.7	0	SW	234	1	11/18/2021 to 2/7/2022	(not specified)	4
1/19/2022 2:00	46.3	2	SW	234	1	11/18/2021 to 2/7/2022	(not specified)	4
1/19/2022 2:30	47	2	SW	234	1	11/18/2021 to 2/7/2022	(not specified)	4
1/19/2022 3:00	47.4	1	SW	234	1	11/18/2021 to 2/7/2022	(not specified)	4
1/19/2022 3:30	47.6	1	SW	234	1	11/18/2021 to 2/7/2022	(not specified)	4
1/19/2022 4:00	47.9	5	SW	229	1	11/18/2021 to 2/7/2022	(not specified)	4
1/19/2022 4:30	47.9	4	SSE	160	1	11/18/2021 to 2/7/2022	(not specified)	4
1/19/2022 5:00	48.1	1	S	181	1	11/18/2021 to 2/7/2022	(not specified)	4
1/19/2022 5:30	48	0	S	181	1	11/18/2021 to 2/7/2022	(not specified)	4
1/19/2022 6:00	48.4	2	S	181	1	11/18/2021 to 2/7/2022	(not specified)	4
1/19/2022 6:30	48.5	2	S	171	1	11/18/2021 to 2/7/2022	(not specified)	4
1/19/2022 7:00	48.3	1	S	173	1	11/18/2021 to 2/7/2022	(not specified)	4
1/19/2022 7:30	48.2	0	S	173	1	11/18/2021 to 2/7/2022	(not specified)	4
1/19/2022 8:00	48.4	2	S	176	1	11/18/2021 to 2/7/2022	(not specified)	4
1/19/2022 8:30	48.5	1	S	182	1	11/18/2021 to 2/7/2022	(not specified)	4
1/19/2022 9:00	48.7	2	SSE	169	1	11/18/2021 to 2/7/2022	(not specified)	4
1/19/2022 9:30	48.7	1	SSE	163	1	11/18/2021 to 2/7/2022	(not specified)	4
1/19/2022 10:00	49	2	SSE	163	1	11/18/2021 to 2/7/2022	(not specified)	4
1/19/2022 10:30	49.3	5	SSW	198	1	11/18/2021 to 2/7/2022	(not specified)	4
1/19/2022 11:00	49.4	5	S	174	1	11/18/2021 to 2/7/2022	(not specified)	4
1/19/2022 11:30	49.6	7	SSE	156	1	11/18/2021 to 2/7/2022	(not specified)	4
1/19/2022 12:00	49.8	3	S	187	1	11/18/2021 to 2/7/2022	(not specified)	4
1/19/2022 12:30	50	4	SSE	152	1	11/18/2021 to 2/7/2022	(not specified)	4
1/19/2022 13:00	50.5	4	SSE	167	1	11/18/2021 to 2/7/2022	(not specified)	4
1/19/2022 13:30	50.6	4	S	185	1	11/18/2021 to 2/7/2022	(not specified)	4
1/19/2022 14:00	51	2	SSW	211	1	11/18/2021 to 2/7/2022	(not specified)	4
1/19/2022 14:30	51.2	4	SE	142	1	11/18/2021 to 2/7/2022	(not specified)	4
1/19/2022 15:00	51.5	2	S	178	1	11/18/2021 to 2/7/2022	(not specified)	4
1/19/2022 15:30	51.6	3	S	186	1	11/18/2021 to 2/7/2022	(not specified)	4
1/19/2022 16:00	51.6	6	S	179	1	11/18/2021 to 2/7/2022	(not specified)	4
1/19/2022 16:30	51.6	3	S	188	1	11/18/2021 to 2/7/2022	(not specified)	4
1/19/2022 17:00	51.7	4	SSE	147	1	11/18/2021 to 2/7/2022	(not specified)	4
1/19/2022 17:30	51.7	4	SSW	200	1	11/18/2021 to 2/7/2022	(not specified)	4
1/19/2022 18:00	51.8	2	S	189	1	11/18/2021 to 2/7/2022	(not specified)	4
1/19/2022 18:30	51.8	1	S	188	1	11/18/2021 to 2/7/2022	(not specified)	4
1/19/2022 19:00	51.9	3	S	186	1	11/18/2021 to 2/7/2022	(not specified)	4
1/19/2022 19:30	51.9	2	SSW	193	1	11/18/2021 to 2/7/2022	(not specified)	4
1/19/2022 20:00	51.9	2	SW	226	1	11/18/2021 to 2/7/2022	(not specified)	4
1/19/2022 20:30	52.1	4	WSW	250	1	11/18/2021 to 2/7/2022	(not specified)	4
1/19/2022 21:00	52.2	3	SW	221	1	11/18/2021 to 2/7/2022	(not specified)	4
1/19/2022 21:30	52.3	2	S	185	1	11/18/2021 to 2/7/2022	(not specified)	4
1/19/2022 22:00	52.3	8	SSE	156	1	11/18/2021 to 2/7/2022	(not specified)	4
1/19/2022 22:30	52.2	5	SSW	194	1	11/18/2021 to 2/7/2022	(not specified)	4

Time Stamp	Temperature (F)	Wind Speed (mph)	Wind Direction	Wind Direction (deg)	Odor Event ID	Odor Event Date	Odor Event Time	Odor Event Day of Week
1/19/2022 23:00	52.3	8	SSE	162	1	11/18/2021 to 2/7/2022	(not specified)	4
1/19/2022 23:30	52.4	4	S	142	1	11/18/2021 to 2/7/2022	(not specified)	4
1/20/2022 0:00	52.6	2	SSW	199	1	11/18/2021 to 2/7/2022	(not specified)	5
1/20/2022 0:30	52.6	3	SSW	210	1	11/18/2021 to 2/7/2022	(not specified)	5
1/20/2022 1:00	52.8	6	SSE	156	1	11/18/2021 to 2/7/2022	(not specified)	5
1/20/2022 1:30	53.1	3	SSE	159	1	11/18/2021 to 2/7/2022	(not specified)	5
1/20/2022 2:00	52.7	4	SW	221	1	11/18/2021 to 2/7/2022	(not specified)	5
1/20/2022 2:30	52.6	2	NNE	30	1	11/18/2021 to 2/7/2022	(not specified)	5
1/20/2022 3:00	52.5	3	S	182	1	11/18/2021 to 2/7/2022	(not specified)	5
1/20/2022 3:30	52.7	1	S	178	1	11/18/2021 to 2/7/2022	(not specified)	5
1/20/2022 4:00	52.5	4	S	191	1	11/18/2021 to 2/7/2022	(not specified)	5
1/20/2022 4:30	52.5	0	SSE	156	1	11/18/2021 to 2/7/2022	(not specified)	5
1/20/2022 5:00	52.3	2	ESE	117	1	11/18/2021 to 2/7/2022	(not specified)	5
1/20/2022 5:30	52.1	0	ESE	117	1	11/18/2021 to 2/7/2022	(not specified)	5
1/20/2022 6:00	52.1	0	ESE	117	1	11/18/2021 to 2/7/2022	(not specified)	5
1/20/2022 6:30	52.9	4	SSE	158	1	11/18/2021 to 2/7/2022	(not specified)	5
1/20/2022 7:00	52.3	1	WSW	246	1	11/18/2021 to 2/7/2022	(not specified)	5
1/20/2022 7:30	52.5	4	SSW	194	1	11/18/2021 to 2/7/2022	(not specified)	5
1/20/2022 8:00	52.9	4	SSW	211	1	11/18/2021 to 2/7/2022	(not specified)	5
1/20/2022 8:30	52.6	2	SSW	211	1	11/18/2021 to 2/7/2022	(not specified)	5
1/20/2022 9:00	52.3	3	SSW	213	1	11/18/2021 to 2/7/2022	(not specified)	5
1/20/2022 9:30	52.4	4	S	186	1	11/18/2021 to 2/7/2022	(not specified)	5
1/20/2022 10:00	52.9	3	SSW	200	1	11/18/2021 to 2/7/2022	(not specified)	5
1/20/2022 10:30	52.8	6	SSW	205	1	11/18/2021 to 2/7/2022	(not specified)	5
1/20/2022 11:00	53.2	4	SSW	200	1	11/18/2021 to 2/7/2022	(not specified)	5
1/20/2022 11:30	53.5	8	SSW	193	1	11/18/2021 to 2/7/2022	(not specified)	5
1/20/2022 12:00	54.5	4	SSW	214	1	11/18/2021 to 2/7/2022	(not specified)	5
1/20/2022 12:30	54.6	7	SSW	202	1	11/18/2021 to 2/7/2022	(not specified)	5
1/20/2022 13:00	55.3	6	SW	236	1	11/18/2021 to 2/7/2022	(not specified)	5
1/20/2022 13:30	55.6	10	SSW	206	1	11/18/2021 to 2/7/2022	(not specified)	5
1/20/2022 14:00	55.3	8	SSW	193	1	11/18/2021 to 2/7/2022	(not specified)	5
1/20/2022 14:30	53.8	11	S	186	1	11/18/2021 to 2/7/2022	(not specified)	5
1/20/2022 15:00	54.4	9	SSW	196	1	11/18/2021 to 2/7/2022	(not specified)	5
1/20/2022 15:30	53.2	4	SW	218	1	11/18/2021 to 2/7/2022	(not specified)	5
1/20/2022 16:00	51.5	6	S	181	1	11/18/2021 to 2/7/2022	(not specified)	5
1/20/2022 16:30	49.8	8	SSW	205	1	11/18/2021 to 2/7/2022	(not specified)	5
1/20/2022 17:00	47.9	7	SSW	208	1	11/18/2021 to 2/7/2022	(not specified)	5
1/20/2022 17:30	47	0	SSW	213	1	11/18/2021 to 2/7/2022	(not specified)	5
1/20/2022 18:00	45.6	1	S	190	1	11/18/2021 to 2/7/2022	(not specified)	5
1/20/2022 18:30	44.5	0	W	261	1	11/18/2021 to 2/7/2022	(not specified)	5
1/20/2022 19:00	43.6	1	SSW	208	1	11/18/2021 to 2/7/2022	(not specified)	5
1/20/2022 19:30	43	3	SSW	201	1	11/18/2021 to 2/7/2022	(not specified)	5
1/20/2022 20:00	43.8	1	WSW	250	1	11/18/2021 to 2/7/2022	(not specified)	5
1/20/2022 20:30	43.6	3	SSW	196	1	11/18/2021 to 2/7/2022	(not specified)	5
1/20/2022 21:00	41.7	1	S	188	1	11/18/2021 to 2/7/2022	(not specified)	5
1/20/2022 21:30	40.7	1	S	188	1	11/18/2021 to 2/7/2022	(not specified)	5
1/20/2022 22:00	40	1	S	188	1	11/18/2021 to 2/7/2022	(not specified)	5
1/20/2022 22:30	40.3	1	NNE	31	1	11/18/2021 to 2/7/2022	(not specified)	5
1/20/2022 23:00	40.6	0	NNE	33	1	11/18/2021 to 2/7/2022	(not specified)	5
1/20/2022 23:30	39.6	0	W	273	1	11/18/2021 to 2/7/2022	(not specified)	5
1/21/2022 0:00	38.3	0	W	273	1	11/18/2021 to 2/7/2022	(not specified)	6
1/21/2022 0:30	36.9	1	W	273	1	11/18/2021 to 2/7/2022	(not specified)	6
1/21/2022 1:00	35.6	2	W	265	1	11/18/2021 to 2/7/2022	(not specified)	6
1/21/2022 1:30	36.6	0	W	265	1	11/18/2021 to 2/7/2022	(not specified)	6
1/21/2022 2:00	35.7	0	W	265	1	11/18/2021 to 2/7/2022	(not specified)	6
1/21/2022 2:30	35	0	W	265	1	11/18/2021 to 2/7/2022	(not specified)	6
1/21/2022 3:00	35	0	W	265	1	11/18/2021 to 2/7/2022	(not specified)	6
1/21/2022 3:30	34.8	0	W	263	1	11/18/2021 to 2/7/2022	(not specified)	6
1/21/2022 4:00	32.4	2	W	263	1	11/18/2021 to 2/7/2022	(not specified)	6
1/21/2022 4:30	32.9	1	W	263	1	11/18/2021 to 2/7/2022	(not specified)	6
1/21/2022 5:00	33.1	1	W	263	1	11/18/2021 to 2/7/2022	(not specified)	6
1/21/2022 5:30	33.2	1	W	262	1	11/18/2021 to 2/7/2022	(not specified)	6
1/21/2022 6:00	33.9	0	W	262	1	11/18/2021 to 2/7/2022	(not specified)	6
1/21/2022 6:30	33.6	3	W	262	1	11/18/2021 to 2/7/2022	(not specified)	6
1/21/2022 7:00	32.7	2	WSW	241	1	11/18/2021 to 2/7/2022	(not specified)	6
1/21/2022 7:30	33.1	2	WSW	241	1	11/18/2021 to 2/7/2022	(not specified)	6
1/21/2022 8:00	32	3	WSW	238	1	11/18/2021 to 2/7/2022	(not specified)	6
1/21/2022 8:30	32.8	2	WSW	238	1	11/18/2021 to 2/7/2022	(not specified)	6
1/21/2022 9:00	34	1	WSW	238	1	11/18/2021 to 2/7/2022	(not specified)	6
1/21/2022 9:30	38.4	1	W	261	1	11/18/2021 to 2/7/2022	(not specified)	6

Time Stamp	Temperature (F)	Wind Speed (mph)	Wind Direction	Wind Direction (deg)	Odor Event ID	Odor Event Date	Odor Event Time	Odor Event Day of Week
1/21/2022 10:00	40.4	3	W	261	1	11/18/2021 to 2/7/2022	(not specified)	6
1/21/2022 10:30	42.2	2	NE	54	1	11/18/2021 to 2/7/2022	(not specified)	6
1/21/2022 11:00	43.6	7	NNE	19	1	11/18/2021 to 2/7/2022	(not specified)	6
1/21/2022 11:30	43.7	4	NNE	30	1	11/18/2021 to 2/7/2022	(not specified)	6
1/21/2022 12:00	44.6	9	NE	37	1	11/18/2021 to 2/7/2022	(not specified)	6
1/21/2022 12:30	45.3	5	NNE	31	1	11/18/2021 to 2/7/2022	(not specified)	6
1/21/2022 13:00	45.6	5	NNE	27	1	11/18/2021 to 2/7/2022	(not specified)	6
1/21/2022 13:30	45.6	2	NE	43	1	11/18/2021 to 2/7/2022	(not specified)	6
1/21/2022 14:00	45.8	1	ENE	65	1	11/18/2021 to 2/7/2022	(not specified)	6
1/21/2022 14:30	45.7	6	NE	38	1	11/18/2021 to 2/7/2022	(not specified)	6
1/21/2022 15:00	45.7	6	NE	40	1	11/18/2021 to 2/7/2022	(not specified)	6
1/21/2022 15:30	45.2	1	ENE	67	1	11/18/2021 to 2/7/2022	(not specified)	6
1/21/2022 16:00	45.2	3	NNE	21	1	11/18/2021 to 2/7/2022	(not specified)	6
1/21/2022 16:30	44.5	3	NE	43	1	11/18/2021 to 2/7/2022	(not specified)	6
1/21/2022 17:00	43.7	1	NE	42	1	11/18/2021 to 2/7/2022	(not specified)	6
1/21/2022 17:30	42.8	0	NE	49	1	11/18/2021 to 2/7/2022	(not specified)	6
1/21/2022 18:00	42.2	1	NE	51	1	11/18/2021 to 2/7/2022	(not specified)	6
1/21/2022 18:30	42.3	0	NE	56	1	11/18/2021 to 2/7/2022	(not specified)	6
1/21/2022 19:00	42.6	1	NNE	28	1	11/18/2021 to 2/7/2022	(not specified)	6
1/21/2022 19:30	42.7	0	NNE	32	1	11/18/2021 to 2/7/2022	(not specified)	6
1/21/2022 20:00	42.7	2	NNE	14	1	11/18/2021 to 2/7/2022	(not specified)	6
1/21/2022 20:30	42.9	1	NNE	19	1	11/18/2021 to 2/7/2022	(not specified)	6
1/21/2022 21:00	42.8	3	NE	35	1	11/18/2021 to 2/7/2022	(not specified)	6
1/21/2022 21:30	42.7	5	NNE	28	1	11/18/2021 to 2/7/2022	(not specified)	6
1/21/2022 22:00	42.5	5	NE	37	1	11/18/2021 to 2/7/2022	(not specified)	6
1/21/2022 22:30	42.4	7	NNE	16	1	11/18/2021 to 2/7/2022	(not specified)	6
1/21/2022 23:00	42.2	4	NNE	32	1	11/18/2021 to 2/7/2022	(not specified)	6
1/21/2022 23:30	42	3	N	5	1	11/18/2021 to 2/7/2022	(not specified)	6
1/22/2022 0:00	41.6	2	NNE	28	1	11/18/2021 to 2/7/2022	(not specified)	7
1/22/2022 0:30	41.4	3	NNE	16	1	11/18/2021 to 2/7/2022	(not specified)	7
1/22/2022 1:00	41.3	3	NNE	30	1	11/18/2021 to 2/7/2022	(not specified)	7
1/22/2022 1:30	41.3	5	NE	44	1	11/18/2021 to 2/7/2022	(not specified)	7
1/22/2022 2:00	41.3	3	NNW	336	1	11/18/2021 to 2/7/2022	(not specified)	7
1/22/2022 2:30	41.3	4	NNE	32	1	11/18/2021 to 2/7/2022	(not specified)	7
1/22/2022 3:00	41.1	5	NNE	30	1	11/18/2021 to 2/7/2022	(not specified)	7
1/22/2022 3:30	41.1	4	E	84	1	11/18/2021 to 2/7/2022	(not specified)	7
1/22/2022 4:00	41.1	3	N	9	1	11/18/2021 to 2/7/2022	(not specified)	7
1/22/2022 4:30	41.1	3	NNE	31	1	11/18/2021 to 2/7/2022	(not specified)	7
1/22/2022 5:00	41.2	2	NNE	24	1	11/18/2021 to 2/7/2022	(not specified)	7
1/22/2022 5:30	41	0	NE	49	1	11/18/2021 to 2/7/2022	(not specified)	7
1/22/2022 6:00	40.9	3	NNE	23	1	11/18/2021 to 2/7/2022	(not specified)	7
1/22/2022 6:30	40.6	0	NNE	29	1	11/18/2021 to 2/7/2022	(not specified)	7
1/22/2022 7:00	40.5	2	ENE	76	1	11/18/2021 to 2/7/2022	(not specified)	7
1/22/2022 7:30	40.3	6	NNE	32	1	11/18/2021 to 2/7/2022	(not specified)	7
1/22/2022 8:00	40.2	2	E	101	1	11/18/2021 to 2/7/2022	(not specified)	7
1/22/2022 8:30	40.2	1	E	94	1	11/18/2021 to 2/7/2022	(not specified)	7
1/22/2022 9:00	40.4	4	NE	55	1	11/18/2021 to 2/7/2022	(not specified)	7
1/22/2022 9:30	40.5	2	NNE	26	1	11/18/2021 to 2/7/2022	(not specified)	7
1/22/2022 10:00	40.7	2	NE	51	1	11/18/2021 to 2/7/2022	(not specified)	7
1/22/2022 10:30	41	1	N	355	1	11/18/2021 to 2/7/2022	(not specified)	7
1/22/2022 11:00	41.3	4	NE	42	1	11/18/2021 to 2/7/2022	(not specified)	7
1/22/2022 11:30	41.6	4	NE	46	1	11/18/2021 to 2/7/2022	(not specified)	7
1/22/2022 12:00	41.8	1	NNE	26	1	11/18/2021 to 2/7/2022	(not specified)	7
1/22/2022 12:30	41.9	0	ENE	61	1	11/18/2021 to 2/7/2022	(not specified)	7
1/22/2022 13:00	41.8	3	NE	40	1	11/18/2021 to 2/7/2022	(not specified)	7
1/22/2022 13:30	42.2	4	NE	53	1	11/18/2021 to 2/7/2022	(not specified)	7
1/22/2022 14:00	42.7	2	SSE	152	1	11/18/2021 to 2/7/2022	(not specified)	7
1/22/2022 14:30	43.4	0	NE	49	1	11/18/2021 to 2/7/2022	(not specified)	7
1/22/2022 15:00	45.2	1	NNE	28	1	11/18/2021 to 2/7/2022	(not specified)	7
1/22/2022 15:30	45.6	2	W	269	1	11/18/2021 to 2/7/2022	(not specified)	7
1/22/2022 16:00	45.6	0	NE	55	1	11/18/2021 to 2/7/2022	(not specified)	7
1/22/2022 16:30	45.3	5	WSW	238	1	11/18/2021 to 2/7/2022	(not specified)	7
1/22/2022 17:00	43.7	1	SW	215	1	11/18/2021 to 2/7/2022	(not specified)	7
1/22/2022 17:30	43.2	2	NNE	22	1	11/18/2021 to 2/7/2022	(not specified)	7
1/22/2022 18:00	42.8	0	N	5	1	11/18/2021 to 2/7/2022	(not specified)	7
1/22/2022 18:30	43	2	ESE	104	1	11/18/2021 to 2/7/2022	(not specified)	7
1/22/2022 19:00	42.7	1	ESE	105	1	11/18/2021 to 2/7/2022	(not specified)	7
1/22/2022 19:30	39.1	0	ESE	105	1	11/18/2021 to 2/7/2022	(not specified)	7
1/22/2022 20:00	35.5	0	ESE	105	1	11/18/2021 to 2/7/2022	(not specified)	7
1/22/2022 20:30	34.3	2	ESE	105	1	11/18/2021 to 2/7/2022	(not specified)	7

Time Stamp	Temperature (F)	Wind Speed (mph)	Wind Direction	Wind Direction (deg)	Odor Event ID	Odor Event Date	Odor Event Time	Odor Event Day of Week
1/22/2022 21:00	33.4	1	ESE	105	1	11/18/2021 to 2/7/2022	(not specified)	7
1/22/2022 21:30	33	0	ESE	105	1	11/18/2021 to 2/7/2022	(not specified)	7
1/22/2022 22:00	33	0	ESE	105	1	11/18/2021 to 2/7/2022	(not specified)	7
1/22/2022 22:30	32.7	1	ESE	105	1	11/18/2021 to 2/7/2022	(not specified)	7
1/22/2022 23:00	33	0	ESE	105	1	11/18/2021 to 2/7/2022	(not specified)	7
1/22/2022 23:30	32.9	0	ESE	105	1	11/18/2021 to 2/7/2022	(not specified)	7
1/23/2022 0:00	31.7	0	ESE	105	1	11/18/2021 to 2/7/2022	(not specified)	1
1/23/2022 0:30	32.1	0	ESE	105	1	11/18/2021 to 2/7/2022	(not specified)	1
1/23/2022 1:00	31.8	0	ESE	105	1	11/18/2021 to 2/7/2022	(not specified)	1
1/23/2022 1:30	31.7	0	ESE	105	1	11/18/2021 to 2/7/2022	(not specified)	1
1/23/2022 2:00	30.1	2	ESE	105	1	11/18/2021 to 2/7/2022	(not specified)	1
1/23/2022 2:30	29.2	0	ESE	105	1	11/18/2021 to 2/7/2022	(not specified)	1
1/23/2022 3:00	29.5	0	ESE	105	1	11/18/2021 to 2/7/2022	(not specified)	1
1/23/2022 3:30	29.4	1	NNE	29	1	11/18/2021 to 2/7/2022	(not specified)	1
1/23/2022 4:00	28.7	0	NNE	29	1	11/18/2021 to 2/7/2022	(not specified)	1
1/23/2022 4:30	28.3	2	NNE	29	1	11/18/2021 to 2/7/2022	(not specified)	1
1/23/2022 5:00	27.8	3	NNE	29	1	11/18/2021 to 2/7/2022	(not specified)	1
1/23/2022 5:30	27.5	3	NNE	29	1	11/18/2021 to 2/7/2022	(not specified)	1
1/23/2022 6:00	27.2	3	NNE	29	1	11/18/2021 to 2/7/2022	(not specified)	1
1/23/2022 6:30	27.1	5	NNE	29	1	11/18/2021 to 2/7/2022	(not specified)	1
1/23/2022 7:00	27	3	NNE	29	1	11/18/2021 to 2/7/2022	(not specified)	1
1/23/2022 7:30	26.8	3	NNE	29	1	11/18/2021 to 2/7/2022	(not specified)	1
1/23/2022 8:00	26.7	2	NNE	30	1	11/18/2021 to 2/7/2022	(not specified)	1
1/23/2022 8:30	27	2	NNE	29	1	11/18/2021 to 2/7/2022	(not specified)	1
1/23/2022 9:00	27.8	2	NNE	29	1	11/18/2021 to 2/7/2022	(not specified)	1
1/23/2022 9:30	28.3	2	NNE	29	1	11/18/2021 to 2/7/2022	(not specified)	1
1/23/2022 10:00	30	2	NNE	29	1	11/18/2021 to 2/7/2022	(not specified)	1
1/23/2022 10:30	32.4	3	NNE	25	1	11/18/2021 to 2/7/2022	(not specified)	1
1/23/2022 11:00	34	2	NNE	28	1	11/18/2021 to 2/7/2022	(not specified)	1
1/23/2022 11:30	35	6	NNE	31	1	11/18/2021 to 2/7/2022	(not specified)	1
1/23/2022 12:00	35.6	8	NNE	34	1	11/18/2021 to 2/7/2022	(not specified)	1
1/23/2022 12:30	36.3	6	NNE	26	1	11/18/2021 to 2/7/2022	(not specified)	1
1/23/2022 13:00	37.2	5	NNE	30	1	11/18/2021 to 2/7/2022	(not specified)	1
1/23/2022 13:30	37.8	9	NNE	28	1	11/18/2021 to 2/7/2022	(not specified)	1
1/23/2022 14:00	39.1	7	NNE	18	1	11/18/2021 to 2/7/2022	(not specified)	1
1/23/2022 14:30	38.2	5	NNE	27	1	11/18/2021 to 2/7/2022	(not specified)	1
1/23/2022 15:00	38.2	8	NNE	30	1	11/18/2021 to 2/7/2022	(not specified)	1
1/23/2022 15:30	38.1	4	NNE	30	1	11/18/2021 to 2/7/2022	(not specified)	1
1/23/2022 16:00	37.9	4	NNE	29	1	11/18/2021 to 2/7/2022	(not specified)	1
1/23/2022 16:30	38	3	NNE	29	1	11/18/2021 to 2/7/2022	(not specified)	1
1/23/2022 17:00	37.2	3	NE	36	1	11/18/2021 to 2/7/2022	(not specified)	1
1/23/2022 17:30	35.7	2	NNE	27	1	11/18/2021 to 2/7/2022	(not specified)	1
1/23/2022 18:00	34.6	2	NNE	28	1	11/18/2021 to 2/7/2022	(not specified)	1
1/23/2022 18:30	34.2	1	NNE	29	1	11/18/2021 to 2/7/2022	(not specified)	1
1/23/2022 19:00	32.8	0	NNE	29	1	11/18/2021 to 2/7/2022	(not specified)	1
1/23/2022 19:30	33.3	1	NNE	27	1	11/18/2021 to 2/7/2022	(not specified)	1
1/23/2022 20:00	32.8	0	ENE	78	1	11/18/2021 to 2/7/2022	(not specified)	1
1/23/2022 20:30	32.4	0	ENE	78	1	11/18/2021 to 2/7/2022	(not specified)	1
1/23/2022 21:00	32	0	ENE	78	1	11/18/2021 to 2/7/2022	(not specified)	1
1/23/2022 21:30	31.4	0	ENE	78	1	11/18/2021 to 2/7/2022	(not specified)	1
1/23/2022 22:00	30.5	0	ENE	78	1	11/18/2021 to 2/7/2022	(not specified)	1
1/23/2022 22:30	30.1	3	NNE	34	1	11/18/2021 to 2/7/2022	(not specified)	1
1/23/2022 23:00	29.9	0	NNE	26	1	11/18/2021 to 2/7/2022	(not specified)	1
1/23/2022 23:30	29.7	0	NNE	26	1	11/18/2021 to 2/7/2022	(not specified)	1
1/24/2022 0:00	30.1	0	NNE	27	1	11/18/2021 to 2/7/2022	(not specified)	2
1/24/2022 0:30	30.5	0	NNE	27	1	11/18/2021 to 2/7/2022	(not specified)	2
1/24/2022 1:00	30.9	0	NNE	27	1	11/18/2021 to 2/7/2022	(not specified)	2
1/24/2022 1:30	30.3	1	SW	236	1	11/18/2021 to 2/7/2022	(not specified)	2
1/24/2022 2:00	29.8	3	SSW	211	1	11/18/2021 to 2/7/2022	(not specified)	2
1/24/2022 2:30	29.2	0	SSW	211	1	11/18/2021 to 2/7/2022	(not specified)	2
1/24/2022 3:00	28.8	0	SSW	211	1	11/18/2021 to 2/7/2022	(not specified)	2
1/24/2022 3:30	28.7	0	SSW	211	1	11/18/2021 to 2/7/2022	(not specified)	2
1/24/2022 4:00	28.9	0	SSW	211	1	11/18/2021 to 2/7/2022	(not specified)	2
1/24/2022 4:30	28.8	0	SSW	211	1	11/18/2021 to 2/7/2022	(not specified)	2
1/24/2022 5:00	29.1	2	SSW	211	1	11/18/2021 to 2/7/2022	(not specified)	2
1/24/2022 5:30	28.9	2	SSW	211	1	11/18/2021 to 2/7/2022	(not specified)	2
1/24/2022 6:00	29	0	SSW	211	1	11/18/2021 to 2/7/2022	(not specified)	2
1/24/2022 6:30	29	1	SSW	211	1	11/18/2021 to 2/7/2022	(not specified)	2
1/24/2022 7:00	29.1	0	SSW	211	1	11/18/2021 to 2/7/2022	(not specified)	2
1/24/2022 7:30	29.7	2	SSW	211	1	11/18/2021 to 2/7/2022	(not specified)	2

Time Stamp	Temperature (F)	Wind Speed (mph)	Wind Direction	Wind Direction (deg)	Odor Event ID	Odor Event Date	Odor Event Time	Odor Event Day of Week
1/24/2022 8:00	29.4	1	SSW	211	1	11/18/2021 to 2/7/2022	(not specified)	2
1/24/2022 8:30	29.7	2	SSW	211	1	11/18/2021 to 2/7/2022	(not specified)	2
1/24/2022 9:00	29.4	4	SSW	206	1	11/18/2021 to 2/7/2022	(not specified)	2
1/24/2022 9:30	30.4	0	NNE	12	1	11/18/2021 to 2/7/2022	(not specified)	2
1/24/2022 10:00	31.4	0	NNW	327	1	11/18/2021 to 2/7/2022	(not specified)	2
1/24/2022 10:30	31.8	6	W	270	1	11/18/2021 to 2/7/2022	(not specified)	2
1/24/2022 11:00	31.7	1	WSW	240	1	11/18/2021 to 2/7/2022	(not specified)	2
1/24/2022 11:30	32.7	1	WSW	240	1	11/18/2021 to 2/7/2022	(not specified)	2
1/24/2022 12:00	33.5	0	NNE	26	1	11/18/2021 to 2/7/2022	(not specified)	2
1/24/2022 12:30	33.9	0	ESE	104	1	11/18/2021 to 2/7/2022	(not specified)	2
1/24/2022 13:00	35.2	2	SSE	151	1	11/18/2021 to 2/7/2022	(not specified)	2
1/24/2022 13:30	36	4	N	360	1	11/18/2021 to 2/7/2022	(not specified)	2
1/24/2022 14:00	36.1	0	N	360	1	11/18/2021 to 2/7/2022	(not specified)	2
1/24/2022 14:30	36.5	2	NNE	29	1	11/18/2021 to 2/7/2022	(not specified)	2
1/24/2022 15:00	36	3	WNW	290	1	11/18/2021 to 2/7/2022	(not specified)	2
1/24/2022 15:30	35.7	4	WSW	240	1	11/18/2021 to 2/7/2022	(not specified)	2
1/24/2022 16:00	35.4	3	W	261	1	11/18/2021 to 2/7/2022	(not specified)	2
1/24/2022 16:30	35.5	0	WSW	259	1	11/18/2021 to 2/7/2022	(not specified)	2
1/24/2022 17:00	35	3	WSW	259	1	11/18/2021 to 2/7/2022	(not specified)	2
1/24/2022 17:30	35	5	WSW	251	1	11/18/2021 to 2/7/2022	(not specified)	2
1/24/2022 18:00	34.6	4	NW	313	1	11/18/2021 to 2/7/2022	(not specified)	2
1/24/2022 18:30	34.8	1	NW	317	1	11/18/2021 to 2/7/2022	(not specified)	2
1/24/2022 19:00	34.8	4	NW	309	1	11/18/2021 to 2/7/2022	(not specified)	2
1/24/2022 19:30	34.5	3	NW	315	1	11/18/2021 to 2/7/2022	(not specified)	2
1/24/2022 20:00	34.4	3	W	263	1	11/18/2021 to 2/7/2022	(not specified)	2
1/24/2022 20:30	33.8	3	SW	227	1	11/18/2021 to 2/7/2022	(not specified)	2
1/24/2022 21:00	33.3	1	SSW	208	1	11/18/2021 to 2/7/2022	(not specified)	2
1/24/2022 21:30	32.6	2	SSW	208	1	11/18/2021 to 2/7/2022	(not specified)	2
1/24/2022 22:00	32.4	2	SSW	208	1	11/18/2021 to 2/7/2022	(not specified)	2
1/24/2022 22:30	32.2	1	WSW	238	1	11/18/2021 to 2/7/2022	(not specified)	2
1/24/2022 23:00	31.9	2	WSW	238	1	11/18/2021 to 2/7/2022	(not specified)	2
1/24/2022 23:30	31.7	0	WSW	238	1	11/18/2021 to 2/7/2022	(not specified)	2
1/25/2022 0:00	32.4	2	NW	310	1	11/18/2021 to 2/7/2022	(not specified)	3
1/25/2022 0:30	32.2	3	W	263	1	11/18/2021 to 2/7/2022	(not specified)	3
1/25/2022 1:00	31.4	2	W	263	1	11/18/2021 to 2/7/2022	(not specified)	3
1/25/2022 1:30	31.1	2	W	263	1	11/18/2021 to 2/7/2022	(not specified)	3
1/25/2022 2:00	30.5	0	W	261	1	11/18/2021 to 2/7/2022	(not specified)	3
1/25/2022 2:30	30	1	W	261	1	11/18/2021 to 2/7/2022	(not specified)	3
1/25/2022 3:00	29.6	1	W	261	1	11/18/2021 to 2/7/2022	(not specified)	3
1/25/2022 3:30	29.2	1	W	261	1	11/18/2021 to 2/7/2022	(not specified)	3
1/25/2022 4:00	28.8	0	W	261	1	11/18/2021 to 2/7/2022	(not specified)	3
1/25/2022 4:30	28.2	0	W	261	1	11/18/2021 to 2/7/2022	(not specified)	3
1/25/2022 5:00	27.4	0	W	261	1	11/18/2021 to 2/7/2022	(not specified)	3
1/25/2022 5:30	26.8	0	W	261	1	11/18/2021 to 2/7/2022	(not specified)	3
1/25/2022 6:00	26.7	3	NNE	34	1	11/18/2021 to 2/7/2022	(not specified)	3
1/25/2022 6:30	26.1	0	NNE	34	1	11/18/2021 to 2/7/2022	(not specified)	3
1/25/2022 7:00	25.6	0	NNE	34	1	11/18/2021 to 2/7/2022	(not specified)	3
1/25/2022 7:30	25.3	0	NNE	34	1	11/18/2021 to 2/7/2022	(not specified)	3
1/25/2022 8:00	25.2	0	NNE	34	1	11/18/2021 to 2/7/2022	(not specified)	3
1/25/2022 8:30	25.3	0	NE	36	1	11/18/2021 to 2/7/2022	(not specified)	3
1/25/2022 9:00	26.8	2	NNE	34	1	11/18/2021 to 2/7/2022	(not specified)	3
1/25/2022 9:30	27.8	1	NNE	34	1	11/18/2021 to 2/7/2022	(not specified)	3
1/25/2022 10:00	29.3	3	NNE	34	1	11/18/2021 to 2/7/2022	(not specified)	3
1/25/2022 10:30	31.6	4	NNE	34	1	11/18/2021 to 2/7/2022	(not specified)	3
1/25/2022 11:00	33.2	3	NNE	34	1	11/18/2021 to 2/7/2022	(not specified)	3
1/25/2022 11:30	36.8	0	NNE	34	1	11/18/2021 to 2/7/2022	(not specified)	3
1/25/2022 12:00	39.5	4	WSW	244	1	11/18/2021 to 2/7/2022	(not specified)	3
1/25/2022 12:30	41.7	2	WSW	256	1	11/18/2021 to 2/7/2022	(not specified)	3
1/25/2022 13:00	44	6	W	261	1	11/18/2021 to 2/7/2022	(not specified)	3
1/25/2022 13:30	45.3	1	ENE	70	1	11/18/2021 to 2/7/2022	(not specified)	3
1/25/2022 14:00	45.4	3	ENE	77	1	11/18/2021 to 2/7/2022	(not specified)	3
1/25/2022 14:30	46.1	1	NE	46	1	11/18/2021 to 2/7/2022	(not specified)	3
1/25/2022 15:00	47.3	4	NE	52	1	11/18/2021 to 2/7/2022	(not specified)	3
1/25/2022 15:30	48.8	0	NE	47	1	11/18/2021 to 2/7/2022	(not specified)	3
1/25/2022 16:00	48.4	2	WSW	238	1	11/18/2021 to 2/7/2022	(not specified)	3
1/25/2022 16:30	47.7	1	W	263	1	11/18/2021 to 2/7/2022	(not specified)	3
1/25/2022 17:00	45.1	2	W	263	1	11/18/2021 to 2/7/2022	(not specified)	3
1/25/2022 17:30	41.4	0	W	263	1	11/18/2021 to 2/7/2022	(not specified)	3
1/25/2022 18:00	37.2	0	W	263	1	11/18/2021 to 2/7/2022	(not specified)	3
1/25/2022 18:30	35.7	0	W	263	1	11/18/2021 to 2/7/2022	(not specified)	3

Time Stamp	Temperature (F)	Wind Speed (mph)	Wind Direction	Wind Direction (deg)	Odor Event ID	Odor Event Date	Odor Event Time	Odor Event Day of Week
1/25/2022 19:00	34.5	1	W	263	1	11/18/2021 to 2/7/2022	(not specified)	3
1/25/2022 19:30	33.4	1	W	263	1	11/18/2021 to 2/7/2022	(not specified)	3
1/25/2022 20:00	32.8	1	W	263	1	11/18/2021 to 2/7/2022	(not specified)	3
1/25/2022 20:30	31	0	W	263	1	11/18/2021 to 2/7/2022	(not specified)	3
1/25/2022 21:00	31.3	0	W	263	1	11/18/2021 to 2/7/2022	(not specified)	3
1/25/2022 21:30	31.9	0	W	263	1	11/18/2021 to 2/7/2022	(not specified)	3
1/25/2022 22:00	30.9	0	W	263	1	11/18/2021 to 2/7/2022	(not specified)	3
1/25/2022 22:30	30.4	0	W	263	1	11/18/2021 to 2/7/2022	(not specified)	3
1/25/2022 23:00	28.5	0	W	263	1	11/18/2021 to 2/7/2022	(not specified)	3
1/25/2022 23:30	30.1	0	W	263	1	11/18/2021 to 2/7/2022	(not specified)	3
1/26/2022 0:00	30.1	0	W	263	1	11/18/2021 to 2/7/2022	(not specified)	4
1/26/2022 0:30	28.3	0	W	263	1	11/18/2021 to 2/7/2022	(not specified)	4
1/26/2022 1:00	27.1	0	W	263	1	11/18/2021 to 2/7/2022	(not specified)	4
1/26/2022 1:30	27.8	0	W	263	1	11/18/2021 to 2/7/2022	(not specified)	4
1/26/2022 2:00	26.8	0	W	263	1	11/18/2021 to 2/7/2022	(not specified)	4
1/26/2022 2:30	27.1	0	W	263	1	11/18/2021 to 2/7/2022	(not specified)	4
1/26/2022 3:00	27.3	0	W	263	1	11/18/2021 to 2/7/2022	(not specified)	4
1/26/2022 3:30	25.7	0	W	263	1	11/18/2021 to 2/7/2022	(not specified)	4
1/26/2022 4:00	25.1	1	W	263	1	11/18/2021 to 2/7/2022	(not specified)	4
1/26/2022 4:30	26.1	0	W	263	1	11/18/2021 to 2/7/2022	(not specified)	4
1/26/2022 5:00	26	2	W	263	1	11/18/2021 to 2/7/2022	(not specified)	4
1/26/2022 5:30	24.4	0	W	263	1	11/18/2021 to 2/7/2022	(not specified)	4
1/26/2022 6:00	23.3	0	W	263	1	11/18/2021 to 2/7/2022	(not specified)	4
1/26/2022 6:30	23.6	0	W	263	1	11/18/2021 to 2/7/2022	(not specified)	4
1/26/2022 7:00	24.7	0	W	263	1	11/18/2021 to 2/7/2022	(not specified)	4
1/26/2022 7:30	24.8	0	W	263	1	11/18/2021 to 2/7/2022	(not specified)	4
1/26/2022 8:00	24.5	2	NNE	19	1	11/18/2021 to 2/7/2022	(not specified)	4
1/26/2022 8:30	24.3	2	NNE	22	1	11/18/2021 to 2/7/2022	(not specified)	4
1/26/2022 9:00	25.2	3	NNE	22	1	11/18/2021 to 2/7/2022	(not specified)	4
1/26/2022 9:30	26.3	0	NNE	22	1	11/18/2021 to 2/7/2022	(not specified)	4
1/26/2022 10:00	28.2	1	NNE	22	1	11/18/2021 to 2/7/2022	(not specified)	4
1/26/2022 10:30	30.6	4	NNE	22	1	11/18/2021 to 2/7/2022	(not specified)	4
1/26/2022 11:00	32.2	3	NNE	23	1	11/18/2021 to 2/7/2022	(not specified)	4
1/26/2022 11:30	33.7	2	NNE	23	1	11/18/2021 to 2/7/2022	(not specified)	4
1/26/2022 12:00	36.4	1	NNE	23	1	11/18/2021 to 2/7/2022	(not specified)	4
1/26/2022 12:30	39.1	1	NNE	23	1	11/18/2021 to 2/7/2022	(not specified)	4
1/26/2022 13:00	40.2	1	NE	39	1	11/18/2021 to 2/7/2022	(not specified)	4
1/26/2022 13:30	41.5	2	WSW	248	1	11/18/2021 to 2/7/2022	(not specified)	4
1/26/2022 14:00	42.8	3	NNE	26	1	11/18/2021 to 2/7/2022	(not specified)	4
1/26/2022 14:30	43.4	2	NE	49	1	11/18/2021 to 2/7/2022	(not specified)	4
1/26/2022 15:00	44.7	1	NE	54	1	11/18/2021 to 2/7/2022	(not specified)	4
1/26/2022 15:30	45	4	ENE	58	1	11/18/2021 to 2/7/2022	(not specified)	4
1/26/2022 16:00	44.8	2	ENE	57	1	11/18/2021 to 2/7/2022	(not specified)	4
1/26/2022 16:30	44	0	ENE	58	1	11/18/2021 to 2/7/2022	(not specified)	4
1/26/2022 17:00	42.8	0	ENE	58	1	11/18/2021 to 2/7/2022	(not specified)	4
1/26/2022 17:30	37.3	0	ENE	58	1	11/18/2021 to 2/7/2022	(not specified)	4
1/26/2022 18:00	35.5	0	ENE	58	1	11/18/2021 to 2/7/2022	(not specified)	4
1/26/2022 18:30	34.6	1	ENE	58	1	11/18/2021 to 2/7/2022	(not specified)	4
1/26/2022 19:00	33.3	0	ENE	58	1	11/18/2021 to 2/7/2022	(not specified)	4
1/26/2022 19:30	32	0	ENE	58	1	11/18/2021 to 2/7/2022	(not specified)	4
1/26/2022 20:00	31.8	2	ENE	58	1	11/18/2021 to 2/7/2022	(not specified)	4
1/26/2022 20:30	31.3	2	ENE	58	1	11/18/2021 to 2/7/2022	(not specified)	4
1/26/2022 21:00	30.7	1	ENE	58	1	11/18/2021 to 2/7/2022	(not specified)	4
1/26/2022 21:30	29.9	1	ENE	58	1	11/18/2021 to 2/7/2022	(not specified)	4
1/26/2022 22:00	28.5	0	ENE	58	1	11/18/2021 to 2/7/2022	(not specified)	4
1/26/2022 22:30	28.7	0	ENE	58	1	11/18/2021 to 2/7/2022	(not specified)	4
1/26/2022 23:00	27.8	0	ENE	58	1	11/18/2021 to 2/7/2022	(not specified)	4
1/26/2022 23:30	27.2	1	ENE	58	1	11/18/2021 to 2/7/2022	(not specified)	4
1/27/2022 0:00	27.3	0	ENE	58	1	11/18/2021 to 2/7/2022	(not specified)	5
1/27/2022 0:30	26.6	0	ENE	58	1	11/18/2021 to 2/7/2022	(not specified)	5
1/27/2022 1:00	26.4	0	ENE	58	1	11/18/2021 to 2/7/2022	(not specified)	5
1/27/2022 1:30	26.8	2	ENE	58	1	11/18/2021 to 2/7/2022	(not specified)	5
1/27/2022 2:00	26.4	0	ENE	58	1	11/18/2021 to 2/7/2022	(not specified)	5
1/27/2022 2:30	25.9	1	ENE	58	1	11/18/2021 to 2/7/2022	(not specified)	5
1/27/2022 3:00	25.8	0	ENE	58	1	11/18/2021 to 2/7/2022	(not specified)	5
1/27/2022 3:30	24.6	0	ENE	58	1	11/18/2021 to 2/7/2022	(not specified)	5
1/27/2022 4:00	24.3	0	ENE	58	1	11/18/2021 to 2/7/2022	(not specified)	5
1/27/2022 4:30	24.7	0	ENE	58	1	11/18/2021 to 2/7/2022	(not specified)	5
1/27/2022 5:00	24	1	ENE	58	1	11/18/2021 to 2/7/2022	(not specified)	5
1/27/2022 5:30	24.5	1	ENE	58	1	11/18/2021 to 2/7/2022	(not specified)	5

Time Stamp	Temperature (F)	Wind Speed (mph)	Wind Direction	Wind Direction (deg)	Odor Event ID	Odor Event Date	Odor Event Time	Odor Event Day of Week
1/27/2022 6:00	25.9	2	ENE	58	1	11/18/2021 to 2/7/2022	(not specified)	5
1/27/2022 6:30	25.9	0	ENE	58	1	11/18/2021 to 2/7/2022	(not specified)	5
1/27/2022 7:00	24.7	1	ENE	58	1	11/18/2021 to 2/7/2022	(not specified)	5
1/27/2022 7:30	24.5	2	WNW	286	1	11/18/2021 to 2/7/2022	(not specified)	5
1/27/2022 8:00	24.8	0	WNW	285	1	11/18/2021 to 2/7/2022	(not specified)	5
1/27/2022 8:30	24.6	1	SW	225	1	11/18/2021 to 2/7/2022	(not specified)	5
1/27/2022 9:00	31.9	2	S	185	1	11/18/2021 to 2/7/2022	(not specified)	5
1/27/2022 9:30	34.8	4	WSW	242	1	11/18/2021 to 2/7/2022	(not specified)	5
1/27/2022 10:00	36.5	3	SW	231	1	11/18/2021 to 2/7/2022	(not specified)	5
1/27/2022 10:30	38.5	2	SW	232	1	11/18/2021 to 2/7/2022	(not specified)	5
1/27/2022 11:00	40	3	WSW	252	1	11/18/2021 to 2/7/2022	(not specified)	5
1/27/2022 11:30	41.5	2	NE	45	1	11/18/2021 to 2/7/2022	(not specified)	5
1/27/2022 12:00	43.2	5	WSW	251	1	11/18/2021 to 2/7/2022	(not specified)	5
1/27/2022 12:30	43.6	5	SSW	208	1	11/18/2021 to 2/7/2022	(not specified)	5
1/27/2022 13:00	45	4	WSW	259	1	11/18/2021 to 2/7/2022	(not specified)	5
1/27/2022 13:30	46.1	0	NNE	27	1	11/18/2021 to 2/7/2022	(not specified)	5
1/27/2022 14:00	47	7	W	267	1	11/18/2021 to 2/7/2022	(not specified)	5
1/27/2022 14:30	47.9	6	W	260	1	11/18/2021 to 2/7/2022	(not specified)	5
1/27/2022 15:00	48.4	8	W	271	1	11/18/2021 to 2/7/2022	(not specified)	5
1/27/2022 15:30	49	1	WSW	253	1	11/18/2021 to 2/7/2022	(not specified)	5
1/27/2022 16:00	48.6	2	SSE	150	1	11/18/2021 to 2/7/2022	(not specified)	5
1/27/2022 16:30	48.2	2	SSW	196	1	11/18/2021 to 2/7/2022	(not specified)	5
1/27/2022 17:00	46.5	2	ESE	105	1	11/18/2021 to 2/7/2022	(not specified)	5
1/27/2022 17:30	41.2	0	ESE	105	1	11/18/2021 to 2/7/2022	(not specified)	5
1/27/2022 18:00	41	0	ESE	105	1	11/18/2021 to 2/7/2022	(not specified)	5
1/27/2022 18:30	36.4	0	ESE	105	1	11/18/2021 to 2/7/2022	(not specified)	5
1/27/2022 19:00	34.2	0	ESE	105	1	11/18/2021 to 2/7/2022	(not specified)	5
1/27/2022 19:30	32.7	2	SE	125	1	11/18/2021 to 2/7/2022	(not specified)	5
1/27/2022 20:00	30.7	1	SE	140	1	11/18/2021 to 2/7/2022	(not specified)	5
1/27/2022 20:30	31.6	0	ESE	108	1	11/18/2021 to 2/7/2022	(not specified)	5
1/27/2022 21:00	31	1	SW	223	1	11/18/2021 to 2/7/2022	(not specified)	5
1/27/2022 21:30	30.5	2	SSW	211	1	11/18/2021 to 2/7/2022	(not specified)	5
1/27/2022 22:00	29.9	1	SW	223	1	11/18/2021 to 2/7/2022	(not specified)	5
1/27/2022 22:30	29	2	SW	223	1	11/18/2021 to 2/7/2022	(not specified)	5
1/27/2022 23:00	28.7	1	SW	223	1	11/18/2021 to 2/7/2022	(not specified)	5
1/27/2022 23:30	28.4	2	SW	223	1	11/18/2021 to 2/7/2022	(not specified)	5
1/28/2022 0:00	27.7	1	SW	223	1	11/18/2021 to 2/7/2022	(not specified)	6
1/28/2022 0:30	27.6	3	SW	221	1	11/18/2021 to 2/7/2022	(not specified)	6
1/28/2022 1:00	31.9	1	SSE	163	1	11/18/2021 to 2/7/2022	(not specified)	6
1/28/2022 1:30	27.4	0	SSE	163	1	11/18/2021 to 2/7/2022	(not specified)	6
1/28/2022 2:00	26.7	2	SSE	163	1	11/18/2021 to 2/7/2022	(not specified)	6
1/28/2022 2:30	26.1	2	SSE	163	1	11/18/2021 to 2/7/2022	(not specified)	6
1/28/2022 3:00	26	1	SSE	163	1	11/18/2021 to 2/7/2022	(not specified)	6
1/28/2022 3:30	25.5	0	SSE	163	1	11/18/2021 to 2/7/2022	(not specified)	6
1/28/2022 4:00	25	0	SSE	163	1	11/18/2021 to 2/7/2022	(not specified)	6
1/28/2022 4:30	25.3	0	SSE	163	1	11/18/2021 to 2/7/2022	(not specified)	6
1/28/2022 5:00	24.8	0	SSE	163	1	11/18/2021 to 2/7/2022	(not specified)	6
1/28/2022 5:30	24.8	0	SSE	163	1	11/18/2021 to 2/7/2022	(not specified)	6
1/28/2022 6:00	25	0	SSE	163	1	11/18/2021 to 2/7/2022	(not specified)	6
1/28/2022 6:30	25.8	0	SSE	163	1	11/18/2021 to 2/7/2022	(not specified)	6
1/28/2022 7:00	25.5	0	SSE	163	1	11/18/2021 to 2/7/2022	(not specified)	6
1/28/2022 7:30	25.9	0	SSE	163	1	11/18/2021 to 2/7/2022	(not specified)	6
1/28/2022 8:00	24.6	0	SSE	163	1	11/18/2021 to 2/7/2022	(not specified)	6
1/28/2022 8:30	26	0	SSE	163	1	11/18/2021 to 2/7/2022	(not specified)	6
1/28/2022 9:00	27.4	0	SSE	163	1	11/18/2021 to 2/7/2022	(not specified)	6
1/28/2022 9:30	28.2	0	SSE	163	1	11/18/2021 to 2/7/2022	(not specified)	6
1/28/2022 10:00	29.5	0	SSE	163	1	11/18/2021 to 2/7/2022	(not specified)	6
1/28/2022 10:30	34.3	0	SSE	163	1	11/18/2021 to 2/7/2022	(not specified)	6
1/28/2022 11:00	37.7	0	SSE	163	1	11/18/2021 to 2/7/2022	(not specified)	6
1/28/2022 11:30	41.3	0	SSE	163	1	11/18/2021 to 2/7/2022	(not specified)	6
1/28/2022 12:00	41.8	7	NE	47	1	11/18/2021 to 2/7/2022	(not specified)	6
1/28/2022 12:30	41.4	4	NNE	28	1	11/18/2021 to 2/7/2022	(not specified)	6
1/28/2022 13:00	42.9	1	NNW	333	1	11/18/2021 to 2/7/2022	(not specified)	6
1/28/2022 13:30	44.2	1	W	267	1	11/18/2021 to 2/7/2022	(not specified)	6
1/28/2022 14:00	44.6	5	NE	42	1	11/18/2021 to 2/7/2022	(not specified)	6
1/28/2022 14:30	45.5	4	NNE	31	1	11/18/2021 to 2/7/2022	(not specified)	6
1/28/2022 15:00	46.7	2	NE	37	1	11/18/2021 to 2/7/2022	(not specified)	6
1/28/2022 15:30	46.5	1	NNE	16	1	11/18/2021 to 2/7/2022	(not specified)	6
1/28/2022 16:00	45.2	2	NNE	22	1	11/18/2021 to 2/7/2022	(not specified)	6
1/28/2022 16:30	43.8	2	NNE	22	1	11/18/2021 to 2/7/2022	(not specified)	6

Time Stamp	Temperature (F)	Wind Speed (mph)	Wind Direction	Wind Direction (deg)	Odor Event ID	Odor Event Date	Odor Event Time	Odor Event Day of Week
1/28/2022 17:00	42.2	0	NNE	22	1	11/18/2021 to 2/7/2022	(not specified)	6
1/28/2022 17:30	38.4	0	NNE	22	1	11/18/2021 to 2/7/2022	(not specified)	6
1/28/2022 18:00	35.5	1	NNE	22	1	11/18/2021 to 2/7/2022	(not specified)	6
1/28/2022 18:30	35.5	1	NNE	22	1	11/18/2021 to 2/7/2022	(not specified)	6
1/28/2022 19:00	34.7	1	NNE	22	1	11/18/2021 to 2/7/2022	(not specified)	6
1/28/2022 19:30	34.7	2	NNE	25	1	11/18/2021 to 2/7/2022	(not specified)	6
1/28/2022 20:00	33.4	1	S	178	1	11/18/2021 to 2/7/2022	(not specified)	6
1/28/2022 20:30	32.3	2	S	178	1	11/18/2021 to 2/7/2022	(not specified)	6
1/28/2022 21:00	32.1	1	S	178	1	11/18/2021 to 2/7/2022	(not specified)	6
1/28/2022 21:30	32.3	1	S	178	1	11/18/2021 to 2/7/2022	(not specified)	6
1/28/2022 22:00	32.2	1	S	178	1	11/18/2021 to 2/7/2022	(not specified)	6
1/28/2022 22:30	31.7	0	S	178	1	11/18/2021 to 2/7/2022	(not specified)	6
1/28/2022 23:00	30.6	0	S	178	1	11/18/2021 to 2/7/2022	(not specified)	6
1/28/2022 23:30	30.1	1	S	178	1	11/18/2021 to 2/7/2022	(not specified)	6
1/29/2022 0:00	28.5	3	S	178	1	11/18/2021 to 2/7/2022	(not specified)	7
1/29/2022 0:30	27.9	0	S	178	1	11/18/2021 to 2/7/2022	(not specified)	7
1/29/2022 1:00	29.1	2	S	178	1	11/18/2021 to 2/7/2022	(not specified)	7
1/29/2022 1:30	28.4	1	S	180	1	11/18/2021 to 2/7/2022	(not specified)	7
1/29/2022 2:00	27.3	0	S	180	1	11/18/2021 to 2/7/2022	(not specified)	7
1/29/2022 2:30	26.7	0	S	180	1	11/18/2021 to 2/7/2022	(not specified)	7
1/29/2022 3:00	27.4	0	S	180	1	11/18/2021 to 2/7/2022	(not specified)	7
1/29/2022 3:30	26.1	0	S	180	1	11/18/2021 to 2/7/2022	(not specified)	7
1/29/2022 4:00	25.1	0	S	180	1	11/18/2021 to 2/7/2022	(not specified)	7
1/29/2022 4:30	24.4	2	S	180	1	11/18/2021 to 2/7/2022	(not specified)	7
1/29/2022 5:00	24	1	S	180	1	11/18/2021 to 2/7/2022	(not specified)	7
1/29/2022 5:30	25.8	0	S	180	1	11/18/2021 to 2/7/2022	(not specified)	7
1/29/2022 6:00	25.7	0	S	180	1	11/18/2021 to 2/7/2022	(not specified)	7
1/29/2022 6:30	26.4	0	SSW	192	1	11/18/2021 to 2/7/2022	(not specified)	7
1/29/2022 7:00	27.2	0	SSW	192	1	11/18/2021 to 2/7/2022	(not specified)	7
1/29/2022 7:30	26.1	0	SSW	192	1	11/18/2021 to 2/7/2022	(not specified)	7
1/29/2022 8:00	25.5	0	SSW	192	1	11/18/2021 to 2/7/2022	(not specified)	7
1/29/2022 8:30	26.4	0	SSW	192	1	11/18/2021 to 2/7/2022	(not specified)	7
1/29/2022 9:00	26.8	0	SSW	192	1	11/18/2021 to 2/7/2022	(not specified)	7
1/29/2022 9:30	29	2	S	182	1	11/18/2021 to 2/7/2022	(not specified)	7
1/29/2022 10:00	30.5	1	ESE	120	1	11/18/2021 to 2/7/2022	(not specified)	7
1/29/2022 10:30	33.6	0	ESE	110	1	11/18/2021 to 2/7/2022	(not specified)	7
1/29/2022 11:00	36.6	2	N	10	1	11/18/2021 to 2/7/2022	(not specified)	7
1/29/2022 11:30	38.6	3	NNE	20	1	11/18/2021 to 2/7/2022	(not specified)	7
1/29/2022 12:00	40.7	2	NNE	19	1	11/18/2021 to 2/7/2022	(not specified)	7
1/29/2022 12:30	43.1	0	ENE	59	1	11/18/2021 to 2/7/2022	(not specified)	7
1/29/2022 13:00	44.6	2	NNW	331	1	11/18/2021 to 2/7/2022	(not specified)	7
1/29/2022 13:30	45.7	2	NNW	347	1	11/18/2021 to 2/7/2022	(not specified)	7
1/29/2022 14:00	46.6	1	N	360	1	11/18/2021 to 2/7/2022	(not specified)	7
1/29/2022 14:30	46.8	1	N	5	1	11/18/2021 to 2/7/2022	(not specified)	7
1/29/2022 15:00	46.9	0	NE	35	1	11/18/2021 to 2/7/2022	(not specified)	7
1/29/2022 15:30	48.1	1	NE	35	1	11/18/2021 to 2/7/2022	(not specified)	7
1/29/2022 16:00	47.2	2	NE	35	1	11/18/2021 to 2/7/2022	(not specified)	7
1/29/2022 16:30	45.6	3	NE	35	1	11/18/2021 to 2/7/2022	(not specified)	7
1/29/2022 17:00	44	2	NE	35	1	11/18/2021 to 2/7/2022	(not specified)	7
1/29/2022 17:30	40.9	0	NE	35	1	11/18/2021 to 2/7/2022	(not specified)	7
1/29/2022 18:00	37.4	1	NE	35	1	11/18/2021 to 2/7/2022	(not specified)	7
1/29/2022 18:30	35.3	1	NE	46	1	11/18/2021 to 2/7/2022	(not specified)	7
1/29/2022 19:00	36.4	0	E	81	1	11/18/2021 to 2/7/2022	(not specified)	7
1/29/2022 19:30	35.3	0	E	81	1	11/18/2021 to 2/7/2022	(not specified)	7
1/29/2022 20:00	35.4	0	E	83	1	11/18/2021 to 2/7/2022	(not specified)	7
1/29/2022 20:30	34.4	0	E	83	1	11/18/2021 to 2/7/2022	(not specified)	7
1/29/2022 21:00	33.3	0	E	83	1	11/18/2021 to 2/7/2022	(not specified)	7
1/29/2022 21:30	32.5	2	E	83	1	11/18/2021 to 2/7/2022	(not specified)	7
1/29/2022 22:00	30.6	0	E	83	1	11/18/2021 to 2/7/2022	(not specified)	7
1/29/2022 22:30	30.9	0	E	83	1	11/18/2021 to 2/7/2022	(not specified)	7
1/29/2022 23:00	31	0	E	83	1	11/18/2021 to 2/7/2022	(not specified)	7
1/29/2022 23:30	31.8	0	E	83	1	11/18/2021 to 2/7/2022	(not specified)	7
1/30/2022 0:00	30.8	0	E	83	1	11/18/2021 to 2/7/2022	(not specified)	1
1/30/2022 0:30	29.9	0	E	83	1	11/18/2021 to 2/7/2022	(not specified)	1
1/30/2022 1:00	30.9	1	E	83	1	11/18/2021 to 2/7/2022	(not specified)	1
1/30/2022 1:30	29.1	0	S	178	1	11/18/2021 to 2/7/2022	(not specified)	1
1/30/2022 2:00	29.7	0	S	178	1	11/18/2021 to 2/7/2022	(not specified)	1
1/30/2022 2:30	29.6	0	NNE	30	1	11/18/2021 to 2/7/2022	(not specified)	1
1/30/2022 3:00	30.7	0	NNE	30	1	11/18/2021 to 2/7/2022	(not specified)	1
1/30/2022 3:30	31.1	3	WSW	240	1	11/18/2021 to 2/7/2022	(not specified)	1

Time Stamp	Temperature (F)	Wind Speed (mph)	Wind Direction	Wind Direction (deg)	Odor Event ID	Odor Event Date	Odor Event Time	Odor Event Day of Week
1/30/2022 4:00	32	3	SE	140	1	11/18/2021 to 2/7/2022	(not specified)	1
1/30/2022 4:30	32.6	4	SE	138	1	11/18/2021 to 2/7/2022	(not specified)	1
1/30/2022 5:00	32	0	WNW	282	1	11/18/2021 to 2/7/2022	(not specified)	1
1/30/2022 5:30	32	2	WNW	282	1	11/18/2021 to 2/7/2022	(not specified)	1
1/30/2022 6:00	31.1	0	WNW	282	1	11/18/2021 to 2/7/2022	(not specified)	1
1/30/2022 6:30	31.3	3	WNW	282	1	11/18/2021 to 2/7/2022	(not specified)	1
1/30/2022 7:00	30.5	0	WNW	282	1	11/18/2021 to 2/7/2022	(not specified)	1
1/30/2022 7:30	29.3	0	WNW	282	1	11/18/2021 to 2/7/2022	(not specified)	1
1/30/2022 8:00	28.7	0	WNW	282	1	11/18/2021 to 2/7/2022	(not specified)	1
1/30/2022 8:30	30.1	0	WNW	282	1	11/18/2021 to 2/7/2022	(not specified)	1
1/30/2022 9:00	31.5	2	NNE	32	1	11/18/2021 to 2/7/2022	(not specified)	1
1/30/2022 9:30	32.6	2	SW	227	1	11/18/2021 to 2/7/2022	(not specified)	1
1/30/2022 10:00	33.4	1	SW	226	1	11/18/2021 to 2/7/2022	(not specified)	1
1/30/2022 10:30	38.6	3	SW	227	1	11/18/2021 to 2/7/2022	(not specified)	1
1/30/2022 11:00	43.4	5	SSE	158	1	11/18/2021 to 2/7/2022	(not specified)	1
1/30/2022 11:30	46.7	3	SSE	149	1	11/18/2021 to 2/7/2022	(not specified)	1
1/30/2022 12:00	47.4	6	S	171	1	11/18/2021 to 2/7/2022	(not specified)	1
1/30/2022 12:30	47.3	6	SSE	162	1	11/18/2021 to 2/7/2022	(not specified)	1
1/30/2022 13:00	48	4	SW	222	1	11/18/2021 to 2/7/2022	(not specified)	1
1/30/2022 13:30	48.2	3	SE	139	1	11/18/2021 to 2/7/2022	(not specified)	1
1/30/2022 14:00	47.8	3	SSW	199	1	11/18/2021 to 2/7/2022	(not specified)	1
1/30/2022 14:30	48.2	3	S	175	1	11/18/2021 to 2/7/2022	(not specified)	1
1/30/2022 15:00	49	10	SSE	165	1	11/18/2021 to 2/7/2022	(not specified)	1
1/30/2022 15:30	49.7	2	SSW	209	1	11/18/2021 to 2/7/2022	(not specified)	1
1/30/2022 16:00	50.5	10	SSE	148	1	11/18/2021 to 2/7/2022	(not specified)	1
1/30/2022 16:30	49.6	7	S	183	1	11/18/2021 to 2/7/2022	(not specified)	1
1/30/2022 17:00	49	7	SW	217	1	11/18/2021 to 2/7/2022	(not specified)	1
1/30/2022 17:30	48.4	4	SW	219	1	11/18/2021 to 2/7/2022	(not specified)	1
1/30/2022 18:00	47.6	7	SSW	207	1	11/18/2021 to 2/7/2022	(not specified)	1
1/30/2022 18:30	45.8	5	SSW	194	1	11/18/2021 to 2/7/2022	(not specified)	1
1/30/2022 19:00	45.5	11	SW	230	1	11/18/2021 to 2/7/2022	(not specified)	1
1/30/2022 19:30	44.5	2	SSW	192	1	11/18/2021 to 2/7/2022	(not specified)	1
1/30/2022 20:00	42.9	1	ESE	107	1	11/18/2021 to 2/7/2022	(not specified)	1
1/30/2022 20:30	43.4	14	SSW	198	1	11/18/2021 to 2/7/2022	(not specified)	1
1/30/2022 21:00	42.8	12	S	171	1	11/18/2021 to 2/7/2022	(not specified)	1
1/30/2022 21:30	42.7	13	S	172	1	11/18/2021 to 2/7/2022	(not specified)	1
1/30/2022 22:00	42.2	4	SSW	202	1	11/18/2021 to 2/7/2022	(not specified)	1
1/30/2022 22:30	41	3	S	187	1	11/18/2021 to 2/7/2022	(not specified)	1
1/30/2022 23:00	40.2	3	SSW	211	1	11/18/2021 to 2/7/2022	(not specified)	1
1/30/2022 23:30	40.9	4	S	187	1	11/18/2021 to 2/7/2022	(not specified)	1
1/31/2022 0:00	40.3	10	SSW	195	1	11/18/2021 to 2/7/2022	(not specified)	2
1/31/2022 0:30	39.9	7	S	183	1	11/18/2021 to 2/7/2022	(not specified)	2
1/31/2022 1:00	39.2	4	SSW	204	1	11/18/2021 to 2/7/2022	(not specified)	2
1/31/2022 1:30	37.7	0	S	182	1	11/18/2021 to 2/7/2022	(not specified)	2
1/31/2022 2:00	36.8	1	SSW	192	1	11/18/2021 to 2/7/2022	(not specified)	2
1/31/2022 2:30	36.5	0	S	173	1	11/18/2021 to 2/7/2022	(not specified)	2
1/31/2022 3:00	35.7	0	S	173	1	11/18/2021 to 2/7/2022	(not specified)	2
1/31/2022 3:30	35.5	1	S	182	1	11/18/2021 to 2/7/2022	(not specified)	2
1/31/2022 4:00	35.6	1	S	182	1	11/18/2021 to 2/7/2022	(not specified)	2
1/31/2022 4:30	34.7	0	S	182	1	11/18/2021 to 2/7/2022	(not specified)	2
1/31/2022 5:00	34.6	0	S	182	1	11/18/2021 to 2/7/2022	(not specified)	2
1/31/2022 5:30	34.4	2	S	182	1	11/18/2021 to 2/7/2022	(not specified)	2
1/31/2022 6:00	34.5	2	S	182	1	11/18/2021 to 2/7/2022	(not specified)	2
1/31/2022 6:30	33.3	2	S	182	1	11/18/2021 to 2/7/2022	(not specified)	2
1/31/2022 7:00	33.9	0	S	182	1	11/18/2021 to 2/7/2022	(not specified)	2
1/31/2022 7:30	35.1	2	S	191	1	11/18/2021 to 2/7/2022	(not specified)	2
1/31/2022 8:00	36.2	2	S	191	1	11/18/2021 to 2/7/2022	(not specified)	2
1/31/2022 8:30	37.2	2	SW	217	1	11/18/2021 to 2/7/2022	(not specified)	2
1/31/2022 9:00	37.4	0	SSW	200	1	11/18/2021 to 2/7/2022	(not specified)	2
1/31/2022 9:30	40	2	SSW	192	1	11/18/2021 to 2/7/2022	(not specified)	2
1/31/2022 10:00	41	4	SSE	153	1	11/18/2021 to 2/7/2022	(not specified)	2
1/31/2022 10:30	42.2	4	SW	232	1	11/18/2021 to 2/7/2022	(not specified)	2
1/31/2022 11:00	43.7	2	SE	137	1	11/18/2021 to 2/7/2022	(not specified)	2
1/31/2022 11:30	44.2	6	SSE	150	1	11/18/2021 to 2/7/2022	(not specified)	2
1/31/2022 12:00	42.8	5	SSE	159	1	11/18/2021 to 2/7/2022	(not specified)	2
1/31/2022 12:30	44.4	6	S	180	1	11/18/2021 to 2/7/2022	(not specified)	2
1/31/2022 13:00	44.3	4	SSE	168	1	11/18/2021 to 2/7/2022	(not specified)	2
1/31/2022 13:30	46.1	3	S	175	1	11/18/2021 to 2/7/2022	(not specified)	2
1/31/2022 14:00	44.5	4	S	190	1	11/18/2021 to 2/7/2022	(not specified)	2
1/31/2022 14:30	45.9	12	SW	234	1	11/18/2021 to 2/7/2022	(not specified)	2

Time Stamp	Temperature (F)	Wind Speed (mph)	Wind Direction	Wind Direction (deg)	Odor Event ID	Odor Event Date	Odor Event Time	Odor Event Day of Week
1/31/2022 15:00	45.5	6	SW	221	1	11/18/2021 to 2/7/2022	(not specified)	2
1/31/2022 15:30	45.8	4	SSW	195	1	11/18/2021 to 2/7/2022	(not specified)	2
1/31/2022 16:00	46.3	4	SSW	209	1	11/18/2021 to 2/7/2022	(not specified)	2
1/31/2022 16:30	44.7	6	SSW	210	1	11/18/2021 to 2/7/2022	(not specified)	2
1/31/2022 17:00	42.7	2	SSW	202	1	11/18/2021 to 2/7/2022	(not specified)	2
1/31/2022 17:30	40.9	2	SSW	200	1	11/18/2021 to 2/7/2022	(not specified)	2
1/31/2022 18:00	39	0	SSW	200	1	11/18/2021 to 2/7/2022	(not specified)	2
1/31/2022 18:30	37.4	0	SSW	200	1	11/18/2021 to 2/7/2022	(not specified)	2
1/31/2022 19:00	35.7	1	SSW	200	1	11/18/2021 to 2/7/2022	(not specified)	2
1/31/2022 19:30	35.7	0	SSW	200	1	11/18/2021 to 2/7/2022	(not specified)	2
1/31/2022 20:00	34.3	0	SSW	200	1	11/18/2021 to 2/7/2022	(not specified)	2
1/31/2022 20:30	33.8	0	SSW	200	1	11/18/2021 to 2/7/2022	(not specified)	2
1/31/2022 21:00	34.2	0	SSW	200	1	11/18/2021 to 2/7/2022	(not specified)	2
1/31/2022 21:30	33.4	0	SSW	200	1	11/18/2021 to 2/7/2022	(not specified)	2
1/31/2022 22:00	33.4	0	SSW	200	1	11/18/2021 to 2/7/2022	(not specified)	2
1/31/2022 22:30	32.8	2	SSW	200	1	11/18/2021 to 2/7/2022	(not specified)	2
1/31/2022 23:00	32.5	0	SSW	200	1	11/18/2021 to 2/7/2022	(not specified)	2
1/31/2022 23:30	32.5	0	SSW	200	1	11/18/2021 to 2/7/2022	(not specified)	2
2/1/2022 0:00	31.7	2	SSW	200	1	11/18/2021 to 2/7/2022	(not specified)	3
2/1/2022 0:30	31.6	3	SSW	200	1	11/18/2021 to 2/7/2022	(not specified)	3
2/1/2022 1:00	32.7	2	SSW	200	1	11/18/2021 to 2/7/2022	(not specified)	3
2/1/2022 1:30	32.4	0	SSW	200	1	11/18/2021 to 2/7/2022	(not specified)	3
2/1/2022 2:00	32.1	0	SSW	200	1	11/18/2021 to 2/7/2022	(not specified)	3
2/1/2022 2:30	32.8	0	SSW	200	1	11/18/2021 to 2/7/2022	(not specified)	3
2/1/2022 3:00	32.1	1	SSW	200	1	11/18/2021 to 2/7/2022	(not specified)	3
2/1/2022 3:30	31.7	0	SSW	200	1	11/18/2021 to 2/7/2022	(not specified)	3
2/1/2022 4:00	32	0	SSW	200	1	11/18/2021 to 2/7/2022	(not specified)	3
2/1/2022 4:30	32.4	0	SSW	200	1	11/18/2021 to 2/7/2022	(not specified)	3
2/1/2022 5:00	30.7	0	SSW	200	1	11/18/2021 to 2/7/2022	(not specified)	3
2/1/2022 5:30	30.9	0	SSW	200	1	11/18/2021 to 2/7/2022	(not specified)	3
2/1/2022 6:00	31.3	1	SSW	200	1	11/18/2021 to 2/7/2022	(not specified)	3
2/1/2022 6:30	30.1	2	SSW	200	1	11/18/2021 to 2/7/2022	(not specified)	3
2/1/2022 7:00	29.1	1	SSW	200	1	11/18/2021 to 2/7/2022	(not specified)	3
2/1/2022 7:30	29.4	2	SSW	200	1	11/18/2021 to 2/7/2022	(not specified)	3
2/1/2022 8:00	30.4	1	SSW	200	1	11/18/2021 to 2/7/2022	(not specified)	3
2/1/2022 8:30	31.9	1	SSW	200	1	11/18/2021 to 2/7/2022	(not specified)	3
2/1/2022 9:00	32.4	2	SSW	200	1	11/18/2021 to 2/7/2022	(not specified)	3
2/1/2022 9:30	33	1	SSW	200	1	11/18/2021 to 2/7/2022	(not specified)	3
2/1/2022 10:00	34.5	1	SSW	200	1	11/18/2021 to 2/7/2022	(not specified)	3
2/1/2022 10:30	36.4	2	SSW	200	1	11/18/2021 to 2/7/2022	(not specified)	3
2/1/2022 11:00	38.5	2	SSW	200	1	11/18/2021 to 2/7/2022	(not specified)	3
2/1/2022 11:30	39.1	1	SE	144	1	11/18/2021 to 2/7/2022	(not specified)	3
2/1/2022 12:00	41.2	4	S	171	1	11/18/2021 to 2/7/2022	(not specified)	3
2/1/2022 12:30	42.4	1	S	171	1	11/18/2021 to 2/7/2022	(not specified)	3
2/1/2022 13:00	42.4	1	SSE	161	1	11/18/2021 to 2/7/2022	(not specified)	3
2/1/2022 13:30	43.4	4	SSE	161	1	11/18/2021 to 2/7/2022	(not specified)	3
2/1/2022 14:00	43.1	2	NE	49	1	11/18/2021 to 2/7/2022	(not specified)	3
2/1/2022 14:30	42.7	0	NE	44	1	11/18/2021 to 2/7/2022	(not specified)	3
2/1/2022 15:00	43	3	SW	223	1	11/18/2021 to 2/7/2022	(not specified)	3
2/1/2022 15:30	43	0	WSW	257	1	11/18/2021 to 2/7/2022	(not specified)	3
2/1/2022 16:00	42.3	1	NE	51	1	11/18/2021 to 2/7/2022	(not specified)	3
2/1/2022 16:30	41.6	0	NE	51	1	11/18/2021 to 2/7/2022	(not specified)	3
2/1/2022 17:00	40.8	0	NE	51	1	11/18/2021 to 2/7/2022	(not specified)	3
2/1/2022 17:30	40.2	0	NE	51	1	11/18/2021 to 2/7/2022	(not specified)	3
2/1/2022 18:00	39.4	0	NE	51	1	11/18/2021 to 2/7/2022	(not specified)	3
2/1/2022 18:30	39.1	0	NE	51	1	11/18/2021 to 2/7/2022	(not specified)	3
2/1/2022 19:00	39	0	NE	51	1	11/18/2021 to 2/7/2022	(not specified)	3
2/1/2022 19:30	39.1	0	NE	51	1	11/18/2021 to 2/7/2022	(not specified)	3
2/1/2022 20:00	39.1	0	NE	51	1	11/18/2021 to 2/7/2022	(not specified)	3
2/1/2022 20:30	38.8	0	NE	51	1	11/18/2021 to 2/7/2022	(not specified)	3
2/1/2022 21:00	38.5	0	NE	51	1	11/18/2021 to 2/7/2022	(not specified)	3
2/1/2022 21:30	38.8	0	NE	51	1	11/18/2021 to 2/7/2022	(not specified)	3
2/1/2022 22:00	38.4	0	NE	51	1	11/18/2021 to 2/7/2022	(not specified)	3
2/1/2022 22:30	38.9	0	NE	51	1	11/18/2021 to 2/7/2022	(not specified)	3
2/1/2022 23:00	38.7	0	NE	51	1	11/18/2021 to 2/7/2022	(not specified)	3
2/1/2022 23:30	38.5	0	NE	51	1	11/18/2021 to 2/7/2022	(not specified)	3
2/2/2022 0:00	38.9	0	NE	51	1	11/18/2021 to 2/7/2022	(not specified)	4
2/2/2022 0:30	39.2	0	NE	52	1	11/18/2021 to 2/7/2022	(not specified)	4
2/2/2022 1:00	39.3	1	SSE	147	1	11/18/2021 to 2/7/2022	(not specified)	4
2/2/2022 1:30	39.3	3	S	180	1	11/18/2021 to 2/7/2022	(not specified)	4

Time Stamp	Temperature (F)	Wind Speed (mph)	Wind Direction	Wind Direction (deg)	Odor Event ID	Odor Event Date	Odor Event Time	Odor Event Day of Week
2/2/2022 2:00	39.7	2	S	188	1	11/18/2021 to 2/7/2022	(not specified)	4
2/2/2022 2:30	40	1	S	181	1	11/18/2021 to 2/7/2022	(not specified)	4
2/2/2022 3:00	40.1	2	SSE	169	1	11/18/2021 to 2/7/2022	(not specified)	4
2/2/2022 3:30	40	1	SSE	169	1	11/18/2021 to 2/7/2022	(not specified)	4
2/2/2022 4:00	39.7	4	SSE	169	1	11/18/2021 to 2/7/2022	(not specified)	4
2/2/2022 4:30	38.9	5	S	173	1	11/18/2021 to 2/7/2022	(not specified)	4
2/2/2022 5:00	38.9	1	SE	140	1	11/18/2021 to 2/7/2022	(not specified)	4
2/2/2022 5:30	39	1	S	173	1	11/18/2021 to 2/7/2022	(not specified)	4
2/2/2022 6:00	38.9	2	SSE	168	1	11/18/2021 to 2/7/2022	(not specified)	4
2/2/2022 6:30	38.9	8	SSE	161	1	11/18/2021 to 2/7/2022	(not specified)	4
2/2/2022 7:00	38.8	3	SSW	197	1	11/18/2021 to 2/7/2022	(not specified)	4
2/2/2022 7:30	38.7	2	SSE	169	1	11/18/2021 to 2/7/2022	(not specified)	4
2/2/2022 8:00	38.9	3	S	180	1	11/18/2021 to 2/7/2022	(not specified)	4
2/2/2022 8:30	39.2	3	SE	137	1	11/18/2021 to 2/7/2022	(not specified)	4
2/2/2022 9:00	39.5	5	SE	144	1	11/18/2021 to 2/7/2022	(not specified)	4
2/2/2022 9:30	40.3	4	S	175	1	11/18/2021 to 2/7/2022	(not specified)	4
2/2/2022 10:00	40.7	4	SSE	169	1	11/18/2021 to 2/7/2022	(not specified)	4
2/2/2022 10:30	41	5	S	171	1	11/18/2021 to 2/7/2022	(not specified)	4
2/2/2022 11:00	41.6	2	S	179	1	11/18/2021 to 2/7/2022	(not specified)	4
2/2/2022 11:30	42.2	4	SSE	164	1	11/18/2021 to 2/7/2022	(not specified)	4
2/2/2022 12:00	42.9	4	S	175	1	11/18/2021 to 2/7/2022	(not specified)	4
2/2/2022 12:30	44	3	SSE	148	1	11/18/2021 to 2/7/2022	(not specified)	4
2/2/2022 13:00	44.1	4	SE	136	1	11/18/2021 to 2/7/2022	(not specified)	4
2/2/2022 13:30	44.7	10	SSE	169	1	11/18/2021 to 2/7/2022	(not specified)	4
2/2/2022 14:00	45	7	SE	136	1	11/18/2021 to 2/7/2022	(not specified)	4
2/2/2022 14:30	45.4	6	S	173	1	11/18/2021 to 2/7/2022	(not specified)	4
2/2/2022 15:00	45	5	SSE	167	1	11/18/2021 to 2/7/2022	(not specified)	4
2/2/2022 15:30	45	3	SSW	195	1	11/18/2021 to 2/7/2022	(not specified)	4
2/2/2022 16:00	45.2	3	SSW	194	1	11/18/2021 to 2/7/2022	(not specified)	4
2/2/2022 16:30	45.3	1	S	191	1	11/18/2021 to 2/7/2022	(not specified)	4
2/2/2022 17:00	44.8	3	S	191	1	11/18/2021 to 2/7/2022	(not specified)	4
2/2/2022 17:30	43.3	5	S	191	1	11/18/2021 to 2/7/2022	(not specified)	4
2/2/2022 18:00	43.1	3	S	191	1	11/18/2021 to 2/7/2022	(not specified)	4
2/2/2022 18:30	42.7	0	S	191	1	11/18/2021 to 2/7/2022	(not specified)	4
2/2/2022 19:00	42.1	0	S	191	1	11/18/2021 to 2/7/2022	(not specified)	4
2/2/2022 19:30	42.1	0	S	191	1	11/18/2021 to 2/7/2022	(not specified)	4
2/2/2022 20:00	42.2	1	S	191	1	11/18/2021 to 2/7/2022	(not specified)	4
2/2/2022 20:30	42	2	S	190	1	11/18/2021 to 2/7/2022	(not specified)	4
2/2/2022 21:00	42.2	4	SSW	207	1	11/18/2021 to 2/7/2022	(not specified)	4
2/2/2022 21:30	42.1	3	SSW	194	1	11/18/2021 to 2/7/2022	(not specified)	4
2/2/2022 22:00	42.1	2	SSW	196	1	11/18/2021 to 2/7/2022	(not specified)	4
2/2/2022 22:30	41.6	3	SSW	196	1	11/18/2021 to 2/7/2022	(not specified)	4
2/2/2022 23:00	41.6	0	SSW	196	1	11/18/2021 to 2/7/2022	(not specified)	4
2/2/2022 23:30	41.2	2	SSW	196	1	11/18/2021 to 2/7/2022	(not specified)	4
2/3/2022 0:00	40.5	1	SSW	196	1	11/18/2021 to 2/7/2022	(not specified)	5
2/3/2022 0:30	40.3	2	SSW	196	1	11/18/2021 to 2/7/2022	(not specified)	5
2/3/2022 1:00	40	0	SSW	196	1	11/18/2021 to 2/7/2022	(not specified)	5
2/3/2022 1:30	39.8	0	SSW	196	1	11/18/2021 to 2/7/2022	(not specified)	5
2/3/2022 2:00	40.1	1	SSW	196	1	11/18/2021 to 2/7/2022	(not specified)	5
2/3/2022 2:30	40.4	0	SSW	196	1	11/18/2021 to 2/7/2022	(not specified)	5
2/3/2022 3:00	39.5	0	SSW	196	1	11/18/2021 to 2/7/2022	(not specified)	5
2/3/2022 3:30	38.3	0	SSW	196	1	11/18/2021 to 2/7/2022	(not specified)	5
2/3/2022 4:00	36.9	1	SSW	196	1	11/18/2021 to 2/7/2022	(not specified)	5
2/3/2022 4:30	36.6	0	SSW	196	1	11/18/2021 to 2/7/2022	(not specified)	5
2/3/2022 5:00	35.7	0	SSW	196	1	11/18/2021 to 2/7/2022	(not specified)	5
2/3/2022 5:30	34.4	0	SSW	196	1	11/18/2021 to 2/7/2022	(not specified)	5
2/3/2022 6:00	35	2	SSW	196	1	11/18/2021 to 2/7/2022	(not specified)	5
2/3/2022 6:30	35.6	2	SSW	196	1	11/18/2021 to 2/7/2022	(not specified)	5
2/3/2022 7:00	35.9	0	SSW	196	1	11/18/2021 to 2/7/2022	(not specified)	5
2/3/2022 7:30	37	1	S	176	1	11/18/2021 to 2/7/2022	(not specified)	5
2/3/2022 8:00	38.1	0	SSE	163	1	11/18/2021 to 2/7/2022	(not specified)	5
2/3/2022 8:30	38.1	0	SSE	163	1	11/18/2021 to 2/7/2022	(not specified)	5
2/3/2022 9:00	39.6	2	SE	135	1	11/18/2021 to 2/7/2022	(not specified)	5
2/3/2022 9:30	41.5	0	SSE	154	1	11/18/2021 to 2/7/2022	(not specified)	5
2/3/2022 10:00	43.4	2	SSE	159	1	11/18/2021 to 2/7/2022	(not specified)	5
2/3/2022 10:30	44.7	5	NNE	12	1	11/18/2021 to 2/7/2022	(not specified)	5
2/3/2022 11:00	45	1	WSW	252	1	11/18/2021 to 2/7/2022	(not specified)	5
2/3/2022 11:30	48	4	SW	225	1	11/18/2021 to 2/7/2022	(not specified)	5
2/3/2022 12:00	49.2	7	SW	227	1	11/18/2021 to 2/7/2022	(not specified)	5
2/3/2022 12:30	49.7	4	SW	229	1	11/18/2021 to 2/7/2022	(not specified)	5

Time Stamp	Temperature (F)	Wind Speed (mph)	Wind Direction	Wind Direction (deg)	Odor Event ID	Odor Event Date	Odor Event Time	Odor Event Day of Week
2/3/2022 13:00	49.7	0	SW	221	1	11/18/2021 to 2/7/2022	(not specified)	5
2/3/2022 13:30	51.1	0	SW	221	1	11/18/2021 to 2/7/2022	(not specified)	5
2/3/2022 14:00	52.1	3	WNW	292	1	11/18/2021 to 2/7/2022	(not specified)	5
2/3/2022 14:30	52.4	1	SW	228	1	11/18/2021 to 2/7/2022	(not specified)	5
2/3/2022 15:00	53.7	1	NNE	23	1	11/18/2021 to 2/7/2022	(not specified)	5
2/3/2022 15:30	52.9	1	SE	138	1	11/18/2021 to 2/7/2022	(not specified)	5
2/3/2022 16:00	52.3	2	N	5	1	11/18/2021 to 2/7/2022	(not specified)	5
2/3/2022 16:30	52.5	1	N	5	1	11/18/2021 to 2/7/2022	(not specified)	5
2/3/2022 17:00	50.2	0	N	11	1	11/18/2021 to 2/7/2022	(not specified)	5
2/3/2022 17:30	45.4	0	N	11	1	11/18/2021 to 2/7/2022	(not specified)	5
2/3/2022 18:00	42.2	0	N	11	1	11/18/2021 to 2/7/2022	(not specified)	5
2/3/2022 18:30	41.4	1	N	11	1	11/18/2021 to 2/7/2022	(not specified)	5
2/3/2022 19:00	40.5	0	N	11	1	11/18/2021 to 2/7/2022	(not specified)	5
2/3/2022 19:30	39.1	0	NNE	13	1	11/18/2021 to 2/7/2022	(not specified)	5
2/3/2022 20:00	37.3	2	N	11	1	11/18/2021 to 2/7/2022	(not specified)	5
2/3/2022 20:30	37.2	1	N	11	1	11/18/2021 to 2/7/2022	(not specified)	5
2/3/2022 21:00	37.3	1	N	11	1	11/18/2021 to 2/7/2022	(not specified)	5
2/3/2022 21:30	36.7	1	N	11	1	11/18/2021 to 2/7/2022	(not specified)	5
2/3/2022 22:00	36.4	0	N	11	1	11/18/2021 to 2/7/2022	(not specified)	5
2/3/2022 22:30	35	0	N	11	1	11/18/2021 to 2/7/2022	(not specified)	5
2/3/2022 23:00	35.3	0	N	11	1	11/18/2021 to 2/7/2022	(not specified)	5
2/3/2022 23:30	34.2	0	N	11	1	11/18/2021 to 2/7/2022	(not specified)	5
2/4/2022 0:00	33.5	0	N	11	1	11/18/2021 to 2/7/2022	(not specified)	6
2/4/2022 0:30	33.1	0	N	11	1	11/18/2021 to 2/7/2022	(not specified)	6
2/4/2022 1:00	32.9	0	N	11	1	11/18/2021 to 2/7/2022	(not specified)	6
2/4/2022 1:30	32.5	0	N	11	1	11/18/2021 to 2/7/2022	(not specified)	6
2/4/2022 2:00	34	1	N	11	1	11/18/2021 to 2/7/2022	(not specified)	6
2/4/2022 2:30	34.7	0	N	11	1	11/18/2021 to 2/7/2022	(not specified)	6
2/4/2022 3:00	35.2	0	N	11	1	11/18/2021 to 2/7/2022	(not specified)	6
2/4/2022 3:30	35.7	2	N	11	1	11/18/2021 to 2/7/2022	(not specified)	6
2/4/2022 4:00	35.7	0	N	11	1	11/18/2021 to 2/7/2022	(not specified)	6
2/4/2022 4:30	36.3	0	N	11	1	11/18/2021 to 2/7/2022	(not specified)	6
2/4/2022 5:00	36.3	3	NNE	24	1	11/18/2021 to 2/7/2022	(not specified)	6
2/4/2022 5:30	36.5	0	NNE	24	1	11/18/2021 to 2/7/2022	(not specified)	6
2/4/2022 6:00	37.5	0	NNE	24	1	11/18/2021 to 2/7/2022	(not specified)	6
2/4/2022 6:30	37.7	1	S	179	1	11/18/2021 to 2/7/2022	(not specified)	6
2/4/2022 7:00	37.4	0	S	179	1	11/18/2021 to 2/7/2022	(not specified)	6
2/4/2022 7:30	37.2	0	S	179	1	11/18/2021 to 2/7/2022	(not specified)	6
2/4/2022 8:00	36.6	0	SSE	167	1	11/18/2021 to 2/7/2022	(not specified)	6
2/4/2022 8:30	37.2	3	NNE	32	1	11/18/2021 to 2/7/2022	(not specified)	6
2/4/2022 9:00	37.7	0	S	184	1	11/18/2021 to 2/7/2022	(not specified)	6
2/4/2022 9:30	38.1	3	NNE	30	1	11/18/2021 to 2/7/2022	(not specified)	6
2/4/2022 10:00	38.8	4	NNE	27	1	11/18/2021 to 2/7/2022	(not specified)	6
2/4/2022 10:30	40.2	2	NNE	27	1	11/18/2021 to 2/7/2022	(not specified)	6
2/4/2022 11:00	41.4	4	NNE	27	1	11/18/2021 to 2/7/2022	(not specified)	6
2/4/2022 11:30	42.7	3	N	360	1	11/18/2021 to 2/7/2022	(not specified)	6
2/4/2022 12:00	42.8	4	SSE	148	1	11/18/2021 to 2/7/2022	(not specified)	6
2/4/2022 12:30	43	6	SSE	159	1	11/18/2021 to 2/7/2022	(not specified)	6
2/4/2022 13:00	44.7	1	ESE	118	1	11/18/2021 to 2/7/2022	(not specified)	6
2/4/2022 13:30	46.4	0	SSE	168	1	11/18/2021 to 2/7/2022	(not specified)	6
2/4/2022 14:00	45.5	2	SSE	165	1	11/18/2021 to 2/7/2022	(not specified)	6
2/4/2022 14:30	45.6	2	SSE	165	1	11/18/2021 to 2/7/2022	(not specified)	6
2/4/2022 15:00	46	4	SSE	166	1	11/18/2021 to 2/7/2022	(not specified)	6
2/4/2022 15:30	46.8	4	SSE	161	1	11/18/2021 to 2/7/2022	(not specified)	6
2/4/2022 16:00	47.9	5	SSW	214	1	11/18/2021 to 2/7/2022	(not specified)	6
2/4/2022 16:30	47.7	2	S	187	1	11/18/2021 to 2/7/2022	(not specified)	6
2/4/2022 17:00	47.2	1	S	187	1	11/18/2021 to 2/7/2022	(not specified)	6
2/4/2022 17:30	46.6	0	S	187	1	11/18/2021 to 2/7/2022	(not specified)	6
2/4/2022 18:00	46.3	0	S	187	1	11/18/2021 to 2/7/2022	(not specified)	6
2/4/2022 18:30	46.4	0	S	187	1	11/18/2021 to 2/7/2022	(not specified)	6
2/4/2022 19:00	46.2	0	S	187	1	11/18/2021 to 2/7/2022	(not specified)	6
2/4/2022 19:30	45	0	S	187	1	11/18/2021 to 2/7/2022	(not specified)	6
2/4/2022 20:00	43.9	0	S	187	1	11/18/2021 to 2/7/2022	(not specified)	6
2/4/2022 20:30	43.9	0	S	187	1	11/18/2021 to 2/7/2022	(not specified)	6
2/4/2022 21:00	43.9	0	S	187	1	11/18/2021 to 2/7/2022	(not specified)	6
2/4/2022 21:30	44.9	3	SE	143	1	11/18/2021 to 2/7/2022	(not specified)	6
2/4/2022 22:00	45.3	2	SSE	151	1	11/18/2021 to 2/7/2022	(not specified)	6
2/4/2022 22:30	43.4	0	S	179	1	11/18/2021 to 2/7/2022	(not specified)	6
2/4/2022 23:00	43	0	S	179	1	11/18/2021 to 2/7/2022	(not specified)	6
2/4/2022 23:30	43	0	S	179	1	11/18/2021 to 2/7/2022	(not specified)	6

Time Stamp	Temperature (F)	Wind Speed (mph)	Wind Direction	Wind Direction (deg)	Odor Event ID	Odor Event Date	Odor Event Time	Odor Event Day of Week
2/5/2022 0:00	41.4	0	S	179	1	11/18/2021 to 2/7/2022	(not specified)	7
2/5/2022 0:30	41.5	0	S	179	1	11/18/2021 to 2/7/2022	(not specified)	7
2/5/2022 1:00	39.8	0	S	179	1	11/18/2021 to 2/7/2022	(not specified)	7
2/5/2022 1:30	41.6	1	NE	36	1	11/18/2021 to 2/7/2022	(not specified)	7
2/5/2022 2:00	40.8	0	SSE	165	1	11/18/2021 to 2/7/2022	(not specified)	7
2/5/2022 2:30	40.4	0	SSE	165	1	11/18/2021 to 2/7/2022	(not specified)	7
2/5/2022 3:00	40.7	0	SSE	165	1	11/18/2021 to 2/7/2022	(not specified)	7
2/5/2022 3:30	40.3	0	SSE	165	1	11/18/2021 to 2/7/2022	(not specified)	7
2/5/2022 4:00	41.1	0	SSE	165	1	11/18/2021 to 2/7/2022	(not specified)	7
2/5/2022 4:30	40.4	0	SSE	165	1	11/18/2021 to 2/7/2022	(not specified)	7
2/5/2022 5:00	37.8	0	SSE	165	1	11/18/2021 to 2/7/2022	(not specified)	7
2/5/2022 5:30	39.7	2	NNE	22	1	11/18/2021 to 2/7/2022	(not specified)	7
2/5/2022 6:00	40.1	2	NNE	23	1	11/18/2021 to 2/7/2022	(not specified)	7
2/5/2022 6:30	41.1	1	NNW	336	1	11/18/2021 to 2/7/2022	(not specified)	7
2/5/2022 7:00	41.7	0	NNW	333	1	11/18/2021 to 2/7/2022	(not specified)	7
2/5/2022 7:30	41.3	0	NNW	333	1	11/18/2021 to 2/7/2022	(not specified)	7
2/5/2022 8:00	41.4	0	ESE	115	1	11/18/2021 to 2/7/2022	(not specified)	7
2/5/2022 8:30	41.6	0	SSW	194	1	11/18/2021 to 2/7/2022	(not specified)	7
2/5/2022 9:00	42.1	4	SSW	193	1	11/18/2021 to 2/7/2022	(not specified)	7
2/5/2022 9:30	42.7	1	WSW	238	1	11/18/2021 to 2/7/2022	(not specified)	7
2/5/2022 10:00	43.4	10	NNE	24	1	11/18/2021 to 2/7/2022	(not specified)	7
2/5/2022 10:30	44.3	8	NNE	19	1	11/18/2021 to 2/7/2022	(not specified)	7
2/5/2022 11:00	44.9	7	NNE	17	1	11/18/2021 to 2/7/2022	(not specified)	7
2/5/2022 11:30	45.8	5	NE	40	1	11/18/2021 to 2/7/2022	(not specified)	7
2/5/2022 12:00	46.4	3	N	5	1	11/18/2021 to 2/7/2022	(not specified)	7
2/5/2022 12:30	47	6	NNE	30	1	11/18/2021 to 2/7/2022	(not specified)	7
2/5/2022 13:00	47.4	4	WSW	256	1	11/18/2021 to 2/7/2022	(not specified)	7
2/5/2022 13:30	47.1	3	W	261	1	11/18/2021 to 2/7/2022	(not specified)	7
2/5/2022 14:00	47.7	4	W	267	1	11/18/2021 to 2/7/2022	(not specified)	7
2/5/2022 14:30	48	1	WSW	254	1	11/18/2021 to 2/7/2022	(not specified)	7
2/5/2022 15:00	48.3	10	WSW	252	1	11/18/2021 to 2/7/2022	(not specified)	7
2/5/2022 15:30	48.9	1	WSW	254	1	11/18/2021 to 2/7/2022	(not specified)	7
2/5/2022 16:00	48.2	2	SSW	205	1	11/18/2021 to 2/7/2022	(not specified)	7
2/5/2022 16:30	48.2	3	NNE	17	1	11/18/2021 to 2/7/2022	(not specified)	7
2/5/2022 17:00	46.6	3	E	85	1	11/18/2021 to 2/7/2022	(not specified)	7
2/5/2022 17:30	45.5	2	S	188	1	11/18/2021 to 2/7/2022	(not specified)	7
2/5/2022 18:00	44.3	2	SSW	209	1	11/18/2021 to 2/7/2022	(not specified)	7
2/5/2022 18:30	44.2	4	S	171	1	11/18/2021 to 2/7/2022	(not specified)	7
2/5/2022 19:00	44	3	WSW	250	1	11/18/2021 to 2/7/2022	(not specified)	7
2/5/2022 19:30	43.6	2	SW	233	1	11/18/2021 to 2/7/2022	(not specified)	7
2/5/2022 20:00	43.6	1	E	96	1	11/18/2021 to 2/7/2022	(not specified)	7
2/5/2022 20:30	44	5	W	262	1	11/18/2021 to 2/7/2022	(not specified)	7
2/5/2022 21:00	43.7	3	SW	234	1	11/18/2021 to 2/7/2022	(not specified)	7
2/5/2022 21:30	43.4	1	W	265	1	11/18/2021 to 2/7/2022	(not specified)	7
2/5/2022 22:00	42.3	1	ESE	120	1	11/18/2021 to 2/7/2022	(not specified)	7
2/5/2022 22:30	42.5	0	ESE	119	1	11/18/2021 to 2/7/2022	(not specified)	7
2/5/2022 23:00	40.8	0	ESE	119	1	11/18/2021 to 2/7/2022	(not specified)	7
2/5/2022 23:30	40.4	0	ESE	119	1	11/18/2021 to 2/7/2022	(not specified)	7
2/6/2022 0:00	39.7	0	ESE	119	1	11/18/2021 to 2/7/2022	(not specified)	1
2/6/2022 0:30	36	0	ESE	119	1	11/18/2021 to 2/7/2022	(not specified)	1
2/6/2022 1:00	33.7	0	ESE	119	1	11/18/2021 to 2/7/2022	(not specified)	1
2/6/2022 1:30	32.3	0	ESE	119	1	11/18/2021 to 2/7/2022	(not specified)	1
2/6/2022 2:00	32.3	0	ESE	119	1	11/18/2021 to 2/7/2022	(not specified)	1
2/6/2022 2:30	32.7	0	ESE	119	1	11/18/2021 to 2/7/2022	(not specified)	1
2/6/2022 3:00	32.1	0	ESE	119	1	11/18/2021 to 2/7/2022	(not specified)	1
2/6/2022 3:30	30.8	2	ESE	119	1	11/18/2021 to 2/7/2022	(not specified)	1
2/6/2022 4:00	31	2	ESE	119	1	11/18/2021 to 2/7/2022	(not specified)	1
2/6/2022 4:30	30.8	1	ESE	119	1	11/18/2021 to 2/7/2022	(not specified)	1
2/6/2022 5:00	32.1	0	ESE	119	1	11/18/2021 to 2/7/2022	(not specified)	1
2/6/2022 5:30	31.6	0	ESE	119	1	11/18/2021 to 2/7/2022	(not specified)	1
2/6/2022 6:00	31.4	0	ESE	119	1	11/18/2021 to 2/7/2022	(not specified)	1
2/6/2022 6:30	29.3	0	NE	48	1	11/18/2021 to 2/7/2022	(not specified)	1
2/6/2022 7:00	29	0	NE	48	1	11/18/2021 to 2/7/2022	(not specified)	1
2/6/2022 7:30	30.9	0	NE	48	1	11/18/2021 to 2/7/2022	(not specified)	1
2/6/2022 8:00	29.5	3	NNE	33	1	11/18/2021 to 2/7/2022	(not specified)	1
2/6/2022 8:30	30.1	0	NNE	33	1	11/18/2021 to 2/7/2022	(not specified)	1
2/6/2022 9:00	31.5	1	NNE	33	1	11/18/2021 to 2/7/2022	(not specified)	1
2/6/2022 9:30	31.6	2	NE	38	1	11/18/2021 to 2/7/2022	(not specified)	1
2/6/2022 10:00	33.2	1	NE	38	1	11/18/2021 to 2/7/2022	(not specified)	1
2/6/2022 10:30	36.7	0	NE	36	1	11/18/2021 to 2/7/2022	(not specified)	1

Time Stamp	Temperature (F)	Wind Speed (mph)	Wind Direction	Wind Direction (deg)	Odor Event ID	Odor Event Date	Odor Event Time	Odor Event Day of Week
2/6/2022 11:00	38.7	3	NNE	30	1	11/18/2021 to 2/7/2022	(not specified)	1
2/6/2022 11:30	39.9	4	NNE	32	1	11/18/2021 to 2/7/2022	(not specified)	1
2/6/2022 12:00	41.4	5	NNE	21	1	11/18/2021 to 2/7/2022	(not specified)	1
2/6/2022 12:30	41.1	2	NNE	26	1	11/18/2021 to 2/7/2022	(not specified)	1
2/6/2022 13:00	42.8	3	NNE	20	1	11/18/2021 to 2/7/2022	(not specified)	1
2/6/2022 13:30	44.5	3	NNE	28	1	11/18/2021 to 2/7/2022	(not specified)	1
2/6/2022 14:00	46.9	2	NNE	34	1	11/18/2021 to 2/7/2022	(not specified)	1
2/6/2022 14:30	47.7	4	NNE	21	1	11/18/2021 to 2/7/2022	(not specified)	1
2/6/2022 15:00	48.6	3	NNE	20	1	11/18/2021 to 2/7/2022	(not specified)	1
2/6/2022 15:30	49.3	3	NNE	20	1	11/18/2021 to 2/7/2022	(not specified)	1
2/6/2022 16:00	49	2	NNE	20	1	11/18/2021 to 2/7/2022	(not specified)	1
2/6/2022 16:30	49.1	3	NNE	20	1	11/18/2021 to 2/7/2022	(not specified)	1
2/6/2022 17:00	46.2	2	NNE	20	1	11/18/2021 to 2/7/2022	(not specified)	1
2/6/2022 17:30	43	0	NNE	20	1	11/18/2021 to 2/7/2022	(not specified)	1
2/6/2022 18:00	40.9	0	NNE	20	1	11/18/2021 to 2/7/2022	(not specified)	1
2/6/2022 18:30	39.9	0	NNE	20	1	11/18/2021 to 2/7/2022	(not specified)	1
2/6/2022 19:00	39.9	0	NNE	20	1	11/18/2021 to 2/7/2022	(not specified)	1
2/6/2022 19:30	38.6	0	NNE	20	1	11/18/2021 to 2/7/2022	(not specified)	1
2/6/2022 20:00	36.4	1	NNE	20	1	11/18/2021 to 2/7/2022	(not specified)	1
2/6/2022 20:30	35.5	1	NNE	19	1	11/18/2021 to 2/7/2022	(not specified)	1
2/6/2022 21:00	36	2	NNE	29	1	11/18/2021 to 2/7/2022	(not specified)	1
2/6/2022 21:30	35.3	0	NNE	29	1	11/18/2021 to 2/7/2022	(not specified)	1
2/6/2022 22:00	34	4	NNE	29	1	11/18/2021 to 2/7/2022	(not specified)	1
2/6/2022 22:30	36.7	2	NNE	30	1	11/18/2021 to 2/7/2022	(not specified)	1
2/6/2022 23:00	34.5	3	SE	126	1	11/18/2021 to 2/7/2022	(not specified)	1
2/6/2022 23:30	32.4	1	SE	144	1	11/18/2021 to 2/7/2022	(not specified)	1
2/7/2022 0:00	31	0	SE	144	1	11/18/2021 to 2/7/2022	(not specified)	2
2/7/2022 0:30	32.3	0	SE	145	1	11/18/2021 to 2/7/2022	(not specified)	2
2/7/2022 1:00	31.7	0	SE	145	1	11/18/2021 to 2/7/2022	(not specified)	2
2/7/2022 1:30	31.5	0	SSE	150	1	11/18/2021 to 2/7/2022	(not specified)	2
2/7/2022 2:00	31.3	3	NE	46	1	11/18/2021 to 2/7/2022	(not specified)	2
2/7/2022 2:30	30.9	0	S	178	1	11/18/2021 to 2/7/2022	(not specified)	2
2/7/2022 3:00	31.8	0	S	175	1	11/18/2021 to 2/7/2022	(not specified)	2
2/7/2022 3:30	32.3	2	S	175	1	11/18/2021 to 2/7/2022	(not specified)	2
2/7/2022 4:00	32.8	2	S	177	1	11/18/2021 to 2/7/2022	(not specified)	2
2/7/2022 4:30	33	0	S	177	1	11/18/2021 to 2/7/2022	(not specified)	2
2/7/2022 5:00	32.8	0	S	177	1	11/18/2021 to 2/7/2022	(not specified)	2
2/7/2022 5:30	32.8	3	NNE	29	1	11/18/2021 to 2/7/2022	(not specified)	2
2/7/2022 6:00	32.3	0	NE	40	1	11/18/2021 to 2/7/2022	(not specified)	2
2/7/2022 6:30	32.4	3	WSW	251	1	11/18/2021 to 2/7/2022	(not specified)	2
2/7/2022 7:00	32.1	0	SW	229	1	11/18/2021 to 2/7/2022	(not specified)	2
2/7/2022 7:30	32.8	2	SW	229	1	11/18/2021 to 2/7/2022	(not specified)	2
2/7/2022 8:00	33.7	4	NE	41	1	11/18/2021 to 2/7/2022	(not specified)	2
2/7/2022 8:30	35.5	3	NNE	32	1	11/18/2021 to 2/7/2022	(not specified)	2
2/7/2022 9:00	35.7	0	WSW	241	1	11/18/2021 to 2/7/2022	(not specified)	2
2/7/2022 9:30	37.8	0	WSW	242	1	11/18/2021 to 2/7/2022	(not specified)	2
2/7/2022 10:00	38.9	1	WSW	242	1	11/18/2021 to 2/7/2022	(not specified)	2
2/7/2022 10:30	40.3	1	WSW	242	1	11/18/2021 to 2/7/2022	(not specified)	2
2/7/2022 11:00	42.5	0	WSW	242	1	11/18/2021 to 2/7/2022	(not specified)	2
2/7/2022 11:30	43.6	2	WSW	242	1	11/18/2021 to 2/7/2022	(not specified)	2
2/7/2022 12:00	46.6	1	WSW	243	1	11/18/2021 to 2/7/2022	(not specified)	2
2/7/2022 12:30	49.2	4	NNE	28	1	11/18/2021 to 2/7/2022	(not specified)	2
2/7/2022 13:00	51.3	2	NNE	28	1	11/18/2021 to 2/7/2022	(not specified)	2
2/7/2022 13:30	52.6	4	NNE	30	1	11/18/2021 to 2/7/2022	(not specified)	2
2/7/2022 14:00	53	1	NNW	339	1	11/18/2021 to 2/7/2022	(not specified)	2
2/7/2022 14:30	52.9	2	N	355	1	11/18/2021 to 2/7/2022	(not specified)	2
2/7/2022 15:00	52.9	0	N	355	1	11/18/2021 to 2/7/2022	(not specified)	2
2/7/2022 15:30	52.4	0	N	355	1	11/18/2021 to 2/7/2022	(not specified)	2
2/7/2022 16:00	52.9	4	NNE	28	1	11/18/2021 to 2/7/2022	(not specified)	2
2/7/2022 16:30	53.5	2	NNE	31	1	11/18/2021 to 2/7/2022	(not specified)	2
2/7/2022 17:00	52.9	0	NNE	28	1	11/18/2021 to 2/7/2022	(not specified)	2
2/7/2022 17:30	51.2	2	NE	40	1	11/18/2021 to 2/7/2022	(not specified)	2
2/7/2022 18:00	49.3	0	NE	40	1	11/18/2021 to 2/7/2022	(not specified)	2
2/7/2022 18:30	47	0	NE	40	1	11/18/2021 to 2/7/2022	(not specified)	2
2/7/2022 19:00	44.9	1	NE	40	1	11/18/2021 to 2/7/2022	(not specified)	2
2/7/2022 19:30	42.8	0	NE	40	1	11/18/2021 to 2/7/2022	(not specified)	2
2/7/2022 20:00	41.9	0	NE	41	1	11/18/2021 to 2/7/2022	(not specified)	2
2/7/2022 20:30	41.7	2	NE	47	1	11/18/2021 to 2/7/2022	(not specified)	2
2/7/2022 21:00	42.2	0	NE	48	1	11/18/2021 to 2/7/2022	(not specified)	2
2/7/2022 21:30	39.5	0	ENE	76	1	11/18/2021 to 2/7/2022	(not specified)	2

Time Stamp	Temperature (F)	Wind Speed (mph)	Wind Direction	Wind Direction (deg)	Odor Event ID	Odor Event Date	Odor Event Time	Odor Event Day of Week
2/7/2022 22:00	38.3	2	E	84	1	11/18/2021 to 2/7/2022	(not specified)	2
2/7/2022 22:30	37.3	2	E	84	1	11/18/2021 to 2/7/2022	(not specified)	2
2/7/2022 23:00	36.1	2	E	84	1	11/18/2021 to 2/7/2022	(not specified)	2
2/7/2022 23:30	34.7	2	SW	227	1	11/18/2021 to 2/7/2022	(not specified)	2
7/1/2022 0:00	58	2	S	188				6
7/1/2022 0:30	57.3	2	SW	215				6
7/1/2022 1:00	56.3	0	SW	215				6
7/1/2022 1:30	55.1	0	SW	215				6
7/1/2022 2:00	54	0	SW	215				6
7/1/2022 2:30	53.1	0	SW	215				6
7/1/2022 3:00	52.3	0	SW	215				6
7/1/2022 3:30	51.9	0	SW	215				6
7/1/2022 4:00	51.3	0	SW	215				6
7/1/2022 4:30	50.7	0	SW	215				6
7/1/2022 5:00	50.5	0	SW	215				6
7/1/2022 5:30	50.6	0	SW	215				6
7/1/2022 6:00	49.7	0	SW	215				6
7/1/2022 6:30	51.5	0	SW	215				6
7/1/2022 7:00	53.5	0	SW	215				6
7/1/2022 7:30	55.7	1	SW	217				6
7/1/2022 8:00	56.9	0	SW	217				6
7/1/2022 8:30	58.3	0	SW	217				6
7/1/2022 9:00	59.9	3	SW	219				6
7/1/2022 9:30	61.4	1	SW	224				6
7/1/2022 10:00	62.8	0	SW	228	2	7/1/2022	10:00 AM	6
7/1/2022 10:30	64.6	0	SW	229				6
7/1/2022 11:00	67.3	4	NNW	342				6
7/1/2022 11:30	67.3	3	NNW	342				6
7/1/2022 12:00	68.1	2	NNW	340				6
7/1/2022 12:30	68.6	7	NNE	19				6
7/1/2022 13:00	69.8	2	NW	326				6
7/1/2022 13:30	71.9	2	NW	306				6
7/1/2022 14:00	71.7	1	W	275				6
7/1/2022 14:30	73.4	6	SW	218				6
7/1/2022 15:00	74.4	4	ENE	57				6
7/1/2022 15:30	75.2	3	SSW	207				6
7/1/2022 16:00	75.8	8	N	5				6
7/1/2022 16:30	76.5	7	NNE	12				6
7/1/2022 17:00	76.6	1	NNW	338				6
7/1/2022 17:30	76.8	7	NNE	18				6
7/1/2022 18:00	77.1	1	SW	228				6
7/1/2022 18:30	76.6	1	NW	305				6
7/1/2022 19:00	76	4	SW	234				6
7/1/2022 19:30	74.5	2	WSW	254				6
7/1/2022 20:00	70.4	2	SSW	199				6
7/1/2022 20:30	66.2	6	SW	223				6
7/1/2022 21:00	63.7	6	SSW	211				6
7/1/2022 21:30	61.9	4	SSW	201				6
7/1/2022 22:00	60.5	3	SSW	197				6
7/1/2022 22:30	59.3	3	SSW	200				6
7/1/2022 23:00	58.2	3	SSW	200				6
7/1/2022 23:30	57.7	3	SSW	195				6
7/26/2022 0:00	66	2	SW	232				3
7/26/2022 0:30	65.6	2	SW	232				3
7/26/2022 1:00	64.5	2	SW	232				3
7/26/2022 1:30	64	1	SW	232				3
7/26/2022 2:00	62.7	1	SW	232				3
7/26/2022 2:30	63.7	0	SW	232				3
7/26/2022 3:00	62	0	SW	232				3
7/26/2022 3:30	60.9	0	SW	232				3
7/26/2022 4:00	60.1	0	SW	232				3
7/26/2022 4:30	59	0	SW	232				3
7/26/2022 5:00	58.2	0	SW	232				3
7/26/2022 5:30	58	0	SW	232				3
7/26/2022 6:00	57.5	0	SW	232				3
7/26/2022 6:30	57.8	0	SW	232				3
7/26/2022 7:00	58.9	0	SW	232				3
7/26/2022 7:30	60.7	0	SW	232				3

Time Stamp	Temperature (F)	Wind Speed (mph)	Wind Direction	Wind Direction (deg)	Odor Event ID	Odor Event Date	Odor Event Time	Odor Event Day of Week
7/26/2022 8:00	63.8	1	SW	232	3	7/26/2022	8:00 AM	3
7/26/2022 8:30	67.9	0	SW	232				3
7/26/2022 9:00	72.8	1	N	355				3
7/26/2022 9:30	76	3	NE	38				3
7/26/2022 10:00	78.7	3	NNE	23				3
7/26/2022 10:30	81.2	1	NNE	27				3
7/26/2022 11:00	82.9	4	N	9				3
7/26/2022 11:30	84.7	2	E	94				3
7/26/2022 12:00	86.8	4	N	5				3
7/26/2022 12:30	88.1	2	NNE	19				3
7/26/2022 13:00	90.4	5	NNE	19				3
7/26/2022 13:30	91.5	2	SSE	153				3
7/26/2022 14:00	93.2	2	NNE	20				3
7/26/2022 14:30	94.3	1	NE	53				3
7/26/2022 15:00	95.9	2	NNE	14				3
7/26/2022 15:30	96.6	0	NE	51				3
7/26/2022 16:00	97.3	2	NNE	22				3
7/26/2022 16:30	97.8	5	N	9				3
7/26/2022 17:00	98.2	2	NE	18				3
7/26/2022 17:30	99	4	SW	221				3
7/26/2022 18:00	96.7	3	WSW	241				3
7/26/2022 18:30	92.6	5	S	185				3
7/26/2022 19:00	89	4	SW	215				3
7/26/2022 19:30	85.8	5	SSW	194				3
7/26/2022 20:00	82.8	4	SSW	203				3
7/26/2022 20:30	79.8	4	S	187				3
7/26/2022 21:00	77.5	6	S	188				3
7/26/2022 21:30	75.6	8	SW	219				3
7/26/2022 22:00	74.2	5	SSW	192				3
7/26/2022 22:30	73.2	0	SSW	192				3
7/26/2022 23:00	70.3	3	SSW	192				3
7/26/2022 23:30	70	0	SSW	192				3
7/30/2022 0:00	71.3	2	S	171				7
7/30/2022 0:30	69.5	2	S	171				7
7/30/2022 1:00	68.2	2	S	171				7
7/30/2022 1:30	67	2	S	171				7
7/30/2022 2:00	66.7	0	S	171				7
7/30/2022 2:30	65.2	0	SSE	165				7
7/30/2022 3:00	64.6	0	SSE	163				7
7/30/2022 3:30	65.8	1	NE	47				7
7/30/2022 4:00	65.5	1	NE	46				7
7/30/2022 4:30	63.5	0	NE	46				7
7/30/2022 5:00	62.7	0	NE	46				7
7/30/2022 5:30	62.1	0	NE	46				7
7/30/2022 6:00	63	0	NE	46				7
7/30/2022 6:30	62.2	1	NE	46				7
7/30/2022 7:00	62.6	4	ENE	71				7
7/30/2022 7:30	64.2	0	SSE	158				7
7/30/2022 8:00	67.3	0	SSE	158	4	7/30/2022	8:00 AM	7
7/30/2022 8:30	69.2	2	SSE	158				7
7/30/2022 9:00	73.1	0	SSE	157				7
7/30/2022 9:30	74.2	4	NE	46				7
7/30/2022 10:00	77.4	2	NNE	30				7
7/30/2022 10:30	82	2	NNE	20				7
7/30/2022 11:00	84.1	3	NE	54				7
7/30/2022 11:30	86	2	NNW	339				7
7/30/2022 12:00	87.8	2	WSW	259				7
7/30/2022 12:30	88.8	2	W	274				7
7/30/2022 13:00	89.4	11	W	261				7
7/30/2022 13:30	92	7	SSW	206				7
7/30/2022 14:00	93.5	4	SW	232				7
7/30/2022 14:30	94.9	1	SSW	205				7
7/30/2022 15:00	92.6	6	WSW	245				7
7/30/2022 15:30	93.9	1	WSW	254				7
7/30/2022 16:00	95.9	2	W	269				7
7/30/2022 16:30	93.7	1	SSE	156				7
7/30/2022 17:00	97.2	4	NNE	28				7
7/30/2022 17:30	98.2	10	NE	36				7
7/30/2022 18:00	97.5	6	NE	37				7

Time Stamp	Temperature (F)	Wind Speed (mph)	Wind Direction	Wind Direction (deg)	Odor Event ID	Odor Event Date	Odor Event Time	Odor Event Day of Week
7/30/2022 18:30	97.7	5	ENE	76				7
7/30/2022 19:00	97	1	WSW	244				7
7/30/2022 19:30	91.9	4	SSW	209				7
7/30/2022 20:00	87.7	3	SSW	199				7
7/30/2022 20:30	84.3	2	SSW	210				7
7/30/2022 21:00	80	4	SSW	210				7
7/30/2022 21:30	77	3	SSW	202				7
7/30/2022 22:00	76.5	3	SSW	202				7
7/30/2022 22:30	74.2	2	SSW	202				7
7/30/2022 23:00	71.9	0	SSW	202				7
7/30/2022 23:30	73.1	0	SSW	202				7
8/15/2022 0:00	63.2	1	SSW	202				2
8/15/2022 0:30	60.8	0	SSW	202				2
8/15/2022 1:00	59	0	SSW	202				2
8/15/2022 1:30	57.1	0	SSW	202				2
8/15/2022 2:00	57.2	2	SSW	202				2
8/15/2022 2:30	56.3	0	SSW	202				2
8/15/2022 3:00	54.4	0	SSW	202				2
8/15/2022 3:30	53.6	0	SSW	202				2
8/15/2022 4:00	53.7	1	SSW	202				2
8/15/2022 4:30	52.8	0	SSW	202				2
8/15/2022 5:00	51.6	0	SSW	202				2
8/15/2022 5:30	51.7	0	SSW	202				2
8/15/2022 6:00	51.5	0	SSW	202				2
8/15/2022 6:30	51.3	0	SSW	202				2
8/15/2022 7:00	51.6	0	SSW	202				2
8/15/2022 7:30	53.3	0	SSW	202				2
8/15/2022 8:00	55.6	0	SSW	202				2
8/15/2022 8:30	58.1	0	NNE	26				2
8/15/2022 9:00	62	5	S	187	5	8/15/2022	9:13 AM	2
8/15/2022 9:30	67.7	1	SW	227				2
8/15/2022 10:00	70.2	2	NW	314				2
8/15/2022 10:30	72.7	1	WSW	256				2
8/15/2022 11:00	75.2	2	NNW	335				2
8/15/2022 11:30	77.1	4	N	5				2
8/15/2022 12:00	78.4	1	WSW	256				2
8/15/2022 12:30	79.8	3	SSW	212				2
8/15/2022 13:00	81	1	SW	228				2
8/15/2022 13:30	82.6	4	SSE	168				2
8/15/2022 14:00	84	4	NNW	332				2
8/15/2022 14:30	85.4	5	SW	225				2
8/15/2022 15:00	86.8	2	SW	236				2
8/15/2022 15:30	87.1	3	ESE	110				2
8/15/2022 16:00	88	2	WSW	250				2
8/15/2022 16:30	88.4	1	WSW	257				2
8/15/2022 17:00	87.5	3	SW	230				2
8/15/2022 17:30	86.7	5	SW	225				2
8/15/2022 18:00	85.7	4	WSW	248				2
8/15/2022 18:30	83.5	7	S	188				2
8/15/2022 19:00	80.6	8	S	178				2
8/15/2022 19:30	78.5	6	SSW	203				2
8/15/2022 20:00	74.9	4	S	185				2
8/15/2022 20:30	72.2	8	WSW	252				2
8/15/2022 21:00	70.3	3	SSW	198				2
8/15/2022 21:30	68.8	3	SSW	200				2
8/15/2022 22:00	67.9	2	SSW	209				2
8/15/2022 22:30	66.2	3	SSW	209				2
8/15/2022 23:00	62.4	1	SSW	209				2
8/15/2022 23:30	63.3	0	SSW	209				2
8/17/2022 0:00	75.1	1	SSE	161	6	8/17/2022	(not specified)	4
8/17/2022 0:30	74.6	3	SW	216	6	8/17/2022	(not specified)	4
8/17/2022 1:00	73.6	3	SW	219	6	8/17/2022	(not specified)	4
8/17/2022 1:30	71.9	5	SSE	164	6	8/17/2022	(not specified)	4
8/17/2022 2:00	69.4	1	S	176	6	8/17/2022	(not specified)	4
8/17/2022 2:30	71	2	NE	38	6	8/17/2022	(not specified)	4
8/17/2022 3:00	71.2	2	ENE	64	6	8/17/2022	(not specified)	4
8/17/2022 3:30	71.1	2	NNW	331	6	8/17/2022	(not specified)	4
8/17/2022 4:00	70.4	0	NW	308	6	8/17/2022	(not specified)	4

Time Stamp	Temperature (F)	Wind Speed (mph)	Wind Direction	Wind Direction (deg)	Odor Event ID	Odor Event Date	Odor Event Time	Odor Event Day of Week
8/17/2022 4:30	69.3	1	W	269	6	8/17/2022	(not specified)	4
8/17/2022 5:00	64.2	0	W	263	6	8/17/2022	(not specified)	4
8/17/2022 5:30	61.4	0	W	263	6	8/17/2022	(not specified)	4
8/17/2022 6:00	61.6	0	NNW	342	6	8/17/2022	(not specified)	4
8/17/2022 6:30	60.4	1	WNW	298	6	8/17/2022	(not specified)	4
8/17/2022 7:00	58	2	WNW	298	6	8/17/2022	(not specified)	4
8/17/2022 7:30	59.1	0	WNW	298	6	8/17/2022	(not specified)	4
8/17/2022 8:00	62.1	0	WNW	290	6	8/17/2022	(not specified)	4
8/17/2022 8:30	68.7	1	NNW	329	6	8/17/2022	(not specified)	4
8/17/2022 9:00	70.1	1	NNW	327	6	8/17/2022	(not specified)	4
8/17/2022 9:30	72.4	5	SW	232	6	8/17/2022	(not specified)	4
8/17/2022 10:00	74	2	WSW	256	6	8/17/2022	(not specified)	4
8/17/2022 10:30	76.7	2	W	275	6	8/17/2022	(not specified)	4
8/17/2022 11:00	78.6	4	NNW	341	6	8/17/2022	(not specified)	4
8/17/2022 11:30	81.1	2	NE	44	6	8/17/2022	(not specified)	4
8/17/2022 12:00	83.1	6	NE	50	6	8/17/2022	(not specified)	4
8/17/2022 12:30	84.6	3	N	5	6	8/17/2022	(not specified)	4
8/17/2022 13:00	85.4	3	NE	48	6	8/17/2022	(not specified)	4
8/17/2022 13:30	85.7	1	NNE	15	6	8/17/2022	(not specified)	4
8/17/2022 14:00	88.8	3	NNE	19	6	8/17/2022	(not specified)	4
8/17/2022 14:30	89.2	3	E	93	6	8/17/2022	(not specified)	4
8/17/2022 15:00	89.8	3	NNE	14	6	8/17/2022	(not specified)	4
8/17/2022 15:30	91	3	NNE	15	6	8/17/2022	(not specified)	4
8/17/2022 16:00	90.1	1	NNE	23	6	8/17/2022	(not specified)	4
8/17/2022 16:30	92.1	0	ENE	58	6	8/17/2022	(not specified)	4
8/17/2022 17:00	92.8	1	WSW	259	6	8/17/2022	(not specified)	4
8/17/2022 17:30	94.7	0	SW	228	6	8/17/2022	(not specified)	4
8/17/2022 18:00	94.9	2	NNW	332	6	8/17/2022	(not specified)	4
8/17/2022 18:30	94.4	0	NE	49	6	8/17/2022	(not specified)	4
8/17/2022 19:00	94.9	1	NNE	17	6	8/17/2022	(not specified)	4
8/17/2022 19:30	91.7	0	SSW	195	6	8/17/2022	(not specified)	4
8/17/2022 20:00	87.5	2	SSW	198	6	8/17/2022	(not specified)	4
8/17/2022 20:30	82.5	0	SSW	198	6	8/17/2022	(not specified)	4
8/17/2022 21:00	78.6	2	SSW	198	6	8/17/2022	(not specified)	4
8/17/2022 21:30	77.1	0	SSW	198	6	8/17/2022	(not specified)	4
8/17/2022 22:00	75.5	1	SSW	198	6	8/17/2022	(not specified)	4
8/17/2022 22:30	74	2	SSW	198	6	8/17/2022	(not specified)	4
8/17/2022 23:00	74.2	1	SSW	198	6	8/17/2022	(not specified)	4
8/17/2022 23:30	74.4	2	SW	224	6	8/17/2022	(not specified)	4
12/13/2022 0:00	33.3	0	SE	133	7	12/13/2022	(not specified)	3
12/13/2022 0:30	33.1	1	SE	133	7	12/13/2022	(not specified)	3
12/13/2022 1:00	32.3	1	SE	132	7	12/13/2022	(not specified)	3
12/13/2022 1:30	31.9	0	SE	133	7	12/13/2022	(not specified)	3
12/13/2022 2:00	32.6	1	SE	133	7	12/13/2022	(not specified)	3
12/13/2022 2:30	32.9	1	SE	133	7	12/13/2022	(not specified)	3
12/13/2022 3:00	33.4	0	SE	133	7	12/13/2022	(not specified)	3
12/13/2022 3:30	31.4	1	SE	133	7	12/13/2022	(not specified)	3
12/13/2022 4:00	31.2	1	SE	133	7	12/13/2022	(not specified)	3
12/13/2022 4:30	31.9	1	SE	133	7	12/13/2022	(not specified)	3
12/13/2022 5:00	32.4	0	SE	133	7	12/13/2022	(not specified)	3
12/13/2022 5:30	31.7	0	SE	133	7	12/13/2022	(not specified)	3
12/13/2022 6:00	31.6	0	SE	133	7	12/13/2022	(not specified)	3
12/13/2022 6:30	31	3	SE	133	7	12/13/2022	(not specified)	3
12/13/2022 7:00	30.7	1	SE	132	7	12/13/2022	(not specified)	3
12/13/2022 7:30	31.1	3	NNE	32	7	12/13/2022	(not specified)	3
12/13/2022 8:00	31.3	1	NNE	32	7	12/13/2022	(not specified)	3
12/13/2022 8:30	31.3	2	NNE	32	7	12/13/2022	(not specified)	3
12/13/2022 9:00	31.9	1	NNE	32	7	12/13/2022	(not specified)	3
12/13/2022 9:30	32.6	0	NNE	32	7	12/13/2022	(not specified)	3
12/13/2022 10:00	33.9	3	NNE	32	7	12/13/2022	(not specified)	3
12/13/2022 10:30	34.7	3	NNE	32	7	12/13/2022	(not specified)	3
12/13/2022 11:00	36.8	1	NNE	34	7	12/13/2022	(not specified)	3
12/13/2022 11:30	38	4	NNE	33	7	12/13/2022	(not specified)	3
12/13/2022 12:00	38.2	4	NNE	24	7	12/13/2022	(not specified)	3
12/13/2022 12:30	39	1	NNE	30	7	12/13/2022	(not specified)	3
12/13/2022 13:00	39.5	3	NNE	29	7	12/13/2022	(not specified)	3
12/13/2022 13:30	40.7	3	NNE	26	7	12/13/2022	(not specified)	3
12/13/2022 14:00	41.5	0	NNE	21	7	12/13/2022	(not specified)	3
12/13/2022 14:30	41.7	2	N	355	7	12/13/2022	(not specified)	3

Time Stamp	Temperature (F)	Wind Speed (mph)	Wind Direction	Wind Direction (deg)	Odor Event ID	Odor Event Date	Odor Event Time	Odor Event Day of Week
12/13/2022 15:00	41.8	0	NW	323	7	12/13/2022	(not specified)	3
12/13/2022 15:30	42.7	0	WNW	300	7	12/13/2022	(not specified)	3
12/13/2022 16:00	42.3	1	WSW	254	7	12/13/2022	(not specified)	3
12/13/2022 16:30	40.3	0	WSW	254	7	12/13/2022	(not specified)	3
12/13/2022 17:00	37.9	0	WSW	254	7	12/13/2022	(not specified)	3
12/13/2022 17:30	35.3	0	WSW	254	7	12/13/2022	(not specified)	3
12/13/2022 18:00	34.1	0	WSW	254	7	12/13/2022	(not specified)	3
12/13/2022 18:30	33.9	0	WSW	254	7	12/13/2022	(not specified)	3
12/13/2022 19:00	33.9	0	WSW	254	7	12/13/2022	(not specified)	3
12/13/2022 19:30	33.5	0	WSW	254	7	12/13/2022	(not specified)	3
12/13/2022 20:00	33.8	0	WSW	254	7	12/13/2022	(not specified)	3
12/13/2022 20:30	34.1	0	WSW	254	7	12/13/2022	(not specified)	3
12/13/2022 21:00	33.4	0	WSW	254	7	12/13/2022	(not specified)	3
12/13/2022 21:30	33.7	0	WSW	254	7	12/13/2022	(not specified)	3
12/13/2022 22:00	31.1	0	WSW	254	7	12/13/2022	(not specified)	3
12/13/2022 22:30	31.9	0	WSW	254	7	12/13/2022	(not specified)	3
12/13/2022 23:00	31.5	0	WSW	254	7	12/13/2022	(not specified)	3
12/13/2022 23:30	31.4	0	WSW	254	7	12/13/2022	(not specified)	3
9/28/2023 0:00	52.3	0	S	183	8	9/28/2023	(not specified)	5
9/28/2023 0:30	52.4	0	S	183	8	9/28/2023	(not specified)	5
9/28/2023 1:00	52.4	1	S	183	8	9/28/2023	(not specified)	5
9/28/2023 1:30	52.4	0	S	183	8	9/28/2023	(not specified)	5
9/28/2023 2:00	52.4	2	S	183	8	9/28/2023	(not specified)	5
9/28/2023 2:30	52.5	0	S	183	8	9/28/2023	(not specified)	5
9/28/2023 3:00	52.2	0	S	183	8	9/28/2023	(not specified)	5
9/28/2023 3:30	52.5	0	S	183	8	9/28/2023	(not specified)	5
9/28/2023 4:00	52.7	1	S	183	8	9/28/2023	(not specified)	5
9/28/2023 4:30	53.3	0	S	183	8	9/28/2023	(not specified)	5
9/28/2023 5:00	53.7	1	S	183	8	9/28/2023	(not specified)	5
9/28/2023 5:30	54	0	S	183	8	9/28/2023	(not specified)	5
9/28/2023 6:00	54.1	4	S	183	8	9/28/2023	(not specified)	5
9/28/2023 6:30	53.8	2	S	183	8	9/28/2023	(not specified)	5
9/28/2023 7:00	53.8	0	S	183	8	9/28/2023	(not specified)	5
9/28/2023 7:30	53.6	0	S	183	8	9/28/2023	(not specified)	5
9/28/2023 8:00	54.1	1	S	183	8	9/28/2023	(not specified)	5
9/28/2023 8:30	54.8	3	S	183	8	9/28/2023	(not specified)	5
9/28/2023 9:00	55.3	2	S	183	8	9/28/2023	(not specified)	5
9/28/2023 9:30	56.7	0	S	183	8	9/28/2023	(not specified)	5
9/28/2023 10:00	57.7	3	S	183	8	9/28/2023	(not specified)	5
9/28/2023 10:30	60.4	4	S	183	8	9/28/2023	(not specified)	5
9/28/2023 11:00	60.1	0	S	183	8	9/28/2023	(not specified)	5
9/28/2023 11:30	60.6	0	S	183	8	9/28/2023	(not specified)	5
9/28/2023 12:00	61.4	1	SSE	156	8	9/28/2023	(not specified)	5
9/28/2023 12:30	61.2	3	SSW	205	8	9/28/2023	(not specified)	5
9/28/2023 13:00	62.2	2	S	188	8	9/28/2023	(not specified)	5
9/28/2023 13:30	62.7	2	NNE	26	8	9/28/2023	(not specified)	5
9/28/2023 14:00	62.8	5	SSE	157	8	9/28/2023	(not specified)	5
9/28/2023 14:30	64.1	2	S	182	8	9/28/2023	(not specified)	5
9/28/2023 15:00	63.7	2	SSE	160	8	9/28/2023	(not specified)	5
9/28/2023 15:30	63.5	0	SSE	159	8	9/28/2023	(not specified)	5
9/28/2023 16:00	64.1	1	SSE	159	8	9/28/2023	(not specified)	5
9/28/2023 16:30	64.1	0	S	174	8	9/28/2023	(not specified)	5
9/28/2023 17:00	63.8	0	S	174	8	9/28/2023	(not specified)	5
9/28/2023 17:30	63.1	1	S	174	8	9/28/2023	(not specified)	5
9/28/2023 18:00	62.3	3	NNE	34	8	9/28/2023	(not specified)	5
9/28/2023 18:30	60.6	1	NNE	24	8	9/28/2023	(not specified)	5
9/28/2023 19:00	59.3	0	WNW	291	8	9/28/2023	(not specified)	5
9/28/2023 19:30	57.5	1	WNW	291	8	9/28/2023	(not specified)	5
9/28/2023 20:00	57.3	4	NNE	22	8	9/28/2023	(not specified)	5
9/28/2023 20:30	56.6	0	NNE	34	8	9/28/2023	(not specified)	5
9/28/2023 21:00	56.2	0	NNE	34	8	9/28/2023	(not specified)	5
9/28/2023 21:30	56	5	NNE	33	8	9/28/2023	(not specified)	5
9/28/2023 22:00	55.9	2	W	275	8	9/28/2023	(not specified)	5
9/28/2023 22:30	55.7	0	W	275	8	9/28/2023	(not specified)	5
9/28/2023 23:00	55.5	2	W	275	8	9/28/2023	(not specified)	5
9/28/2023 23:30	55.4	0	W	277	8	9/28/2023	(not specified)	5
11/21/2023 0:00	34.2	3	WSW	242	9	11/21/2023	(not specified)	3
11/21/2023 0:30	34.5	0	WSW	242	9	11/21/2023	(not specified)	3

Time Stamp	Temperature (F)	Wind Speed (mph)	Wind Direction	Wind Direction (deg)	Odor Event ID	Odor Event Date	Odor Event Time	Odor Event Day of Week
11/21/2023 1:00	34.7	1	WSW	242	9	11/21/2023	(not specified)	3
11/21/2023 1:30	35	0	WSW	242	9	11/21/2023	(not specified)	3
11/21/2023 2:00	35.5	0	WSW	242	9	11/21/2023	(not specified)	3
11/21/2023 2:30	35.5	1	WSW	242	9	11/21/2023	(not specified)	3
11/21/2023 3:00	35.8	0	WSW	242	9	11/21/2023	(not specified)	3
11/21/2023 3:30	34.4	0	WSW	242	9	11/21/2023	(not specified)	3
11/21/2023 4:00	34.8	0	WSW	242	9	11/21/2023	(not specified)	3
11/21/2023 4:30	34.2	0	WSW	242	9	11/21/2023	(not specified)	3
11/21/2023 5:00	34.8	0	WSW	242	9	11/21/2023	(not specified)	3
11/21/2023 5:30	33.9	0	WSW	242	9	11/21/2023	(not specified)	3
11/21/2023 6:00	34.9	0	WSW	242	9	11/21/2023	(not specified)	3
11/21/2023 6:30	34.5	0	WSW	242	9	11/21/2023	(not specified)	3
11/21/2023 7:00	34.7	0	WSW	244	9	11/21/2023	(not specified)	3
11/21/2023 7:30	34.5	0	WSW	244	9	11/21/2023	(not specified)	3
11/21/2023 8:00	33.7	0	WSW	244	9	11/21/2023	(not specified)	3
11/21/2023 8:30	33.9	0	WSW	244	9	11/21/2023	(not specified)	3
11/21/2023 9:00	35.2	1	WSW	244	9	11/21/2023	(not specified)	3
11/21/2023 9:30	36.7	1	WSW	245	9	11/21/2023	(not specified)	3
11/21/2023 10:00	37.9	6	NNE	23	9	11/21/2023	(not specified)	3
11/21/2023 10:30	38.5	2	S	172	9	11/21/2023	(not specified)	3
11/21/2023 11:00	39.8	0	S	175	9	11/21/2023	(not specified)	3
11/21/2023 11:30	41.1	3	NNE	18	9	11/21/2023	(not specified)	3
11/21/2023 12:00	43.7	3	N	11	9	11/21/2023	(not specified)	3
11/21/2023 12:30	45.5	0	NNE	17	9	11/21/2023	(not specified)	3
11/21/2023 13:00	46.6	1	SSE	157	9	11/21/2023	(not specified)	3
11/21/2023 13:30	47.6	0	SSE	153	9	11/21/2023	(not specified)	3
11/21/2023 14:00	48.1	3	NNE	26	9	11/21/2023	(not specified)	3
11/21/2023 14:30	49.5	0	NNE	21	9	11/21/2023	(not specified)	3
11/21/2023 15:00	50.8	0	NNE	21	9	11/21/2023	(not specified)	3
11/21/2023 15:30	49.8	1	NNE	21	9	11/21/2023	(not specified)	3
11/21/2023 16:00	49.6	1	NNE	21	9	11/21/2023	(not specified)	3
11/21/2023 16:30	47.9	3	NNE	21	9	11/21/2023	(not specified)	3
11/21/2023 17:00	44.8	2	NNE	21	9	11/21/2023	(not specified)	3
11/21/2023 17:30	42.8	0	NNE	21	9	11/21/2023	(not specified)	3
11/21/2023 18:00	42.1	0	NNE	21	9	11/21/2023	(not specified)	3
11/21/2023 18:30	44.1	5	NNE	22	9	11/21/2023	(not specified)	3
11/21/2023 19:00	45	4	NNE	22	9	11/21/2023	(not specified)	3
11/21/2023 19:30	45.3	1	NNE	22	9	11/21/2023	(not specified)	3
11/21/2023 20:00	44.6	0	NNE	22	9	11/21/2023	(not specified)	3
11/21/2023 20:30	44.7	0	NNE	22	9	11/21/2023	(not specified)	3
11/21/2023 21:00	45.4	0	NNE	28	9	11/21/2023	(not specified)	3
11/21/2023 21:30	46.3	0	NNE	28	9	11/21/2023	(not specified)	3
11/21/2023 22:00	46.6	2	NNE	28	9	11/21/2023	(not specified)	3
11/21/2023 22:30	46.5	2	NNE	28	9	11/21/2023	(not specified)	3
11/21/2023 23:00	47.1	1	NNE	28	9	11/21/2023	(not specified)	3
11/21/2023 23:30	47.1	3	NNE	28	9	11/21/2023	(not specified)	3
11/29/2023 0:00	26.1	1	NNW	335				4
11/29/2023 0:30	25.3	0	NNW	335				4
11/29/2023 1:00	24	0	NNW	335				4
11/29/2023 1:30	26.3	0	NNW	335				4
11/29/2023 2:00	28.2	0	NNW	335				4
11/29/2023 2:30	27.6	0	NNW	335				4
11/29/2023 3:00	27	0	NNW	335				4
11/29/2023 3:30	27.4	0	NNW	334				4
11/29/2023 4:00	29	0	NNW	334				4
11/29/2023 4:30	29.1	0	NNW	334				4
11/29/2023 5:00	29.1	0	NNW	334				4
11/29/2023 5:30	29.8	0	NNW	334				4
11/29/2023 6:00	29.5	0	NNW	334				4
11/29/2023 6:30	29.6	0	NNW	334				4
11/29/2023 7:00	29.9	2	NNE	20				4
11/29/2023 7:30	30.1	2	NNE	20				4
11/29/2023 8:00	30.2	1	NNE	20				4
11/29/2023 8:30	30.6	2	NNE	19				4
11/29/2023 9:00	31	0	NNE	19				4
11/29/2023 9:30	31.7	0	NNE	19				4
11/29/2023 10:00	32.7	2	NNE	19				4
11/29/2023 10:30	33.2	2	NNE	20				4
11/29/2023 11:00	34.4	2	NNE	20				4

Time Stamp	Temperature (F)	Wind Speed (mph)	Wind Direction	Wind Direction (deg)	Odor Event ID	Odor Event Date	Odor Event Time	Odor Event Day of Week
11/29/2023 11:30	35.3	3	NNE	20				4
11/29/2023 12:00	36.7	4	NNE	22				4
11/29/2023 12:30	37.9	0	NNE	22	10	11/29/2023	12:40 PM	4
11/29/2023 13:00	39.2	0	NNE	18				4
11/29/2023 13:30	39.2	2	N	5				4
11/29/2023 14:00	39.3	3	N	5				4
11/29/2023 14:30	39.3	3	N	5				4
11/29/2023 15:00	39.6	0	N	5				4
11/29/2023 15:30	39.5	0	N	5				4
11/29/2023 16:00	39.3	0	N	5				4
11/29/2023 16:30	38.5	0	N	5				4
11/29/2023 17:00	37.4	0	N	5				4
11/29/2023 17:30	36.2	0	N	5				4
11/29/2023 18:00	35.7	0	N	5				4
11/29/2023 18:30	35.9	0	N	5				4
11/29/2023 19:00	35.5	0	N	5				4
11/29/2023 19:30	35.3	0	N	5				4
11/29/2023 20:00	35.6	0	N	5				4
11/29/2023 20:30	35.5	0	N	5				4
11/29/2023 21:00	35.1	0	N	5				4
11/29/2023 21:30	35.1	0	N	5				4
11/29/2023 22:00	34.6	0	N	5				4
11/29/2023 22:30	34.4	0	N	5				4
11/29/2023 23:00	33.9	0	N	5				4
11/29/2023 23:30	34.4	0	N	5				4
12/1/2023 0:00	41.6	3	S	190				6
12/1/2023 0:30	41.8	5	SW	215				6
12/1/2023 1:00	42.1	4	WSW	240				6
12/1/2023 1:30	42.2	7	S	171				6
12/1/2023 2:00	42.3	0	SSW	198				6
12/1/2023 2:30	42.3	2	S	181				6
12/1/2023 3:00	42.3	3	SW	223				6
12/1/2023 3:30	42.4	4	S	176				6
12/1/2023 4:00	42.3	2	S	175				6
12/1/2023 4:30	42.5	3	SSW	210				6
12/1/2023 5:00	42.7	8	SSW	212				6
12/1/2023 5:30	42.7	3	S	180				6
12/1/2023 6:00	43.3	3	SSW	200				6
12/1/2023 6:30	43.4	4	SSW	194				6
12/1/2023 7:00	43.3	7	S	173				6
12/1/2023 7:30	44.5	7	SSW	194				6
12/1/2023 8:00	46.7	5	S	173				6
12/1/2023 8:30	47.5	7	S	184				6
12/1/2023 9:00	47.4	10	SSW	202				6
12/1/2023 9:30	47.1	10	S	182				6
12/1/2023 10:00	47.6	11	SSE	165				6
12/1/2023 10:30	48.5	4	SSW	192				6
12/1/2023 11:00	48.3	8	S	170				6
12/1/2023 11:30	49	10	SSE	165				6
12/1/2023 12:00	50.6	7	S	177				6
12/1/2023 12:30	50.3	6	SSW	213				6
12/1/2023 13:00	51.3	6	S	182				6
12/1/2023 13:30	52	4	SW	225				6
12/1/2023 14:00	51.4	9	SE	138				6
12/1/2023 14:30	50.9	11	SSW	211				6
12/1/2023 15:00	50	5	SW	220				6
12/1/2023 15:30	49.6	6	S	180	11	12/1/2023	3:36 PM	6
12/1/2023 16:00	49	9	S	185				6
12/1/2023 16:30	48.8	5	S	190				6
12/1/2023 17:00	48.7	4	S	185				6
12/1/2023 17:30	48.1	0	SSW	204				6
12/1/2023 18:00	47.3	2	SW	219				6
12/1/2023 18:30	46.7	3	SW	215				6
12/1/2023 19:00	47.4	4	SSW	200				6
12/1/2023 19:30	46.7	4	SW	221				6
12/1/2023 20:00	46.1	6	SSE	166				6
12/1/2023 20:30	45.8	6	S	180				6
12/1/2023 21:00	45.6	7	SSW	199				6
12/1/2023 21:30	45.6	5	SSW	205				6

Time Stamp	Temperature (F)	Wind Speed (mph)	Wind Direction	Wind Direction (deg)	Odor Event ID	Odor Event Date	Odor Event Time	Odor Event Day of Week
12/1/2023 22:00	45.8	6	SW	228				6
12/1/2023 22:30	46	6	SSE	167				6
12/1/2023 23:00	45.8	6	SSW	208				6
12/1/2023 23:30	46.3	6	SSW	203				6
12/12/2023 0:00	47.4	1	NE	55				3
12/12/2023 0:30	46.9	2	NNE	20				3
12/12/2023 1:00	46.6	0	ENE	68				3
12/12/2023 1:30	46.2	4	WSW	246				3
12/12/2023 2:00	45.8	0	SW	232				3
12/12/2023 2:30	45	0	SSE	166				3
12/12/2023 3:00	44.6	1	W	264				3
12/12/2023 3:30	44	3	W	262				3
12/12/2023 4:00	43.6	0	WSW	256				3
12/12/2023 4:30	43.2	6	W	273				3
12/12/2023 5:00	43.2	1	WSW	257				3
12/12/2023 5:30	42.7	1	W	270				3
12/12/2023 6:00	41.6	2	SSW	200				3
12/12/2023 6:30	41	0	SSW	200				3
12/12/2023 7:00	40.6	2	SSW	200				3
12/12/2023 7:30	41	0	SSW	200				3
12/12/2023 8:00	40.8	0	SSW	205				3
12/12/2023 8:30	40.6	2	SSW	205				3
12/12/2023 9:00	41.2	1	WSW	251				3
12/12/2023 9:30	41.9	2	W	261				3
12/12/2023 10:00	43.2	4	W	271				3
12/12/2023 10:30	45.1	3	W	274				3
12/12/2023 11:00	46.1	10	WSW	256				3
12/12/2023 11:30	47.1	8	W	266				3
12/12/2023 12:00	48	2	W	267				3
12/12/2023 12:30	49.3	2	NE	37				3
12/12/2023 13:00	49.7	2	WNW	299				3
12/12/2023 13:30	50	2	WNW	289	12	12/12/2023	1:35 PM	3
12/12/2023 14:00	50.9	5	WSW	256				3
12/12/2023 14:30	51.3	4	NW	275				3
12/12/2023 15:00	51.6	4	WSW	276				3
12/12/2023 15:30	51.6	2	W	261				3
12/12/2023 16:00	50.9	2	W	269				3
12/12/2023 16:30	47.9	3	W	266				3
12/12/2023 17:00	46.6	0	W	266				3
12/12/2023 17:30	45.1	1	W	266				3
12/12/2023 18:00	43.3	0	W	266				3
12/12/2023 18:30	44	0	W	266				3
12/12/2023 19:00	43.5	0	W	266				3
12/12/2023 19:30	42.8	0	W	266				3
12/12/2023 20:00	42.8	1	W	266				3
12/12/2023 20:30	42.5	0	W	266				3
12/12/2023 21:00	42.6	2	W	280				3
12/12/2023 21:30	40.8	2	W	281				3
12/12/2023 22:00	38.6	1	W	281				3
12/12/2023 22:30	36.8	0	W	281				3
12/12/2023 23:00	36.1	0	W	281				3
12/12/2023 23:30	35.5	0	W	281				3
12/14/2023 0:00	37.6	2	NNE	34	13	12/14/2023	(not specified)	5
12/14/2023 0:30	37.7	0	NE	42	13	12/14/2023	(not specified)	5
12/14/2023 1:00	37.6	0	NE	42	13	12/14/2023	(not specified)	5
12/14/2023 1:30	37.3	0	NE	47	13	12/14/2023	(not specified)	5
12/14/2023 2:00	37.4	0	NE	47	13	12/14/2023	(not specified)	5
12/14/2023 2:30	38	0	NE	47	13	12/14/2023	(not specified)	5
12/14/2023 3:00	38.4	0	NE	47	13	12/14/2023	(not specified)	5
12/14/2023 3:30	38.6	0	NE	47	13	12/14/2023	(not specified)	5
12/14/2023 4:00	38.5	1	NE	47	13	12/14/2023	(not specified)	5
12/14/2023 4:30	38.1	0	NE	47	13	12/14/2023	(not specified)	5
12/14/2023 5:00	38.5	0	NE	47	13	12/14/2023	(not specified)	5
12/14/2023 5:30	38.8	0	NE	47	13	12/14/2023	(not specified)	5
12/14/2023 6:00	39.3	1	NE	47	13	12/14/2023	(not specified)	5
12/14/2023 6:30	39.5	0	NE	47	13	12/14/2023	(not specified)	5
12/14/2023 7:00	39.6	1	NE	47	13	12/14/2023	(not specified)	5
12/14/2023 7:30	40.1	2	NE	47	13	12/14/2023	(not specified)	5

Time Stamp	Temperature (F)	Wind Speed (mph)	Wind Direction	Wind Direction (deg)	Odor Event ID	Odor Event Date	Odor Event Time	Odor Event Day of Week
12/14/2023 8:00	40.4	0	NE	47	13	12/14/2023	(not specified)	5
12/14/2023 8:30	40.7	0	NE	47	13	12/14/2023	(not specified)	5
12/14/2023 9:00	41.3	0	NE	47	13	12/14/2023	(not specified)	5
12/14/2023 9:30	41.8	2	NE	47	13	12/14/2023	(not specified)	5
12/14/2023 10:00	42.5	0	ENE	59	13	12/14/2023	(not specified)	5
12/14/2023 10:30	43	1	E	85	13	12/14/2023	(not specified)	5
12/14/2023 11:00	43.5	0	NW	325	13	12/14/2023	(not specified)	5
12/14/2023 11:30	44	3	NW	325	13	12/14/2023	(not specified)	5
12/14/2023 12:00	44.5	1	NNW	327	13	12/14/2023	(not specified)	5
12/14/2023 12:30	45.5	0	NW	325	13	12/14/2023	(not specified)	5
12/14/2023 13:00	46.8	3	NW	313	13	12/14/2023	(not specified)	5
12/14/2023 13:30	46.6	1	WNW	284	13	12/14/2023	(not specified)	5
12/14/2023 14:00	47.2	1	WNW	284	13	12/14/2023	(not specified)	5
12/14/2023 14:30	47.5	1	WNW	287	13	12/14/2023	(not specified)	5
12/14/2023 15:00	47.5	1	WNW	287	13	12/14/2023	(not specified)	5
12/14/2023 15:30	47.6	0	WNW	288	13	12/14/2023	(not specified)	5
12/14/2023 16:00	47.6	0	WNW	288	13	12/14/2023	(not specified)	5
12/14/2023 16:30	47.3	1	WNW	286	13	12/14/2023	(not specified)	5
12/14/2023 17:00	47	1	WNW	286	13	12/14/2023	(not specified)	5
12/14/2023 17:30	46.8	0	WNW	286	13	12/14/2023	(not specified)	5
12/14/2023 18:00	45.3	0	WNW	286	13	12/14/2023	(not specified)	5
12/14/2023 18:30	44.2	0	WNW	286	13	12/14/2023	(not specified)	5
12/14/2023 19:00	42.5	0	WNW	285	13	12/14/2023	(not specified)	5
12/14/2023 19:30	42.3	0	WNW	285	13	12/14/2023	(not specified)	5
12/14/2023 20:00	42.2	0	WNW	285	13	12/14/2023	(not specified)	5
12/14/2023 20:30	41.4	0	WNW	285	13	12/14/2023	(not specified)	5
12/14/2023 21:00	40.7	0	WNW	285	13	12/14/2023	(not specified)	5
12/14/2023 21:30	39.8	0	WNW	285	13	12/14/2023	(not specified)	5
12/14/2023 22:00	38.7	0	WNW	285	13	12/14/2023	(not specified)	5
12/14/2023 22:30	38.7	0	WNW	285	13	12/14/2023	(not specified)	5
12/14/2023 23:00	37.7	0	WNW	285	13	12/14/2023	(not specified)	5
12/14/2023 23:30	37.2	0	WNW	285	13	12/14/2023	(not specified)	5
12/15/2023 0:00	37.8	0	WNW	285				6
12/15/2023 0:30	36.5	0	WNW	285				6
12/15/2023 1:00	35.9	0	WNW	285				6
12/15/2023 1:30	36.6	0	WNW	285				6
12/15/2023 2:00	37.1	0	WNW	285				6
12/15/2023 2:30	37.4	0	WNW	285				6
12/15/2023 3:00	37.5	0	WNW	285				6
12/15/2023 3:30	37.5	0	WNW	285				6
12/15/2023 4:00	37.6	0	WNW	285				6
12/15/2023 4:30	37.6	0	WNW	285				6
12/15/2023 5:00	37.4	0	WNW	285				6
12/15/2023 5:30	36.8	0	WNW	285				6
12/15/2023 6:00	36.1	0	WNW	285				6
12/15/2023 6:30	34.9	0	WNW	285				6
12/15/2023 7:00	34.5	2	WNW	286				6
12/15/2023 7:30	33.6	2	WNW	286				6
12/15/2023 8:00	33.4	0	WNW	286				6
12/15/2023 8:30	32.9	0	WNW	286				6
12/15/2023 9:00	33.7	2	WNW	286				6
12/15/2023 9:30	34.7	0	WNW	286				6
12/15/2023 10:00	36.4	2	WNW	286				6
12/15/2023 10:30	37.5	3	WNW	287				6
12/15/2023 11:00	37.6	1	WNW	287				6
12/15/2023 11:30	40.7	3	WNW	293				6
12/15/2023 12:00	42.2	1	WNW	293	14	12/15/2023	12:00 PM	6
12/15/2023 12:30	43.5	1	WNW	294				6
12/15/2023 13:00	45.2	1	NW	311				6
12/15/2023 13:30	46	2	W	268				6
12/15/2023 14:00	47	0	NE	55				6
12/15/2023 14:30	47.6	0	SSE	161				6
12/15/2023 15:00	48.3	3	WSW	253				6
12/15/2023 15:30	48.2	3	W	262				6
12/15/2023 16:00	46.6	0	W	262				6
12/15/2023 16:30	44.2	0	W	262				6
12/15/2023 17:00	41.2	0	W	262				6
12/15/2023 17:30	39.1	0	W	262				6
12/15/2023 18:00	38.2	1	W	262				6
12/15/2023 18:30	37.7	0	W	261				6

Time Stamp	Temperature (F)	Wind Speed (mph)	Wind Direction	Wind Direction (deg)	Odor Event ID	Odor Event Date	Odor Event Time	Odor Event Day of Week
12/15/2023 19:00	37.1	0	W	262				6
12/15/2023 19:30	35.5	0	W	262				6
12/15/2023 20:00	35	0	W	262				6
12/15/2023 20:30	34.1	0	W	262				6
12/15/2023 21:00	33.2	0	W	262				6
12/15/2023 21:30	33	0	W	262				6
12/15/2023 22:00	32.1	0	W	261				6
12/15/2023 22:30	31.7	0	W	262				6
12/15/2023 23:00	32.9	1	W	262				6
12/15/2023 23:30	32.1	0	W	262				6
12/16/2023 0:00	31.7	0	W	262				7
12/16/2023 0:30	31.3	2	W	262				7
12/16/2023 1:00	32.3	0	W	262				7
12/16/2023 1:30	32.7	0	W	262				7
12/16/2023 2:00	31.1	3	NNE	30				7
12/16/2023 2:30	30.7	4	NNE	30				7
12/16/2023 3:00	30.8	0	NNE	30				7
12/16/2023 3:30	31	2	NNE	30				7
12/16/2023 4:00	30.5	0	NNE	30				7
12/16/2023 4:30	29.1	0	NNE	34				7
12/16/2023 5:00	29	0	NNE	34				7
12/16/2023 5:30	29.4	0	NNE	34				7
12/16/2023 6:00	30.4	0	NNE	34				7
12/16/2023 6:30	30.1	0	NNE	34				7
12/16/2023 7:00	30	0	NE	36				7
12/16/2023 7:30	29.6	0	E	94				7
12/16/2023 8:00	29.6	0	E	94				7
12/16/2023 8:30	30.3	0	E	94				7
12/16/2023 9:00	31	0	E	94				7
12/16/2023 9:30	31.1	1	SSE	166				7
12/16/2023 10:00	31.5	0	S	175				7
12/16/2023 10:30	32.6	0	S	175				7
12/16/2023 11:00	34.7	3	S	172				7
12/16/2023 11:30	35.9	4	SSE	169				7
12/16/2023 12:00	36.9	5	SSE	169				7
12/16/2023 12:30	38	4	NNE	24				7
12/16/2023 13:00	38.6	3	NNE	26				7
12/16/2023 13:30	39.8	4	NNE	19				7
12/16/2023 14:00	39.4	4	NNE	24	15	12/16/2023	2:00 PM	7
12/16/2023 14:30	39.3	4	NNE	20				7
12/16/2023 15:00	38.7	2	NNE	24				7
12/16/2023 15:30	38.6	2	NNE	24				7
12/16/2023 16:00	38.4	0	NNE	24				7
12/16/2023 16:30	37.7	0	NNE	24				7
12/16/2023 17:00	36.7	1	NNE	25				7
12/16/2023 17:30	36.4	0	NNE	25				7
12/16/2023 18:00	35.8	1	NNE	25				7
12/16/2023 18:30	35.2	0	NNE	25				7
12/16/2023 19:00	34.4	0	NNE	25				7
12/16/2023 19:30	34	0	NNE	31				7
12/16/2023 20:00	34.3	1	NNE	31				7
12/16/2023 20:30	33.9	0	NNE	30				7
12/16/2023 21:00	33.9	0	NNE	30				7
12/16/2023 21:30	33.7	1	NNE	30				7
12/16/2023 22:00	33.2	0	NNE	32				7
12/16/2023 22:30	32.9	1	NNE	32				7
12/16/2023 23:00	32.3	0	NNE	32				7
12/16/2023 23:30	31.7	1	ESE	105				7
12/25/2023 0:00	41.9	0	SW	234	16	12/25/2023	(not specified)	2
12/25/2023 0:30	42	0	SW	234	16	12/25/2023	(not specified)	2
12/25/2023 1:00	41.8	0	SW	234	16	12/25/2023	(not specified)	2
12/25/2023 1:30	41.7	0	SW	234	16	12/25/2023	(not specified)	2
12/25/2023 2:00	41.7	0	SW	234	16	12/25/2023	(not specified)	2
12/25/2023 2:30	42	0	SW	234	16	12/25/2023	(not specified)	2
12/25/2023 3:00	42.5	0	SW	234	16	12/25/2023	(not specified)	2
12/25/2023 3:30	42.8	0	SW	234	16	12/25/2023	(not specified)	2
12/25/2023 4:00	42.6	0	SW	234	16	12/25/2023	(not specified)	2
12/25/2023 4:30	42	0	SW	234	16	12/25/2023	(not specified)	2
12/25/2023 5:00	42	0	SW	234	16	12/25/2023	(not specified)	2

Time Stamp	Temperature (F)	Wind Speed (mph)	Wind Direction	Wind Direction (deg)	Odor Event ID	Odor Event Date	Odor Event Time	Odor Event Day of Week
12/25/2023 5:30	41.9	0	SW	234	16	12/25/2023	(not specified)	2
12/25/2023 6:00	42	0	SW	234	16	12/25/2023	(not specified)	2
12/25/2023 6:30	42	4	NE	36	16	12/25/2023	(not specified)	2
12/25/2023 7:00	42.2	4	NNE	34	16	12/25/2023	(not specified)	2
12/25/2023 7:30	42.3	3	NNE	33	16	12/25/2023	(not specified)	2
12/25/2023 8:00	42.7	3	NNE	32	16	12/25/2023	(not specified)	2
12/25/2023 8:30	43.1	2	NNE	30	16	12/25/2023	(not specified)	2
12/25/2023 9:00	43.7	0	NNE	29	16	12/25/2023	(not specified)	2
12/25/2023 9:30	44	0	NNE	30	16	12/25/2023	(not specified)	2
12/25/2023 10:00	44.7	0	NNE	24	16	12/25/2023	(not specified)	2
12/25/2023 10:30	44.1	0	NNE	25	16	12/25/2023	(not specified)	2
12/25/2023 11:00	44.8	0	NNE	25	16	12/25/2023	(not specified)	2
12/25/2023 11:30	44.6	0	NNE	25	16	12/25/2023	(not specified)	2
12/25/2023 12:00	44.6	1	NNE	25	16	12/25/2023	(not specified)	2
12/25/2023 12:30	44.6	1	NW	323	16	12/25/2023	(not specified)	2
12/25/2023 13:00	44.6	1	NW	323	16	12/25/2023	(not specified)	2
12/25/2023 13:30	45.2	3	NW	325	16	12/25/2023	(not specified)	2
12/25/2023 14:00	45.2	0	NNE	22	16	12/25/2023	(not specified)	2
12/25/2023 14:30	45.5	0	NNE	22	16	12/25/2023	(not specified)	2
12/25/2023 15:00	45.4	0	NNE	22	16	12/25/2023	(not specified)	2
12/25/2023 15:30	45.3	1	WSW	252	16	12/25/2023	(not specified)	2
12/25/2023 16:00	45.1	0	WSW	252	16	12/25/2023	(not specified)	2
12/25/2023 16:30	45.2	0	WSW	252	16	12/25/2023	(not specified)	2
12/25/2023 17:00	45.2	3	WSW	252	16	12/25/2023	(not specified)	2
12/25/2023 17:30	45	1	WSW	252	16	12/25/2023	(not specified)	2
12/25/2023 18:00	45	3	NNE	32	16	12/25/2023	(not specified)	2
12/25/2023 18:30	44.8	2	NNE	27	16	12/25/2023	(not specified)	2
12/25/2023 19:00	45.3	2	NNE	27	16	12/25/2023	(not specified)	2
12/25/2023 19:30	47.1	3	NNE	32	16	12/25/2023	(not specified)	2
12/25/2023 20:00	48.8	4	SSW	194	16	12/25/2023	(not specified)	2
12/25/2023 20:30	50.7	5	S	190	16	12/25/2023	(not specified)	2
12/25/2023 21:00	50.8	9	SSW	192	16	12/25/2023	(not specified)	2
12/25/2023 21:30	51.1	4	SW	217	16	12/25/2023	(not specified)	2
12/25/2023 22:00	51.5	6	SSE	169	16	12/25/2023	(not specified)	2
12/25/2023 22:30	51.9	6	WSW	239	16	12/25/2023	(not specified)	2
12/25/2023 23:00	52	4	SW	236	16	12/25/2023	(not specified)	2
12/25/2023 23:30	52.1	5	SSW	192	16	12/25/2023	(not specified)	2
1/12/2024 0:00	42.1	7	S	188				6
1/12/2024 0:30	42.4	6	S	187				6
1/12/2024 1:00	41.6	5	S	188				6
1/12/2024 1:30	41.7	2	S	182				6
1/12/2024 2:00	41.7	4	S	184				6
1/12/2024 2:30	42.4	4	S	183				6
1/12/2024 3:00	42.2	3	SSW	192				6
1/12/2024 3:30	42.2	7	S	173				6
1/12/2024 4:00	42.4	3	S	182				6
1/12/2024 4:30	42.2	2	S	188				6
1/12/2024 5:00	42.5	12	S	189				6
1/12/2024 5:30	42.5	6	SSW	201				6
1/12/2024 6:00	42	3	S	190				6
1/12/2024 6:30	41.7	4	SSE	167				6
1/12/2024 7:00	41.6	3	SSE	167				6
1/12/2024 7:30	41.5	1	SSE	167				6
1/12/2024 8:00	41.3	4	SSE	167				6
1/12/2024 8:30	41.2	1	SSE	167				6
1/12/2024 9:00	41.3	1	SSE	167				6
1/12/2024 9:30	41.5	3	SSE	167				6
1/12/2024 10:00	41.9	4	S	184				6
1/12/2024 10:30	42.5	4	S	184				6
1/12/2024 11:00	43.3	3	S	178				6
1/12/2024 11:30	43.5	5	S	171				6
1/12/2024 12:00	41.1	6	NNE	22	17	1/12/2024	12:15 PM	6
1/12/2024 12:30	40.4	4	N	11				6
1/12/2024 13:00	40.4	2	NNE	27				6
1/12/2024 13:30	40.6	3	NE	39				6
1/12/2024 14:00	40.7	3	NNE	32				6
1/12/2024 14:30	40.5	2	NNE	32				6
1/12/2024 15:00	40.6	3	NNE	29				6
1/12/2024 15:30	40.2	0	NNE	26				6

Time Stamp	Temperature (F)	Wind Speed (mph)	Wind Direction	Wind Direction (deg)	Odor Event ID	Odor Event Date	Odor Event Time	Odor Event Day of Week
1/12/2024 16:00	39.8	1	NNE	24				6
1/12/2024 16:30	39.7	1	NNE	24				6
1/12/2024 17:00	39.3	2	NNE	24				6
1/12/2024 17:30	39	4	NNE	23				6
1/12/2024 18:00	37.9	9	NNE	26				6
1/12/2024 18:30	35.8	5	NNE	28				6
1/12/2024 19:00	33.6	4	W	279				6
1/12/2024 19:30	32.3	4	WSW	258				6
1/12/2024 20:00	31.6	1	WNW	288				6
1/12/2024 20:30	31.3	2	W	271				6
1/12/2024 21:00	30.8	1	WSW	255				6
1/12/2024 21:30	30.3	3	SSW	208				6
1/12/2024 22:00	30	10	WSW	251				6
1/12/2024 22:30	29.4	1	NE	55				6
1/12/2024 23:00	28.1	0	SSW	209				6
1/12/2024 23:30	27	0	NNE	14				6
1/18/2024 0:00	44.2	0	SW	224				5
1/18/2024 0:30	44.7	2	SW	224				5
1/18/2024 1:00	42.7	4	SW	224				5
1/18/2024 1:30	40.8	3	SW	225				5
1/18/2024 2:00	43.1	1	SW	225				5
1/18/2024 2:30	44.2	2	SW	224				5
1/18/2024 3:00	45.4	3	SW	217				5
1/18/2024 3:30	45.5	6	SSW	208				5
1/18/2024 4:00	45.4	1	S	186				5
1/18/2024 4:30	45.7	2	S	190				5
1/18/2024 5:00	46.1	0	S	175				5
1/18/2024 5:30	43.7	6	NNE	31				5
1/18/2024 6:00	42.2	5	NNE	28				5
1/18/2024 6:30	41.5	3	NE	36				5
1/18/2024 7:00	41.1	0	NNE	34				5
1/18/2024 7:30	42.2	3	NNE	28				5
1/18/2024 8:00	42.1	3	NE	35				5
1/18/2024 8:30	41.7	2	NE	36				5
1/18/2024 9:00	42.5	3	NE	35				5
1/18/2024 9:30	43	3	NE	35				5
1/18/2024 10:00	43.4	1	NE	36				5
1/18/2024 10:30	42.3	3	NE	36				5
1/18/2024 11:00	42.5	0	NE	36				5
1/18/2024 11:30	42.5	0	NE	36				5
1/18/2024 12:00	42.4	0	NE	36	18 & 19	1/18/2024	12:00 PM	5
1/18/2024 12:30	42.7	3	WNW	298				5
1/18/2024 13:00	39.8	8	NW	325				5
1/18/2024 13:30	39.2	2	NNW	340	20	1/18/2024	1:30 PM	5
1/18/2024 14:00	38.9	2	NW	311				5
1/18/2024 14:30	38.3	8	NW	322				5
1/18/2024 15:00	38.3	1	WNW	292				5
1/18/2024 15:30	37.5	3	SW	236	21	1/18/2024	3:30 PM	5
1/18/2024 16:00	37.4	6	NW	316	22	1/18/2024	4:00 PM	5
1/18/2024 16:30	36.5	9	NW	305				5
1/18/2024 17:00	36.5	5	SW	231				5
1/18/2024 17:30	36	2	W	271				5
1/18/2024 18:00	35.4	3	WSW	238				5
1/18/2024 18:30	34.8	0	WSW	248				5
1/18/2024 19:00	34.5	2	WSW	257				5
1/18/2024 19:30	34.5	0	SW	225				5
1/18/2024 20:00	34.4	2	WSW	242				5
1/18/2024 20:30	34.2	0	W	265				5
1/18/2024 21:00	34.2	3	NNW	331				5
1/18/2024 21:30	34	0	W	275				5
1/18/2024 22:00	33.9	0	WNW	288				5
1/18/2024 22:30	34.1	1	WNW	301				5
1/18/2024 23:00	34.1	3	WNW	296				5
1/18/2024 23:30	34	3	WNW	295				5
1/19/2024 0:00	33.9	2	WNW	290				6
1/19/2024 0:30	33.7	3	WNW	290				6
1/19/2024 1:00	33.6	0	WNW	290				6
1/19/2024 1:30	33.5	2	W	276				6
1/19/2024 2:00	33.5	1	W	270				6

Time Stamp	Temperature (F)	Wind Speed (mph)	Wind Direction	Wind Direction (deg)	Odor Event ID	Odor Event Date	Odor Event Time	Odor Event Day of Week
1/19/2024 2:30	33.6	0	WSW	259				6
1/19/2024 3:00	33.5	1	WSW	259				6
1/19/2024 3:30	33.6	1	W	264				6
1/19/2024 4:00	33.7	0	SW	232				6
1/19/2024 4:30	33.6	3	SW	232				6
1/19/2024 5:00	33.7	0	SW	228				6
1/19/2024 5:30	33.6	0	SW	228				6
1/19/2024 6:00	33.7	0	SW	229				6
1/19/2024 6:30	33.7	0	SW	229				6
1/19/2024 7:00	33.7	0	SW	229				6
1/19/2024 7:30	33.8	0	SW	229				6
1/19/2024 8:00	33.7	2	SW	229	23	1/19/2024	8:00 AM	6
1/19/2024 8:30	33.8	0	SW	229				6
1/19/2024 9:00	34.4	3	WNW	300				6
1/19/2024 9:30	35	1	WNW	288				6
1/19/2024 10:00	35.6	2	SW	227				6
1/19/2024 10:30	36.4	4	WSW	255				6
1/19/2024 11:00	36.8	3	W	277				6
1/19/2024 11:30	37	0	WSW	249				6
1/19/2024 12:00	37.3	5	WSW	255				6
1/19/2024 12:30	37.7	0	SW	215				6
1/19/2024 13:00	39.6	3	NW	312				6
1/19/2024 13:30	38.2	7	WSW	252				6
1/19/2024 14:00	37.9	3	WSW	263				6
1/19/2024 14:30	38.1	4	WSW	250				6
1/19/2024 15:00	38.6	10	W	264				6
1/19/2024 15:30	38.1	2	W	271				6
1/19/2024 16:00	37.8	8	WSW	246				6
1/19/2024 16:30	37.6	4	WSW	237				6
1/19/2024 17:00	37.2	3	WNW	292				6
1/19/2024 17:30	37.1	2	WSW	255				6
1/19/2024 18:00	37	4	SW	231				6
1/19/2024 18:30	37.1	2	SW	236				6
1/19/2024 19:00	36.9	2	SW	229				6
1/19/2024 19:30	36.9	2	SW	219				6
1/19/2024 20:00	37	4	SW	229				6
1/19/2024 20:30	36.7	0	SW	235				6
1/19/2024 21:00	36.3	2	SW	229				6
1/19/2024 21:30	35.7	5	SSW	213				6
1/19/2024 22:00	35.7	0	SSW	213				6
1/19/2024 22:30	35.8	0	SSW	213				6
1/19/2024 23:00	35.8	2	WSW	238				6
1/19/2024 23:30	35.8	1	WSW	238				6
2/3/2024 0:00	36.9	0	SSE	168	28	2/3/2024	(not specified)	7
2/3/2024 0:30	36.3	1	NNE	28	28	2/3/2024	(not specified)	7
2/3/2024 1:00	37.8	4	NNE	26	28	2/3/2024	(not specified)	7
2/3/2024 1:30	37.8	2	NNE	30	28	2/3/2024	(not specified)	7
2/3/2024 2:00	38.3	0	NNE	30	28	2/3/2024	(not specified)	7
2/3/2024 2:30	38.3	1	NNE	30	28	2/3/2024	(not specified)	7
2/3/2024 3:00	37.6	0	NNE	30	28	2/3/2024	(not specified)	7
2/3/2024 3:30	39.5	1	S	189	28	2/3/2024	(not specified)	7
2/3/2024 4:00	39	0	S	180	28	2/3/2024	(not specified)	7
2/3/2024 4:30	38.3	0	S	180	28	2/3/2024	(not specified)	7
2/3/2024 5:00	36.6	2	S	180	28	2/3/2024	(not specified)	7
2/3/2024 5:30	35.3	0	S	180	28	2/3/2024	(not specified)	7
2/3/2024 6:00	35.1	0	S	180	28	2/3/2024	(not specified)	7
2/3/2024 6:30	35.6	0	S	180	28	2/3/2024	(not specified)	7
2/3/2024 7:00	34	0	S	180	28	2/3/2024	(not specified)	7
2/3/2024 7:30	32.7	0	S	180	28	2/3/2024	(not specified)	7
2/3/2024 8:00	33.5	0	S	180	28	2/3/2024	(not specified)	7
2/3/2024 8:30	34	0	S	180	28	2/3/2024	(not specified)	7
2/3/2024 9:00	35.3	2	S	180	24	2/3/2024	9:00 AM	7
2/3/2024 9:30	36.3	0	S	180	28	2/3/2024	(not specified)	7
2/3/2024 10:00	37.9	0	S	180	25	2/3/2024	10:00 AM	7
2/3/2024 10:30	41.9	0	S	180	28	2/3/2024	(not specified)	7
2/3/2024 11:00	45.7	0	S	180	28	2/3/2024	(not specified)	7
2/3/2024 11:30	48	0	S	180	28	2/3/2024	(not specified)	7
2/3/2024 12:00	48.9	0	S	180	28	2/3/2024	(not specified)	7
2/3/2024 12:30	50.3	0	NNE	22	28	2/3/2024	(not specified)	7

Time Stamp	Temperature (F)	Wind Speed (mph)	Wind Direction	Wind Direction (deg)	Odor Event ID	Odor Event Date	Odor Event Time	Odor Event Day of Week
2/3/2024 13:00	51.3	2	NNE	21	26	2/3/2024	1:00 PM	7
2/3/2024 13:30	52.5	1	N	360	28	2/3/2024	(not specified)	7
2/3/2024 14:00	52.7	4	NNE	15	28	2/3/2024	(not specified)	7
2/3/2024 14:30	52.8	1	NNE	33	28	2/3/2024	(not specified)	7
2/3/2024 15:00	53.6	0	NNE	19	27	2/3/2024	3:00 PM	7
2/3/2024 15:30	54.7	0	NNE	19	28	2/3/2024	(not specified)	7
2/3/2024 16:00	53.4	3	ENE	66	28	2/3/2024	(not specified)	7
2/3/2024 16:30	52	1	NNE	25	28	2/3/2024	(not specified)	7
2/3/2024 17:00	50.6	0	NNE	25	28	2/3/2024	(not specified)	7
2/3/2024 17:30	46.3	0	NNE	25	28	2/3/2024	(not specified)	7
2/3/2024 18:00	43.2	0	NNE	25	28	2/3/2024	(not specified)	7
2/3/2024 18:30	40.9	0	NNE	25	28	2/3/2024	(not specified)	7
2/3/2024 19:00	38.7	0	NNE	25	28	2/3/2024	(not specified)	7
2/3/2024 19:30	37.4	1	NNE	25	28	2/3/2024	(not specified)	7
2/3/2024 20:00	36.2	2	NNE	25	28	2/3/2024	(not specified)	7
2/3/2024 20:30	36.8	0	NNE	26	28	2/3/2024	(not specified)	7
2/3/2024 21:00	35.5	0	NNE	26	28	2/3/2024	(not specified)	7
2/3/2024 21:30	35.4	0	NNE	26	28	2/3/2024	(not specified)	7
2/3/2024 22:00	35.1	0	NNE	26	28	2/3/2024	(not specified)	7
2/3/2024 22:30	33.4	3	NNE	26	28	2/3/2024	(not specified)	7
2/3/2024 23:00	33.2	0	NNE	26	28	2/3/2024	(not specified)	7
2/3/2024 23:30	32.8	1	NNE	26	28	2/3/2024	(not specified)	7
2/8/2024 0:00	39.9	0	WSW	246				5
2/8/2024 0:30	39.8	0	WSW	246				5
2/8/2024 1:00	39.9	0	WSW	246				5
2/8/2024 1:30	39.6	0	WSW	246				5
2/8/2024 2:00	39.6	0	WSW	246				5
2/8/2024 2:30	39.8	0	WSW	246				5
2/8/2024 3:00	39.7	0	WSW	246				5
2/8/2024 3:30	39.4	0	WSW	246				5
2/8/2024 4:00	39.5	0	WSW	246				5
2/8/2024 4:30	40	0	WSW	246				5
2/8/2024 5:00	40.1	0	WSW	246				5
2/8/2024 5:30	39.8	0	WSW	246				5
2/8/2024 6:00	39.8	0	WSW	246				5
2/8/2024 6:30	39.7	0	WSW	246				5
2/8/2024 7:00	39.2	0	WSW	246				5
2/8/2024 7:30	38.7	0	WSW	246				5
2/8/2024 8:00	39.1	0	WSW	246				5
2/8/2024 8:30	39.7	0	WSW	246				5
2/8/2024 9:00	41.1	0	WSW	246				5
2/8/2024 9:30	42.2	0	WSW	246				5
2/8/2024 10:00	43.1	0	WSW	246				5
2/8/2024 10:30	45.2	0	WSW	246				5
2/8/2024 11:00	46.8	0	WSW	246				5
2/8/2024 11:30	48.4	0	WSW	246				5
2/8/2024 12:00	49.2	1	WSW	246				5
2/8/2024 12:30	47.1	5	NNE	20				5
2/8/2024 13:00	48.2	1	NNE	24	29	2/8/2024	12:46 PM	5
2/8/2024 13:30	49.7	2	NE	40				5
2/8/2024 14:00	50.6	4	NNW	344				5
2/8/2024 14:30	51	6	WSW	258				5
2/8/2024 15:00	50.9	8	SSW	213				5
2/8/2024 15:30	49.5	4	WSW	237				5
2/8/2024 16:00	48.3	1	WSW	237				5
2/8/2024 16:30	47.7	6	SSW	192				5
2/8/2024 17:00	46.7	2	WSW	240				5
2/8/2024 17:30	45.7	2	SSW	205				5
2/8/2024 18:00	44.6	1	S	186				5
2/8/2024 18:30	44.1	0	S	180				5
2/8/2024 19:00	43.5	0	S	180				5
2/8/2024 19:30	42.3	0	S	180				5
2/8/2024 20:00	42.2	0	S	180				5
2/8/2024 20:30	40.3	0	S	180				5
2/8/2024 21:00	39.2	0	S	180				5
2/8/2024 21:30	37.6	0	S	180				5
2/8/2024 22:00	37.2	0	S	180				5
2/8/2024 22:30	36.6	0	S	180				5
2/8/2024 23:00	36.9	0	S	180				5

Time Stamp	Temperature (F)	Wind Speed (mph)	Wind Direction	Wind Direction (deg)	Odor Event ID	Odor Event Date	Odor Event Time	Odor Event Day of Week
2/8/2024 23:30	37.7	0	S	180				5
2/10/2024 0:00	41.7	0	S	178				7
2/10/2024 0:30	41.5	0	S	178				7
2/10/2024 1:00	41.1	0	S	178				7
2/10/2024 1:30	40.7	0	S	178				7
2/10/2024 2:00	41.4	0	S	178				7
2/10/2024 2:30	41.3	0	S	178				7
2/10/2024 3:00	40.2	0	S	178				7
2/10/2024 3:30	40.1	0	S	178				7
2/10/2024 4:00	40.4	0	S	178				7
2/10/2024 4:30	40.7	0	S	178				7
2/10/2024 5:00	40.8	0	S	178				7
2/10/2024 5:30	40.9	0	S	178				7
2/10/2024 6:00	40.8	0	S	178				7
2/10/2024 6:30	40.8	0	S	178				7
2/10/2024 7:00	40.7	0	S	178				7
2/10/2024 7:30	40.7	0	S	178	30	2/10/2024	7:30 AM	7
2/10/2024 8:00	40.7	0	S	178				7
2/10/2024 8:30	39.9	0	S	178	31	2/10/2024	8:30 AM	7
2/10/2024 9:00	40.5	0	S	178				7
2/10/2024 9:30	41.5	0	S	178	32	2/10/2024	9:29 AM	7
2/10/2024 10:00	41.7	0	S	178				7
2/10/2024 10:30	46.1	0	S	178				7
2/10/2024 11:00	48	1	NNE	22				7
2/10/2024 11:30	48.3	0	NE	40				7
2/10/2024 12:00	48.8	0	NE	39				7
2/10/2024 12:30	50.7	0	S	180				7
2/10/2024 13:00	52.1	0	SW	220				7
2/10/2024 13:30	51.5	0	NNE	19				7
2/10/2024 14:00	52.8	0	S	173				7
2/10/2024 14:30	51.3	0	S	190				7
2/10/2024 15:00	52.4	0	S	190				7
2/10/2024 15:30	54.4	0	S	190				7
2/10/2024 16:00	53.8	0	N	9				7
2/10/2024 16:30	52.9	1	N	11				7
2/10/2024 17:00	51.6	0	N	11				7
2/10/2024 17:30	48.6	0	N	11				7
2/10/2024 18:00	46	0	N	11				7
2/10/2024 18:30	45	0	N	11				7
2/10/2024 19:00	44.2	0	N	11				7
2/10/2024 19:30	43.3	0	N	11				7
2/10/2024 20:00	42.6	0	N	11				7
2/10/2024 20:30	42.5	0	N	11				7
2/10/2024 21:00	41.9	0	N	11				7
2/10/2024 21:30	41.7	0	N	11				7
2/10/2024 22:00	42.2	0	N	11				7
2/10/2024 22:30	42	0	N	11				7
2/10/2024 23:00	41.6	0	N	11				7
2/10/2024 23:30	41.3	0	N	11				7
2/13/2024 0:00	32.9	0	SW	217	33	2/13/2024	(not specified)	3
2/13/2024 0:30	33.3	0	SE	126	33	2/13/2024	(not specified)	3
2/13/2024 1:00	32.7	0	SE	126	33	2/13/2024	(not specified)	3
2/13/2024 1:30	33.4	0	SE	126	33	2/13/2024	(not specified)	3
2/13/2024 2:00	34	0	SE	126	33	2/13/2024	(not specified)	3
2/13/2024 2:30	34.8	0	SE	128	33	2/13/2024	(not specified)	3
2/13/2024 3:00	34.8	0	SE	128	33	2/13/2024	(not specified)	3
2/13/2024 3:30	34.4	0	SE	128	33	2/13/2024	(not specified)	3
2/13/2024 4:00	34.6	0	SE	128	33	2/13/2024	(not specified)	3
2/13/2024 4:30	35.1	0	SE	128	33	2/13/2024	(not specified)	3
2/13/2024 5:00	35.8	0	SE	128	33	2/13/2024	(not specified)	3
2/13/2024 5:30	36.4	0	SE	128	33	2/13/2024	(not specified)	3
2/13/2024 6:00	37.2	0	SE	128	33	2/13/2024	(not specified)	3
2/13/2024 6:30	38.2	0	ENE	64	33	2/13/2024	(not specified)	3
2/13/2024 7:00	39.1	0	ENE	64	33	2/13/2024	(not specified)	3
2/13/2024 7:30	38.9	3	NE	40	33	2/13/2024	(not specified)	3
2/13/2024 8:00	38.7	1	NE	36	33	2/13/2024	(not specified)	3
2/13/2024 8:30	38.9	0	NNE	30	33	2/13/2024	(not specified)	3
2/13/2024 9:00	38.6	4	NNE	24	33	2/13/2024	(not specified)	3

Time Stamp	Temperature (F)	Wind Speed (mph)	Wind Direction	Wind Direction (deg)	Odor Event ID	Odor Event Date	Odor Event Time	Odor Event Day of Week
2/13/2024 9:30	37.9	1	NNE	26	33	2/13/2024	(not specified)	3
2/13/2024 10:00	37.7	2	NNE	22	33	2/13/2024	(not specified)	3
2/13/2024 10:30	38.4	0	NNE	22	33	2/13/2024	(not specified)	3
2/13/2024 11:00	38.7	0	NNE	21	33	2/13/2024	(not specified)	3
2/13/2024 11:30	39.6	0	SSE	157	33	2/13/2024	(not specified)	3
2/13/2024 12:00	40.3	0	NNE	25	33	2/13/2024	(not specified)	3
2/13/2024 12:30	41.2	0	NNE	23	33	2/13/2024	(not specified)	3
2/13/2024 13:00	42.5	0	NNE	21	33	2/13/2024	(not specified)	3
2/13/2024 13:30	44.3	4	SSE	161	33	2/13/2024	(not specified)	3
2/13/2024 14:00	44.5	6	N	9	33	2/13/2024	(not specified)	3
2/13/2024 14:30	43.4	1	NNE	18	33	2/13/2024	(not specified)	3
2/13/2024 15:00	42.7	3	NNE	18	33	2/13/2024	(not specified)	3
2/13/2024 15:30	42.2	4	NNE	19	33	2/13/2024	(not specified)	3
2/13/2024 16:00	41.7	5	NNE	31	33	2/13/2024	(not specified)	3
2/13/2024 16:30	41.6	1	NNE	24	33	2/13/2024	(not specified)	3
2/13/2024 17:00	41.5	3	NNE	28	33	2/13/2024	(not specified)	3
2/13/2024 17:30	41.2	0	NNE	28	33	2/13/2024	(not specified)	3
2/13/2024 18:00	40.6	4	NNE	24	33	2/13/2024	(not specified)	3
2/13/2024 18:30	40.1	0	NNE	27	33	2/13/2024	(not specified)	3
2/13/2024 19:00	40.1	0	NNE	27	33	2/13/2024	(not specified)	3
2/13/2024 19:30	40	0	NNE	27	33	2/13/2024	(not specified)	3
2/13/2024 20:00	39.8	0	NNE	26	33	2/13/2024	(not specified)	3
2/13/2024 20:30	39.6	0	SE	125	33	2/13/2024	(not specified)	3
2/13/2024 21:00	39.3	0	SSE	165	33	2/13/2024	(not specified)	3
2/13/2024 21:30	39.4	0	SSE	165	33	2/13/2024	(not specified)	3
2/13/2024 22:00	39.1	0	SSE	165	33	2/13/2024	(not specified)	3
2/13/2024 22:30	38.6	0	SSE	165	33	2/13/2024	(not specified)	3
2/13/2024 23:00	38.4	0	SSE	165	33	2/13/2024	(not specified)	3
2/13/2024 23:30	38	0	N	9	33	2/13/2024	(not specified)	3
2/14/2024 0:00	37.6	0	NNE	21				4
2/14/2024 0:30	37.4	0	NNE	22				4
2/14/2024 1:00	37.3	0	NNE	22				4
2/14/2024 1:30	37	2	NNE	25				4
2/14/2024 2:00	36.6	0	NNE	26				4
2/14/2024 2:30	36.6	0	NNE	26				4
2/14/2024 3:00	36.5	0	NNE	26				4
2/14/2024 3:30	36.1	2	NNE	27				4
2/14/2024 4:00	36	0	NNE	27				4
2/14/2024 4:30	36.1	0	NNE	27				4
2/14/2024 5:00	36	2	NNE	27				4
2/14/2024 5:30	35.7	1	NNE	30				4
2/14/2024 6:00	35.9	0	SW	228				4
2/14/2024 6:30	35.8	4	SW	231				4
2/14/2024 7:00	35.3	0	S	173				4
2/14/2024 7:30	35.4	0	SSE	157				4
2/14/2024 8:00	35.6	0	SSE	157				4
2/14/2024 8:30	35.9	0	NNE	25	34	2/14/2024	8:30 AM	4
2/14/2024 9:00	36.2	0	NNE	25				4
2/14/2024 9:30	36.4	0	NNE	24				4
2/14/2024 10:00	36.5	0	SSE	162				4
2/14/2024 10:30	36.5	0	SSE	161				4
2/14/2024 11:00	36.6	0	NNE	33	35	2/14/2024	11:00 AM	4
2/14/2024 11:30	36.6	0	NNE	28				4
2/14/2024 12:00	36.7	0	NNE	20				4
2/14/2024 12:30	37.1	0	NNE	22				4
2/14/2024 13:00	37.7	0	N	11				4
2/14/2024 13:30	37.9	0	WNW	300				4
2/14/2024 14:00	38.6	2	NW	313				4
2/14/2024 14:30	38.8	0	NW	306				4
2/14/2024 15:00	39	1	W	271				4
2/14/2024 15:30	39.1	0	W	281				4
2/14/2024 16:00	39.3	0	W	281				4
2/14/2024 16:30	39.3	0	W	281				4
2/14/2024 17:00	39.2	0	W	281				4
2/14/2024 17:30	39.2	0	SW	232				4
2/14/2024 18:00	39.2	0	SW	232				4
2/14/2024 18:30	39.2	0	SW	232				4
2/14/2024 19:00	39.3	1	WSW	252				4
2/14/2024 19:30	39.6	0	NNE	30				4
2/14/2024 20:00	41.9	0	S	170				4

Time Stamp	Temperature (F)	Wind Speed (mph)	Wind Direction	Wind Direction (deg)	Odor Event ID	Odor Event Date	Odor Event Time	Odor Event Day of Week
2/14/2024 20:30	44.2	2	S	170				4
2/14/2024 21:00	44.9	1	SSW	192				4
2/14/2024 21:30	44.9	6	S	185				4
2/14/2024 22:00	45	3	S	177				4
2/14/2024 22:30	45.1	6	SSW	213				4
2/14/2024 23:00	45.1	6	SSW	213				4
2/14/2024 23:30	44.9	10	SSW	211				4
2/15/2024 0:00	45.1	9	SE	136				5
2/15/2024 0:30	45.2	7	SE	126				5
2/15/2024 1:00	45	9	SSE	159				5
2/15/2024 1:30	45.1	7	SE	138				5
2/15/2024 2:00	44.9	8	SE	142				5
2/15/2024 2:30	44.8	11	ESE	105				5
2/15/2024 3:00	44.8	7	S	172				5
2/15/2024 3:30	44.7	5	SSW	214				5
2/15/2024 4:00	44.8	3	SSW	193				5
2/15/2024 4:30	44.9	0	SSE	162				5
2/15/2024 5:00	44.9	1	SSE	159				5
2/15/2024 5:30	44.8	1	SSE	157				5
2/15/2024 6:00	44.6	1	SSE	157				5
2/15/2024 6:30	44	2	SSE	157				5
2/15/2024 7:00	43.8	0	SSE	157				5
2/15/2024 7:30	43.7	0	SSE	157				5
2/15/2024 8:00	43.4	0	SSE	157				5
2/15/2024 8:30	44	2	SSE	157				5
2/15/2024 9:00	44.3	0	SSE	157				5
2/15/2024 9:30	45.3	1	SSE	157				5
2/15/2024 10:00	46	1	SSE	158				5
2/15/2024 10:30	46.7	1	SSE	158				5
2/15/2024 11:00	48	2	SSE	158				5
2/15/2024 11:30	48.5	3	SSE	158				5
2/15/2024 12:00	48.6	2	SSE	159				5
2/15/2024 12:30	48.3	0	SSE	159				5
2/15/2024 13:00	47.9	0	SSE	159				5
2/15/2024 13:30	47.9	0	SSE	159				5
2/15/2024 14:00	47.6	1	SSE	159				5
2/15/2024 14:30	47.3	0	SSE	159				5
2/15/2024 15:00	47.6	1	SSE	159				5
2/15/2024 15:30	47.2	2	SSE	159				5
2/15/2024 16:00	46.7	0	NNE	30				5
2/15/2024 16:30	46.4	2	NNE	29				5
2/15/2024 17:00	46.3	0	NNE	29				5
2/15/2024 17:30	46.1	0	NNE	29				5
2/15/2024 18:00	46	0	NNE	29				5
2/15/2024 18:30	46	0	NNE	29				5
2/15/2024 19:00	45.8	0	NNE	29				5
2/15/2024 19:30	45.8	0	NNE	29				5
2/15/2024 20:00	46	0	NW	318				5
2/15/2024 20:30	44.4	1	NW	306				5
2/15/2024 21:00	43.7	5	N	5				5
2/15/2024 21:30	43.4	2	NW	311				5
2/15/2024 22:00	43.2	1	N	11				5
2/15/2024 22:30	43.3	0	NE	36				5
2/15/2024 23:00	43.4	3	WSW	257	36	2/15/2024	10:51 PM	5
2/15/2024 23:30	42.7	4	NNE	18				5
2/16/2024 0:00	41.6	4	NW	311				6
2/16/2024 0:30	41.1	10	NNW	346				6
2/16/2024 1:00	40.6	2	NNW	331				6
2/16/2024 1:30	40.1	2	NW	313				6
2/16/2024 2:00	40.2	7	WNW	298				6
2/16/2024 2:30	39.6	2	NE	42				6
2/16/2024 3:00	39.4	8	W	267				6
2/16/2024 3:30	39.1	0	W	269				6
2/16/2024 4:00	38.8	10	W	270				6
2/16/2024 4:30	38.5	6	W	261				6
2/16/2024 5:00	38.5	4	W	265				6
2/16/2024 5:30	38.2	10	WSW	256				6
2/16/2024 6:00	37.9	6	W	270				6
2/16/2024 6:30	37.7	7	WNW	296				6
2/16/2024 7:00	37.7	4	WNW	290				6

Time Stamp	Temperature (F)	Wind Speed (mph)	Wind Direction	Wind Direction (deg)	Odor Event ID	Odor Event Date	Odor Event Time	Odor Event Day of Week
2/16/2024 7:30	37.4	3	W	278				6
2/16/2024 8:00	37.3	4	NNW	338				6
2/16/2024 8:30	37.4	4	NW	316				6
2/16/2024 9:00	37.7	8	W	275				6
2/16/2024 9:30	38.3	3	NW	307				6
2/16/2024 10:00	38.5	8	WSW	257				6
2/16/2024 10:30	38.9	8	WSW	252				6
2/16/2024 11:00	39.8	3	WNW	301				6
2/16/2024 11:30	41.1	3	W	261				6
2/16/2024 12:00	43	4	WSW	242				6
2/20/2024 0:00	43.8	1	WSW	241				3
2/20/2024 0:30	43.7	1	WSW	241				3
2/20/2024 1:00	44.2	5	SSE	163				3
2/20/2024 1:30	43.5	1	SSE	162				3
2/20/2024 2:00	43.1	1	SSE	162				3
2/20/2024 2:30	43.8	0	SSE	162				3
2/20/2024 3:00	43.3	0	SSE	162				3
2/20/2024 3:30	42.5	0	SSE	162				3
2/20/2024 4:00	41.1	0	SSE	162				3
2/20/2024 4:30	41.6	0	SSE	162				3
2/20/2024 5:00	42.4	0	SSE	162				3
2/20/2024 5:30	43	0	SSE	162				3
2/20/2024 6:00	43.2	4	SSE	162				3
2/20/2024 6:30	43.2	1	NNE	30				3
2/20/2024 7:00	42.9	3	ENE	65				3
2/20/2024 7:30	42.9	1	ENE	60				3
2/20/2024 8:00	43.1	2	ENE	60				3
2/20/2024 8:30	43.3	0	ENE	63				3
2/20/2024 9:00	44	3	S	180	37	2/20/2024	9:00 AM	3
2/20/2024 9:30	44.1	1	SSW	207				3
2/20/2024 10:00	44.3	1	SSW	207				3
2/20/2024 10:30	45	2	SSW	207				3
2/20/2024 11:00	45.9	1	SSW	210				3
2/20/2024 11:30	46.5	0	SSW	210				3
2/20/2024 12:00	47	2	SSW	210				3
2/20/2024 12:30	48.1	0	SSW	210				3
2/20/2024 13:00	49.9	2	SSW	213				3
2/20/2024 13:30	50.4	0	NNE	25				3
2/20/2024 14:00	50.3	0	NNE	22				3
2/20/2024 14:30	50.6	4	NNE	18				3
2/20/2024 15:00	51	0	NNE	19	38	2/20/2024	3:00 PM	3
2/20/2024 15:30	51.5	0	NNE	20	39	2/20/2024	3:37 PM	3
2/20/2024 16:00	51.5	0	NNE	19				3
2/20/2024 16:30	50.7	0	SW	224				3
2/20/2024 17:00	49.9	0	SW	224				3
2/20/2024 17:30	49.6	1	SW	224				3
2/20/2024 18:00	49.1	3	SW	221				3
2/20/2024 18:30	48.7	5	SW	219				3
2/20/2024 19:00	48.9	2	SW	217				3
2/20/2024 19:30	48.7	1	SSW	207				3
2/20/2024 20:00	48	2	SSW	207				3
2/20/2024 20:30	47.9	4	SSW	213				3
2/20/2024 21:00	48.2	4	SW	219				3
2/20/2024 21:30	48.2	2	S	180				3
2/20/2024 22:00	47.4	0	ENE	72				3
2/20/2024 22:30	47.1	2	SSE	150				3
2/20/2024 23:00	46.9	1	SSE	161				3
2/20/2024 23:30	46.7	0	SSE	161				3
2/22/2024 0:00	45.3	0	S	190				5
2/22/2024 0:30	45.4	0	S	190				5
2/22/2024 1:00	45.7	0	S	190				5
2/22/2024 1:30	45.4	0	S	190				5
2/22/2024 2:00	44.8	0	S	190				5
2/22/2024 2:30	42.9	0	S	190				5
2/22/2024 3:00	43	0	S	190				5
2/22/2024 3:30	42.7	0	S	190				5
2/22/2024 4:00	43.6	3	S	190				5
2/22/2024 4:30	43.4	0	S	190				5

Time Stamp	Temperature (F)	Wind Speed (mph)	Wind Direction	Wind Direction (deg)	Odor Event ID	Odor Event Date	Odor Event Time	Odor Event Day of Week
2/22/2024 5:00	43.3	0	S	190				5
2/22/2024 5:30	43.2	0	S	190				5
2/22/2024 6:00	42.4	0	S	190				5
2/22/2024 6:30	40.6	0	S	190				5
2/22/2024 7:00	40.9	0	S	190				5
2/22/2024 7:30	40.6	0	S	190				5
2/22/2024 8:00	41.7	0	S	190				5
2/22/2024 8:30	44.1	0	S	190				5
2/22/2024 9:00	45.3	0	S	190				5
2/22/2024 9:30	46	1	S	190				5
2/22/2024 10:00	46.7	0	S	189				5
2/22/2024 10:30	48.4	0	S	190				5
2/22/2024 11:00	50.9	3	W	261	40	2/22/2024	10:48 AM	5
2/22/2024 11:30	51.4	0	NNW	337				5
2/22/2024 12:00	52.8	4	WNW	286				5
2/22/2024 12:30	54.1	1	WNW	284				5
2/22/2024 13:00	55.7	6	S	188				5
2/22/2024 13:30	56	0	NE	51				5
2/22/2024 14:00	56.7	2	NNE	24				5
2/22/2024 14:30	57.8	5	NNW	348				5
2/22/2024 15:00	58.4	5	WSW	255				5
2/22/2024 15:30	58.4	2	WSW	256				5
2/22/2024 16:00	57.6	2	WNW	294				5
2/22/2024 16:30	56.7	2	SW	232				5
2/22/2024 17:00	55.1	0	SW	232				5
2/22/2024 17:30	53.5	0	SW	232				5
2/22/2024 18:00	51.6	0	SW	232				5
2/22/2024 18:30	49.6	0	SW	232				5
2/22/2024 19:00	48	0	SW	232				5
2/22/2024 19:30	46.7	1	SW	232				5
2/22/2024 20:00	45.6	0	SW	232				5
2/22/2024 20:30	44.3	0	SW	232				5
2/22/2024 21:00	44	1	SW	232				5
2/22/2024 21:30	42.7	0	SW	232				5
2/22/2024 22:00	41.9	0	SW	232				5
2/22/2024 22:30	40.7	0	SW	232				5
2/22/2024 23:00	40.8	0	SW	232				5
2/22/2024 23:30	40.5	1	SW	232				5
2/24/2024 0:00	39.3	0	S	173	42	2/24/2024	(not specified)	7
2/24/2024 0:30	40.4	0	S	173	42	2/24/2024	(not specified)	7
2/24/2024 1:00	39.8	0	S	173	42	2/24/2024	(not specified)	7
2/24/2024 1:30	37.9	0	S	173	42	2/24/2024	(not specified)	7
2/24/2024 2:00	37.3	1	S	173	42	2/24/2024	(not specified)	7
2/24/2024 2:30	38	1	S	173	42	2/24/2024	(not specified)	7
2/24/2024 3:00	38.8	0	S	173	42	2/24/2024	(not specified)	7
2/24/2024 3:30	37.5	2	S	173	42	2/24/2024	(not specified)	7
2/24/2024 4:00	36.5	2	S	173	42	2/24/2024	(not specified)	7
2/24/2024 4:30	35.2	1	S	173	42	2/24/2024	(not specified)	7
2/24/2024 5:00	37.6	1	S	173	42	2/24/2024	(not specified)	7
2/24/2024 5:30	37.5	0	E	86	42	2/24/2024	(not specified)	7
2/24/2024 6:00	36	0	E	86	42	2/24/2024	(not specified)	7
2/24/2024 6:30	35.8	1	E	86	42	2/24/2024	(not specified)	7
2/24/2024 7:00	34.6	1	E	87	42	2/24/2024	(not specified)	7
2/24/2024 7:30	34.3	0	E	87	42	2/24/2024	(not specified)	7
2/24/2024 8:00	35.7	0	E	80	42	2/24/2024	(not specified)	7
2/24/2024 8:30	36.7	0	E	80	42	2/24/2024	(not specified)	7
2/24/2024 9:00	39.5	2	E	80	42	2/24/2024	(not specified)	7
2/24/2024 9:30	42	0	E	80	42	2/24/2024	(not specified)	7
2/24/2024 10:00	44.9	3	WNW	282	42	2/24/2024	(not specified)	7
2/24/2024 10:30	46.2	0	W	277	42	2/24/2024	(not specified)	7
2/24/2024 11:00	48.6	0	NW	308	42	2/24/2024	(not specified)	7
2/24/2024 11:30	50.2	4	NNE	13	42	2/24/2024	(not specified)	7
2/24/2024 12:00	51.7	3	NNW	330	42	2/24/2024	(not specified)	7
2/24/2024 12:30	52.6	3	NNW	339	42	2/24/2024	(not specified)	7
2/24/2024 13:00	53.9	3	NNE	32	41	2/24/2024	1:00 PM	7
2/24/2024 13:30	54.6	3	NNE	24	42	2/24/2024	(not specified)	7
2/24/2024 14:00	55.2	5	NNE	15	42	2/24/2024	(not specified)	7
2/24/2024 14:30	55.5	3	NNW	346	42	2/24/2024	(not specified)	7
2/24/2024 15:00	56.3	4	NNE	13	42	2/24/2024	(not specified)	7

Time Stamp	Temperature (F)	Wind Speed (mph)	Wind Direction	Wind Direction (deg)	Odor Event ID	Odor Event Date	Odor Event Time	Odor Event Day of Week
2/24/2024 15:30	56.6	3	NNE	16	42	2/24/2024	(not specified)	7
2/24/2024 16:00	56.8	1	N	5	42	2/24/2024	(not specified)	7
2/24/2024 16:30	56.6	1	NNE	30	42	2/24/2024	(not specified)	7
2/24/2024 17:00	55.8	1	NE	38	42	2/24/2024	(not specified)	7
2/24/2024 17:30	53.8	1	NE	38	42	2/24/2024	(not specified)	7
2/24/2024 18:00	50.2	0	NE	38	42	2/24/2024	(not specified)	7
2/24/2024 18:30	48.8	0	NE	40	42	2/24/2024	(not specified)	7
2/24/2024 19:00	48	0	NE	51	42	2/24/2024	(not specified)	7
2/24/2024 19:30	47	0	ENE	69	42	2/24/2024	(not specified)	7
2/24/2024 20:00	46.1	1	ENE	69	42	2/24/2024	(not specified)	7
2/24/2024 20:30	45.6	0	ENE	69	42	2/24/2024	(not specified)	7
2/24/2024 21:00	45.6	0	ENE	69	42	2/24/2024	(not specified)	7
2/24/2024 21:30	45.4	0	ENE	69	42	2/24/2024	(not specified)	7
2/24/2024 22:00	44.7	0	ENE	69	42	2/24/2024	(not specified)	7
2/24/2024 22:30	44.1	0	ENE	69	42	2/24/2024	(not specified)	7
2/24/2024 23:00	44.2	0	ENE	69	42	2/24/2024	(not specified)	7
2/24/2024 23:30	44.4	0	ENE	69	42	2/24/2024	(not specified)	7
3/6/2024 0:00	32.2	0	WSW	259				4
3/6/2024 0:30	33.6	0	WSW	259				4
3/6/2024 1:00	32.1	0	WSW	259				4
3/6/2024 1:30	35.2	0	WSW	259				4
3/6/2024 2:00	34.5	0	SE	130				4
3/6/2024 2:30	32.7	0	SSE	147				4
3/6/2024 3:00	29.4	0	NNW	330				4
3/6/2024 3:30	28	0	NNW	329				4
3/6/2024 4:00	26.8	0	NNW	329				4
3/6/2024 4:30	27.5	0	NNW	329				4
3/6/2024 5:00	26.4	0	NE	55				4
3/6/2024 5:30	26.5	0	SSE	163				4
3/6/2024 6:00	26.7	0	SSE	163				4
3/6/2024 6:30	25.9	0	SSE	163				4
3/6/2024 7:00	26.5	0	SSE	163				4
3/6/2024 7:30	27.6	0	SSE	163	43	3/6/2024	7:30 AM	4
3/6/2024 8:00	28.5	0	SSE	163				4
3/6/2024 8:30	29.3	0	SSE	163				4
3/6/2024 9:00	31.3	0	SSE	163				4
3/6/2024 9:30	34.5	0	NW	326				4
3/6/2024 10:00	37.8	4	SW	232				4
3/6/2024 10:30	40.1	0	NNE	28				4
3/6/2024 11:00	41.6	0	WNW	297				4
3/6/2024 11:30	43.5	4	NE	39				4
3/6/2024 12:00	43.7	0	S	175				4
3/6/2024 12:30	44.5	3	NNE	24				4
3/6/2024 13:00	45.3	3	W	275				4
3/6/2024 13:30	46.7	3	NNW	338				4
3/6/2024 14:00	46.1	1	N	360				4
3/6/2024 14:30	45.9	10	NNE	30				4
3/6/2024 15:00	46.8	5	NNE	28				4
3/6/2024 15:30	45.4	1	NE	41				4
3/6/2024 16:00	46.4	2	NNE	20				4
3/6/2024 16:30	45.7	2	NE	40				4
3/6/2024 17:00	45.3	0	NNE	24				4
3/6/2024 17:30	46.4	0	NNE	22				4
3/6/2024 18:00	43.8	0	NNE	30				4
3/6/2024 18:30	41.6	0	NNE	30				4
3/6/2024 19:00	40.6	0	NNE	30				4
3/6/2024 19:30	39.5	0	NNE	30				4
3/6/2024 20:00	38.6	0	NNE	30				4
3/6/2024 20:30	38.2	0	NNE	29				4
3/6/2024 21:00	37	0	NNE	29				4
3/6/2024 21:30	35.5	0	NNE	29				4
3/6/2024 22:00	34	0	NNE	29				4
3/6/2024 22:30	33.2	0	NNE	29				4
3/6/2024 23:00	32.4	0	NNE	29				4
3/6/2024 23:30	31.9	0	NNE	29				4
3/8/2024 0:00	30.3	0	SSE	147				6
3/8/2024 0:30	31.4	0	SSE	147				6
3/8/2024 1:00	30.5	0	SSE	147				6

Time Stamp	Temperature (F)	Wind Speed (mph)	Wind Direction	Wind Direction (deg)	Odor Event ID	Odor Event Date	Odor Event Time	Odor Event Day of Week
3/8/2024 1:30	29.8	0	SSE	147				6
3/8/2024 2:00	29.2	0	SSE	147				6
3/8/2024 2:30	28.7	0	SSE	147				6
3/8/2024 3:00	28.5	0	SSE	147				6
3/8/2024 3:30	28.9	0	SSE	147				6
3/8/2024 4:00	28.8	0	SSE	147				6
3/8/2024 4:30	29.4	0	SSE	147				6
3/8/2024 5:00	29.5	0	SSE	147				6
3/8/2024 5:30	29.1	0	SSE	147				6
3/8/2024 6:00	29.1	0	SSE	147				6
3/8/2024 6:30	29.4	0	SSE	147				6
3/8/2024 7:00	29.6	0	SSE	147				6
3/8/2024 7:30	30.8	0	SSE	147				6
3/8/2024 8:00	31.8	0	SSE	147				6
3/8/2024 8:30	33.2	0	SSE	147	44	3/8/2024	8:30 AM	6
3/8/2024 9:00	35.7	0	SSE	147				6
3/8/2024 9:30	38.4	0	SE	146				6
3/8/2024 10:00	41.6	0	ESE	119				6
3/8/2024 10:30	44	0	NNE	22				6
3/8/2024 11:00	46.2	0	NNE	34				6
3/8/2024 11:30	48.1	0	NNE	21				6
3/8/2024 12:00	49.9	2	NNE	23				6
3/8/2024 12:30	51.3	0	NNE	13				6
3/8/2024 13:00	52.9	1	NNE	25	45	3/8/2024	1:00 PM	6
3/8/2024 13:30	54.1	9	NNE	24				6
3/8/2024 14:00	55.3	3	NNE	28				6
3/8/2024 14:30	56.8	6	SSW	200				6
3/8/2024 15:00	58	0	SE	134				6
3/8/2024 15:30	58.7	0	S	178				6
3/8/2024 16:00	59.9	5	SSE	159				6
3/8/2024 16:30	59.7	0	S	172				6
3/8/2024 17:00	59	0	SE	140				6
3/8/2024 17:30	55.5	0	SE	140				6
3/8/2024 18:00	52.2	0	SE	140				6
3/8/2024 18:30	48.4	0	SE	140				6
3/8/2024 19:00	46.7	0	SE	140				6
3/8/2024 19:30	44.6	0	SE	140				6
3/8/2024 20:00	43.6	0	SE	140				6
3/8/2024 20:30	42.7	0	S	185				6
3/8/2024 21:00	41.8	0	SSE	163				6
3/8/2024 21:30	41.3	0	SSE	163				6
3/8/2024 22:00	41	0	S	186				6
3/8/2024 22:30	41	0	NW	320				6
3/8/2024 23:00	39.7	0	W	262				6
3/8/2024 23:30	39	0	W	276				6
3/12/2024 0:00	45.4	7	SSE	165				3
3/12/2024 0:30	45.3	14	SSW	207				3
3/12/2024 1:00	45.6	3	SSE	147				3
3/12/2024 1:30	45.3	6	S	185				3
3/12/2024 2:00	45.7	4	SSW	198				3
3/12/2024 2:30	45.7	5	SSE	163				3
3/12/2024 3:00	45.8	8	S	172				3
3/12/2024 3:30	45.7	7	S	174				3
3/12/2024 4:00	45.2	4	S	189				3
3/12/2024 4:30	44.8	4	SSW	198				3
3/12/2024 5:00	44.7	2	SSW	213				3
3/12/2024 5:30	45.3	3	SSW	206				3
3/12/2024 6:00	44.7	7	SSW	192				3
3/12/2024 6:30	44	3	S	187				3
3/12/2024 7:00	44	1	S	187				3
3/12/2024 7:30	43.9	6	S	177				3
3/12/2024 8:00	42.7	3	S	191				3
3/12/2024 8:30	42.8	4	SSW	196				3
3/12/2024 9:00	43.8	6	SW	227				3
3/12/2024 9:30	44.3	5	SSW	197				3
3/12/2024 10:00	44.8	5	S	191				3
3/12/2024 10:30	46.2	7	SSW	209				3
3/12/2024 11:00	46.2	7	SSW	209				3
3/12/2024 11:30	46.2	7	SSW	209				3

Time Stamp	Temperature (F)	Wind Speed (mph)	Wind Direction	Wind Direction (deg)	Odor Event ID	Odor Event Date	Odor Event Time	Odor Event Day of Week
3/12/2024 12:00	48.4	11	SSW	197				3
3/12/2024 12:30	49.9	9	SW	234				3
3/12/2024 13:00	51	10	W	281				3
3/12/2024 13:30	51.9	9	SSW	198				3
3/12/2024 14:00	49.2	6	SW	221				3
3/12/2024 14:30	50.1	9	SSW	196	46	3/12/2024	2:30 PM	3
3/12/2024 15:00	50.3	8	SSW	194				3
3/12/2024 15:30	52.6	10	WSW	248				3
3/12/2024 16:00	51.9	10	SSW	192				3
3/12/2024 16:30	49.7	9	SSW	197				3
3/12/2024 17:00	49.4	10	SSW	206				3
3/12/2024 17:30	49.9	8	SW	232				3
3/12/2024 18:00	45	8	SW	231				3
3/12/2024 18:30	44.3	4	SSW	193				3
3/12/2024 19:00	43.6	0	SSW	192				3
3/12/2024 19:30	42	0	SSW	192				3
3/12/2024 20:00	40.3	0	SSW	192				3
3/12/2024 20:30	39.5	0	SSW	192				3
3/12/2024 21:00	39.1	0	SSW	210				3
3/12/2024 21:30	38.9	0	SSW	210				3
3/12/2024 22:00	40.3	0	SSW	210				3
3/12/2024 22:30	40.2	0	SSW	207				3
3/12/2024 23:00	39.9	0	SSW	207				3
3/12/2024 23:30	39.8	0	SSW	202				3
3/23/2024 0:00	45.9	0	S	180				7
3/23/2024 0:30	45.3	0	S	180				7
3/23/2024 1:00	44.8	0	S	180				7
3/23/2024 1:30	45	1	S	180				7
3/23/2024 2:00	45.3	0	S	180				7
3/23/2024 2:30	44.7	0	S	180				7
3/23/2024 3:00	45	0	NNE	34				7
3/23/2024 3:30	45.1	0	SE	132				7
3/23/2024 4:00	44.6	0	ESE	115				7
3/23/2024 4:30	43.6	2	ENE	57				7
3/23/2024 5:00	43.3	2	NE	44				7
3/23/2024 5:30	43.3	0	NE	38				7
3/23/2024 6:00	43.4	0	NE	38				7
3/23/2024 6:30	42.9	0	NE	37				7
3/23/2024 7:00	42.7	1	NE	37				7
3/23/2024 7:30	44	0	NE	37				7
3/23/2024 8:00	44.7	0	NE	40	47	3/23/2024	8:00 AM	7
3/23/2024 8:30	45.3	6	SSW	194				7
3/23/2024 9:00	46.4	6	SW	219				7
3/23/2024 9:30	47.9	4	SW	236				7
3/23/2024 10:00	47.9	4	SW	220				7
3/23/2024 10:30	47.4	4	SSE	166				7
3/23/2024 11:00	48	2	SSE	161				7
3/23/2024 11:30	48.6	4	SW	223				7
3/23/2024 12:00	48.7	4	SSW	195				7
3/23/2024 12:30	50.3	2	SE	144				7
3/23/2024 13:00	50.3	2	SSE	169				7
3/23/2024 13:30	50.5	9	S	188				7
3/23/2024 14:00	50.7	11	S	177				7
3/23/2024 14:30	50.3	3	S	176				7
3/23/2024 15:00	50.3	4	SSE	161				7
3/23/2024 15:30	50.1	2	S	173				7
3/23/2024 16:00	51	1	SSE	157				7
3/23/2024 16:30	52.2	6	SSE	164				7
3/23/2024 17:00	49.7	0	SSW	207				7
3/23/2024 17:30	50.3	0	SSW	195				7
3/23/2024 18:00	52.1	0	S	178				7
3/23/2024 18:30	50.5	0	SSE	168				7
3/23/2024 19:00	50.2	0	SSE	168				7
3/23/2024 19:30	49	0	SSE	168				7
3/23/2024 20:00	47.9	0	SSE	168				7
3/23/2024 20:30	47.1	1	SSE	168				7
3/23/2024 21:00	46.5	0	SSE	168				7
3/23/2024 21:30	45.2	0	SSE	168				7
3/23/2024 22:00	44.2	0	SSE	168				7

Time Stamp	Temperature (F)	Wind Speed (mph)	Wind Direction	Wind Direction (deg)	Odor Event ID	Odor Event Date	Odor Event Time	Odor Event Day of Week
3/23/2024 22:30	42.9	0	SSE	168				7
3/23/2024 23:00	42.1	0	SSE	168				7
3/23/2024 23:30	41.7	0	SSE	168				7
4/1/2024 0:00	44.9	0	SSW	213				2
4/1/2024 0:30	44.6	0	SSW	213				2
4/1/2024 1:00	44.8	0	SSW	213				2
4/1/2024 1:30	44.1	0	SSW	213				2
4/1/2024 2:00	41.8	0	SSW	213				2
4/1/2024 2:30	40.7	0	SSW	213				2
4/1/2024 3:00	41	0	SSW	213				2
4/1/2024 3:30	41.3	0	SSW	213				2
4/1/2024 4:00	40	1	SSW	213				2
4/1/2024 4:30	40.2	0	SSW	213				2
4/1/2024 5:00	37.9	0	SSW	212				2
4/1/2024 5:30	37.4	0	SSW	212				2
4/1/2024 6:00	38.7	0	SSW	212				2
4/1/2024 6:30	37.2	0	SSW	212				2
4/1/2024 7:00	36.7	0	SSW	212				2
4/1/2024 7:30	37	0	SSW	212				2
4/1/2024 8:00	37.9	0	SSW	213	48	4/1/2024	8:00 AM	2
4/1/2024 8:30	39.8	0	SSW	213				2
4/1/2024 9:00	42.3	0	SSW	213	49	4/1/2024	9:00 AM	2
4/1/2024 9:30	43.9	0	SSW	213				2
4/1/2024 10:00	46.8	0	SSW	213				2
4/1/2024 10:30	52.2	2	N	9				2
4/1/2024 11:00	56	0	NNE	22				2
4/1/2024 11:30	58.1	0	S	183				2
4/1/2024 12:00	58.8	0	S	180				2
4/1/2024 12:30	60.6	2	SSE	168				2
4/1/2024 13:00	62.2	2	SSE	150				2
4/1/2024 13:30	63.8	1	ENE	59				2
4/1/2024 14:00	64.6	3	NNE	29				2
4/1/2024 14:30	65.8	4	N	5				2
4/1/2024 15:00	66.8	0	NNE	29				2
4/1/2024 15:30	68.1	3	NNE	23				2
4/1/2024 16:00	68.6	5	NNE	23				2
4/1/2024 16:30	69.1	4	NNE	22				2
4/1/2024 17:00	69.6	0	SSE	163				2
4/1/2024 17:30	69.3	2	NNE	18				2
4/1/2024 18:00	70.1	1	NNE	17				2
4/1/2024 18:30	69.2	0	NNE	17				2
4/1/2024 19:00	67.8	0	NNE	17				2
4/1/2024 19:30	64.7	0	NNE	17				2
4/1/2024 20:00	59.6	0	NNE	17				2
4/1/2024 20:30	57.2	0	NNE	17				2
4/1/2024 21:00	56.1	0	NNE	17				2
4/1/2024 21:30	55	0	ESE	111				2
4/1/2024 22:00	52.2	0	ESE	111				2
4/1/2024 22:30	50.9	0	ESE	111				2
4/1/2024 23:00	51	1	ESE	111				2
4/1/2024 23:30	50.9	0	SE	126	50	4/1/2024	11:30 PM	2
4/2/2024 0:00	50.3	0	SE	144				3
4/2/2024 0:30	48.5	0	SSW	192				3
4/2/2024 1:00	47.1	0	NW	306				3
4/2/2024 1:30	46.7	0	NW	306				3
4/2/2024 2:00	46.7	0	NW	306				3
4/2/2024 2:30	45.8	0	NW	306				3
4/2/2024 3:00	44.8	0	NW	306				3
4/2/2024 3:30	44	0	NW	306				3
4/2/2024 4:00	45	0	NW	306				3
4/2/2024 4:30	44.1	0	NW	306				3
4/2/2024 5:00	43.4	0	NW	306				3
4/2/2024 5:30	43.7	0	NW	306				3
4/2/2024 6:00	41.5	0	NW	306				3
4/2/2024 6:30	41.4	0	NW	306				3
4/2/2024 7:00	42	0	NW	306				3
4/2/2024 7:30	40.7	0	NW	306				3
4/2/2024 8:00	42.4	0	NW	306				3
4/2/2024 8:30	45.8	0	NW	306				3

Time Stamp	Temperature (F)	Wind Speed (mph)	Wind Direction	Wind Direction (deg)	Odor Event ID	Odor Event Date	Odor Event Time	Odor Event Day of Week
4/2/2024 9:00	48	1	NNE	21				3
4/2/2024 9:30	50.2	2	NNE	23				3
4/2/2024 10:00	52.6	0	N	360				3
4/2/2024 10:30	57.4	1	NW	321				3
4/2/2024 11:00	61.3	2	SSE	165				3
4/2/2024 11:30	64.1	0	S	171				3
4/2/2024 12:00	65.8	1	S	182				3
4/12/2024 0:00	46.7	0	SSW	196				6
4/12/2024 0:30	46.6	0	SSW	196				6
4/12/2024 1:00	46.5	0	SSW	196				6
4/12/2024 1:30	46.3	0	SSW	196				6
4/12/2024 2:00	46.2	0	SSW	196				6
4/12/2024 2:30	46.2	0	SSW	196				6
4/12/2024 3:00	46.2	0	WNW	282				6
4/12/2024 3:30	46.2	0	WNW	282				6
4/12/2024 4:00	46.1	0	WNW	282				6
4/12/2024 4:30	46	0	WNW	282				6
4/12/2024 5:00	46.3	0	WNW	282				6
4/12/2024 5:30	46.3	0	WNW	282				6
4/12/2024 6:00	46.4	0	NNE	31				6
4/12/2024 6:30	46.2	1	NNE	34				6
4/12/2024 7:00	46.3	0	NNE	34	51	4/12/2024	7:00 AM	6
4/12/2024 7:30	46.6	0	W	268				6
4/12/2024 8:00	46.7	1	W	265				6
4/12/2024 8:30	46.8	3	WSW	248				6
4/12/2024 9:00	47.3	4	W	267				6
4/12/2024 9:30	48.7	0	NE	36				6
4/12/2024 10:00	50.1	1	ENE	65				6
4/12/2024 10:30	50.1	0	SW	215				6
4/12/2024 11:00	52.1	1	SSW	198				6
4/12/2024 11:30	53.9	1	S	179				6
4/12/2024 12:00	54.9	0	W	262				6
4/12/2024 12:30	56	0	SSE	166				6
4/12/2024 13:00	56.8	7	SW	217				6
4/12/2024 13:30	56.9	2	WSW	249				6
4/12/2024 14:00	58.6	4	SSW	212				6
4/12/2024 14:30	59.6	0	SE	128				6
4/12/2024 15:00	61.3	2	NNE	32				6
4/12/2024 15:30	60.7	0	N	11				6
4/12/2024 16:00	62.8	5	NW	312				6
4/12/2024 16:30	62.9	0	ENE	78				6
4/12/2024 17:00	62.9	1	WSW	257				6
4/12/2024 17:30	62.3	1	WSW	241				6
4/12/2024 18:00	62.4	0	SW	234				6
4/12/2024 18:30	62.2	0	WSW	237				6
4/12/2024 19:00	61.4	0	WSW	240				6
4/12/2024 19:30	60.9	0	WSW	240				6
4/12/2024 20:00	59.8	0	WSW	240				6
4/12/2024 20:30	58.4	0	WSW	240				6
4/12/2024 21:00	57.6	0	WSW	240				6
4/12/2024 21:30	56.6	0	WSW	240				6
4/12/2024 22:00	56.3	0	WSW	240				6
4/12/2024 22:30	58.3	0	WSW	240				6
4/12/2024 23:00	57.8	0	WSW	240				6
4/12/2024 23:30	58	0	ESE	115				6
5/2/2024 0:00	45.1	0	WSW	240				5
5/2/2024 0:30	44.7	0	SW	215				5
5/2/2024 1:00	44.7	0	NNW	327				5
5/2/2024 1:30	44.6	0	NNW	336				5
5/2/2024 2:00	44.9	0	W	281				5
5/2/2024 2:30	45.3	2	NNE	17				5
5/2/2024 3:00	45.7	0	NNE	20				5
5/2/2024 3:30	46	0	NNE	20				5
5/2/2024 4:00	46.1	1	NNE	19				5
5/2/2024 4:30	46.2	0	NNE	19				5
5/2/2024 5:00	45.9	1	NNE	26				5
5/2/2024 5:30	45.6	0	NE	38				5
5/2/2024 6:00	45.4	2	N	10				5

Time Stamp	Temperature (F)	Wind Speed (mph)	Wind Direction	Wind Direction (deg)	Odor Event ID	Odor Event Date	Odor Event Time	Odor Event Day of Week
5/2/2024 6:30	45.4	0	NNE	34				5
5/2/2024 7:00	45.2	2	W	264				5
5/2/2024 7:30	45.2	0	W	263				5
5/2/2024 8:00	45.4	1	W	264				5
5/2/2024 8:30	45.6	1	WSW	252				5
5/2/2024 9:00	46.1	0	WSW	252				5
5/2/2024 9:30	46.4	0	WSW	252				5
5/2/2024 10:00	46.2	6	W	262				5
5/2/2024 10:30	46.7	1	WSW	249				5
5/2/2024 11:00	47.8	2	WSW	250				5
5/2/2024 11:30	48.9	0	WSW	255				5
5/2/2024 12:00	49.2	0	W	263				5
5/2/2024 12:30	51.1	3	NNW	341				5
5/2/2024 13:00	53.3	2	W	268				5
5/2/2024 13:30	56.4	4	NNE	13				5
5/2/2024 14:00	55.1	0	N	11				5
5/2/2024 14:30	53.7	1	ENE	68				5
5/2/2024 15:00	53.7	0	ENE	69				5
5/2/2024 15:30	53.7	0	ENE	69				5
5/2/2024 16:00	53.7	0	ENE	69				5
5/2/2024 16:30	53.7	0	ENE	69				5
5/2/2024 17:00	53.7	0	ENE	69				5
5/2/2024 17:30	53.7	0	ENE	69				5
5/2/2024 18:00	53.7	0	ENE	69				5
5/2/2024 18:30	53.7	0	ENE	69				5
5/2/2024 19:00	53.7	0	ENE	69	52	5/2/2024	7:00 PM	5
5/2/2024 19:30	53.7	0	ENE	69				5
5/2/2024 20:00	53.7	0	ENE	69				5
5/2/2024 20:30	53.7	0	ENE	69				5
5/2/2024 21:00	53.7	0	ENE	69				5
5/2/2024 21:30	53.7	0	ENE	69				5
5/2/2024 22:00	53.7	0	ENE	69				5
5/2/2024 22:30	53.7	0	ENE	69				5
5/2/2024 23:00	53.7	0	ENE	69				5
5/2/2024 23:30	53.7	0	ENE	69				5
5/23/2024 0:00	50	0	S	184				5
5/23/2024 0:30	48.4	0	SSE	167				5
5/23/2024 1:00	46.2	0	SSE	167				5
5/23/2024 1:30	45.4	0	SSE	167				5
5/23/2024 2:00	43.2	1	SSE	167				5
5/23/2024 2:30	42.5	0	SSE	167				5
5/23/2024 3:00	42.2	0	S	184				5
5/23/2024 3:30	42.7	0	S	184				5
5/23/2024 4:00	44	0	S	184				5
5/23/2024 4:30	43.9	0	S	184				5
5/23/2024 5:00	43.2	0	S	184				5
5/23/2024 5:30	42.1	0	S	184				5
5/23/2024 6:00	40.3	0	S	184				5
5/23/2024 6:30	41.1	0	S	185				5
5/23/2024 7:00	42.1	0	S	185				5
5/23/2024 7:30	45.7	4	NNE	24	53	5/23/2024	7:30 AM	5
5/23/2024 8:00	47.9	3	NNE	13	54	5/23/2024	7:50 AM	5
5/23/2024 8:30	50.1	0	NNE	13				5
5/23/2024 9:00	53.9	2	NNE	22				5
5/23/2024 9:30	56	3	NNE	24	55	5/23/2024	9:30 AM	5
5/23/2024 10:00	56.3	0	NNE	22				5
5/23/2024 10:30	55.5	4	SSW	201				5
5/23/2024 11:00	56	3	SSW	199				5
5/23/2024 11:30	57.7	1	SSW	203				5
5/23/2024 12:00	60.1	5	N	11				5
5/23/2024 12:30	59.9	0	E	90				5
5/23/2024 13:00	60.5	6	NE	35				5
5/23/2024 13:30	62	2	ENE	79				5
5/23/2024 14:00	61.7	2	NE	46				5
5/23/2024 14:30	63.3	1	WSW	238				5
5/23/2024 15:00	62.9	5	NNW	345				5
5/23/2024 15:30	63.2	6	NNE	34				5
5/23/2024 16:00	64.4	0	NE	45				5
5/23/2024 16:30	64.6	1	ENE	74				5

Time Stamp	Temperature (F)	Wind Speed (mph)	Wind Direction	Wind Direction (deg)	Odor Event ID	Odor Event Date	Odor Event Time	Odor Event Day of Week
5/23/2024 17:00	64.4	5	NE	39				5
5/23/2024 17:30	64.2	5	NE	37				5
5/23/2024 18:00	64.2	10	NE	36	56	5/23/2024	6:00 PM	5
5/23/2024 18:30	63.6	7	NE	38				5
5/23/2024 19:00	63.6	6	NE	51				5
5/23/2024 19:30	62.9	8	NNE	31				5
5/23/2024 20:00	60.9	3	N	355				5
5/23/2024 20:30	59.2	3	N	5				5
5/23/2024 21:00	57.4	0	N	5				5
5/23/2024 21:30	52.1	0	N	5				5
5/23/2024 22:00	50.1	0	N	5				5
5/23/2024 22:30	48.7	0	N	5				5
5/23/2024 23:00	48.2	0	N	5				5
5/23/2024 23:30	47.4	0	N	5				5
7/11/2024 0:00	69.9	6	W	273				5
7/11/2024 0:30	69	0	WSW	252				5
7/11/2024 1:00	67.8	0	NNW	346				5
7/11/2024 1:30	67.2	1	NNW	340				5
7/11/2024 2:00	60.2	1	NW	322				5
7/11/2024 2:30	56.1	2	NW	315				5
7/11/2024 3:00	54.7	2	WNW	300				5
7/11/2024 3:30	54.4	3	WNW	282				5
7/11/2024 4:00	53.3	3	WNW	282				5
7/11/2024 4:30	53.2	1	WNW	282				5
7/11/2024 5:00	52.4	1	WNW	282				5
7/11/2024 5:30	52.1	0	WNW	282				5
7/11/2024 6:00	51	2	WNW	282				5
7/11/2024 6:30	52.6	1	W	281				5
7/11/2024 7:00	53.7	2	W	281				5
7/11/2024 7:30	55.9	2	W	264				5
7/11/2024 8:00	61.5	6	W	269				5
7/11/2024 8:30	63.7	3	WSW	259				5
7/11/2024 9:00	66.9	4	NW	314				5
7/11/2024 9:30	68.3	4	WNW	294				5
7/11/2024 10:00	70.7	2	NNW	342				5
7/11/2024 10:30	72.5	1	NNW	341				5
7/11/2024 11:00	73.5	4	WNW	302				5
7/11/2024 11:30	76	2	NNE	24				5
7/11/2024 12:00	77.5	8	W	270				5
7/11/2024 12:30	78.8	3	SW	225				5
7/11/2024 13:00	80.9	5	N	351				5
7/11/2024 13:30	81.2	6	SW	221				5
7/11/2024 14:00	82.9	5	NNE	17				5
7/11/2024 14:30	83.4	3	W	262				5
7/11/2024 15:00	84	2	W	280				5
7/11/2024 15:30	85.9	9	NNE	28				5
7/11/2024 16:00	86	4	ENE	76				5
7/11/2024 16:30	86.2	4	NNE	28				5
7/11/2024 17:00	86.5	12	NE	40				5
7/11/2024 17:30	86.6	3	NE	56				5
7/11/2024 18:00	85.8	3	N	5				5
7/11/2024 18:30	85.4	10	ENE	59				5
7/11/2024 19:00	85.1	7	WNW	285				5
7/11/2024 19:30	83.5	2	WNW	301				5
7/11/2024 20:00	81	2	SW	234				5
7/11/2024 20:30	78.1	1	S	191				5
7/11/2024 21:00	75.6	5	NW	314				5
7/11/2024 21:30	73.4	5	NE	37				5
7/11/2024 22:00	70.5	0	NNW	327				5
7/11/2024 22:30	68.7	6	N	5				5
7/11/2024 23:00	65.9	2	NW	315				5
7/11/2024 23:30	62.2	1	NW	311				5
7/12/2024 0:00	60.4	3	WSW	257	57	7/12/2024	12:06 AM	6
7/12/2024 0:30	58.9	3	WSW	257				6
7/12/2024 1:00	57.6	4	SSE	165				6
7/12/2024 1:30	56.9	4	SSE	165				6
7/12/2024 2:00	56.6	5	SSE	164				6
7/12/2024 2:30	55.8	3	SSE	153				6
7/12/2024 3:00	52.3	3	SSE	153				6

Time Stamp	Temperature (F)	Wind Speed (mph)	Wind Direction	Wind Direction (deg)	Odor Event ID	Odor Event Date	Odor Event Time	Odor Event Day of Week
7/12/2024 3:30	53	3	SSE	153				6
7/12/2024 4:00	51.8	3	SSE	153				6
7/12/2024 4:30	51.8	3	SSE	153				6
7/12/2024 5:00	50.8	2	SSE	153				6
7/12/2024 5:30	50.3	1	SSE	153				6
7/12/2024 6:00	51	4	SSE	159				6
7/12/2024 6:30	51.2	5	SSE	161				6
7/12/2024 7:00	52	2	SSE	163				6
7/12/2024 7:30	54.5	4	NW	321				6
7/12/2024 8:00	58.1	4	NW	317				6
7/12/2024 8:30	60	3	WNW	299				6
7/12/2024 9:00	62.2	4	WSW	259				6
7/12/2024 9:30	64.6	5	W	300				6
7/12/2024 10:00	66.7	3	W	271				6
7/12/2024 10:30	69.1	5	N	350				6
7/12/2024 11:00	71	7	W	275				6
7/12/2024 11:30	73.4	5	SW	235				6
7/12/2024 12:00	75.4	6	ENE	57				6
7/24/2024 0:00	60.2	2	SSW	199				4
7/24/2024 0:30	57.6	2	SSW	199				4
7/24/2024 1:00	56.3	1	SSE	163				4
7/24/2024 1:30	55.7	1	SSE	163				4
7/24/2024 2:00	53.3	0	SW	231				4
7/24/2024 2:30	52.6	2	S	188				4
7/24/2024 3:00	52.9	0	S	188				4
7/24/2024 3:30	52.2	1	S	188				4
7/24/2024 4:00	51.6	2	S	188				4
7/24/2024 4:30	50.3	0	SSW	194				4
7/24/2024 5:00	50.2	1	SSW	194				4
7/24/2024 5:30	50.3	1	SSW	194				4
7/24/2024 6:00	48.8	2	SSW	194				4
7/24/2024 6:30	49.6	2	SSW	194				4
7/24/2024 7:00	50.3	2	SSW	194				4
7/24/2024 7:30	53.3	3	SSW	194				4
7/24/2024 8:00	57	1	SSW	194				4
7/24/2024 8:30	62.9	1	SSW	195				4
7/24/2024 9:00	64.5	3	W	267				4
7/24/2024 9:30	67.1	2	WSW	244				4
7/24/2024 10:00	68.8	2	WNW	298				4
7/24/2024 10:30	70.2	5	WSW	238				4
7/24/2024 11:00	71.8	5	WNW	296				4
7/24/2024 11:30	74.3	4	NNE	12				4
7/24/2024 12:00	75.7	1	WNW	301				4
7/24/2024 12:30	77.8	4	NW	306				4
7/24/2024 13:00	78.3	6	S	175	58	7/24/2024	1:00 PM	4
7/24/2024 13:30	80	2	NNW	329				4
7/24/2024 14:00	81.2	4	NE	40				4
7/24/2024 14:30	82	8	NNE	16				4
7/24/2024 15:00	82.1	9	WNW	290				4
7/24/2024 15:30	82.3	2	SSW	202				4
7/24/2024 16:00	81.6	6	SSW	194				4
7/24/2024 16:30	81.8	5	WSW	254				4
7/24/2024 17:00	81.2	8	WSW	242				4
7/24/2024 17:30	79.2	5	SSW	209				4
7/24/2024 18:00	77.6	7	W	279				4
7/24/2024 18:30	74.1	5	WSW	254				4
7/24/2024 19:00	72.9	14	WSW	248				4
7/24/2024 19:30	71.2	6	WSW	238				4
7/24/2024 20:00	70.2	3	SW	226				4
7/24/2024 20:30	66.9	4	SW	223				4
7/24/2024 21:00	65.1	1	SW	234				4
7/24/2024 21:30	62.8	3	SW	227				4
7/24/2024 22:00	61.3	2	SW	227				4
7/24/2024 22:30	60	2	SW	222				4
7/24/2024 23:00	58.8	1	SW	221				4
7/24/2024 23:30	57.5	0	SW	221				4
7/30/2024 0:00	63	0	SW	229				3
7/30/2024 0:30	63.2	0	SW	229				3

Time Stamp	Temperature (F)	Wind Speed (mph)	Wind Direction	Wind Direction (deg)	Odor Event ID	Odor Event Date	Odor Event Time	Odor Event Day of Week
7/30/2024 1:00	62.8	3	SW	229				3
7/30/2024 1:30	62.7	2	SW	229				3
7/30/2024 2:00	62.4	3	SW	227				3
7/30/2024 2:30	62.5	0	SW	227				3
7/30/2024 3:00	62.3	0	SW	227				3
7/30/2024 3:30	62.1	0	SW	227				3
7/30/2024 4:00	62	0	SW	227				3
7/30/2024 4:30	61.4	0	SW	227				3
7/30/2024 5:00	61	0	SW	227				3
7/30/2024 5:30	60.8	0	SW	227				3
7/30/2024 6:00	61.2	0	SW	227				3
7/30/2024 6:30	60.8	0	SW	227				3
7/30/2024 7:00	61.4	0	SW	227				3
7/30/2024 7:30	61.7	0	SW	227				3
7/30/2024 8:00	62.5	0	SW	227				3
7/30/2024 8:30	64.1	0	SW	227				3
7/30/2024 9:00	65.2	0	SW	227				3
7/30/2024 9:30	67.6	0	S	180				3
7/30/2024 10:00	67.4	5	S	189				3
7/30/2024 10:30	68.3	0	SW	225				3
7/30/2024 11:00	69.7	4	SSW	211				3
7/30/2024 11:30	70.6	4	SW	216				3
7/30/2024 12:00	70.6	1	SSW	194				3
7/30/2024 12:30	71.7	5	SSW	212				3
7/30/2024 13:00	72.8	5	SSW	201				3
7/30/2024 13:30	73.3	4	SSW	205				3
7/30/2024 14:00	74.2	3	SSW	211				3
7/30/2024 14:30	75.4	6	S	181				3
7/30/2024 15:00	75.8	4	NE	41				3
7/30/2024 15:30	75.7	2	SW	231				3
7/30/2024 16:00	77.9	3	WSW	257				3
7/30/2024 16:30	78.4	5	SW	234				3
7/30/2024 17:00	78.1	3	SSW	214				3
7/30/2024 17:30	78.4	6	SW	223	59	7/30/2024	5:30 PM	3
7/30/2024 18:00	78.3	2	WSW	242				3
7/30/2024 18:30	78.2	4	WSW	250				3
7/30/2024 19:00	76.9	4	WSW	241				3
7/30/2024 19:30	75.8	4	WSW	250				3
7/30/2024 20:00	73.1	2	SSW	200				3
7/30/2024 20:30	70	2	S	190				3
7/30/2024 21:00	67.8	3	SSW	193				3
7/30/2024 21:30	66.5	4	SSW	193				3
7/30/2024 22:00	65.6	0	SSW	194				3
7/30/2024 22:30	64.9	2	SSW	194				3
7/30/2024 23:00	64.1	0	SSW	194				3
7/30/2024 23:30	63.6	2	SSW	194				3
8/4/2024 0:00	62.3	1	S	184				1
8/4/2024 0:30	62.6	2	S	184				1
8/4/2024 1:00	62.1	3	S	182				1
8/4/2024 1:30	58.7	1	S	182				1
8/4/2024 2:00	58.2	0	S	182				1
8/4/2024 2:30	57	0	S	182				1
8/4/2024 3:00	56.2	1	S	182				1
8/4/2024 3:30	55.9	0	S	182				1
8/4/2024 4:00	56	0	S	182				1
8/4/2024 4:30	55.2	0	S	182				1
8/4/2024 5:00	54.2	0	S	182				1
8/4/2024 5:30	53.7	1	S	182				1
8/4/2024 6:00	53	0	S	182				1
8/4/2024 6:30	52.8	0	S	182				1
8/4/2024 7:00	54	0	S	182				1
8/4/2024 7:30	55.8	0	S	182				1
8/4/2024 8:00	57.3	0	S	182				1
8/4/2024 8:30	59.4	0	S	182	60	8/4/2024	8:30 AM	1
8/4/2024 9:00	64.1	1	S	178				1
8/4/2024 9:30	68.4	0	N	9				1
8/4/2024 10:00	71.6	5	N	360				1
8/4/2024 10:30	73.3	3	W	278				1
8/4/2024 11:00	75.3	2	WSW	248				1

Time Stamp	Temperature (F)	Wind Speed (mph)	Wind Direction	Wind Direction (deg)	Odor Event ID	Odor Event Date	Odor Event Time	Odor Event Day of Week
8/4/2024 11:30	78.2	2	N	9				1
8/4/2024 12:00	79.7	4	WSW	258				1
8/4/2024 12:30	81.8	4	SE	136				1
8/4/2024 13:00	83.8	3	WSW	254				1
8/4/2024 13:30	85.9	4	ESE	121				1
8/4/2024 14:00	87.8	3	NNW	327				1
8/4/2024 14:30	88.9	4	WNW	289				1
8/4/2024 15:00	89.7	5	SSW	205				1
8/4/2024 15:30	90.9	5	NW	321				1
8/4/2024 16:00	91.4	3	WNW	282				1
8/4/2024 16:30	91.6	2	NW	315				1
8/4/2024 17:00	92.1	3	WSW	238				1
8/4/2024 17:30	91.9	3	W	263				1
8/4/2024 18:00	90.6	4	SW	236				1
8/4/2024 18:30	89.8	4	WSW	247				1
8/4/2024 19:00	86.7	4	SSW	195				1
8/4/2024 19:30	82.5	6	SSW	196				1
8/4/2024 20:00	78.1	6	SW	227				1
8/4/2024 20:30	74.4	7	SSW	202				1
8/4/2024 21:00	71.7	7	SSW	210				1
8/4/2024 21:30	69.9	3	SSW	199				1
8/4/2024 22:00	68.2	10	SSW	192				1
8/4/2024 22:30	66.8	4	SSW	200				1
8/4/2024 23:00	66	5	SSW	204				1
8/4/2024 23:30	64.4	3	SSW	207				1
8/8/2024 0:00	64.7	3	SSW	208				5
8/8/2024 0:30	63.5	0	SSW	208				5
8/8/2024 1:00	61.5	1	SSW	208				5
8/8/2024 1:30	60.2	3	SSW	208				5
8/8/2024 2:00	61	2	SSW	208				5
8/8/2024 2:30	59.8	2	SSW	208				5
8/8/2024 3:00	58.6	2	SSW	208				5
8/8/2024 3:30	57.2	2	WSW	245				5
8/8/2024 4:00	57.5	2	WSW	245				5
8/8/2024 4:30	56.8	3	WSW	245				5
8/8/2024 5:00	55.8	1	WSW	245				5
8/8/2024 5:30	56.2	0	WSW	245				5
8/8/2024 6:00	55.6	2	WSW	245				5
8/8/2024 6:30	55.2	2	WSW	245				5
8/8/2024 7:00	55.7	2	WSW	245				5
8/8/2024 7:30	58.6	0	WSW	245	61	8/8/2024	7:40 AM	5
8/8/2024 8:00	61	0	WSW	245	62	8/8/2024	7:45 AM	5
8/8/2024 8:30	62.3	0	WSW	245				5
8/8/2024 9:00	67.8	3	WSW	258				5
8/8/2024 9:30	72	3	NW	307				5
8/8/2024 10:00	73.6	1	NNW	331				5
8/8/2024 10:30	76.1	3	WSW	240				5
8/8/2024 11:00	79	2	SW	227				5
8/8/2024 11:30	80.3	3	NW	310				5
8/8/2024 12:00	81.8	3	WNW	302				5
8/8/2024 12:30	82.4	1	NW	313				5
8/8/2024 13:00	83.7	4	S	182				5
8/8/2024 13:30	85.4	3	SW	229				5
8/8/2024 14:00	86.3	4	WSW	255				5
8/8/2024 14:30	87.9	4	NNE	17				5
8/8/2024 15:00	89.4	3	SW	223				5
8/8/2024 15:30	90.5	6	NW	311				5
8/8/2024 16:00	90.9	4	W	261				5
8/8/2024 16:30	91.6	2	NW	309				5
8/8/2024 17:00	91.8	7	SW	223				5
8/8/2024 17:30	90.1	4	SW	230				5
8/8/2024 18:00	87.3	6	SSW	198				5
8/8/2024 18:30	84.3	7	SSW	209				5
8/8/2024 19:00	81.6	7	S	183				5
8/8/2024 19:30	78.6	6	SSW	202				5
8/8/2024 20:00	75.5	7	SW	217				5
8/8/2024 20:30	72.3	6	SSW	207				5
8/8/2024 21:00	70.2	5	SSW	208				5
8/8/2024 21:30	68.7	4	SW	225				5

Time Stamp	Temperature (F)	Wind Speed (mph)	Wind Direction	Wind Direction (deg)	Odor Event ID	Odor Event Date	Odor Event Time	Odor Event Day of Week
8/8/2024 22:00	66.9	3	SW	219				5
8/8/2024 22:30	65.5	4	SW	221				5
8/8/2024 23:00	64.7	0	SW	221				5
8/8/2024 23:30	63.1	2	SW	215				5
8/9/2024 0:00	61.9	1	SW	215				6
8/9/2024 0:30	61.6	2	SW	218				6
8/9/2024 1:00	60.2	0	SW	218				6
8/9/2024 1:30	60	1	SW	218				6
8/9/2024 2:00	59.5	2	SW	218				6
8/9/2024 2:30	58.1	0	SW	218				6
8/9/2024 3:00	56.9	0	SW	218				6
8/9/2024 3:30	57.9	2	SW	218				6
8/9/2024 4:00	56.4	0	SW	218				6
8/9/2024 4:30	55.4	0	SW	218				6
8/9/2024 5:00	54.7	0	SW	218				6
8/9/2024 5:30	54.2	0	SW	218				6
8/9/2024 6:00	53.4	0	SW	218				6
8/9/2024 6:30	53.1	0	SW	218				6
8/9/2024 7:00	53.7	0	SW	218				6
8/9/2024 7:30	54.8	0	SW	218				6
8/9/2024 8:00	56.5	0	SW	218				6
8/9/2024 8:30	58.5	0	SW	218				6
8/9/2024 9:00	62.5	0	SW	218				6
8/9/2024 9:30	66.8	1	SW	218				6
8/9/2024 10:00	69.1	1	NE	36				6
8/9/2024 10:30	70.9	2	N	360				6
8/9/2024 11:00	73.8	5	NNE	24				6
8/9/2024 11:30	76.8	7	N	10				6
8/9/2024 12:00	78.5	2	NE	43				6
8/9/2024 12:30	80.1	4	WSW	244				6
8/9/2024 13:00	80.9	7	WSW	257				6
8/9/2024 13:30	83.3	5	WSW	246				6
8/9/2024 14:00	84.8	0	NNE	31				6
8/9/2024 14:30	86.2	2	NNE	30				6
8/9/2024 15:00	86.5	2	WNW	304	63	8/9/2024	3:15 PM	6
8/9/2024 15:30	87.5	2	NE	35				6
8/9/2024 16:00	88.7	3	SW	227				6
8/9/2024 16:30	88.8	3	NW	326				6
8/9/2024 17:00	88.4	3	WSW	248				6
8/9/2024 17:30	86.1	7	S	184				6
8/9/2024 18:00	83.4	10	SW	224	64	8/9/2024	5:53 PM	6
8/9/2024 18:30	82	7	S	189				6
8/9/2024 19:00	80	4	SSW	210				6
8/9/2024 19:30	77.5	10	SSW	212				6
8/9/2024 20:00	74.4	5	S	182				6
8/9/2024 20:30	71.3	6	S	178				6
8/9/2024 21:00	68.8	5	SSW	207				6
8/9/2024 21:30	67.2	8	SSW	205				6
8/9/2024 22:00	65.9	2	SSW	200				6
8/9/2024 22:30	64.8	4	SSW	205				6
8/9/2024 23:00	63.8	2	SSW	200				6
8/9/2024 23:30	62.8	1	SSW	200				6
8/18/2024 0:00	59.1	3	S	188				1
8/18/2024 0:30	58.6	2	S	188				1
8/18/2024 1:00	57.9	0	S	188				1
8/18/2024 1:30	58.4	1	S	188				1
8/18/2024 2:00	58.5	1	S	188				1
8/18/2024 2:30	58.9	0	S	188				1
8/18/2024 3:00	58.9	0	S	188				1
8/18/2024 3:30	58.4	2	S	188				1
8/18/2024 4:00	58.1	0	S	188				1
8/18/2024 4:30	59	4	S	188				1
8/18/2024 5:00	58.5	0	S	188				1
8/18/2024 5:30	58	0	S	188				1
8/18/2024 6:00	58.4	0	S	188				1
8/18/2024 6:30	58.1	2	S	188				1
8/18/2024 7:00	56.4	0	S	188				1
8/18/2024 7:30	57.8	0	S	188	65	8/18/2024	7:30 AM	1
8/18/2024 8:00	58.9	0	S	188				1

Time Stamp	Temperature (F)	Wind Speed (mph)	Wind Direction	Wind Direction (deg)	Odor Event ID	Odor Event Date	Odor Event Time	Odor Event Day of Week
8/18/2024 8:30	59.2	0	S	188				1
8/18/2024 9:00	58.9	1	S	188				1
8/18/2024 9:30	59.6	2	S	179				1
8/18/2024 10:00	60.2	1	WSW	248				1
8/18/2024 10:30	61	2	WSW	246				1
8/18/2024 11:00	62.4	3	WSW	243				1
8/18/2024 11:30	63.8	3	SSW	192				1
8/18/2024 12:00	67.9	10	WSW	244				1
8/18/2024 12:30	70.1	7	SW	217				1
8/18/2024 13:00	71.2	6	SSW	213				1
8/18/2024 13:30	71.6	8	SSW	199				1
8/18/2024 14:00	73.2	6	WSW	239				1
8/18/2024 14:30	73.6	2	SSW	196				1
8/18/2024 15:00	73.8	5	SSW	206				1
8/18/2024 15:30	74.5	3	SW	223				1
8/18/2024 16:00	74.9	4	SW	229				1
8/18/2024 16:30	74.3	3	SSW	212				1
8/18/2024 17:00	75.5	5	SSW	207				1
8/18/2024 17:30	74.1	6	SSW	204				1
8/18/2024 18:00	74.1	5	WSW	244				1
8/18/2024 18:30	73.2	2	WSW	250				1
8/18/2024 19:00	72.5	3	WSW	252				1
8/18/2024 19:30	70.9	2	W	263				1
8/18/2024 20:00	68.2	1	WSW	244				1
8/18/2024 20:30	65.4	4	SSW	200				1
8/18/2024 21:00	63.2	3	SSW	200				1
8/18/2024 21:30	61.5	3	SSW	200				1
8/18/2024 22:00	60.2	3	SSW	200				1
8/18/2024 22:30	59.8	2	SSW	200				1
8/18/2024 23:00	59.6	0	SSW	200				1
8/18/2024 23:30	60	1	SSW	200				1
8/23/2024 0:00	58.4	0	SW	227				6
8/23/2024 0:30	57.3	0	SW	227				6
8/23/2024 1:00	57.5	1	SW	227				6
8/23/2024 1:30	57.3	0	S	184				6
8/23/2024 2:00	57.2	0	S	184				6
8/23/2024 2:30	56.6	2	S	184				6
8/23/2024 3:00	55.6	0	S	184				6
8/23/2024 3:30	54.2	0	S	184				6
8/23/2024 4:00	53	0	S	184				6
8/23/2024 4:30	52.4	0	S	184				6
8/23/2024 5:00	51.6	0	S	184				6
8/23/2024 5:30	51.2	0	S	184				6
8/23/2024 6:00	49.8	0	S	184				6
8/23/2024 6:30	50	3	S	191				6
8/23/2024 7:00	50.8	0	S	191				6
8/23/2024 7:30	51.3	0	S	191				6
8/23/2024 8:00	52.6	0	S	191				6
8/23/2024 8:30	55.3	2	NNE	30				6
8/23/2024 9:00	56.1	0	SSW	192				6
8/23/2024 9:30	58.4	5	S	174				6
8/23/2024 10:00	60.4	2	SSE	158				6
8/23/2024 10:30	61.3	2	WSW	255				6
8/23/2024 11:00	62	6	S	173				6
8/23/2024 11:30	64.5	4	SE	140				6
8/23/2024 12:00	64.7	3	SW	219				6
8/23/2024 12:30	64.1	11	SSW	213				6
8/23/2024 13:00	65.6	4	SW	221				6
8/23/2024 13:30	65.7	10	S	185				6
8/23/2024 14:00	61.7	3	S	185				6
8/23/2024 14:30	58.7	6	S	188				6
8/23/2024 15:00	60.1	5	SSW	209				6
8/23/2024 15:30	61.6	7	S	190				6
8/23/2024 16:00	65.9	9	SW	222				6
8/23/2024 16:30	66.3	7	SE	188				6
8/23/2024 17:00	63.3	5	SW	234				6
8/23/2024 17:30	60.5	3	WSW	244				6
8/23/2024 18:00	63.4	1	WSW	254				6
8/23/2024 18:30	62.6	1	NW	311	66	8/23/2024	6:30 PM	6

Time Stamp	Temperature (F)	Wind Speed (mph)	Wind Direction	Wind Direction (deg)	Odor Event ID	Odor Event Date	Odor Event Time	Odor Event Day of Week
8/23/2024 19:00	62.3	0	NW	313				6
8/23/2024 19:30	62.1	0	NW	313				6
8/23/2024 20:00	60.8	0	NW	315				6
8/23/2024 20:30	59.7	0	NW	315				6
8/23/2024 21:00	58.4	0	NW	315				6
8/23/2024 21:30	57.4	0	NW	315				6
8/23/2024 22:00	57.1	0	NW	315				6
8/23/2024 22:30	56.6	0	NW	315				6
8/23/2024 23:00	56.3	1	NW	315				6
8/23/2024 23:30	56.3	1	NW	315				6
11/26/2024 0:00	34.9	1	SSE	152				3
11/26/2024 0:30	35.1	0	SSE	148				3
11/26/2024 1:00	35.3	1	SSE	148				3
11/26/2024 1:30	36.2	1	SSE	148				3
11/26/2024 2:00	37	1	SSE	148				3
11/26/2024 2:30	35.9	1	SSE	148				3
11/26/2024 3:00	35.3	1	SSE	148				3
11/26/2024 3:30	36.8	0	SSE	148				3
11/26/2024 4:00	36.1	0	SSE	148				3
11/26/2024 4:30	37.7	0	SSE	148				3
11/26/2024 5:00	37.7	0	SSE	148				3
11/26/2024 5:30	38.6	3	SSE	147				3
11/26/2024 6:00	38.7	2	SE	146				3
11/26/2024 6:30	39.3	0	SE	146				3
11/26/2024 7:00	39.7	0	SE	146				3
11/26/2024 7:30	39.8	0	SE	146				3
11/26/2024 8:00	40.1	0	SE	146				3
11/26/2024 8:30	40.5	0	SE	146				3
11/26/2024 9:00	41.1	2	SE	146				3
11/26/2024 9:30	41.6	0	SE	146				3
11/26/2024 10:00	42.4	0	SE	146				3
11/26/2024 10:30	43	2	SE	146				3
11/26/2024 11:00	43.4	2	SE	146				3
11/26/2024 11:30	44.3	2	SE	143	67	11/26/2024	11:30 AM	3
11/26/2024 12:00	45	3	SE	138				3
11/26/2024 12:30	46.7	0	NNE	28				3
11/26/2024 13:00	46.9	5	SSE	169				3
11/26/2024 13:30	48.5	6	SSE	165				3
11/26/2024 14:00	48.8	7	SSE	165				3
11/26/2024 14:30	49	0	SSE	167				3
11/26/2024 15:00	50.1	0	SSE	169				3
11/26/2024 15:30	49.3	5	S	171				3
11/26/2024 16:00	48.3	0	S	171				3
11/26/2024 16:30	46.6	0	S	171				3
11/26/2024 17:00	45.4	0	S	171				3
11/26/2024 17:30	44.5	0	S	171				3
11/26/2024 18:00	44.4	0	S	171				3
11/26/2024 18:30	44.3	0	S	171				3
11/26/2024 19:00	43.8	0	S	171				3
11/26/2024 19:30	43.6	0	S	171				3
11/26/2024 20:00	43.5	0	S	171				3
11/26/2024 20:30	43.2	0	S	171				3
11/26/2024 21:00	43.7	0	S	171				3
11/26/2024 21:30	43.9	1	S	171				3
11/26/2024 22:00	43.6	0	S	171				3
11/26/2024 22:30	43.3	0	S	171				3
11/26/2024 23:00	43.3	2	S	171				3
11/26/2024 23:30	42.9	0	S	171				3
11/27/2024 0:00	42.9	0	S	171				4
11/27/2024 0:30	42.4	0	S	171				4
11/27/2024 1:00	41.7	0	S	171				4
11/27/2024 1:30	41.1	0	S	171				4
11/27/2024 2:00	40.9	0	S	171				4
11/27/2024 2:30	40.8	0	S	171				4
11/27/2024 3:00	41	1	S	171				4
11/27/2024 3:30	41.5	1	S	171				4
11/27/2024 4:00	41.2	0	S	171				4
11/27/2024 4:30	41.2	0	S	171				4
11/27/2024 5:00	41.4	0	S	171				4

Time Stamp	Temperature (F)	Wind Speed (mph)	Wind Direction	Wind Direction (deg)	Odor Event ID	Odor Event Date	Odor Event Time	Odor Event Day of Week
11/27/2024 5:30	41.4	0	S	171				4
11/27/2024 6:00	41.4	0	S	171				4
11/27/2024 6:30	41.2	0	S	171				4
11/27/2024 7:00	41	1	S	171	68	11/27/2024	7:15 AM	4
11/27/2024 7:30	40.8	0	S	171				4
11/27/2024 8:00	41.1	1	S	173				4
11/27/2024 8:30	40.6	4	S	179				4
11/27/2024 9:00	40.3	0	S	180				4
11/27/2024 9:30	40.3	2	S	180				4
11/27/2024 10:00	40.3	1	S	181				4
11/27/2024 10:30	40.1	1	SSE	164				4
11/27/2024 11:00	41.3	0	SSE	164				4
11/27/2024 11:30	41.5	4	SSE	165				4
11/27/2024 12:00	41.7	1	SSE	168				4
11/27/2024 12:30	41.4	1	NNW	342				4
11/27/2024 13:00	41.4	1	NNW	331				4
11/27/2024 13:30	41.7	0	NNW	336				4
11/27/2024 14:00	41.8	0	NNW	333				4
11/27/2024 14:30	42	2	NNW	336				4
11/27/2024 15:00	42.4	1	NNE	34				4
11/27/2024 15:30	42.1	2	WSW	252				4
11/27/2024 16:00	41.7	2	WSW	252				4
11/27/2024 16:30	41.6	0	WSW	252				4
11/27/2024 17:00	41.1	0	WSW	252				4
11/27/2024 17:30	40.2	0	WSW	252				4
11/27/2024 18:00	39.3	0	WSW	252				4
11/27/2024 18:30	36.6	0	WSW	252				4
11/27/2024 19:00	35.5	1	WSW	252				4
11/27/2024 19:30	35	1	WSW	252				4
11/27/2024 20:00	34.8	1	WSW	252				4
11/27/2024 20:30	33.5	0	WSW	252				4
11/27/2024 21:00	34.1	0	WSW	252				4
11/27/2024 21:30	34.5	0	WSW	252				4
11/27/2024 22:00	34.3	1	WSW	252				4
11/27/2024 22:30	33.9	0	WSW	252				4
11/27/2024 23:00	33.4	0	WSW	252				4
11/27/2024 23:30	32.3	0	WSW	252				4
11/30/2024 0:00	37.7	3	NNE	26				7
11/30/2024 0:30	37.6	4	NE	36				7
11/30/2024 1:00	37.5	1	NNE	29				7
11/30/2024 1:30	37.5	5	NE	37				7
11/30/2024 2:00	37.6	4	NE	38				7
11/30/2024 2:30	37.4	3	NE	36				7
11/30/2024 3:00	37.4	4	NE	41				7
11/30/2024 3:30	37.4	5	NE	42				7
11/30/2024 4:00	37.4	3	NNE	32				7
11/30/2024 4:30	37.3	5	NNE	31				7
11/30/2024 5:00	37.2	2	NE	44				7
11/30/2024 5:30	37.1	0	NE	44				7
11/30/2024 6:00	37.1	3	NE	40				7
11/30/2024 6:30	37.1	1	NE	42				7
11/30/2024 7:00	37.1	0	NE	43				7
11/30/2024 7:30	37.1	2	N	355				7
11/30/2024 8:00	37.1	6	NE	38				7
11/30/2024 8:30	37.1	0	NNE	32				7
11/30/2024 9:00	37.2	2	NE	40				7
11/30/2024 9:30	37.1	2	NNE	23				7
11/30/2024 10:00	37.2	1	NNE	22	69	11/30/2024	10:00 AM	7
11/30/2024 10:30	37.5	4	NNE	19				7
11/30/2024 11:00	37.5	4	NE	48				7
11/30/2024 11:30	37.7	2	NE	37				7
11/30/2024 12:00	38	1	ENE	61	70	11/30/2024	12:00 PM	7
11/30/2024 12:30	38.3	0	NNW	336				7
11/30/2024 13:00	38.6	5	NNE	26				7
11/30/2024 13:30	38.7	1	WSW	258				7
11/30/2024 14:00	38.9	3	WSW	258				7
11/30/2024 14:30	39.5	2	SE	128				7
11/30/2024 15:00	39.8	2	WSW	255				7
11/30/2024 15:30	40.5	1	WSW	239				7

Time Stamp	Temperature (F)	Wind Speed (mph)	Wind Direction	Wind Direction (deg)	Odor Event ID	Odor Event Date	Odor Event Time	Odor Event Day of Week
11/30/2024 16:00	40.3	1	WSW	239				7
11/30/2024 16:30	38.5	0	WSW	239				7
11/30/2024 17:00	36	0	WSW	239				7
11/30/2024 17:30	33.7	0	WSW	239				7
11/30/2024 18:00	33.2	1	WSW	239				7
11/30/2024 18:30	32.2	0	WSW	239				7
11/30/2024 19:00	31.9	0	SSW	205				7
11/30/2024 19:30	31.1	0	SSW	205				7
11/30/2024 20:00	31.1	0	SSW	205				7
11/30/2024 20:30	30.9	0	SSW	205				7
11/30/2024 21:00	30.3	0	SSW	205				7
11/30/2024 21:30	31	0	SSW	205				7
11/30/2024 22:00	29	0	SSW	205				7
11/30/2024 22:30	29.8	0	SSW	205				7
11/30/2024 23:00	28.3	0	SSW	205				7
11/30/2024 23:30	27.8	0	SSW	205				7
12/1/2024 0:00	27.9	0	SSW	205				1
12/1/2024 0:30	27.5	0	SSW	205				1
12/1/2024 1:00	28.2	3	SSW	205				1
12/1/2024 1:30	28.4	3	SSW	205				1
12/1/2024 2:00	28.6	0	SSW	205				1
12/1/2024 2:30	28.7	0	SSW	205				1
12/1/2024 3:00	28.5	0	SSW	205				1
12/1/2024 3:30	28.4	0	SSW	205				1
12/1/2024 4:00	28.1	0	SSW	205				1
12/1/2024 4:30	28.1	0	SSW	205				1
12/1/2024 5:00	27.9	0	SSW	205				1
12/1/2024 5:30	27.9	0	SSW	205				1
12/1/2024 6:00	27.6	0	SSW	205				1
12/1/2024 6:30	27.2	0	SSW	205				1
12/1/2024 7:00	27.5	0	SSW	205				1
12/1/2024 7:30	27.6	0	SSW	205				1
12/1/2024 8:00	27.7	0	SSW	205				1
12/1/2024 8:30	28.2	0	SSW	205	71	12/1/2024	8:30 AM	1
12/1/2024 9:00	29.4	0	SSW	205				1
12/1/2024 9:30	30.3	0	SSW	205				1
12/1/2024 10:00	30.3	1	SSW	205	72 & 73	12/1/2024	10:00 AM	1
12/1/2024 10:30	31	0	SSW	205				1
12/1/2024 11:00	31.9	2	SSW	207				1
12/1/2024 11:30	32.7	0	SSW	209				1
12/1/2024 12:00	33.2	3	N	5	74	12/1/2024	11:52 AM	1
12/1/2024 12:30	34.6	3	N	5				1
12/1/2024 13:00	34.9	3	NNE	26				1
12/1/2024 13:30	35.6	3	NNE	24				1
12/1/2024 14:00	35.9	0	NNE	20				1
12/1/2024 14:30	36.1	3	NNE	21				1
12/1/2024 15:00	36.4	0	NNE	30				1
12/1/2024 15:30	35.8	0	NNE	30				1
12/1/2024 16:00	35.4	0	NNE	30				1
12/1/2024 16:30	34.2	0	NNE	30				1
12/1/2024 17:00	33.2	0	NNE	30				1
12/1/2024 17:30	32.7	0	NE	49				1
12/1/2024 18:00	32.6	0	NE	48				1
12/1/2024 18:30	32.6	0	NE	48				1
12/1/2024 19:00	32.6	0	NE	49				1
12/1/2024 19:30	31.9	0	NE	49				1
12/1/2024 20:00	31.9	0	NE	49				1
12/1/2024 20:30	32.2	0	NE	49				1
12/1/2024 21:00	31.3	0	NE	49				1
12/1/2024 21:30	31.1	0	NE	50				1
12/1/2024 22:00	31.1	0	NE	50				1
12/1/2024 22:30	31.3	0	NE	50				1
12/1/2024 23:00	31.3	0	NE	50				1
12/1/2024 23:30	31.3	0	NE	50				1
12/6/2024 0:00	30.1	0	SSE	161				6
12/6/2024 0:30	29.3	0	SSE	161				6
12/6/2024 1:00	30.7	1	NE	40				6
12/6/2024 1:30	30.6	0	NE	43				6
12/6/2024 2:00	31.1	0	NE	43				6

Time Stamp	Temperature (F)	Wind Speed (mph)	Wind Direction	Wind Direction (deg)	Odor Event ID	Odor Event Date	Odor Event Time	Odor Event Day of Week
12/6/2024 2:30	30.3	0	NE	43				6
12/6/2024 3:00	29.8	0	NE	43				6
12/6/2024 3:30	28.7	0	NE	44				6
12/6/2024 4:00	28.5	3	S	184				6
12/6/2024 4:30	27.9	0	S	184				6
12/6/2024 5:00	29.1	3	NE	35				6
12/6/2024 5:30	29.1	0	NNE	34				6
12/6/2024 6:00	29.2	0	NNE	34				6
12/6/2024 6:30	28.9	0	NNE	34				6
12/6/2024 7:00	28.7	0	NNE	34				6
12/6/2024 7:30	28.3	2	NNE	34				6
12/6/2024 8:00	27.9	0	NE	35				6
12/6/2024 8:30	29.3	4	NNE	32				6
12/6/2024 9:00	29.7	1	NNE	32				6
12/6/2024 9:30	29.7	0	NNE	32	75	12/6/2024	9:45 AM	6
12/6/2024 10:00	30	0	NNE	33				6
12/6/2024 10:30	31.6	0	NNE	33				6
12/6/2024 11:00	34	2	NNE	33				6
12/6/2024 11:30	34.2	0	NNE	33				6
12/6/2024 12:00	35.7	3	NNE	33				6
12/6/2024 12:30	36.1	0	NNE	33				6
12/6/2024 13:00	37	2	NNE	33				6
12/6/2024 13:30	37.2	3	NNE	32				6
12/6/2024 14:00	38	1	NNE	32				6
12/6/2024 14:30	39.2	3	NNE	31				6
12/6/2024 15:00	38.5	0	NNE	31				6
12/6/2024 15:30	38.4	0	NNE	31				6
12/6/2024 16:00	37.5	1	NNE	31				6
12/6/2024 16:30	36.8	0	NNE	31				6
12/6/2024 17:00	36.4	0	NNE	31				6
12/6/2024 17:30	35.7	0	NNE	31				6
12/6/2024 18:00	34	0	NNE	31				6
12/6/2024 18:30	34.9	0	NNE	32				6
12/6/2024 19:00	35	0	NNE	32				6
12/6/2024 19:30	35.2	0	NNE	32				6
12/6/2024 20:00	34.6	0	NNE	32				6
12/6/2024 20:30	34.4	0	NNE	32				6
12/6/2024 21:00	34.2	0	NE	39				6
12/6/2024 21:30	33.1	0	NE	39				6
12/6/2024 22:00	33	3	NE	38				6
12/6/2024 22:30	33.5	0	N	5				6
12/6/2024 23:00	33.2	0	NNE	34				6
12/6/2024 23:30	33.2	0	NNE	15				6
12/14/2024 0:00	46.5	6	S	188				7
12/14/2024 0:30	46.4	5	S	188				7
12/14/2024 1:00	46.3	9	S	191				7
12/14/2024 1:30	46.4	2	NW	311				7
12/14/2024 2:00	46.1	9	S	176				7
12/14/2024 2:30	45.6	2	SSE	169				7
12/14/2024 3:00	45.7	2	SSW	202				7
12/14/2024 3:30	45.5	9	SW	236				7
12/14/2024 4:00	45.4	6	SW	220				7
12/14/2024 4:30	45.4	7	SW	233				7
12/14/2024 5:00	45.4	6	SW	225				7
12/14/2024 5:30	45.2	9	SSW	212				7
12/14/2024 6:00	45	8	SSW	192				7
12/14/2024 6:30	45.2	7	SE	126				7
12/14/2024 7:00	45.4	12	SSE	167				7
12/14/2024 7:30	45.1	9	SSE	152				7
12/14/2024 8:00	45	3	S	186				7
12/14/2024 8:30	45.1	4	S	188				7
12/14/2024 9:00	45.1	0	S	185				7
12/14/2024 9:30	45.5	8	S	175				7
12/14/2024 10:00	45.7	3	S	182				7
12/14/2024 10:30	45.8	0	SSW	193				7
12/14/2024 11:00	46	3	SSW	194				7
12/14/2024 11:30	46.3	3	SSW	198				7
12/14/2024 12:00	45.6	0	SSW	198				7
12/14/2024 12:30	46.5	0	SSW	198				7

Time Stamp	Temperature (F)	Wind Speed (mph)	Wind Direction	Wind Direction (deg)	Odor Event ID	Odor Event Date	Odor Event Time	Odor Event Day of Week
12/14/2024 13:00	47.2	0	SSW	198				7
12/14/2024 13:30	47	3	SSW	198	76	12/14/2024	1:30 PM	7
12/14/2024 14:00	47.1	2	SSW	196				7
12/14/2024 14:30	48	4	SSW	196				7
12/14/2024 15:00	47.1	3	S	181				7
12/14/2024 15:30	47.2	2	SSW	200				7
12/14/2024 16:00	46.9	1	SSE	159				7
12/14/2024 16:30	44.9	0	SSE	159				7
12/14/2024 17:00	43.2	0	SSE	159				7
12/14/2024 17:30	42.7	0	SSE	159				7
12/14/2024 18:00	42.4	4	SSE	159				7
12/14/2024 18:30	41.4	5	SSE	159				7
12/14/2024 19:00	42.5	5	SSW	205				7
12/14/2024 19:30	42.3	4	SSW	205				7
12/14/2024 20:00	41.2	2	SSW	192				7
12/14/2024 20:30	41.4	5	SSW	200				7
12/14/2024 21:00	41.3	4	S	184				7
12/14/2024 21:30	41.2	2	S	184				7
12/14/2024 22:00	41	3	S	181				7
12/14/2024 22:30	41.4	3	S	178				7
12/14/2024 23:00	41	5	SSW	214				7
12/14/2024 23:30	40.7	3	SSW	201				7
12/20/2024 0:00	45.5	0	NE	43				6
12/20/2024 0:30	46.9	0	SE	129				6
12/20/2024 1:00	45.2	1	SE	129				6
12/20/2024 1:30	45.4	0	SE	131				6
12/20/2024 2:00	45.2	0	SE	131				6
12/20/2024 2:30	44.6	0	SE	131				6
12/20/2024 3:00	44.8	0	SE	131				6
12/20/2024 3:30	45.8	0	SE	131				6
12/20/2024 4:00	45.9	0	SE	131				6
12/20/2024 4:30	46.2	0	SE	131				6
12/20/2024 5:00	46	0	SE	131				6
12/20/2024 5:30	45.2	0	SE	131				6
12/20/2024 6:00	46.1	2	ESE	106				6
12/20/2024 6:30	45.7	0	ESE	106				6
12/20/2024 7:00	45.6	2	ESE	106				6
12/20/2024 7:30	45.4	0	ESE	106				6
12/20/2024 8:00	45	0	ESE	106				6
12/20/2024 8:30	44.9	0	ESE	106				6
12/20/2024 9:00	45.5	0	ESE	106				6
12/20/2024 9:30	46.3	0	ESE	102				6
12/20/2024 10:00	46.6	1	E	95				6
12/20/2024 10:30	47.1	0	E	87				6
12/20/2024 11:00	47.5	0	E	88				6
12/20/2024 11:30	47.7	0	E	88				6
12/20/2024 12:00	47	1	ENE	63				6
12/20/2024 12:30	47.4	2	NE	50				6
12/20/2024 13:00	48.5	0	NE	41				6
12/20/2024 13:30	48.9	4	W	269				6
12/20/2024 14:00	49	1	W	267				6
12/20/2024 14:30	49.7	0	W	267				6
12/20/2024 15:00	50.2	0	W	267	77	12/20/2024	3:00 PM	6
12/20/2024 15:30	49.8	1	W	271				6
12/20/2024 16:00	49.6	2	W	271				6
12/20/2024 16:30	49	0	W	271				6
12/20/2024 17:00	48.1	0	W	271				6
12/20/2024 17:30	47.6	2	W	269				6
12/20/2024 18:00	46	2	W	267				6
12/20/2024 18:30	43.8	2	W	267				6
12/20/2024 19:00	45.3	1	W	267				6
12/20/2024 19:30	45.7	0	W	267				6
12/20/2024 20:00	45.7	3	W	267				6
12/20/2024 20:30	46	2	SSE	163				6
12/20/2024 21:00	45.5	0	SSE	165				6
12/20/2024 21:30	46.2	0	SSE	165				6
12/20/2024 22:00	45	2	SE	132				6
12/20/2024 22:30	44.9	0	SE	132				6
12/20/2024 23:00	45	2	SE	132				6

Time Stamp	Temperature (F)	Wind Speed (mph)	Wind Direction	Wind Direction (deg)	Odor Event ID	Odor Event Date	Odor Event Time	Odor Event Day of Week
12/20/2024 23:30	45	0	SE	132				6
12/23/2024 0:00	46.3	0	SSW	193				2
12/23/2024 0:30	44.8	2	SSW	193				2
12/23/2024 1:00	45.9	5	NE	39				2
12/23/2024 1:30	45.6	0	NE	41				2
12/23/2024 2:00	44	2	NE	41				2
12/23/2024 2:30	44	0	NE	43				2
12/23/2024 3:00	43	1	NE	43				2
12/23/2024 3:30	43.1	0	N	5				2
12/23/2024 4:00	42.4	0	NE	41				2
12/23/2024 4:30	42.9	0	NE	40				2
12/23/2024 5:00	41.3	0	NE	40				2
12/23/2024 5:30	41.1	0	NE	40				2
12/23/2024 6:00	39.3	0	NE	40				2
12/23/2024 6:30	38.3	0	NE	40				2
12/23/2024 7:00	38.5	0	NE	42				2
12/23/2024 7:30	36.6	0	NE	42				2
12/23/2024 8:00	36.3	0	NE	42				2
12/23/2024 8:30	36.9	0	NE	42				2
12/23/2024 9:00	38.1	0	NE	42				2
12/23/2024 9:30	40.1	0	NE	42	78	12/23/2024	9:30 AM - 12:30 PM	2
12/23/2024 10:00	41.4	0	NE	42	78	12/23/2024	9:30 AM - 12:30 PM	2
12/23/2024 10:30	42.2	0	NE	42	78	12/23/2024	9:30 AM - 12:30 PM	2
12/23/2024 11:00	43.2	2	NE	42	78	12/23/2024	9:30 AM - 12:30 PM	2
12/23/2024 11:30	43.6	0	NE	42	78	12/23/2024	9:30 AM - 12:30 PM	2
12/23/2024 12:00	44.3	4	NE	42	78	12/23/2024	9:30 AM - 12:30 PM	2
12/23/2024 12:30	44.8	0	NE	42	78	12/23/2024	9:30 AM - 12:30 PM	2
12/23/2024 13:00	45.1	0	NE	42				2
12/23/2024 13:30	45.1	0	NE	42				2
12/23/2024 14:00	44.9	0	NE	42	79	12/23/2024	2:00 PM	2
12/23/2024 14:30	44.5	1	NE	42				2
12/23/2024 15:00	44.5	0	S	184				2
12/23/2024 15:30	44.7	0	S	184				2
12/23/2024 16:00	44.6	5	SW	219				2
12/23/2024 16:30	44.5	1	SW	215				2
12/23/2024 17:00	44.5	0	SW	215				2
12/23/2024 17:30	44.7	1	NNE	25				2
12/23/2024 18:00	44.6	1	NNE	29				2
12/23/2024 18:30	44.7	0	W	269				2
12/23/2024 19:00	44.6	0	W	269				2
12/23/2024 19:30	44.8	0	SSE	161				2
12/23/2024 20:00	46	0	SSE	157				2
12/23/2024 20:30	46	0	SE	131				2
12/23/2024 21:00	45.8	0	E	94				2
12/23/2024 21:30	47.6	6	SSW	211				2
12/23/2024 22:00	48.8	5	WSW	238				2
12/23/2024 22:30	49.7	4	SW	215				2
12/23/2024 23:00	49	0	WSW	256				2
12/23/2024 23:30	48.7	0	SW	231				2
12/29/2024 0:00	44.9	2	W	274				1
12/29/2024 0:30	44.9	1	W	273				1
12/29/2024 1:00	44.8	0	W	273				1
12/29/2024 1:30	44.8	0	W	272				1
12/29/2024 2:00	44.7	2	W	271				1
12/29/2024 2:30	44.6	0	W	271				1
12/29/2024 3:00	44.5	1	W	271				1
12/29/2024 3:30	44.6	4	SSE	167				1
12/29/2024 4:00	44.6	0	SSE	167				1
12/29/2024 4:30	44.6	0	SSE	167				1
12/29/2024 5:00	44.8	2	S	184				1
12/29/2024 5:30	44.8	1	S	181				1
12/29/2024 6:00	44.9	6	S	163				1
12/29/2024 6:30	45	6	SSE	161				1
12/29/2024 7:00	45	0	SSE	161				1
12/29/2024 7:30	45	0	SSE	159				1
12/29/2024 8:00	45	0	SSE	159				1
12/29/2024 8:30	45.2	0	SSE	159				1
12/29/2024 9:00	45.5	0	SSE	159				1

Time Stamp	Temperature (F)	Wind Speed (mph)	Wind Direction	Wind Direction (deg)	Odor Event ID	Odor Event Date	Odor Event Time	Odor Event Day of Week
12/29/2024 9:30	46.4	2	SSE	161	80 & 81	12/29/2024	9:29 AM	1
12/29/2024 10:00	46.5	1	SSE	161				1
12/29/2024 10:30	47.8	6	SSE	165				1
12/29/2024 11:00	47.7	7	SW	216				1
12/29/2024 11:30	48.1	14	WSW	241				1
12/29/2024 12:00	48.8	4	SSW	199				1
12/29/2024 12:30	49	7	S	185				1
12/29/2024 13:00	47.9	7	SW	234				1
12/29/2024 13:30	49	7	S	186				1
12/29/2024 14:00	50	9	SSW	200				1
12/29/2024 14:30	49.4	6	SSW	200				1
12/29/2024 15:00	48.9	4	SSW	207				1
12/29/2024 15:30	46.4	7	SSW	199				1
12/29/2024 16:00	44.8	2	S	182				1
12/29/2024 16:30	44.1	2	S	182	82	12/29/2024	4:45 PM	1
12/29/2024 17:00	44.1	2	S	182				1
12/29/2024 17:30	44.3	1	S	182				1
12/29/2024 18:00	44	2	S	182				1
12/29/2024 18:30	44.3	2	S	184	81	12/29/2024	6:30 PM	1
12/29/2024 19:00	44	7	SSE	165				1
12/29/2024 19:30	43.6	2	SSW	192				1
12/29/2024 20:00	43.8	5	S	178				1
12/29/2024 20:30	43.2	4	SSW	193				1
12/29/2024 21:00	43	4	SSW	193				1
12/29/2024 21:30	42.4	0	SSW	210				1
12/29/2024 22:00	42.4	0	S	188				1
12/29/2024 22:30	42.2	2	S	185				1
12/29/2024 23:00	41.7	4	E	95				1
12/29/2024 23:30	41.5	0	NE	36				1
12/31/2024 0:00	35.7	0	SSE	169				3
12/31/2024 0:30	35.9	0	SSE	169				3
12/31/2024 1:00	37.2	0	SSE	169				3
12/31/2024 1:30	36	1	NE	51				3
12/31/2024 2:00	35.3	0	NE	51				3
12/31/2024 2:30	36.4	2	NE	51				3
12/31/2024 3:00	36.6	0	NE	51				3
12/31/2024 3:30	36.9	0	NE	51				3
12/31/2024 4:00	37	0	NE	51				3
12/31/2024 4:30	37.2	0	NE	51				3
12/31/2024 5:00	37.5	0	NE	51				3
12/31/2024 5:30	37.6	0	NE	51				3
12/31/2024 6:00	37.8	2	NE	51				3
12/31/2024 6:30	37.8	0	NE	51				3
12/31/2024 7:00	37.9	0	NE	51				3
12/31/2024 7:30	37.7	0	NE	51				3
12/31/2024 8:00	37.5	0	NE	51				3
12/31/2024 8:30	37.2	0	SE	139				3
12/31/2024 9:00	36.8	0	SE	142				3
12/31/2024 9:30	37.1	0	SE	142				3
12/31/2024 10:00	37.2	0	SE	142				3
12/31/2024 10:30	37.3	2	SSE	161				3
12/31/2024 11:00	36.7	2	S	175				3
12/31/2024 11:30	36.4	2	S	175				3
12/31/2024 12:00	36.4	5	S	173				3
12/31/2024 12:30	36.7	5	ENE	62				3
12/31/2024 13:00	37.4	0	S	174				3
12/31/2024 13:30	38.3	3	S	174				3
12/31/2024 14:00	38.5	0	S	174				3
12/31/2024 14:30	38.7	1	S	175				3
12/31/2024 15:00	38.7	2	S	175				3
12/31/2024 15:30	38.3	2	S	175	83	12/31/2024	3:45 PM	3
12/31/2024 16:00	37.9	3	S	174				3
12/31/2024 16:30	37.7	1	NE	42				3
12/31/2024 17:00	37.7	3	NNE	19				3
12/31/2024 17:30	37.7	0	NNE	25				3
12/31/2024 18:00	38	0	NNE	32				3
12/31/2024 18:30	38.1	2	NNE	32				3
12/31/2024 19:00	38.4	0	NE	35				3
12/31/2024 19:30	39.4	4	S	171				3

Time Stamp	Temperature (F)	Wind Speed (mph)	Wind Direction	Wind Direction (deg)	Odor Event ID	Odor Event Date	Odor Event Time	Odor Event Day of Week
12/31/2024 20:00	40.3	8	SSW	207				3
12/31/2024 20:30	40.7	6	S	190				3
12/31/2024 21:00	40.8	12	SW	235				3
12/31/2024 21:30	41	4	S	181				3
12/31/2024 22:00	40.8	6	S	188				3
12/31/2024 22:30	40.6	4	SW	215				3
12/31/2024 23:00	40.4	3	SW	227				3
12/31/2024 23:30	40.4	0	SSW	211				3
1/1/2025 0:00	40.4	1	SW	234	84	1/1/2025	12:00 AM	4
1/1/2025 0:30	40.4	2	SW	232				
1/1/2025 1:00	40.1	0	SW	232				
1/1/2025 1:30	39.6	0	SW	232				
1/1/2025 2:00	39.7	0	SW	232				
1/1/2025 2:30	39.7	0	SW	232				
1/1/2025 3:00	39.8	0	SW	232				
1/1/2025 3:30	40.1	0	SW	232				
1/1/2025 4:00	40.2	0	SW	232				
1/1/2025 4:30	40.4	0	SW	232				
1/1/2025 5:00	40.4	0	SW	232				
1/1/2025 5:30	40.5	0	SW	232				
1/1/2025 6:00	39.9	0	SW	232				
1/1/2025 6:30	40.2	0	SW	232				
1/1/2025 7:00	39.8	0	SW	232				
1/1/2025 7:30	39.1	0	SW	232				
1/1/2025 8:00	39	0	SW	232				
1/1/2025 8:30	40.2	0	SW	232				
1/1/2025 9:00	41	0	SW	232				
1/1/2025 9:30	41.7	0	SW	232				
1/1/2025 10:00	42.4	0	SW	232				
1/1/2025 10:30	43	0	SW	232				
1/1/2025 11:00	43.2	0	SW	232				
1/1/2025 11:30	43.4	2	SW	231				
1/1/2025 12:00	43.7	0	SW	232				
1/1/2025 12:30	44.1	0	SW	232				
1/1/2025 13:00	44.3	0	SW	232				
1/1/2025 13:30	44.4	2	SW	232				
1/1/2025 14:00	44.5	0	SW	232				
1/1/2025 14:30	44.5	2	SW	235				
1/1/2025 15:00	44.5	0	SW	236				
1/1/2025 15:30	44.8	1	NE	48				
1/1/2025 16:00	44.7	0	NE	47				
1/1/2025 16:30	44.5	1	NE	45				
1/1/2025 17:00	44.3	0	NE	45				
1/1/2025 17:30	44.3	3	NE	45				
1/1/2025 18:00	44.3	0	NE	44				
1/1/2025 18:30	44.2	0	NE	44				
1/1/2025 19:00	44.2	1	NE	43				
1/1/2025 19:30	44	0	NE	43				
1/1/2025 20:00	43.8	0	NE	43				
1/1/2025 20:30	43.8	0	NE	43				
1/1/2025 21:00	43.7	0	NE	43				
1/1/2025 21:30	43.6	0	NE	43				
1/1/2025 22:00	43.6	0	NE	43				
1/1/2025 22:30	43.6	0	NE	43				
1/1/2025 23:00	43.7	0	NE	43				
1/1/2025 23:30	43.6	0	NE	43				

Appendix B

Odor Pollutant Screening

Odor Pollutant Screening Based on 2023 Emission Inventory

CAS No.	Pollutant	2023 Emissions (lb/yr)	2023 Emissions (g/s)	Odor Threshold (g/m3)	Odor Emission Rate (m3/s)	Odor Emission Rate Percent (%)
71-55-6	1,1,1-Trichloroethane (methyl chloroform)	9.866E+01	1.419E-03	5.293E-03	2.681E-01	0.0%
79-34-5	1,1,2,2-Tetrachloroethane	2.871E+02	4.129E-03	1.600E-03	2.581E+00	0.0%
75-34-3	1,1-Dichloroethane (ethylidene dichloride)	3.583E+02	5.154E-03	4.857E-01	1.061E-02	0.0%
78-87-5	1,2-Dichloropropane (propylene dichloride)	3.134E+01	4.507E-04	1.155E-03	3.901E-01	0.0%
106-99-0	1,3-Butadiene	3.630E-01	1.374E-05	2.190E-04	6.275E-02	0.0%
78-93-3	2-Butanone (methyl ethyl ketone)	7.877E+02	1.133E-02	2.064E-04	5.489E+01	0.4%
83-32-9	Acenaphthene	1.318E-02	4.991E-07	0.000E+00	0.000E+00	0.0%
208-96-8	Acenaphthylene	4.698E-02	1.778E-06	0.000E+00	0.000E+00	0.0%
75-07-0	Acetaldehyde	7.122E+00	2.696E-04	2.703E-06	9.973E+01	0.7%
67-64-1	Acetone	6.273E+02	9.023E-03	9.502E-04	9.496E+00	0.1%
107-02-8	Acrolein	8.589E-01	3.251E-05	6.191E-06	5.252E+00	0.0%
107-13-1	Acrylonitrile	5.175E+02	7.443E-03	3.472E-03	2.144E+00	0.0%
120-12-7	Anthracene	1.736E-02	6.573E-07	0.000E+00	0.000E+00	0.0%
56-55-3	Benz[a]anthracene	1.560E-02	5.905E-07	0.000E+00	0.000E+00	0.0%
71-43-2	Benzene	2.385E+02	3.634E-03	1.502E-03	2.420E+00	0.0%
50-32-8	Benzo[a]pyrene	1.746E-03	6.608E-08	0.000E+00	0.000E+00	0.0%
205-99-2	Benzo[b]fluoranthene	9.201E-04	3.483E-08	0.000E+00	0.000E+00	0.0%
191-24-2	Benzo[g,h,i]perylene	4.540E-03	1.719E-07	0.000E+00	0.000E+00	0.0%
75-27-4	Bromodichloromethane	7.901E+02	1.136E-02	0.000E+00	0.000E+00	0.0%
106-97-8	Butane	4.274E+02	6.147E-03	1.001E-03	6.143E+00	0.0%
124-38-9	Carbon dioxide	3.040E+07	4.373E+02	7.020E+01	6.229E+00	0.0%
75-15-0	Carbon disulfide	6.803E+01	9.786E-04	4.983E-05	1.964E+01	0.1%
630-08-0	Carbon monoxide	1.135E+05	1.841E+00	0.000E+00	0.000E+00	0.0%
56-23-5	Carbon tetrachloride	9.481E-01	1.364E-05	1.057E-02	1.290E-03	0.0%
463-58-1	Carbonyl sulfide	4.535E+01	6.523E-04	1.401E-04	4.657E+00	0.0%
108-90-7	Chlorobenzene	4.336E+01	6.236E-04	4.005E-04	1.557E+00	0.0%
75-45-6	Chlorodifluoromethane (Freon 22)	1.732E+02	2.491E-03	7.080E+02	3.519E-06	0.0%
75-00-3	Chloroethane (ethyl chloride)	1.243E+02	1.787E-03	1.003E-02	1.782E-01	0.0%
67-66-3	Chloroform	5.519E+00	7.938E-05	4.980E-04	1.594E-01	0.0%
74-87-3	Chloromethane (methyl chloride)	9.413E+01	1.354E-03	2.065E-02	6.556E-02	0.0%
218-01-9	Chrysene	3.278E-03	1.241E-07	0.000E+00	0.000E+00	0.0%
53-70-3	Dibenz[a,h]anthracene	5.413E-03	2.049E-07	0.000E+00	0.000E+00	0.0%
75-71-8	Dichlorodifluoromethane (Freon 12)	2.925E+03	4.207E-02	9.880E+02	4.258E-05	0.0%
75-43-4	Dichlorofluoromethane (Freon 21)	4.155E+02	5.976E-03	0.000E+00	0.000E+00	0.0%
75-09-2	Dichloromethane (methylene chloride)	1.871E+03	2.692E-02	4.168E-03	6.458E+00	0.0%
75-18-3	Dimethyl sulfide (methyl sulfide)	7.127E+02	1.025E-02	2.541E-06	4.034E+03	28.4%
74-84-0	Ethane	3.936E+04	5.661E-01	0.000E+00	0.000E+00	0.0%
64-17-5	Ethanol	1.830E+03	2.632E-02	1.696E-04	1.552E+02	1.1%
100-41-4	Ethyl benzene	7.540E+02	1.085E-02	8.684E-06	1.249E+03	8.8%
75-08-1	Ethyl mercaptan (ethanethiol)	2.102E+02	3.023E-03	2.541E-06	1.189E+03	8.4%
106-93-4	Ethylene dibromide (EDB, 1,2-dibromoethane)	2.895E-01	4.164E-06	7.683E-02	5.419E-05	0.0%
107-06-2	Ethylene dichloride (EDC, 1,2-dichloroethane)	6.251E+01	8.992E-04	1.740E-02	5.166E-02	0.0%
206-44-0	Fluoranthene	7.066E-02	2.675E-06	0.000E+00	0.000E+00	0.0%
86-73-7	Fluorene	2.711E-01	1.026E-05	0.000E+00	0.000E+00	0.0%
50-00-0	Formaldehyde	1.096E+01	4.147E-04	3.316E-05	1.251E+01	0.1%
110-54-3	Hexane	8.724E+02	1.255E-02	5.287E-03	2.374E+00	0.0%
7783-06-4	Hydrogen sulfide	1.864E+03	2.681E-02	6.551E-06	4.093E+03	28.8%
193-39-5	Indeno[1,2,3-cd]pyrene	3.482E-03	1.318E-07	0.000E+00	0.000E+00	0.0%
67-63-0	Isopropyl alcohol	4.640E+03	6.674E-02	2.458E-03	2.715E+01	0.2%
7439-97-6	Mercury and compounds	9.025E-02	1.298E-06	0.000E+00	0.000E+00	0.0%
74-82-8	Methane	1.251E+07	1.799E+02	0.000E+00	0.000E+00	0.0%
108-10-1	Methyl isobutyl ketone (MIBK, hexone)	2.886E+02	4.151E-03	1.229E-04	3.378E+01	0.2%
74-93-1	Methyl mercaptan	1.769E+02	2.544E-03	4.132E-06	6.157E+02	4.3%
91-20-3	Naphthalene	7.874E-01	2.981E-05	6.816E-06	4.373E+00	0.0%
N/A	NMOC	8.602E+04	1.316E+00	0.000E+00	0.000E+00	0.0%
10102-44-0	NOx (as NO2)	6.138E+04	1.848E+00	1.882E-03	9.821E+02	6.9%
106-46-7	p-Dichlorobenzene (1,4-dichlorobenzene)	4.756E+01	6.841E-04	7.276E-04	9.403E-01	0.0%
109-66-0	Pentane	3.502E+02	5.037E-03	3.807E-03	1.323E+00	0.0%
85-01-8	Phenanthrene	2.730E-01	1.033E-05	0.000E+00	0.000E+00	0.0%
N/A	PM	3.908E+04	6.306E-01	0.000E+00	0.000E+00	0.0%
N/A	PM10	1.656E+04	3.067E-01	0.000E+00	0.000E+00	0.0%
74-98-6	Propane	7.133E+02	1.026E-02	2.700E+00	3.800E-03	0.0%
7446-09-5	Sulfur dioxide	9.380E+03	1.988E-01	8.646E-04	2.299E+02	1.6%
127-18-4	Tetrachloroethene (perchloroethylene)	9.530E+02	1.371E-02	5.202E-03	2.635E+00	0.0%
108-88-3	Toluene	5.582E+03	8.038E-02	9.799E-05	8.203E+02	5.8%
N/A	Total landfill gas	4.291E+07	6.172E+02	0.000E+00	0.000E+00	0.0%
156-60-5	trans-1,2-Dichloroethene	4.242E+02	6.101E-03	1.098E+00	5.555E-03	0.0%
79-01-6	Trichloroethene (TCE, trichloroethylene)	5.709E+02	8.212E-03	2.687E-03	3.056E+00	0.0%
75-69-4	Trichlorofluoromethane (Freon 11)	1.609E+02	2.314E-03	2.809E-02	8.237E-02	0.0%
75-01-4	Vinyl chloride	7.068E+02	1.017E-02	5.189E-01	1.959E-02	0.0%

Odor Pollutant Screening Based on 2023 Emission Inventory

CAS No.	Pollutant	2023 Emissions (lb/yr)	2023 Emissions (g/s)	Odor Threshold (g/m3)	Odor Emission Rate (m3/s)	Odor Emission Rate Percent (%)
75-35-4	Vinylidene chloride	2.155E+01	3.100E-04	1.983E-01	1.564E-03	0.0%
N/A	VOC	3.698E+04	6.103E-01	0.000E+00	0.000E+00	0.0%
1330-20-7	Xylene (mixture), including m-xylene, o-xylene, p-xylene	1.982E+03	2.857E-02	5.210E-05	5.483E+02	3.9%
				Total:	1.423E+04	100.0%

Appendix C

Scenario #1 Emission Rates

2023 Data	Source Name	CAS No.	Pollutant Name	Emissions (lb/yr)	Hours (hr/yr)	Emissions (g/s)
ATEI	F-LFG1	71-55-6	1,1,1-Trichloroethane (methyl chloroform)	3.483E+00	8760	5.009E-05
ATEI	F-LFG2	71-55-6	1,1,1-Trichloroethane (methyl chloroform)	9.320E+01	8760	1.340E-03
ATEI	OPEN FLARE-1	71-55-6	1,1,1-Trichloroethane (methyl chloroform)	9.464E-01	8760	1.361E-05
ATEI	OPEN FLARE-2	71-55-6	1,1,1-Trichloroethane (methyl chloroform)	1.039E+00	8760	1.495E-05
ATEI	F-LFG1	79-34-5	1,1,2,2-Tetrachloroethane	1.013E+01	8760	1.457E-04
ATEI	F-LFG2	79-34-5	1,1,2,2-Tetrachloroethane	2.712E+02	8760	3.900E-03
ATEI	OPEN FLARE-1	79-34-5	1,1,2,2-Tetrachloroethane	2.753E+00	8760	3.960E-05
ATEI	OPEN FLARE-2	79-34-5	1,1,2,2-Tetrachloroethane	3.024E+00	8760	4.350E-05
ATEI	F-LFG1	75-34-3	1,1-Dichloroethane (ethylidene dichloride)	1.265E+01	8760	1.819E-04
ATEI	F-LFG2	75-34-3	1,1-Dichloroethane (ethylidene dichloride)	3.385E+02	8760	4.869E-03
ATEI	OPEN FLARE-1	75-34-3	1,1-Dichloroethane (ethylidene dichloride)	3.437E+00	8760	4.944E-05
ATEI	OPEN FLARE-2	75-34-3	1,1-Dichloroethane (ethylidene dichloride)	3.775E+00	8760	5.430E-05
ATEI	F-LFG1	78-87-5	1,2-Dichloropropane (propylene dichloride)	1.106E+00	8760	1.591E-05
ATEI	F-LFG2	78-87-5	1,2-Dichloropropane (propylene dichloride)	2.960E+01	8760	4.257E-04
ATEI	OPEN FLARE-1	78-87-5	1,2-Dichloropropane (propylene dichloride)	3.006E-01	8760	4.323E-06
ATEI	OPEN FLARE-2	78-87-5	1,2-Dichloropropane (propylene dichloride)	3.301E-01	8760	4.748E-06
ATEI	TIP-2	106-99-0	1,3-Butadiene	2.046E-01	3322	7.759E-06
ATEI	TIP-3	106-99-0	1,3-Butadiene	1.585E-01	3337	5.983E-06
ATEI	F-LFG1	78-93-3	2-Butanone (methyl ethyl ketone)	2.780E+01	8760	3.999E-04
ATEI	F-LFG2	78-93-3	2-Butanone (methyl ethyl ketone)	7.441E+02	8760	1.070E-02
ATEI	OPEN FLARE-1	78-93-3	2-Butanone (methyl ethyl ketone)	7.556E+00	8760	1.087E-04
ATEI	OPEN FLARE-2	78-93-3	2-Butanone (methyl ethyl ketone)	8.299E+00	8760	1.194E-04
ATEI	TIP-2	83-32-9	Acenaphthene	7.430E-03	3322	2.818E-07
ATEI	TIP-3	83-32-9	Acenaphthene	5.755E-03	3337	2.173E-07
ATEI	TIP-2	208-96-8	Acenaphthylene	2.647E-02	3322	1.004E-06
ATEI	TIP-3	208-96-8	Acenaphthylene	2.051E-02	3337	7.743E-07
ATEI	TIP-2	75-07-0	Acetaldehyde	4.013E+00	3322	1.522E-04
ATEI	TIP-3	75-07-0	Acetaldehyde	3.108E+00	3337	1.174E-04
ATEI	F-LFG1	67-64-1	Acetone	2.214E+01	8760	3.185E-04
ATEI	F-LFG2	67-64-1	Acetone	5.925E+02	8760	8.523E-03
ATEI	OPEN FLARE-1	67-64-1	Acetone	6.017E+00	8760	8.654E-05
ATEI	OPEN FLARE-2	67-64-1	Acetone	6.609E+00	8760	9.506E-05
ATEI	TIP-2	107-02-8	Acrolein	4.840E-01	3322	1.836E-05
ATEI	TIP-3	107-02-8	Acrolein	3.749E-01	3337	1.415E-05
ATEI	F-LFG1	107-13-1	Acrylonitrile	1.827E+01	8760	2.627E-04
ATEI	F-LFG2	107-13-1	Acrylonitrile	4.888E+02	8760	7.031E-03
ATEI	OPEN FLARE-1	107-13-1	Acrylonitrile	4.964E+00	8760	7.139E-05
ATEI	OPEN FLARE-2	107-13-1	Acrylonitrile	5.452E+00	8760	7.842E-05
ATEI	TIP-2	120-12-7	Anthracene	9.784E-03	3322	3.711E-07
ATEI	TIP-3	120-12-7	Anthracene	7.579E-03	3337	2.862E-07
ATEI	TIP-2	56-55-3	Benz[a]anthracene	8.790E-03	3322	3.334E-07
ATEI	TIP-3	56-55-3	Benz[a]anthracene	6.809E-03	3337	2.571E-07
ATEI	F-LFG1	71-43-2	Benzene	8.114E+00	8760	1.167E-04
ATEI	F-LFG2	71-43-2	Benzene	2.171E+02	8760	3.123E-03
ATEI	OPEN FLARE-1	71-43-2	Benzene	2.205E+00	8760	3.171E-05
ATEI	OPEN FLARE-2	71-43-2	Benzene	2.422E+00	8760	3.483E-05
ATEI	TIP-2	71-43-2	Benzene	4.882E+00	3322	1.852E-04
ATEI	TIP-3	71-43-2	Benzene	3.781E+00	3337	1.428E-04
ATEI	TIP-2	50-32-8	Benzo[a]pyrene	9.836E-04	3322	3.731E-08
ATEI	TIP-3	50-32-8	Benzo[a]pyrene	7.619E-04	3337	2.877E-08
ATEI	TIP-2	205-99-2	Benzo[b]fluoranthene	5.185E-04	3322	1.967E-08
ATEI	TIP-3	205-99-2	Benzo[b]fluoranthene	4.016E-04	3337	1.516E-08
ATEI	TIP-2	191-24-2	Benzo[g,h,i]perylene	2.559E-03	3322	9.704E-08
ATEI	TIP-3	191-24-2	Benzo[g,h,i]perylene	1.982E-03	3337	7.483E-08
ATEI	F-LFG1	75-27-4	Bromodichloromethane	2.789E+01	8760	4.011E-04
ATEI	F-LFG2	75-27-4	Bromodichloromethane	7.463E+02	8760	1.073E-02
ATEI	OPEN FLARE-1	75-27-4	Bromodichloromethane	7.578E+00	8760	1.090E-04
ATEI	OPEN FLARE-2	75-27-4	Bromodichloromethane	8.324E+00	8760	1.197E-04
LandGem	F-LFG (FUG)	106-97-8	Butane	4.032E+02	8760	5.799E-03
LandGem	OPEN FLARE-1	106-97-8	Butane	1.210E+01	8760	1.740E-04
LandGem	OPEN FLARE-2	106-97-8	Butane	1.210E+01	8760	1.740E-04
LandGem	F-LFG (FUG)	124-38-9	Carbon dioxide	2.868E+07	8760	4.125E+02
LandGem	OPEN FLARE-1	124-38-9	Carbon dioxide	8.604E+05	8760	1.238E+01
LandGem	OPEN FLARE-2	124-38-9	Carbon dioxide	8.604E+05	8760	1.238E+01
ATEI	F-LFG1	75-15-0	Carbon disulfide	2.401E+00	8760	3.454E-05
ATEI	F-LFG2	75-15-0	Carbon disulfide	6.426E+01	8760	9.243E-04
ATEI	OPEN FLARE-1	75-15-0	Carbon disulfide	6.525E-01	8760	9.386E-06
ATEI	OPEN FLARE-2	75-15-0	Carbon disulfide	7.167E-01	8760	1.031E-05
Annual TV	AIA	630-08-0	Carbon monoxide	2.000E+03	8760	2.877E-02
Annual TV	F-LFG1	630-08-0	Carbon monoxide	2.200E+02	8760	3.164E-03
Annual TV	F-LFG2	630-08-0	Carbon monoxide	5.880E+03	8760	8.458E-02

2023 Data	Source Name	CAS No.	Pollutant Name	Emissions (lb/yr)	Hours (hr/yr)	Emissions (g/s)
Annual TV	OPEN FLARE-1	630-08-0	Carbon monoxide	3.184E+04	8760	4.580E-01
Annual TV	OPEN FLARE-2	630-08-0	Carbon monoxide	6.472E+04	8760	9.309E-01
Annual TV	TIP-2	630-08-0	Carbon monoxide	5.000E+03	3322	1.896E-01
Annual TV	TIP-3	630-08-0	Carbon monoxide	3.860E+03	3337	1.457E-01
ATEI	F-LFG1	56-23-5	Carbon tetrachloride	3.347E-02	8760	4.814E-07
ATEI	F-LFG2	56-23-5	Carbon tetrachloride	8.956E-01	8760	1.288E-05
ATEI	OPEN FLARE-1	56-23-5	Carbon tetrachloride	9.094E-03	8760	1.308E-07
ATEI	OPEN FLARE-2	56-23-5	Carbon tetrachloride	9.989E-03	8760	1.437E-07
ATEI	F-LFG1	463-58-1	Carbonyl sulfide	1.601E+00	8760	2.302E-05
ATEI	F-LFG2	463-58-1	Carbonyl sulfide	4.284E+01	8760	6.162E-04
ATEI	OPEN FLARE-1	463-58-1	Carbonyl sulfide	4.350E-01	8760	6.257E-06
ATEI	OPEN FLARE-2	463-58-1	Carbonyl sulfide	4.778E-01	8760	6.872E-06
ATEI	F-LFG1	108-90-7	Chlorobenzene	1.530E+00	8760	2.201E-05
ATEI	F-LFG2	108-90-7	Chlorobenzene	4.095E+01	8760	5.891E-04
ATEI	OPEN FLARE-1	108-90-7	Chlorobenzene	4.159E-01	8760	5.982E-06
ATEI	OPEN FLARE-2	108-90-7	Chlorobenzene	4.568E-01	8760	6.570E-06
ATEI	F-LFG1	75-45-6	Chlorodifluoromethane (Freon 22)	6.113E+00	8760	8.793E-05
ATEI	F-LFG2	75-45-6	Chlorodifluoromethane (Freon 22)	1.636E+02	8760	2.353E-03
ATEI	OPEN FLARE-1	75-45-6	Chlorodifluoromethane (Freon 22)	1.661E+00	8760	2.389E-05
ATEI	OPEN FLARE-2	75-45-6	Chlorodifluoromethane (Freon 22)	1.825E+00	8760	2.625E-05
ATEI	F-LFG1	75-00-3	Chloroethane (ethyl chloride)	4.386E+00	8760	6.309E-05
ATEI	F-LFG2	75-00-3	Chloroethane (ethyl chloride)	1.174E+02	8760	1.688E-03
ATEI	OPEN FLARE-1	75-00-3	Chloroethane (ethyl chloride)	1.192E+00	8760	1.714E-05
ATEI	OPEN FLARE-2	75-00-3	Chloroethane (ethyl chloride)	1.309E+00	8760	1.883E-05
ATEI	F-LFG1	67-66-3	Chloroform	1.948E-01	8760	2.802E-06
ATEI	F-LFG2	67-66-3	Chloroform	5.213E+00	8760	7.498E-05
ATEI	OPEN FLARE-1	67-66-3	Chloroform	5.293E-02	8760	7.613E-07
ATEI	OPEN FLARE-2	67-66-3	Chloroform	5.814E-02	8760	8.362E-07
ATEI	F-LFG1	74-87-3	Chloromethane (methyl chloride)	3.322E+00	8760	4.779E-05
ATEI	F-LFG2	74-87-3	Chloromethane (methyl chloride)	8.891E+01	8760	1.279E-03
ATEI	OPEN FLARE-1	74-87-3	Chloromethane (methyl chloride)	9.029E-01	8760	1.299E-05
ATEI	OPEN FLARE-2	74-87-3	Chloromethane (methyl chloride)	9.917E-01	8760	1.426E-05
ATEI	TIP-2	218-01-9	Chrysene	1.847E-03	3322	7.005E-08
ATEI	TIP-3	218-01-9	Chrysene	1.431E-03	3337	5.402E-08
ATEI	TIP-2	53-70-3	Dibenz[a,h]anthracene	3.050E-03	3322	1.157E-07
ATEI	TIP-3	53-70-3	Dibenz[a,h]anthracene	2.363E-03	3337	8.921E-08
ATEI	F-LFG1	75-71-8	Dichlorodifluoromethane (Freon 12)	1.032E+02	8760	1.485E-03
ATEI	F-LFG2	75-71-8	Dichlorodifluoromethane (Freon 12)	2.763E+03	8760	3.974E-02
ATEI	OPEN FLARE-1	75-71-8	Dichlorodifluoromethane (Freon 12)	2.805E+01	8760	4.035E-04
ATEI	OPEN FLARE-2	75-71-8	Dichlorodifluoromethane (Freon 12)	3.081E+01	8760	4.432E-04
ATEI	F-LFG1	75-43-4	Dichlorofluoromethane (Freon 21)	1.466E+01	8760	2.109E-04
ATEI	F-LFG2	75-43-4	Dichlorofluoromethane (Freon 21)	3.924E+02	8760	5.645E-03
ATEI	OPEN FLARE-1	75-43-4	Dichlorofluoromethane (Freon 21)	3.985E+00	8760	5.732E-05
ATEI	OPEN FLARE-2	75-43-4	Dichlorofluoromethane (Freon 21)	4.377E+00	8760	6.296E-05
ATEI	F-LFG1	75-09-2	Dichloromethane (methylene chloride)	6.606E+01	8760	9.501E-04
ATEI	F-LFG2	75-09-2	Dichloromethane (methylene chloride)	1.768E+03	8760	2.543E-02
ATEI	OPEN FLARE-1	75-09-2	Dichloromethane (methylene chloride)	1.795E+01	8760	2.582E-04
ATEI	OPEN FLARE-2	75-09-2	Dichloromethane (methylene chloride)	1.972E+01	8760	2.836E-04
LandGem	F-LFG (FUG)	75-18-3	Dimethyl sulfide (methyl sulfide)	6.724E+02	8760	9.671E-03
LandGem	OPEN FLARE-1	75-18-3	Dimethyl sulfide (methyl sulfide)	2.017E+01	8760	2.901E-04
LandGem	OPEN FLARE-2	75-18-3	Dimethyl sulfide (methyl sulfide)	2.017E+01	8760	2.901E-04
LandGem	F-LFG (FUG)	74-84-0	Ethane	3.713E+04	8760	5.341E-01
LandGem	OPEN FLARE-1	74-84-0	Ethane	1.114E+03	8760	1.602E-02
LandGem	OPEN FLARE-2	74-84-0	Ethane	1.114E+03	8760	1.602E-02
LandGem	F-LFG (FUG)	64-17-5	Ethanol	1.726E+03	8760	2.483E-02
LandGem	OPEN FLARE-1	64-17-5	Ethanol	5.179E+01	8760	7.449E-04
LandGem	OPEN FLARE-2	64-17-5	Ethanol	5.179E+01	8760	7.449E-04
ATEI	F-LFG1	100-41-4	Ethyl benzene	2.662E+01	8760	3.828E-04
ATEI	F-LFG2	100-41-4	Ethyl benzene	7.122E+02	8760	1.024E-02
ATEI	OPEN FLARE-1	100-41-4	Ethyl benzene	7.233E+00	8760	1.040E-04
ATEI	OPEN FLARE-2	100-41-4	Ethyl benzene	7.944E+00	8760	1.143E-04
LandGem	F-LFG (FUG)	75-08-1	Ethyl mercaptan (ethanethiol)	1.983E+02	8760	2.852E-03
LandGem	OPEN FLARE-1	75-08-1	Ethyl mercaptan (ethanethiol)	5.948E+00	8760	8.555E-05
LandGem	OPEN FLARE-2	75-08-1	Ethyl mercaptan (ethanethiol)	5.948E+00	8760	8.555E-05
ATEI	F-LFG1	106-93-4	Ethylene dibromide (EDB, 1,2-dibromoethane)	1.022E-02	8760	1.470E-07
ATEI	F-LFG2	106-93-4	Ethylene dibromide (EDB, 1,2-dibromoethane)	2.734E-01	8760	3.933E-06
ATEI	OPEN FLARE-1	106-93-4	Ethylene dibromide (EDB, 1,2-dibromoethane)	2.777E-03	8760	3.994E-08
ATEI	OPEN FLARE-2	106-93-4	Ethylene dibromide (EDB, 1,2-dibromoethane)	3.050E-03	8760	4.387E-08
ATEI	F-LFG1	107-06-2	Ethylene dichloride (EDC, 1,2-dichloroethane)	2.207E+00	8760	3.174E-05
ATEI	F-LFG2	107-06-2	Ethylene dichloride (EDC, 1,2-dichloroethane)	5.905E+01	8760	8.493E-04
ATEI	OPEN FLARE-1	107-06-2	Ethylene dichloride (EDC, 1,2-dichloroethane)	5.996E-01	8760	8.625E-06

2023 Data	Source Name	CAS No.	Pollutant Name	Emissions (lb/yr)	Hours (hr/yr)	Emissions (g/s)
ATEI	OPEN FLARE-2	107-06-2	Ethylene dichloride (EDC, 1,2-dichloroethane)	6.586E-01	8760	9.473E-06
ATEI	TIP-2	206-44-0	Fluoranthene	3.982E-02	3322	1.510E-06
ATEI	TIP-3	206-44-0	Fluoranthene	3.084E-02	3337	1.165E-06
ATEI	TIP-2	86-73-7	Fluorene	1.528E-01	3322	5.795E-06
ATEI	TIP-3	86-73-7	Fluorene	1.183E-01	3337	4.468E-06
ATEI	TIP-2	50-00-0	Formaldehyde	6.174E+00	3322	2.342E-04
ATEI	TIP-3	50-00-0	Formaldehyde	4.782E+00	3337	1.806E-04
ATEI	F-LFG1	110-54-3	Hexane	3.079E+01	8760	4.429E-04
ATEI	F-LFG2	110-54-3	Hexane	8.240E+02	8760	1.185E-02
ATEI	OPEN FLARE-1	110-54-3	Hexane	8.368E+00	8760	1.204E-04
ATEI	OPEN FLARE-2	110-54-3	Hexane	9.191E+00	8760	1.322E-04
ATEI	F-LFG1	7783-06-4	Hydrogen sulfide	6.580E+01	8760	9.464E-04
ATEI	F-LFG2	7783-06-4	Hydrogen sulfide	1.761E+03	8760	2.533E-02
ATEI	OPEN FLARE-1	7783-06-4	Hydrogen sulfide	1.788E+01	8760	2.572E-04
ATEI	OPEN FLARE-2	7783-06-4	Hydrogen sulfide	1.964E+01	8760	2.825E-04
ATEI	TIP-2	193-39-5	Indeno[1,2,3-cd]pyrene	1.962E-03	3322	7.442E-08
ATEI	TIP-3	193-39-5	Indeno[1,2,3-cd]pyrene	1.520E-03	3337	5.739E-08
ATEI	F-LFG1	67-63-0	Isopropyl alcohol	1.638E+02	8760	2.356E-03
ATEI	F-LFG2	67-63-0	Isopropyl alcohol	4.383E+03	8760	6.304E-02
ATEI	OPEN FLARE-1	67-63-0	Isopropyl alcohol	4.451E+01	8760	6.401E-04
ATEI	OPEN FLARE-2	67-63-0	Isopropyl alcohol	4.888E+01	8760	7.031E-04
ATEI	F-LFG1	7439-97-6	Mercury and compounds	3.186E-03	8760	4.582E-08
ATEI	F-LFG2	7439-97-6	Mercury and compounds	8.525E-02	8760	1.226E-06
ATEI	OPEN FLARE-1	7439-97-6	Mercury and compounds	8.657E-04	8760	1.245E-08
ATEI	OPEN FLARE-2	7439-97-6	Mercury and compounds	9.508E-04	8760	1.368E-08
LandGem	F-LFG (FUG)	74-82-8	Methane	1.180E+07	8760	1.697E+02
LandGem	OPEN FLARE-1	74-82-8	Methane	3.540E+05	8760	5.092E+00
LandGem	OPEN FLARE-2	74-82-8	Methane	3.540E+05	8760	5.092E+00
ATEI	F-LFG1	108-10-1	Methyl isobutyl ketone (MIBK, hexone)	1.019E+01	8760	1.465E-04
ATEI	F-LFG2	108-10-1	Methyl isobutyl ketone (MIBK, hexone)	2.726E+02	8760	3.921E-03
ATEI	OPEN FLARE-1	108-10-1	Methyl isobutyl ketone (MIBK, hexone)	2.768E+00	8760	3.981E-05
ATEI	OPEN FLARE-2	108-10-1	Methyl isobutyl ketone (MIBK, hexone)	3.040E+00	8760	4.373E-05
LandGem	F-LFG (FUG)	74-93-1	Methyl mercaptan	1.669E+02	8760	2.400E-03
LandGem	OPEN FLARE-1	74-93-1	Methyl mercaptan	5.006E+00	8760	7.201E-05
LandGem	OPEN FLARE-2	74-93-1	Methyl mercaptan	5.006E+00	8760	7.201E-05
ATEI	TIP-2	91-20-3	Naphthalene	4.437E-01	3322	1.683E-05
ATEI	TIP-3	91-20-3	Naphthalene	3.437E-01	3337	1.298E-05
Annual TV	AIA	N/A	NMOC	2.000E+03	8760	2.877E-02
Annual TV	F-LFG1	N/A	NMOC	2.840E+03	8760	4.085E-02
Annual TV	F-LFG2	N/A	NMOC	7.596E+04	8760	1.093E+00
Annual TV	OPEN FLARE-1	N/A	NMOC	7.800E+02	8760	1.122E-02
Annual TV	OPEN FLARE-2	N/A	NMOC	8.600E+02	8760	1.237E-02
Annual TV	PCS	N/A	NMOC	2.400E+02	8760	3.452E-03
Annual TV	TIP-2	N/A	NMOC	1.880E+03	3322	7.131E-02
Annual TV	TIP-3	N/A	NMOC	1.460E+03	3337	5.513E-02
Annual TV	AIA	10102-44-0	NOx (as NO2)	2.000E+03	8760	2.877E-02
Annual TV	OPEN FLARE-1	10102-44-0	NOx (as NO2)	6.360E+03	8760	9.148E-02
Annual TV	OPEN FLARE-2	10102-44-0	NOx (as NO2)	1.190E+04	8760	1.712E-01
Annual TV	TIP-2	10102-44-0	NOx (as NO2)	2.318E+04	3322	8.792E-01
Annual TV	TIP-3	10102-44-0	NOx (as NO2)	1.794E+04	3337	6.774E-01
ATEI	F-LFG1	106-46-7	p-Dichlorobenzene (1,4-dichlorobenzene)	1.679E+00	8760	2.415E-05
ATEI	F-LFG2	106-46-7	p-Dichlorobenzene (1,4-dichlorobenzene)	4.493E+01	8760	6.462E-04
ATEI	OPEN FLARE-1	106-46-7	p-Dichlorobenzene (1,4-dichlorobenzene)	4.562E-01	8760	6.562E-06
ATEI	OPEN FLARE-2	106-46-7	p-Dichlorobenzene (1,4-dichlorobenzene)	5.011E-01	8760	7.207E-06
LandGem	F-LFG (FUG)	109-66-0	Pentane	3.303E+02	8760	4.751E-03
LandGem	OPEN FLARE-1	109-66-0	Pentane	9.910E+00	8760	1.425E-04
LandGem	OPEN FLARE-2	109-66-0	Pentane	9.910E+00	8760	1.425E-04
ATEI	TIP-2	85-01-8	Phenanthrene	1.538E-01	3322	5.834E-06
ATEI	TIP-3	85-01-8	Phenanthrene	1.192E-01	3337	4.499E-06
Annual TV	AIA	N/A	PM	2.000E+03	8760	2.877E-02
Annual TV	OPEN FLARE-1	N/A	PM	2.700E+03	8760	3.884E-02
Annual TV	OPEN FLARE-2	N/A	PM	2.980E+03	8760	4.286E-02
Annual TV	PIR	N/A	PM	1.768E+04	8760	2.543E-01
Annual TV	TIP-2	N/A	PM	1.640E+03	3322	6.220E-02
Annual TV	TIP-3	N/A	PM	1.280E+03	3337	4.833E-02
Annual TV	UPR-1	N/A	PM	1.260E+03	8760	1.812E-02
Annual TV	UPR-2	N/A	PM	9.540E+03	8760	1.372E-01
Annual TV	AIA	N/A	PM10	2.000E+03	8760	2.877E-02
Annual TV	OPEN FLARE-1	N/A	PM10	2.700E+03	8760	3.884E-02
Annual TV	OPEN FLARE-2	N/A	PM10	2.980E+03	8760	4.286E-02
Annual TV	PIR	N/A	PM10	3.420E+03	8760	4.919E-02

2023 Data	Source Name	CAS No.	Pollutant Name	Emissions (lb/yr)	Hours (hr/yr)	Emissions (g/s)
Annual TV	TIP-2	N/A	PM10	1.640E+03	3322	6.220E-02
Annual TV	TIP-3	N/A	PM10	1.280E+03	3337	4.833E-02
Annual TV	UPR-1	N/A	PM10	5.000E+02	8760	7.192E-03
Annual TV	UPR-2	N/A	PM10	2.040E+03	8760	2.934E-02
LandGem	F-LFG (FUG)	74-98-6	Propane	6.729E+02	8760	9.679E-03
LandGem	OPEN FLARE-1	74-98-6	Propane	2.019E+01	8760	2.904E-04
LandGem	OPEN FLARE-2	74-98-6	Propane	2.019E+01	8760	2.904E-04
Annual TV	AIA	7446-09-5	Sulfur dioxide	2.000E+03	8760	2.877E-02
Annual TV	OPEN FLARE-1	7446-09-5	Sulfur dioxide	2.220E+03	8760	3.193E-02
Annual TV	OPEN FLARE-2	7446-09-5	Sulfur dioxide	2.440E+03	8760	3.510E-02
Annual TV	TIP-2	7446-09-5	Sulfur dioxide	1.540E+03	3322	5.841E-02
Annual TV	TIP-3	7446-09-5	Sulfur dioxide	1.180E+03	3337	4.455E-02
ATEI	F-LFG1	127-18-4	Tetrachloroethene (perchloroethylene)	3.364E+01	8760	4.839E-04
ATEI	F-LFG2	127-18-4	Tetrachloroethene (perchloroethylene)	9.002E+02	8760	1.295E-02
ATEI	OPEN FLARE-1	127-18-4	Tetrachloroethene (perchloroethylene)	9.141E+00	8760	1.315E-04
ATEI	OPEN FLARE-2	127-18-4	Tetrachloroethene (perchloroethylene)	1.004E+01	8760	1.444E-04
ATEI	F-LFG1	108-88-3	Toluene	1.969E+02	8760	2.832E-03
ATEI	F-LFG2	108-88-3	Toluene	5.269E+03	8760	7.579E-02
ATEI	OPEN FLARE-1	108-88-3	Toluene	5.351E+01	8760	7.696E-04
ATEI	OPEN FLARE-2	108-88-3	Toluene	5.877E+01	8760	8.453E-04
ATEI	TIP-2	108-88-3	Toluene	2.140E+00	3322	8.117E-05
ATEI	TIP-3	108-88-3	Toluene	1.658E+00	3337	6.259E-05
LandGem	F-LFG (FUG)	N/A	Total landfill gas	4.048E+07	8760	5.823E+02
LandGem	OPEN FLARE-1	N/A	Total landfill gas	1.214E+06	8760	1.747E+01
LandGem	OPEN FLARE-2	N/A	Total landfill gas	1.214E+06	8760	1.747E+01
ATEI	F-LFG1	156-60-5	trans-1,2-Dichloroethene	1.497E+01	8760	2.154E-04
ATEI	F-LFG2	156-60-5	trans-1,2-Dichloroethene	4.007E+02	8760	5.763E-03
ATEI	OPEN FLARE-1	156-60-5	trans-1,2-Dichloroethene	4.069E+00	8760	5.852E-05
ATEI	OPEN FLARE-2	156-60-5	trans-1,2-Dichloroethene	4.469E+00	8760	6.428E-05
ATEI	F-LFG1	79-01-6	Trichloroethene (TCE, trichloroethylene)	2.015E+01	8760	2.899E-04
ATEI	F-LFG2	79-01-6	Trichloroethene (TCE, trichloroethylene)	5.393E+02	8760	7.757E-03
ATEI	OPEN FLARE-1	79-01-6	Trichloroethene (TCE, trichloroethylene)	5.476E+00	8760	7.877E-05
ATEI	OPEN FLARE-2	79-01-6	Trichloroethene (TCE, trichloroethylene)	6.015E+00	8760	8.651E-05
ATEI	F-LFG1	75-69-4	Trichlorofluoromethane (Freon 11)	5.678E+00	8760	8.167E-05
ATEI	F-LFG2	75-69-4	Trichlorofluoromethane (Freon 11)	1.520E+02	8760	2.186E-03
ATEI	OPEN FLARE-1	75-69-4	Trichlorofluoromethane (Freon 11)	1.543E+00	8760	2.219E-05
ATEI	OPEN FLARE-2	75-69-4	Trichlorofluoromethane (Freon 11)	1.695E+00	8760	2.438E-05
ATEI	F-LFG1	75-01-4	Vinyl chloride	2.495E+01	8760	3.589E-04
ATEI	F-LFG2	75-01-4	Vinyl chloride	6.676E+02	8760	9.603E-03
ATEI	OPEN FLARE-1	75-01-4	Vinyl chloride	6.780E+00	8760	9.751E-05
ATEI	OPEN FLARE-2	75-01-4	Vinyl chloride	7.446E+00	8760	1.071E-04
ATEI	F-LFG1	75-35-4	Vinylidene chloride	7.607E-01	8760	1.094E-05
ATEI	F-LFG2	75-35-4	Vinylidene chloride	2.036E+01	8760	2.928E-04
ATEI	OPEN FLARE-1	75-35-4	Vinylidene chloride	2.067E-01	8760	2.973E-06
ATEI	OPEN FLARE-2	75-35-4	Vinylidene chloride	2.271E-01	8760	3.266E-06
Annual TV	AIA	N/A	VOC	2.000E+03	8760	2.877E-02
Annual TV	F-LFG1	N/A	VOC	1.100E+03	8760	1.582E-02
Annual TV	F-LFG2	N/A	VOC	2.960E+04	8760	4.258E-01
Annual TV	OPEN FLARE-1	N/A	VOC	3.400E+02	8760	4.890E-03
Annual TV	OPEN FLARE-2	N/A	VOC	3.600E+02	8760	5.178E-03
Annual TV	PCS	N/A	VOC	2.400E+02	8760	3.452E-03
Annual TV	TIP-2	N/A	VOC	1.880E+03	3322	7.131E-02
Annual TV	TIP-3	N/A	VOC	1.460E+03	3337	5.513E-02
ATEI	F-LFG1	1330-20-7	Xylene (mixture), including m-xylene, o-xylene, p-xylene	6.986E+01	8760	1.005E-03
ATEI	F-LFG2	1330-20-7	Xylene (mixture), including m-xylene, o-xylene, p-xylene	1.869E+03	8760	2.689E-02
ATEI	OPEN FLARE-1	1330-20-7	Xylene (mixture), including m-xylene, o-xylene, p-xylene	1.898E+01	8760	2.730E-04
ATEI	OPEN FLARE-2	1330-20-7	Xylene (mixture), including m-xylene, o-xylene, p-xylene	2.085E+01	8760	2.999E-04
ATEI	TIP-2	1330-20-7	Xylene (mixture), including m-xylene, o-xylene, p-xylene	1.491E+00	3322	5.656E-05
ATEI	TIP-3	1330-20-7	Xylene (mixture), including m-xylene, o-xylene, p-xylene	1.155E+00	3337	4.361E-05

Pollutants Added from 2023 LandGem Inventory

Pollutant	2023 LandGem Gas Generated (tons/yr)	2023 LandGem Gas Generated (lb/yr)	2023 LandGem Fugitives (lb/yr) *	2023 LandGem Open Flare 1 (lb/yr) **	2023 LandGem Open Flare 2 (lb/yr) **
Total landfill gas	8.10E+04	1.62E+08	4.05E+07	1.21E+06	1.21E+06
Methane	2.36E+04	4.72E+07	1.18E+07	3.54E+05	3.54E+05
Carbon dioxide	5.74E+04	1.15E+08	2.87E+07	8.60E+05	8.60E+05
Butane - VOC	8.06E-01	1.61E+03	4.03E+02	1.21E+01	1.21E+01
Dimethyl sulfide (methyl sulfide) - VOC	1.34E+00	2.69E+03	6.72E+02	2.02E+01	2.02E+01
Ethane	7.43E+01	1.49E+05	3.71E+04	1.11E+03	1.11E+03
Ethanol - VOC	3.45E+00	6.90E+03	1.73E+03	5.18E+01	5.18E+01
Ethyl mercaptan (ethanethiol) - VOC	3.97E-01	7.93E+02	1.98E+02	5.95E+00	5.95E+00
Methyl mercaptan - VOC	3.34E-01	6.67E+02	1.67E+02	5.01E+00	5.01E+00
Pentane - VOC	6.61E-01	1.32E+03	3.30E+02	9.91E+00	9.91E+00
Propane - VOC	1.35E+00	2.69E+03	6.73E+02	2.02E+01	2.02E+01

Notes:

* Fugitive emissions assumed 75% gas collection and 25% fugitive loss.

** Flare emissions assumed 98% destruction of the 75% gas collection, then a 50% / 50% split for Open Flare 1 and Open Flare 2.

Appendix D

Scenario #2 Emission Rates

2052 Data	Source Name	CAS No.	Pollutant Name	Emission Factor Reference	Emissions (lb/yr)	Hours (hr/yr)	Emissions (g/s)
LandGEM	FUG	75-18-3	Dimethyl sulfide (methyl sulfide)	LandGEM	1,153.66	8760	1.66E-02
LandGEM	FUG_EXP	75-18-3	Dimethyl sulfide (methyl sulfide)	LandGEM	271.94	8760	3.91E-03
LandGEM	EFLARE-1	75-18-3	Dimethyl sulfide (methyl sulfide)	LandGEM	85.54	8760	1.23E-03
LandGEM	FUG	100-41-4	Ethyl benzene	AP-42	1,145.09	8760	1.65E-02
LandGEM	FUG_EXP	100-41-4	Ethyl benzene	AP-42	269.92	8760	3.88E-03
LandGEM	EFLARE-1	100-41-4	Ethyl benzene	AP-42	84.90	8760	1.22E-03
LandGEM	FUG	75-08-1	Ethyl mercaptan (ethanethiol)	LandGEM	340.18	8760	4.89E-03
LandGEM	FUG_EXP	75-08-1	Ethyl mercaptan (ethanethiol)	LandGEM	80.19	8760	1.15E-03
LandGEM	EFLARE-1	75-08-1	Ethyl mercaptan (ethanethiol)	LandGEM	25.22	8760	3.63E-04
LandGEM	FUG	7783-06-4	Hydrogen sulfide	AP-42	2,830.78	8760	4.07E-02
LandGEM	FUG_EXP	7783-06-4	Hydrogen sulfide	AP-42	667.27	8760	9.60E-03
LandGEM	EFLARE-1	7783-06-4	Hydrogen sulfide	AP-42	209.88	8760	3.02E-03
LandGEM	FUG	74-93-1	Methyl mercaptan	LandGEM	286.32	8760	4.12E-03
LandGEM	FUG_EXP	74-93-1	Methyl mercaptan	LandGEM	67.49	8760	9.71E-04
LandGEM	EFLARE-1	74-93-1	Methyl mercaptan	LandGEM	21.23	8760	3.05E-04
LandGEM	AIA	10102-44-0	NOx (as NO2)	Title V Permit	2,000.00	8760	2.88E-02
LandGEM	TIP-2	10102-44-0	NOx (as NO2)	Title V Permit	23,180.00	3322	8.79E-01
LandGEM	TIP-3	10102-44-0	NOx (as NO2)	Title V Permit	17,940.00	3337	6.77E-01
LandGEM	EFLARE-1	10102-44-0	NOx (as NO2)	Title V Permit	92,958.10	8760	1.34E+00
LandGEM	FUG	108-88-3	Toluene	AP-42	8,471.72	8760	1.22E-01
LandGEM	FUG_EXP	108-88-3	Toluene	AP-42	1,996.96	8760	2.87E-02
LandGEM	EFLARE-1	108-88-3	Toluene	AP-42	628.12	8760	9.03E-03
LandGEM	TIP-2	108-88-3	Toluene	AP-42 3.3-2	2.14	3322	8.12E-05
LandGEM	TIP-3	108-88-3	Toluene	AP-42 3.3-2	1.66	3337	6.26E-05
LandGEM	FUG	1330-20-7	Xylene (mixture), including m-xylene, o-xylene, p-xylene	AP-42	3,005.55	8760	4.32E-02
LandGEM	FUG_EXP	1330-20-7	Xylene (mixture), including m-xylene, o-xylene, p-xylene	AP-42	708.47	8760	1.02E-02
LandGEM	EFLARE-1	1330-20-7	Xylene (mixture), including m-xylene, o-xylene, p-xylene	AP-42	222.84	8760	3.21E-03
LandGEM	TIP-2	1330-20-7	Xylene (mixture), including m-xylene, o-xylene, p-xylene	AP-42 3.3-2	1.49	3322	5.66E-05
LandGEM	TIP-3	1330-20-7	Xylene (mixture), including m-xylene, o-xylene, p-xylene	AP-42 3.3-2	1.16	3337	4.36E-05

Pollutants Added from 2052 LandGem Inventory

Pollutant	2052 LandGem Gas Generated (tons/yr)	2052 LandGem Gas Generated (lb/yr)	2052 LandGEM Fugitives (lb/yr) *	2052 LandGEM FUG (lb/yr) **	2052 LandGEM FUG_EXP (lb/yr) **	2052 LandGem Enclosed Flare (lb/yr) ***
Total landfill gas	1.71E+05	3.43E+08	8.57E+07	6.93E+07	1.63E+07	5.14E+06
Methane	4.99E+04	9.99E+07	2.50E+07	2.02E+07	4.76E+06	7.49E+05
Carbon dioxide	1.21E+05	2.43E+08	6.07E+07	4.91E+07	1.16E+07	1.82E+06
Butane - VOC	1.71E+00	3.41E+03	8.53E+02	6.90E+02	1.63E+02	2.56E+01
Dimethyl sulfide (methyl sulfide) - VOC	2.85E+00	5.69E+03	1.42E+03	1.15E+03	2.71E+02	4.27E+01
Ethane	1.57E+02	3.14E+05	7.86E+04	6.36E+04	1.50E+04	2.36E+03
Ethanol - VOC	7.30E+00	1.46E+04	3.65E+03	2.96E+03	6.97E+02	1.10E+02
Ethyl mercaptan (ethanethiol) - VOC	8.39E-01	1.68E+03	4.19E+02	3.39E+02	8.00E+01	1.26E+01
Methyl mercaptan - VOC	7.06E-01	1.41E+03	3.53E+02	2.86E+02	6.74E+01	1.06E+01
Pentane - VOC	1.40E+00	2.80E+03	6.99E+02	5.66E+02	1.33E+02	2.10E+01
Propane - VOC	2.85E+00	5.69E+03	1.42E+03	1.15E+03	2.72E+02	4.27E+01

Notes:

* Fugitive emissions assumed 75% gas collection and 25% fugitive loss.

** Fugitive emissions split 81% to FUG and 19% to FUG_EXP sources based on area size

*** Flare emissions assumed 98% destruction of the 75% gas collection

Appendix E

Odor Thresholds

CAS No.	Pollutant	Molecular Weight (g/mole)	Odor Threshold Reference	Odor Threshold (ppm)	Odor Threshold (ug/m3)	Odor Threshold (mg/m3)	Odor Threshold (g/m3)
71-55-6	1,1,1-Trichloroethane (methyl chloroform)	133.42	AIHA	0.97	5.293E+03	5.293E+00	5.293E-03
79-34-5	1,1,2,2-Tetrachloroethane	167.85	AIHA	0.233	1.600E+03	1.600E+00	1.600E-03
75-34-3	1,1-Dichloroethane (ethylidene dichloride)	98.97	EPA HAPs	120	4.857E+05	4.857E+02	4.857E-01
95-50-1	1,2-Dichlorobenzene	147.00	AIHA	0.02	1.202E+02	1.202E-01	1.202E-04
78-87-5	1,2-Dichloropropane (propylene dichloride)	112.99	EPA HAPs	0.25	1.155E+03	1.155E+00	1.155E-03
106-99-0	1,3-Butadiene	54.09	AIHA	0.099	2.190E+02	2.190E-01	2.190E-04
78-93-3	2-Butanone (methyl ethyl ketone)	72.10	AIHA	0.07	2.064E+02	2.064E-01	2.064E-04
83-32-9	Acenaphthene	154.21	N/A	0	0.000E+00	0.000E+00	0.000E+00
208-96-8	Acenaphthylene	152.19	N/A	0	0.000E+00	0.000E+00	0.000E+00
75-07-0	Acetaldehyde	44.06	AIHA	0.0015	2.703E+00	2.703E-03	2.703E-06
67-64-1	Acetone	58.08	AIHA	0.4	9.502E+02	9.502E-01	9.502E-04
107-02-8	Acrolein	56.06	AIHA	0.0027	6.191E+00	6.191E-03	6.191E-06
107-13-1	Acrylonitrile	53.06	AIHA	1.6	3.472E+03	3.472E+00	3.472E-03
120-12-7	Anthracene	178.23	N/A	0	0.000E+00	0.000E+00	0.000E+00
56-55-3	Benz[a]anthracene	228.29	N/A	0	0.000E+00	0.000E+00	0.000E+00
71-43-2	Benzene	78.11	AIHA	0.47	1.502E+03	1.502E+00	1.502E-03
50-32-8	Benzo[a]pyrene	252.31	N/A	0	0.000E+00	0.000E+00	0.000E+00
205-99-2	Benzo[b]fluoranthene	252.31	N/A	0	0.000E+00	0.000E+00	0.000E+00
191-24-2	Benzo[g,h,i]perylene	276.33	N/A	0	0.000E+00	0.000E+00	0.000E+00
75-27-4	Bromodichloromethane	163.83	N/A	0	0.000E+00	0.000E+00	0.000E+00
106-97-8	Butane	58.12	AIHA	0.421	1.001E+03	1.001E+00	1.001E-03
124-38-9	Carbon dioxide	44.01	AIHA	39000	7.020E+07	7.020E+04	7.020E+01
75-15-0	Carbon disulfide	76.14	AIHA	0.016	4.983E+01	4.983E-02	4.983E-05
630-08-0	Carbon monoxide	28.01	N/A	0	0.000E+00	0.000E+00	0.000E+00
56-23-5	Carbon tetrachloride	153.80	AIHA	1.68	1.057E+04	1.057E+01	1.057E-02
463-58-1	Carbonyl sulfide	60.08	AIHA	0.057	1.401E+02	1.401E-01	1.401E-04
108-90-7	Chlorobenzene	112.56	AIHA	0.087	4.005E+02	4.005E-01	4.005E-04
75-45-6	Chlorodifluoromethane (Freon 22)	86.47	AIHA	200192	7.080E+08	7.080E+05	7.080E+02
75-00-3	Chloroethane (ethyl chloride)	64.52	AIHA	3.8	1.003E+04	1.003E+01	1.003E-02
67-66-3	Chloroform	119.38	AIHA	0.102	4.980E+02	4.980E-01	4.980E-04
74-87-3	Chloromethane (methyl chloride)	50.49	AIHA	10	2.065E+04	2.065E+01	2.065E-02
218-01-9	Chrysene	228.29	N/A	0	0.000E+00	0.000E+00	0.000E+00
53-70-3	Dibenz[a,h]anthracene	278.35	N/A	0	0.000E+00	0.000E+00	0.000E+00
75-71-8	Dichlorodifluoromethane (Freon 12)	120.91	AIHA	199790	9.880E+08	9.880E+05	9.880E+02
75-43-4	Dichlorofluoromethane (Freon 21)	102.92	N/A	0	0.000E+00	0.000E+00	0.000E+00
75-09-2	Dichloromethane (methylene chloride)	84.93	AIHA	1.2	4.168E+03	4.168E+00	4.168E-03
75-18-3	Dimethyl sulfide (methyl sulfide)	62.14	CAMEO	0.001	2.541E+00	2.541E-03	2.541E-06
74-84-0	Ethane	30.07	N/A	0	0.000E+00	0.000E+00	0.000E+00
64-17-5	Ethanol	46.07	AIHA	0.09	1.696E+02	1.696E-01	1.696E-04
100-41-4	Ethyl benzene	106.16	AIHA	0.002	8.684E+00	8.684E-03	8.684E-06
75-08-1	Ethyl mercaptan (ethanethiol)	62.13	CAMEO	0.001	2.541E+00	2.541E-03	2.541E-06
106-93-4	Ethylene dibromide (EDB, 1,2-dibromoethane)	187.86	AIHA	10	7.683E+04	7.683E+01	7.683E-02
107-06-2	Ethylene dichloride (EDC, 1,2-dichloroethane)	98.96	AIHA	4.3	1.740E+04	1.740E+01	1.740E-02
206-44-0	Fluoranthene	202.25	N/A	0	0.000E+00	0.000E+00	0.000E+00
86-73-7	Fluorene	166.22	N/A	0	0.000E+00	0.000E+00	0.000E+00
50-00-0	Formaldehyde	30.03	AIHA	0.027	3.316E+01	3.316E-02	3.316E-05
110-54-3	Hexane	86.17	AIHA	1.5	5.287E+03	5.287E+00	5.287E-03
7783-06-4	Hydrogen sulfide	34.08	CAMEO	0.0047	6.551E+00	6.551E-03	6.551E-06
193-39-5	Indeno[1,2,3-cd]pyrene	276.33	N/A	0	0.000E+00	0.000E+00	0.000E+00
67-63-0	Isopropyl alcohol	60.11	AIHA	1	2.458E+03	2.458E+00	2.458E-03
7439-97-6	Mercury and compounds	200.59	N/A	0	0.000E+00	0.000E+00	0.000E+00
74-82-8	Methane	16.04	N/A	0	0.000E+00	0.000E+00	0.000E+00
108-10-1	Methyl isobutyl ketone (MIBK, hexone)	100.16	AIHA	0.03	1.229E+02	1.229E-01	1.229E-04
74-93-1	Methyl mercaptan	48.11	CAMEO	0.0021	4.132E+00	4.132E-03	4.132E-06
91-20-3	Naphthalene	128.19	AIHA	0.0013	6.816E+00	6.816E-03	6.816E-06
N/A	NMOC	N/A	N/A	0	0.000E+00	0.000E+00	0.000E+00
10102-44-0	NOx (as NO2)	46.01	CAMEO	1	1.882E+03	1.882E+00	1.882E-03
106-46-7	p-Dichlorobenzene (1,4-dichlorobenzene)	147.02	AIHA	0.121	7.276E+02	7.276E-01	7.276E-04
109-66-0	Pentane	72.15	AIHA	1.29	3.807E+03	3.807E+00	3.807E-03
85-01-8	Phenanthrene	178.23	N/A	0	0.000E+00	0.000E+00	0.000E+00
N/A	PM	N/A	N/A	0	0.000E+00	0.000E+00	0.000E+00
N/A	PM10	N/A	N/A	0	0.000E+00	0.000E+00	0.000E+00
74-98-6	Propane	44.10	AIHA	1497	2.700E+06	2.700E+03	2.700E+00
7446-09-5	Sulfur dioxide	64.06	AIHA	0.33	8.646E+02	8.646E-01	8.646E-04
127-18-4	Tetrachloroethene (perchloroethylene)	165.83	AIHA	0.767	5.202E+03	5.202E+00	5.202E-03
108-88-3	Toluene	92.15	AIHA	0.026	9.799E+01	9.799E-02	9.799E-05
N/A	Total landfill gas	N/A	N/A	0	0.000E+00	0.000E+00	0.000E+00
156-60-5	trans-1,2-Dichloroethene	96.94	AIHA	277	1.098E+06	1.098E+03	1.098E+00
79-01-6	Trichloroethene (TCE, trichloroethylene)	131.40	AIHA	0.5	2.687E+03	2.687E+00	2.687E-03
75-69-4	Trichlorofluoromethane (Freon 11)	137.37	AIHA	5	2.809E+04	2.809E+01	2.809E-02
75-01-4	Vinyl chloride	62.50	AIHA	203	5.189E+05	5.189E+02	5.189E-01
75-35-4	Vinylidene chloride	96.95	AIHA	50	1.983E+05	1.983E+02	1.983E-01
N/A	VOC	N/A	N/A	0	0.000E+00	0.000E+00	0.000E+00
1330-20-7	Xylene (mixture), including m-xylene, o-xylene, p-xylene	106.16	AIHA	0.012	5.210E+01	5.210E-02	5.210E-05

N/A = not applicable

Name	Address	City	State	ZipCode	NAICSCode	NAICSDescription
Kubler Consulting Inc	6855 NE Arnold Ave	Adair Village	OR	97330	541511	Computers-System Designers & Consultants
Santiam Christian Schools	7220 NE Arnold Ave	Adair Village	OR	97330	611110	Schools
Valley View Window Cleaning	8317 Hibiscus Dr	Adair Village	OR	97330-9596	238990	All Other Specialty Trade Contractors
City of Benton	6030 NE William R Carr St	Adair Village	OR	97330	921110	City Government-Executive Offices
Prince of Peace Community Church	7234 NE Arnold Ave	Adair Village	OR	97330	813110	Churches
Adair Living History	176 NE Azalea Dr	Adair Village	OR	97330-9436	813319	Miscellaneous social service advocacy organizations
Adair Village Food Mart	6002 NE William R Carr St	Adair Village	OR	97330	445110	Grocers-Retail
Bella's Pizzeria-Adair Village	6002 NE William R Carr St	Adair Village	OR	97330	722511	Restaurants
Adair Rural Fire Protection District	6021 NE Marcus Harris Ave	Adair Village	OR	97330-9490	922160	Fire Protection
Corvallis City Public Works	1245 NE 3rd St	Adair Village	OR	97330-6229	921120	Legislative assemblies
State of Oregon	7118 NE Vandenberg Ave	Adair Village	OR	97330	921120	Government Offices-State
SERVPRO of Benton & Linn Counties	6835 NE Arnold Ave	Adair Village	OR	97330-9585	236118	Residential Remodeling Contractors
GenX Detectors, LLC	8404 NE Barberry Dr	Adair Village	OR	97330	621999	Photographers-Medical & Dental
AmeriGas Propane Exchange	6002 NE William R Carr St	Adair Village	OR	97330	457210	Propane Tank Kiosks
Delta Delta Delta	340 NW 26th St	Adair Village	OR	97330	813410	Fraternities & Sororities
McGinnis Restoration & Construction	6835 NE Arnold Ave	Adair Village	OR	97330	236115	General Contractors
City of Adair Village Main Number	6030 NE William R Carr St	Adair Village	OR	97330	921110	City Government-Executive Offices
Barnhart Bradley L	2815 NW Glenwood Dr	Adair Village	OR	97330	541715	Physical Engineering & Life Sciences Research & Development
Benton County Public Works	1245 NE 3rd St	Adair Village	OR	97330-6229	921120	Legislative assemblies
Corvallis Bike Path/Lane Maintenance	1245 NE 3rd St	Adair Village	OR	97330	921120	Public Works Department
Clearman LLC	7336 SE Dot St	Adair Village	OR	97330	999990	Nonclassified Establishments
Oregon-Southern ID Laborers	6011 NE Marcus Harris Ave	Adair Village	OR	97330	624310	Employment Training Service
Blatt, David MD	350 NW Elks Dr	Adair Village	OR	97330	621111	Physicians & Surgeons
Adair Village, City	6030 NE William R Carr St	Adair Village	OR	97330	921120	Government Offices-City/Village & Twp
Fish & Wildlife Department	7118 NE Vandenberg Ave	Adair Village	OR	97330	924120	State Government-Land/Mineral/Wildlife/Forest Conservation
Corvallis Transit System	1245 NE 3rd St	Adair Village	OR	97330	485999	Transportation Services
Adair Rural Fire & Rescue-Main Station	6021 NE Marcus Harris Ave	Adair Village	OR	97330-9490	922160	Fire Protection
Design Tops Inc	7170 NE Arnold Ave	Adair Village	OR	97330	337110	Counter Tops
Alma Alaska Seafoods LLC	252 NE Azalea Dr	Adair Village	OR	97330	445250	Seafood-Retail
Northwest Roofing LLC	16024 Alsea Hwy	Alsea	OR	97324	238160	Roofing Contractors
Leaping Lamb Farm	20368 Honey Grove Rd	Alsea	OR	97324	721191	Bed & Breakfast Accommodations
Lobster Valley Church of Christ	17248 Lobster Valley Rd	Alsea	OR	97324	813110	Churches
D Miller Excavating	16582 Alsea Hwy	Alsea	OR	97324	238910	Excavating Contractors
Riley Family Farm	20678 Honey Grove Rd	Alsea	OR	97324	111998	Farms
Highway Department	27343 Alsea Deadwood Hwy	Alsea	OR	97324	237310	Road Maintenance
Tobe Creek Quarry A Div-J R	26451 Tobe Creek Rd	Alsea	OR	97324	423320	Rock (Whls)
Alsea Elementary School	301 S 3rd St	Alsea	OR	97324	611110	Schools
Alsea Rural Health Center	435 E Alder St	Alsea	OR	97324-9634	621111	Physicians' clinics
Cantrell Logging Company LLC	17979 Alsea Hwy	Alsea	OR	97324-9630	113310	Logging
Fil Construction	28828 Fish Hatchery Rd	Alsea	OR	97324	236115	Construction Companies
Out on A Limb Tree Service	26950 Fudge Rd	Alsea	OR	97324	561730	Tree Service
Farm Stay USA Farm and Ranch Vacations	20368 Honey Grove Rd	Alsea	OR	97324	813319	Non-Profit Organizations
The Alsea Firewood Company	20329 Alsea Hwy	Alsea	OR	97324	457210	Firewood
Complete Brush Cutting Service LLC	21340 Alsea Hwy	Alsea	OR	97324-5904	115310	Support Activities for Forestry
The Thyme Garden	20546 Alsea Hwy	Alsea	OR	97324	444240	Nurserymen
Biron, Kira	435 E Alder St	Alsea	OR	97324	621399	Nurses-Registered RN
Alsea Valley Gleaners	18889 Haines Rd	Alsea	OR	97324	813319	Community Action Agencies
Alsea Food Bank	18595 Alsea Hwy	Alsea	OR	97324	624210	Food Banks
Oregon Public Charter Schools Association	301 S 3rd St	Alsea	OR	97324	813910	Associations
Suislaw Brewing	NULL	Alsea	OR	97324	312120	Brewers (Mfrs)
United States Postal Service	140 E Main St	Alsea	OR	97324-9407	491110	Postal Service
Fish & Wildlife Department	2457 E Fall Creek Rd	Alsea	OR	97324	921120	Government Offices-State
Alsea Christian Fellowship	18080 Alsea Hwy	Alsea	OR	97324	813110	Churches
Alsea Community Library	19192 Alsea Hwy	Alsea	OR	97324	519210	Libraries-Public
Alsea Community Effort	19192 Alsea Hwy	Alsea	OR	97324-9607	813319	Miscellaneous social service advocacy organizations

G Barnes Trucking LLC	135 E Main St	Alsea	OR	97324	484230	Trucking
Pretty Parrots & Friendly	16482 Alsea Hwy	Alsea	OR	97324	459910	Birds
John Boy's Mercantile	186 E Main St	Alsea	OR	97324	444140	Hardware-Retail
Shirt Star Screen Printing	215 E Main St	Alsea	OR	97324	323113	Screen Printing (Mfrs)
Hendrix, J R	27030 Alsea Deadwood Hwy	Alsea	OR	97324	115310	Foresters-Consulting
Turpen Family Farm LLC	25354 Alsea Deadwood Hwy	Alsea	OR	97324-9428	111998	All Other Miscellaneous Crop Farming
Alsea Quarries I, LLC	19331 S Fork Rd	Alsea	OR	97324	212321	Construction-Sand & Gravel
Strom Contract Cutting Inc	17895 Alsea Hwy	Alsea	OR	97324	113310	Logging Companies (Mfrs)
Alsea Cemetery Main District	Highway 24	Alsea	OR	97324	812220	Cemeteries
Pups Preschool	178 S 3rd St	Alsea	OR	97324	812910	Pet Training
Cavatorta, Joy RN	435 E Alder St	Alsea	OR	97324	621399	Nurses-Registered RN
Alsea Trout Hatchery	29050 Fish Hatchery Rd	Alsea	OR	97324	112511	State Fish Hatcheries/Fishing Areas
Deb's Cafe LLC	185 W Main St	Alsea	OR	97324	722511	Restaurants
Oregon Hatchery Research Center	2418 E Fall Creek Rd	Alsea	OR	97324-9504	712190	Nature Reserves
Northwest Firewagon	17180 Alsea Hwy	Alsea	OR	97324	423610	Fire Protection Equipment & Supls (Whls)
USPS Blue Collection Box	140 E Main St	Alsea	OR	97324	541860	Mailing & Shipping Kiosks
Independent Organic Services	14942 Lobster Valley Rd	Alsea	OR	97324	541990	Services NEC
Alsea Fire Department	NULL	Alsea	OR	97324	922160	Fire Protection
Alsea School District	301 S 3rd St	Alsea	OR	97324	611110	School Districts
Carr, Mary Ann NP	435 E Alder St	Alsea	OR	97324	621399	Nurses-Practitioners
Alsea Quarries	19331 S Fork Rd	Alsea	OR	97324	423320	Sand & Gravel (Whls)
Alsea Valley Bed & Breakfast	19237 Alsea Hwy	Alsea	OR	97324	721191	Bed & Breakfast Accommodations
Floyd Stout Farms	19660 Alsea Hwy	Alsea	OR	97324	111998	Agricultural Products
Electric Charging Station	777 NW Kings Blvd	Corvallis	OR	97330	457120	Electric Charging Station
Tessas Kitchen	3930 NW Witham Hill Dr	Corvallis	OR	97330	722511	Restaurants
Frank, Taylor	3640 NW Samaritan Dr	Corvallis	OR	97330	621399	Physicians Assistants
Agae Technologies Lic	33890 SE Eastgate Cir	Corvallis	OR	97333	424720	Oils-Fuel (Whls)
Creekside & Spring Creek Apartments	1613 SW 49th St	Corvallis	OR	97333	531311	Apartment Finding & Rental Service
Brune Dermatology LLC	1740 NW 9th St	Corvallis	OR	97330	621111	Dermatologists
Campus Villa	1445 SW A Ave	Corvallis	OR	97333	531110	Apartments
Gemcane	1730 NW Lewisburg Ave	Corvallis	OR	97330	561990	Business Services NEC
King, Margaret, Webb, MD	3615 NW Samaritan Dr	Corvallis	OR	97330	621111	Physicians & Surgeons
Harkness, Weston T DO	3600 NW Samaritan Dr	Corvallis	OR	97330	621111	Physicians & Surgeons
New Horizons in-Home Care	1318 NW 9th St	Corvallis	OR	97330-4565	621610	Home nursing services
Sparks, Chase, True-Love	4455 NE Highway 20	Corvallis	OR	97330	624190	Counselors
Blueberry Meadows	3860 NE Highway 20	Corvallis	OR	97330-9211	445230	Produce Markets
Northstar Surveying Inc	720 NW 4th St	Corvallis	OR	97330	541370	Surveyors-Land
Oregon VW Camping	704 NW 11th St	Corvallis	OR	97330	532289	Camping Equipment-Renting
Electric Charging Station	2900 SW Campus Way	Corvallis	OR	97331	457120	Electric Charging Station
Bruce Carsten Associates Inc	6410 NW Sisters Pl	Corvallis	OR	97330	541715	Electronic Research & Development
Rejuvenation Medical Center	2211 NW Professional Dr	Corvallis	OR	97330-3892	621111	Physicians' clinics
Smokiez Edibles	720 NE Granger Ave	Corvallis	OR	97330	999990	Nonclassified Establishments
Sinclair, Jacquelyn J	3640 NW Samaritan Dr	Corvallis	OR	97330	621399	Nurses-Practitioners
Canales, George, III	4455 NE Highway 20	Corvallis	OR	97330	624190	Counselors
Stan A Gresick Tax Preparation	4365 NW Queens Ave	Corvallis	OR	97330	541213	Tax Return Preparation & Filing
The Corvallis Clinic	3680 NW Samaritan Dr	Corvallis	OR	97330	621111	Physicians & Surgeons
Willamette Valley Pole Buildings	5110 SW Blueberry Dr	Corvallis	OR	97333	236220	Building Contractors
Moore, Sabrena, Marie	3600 NW Samaritan Dr	Corvallis	OR	97330	621399	Physicians Assistants
Yanez, Eric	815 NW 9th St	Corvallis	OR	97330	621330	Pharmacists
Sumner, Brent	4455 NE Highway 20	Corvallis	OR	97330	624190	Counselors
COUNTRY Financial	201 St	Corvallis	OR	97330	524210	Insurance
Erin Michelle Erven MD	2101 NW Professional Dr	Corvallis	OR	97330	621111	Physicians & Surgeons
Gielow, Maycee MD	3600 NW Samaritan Dr	Corvallis	OR	97330	621111	Physicians & Surgeons
Rosenthal, Courtney M DO	3600 NW Samaritan Dr	Corvallis	OR	97330	621111	Physicians & Surgeons
Nano3D Systems LLC	1110 NE Circle Blvd	Corvallis	OR	97330	332813	Electroplating/Polishing/Anodizing (Mfr)
The Church of Jesus Christ of Latter-Day Saints	4141 NW Harrison Blvd	Corvallis	OR	97330	813110	Religious societies

Cracker Jack Salon		230	Corvallis	OR	97333	812112	Beauty Salons
Longstreet Property Management	552 SW 3rd St		Corvallis	OR	97333	237210	Property Management-Commercial
Bowlsby McBrid, Annika	4455 NE Highway 20		Corvallis	OR	97330	624190	Counselors
Stephen, Crissandra	1650 SW 45th Pl		Corvallis	OR	97333	624190	Marriage & Family Counselors
Pierce, Aaron DO	3600 NW Samaritan Dr		Corvallis	OR	97330	621111	Physicians & Surgeons
T-Mobile	2307 NW Kings Blvd		Corvallis	OR	97330-3924	517112	Wireless Telecommunications Carriers (except Satellite)
Brewer, Jennifer, Clorinda, MD	3640 NW Samaritan Dr		Corvallis	OR	97330	621111	Physicians & Surgeons
Lisa Cornelius DPM	4226 SW Agate Ave		Corvallis	OR	97333	621391	Podiatrists
Guardian Ventures LLC	885 NW Grant Ave		Corvallis	OR	97330	999990	Nonclassified Establishments
Oregon State Dept of Transportation	3700 SW Philomath Blvd		Corvallis	OR	97333	926120	State Government-Regulation & Administration-Transportation Programs
Samaritan Neuromuscular Medicine Resident Clinic	3620 NW Samaritan Dr		Corvallis	OR	97330	621111	Physicians & Surgeons
KBVR	210 Memorial Un E		Corvallis	OR	97331	516110	Radio Stations & Broadcasting Companies
Ayers, Amaya Breon	4455 NE Highway 20		Corvallis	OR	97330	624190	Counselors
Superior Electric	155 SE Lilly Ave		Corvallis	OR	97333	238210	Electric Contractors
Benton Oaks RV Campground	110 SW 53rd St		Corvallis	OR	97333	721211	Campgrounds
Fast, Maci	4455 NE Highway 20		Corvallis	OR	97330	624190	Counselors
Common Futures LLC	7445 NW Oak Creek Dr		Corvallis	OR	97330	541690	Scientists-Consulting
Corvallis Community Children's Center	4000 SW Western Blvd		Corvallis	OR	97333	624410	Child Care Service
Shari's Cafe & Pies	1117 NW 9th St		Corvallis	OR	97330	722511	Restaurants
Elcano Counseling LLC	1461 SW A Ave		Corvallis	OR	97333	624190	Counselors
Signature Construction	3085 NW Angelica Dr		Corvallis	OR	97330	236220	Building Contractors
Corvallis Endodontics	1811 NW Kings Blvd		Corvallis	OR	97330	621210	Dentists
Kokkoris, Rita	685 NW 5th St		Corvallis	OR	97330	624190	Counselors
Forrest, Joshua	4455 NE Highway 20		Corvallis	OR	97330	624190	Counselors
Orangetheory	1838 NW 9th St		Corvallis	OR	97330	713940	Health Clubs Studios & Gymnasiums
Phil Howard Construction	1825 NW 14th St		Corvallis	OR	97330	238320	Painters
Samaritan Hematology Oncology	3600 NW Samaritan Dr		Corvallis	OR	97330-3737	621111	Physicians' clinics
Kelle Judah & Ndash, Bellaisima Design Studio	901 NW Kings Blvd		Corvallis	OR	97330	999990	Nonclassified Establishments
Hannigan, Kim	214 Langton Hall		Corvallis	OR	97331-8534	621340	Physical, occupational, speech therapists and audiogists' clinics
Ratliff, Tabetha S MD	3600 NW Samaritan Dr		Corvallis	OR	97330	621111	Physicians & Surgeons
Ipmnet News	606 SW 15th St		Corvallis	OR	97331	459210	News Dealers
Johnstone, Sydney K PA	3620 NW Samaritan Dr		Corvallis	OR	97330	621399	Physicians Assistants
Talon Pro Construction	1927 SE 3rd St		Corvallis	OR	97333	236115	Construction Companies
Highland View Mobile Estates	2655 NW Highland Dr		Corvallis	OR	97330	721211	Recreational Vehicle Parks
Corvallis Korean Church	1625 NW Grant Ave		Corvallis	OR	97330	813110	Churches
Corvallis Community Children's Center	3285 NE Oxford Cir		Corvallis	OR	97330	624410	Child Care Service
Pre-Atomic Records	425 SW Madison Ave		Corvallis	OR	97333	459510	Music Stores-Vintage
Kevin Schrier Custom Woodworking	7030 NW Churchill Way		Corvallis	OR	97330	238350	Woodworkers
Updraft UAV	2435 NW Harrison Blvd		Corvallis	OR	97330	999990	Nonclassified Establishments
Mitchell Contracting LLC	6700 NE Pettibone Dr		Corvallis	OR	97330	238990	Contractors
Heinz, Susan J NP	2314 NW Kings Blvd		Corvallis	OR	97330	621399	Nurses-Practitioners
Corvallis Clinic Immediate CR	3680 NW Samaritan Dr		Corvallis	OR	97330	621111	Physicians & Surgeons
Corvallis Public School Foundation	4444 NW Highland Dr		Corvallis	OR	97330	611110	Schools
Dependable Drywall	820 SW 5th St		Corvallis	OR	97333	238310	Dry Wall Contractors
Fifita, Miki	4455 NE Highway 20		Corvallis	OR	97330	624190	Counselors
Northwestern Mutual	777 NW 9th St		Corvallis	OR	97330	524210	Insurance
Hohstadt, Jordyn, Roberts	420 NW 2nd St		Corvallis	OR	97330	624190	Marriage & Family Counselors
The Corvallis Clinic	444 NW Elks Dr		Corvallis	OR	97330	621111	Physicians & Surgeons
Imtech Inc	2101 NE Jack London St		Corvallis	OR	97330	999990	Nonclassified Establishments
Carter, Rayan C DO	3600 NW Samaritan Dr		Corvallis	OR	97330	621111	Physicians & Surgeons
Heart in the Valley Massage	456 SW Washington Ave		Corvallis	OR	97333	812199	Massage Therapists
Bank of America	324 SW 3rd St		Corvallis	OR	97333-4671	522110	Commercial banks
Krohn, Eric F DO	3600 NW Samaritan Dr		Corvallis	OR	97330	621111	Physicians & Surgeons
Brad Johnson Signs	1045 SW 13th St		Corvallis	OR	97333	339950	Signs (Mfrs)
Habel, Diane W	444 NW Elks Dr		Corvallis	OR	97330	621330	Social Workers
Mattka, Zachary DO	3600 NW Samaritan Dr		Corvallis	OR	97330	621111	Physicians & Surgeons

Commercial Associates	202 NW 6th St	Corvallis	OR	97330	531210	Real Estate Investments
Vasdev, Surinder, MD	3521 NW Samaritan Dr	Corvallis	OR	97330	621111	Physicians & Surgeons
Hammerquist, Inc	249 SW Avery Ave	Corvallis	OR	97333	238220	Plumbing Heating & Air Conditioning
Boss, Travis E	4455 NE Highway 20	Corvallis	OR	97330	624190	Counselors
Riutzel, Julia, E	620 NW Van Buren Ave	Corvallis	OR	97330	624190	Counselors
Dickerhoos Construction	922 NW Circle Blvd	Corvallis	OR	97330	236115	Construction Companies
Lance, Jhenna M	4455 NE Highway 20	Corvallis	OR	97330	624190	Counselors
Smith & Smith	30361 Loren Ln	Corvallis	OR	97333	111998	Farms
Pro Nails	127 NW 4th St	Corvallis	OR	97330	812113	Manicuring
Mizak, Vanessa K	3680 NW Samaritan Dr	Corvallis	OR	97330	621399	Nurses-Practitioners
Samaritan Hand Therapy Specialty	3640 NW Samaritan Dr	Corvallis	OR	97330-3784	621111	Physicians' clinics
Grevenstuk, Russell	4455 NE Highway 20	Corvallis	OR	97330	624190	Counselors
Collaborative Employment LLC	408 SW Monroe Ave	Corvallis	OR	97333	561311	Employment Agencies & Opportunities
Hovland, Anne	4185 SW Research Way	Corvallis	OR	97333	621330	Social Workers
Eyecare Associates	330 NW Elks Dr	Corvallis	OR	97330	621111	Physicians & Surgeons
Fresh Start	455 NW Tyler Ave	Corvallis	OR	97330	722515	Coffee Shops
Schairer, Rosemary S NP	3521 NW Samaritan Dr	Corvallis	OR	97330	621399	Nurses-Practitioners
Marys Peak Search & Rescue Inc	180 NW 5th St	Corvallis	OR	97330-4703	813319	Miscellaneous social service advocacy organizations
Independent Auto Werks	605 SW 13th St	Corvallis	OR	97333	811111	Automobile Repairing & Service
Valley Endodontics	2350 NW Century Dr	Corvallis	OR	97330	621210	Dentists
Alexander Court Apartments	100 SW Alexander Ave	Corvallis	OR	97333	531110	Apartments
Baldrica, Brent, Michael, DO	3600 NW Samaritan Dr	Corvallis	OR	97330	621111	Physicians & Surgeons
Sigma Phi Epsilon Fraternity	224 NW 26th St	Corvallis	OR	97330	813410	Fraternities & Sororities
Corvallis Radiology PC	938 NW Kings Blvd	Corvallis	OR	97330	621111	Physicians & Surgeons
Region4Wib	545 SW 2nd St	Corvallis	OR	97333	999990	Nonclassified Establishments
Akro Construction Corp	3490 NW Dimple Hill Rd	Corvallis	OR	97330	236115	Construction Companies
Rush Cycle Corvallis	545 SW 2nd St	Corvallis	OR	97333	441227	Motorcycles & Motor Scooters-Dealers
USPS Blue Collection Box	2005 NW Circle Blvd	Corvallis	OR	97330	541860	Mailing & Shipping Kiosks
College of Engineering Oregon State University	101 Covell Hall	Corvallis	OR	97331	611310	University-College Dept/Facility/Office
Family Acupuncture Christi	845 NW Monroe Ave	Corvallis	OR	97330	621399	Acupuncture
College of Veterinary Medicine	105 Magruder Hall	Corvallis	OR	97331-4802	541940	Animal hospitals, clinics, and veterinarians
Oregon State University West Greenhouses	2801 SW Campus Way	Corvallis	OR	97331-8647	111421	Nursery and Tree Production
Porter Remodeling Inc	4851 SW Hoffman Ave	Corvallis	OR	97333	236118	Remodeling & Repairing Building Contractors
Valley Eye Care	1505 NW Harrison Blvd	Corvallis	OR	97330	621320	Optometrists OD
The Tack Shop	28970 Highway 34	Corvallis	OR	97333-2222	325315	Compost Manufacturing
Ketelson, Kathleen C FNP	2001 NW Monroe Ave	Corvallis	OR	97330	621399	Nurses-Practitioners
Guthrie, Britt	4455 NE Highway 20	Corvallis	OR	97330	624190	Counselors
Cavalier Painting	3075 NW Harrison Blvd	Corvallis	OR	97330	238320	Painters
U.S. Bank Branch	2600 NW 9th St	Corvallis	OR	97330	522110	Banks
Wallen, Herschel, D, MD	441 NW Elks Dr	Corvallis	OR	97330	621111	Physicians & Surgeons
Edge Analytical	1100 NE Circle Blvd	Corvallis	OR	97330-4741	562910	Environmental remediation treatment
Holiday Tree Farm Nursery	30132 Beaver Creek Rd	Corvallis	OR	97333	561730	Tree Service
McQueen, Icis, Jena	4455 NE Highway 20	Corvallis	OR	97330	624190	Counselors
Kelly's Appliances	720 NE Circle Blvd	Corvallis	OR	97330-4207	423620	Electrical and Electronic Appliance, Television, and Radio Set Merchant Wholesalers
Oregon State University College of Business	302 Austin Hall	Corvallis	OR	97331	611310	University-College Dept/Facility/Office
Riley, Julie, M, CNM	3640 NW Samaritan Dr	Corvallis	OR	97330	621399	Midwives
Samaritan Endoscopy Center	3509 NW Samaritan Dr	Corvallis	OR	97330	621111	Physicians & Surgeons
Alan Tate Herlihy	5870 NW Fair Oaks Pl	Corvallis	OR	97330	541620	Environmental Consulting Services
Lutheran Campus Ministry	211 NW 23rd St	Corvallis	OR	97330	813110	Religious Organizations
Thomas, Tracy Marie	1760 SW 3rd St	Corvallis	OR	97333	621340	Physical Therapists
Wells Fargo	2543 NW Kings Blvd	Corvallis	OR	97330-3988	522110	Commercial banks
Corvallis Auto Clinic	33901 SE Peoria Rd	Corvallis	OR	97333-2308	811111	Car repair shops
Rodeway Inn Willamette River	345 NW 2nd St	Corvallis	OR	97330	721110	Hotels & Motels
Bowman, Ivona, M	815 NW 9th St	Corvallis	OR	97330	621340	Speech Pathologists
Christian Counseling	2304 NW Kings Blvd	Corvallis	OR	97330	621399	Psychologists
Ous Oregon State University Medical Laboratory	108 SW Memorial Pl	Corvallis	OR	97331	611310	University-College Dept/Facility/Office

Jeffrey H Beck-Ameriprise Financial	777 NE 2nd St	Corvallis	OR	97330-6200	523940	Portfolio Management and Investment Advice
Pilo's Mexican Bakery	954 NW Circle Blvd	Corvallis	OR	97330	311811	Bakers-Retail
The Movement Center	916 NW Kings Blvd	Corvallis	OR	97330	621340	Physical Therapists
Friends-the Family Ministries	685 NW 5th St	Corvallis	OR	97330-6462	813110	Religious societies
Ideal-Logic, LLC	101 SW Western Blvd	Corvallis	OR	97333	541511	Software/Application/Platform Developers & Programmers
St Martin Russian Orthodox Church	925 NW Camellia Dr	Corvallis	OR	97330-9709	813110	Religious societies
Edward Jones	806 NW Buchanan Ave	Corvallis	OR	97330-6218	523940	Portfolio Management and Investment Advice
Hawk-Vera, April	530 NW 27th St	Corvallis	OR	97330	624190	Counselors
Rathbun, Beth Anne	444 NW Elks Dr	Corvallis	OR	97330	621399	Physicians Assistants
Healing Comfort Clinic	2310 NW Kings Blvd	Corvallis	OR	97330	621210	Dentists
Osprey Financial SVC LLC	975 NW Spruce Ave	Corvallis	OR	97330	523940	Financial Advisory Services
Delollis, Michael V MD	3509 NW Samaritan Dr	Corvallis	OR	97330	621111	Physicians & Surgeons
Samfit	777 NW 9th St	Corvallis	OR	97330	713940	Health Clubs Studios & Gymnasiums
Boike, Alec, Thomas, MD	3600 NW Samaritan Dr	Corvallis	OR	97330	621111	Physicians & Surgeons
Rhino Mechanical LLC	5020 NW Highland Dr	Corvallis	OR	97330	999990	Nonclassified Establishments
Hatfield, Katherine N	4455 NE Highway 20	Corvallis	OR	97330	624190	Counselors
Kidsthletics Club	324 SW 2nd St	Corvallis	OR	97333	713940	Children's Fitness
Louann Spevacek	3285 NE Oxford Cir	Corvallis	OR	97330	624410	Child Care Service
Robinson, Melissa, R, MD	3640 NW Samaritan Dr	Corvallis	OR	97330-3738	621111	Physicians' clinics
University Hero	211 SW 5th St	Corvallis	OR	97333-4620	722511	Full-Service Restaurants
OSU Beaver Store	300 NE Walnut Blvd	Corvallis	OR	97330-4282	455219	All Other General Merchandise Retailers
Simone, Kelly, Morgan	3600 NW Samaritan Dr	Corvallis	OR	97330	621111	Physicians & Surgeons
Dial-A-Bus	4077 SW Research Way	Corvallis	OR	97333	624120	Senior Citizens Service
Dowdell, Samantha	4455 NE Highway 20	Corvallis	OR	97330	621330	Social Workers
Peterson Landscape Service Inc	1160 SW Stamm Pl	Corvallis	OR	97333	561730	Landscape Contractors
Henderer Design + Build + Remodel	2350 NW Professional Dr	Corvallis	OR	97330	541310	Building Designers
New China Buffet	1720 NW 9th St	Corvallis	OR	97330	722511	Restaurants
CVO Electrical Systems LLC	1600 SW Western Blvd	Corvallis	OR	97333	238210	Electric Contractors
Chateau Construction	6421 NW Oak Creek Dr	Corvallis	OR	97330	236115	General Contractors
Institute For Applied Ecology	4950 SW Hout St	Corvallis	OR	97333-9598	813312	Environmental advocacy organizations
Alpaca Research Foundation	33201 SE Peoria Rd	Corvallis	OR	97333	541720	Foundation-Educ Philanthropic Research
Cornerstone Landscape Maintenance	1445 SE Crystal Lake Dr	Corvallis	OR	97333	813319	Non-Profit Organizations
Federal Security	808A NW Buchanan Ave	Corvallis	OR	97330	423610	Security Control Equip & Systems-Whls
Bradattig.com	459 SW Madison Ave	Corvallis	OR	97333	541613	Marketing Programs & Services
E-Learn	895 NW Grant Ave	Corvallis	OR	97330-4539	611710	Educational Assistance Services
Alexandru-Abra, Daniela MD	3615 NW Samaritan Dr	Corvallis	OR	97330	621111	Physicians & Surgeons
Paventy & Brown Orthodontics	2434 NW Professional Dr	Corvallis	OR	97330-3991	621210	Dentists' clinics
Ohana Exceptional Travel Services	1744 NW Garryanna St	Corvallis	OR	97330	561510	Travel Agencies & Bureaus
Petersen, Devin, R, PHD	3517 NW Samaritan Dr	Corvallis	OR	97330	621399	Psychologists
PGPV, LLC	993 NW Circle Blvd	Corvallis	OR	97330	541110	Attorneys
Carvallis Clinic	3680 NW Samaritan Dr	Corvallis	OR	97330	621111	Physicians & Surgeons
Cook, Richard F DO	NULL	Corvallis	OR	NULL	621111	Physicians & Surgeons
FedEx Drop Box	1175 NW 9th St	Corvallis	OR	97330	541860	Mailing & Shipping Kiosks
Watkins, Amelia C MD	3640 NW Samaritan Dr	Corvallis	OR	97330	621111	Physicians & Surgeons
CosmoProf	929 NW Circle Blvd	Corvallis	OR	97330-1409	423850	Service Establishment Equipment and Supplies Merchant Wholesalers
Glowinski, Zachary, Adam	4455 NE Highway 20	Corvallis	OR	97330	624190	Counselors
Becker, Timothy M DO	3640 NW Samaritan Dr	Corvallis	OR	97330	621111	Physicians & Surgeons
Clay Harpole Tattoo LLC	340 SW 2nd St	Corvallis	OR	97333	812199	Tattooing
Hoffman Manufacturing Inc	8521 NW Arboretum Rd	Corvallis	OR	97330	334516	Laboratory Analytical Instruments (Mfrs)
Clifford, Anna	4455 NE Highway 20	Corvallis	OR	97330	624190	Counselors
Hama, Eiko	2300 NW Walnut Blvd	Corvallis	OR	97330	621330	Pharmacists
Sonneborn, Theodore	4455 NE Highway 20	Corvallis	OR	97330	624190	Counselors
Brink, Aimee, Victoria	530 NW 27th St	Corvallis	OR	97330	624190	Counselors
Corvallis Clinic	444 NW Elks Dr	Corvallis	OR	97330	621111	Physicians & Surgeons
Foster, Jacqueline	108 SW Memorial Pl	Corvallis	OR	97331	621330	Pharmacists
Imel, Janice D	230 SW 3rd St	Corvallis	OR	97333	624190	Counselors

Automated I/O	1143 SW West Hills Pl	Corvallis	OR	97333-3900	811412	Household type appliance repair services and support
Cavanagh, Bonnie	3517 NW Samaritan Dr	Corvallis	OR	97330	621399	Dietitians
Carr, Kaylee A DO	3600 NW Samaritan Dr	Corvallis	OR	97330	621111	Physicians & Surgeons
Samaritan Regional Cancer Center Radiation Oncology	501 NW Elks Dr	Corvallis	OR	97330-3757	621111	Physicians' clinics
De Forest, Sarah A MD	3600 NW Samaritan Dr	Corvallis	OR	97330	621111	Physicians & Surgeons
Connected Real Estate Group Corvallis	435 NW 5th St	Corvallis	OR	97330	531390	Real Estate Consultants
Alison Roffman LCSW LLC	744 NW 4th St	Corvallis	OR	97330	999990	Nonclassified Establishments
Moss, Dillon A	4455 NE Highway 20	Corvallis	OR	97330	624190	Counselors
Talbot, Cody DO	3600 NW Samaritan Dr	Corvallis	OR	97330-3737	621111	Physicians' clinics
Pillar Consulting Group	835 NW 23rd St	Corvallis	OR	97330	541330	Engineers-Civil
Oregon State University Center For Fraternity & Sorority Life	2251 SW Jefferson Way	Corvallis	OR	97331-8660	611310	Schools offering baccalaureate or graduate degrees
SNOWFOX	777 NW Kings Blvd	Corvallis	OR	97330	722513	Food Service Kiosk
Crown Electrokinetics Corp	1110 NE Circle Blvd	Corvallis	OR	97330-4254	326113	Unlaminated Plastics Film and Sheet (except Packaging) Manufacturing
Knoll Terrace	5055 NE Elliott Cir	Corvallis	OR	97330-9008	531190	Landlords of Other Real Estate Property
Electric Charging Station	1220 SW Jefferson Way	Corvallis	OR	97331	457120	Electric Charging Station
Dollar Tree	5222 SW Philomath Blvd	Corvallis	OR	97333-1042	455219	All Other General Merchandise Retailers
Wurster, Melissa	4455 NE Highway 20	Corvallis	OR	97330	624190	Counselors
Urion, Franklin, DO	3509 NW Samaritan Dr	Corvallis	OR	97330	621111	Physicians & Surgeons
Laflamme, Malory Skye	4455 NE Highway 20	Corvallis	OR	97330	624190	Counselors
Rubin Madeline MSW LCSW	216 SW Madison Ave	Corvallis	OR	97333	624190	Marriage & Family Counselors
Corvallis Mayor's Office	501 SW Madison Ave	Corvallis	OR	97333-4601	921110	County supervisors' and executives' offices
Valliscor	1110 NE Circle Blvd	Corvallis	OR	97330	325998	Chemicals-Manufacturers
LifeSafer Ignition Interlock	727 NW 4th St	Corvallis	OR	97330	811111	Ignition Interlock Devices-Install & Svc
Anzai, Tomoko, Iwanaga, DPT	815 NW 9th St	Corvallis	OR	97330	621340	Physical Therapists
Samaritan Mental Health	3509 NW Samaritan Dr	Corvallis	OR	97330	621111	Physicians & Surgeons
Northwest Hills Community Church	3300 NW Walnut Blvd	Corvallis	OR	97330	813110	Churches
Corvallis Zoning Info	501 SW Madison Ave	Corvallis	OR	97333	925120	City Government-Urban Planning/Community & Rural Development
Stieglitz, Krista Dae	3680 NW Samaritan Dr	Corvallis	OR	97330	621399	Nurses-Practitioners
Selby, Laura DO	3600 NW Samaritan Dr	Corvallis	OR	97330	621111	Physicians & Surgeons
Goodeill, Teigen Paul DO	3600 NW Samaritan Dr	Corvallis	OR	97330	621111	Physicians & Surgeons
Ie3 Global	1600 SW Western Blvd	Corvallis	OR	97333-4187	611710	Educational Assistance Services
J D Construction	NULL	Corvallis	OR	NULL	236220	Building Contractors
The Old Spaghetti Factory	603 NW 2nd St	Corvallis	OR	97330	722511	Restaurants
Downing, Maxwell J	4455 NE Highway 20	Corvallis	OR	97330	624190	Counselors
Murugaverl, Emma S DO	3600 NW Samaritan Dr	Corvallis	OR	97330	621111	Physicians & Surgeons
Garden Color	205 NE Conifer Blvd	Corvallis	OR	97330	444240	Nurserymen
C K Farm	24044 Decker Rd	Corvallis	OR	97333	115210	Horse Breeders
Samaritan Orthopedics Sports Medicine & Rheumatology	3620 NW Samaritan Dr	Corvallis	OR	97330	621111	Physicians & Surgeons
Ashley	720 NE Circle Blvd	Corvallis	OR	97330-4207	449110	Furniture Retailers
Corvallis Handyman Services	Technology Loop	Corvallis	OR	97333	236118	Handyman Services
Nistico, Amy E	815 NW 9th St	Corvallis	OR	97330	621340	Physical Therapists
Dave Severns-COUNTRY Financial Representative	201 NW 3rd St	Corvallis	OR	97330	524210	Insurance
Astute Spruce, LLC	520 SE Vera Ave	Corvallis	OR	97333	541511	Software/Application/Platform Developers & Programmers
Two Rivers Psychiatry	257 SW Madison Ave	Corvallis	OR	97333-4757	621112	Mental health physicians clinics
Smith, Katie	922 NW Circle Blvd	Corvallis	OR	97330	621340	Physical Therapists
Mouse Brains LLC	6513 SW Janet Way	Corvallis	OR	97333	541511	Software/Application/Platform Developers & Programmers
Nierenberg, Tara	3509 NW Samaritan Dr	Corvallis	OR	97330	621330	Social Workers
Skin Maven LLC	1128 NE 2nd St	Corvallis	OR	97330	812112	Skin Treatments
Sumitomo Electric Carbide	3517 NW Samaritan Dr	Corvallis	OR	97330	423840	Carbide Metals & Products (Whls)
Sweet Potato LLC	430 SW 53rd St	Corvallis	OR	97333	999990	Nonclassified Establishments
Gene Kiel & Associates	226 SW 7th St	Corvallis	OR	97333	524210	Insurance
Good Samaritan Regional Medical	3600 NW Samaritan Dr	Corvallis	OR	97330	621111	Physicians & Surgeons
TCC-Verizon Authorized Retailer	303 NW Harrison Blvd	Corvallis	OR	97330-4815	517112	Wireless Telecommunications Carriers (except Satellite)
Light, Tyler, J	444 NW Elks Dr	Corvallis	OR	97330	621111	Physicians & Surgeons
Beaver Plumbing & Heating Inc	922 NW Circle Blvd	Corvallis	OR	97330	238220	Plumbing Contractors
Plate, Stefani, Lynn	4455 NE Highway 20	Corvallis	OR	97330	624190	Counselors

United States Post Office CPU	1425 NW 9th St	Corvallis	OR	97330-4510	491110	Postal Service
Corvallis Veterinary Hospital	1543 NW 9th St	Corvallis	OR	97330	541940	Veterinarians
Yeast, Emily Z CNM	3640 NW Samaritan Dr	Corvallis	OR	97330	621399	Midwives
Samaritan Rheumatology	3620 NW Samaritan Dr	Corvallis	OR	97330	621111	Physicians & Surgeons
Kelly, Shannon OD	1597 SW 53rd St	Corvallis	OR	97333	621320	Optometrists OD
Valley Pathology Services	3600 NW Samaritan Dr	Corvallis	OR	97330-3737	621111	Physicians' clinics
Courtyard Corvallis	400 SW 1st St	Corvallis	OR	97333-4911	721110	Lodging
Rite Aid	2080 NW 9th St	Corvallis	OR	97330-1484	456110	Pharmacies and Drug Retailers
Arc of Benton County	1885 NW 9th St	Corvallis	OR	97330	624310	Cognitive Disability-Dev Disability Svcs
Sensenbach, Bobby G	4455 NE Highway 20	Corvallis	OR	97330	624190	Counselors
Dream Remodeling	2120 NW 11th St	Corvallis	OR	97330	236118	Remodeling & Repairing Building Contractors
Fortune, Linda	1300 NW Harrison Blvd	Corvallis	OR	97330	624190	Marriage & Family Counselors
E Bike Ventures LLC	545 NW 4th St	Corvallis	OR	97330	441227	Motorcycles & Motor Scooters-Dealers
North Point Dental Group PC	2222 NW Lincoln Ave	Corvallis	OR	97330	621210	Dentists
Poth, Lauren, D, PHD	444 NW Elks Dr	Corvallis	OR	97330	621399	Psychologists
Timberhill Chiropractic Clinic	2721 NW 9th St	Corvallis	OR	97330-3857	621340	Physical, occupational, speech therapists and audiogists' clinics
Maier Roofing Co	NULL	Corvallis	OR	97330	238160	Roofing Contractors
Villaruz, Danielle, Monica	845 SW 30th St	Corvallis	OR	97331	621340	Physical Therapists
Du Boise Kennedy & Sappington	260 SW Madison Ave	Corvallis	OR	97333	621399	Psychologists
Unger, McKenzie	4455 NE Highway 20	Corvallis	OR	97330	624190	Counselors
Wilson, Erika H DO	3600 NW Samaritan Dr	Corvallis	OR	97330	621111	Physicians & Surgeons
Corvallis Manor Nursing & Rehabilitation Center	160 NE Conifer Blvd	Corvallis	OR	97330-4199	621340	Physical, occupational, speech therapists and audiogists' clinics
Lacy, Gabrielle	4455 NE Highway 20	Corvallis	OR	97330	624190	Counselors
Earth Fortification Supplies Co	635 SW Western Blvd	Corvallis	OR	97333	325998	Chemicals-Manufacturers
Peterson, Janice, Kathleen, DO	3600 NW Samaritan Dr	Corvallis	OR	97330	621111	Physicians & Surgeons
Lynne Brown Writing	1930 NW 29th Pl	Corvallis	OR	97330	541690	Writing Consultants
University Christian Center	1655 NW Monroe Ave	Corvallis	OR	97330	813110	Religious Organizations
Samaritan Cardiovascular Surgery	3600 NW Samaritan Dr	Corvallis	OR	97330	621399	Physicians Assistants
Cloud Bank Books	NULL	Corvallis	OR	NULL	459210	Book Dealers-Retail
Zazu LLC	1360 NW Van Buren Ave	Corvallis	OR	97330	999990	Nonclassified Establishments
Salvesen, Jeannine, Celeste, MD	4993 SW Roseberry St	Corvallis	OR	97333	621111	Physicians & Surgeons
Steele, Thomas MD	3600 NW Samaritan Dr	Corvallis	OR	97330	621111	Physicians & Surgeons
Personal Summer	2305 NW Monroe Ave	Corvallis	OR	97330	812199	Tanning Salons
American Federation-Teachers	760 SW Madison Ave	Corvallis	OR	97333	813930	Labor Organizations
Benton Community Foundation	340 NW 5th St	Corvallis	OR	97330	541720	Foundation-Educ Philanthropic Research
Crescent Valley High School	4444 NW Highland Dr	Corvallis	OR	97330	611110	Schools
Maximize Your Tech LLC	1240 SE Alexander Ave	Corvallis	OR	97333	999990	Nonclassified Establishments
Lisa Burner, Counselor	4185 SW Research Way	Corvallis	OR	97333-1067	622210	Rehabilitation hospitals
Hlebechuk Painting Services	NULL	Corvallis	OR	NULL	238320	Painters
Papillon Aesthetics	620 NW Van Buren Ave	Corvallis	OR	97330	621340	Physical Therapists
Intertech Inc	720 NW 2nd St	Corvallis	OR	97330	541990	Services NEC
Coffin Butte Landfill	29175 Coffin Butte Rd	Corvallis	OR	97330	423930	Recycling Centers (Whls)
Peace Seedlings	2385 SE Thompson St	Corvallis	OR	97333	444240	Seeds & Bulbs-Retail
Mid-Valley Gastroenterology	3521 NW Samaritan Dr	Corvallis	OR	97330	621399	Physicians Assistants
Whispering Pines Mobile Lodge Mobl Homes	29229 Highway 34	Corvallis	OR	97333-2243	531190	Landlords of Other Real Estate Property
Dreisbach, Tina	650 SW 3rd St	Corvallis	OR	97333	621399	Acupuncture
Centerwall, Patrik, G	3600 NW Samaritan Dr	Corvallis	OR	97330	621111	Physicians & Surgeons
Corvallis Area Trailrunners	123 NW 7th St	Corvallis	OR	97330	813311	Charitable Institutions
Financial Advisors U.S. Bancorp Investments	2600 NW 9th St	Corvallis	OR	97330	523940	Financial Planning Consultants
Gump Nathaniel W PHD	408 SW Monroe Ave	Corvallis	OR	97333	621399	Psychologists
Jameslee Auto Detailing	820 NW Kings Blvd	Corvallis	OR	97330-5623	811121	Car exterior and interior restoration
Evans, Paul, Michael	3600 NW Samaritan Dr	Corvallis	OR	97330	621111	Physicians & Surgeons
Joos Hardwood Flooring	3500 NW Marshall Dr	Corvallis	OR	97330	238330	Floor Laying Refinishing & Resurfacing
John Fox Investments Inc	777 NE 2nd St	Corvallis	OR	97330	531210	Real Estate
Green Point Consulting	2397 NW Kings Blvd	Corvallis	OR	97330	541714	Environmental & Ecological Services
McDermond, Jennifer L	NULL	Corvallis	OR	97330	624190	Counselors

Zurbrugg, Erin	1650 SW 45th Pl	Corvallis	OR	97333	624190	Counselors
Davis Family Farm	4380 NE Highway 20	Corvallis	OR	97330	445230	Fruits & Vegetables & Produce-Retail
Germainiac Productions Inc	1375 NW Forest Dr	Corvallis	OR	97330	999990	Nonclassified Establishments
Hedrick Food & Nutrition Consulting, LLC	305 SW C Ave	Corvallis	OR	97333	621399	Nutritionists
Casa Voices For Children	129 NW 4th St	Corvallis	OR	97330	624190	Social Service & Welfare Organizations
Raunthewanderer Shop	701 SW 7th St	Corvallis	OR	97333	999990	Nonclassified Establishments
Kent, Randall	2001 NW Monroe Ave	Corvallis	OR	97330	621399	Nurses-Practitioners
OSU Forest Engineering Department	280 Peavy Hall	Corvallis	OR	97331-8615	611310	Schools offering baccalaureate or graduate degrees
Linn Benton Lincoln Education Service	33461 SE Peoria Rd	Corvallis	OR	97333	611710	Educational Service-Business
Days Inn By Wyndham Corvallis	1113 NW 9th St	Corvallis	OR	97330-4593	721110	Lodging
Re New Church	NULL	Corvallis	OR	NULL	813110	Churches
American Federation of Teachers	101 NW 23rd St	Corvallis	OR	97330	813930	Labor Organizations
Sarah Smiles Photography	NULL	Corvallis	OR	97330	541921	Photography
Amrock, Levana, MD	3600 NW Samaritan Dr	Corvallis	OR	97330	621111	Physicians & Surgeons
Miller, Kaytlin RN	4455 NE Highway 20	Corvallis	OR	97330	621399	Nurses-Registered RN
Owen Ryan Construction LLC	1515 SE Bethel St	Corvallis	OR	97333	236115	Construction Companies
Holiday Inn Express Corvallis-on the River, An IHG Hotel	781 NE 2nd St	Corvallis	OR	97330	721110	Hotels & Motels
Cycle Lab	545 SW 2nd St	Corvallis	OR	97333	541714	Laboratories
Garland Nursery	5470 NE Highway 20	Corvallis	OR	97330-9622	541320	Landscape architects
Lewisburg Hall	6000 NE Elliott Cir	Corvallis	OR	97330	722320	Caterers
Nature's Beauty Skincare	425 SW Madison Ave	Corvallis	OR	97333-4799	812112	Beauty Shops
Fawver, Justin G	4455 NE Highway 20	Corvallis	OR	97330	624190	Counselors
North West Dental of Corvallis	2342 NW Professional Dr	Corvallis	OR	97330	621210	Dentists
Insight Gallery	414 NW 4th St	Corvallis	OR	97330	459920	Art Galleries & Dealers
King Machine Products Inc	1555 SE Crystal Lake Dr	Corvallis	OR	97333	811111	Automobile Machine Shop Service
Thurman, Shelby, R	4455 NE Highway 20	Corvallis	OR	97330	624190	Counselors
Samaritan Pediatrics	777 NW 9th St	Corvallis	OR	97330	621111	Physicians & Surgeons
Keating, Andrea	2314 NW Kings Blvd	Corvallis	OR	97330	621399	Midwives
Oregon State University Milne Computing Center	1800 SW Campus Way	Corvallis	OR	97331	611310	University-College Dept/Facility/Office
Corvallis Veterinary Hospital	1543 NW 9th St	Corvallis	OR	97330	541940	Veterinarians
Forbidden Fruit Ciderhouse, LLC	1749 SW Airport Ave	Corvallis	OR	97333	445230	Fruits & Vegetables & Produce-Retail
Beekman Place Antique Mall	601 SW Western Blvd	Corvallis	OR	97333	459510	Antiques-Dealers
Lyon-Hubert, Kyla	530 NW 27th St	Corvallis	OR	97330	624190	Counselors
Stover Neyhart, Yee & Co	806 NW Buchanan Ave	Corvallis	OR	97330	541211	Accountants
Electric Charging Station	1100 NW Kings Blvd	Corvallis	OR	97330	457120	Electric Charging Station
Volvo Cars Corvallis	900 NW 4th St	Corvallis	OR	97330	441110	Automobile Dealers-New Cars
Crafty Conifer LLC	2171 NW Janssen St	Corvallis	OR	97330	999990	Nonclassified Establishments
Marlon's Painting	2494 NW Garryanna St	Corvallis	OR	97330-1463	238320	Painting and Wall Covering Contractors
Walmart Neighborhood Market	1840 NW 9th St	Corvallis	OR	97330	445110	Grocers-Retail
Mor Sun Construction	745 NW 16th St	Corvallis	OR	97330	236220	Building Contractors
St John Society	501 NW 25th St	Corvallis	OR	97330	813110	Churches
Arnold Air Society-Silver Wings	308 McAlexander Fieldhouse	Corvallis	OR	97331-8556	813410	Community clubs
Ray Garretson-COUNTRY Financial	201 NW 3rd St	Corvallis	OR	97330	524210	Insurance
Hurley Financial Group	111 SW 4th St	Corvallis	OR	97333	523940	Financial Advisory Services
CMT	275 SW 3rd St	Corvallis	OR	97333-4629	513210	Software Publishers
Homan, Katie	114 Gill Coliseum	Corvallis	OR	97331-8547	621340	Physical, occupational, speech therapists and audiogists' clinics
NW Tax & Accounting LLC	561 NW Van Buren Ave	Corvallis	OR	97330	541219	Accounting & Bookkeeping General Svc
Mr Nice Guy	504 NW 3rd St	Corvallis	OR	97330	459991	Cannabis Dispensary
Translations	230 SW 3rd St	Corvallis	OR	97333-4692	541930	Language interpretation/translation services
Nuckolls, Katheryn	650 SW 3rd St	Corvallis	OR	97333	621399	Physicians-Naturopathic
Corvallis Masonic Lodge	306 SW Madison Ave	Corvallis	OR	97333	813410	Fraternal Organizations
Llamas, Marielle A MD	3600 NW Samaritan Dr	Corvallis	OR	97330	621111	Physicians & Surgeons
Orton, Amanda P	644 NW 4th St	Corvallis	OR	97330	624190	Marriage & Family Counselors
Samaritan Obstetrics-Gynclgy	3640 NW Samaritan Dr	Corvallis	OR	97330	621111	Physicians & Surgeons
Jiffy Lube	855 NW Circle Blvd	Corvallis	OR	97330	811191	Automobile Lubrication Service
Abigail Bisson ND Corp	28083 Ewelty Way	Corvallis	OR	97330	999990	Nonclassified Establishments

Sandcastle Preschool Inc	435 NW 21st St	Corvallis	OR	97330	624410	Schools-Pre-School/Kindergarten-Academic
Western Union Agent Location	440 SW Western Blvd	Corvallis	OR	97333	522320	Money Order Service
Burke, Richard, H, MD	938 NW Kings Blvd	Corvallis	OR	97330	621111	Physicians & Surgeons
Tillitt, Amber	3640 NW Samaritan Dr	Corvallis	OR	97330	621330	Pharmacists
Tacos El Machine	544 SW 4th St	Corvallis	OR	97333	722511	Restaurants
Chavez, Briana, DO	3600 NW Samaritan Dr	Corvallis	OR	97330	621111	Physicians & Surgeons
Dutch Bros Coffee	1765 NW 9th St	Corvallis	OR	97330-2142	722515	Snack & Nonalcoholic Beverage Bars
Corvallis Mobile Home Park	200 NW 53rd St	Corvallis	OR	97330	531190	Mobile Homes-Parks & Communities
Windermere Real Estate	987 NW Circle Blvd	Corvallis	OR	97330	531210	Real Estate
Trujillo, Leonel A MD	3600 NW Samaritan Dr	Corvallis	OR	97330-3737	621111	Physicians' clinics
Mueller Implants & Periodontics	2601 NW Rolling Green Dr	Corvallis	OR	97330	621210	Dentists
Corvallis Cat Care	620 NW 4th St	Corvallis	OR	97330	541940	Veterinarians
Leo-Nyquist, Stefan DO	3600 NW Samaritan Dr	Corvallis	OR	97330	621111	Physicians & Surgeons
Read, Karli Lea	4455 NE Highway 20	Corvallis	OR	97330	624190	Counselors
Marchino, Deborah C NP	3521 NW Samaritan Dr	Corvallis	OR	97330	621399	Nurses-Practitioners
Truax	4221 SW Research Way	Corvallis	OR	97333-1799	561110	Office management services
Advance Auto Parts	532 NW 3rd St	Corvallis	OR	97330	441330	Automobile Parts & Supplies-Retail-New
The Book Bin, Inc	215 SW 4th St	Corvallis	OR	97333	459210	Book Dealers-Retail
Samaritan Regional Cancer Center Radiation Oncology	501 NW Elks Dr	Corvallis	OR	97330-3757	621111	Physicians' clinics
Vetco Vaccination Clinic	2365 NW Kings Blvd	Corvallis	OR	97330	541940	Veterinarians
Pegasus Aviation Services	5725 SW Plumley St	Corvallis	OR	97333	611512	Flight Aircraft Instruction
District 4 Office	3700 SW Philomath Blvd	Corvallis	OR	97333	921120	Government Offices-State
Corvallis Radiology	2314 NW Kings Blvd	Corvallis	OR	97330	621111	Physicians & Surgeons
Pacific Stonescape, Inc	29545 Highway 34	Corvallis	OR	97333	444180	Stone-Retail
McNary Dining Center	300 SW Jefferson Ave	Corvallis	OR	97333	999990	Nonclassified Establishments
Cascadia Paleo	1005 NW 30th St	Corvallis	OR	97330	813312	Environmental Conservation/Ecologcl Org
Noah's Ark Day Care	2760 SW 53rd St	Corvallis	OR	97333	624410	Child Care Service
Corvallis Clinic	3680 NW Samaritan Dr	Corvallis	OR	97330	621399	Dietitians
Groh, Hailey N	4455 NE Highway 20	Corvallis	OR	97330	624190	Counselors
Parish Gap	29424 Newton Rd	Corvallis	OR	97330	999990	Nonclassified Establishments
Samaritan Pediatrics	777 NW 9th St	Corvallis	OR	97330	621111	Physicians & Surgeons
Cobblestone Square Apartment LLC	1425 NW Monroe Ave	Corvallis	OR	97330	531120	Shopping Centers & Malls
Edward Jones-Financial Advisor: Jonathan Riddle	545 SW 2nd St	Corvallis	OR	97333-4920	523940	Portfolio Management and Investment Advice
Richins, Alyssa	530 NW 27th St	Corvallis	OR	97330	621330	Social Workers
Fifth Street Growlers	215 SW 5th St	Corvallis	OR	97333	445320	Beer & Ale-Retail
Oregon Screen Crafts	457 SW C Ave	Corvallis	OR	97333	459120	Crafts
Kids LLC	922 NW Circle Blvd	Corvallis	OR	97330	813319	Social Services NEC
Big 5 Sporting Goods	595 NE Circle Blvd	Corvallis	OR	97330	459110	Sporting Goods-Retail
Kens Car Care Center	1419 NW 9th St	Corvallis	OR	97330-4510	811111	Car repair shops
Peak Sports Inc	129 NW 2nd St	Corvallis	OR	97330-4719	999990	Unclassified Establishments
Corvallis Family Medicine PC	2400 NW Kings Blvd	Corvallis	OR	97330	621111	Physicians & Surgeons
Republic Services	29175 Coffin Butte Rd	Corvallis	OR	97330	333310	Waste Reduction Disposal Equip-Ind-Mfrs
Sanchez-Massengill, Tecumseh, Manuel	4455 NE Highway 20	Corvallis	OR	97330	624190	Counselors
US Agricultural Department	3450 SW Campus Way	Corvallis	OR	97331	926140	Federal Government-Regulation-Agricultural Marketing & Commodities
Lancasater Bridge Community LLC	257 SW Madison Ave	Corvallis	OR	97333	624190	Community Services
Valley Endodontics	2350 NW Century Dr	Corvallis	OR	97330	621210	Dentists
Watson Mechanical	3470 NE Canterbury Cir	Corvallis	OR	97330	238210	Mechanical Contractors
Beit AM	4318 NW Circle Blvd	Corvallis	OR	97330	516110	Radio Stations & Broadcasting Companies
Southside Storage	1750 SW Allen St	Corvallis	OR	97333	236118	Carports
Sierra Student Apartments	960 SW Washington Ave	Corvallis	OR	97333-4912	531110	Landlords of Residential Buildings and Dwellings
Corvallis Montessori Society Inc	2730 NW Greeley Ave	Corvallis	OR	97330	813410	Educational Associations
Oregon State University Finance & Administration	2701 SW Campus Way	Corvallis	OR	97331-8646	611310	Schools offering baccalaureate or graduate degrees
Development Review	501 SW Madison Ave	Corvallis	OR	97333	921190	City Government-General Offices
Pelkey, Ethan M	4455 NE Highway 20	Corvallis	OR	97330	624190	Counselors
OSU Beaver Store	663 SW 26th St	Corvallis	OR	97331	459210	Books School & Textbooks
Lerma, Keegan, KM	815 NW 9th St	Corvallis	OR	97330	621340	Physical Therapists

Cegielski, Alyssa	3600 NW Samaritan Dr	Corvallis	OR	97330	621111	Physicians & Surgeons
Samaritan Mental Health	3509 NW Samaritan Dr	Corvallis	OR	97330	621111	Physicians & Surgeons
Rjet Construction LLC	1010 NW Lewisburg Ave	Corvallis	OR	97330	236115	Construction Companies
Willamette Veterinary Hospital	1562 SW 3rd St	Corvallis	OR	97333-4490	541940	Animal hospitals, clinics, and veterinarians
Willamette Dental Group-Corvallis	2420 NW Professional Dr	Corvallis	OR	97330-3977	621210	Dentists' clinics
Wilson, Jennifer M NP	3680 NW Samaritan Dr	Corvallis	OR	97330	621399	Nurses-Practitioners
Transportation Department Maintenance	3700 SW Philomath Blvd	Corvallis	OR	97333	926120	State Government-Regulation & Administration-Transportation Programs
Taco Vino	151 NW Monroe Ave	Corvallis	OR	97330-4708	722511	Full-Service Restaurants
South, Susan, M, Psyd	3509 NW Samaritan Dr	Corvallis	OR	97330	621399	Psychologists
Good Earth Pest Company	NULL	Corvallis	OR	97333	561710	Bird Barriers & Repellents & Controls
Fagoaga, Isabel	650 SW 3rd St	Corvallis	OR	97333	621340	Physical Therapists
Funderburg, Linda G MD	3600 NW Samaritan Dr	Corvallis	OR	97330	621111	Physicians & Surgeons
Barton, Justin B	4455 NE Highway 20	Corvallis	OR	97330	624190	Counselors
Glasmann, Joshua, Reed, DC	867 NW 23rd St	Corvallis	OR	97330	621310	Chiropractors DC
Fixercat Inc	5165 SW Blueberry Dr	Corvallis	OR	97333	423390	Fence (Whls)
Good Earth Pest Company	29030 Highway 34	Corvallis	OR	97333	561710	Pest Control
R M Sutherland Construction	29595 Bellfountain Rd	Corvallis	OR	97333	238110	Concrete Contractors
Regent Court at Corvallis	400 NW Elks Dr	Corvallis	OR	97330	623312	Residential Care Homes
Saydell, Peggy A PAC	3600 NW Samaritan Dr	Corvallis	OR	97330	621399	Physicians Assistants
Lesle, Ann, Solgaard, MD	6237 SW Quietcreek Dr	Corvallis	OR	97333	621111	Physicians & Surgeons
Luminous Salon	521 SW 2nd St	Corvallis	OR	97333	812112	Beauty Salons
Willamette Valley Cancer Institute and Research Center	444 NW Elks Dr	Corvallis	OR	97330-3745	621111	Physicians' clinics
Corvallis Pain Management	800 NE Circle Blvd	Corvallis	OR	97330	621111	Physicians & Surgeons
Michael's Jewelers Precious	425 SW 3rd St	Corvallis	OR	97333	455219	Coin Dealers Supplies & Etc
The Corvallis Clinic	3680 NW Samaritan Dr	Corvallis	OR	97330	621111	Physicians & Surgeons
Comcast Corp	150 NW Lewisburg Ave	Corvallis	OR	97330-9236	999990	Unclassified Establishments
Samaritan Surgical Specialists	3615 NW Samaritan Dr	Corvallis	OR	97330	621399	Physicians Assistants
Benton County Counsel	205 NW 5th St	Corvallis	OR	97330-4808	921120	Legislative assemblies
DRDN Productions LLC	455 NW Tyler Ave	Corvallis	OR	97330	512110	Production Services
Urich, Daniela, MD	3600 NW Samaritan Dr	Corvallis	OR	97330	621111	Physicians & Surgeons
Boss Studio	408 SW Monroe Ave	Corvallis	OR	97333	713940	Health Clubs Studios & Gymnasiums
Massey, Erin W MD	3600 NW Samaritan Dr	Corvallis	OR	97330	621111	Physicians & Surgeons
Advanced Environmental Systems	5120 SW West Hills Rd	Corvallis	OR	97333	238220	Heating Contractors
MJPM	425 SW 3rd St	Corvallis	OR	97333	455219	Coin Dealers Supplies & Etc
Corvallis Parks & Recreation	1310 SW Avery Park Dr	Corvallis	OR	97333	712190	Parks
Cartwright, Olivia	4455 NE Highway 20	Corvallis	OR	97330	624190	Counselors
T.J. Maxx	1550 NW 9th St	Corvallis	OR	97330	455110	Department Stores
Williams, Amy Jo PHD	3509 NW Samaritan Dr	Corvallis	OR	97330-3893	621399	Offices of All Other Miscellaneous Health Practitioners
Boucher, Mary	922 NW Circle Blvd	Corvallis	OR	97330	621399	Physicians-Naturopathic
Merback, Wayne, Joseph, MD	3600 NW Samaritan Dr	Corvallis	OR	97330-3737	621111	Physicians' clinics
Ark Animal Hospital	33888 SE Peoria Rd	Corvallis	OR	97333	541940	Veterinarians
Alpha Tau Omega Fraternity	309 NW 26th St	Corvallis	OR	97330	813410	Fraternities & Sororities
Columbia 410 LLC	4515 NE Elliott Cir	Corvallis	OR	97330	999990	Nonclassified Establishments
O'Brien Dental Lab	4311 SW Research Way	Corvallis	OR	97333	339116	Laboratories-Dental
Recretec Manufacturing Inc	29342 OR-34	Corvallis	OR	97333	811490	Miscellaneous personal and household goods restoration and support
Primatics, Inc	2101 NE Jack London St	Corvallis	OR	97330	518210	Automation Technology Services
Morton, Craig B	530 NW 27th St	Corvallis	OR	97330	621399	Psychologists
Corvallis Clinic OB/GYN	3680 NW Samaritan Dr	Corvallis	OR	97330-3737	621111	Physicians' clinics
Gump, Nathaniel W PHD	887 NW Grant Ave	Corvallis	OR	97330	621399	Psychologists
McCully, Sean, Patrick	3600 NW Samaritan Dr	Corvallis	OR	97330	621111	Physicians & Surgeons
Samaritan Rheumatology	3620 NW Samaritan Dr	Corvallis	OR	97330-4714	621111	Physicians' clinics
Jennifer I Nash & Nicolas Ortiz, P.C.	435 NW 4th St	Corvallis	OR	97330	541110	Attorneys
Macdonald, Erin	530 NW 27th St	Corvallis	OR	97330	621399	Nurses-Registered RN
Padua, Angelina, Marie	4455 NE Highway 20	Corvallis	OR	97330	624190	Counselors
USPS Blue Collection Box	2350 NW Professional Dr	Corvallis	OR	97330	541860	Mailing & Shipping Kiosks
Foster Care	555 NW 5th St	Corvallis	OR	97330	923130	State Government-Social/Human Resources

Coinstar	2335 NW Kings Blvd	Corvallis	OR	97330	541990	Coin & Bill Counting/Sorting Svc Kiosks
Samaritan Medical Equipment	777 NW 9th St	Corvallis	OR	97330-6169	423450	Medical, Dental, and Hospital Equipment and Supplies Merchant Wholesalers
Weber, Anastasia	4455 NE Highway 20	Corvallis	OR	97330	624190	Counselors
Rutter, Jason PA	3600 NW Samaritan Dr	Corvallis	OR	97330	621399	Physicians Assistants
Herrera, Beau, Ryan	2450 SW Jefferson Way	Corvallis	OR	97331	621340	Physical Therapists
Microepic Productions	922 NW Circle Blvd	Corvallis	OR	97330-1483	512110	Film and Video Production
Valcan Cellars	341 SW 2nd St	Corvallis	OR	97333	445320	Wines-Retail
Oregon State University	1500 SW Jefferson Ave	Corvallis	OR	97331	611310	Schools-Universities & Colleges Academic
Block 15 Brewing Co	300 SW Jefferson Ave	Corvallis	OR	97333	312120	Brewers (Mfrs)
Tilth	2525 SE 3rd St	Corvallis	OR	97333-1641	813319	Miscellaneous social service advocacy organizations
Samaritan Recovery Clinic	5234 SW Philomath Blvd	Corvallis	OR	97333-1042	621111	Physicians' clinics
Haworth, Terrie	1650 SW 45th Pl	Corvallis	OR	97333	624190	Counselors
Riley, Julie M CNM	2314 NW Kings Blvd	Corvallis	OR	97330	621399	Midwives
Styke, Alexandra N DO	3600 NW Samaritan Dr	Corvallis	OR	97330	621111	Physicians & Surgeons
Custom Valley Roofing LLC	584 NW Oak Ave	Corvallis	OR	97330-1513	238160	Roofing Contractors
Oregon State University Valley Football Center	325 Valley Football Ctr	Corvallis	OR	97331-8544	711310	Organizers of state and county fairs, concerts, and festivals with facilities
Carts & Tools	280 NW 1st St	Corvallis	OR	97330	561990	Business Services NEC
Atlantic Salmon Fly International	3415 NE Canterbury Cir	Corvallis	OR	97330-4005	999990	Unclassified Establishments
Burton, Elan, C, MD	3640 NW Samaritan Dr	Corvallis	OR	97330	621111	Physicians & Surgeons
Corvalis Friends Meeting House	3311 NW Polk Ave	Corvallis	OR	97330	813110	Churches
Lochner, Abrianna, M	2350 NW Century Dr	Corvallis	OR	97330	621340	Physical Therapists
Next Level Media	126 SW 4th St	Corvallis	OR	97333	541512	Website Design Service
Carbony Celtic Winds	419 NW 18th St	Corvallis	OR	97330	339992	Musical Instruments-Manufacturers
Morgan, Trey, DO	3600 NW Samaritan Dr	Corvallis	OR	97330	621111	Physicians & Surgeons
Benco	2235 NW 17th St	Corvallis	OR	97330	624310	Cognitive Disability-Dev Disability Svcs
Information & Referral-Benton County Health Department	530 NW 27th St	Corvallis	OR	97330	923120	County Government-Public Health Programs
Wade, L, Haslam, DDS	2657 NW Rolling Green Dr	Corvallis	OR	97330	621210	Dentists
Benco1650 NW Garfield	1650 NW Garfield Ave	Corvallis	OR	97330	624310	Cognitive Disability-Dev Disability Svcs
Tan Rebuplic	820 NW 9th St	Corvallis	OR	97330	812199	Tanning Salons
Corvallis Custom	1869 NW 9th St	Corvallis	OR	97330	323111	Printers (Mfrs)
Catarius, Ryan, E	260 SW Madison Ave	Corvallis	OR	97333	621330	Social Workers
K-3 Inc	NULL	Corvallis	OR	NULL	236115	General Contractors
Eye Care Associates	330 NW Elks Dr	Corvallis	OR	97330	621320	Optometrists OD
Cardv	NULL	Corvallis	OR	NULL	624221	Domestic Abuse Information & Treatment
Hilson, Melissa M MSN	2314 NW Kings Blvd	Corvallis	OR	97330	621399	Nurses-Registered RN
Celebration Church	2700 SW 3rd St	Corvallis	OR	97333	813110	Churches
Pta Oregon Congress	340 NE Granger Ave	Corvallis	OR	97330	813910	Associations
International Association of Fire Fighters	903 NW Beca Ave	Corvallis	OR	97330	813930	Labor Organizations
Rivera, Ashley N DO	3600 NW Samaritan Dr	Corvallis	OR	97330	621111	Physicians & Surgeons
Samaritan Orthopedics Luis Vela DO	3620 NW Samaritan Dr	Corvallis	OR	97330	621111	Physicians & Surgeons
Earley, Tyler, DO	3640 NW Samaritan Dr	Corvallis	OR	97330	621111	Physicians & Surgeons
Central Willamette Credit Union	555 NE Circle Blvd	Corvallis	OR	97330	522130	Credit Unions
Gregs Auto Service	440 SW Wake Robin Ave	Corvallis	OR	97333	811111	Automobile Repairing & Service
Alien Drone Service LLC	6298 SW Grand Oaks Dr	Corvallis	OR	97333	441227	Drones
Delmendo, Madison N	1680 SE Crystal Lake Dr	Corvallis	OR	97333	621399	Dietitians
International Mountain Bicycling Association	NULL	Corvallis	OR	NULL	813910	Associations
Hinsley Homes LLC	1121 NW 9th St	Corvallis	OR	97330	236115	Home Builders
Gienapp, Ryan, Brand, DO	3521 NW Samaritan Dr	Corvallis	OR	97330	621111	Physicians & Surgeons
Anderson, Deborah E	252 SW Madison Ave	Corvallis	OR	97333	621399	Physicians-Naturopathic
Pachaearth Inc	4826 SW Roseberry St	Corvallis	OR	97333	115310	Foresters-Consulting
LifeStance Therapists & Psychiatrists Corvalis	4185 SW Research Way	Corvallis	OR	97333-1783	621399	Offices of All Other Miscellaneous Health Practitioners
Taylor, Matthew, Alan, MD	3680 NW Samaritan Dr	Corvallis	OR	97330	621111	Physicians & Surgeons
Demeter Association Inc	6735 SW Country Club Dr	Corvallis	OR	97333	813910	Associations
Max's Food	2475 NW 9th St	Corvallis	OR	97330	722511	Restaurants
Vasoya, Bella	3517 NW Samaritan Dr	Corvallis	OR	97330	621399	Psychologists
Harder Wells Baron-Manning PC	560 NW Van Buren Ave	Corvallis	OR	97330	541110	Attorneys

Bruns, Maureen MD	NULL	Corvallis	OR	NULL	621111	Physicians & Surgeons
Lucidyne Technologies LLC	5129 SW Hout St	Corvallis	OR	97333	541330	Engineers-Consulting
OSU Student Health Center	201 Plageman Bldg	Corvallis	OR	97331-8567	621399	Offices of All Other Miscellaneous Health Practitioners
Gerrah, Rabin MD	3640 NW Samaritan Dr	Corvallis	OR	97330	621111	Physicians & Surgeons
Starbucks	590 NE Circle Blvd	Corvallis	OR	97330	722515	Coffee Shops
Snjin Inc	2461 NW Monroe Ave	Corvallis	OR	97330	999990	Nonclassified Establishments
Grand Oaks	6300 SW Grand Oaks Dr	Corvallis	OR	97333	531110	Apartments
Shell	2635 NW 9th St	Corvallis	OR	97330	457120	Service Stations-Gasoline & Oil
Corvallis Elks Lodge	1400 NW 9th St	Corvallis	OR	97330	813410	Fraternal Organizations
Walmart Pharmacy	1840 NW 9th St	Corvallis	OR	97330	456110	Pharmacies
Ambassadors Health Alliance	310 NW 5th St	Corvallis	OR	97330-4895	621999	Miscellaneous health care providers
American Family Insurance-Bryan Flager Agency	2396 NW Kings Blvd	Corvallis	OR	97330	524210	Insurance
Fitzgerald, Thomas J MD	501 NW Elks Dr	Corvallis	OR	97330	621111	Physicians & Surgeons
USPS Blue Collection Box	2335 NW Kings Blvd	Corvallis	OR	97330	541860	Mailing & Shipping Kiosks
Samaritan Bariatric Surgery	3517 NW Samaritan Dr	Corvallis	OR	97330-3768	812191	Weight loss centers
The Howard Martin Firm Inc	5145 NE Highway 20	Corvallis	OR	97330-9208	115310	Support Activities for Forestry
Corvallis Nails & Spa	2321 NW Kings Blvd	Corvallis	OR	97330	812113	Manicuring
Lockwood, Fahlene	2075 NW Grant Ave	Corvallis	OR	97330	621330	Social Workers
Dai, Joy	160 NE Conifer Blvd	Corvallis	OR	97330	621340	Speech Pathologists
UPS Access Point Location	219 SW Madison Ave	Corvallis	OR	97333	541860	Mailing & Shipping Services
G & J Auto Sales	336 NW 2nd St	Corvallis	OR	97330	441120	Automobile/Trucks Dealers-Used
First Tech Federal Credit Union	1044 NE Circle Blvd	Corvallis	OR	97330	522130	Credit Unions
Corvallis Pediatric Dentistry	2350 NW Century Dr	Corvallis	OR	97330	621210	Dentists
Electric Charging Station	110 SW 53rd St	Corvallis	OR	97333	457120	Electric Charging Station
De La Cruz, Karina	230 SW 3rd St	Corvallis	OR	97333	624190	Counselors
Morales, Aubrie, Rochelle	4455 NE Highway 20	Corvallis	OR	97330	624190	Counselors
Volunteer Interfaith	501 NW 25th St	Corvallis	OR	97330	624190	Social Service & Welfare Organizations
Schweitzer Design & Build Inc	602 NW 4th St	Corvallis	OR	97330	236118	Remodeling & Repairing Building Contractors
Cyclotopia	435 SW 2nd St	Corvallis	OR	97333	459110	Bicycles-Dealers
Tan Republic	937 NW Kings Blvd	Corvallis	OR	97330	812199	Tanning Salons
Corvallis Coffeeworks	33898 SE Eastgate Cir	Corvallis	OR	97333	999990	Nonclassified Establishments
Schweiger, Liana MD	3600 NW Samaritan Dr	Corvallis	OR	97330	621111	Physicians & Surgeons
Dod Enterprises LLC	3160 NE Powderhorn Pl	Corvallis	OR	97330	541511	Software/Application/Platform Developers & Programmers
or State University Student Health	201 Plageman Bldg	Corvallis	OR	97331-8567	621399	Offices of All Other Miscellaneous Health Practitioners
Domino's	1420 NW 9th St	Corvallis	OR	97330	722511	Pizza
Eqr Training & Consulting, Inc	120 SW 4th St	Corvallis	OR	97333	541612	Training Consultants
Storage Depot	1520 SW 3rd St	Corvallis	OR	97333-1240	531130	Landlords of Miniwarehouses and Self-Storage Units
Rose Valley Home Service	320 NW 16th St	Corvallis	OR	97330	541990	Services NEC
Toyota of Corvallis	800 NW 5th St	Corvallis	OR	97330	441110	Automobile Dealers-New Cars
Sunflower Spa Asian Massage	1333 NW 9th St	Corvallis	OR	97330-5386	812113	Manicure and pedicure salons
Stefonek, Erin	4455 NE Highway 20	Corvallis	OR	97330	624190	Counselors
Benton County Budget Office	4077 SW Research Way	Corvallis	OR	97333	921120	Government Offices-County
Crawford, Jeffrey, David, MD	3615 NW Samaritan Dr	Corvallis	OR	97330	621111	Physicians & Surgeons
Wood, Leslie D	223 SW 8th St	Corvallis	OR	97333	621330	Social Workers
Kanwar, Parinav	3600 NW Samaritan Dr	Corvallis	OR	97330	621111	Physicians & Surgeons
Be Well Corvallis Chiropractic	2306 NW Kings Blvd	Corvallis	OR	97330	621310	Chiropractors DC
Smith, Thomas, Roger, DO	3521 NW Samaritan Dr	Corvallis	OR	97330	621111	Physicians & Surgeons
Valley Landfills Inc	28972 Coffin Butte Rd	Corvallis	OR	97330	562212	Landfills-Sanitary
Peak Sports	135 NW 2nd St	Corvallis	OR	97330	459110	Sporting Goods Retailers
FedEx Ship Center	201 SW Airport Ave	Corvallis	OR	97333	541860	Mailing & Shipping Services
Samaritan Health Service	3509 NW Samaritan Dr	Corvallis	OR	97330-3893	456110	Pharmacies and Drug Retailers
Atlas Ti Americas	NULL	Corvallis	OR	97330	999990	Nonclassified Establishments
Gordon & Associates Inc	508 SW Jefferson Ave	Corvallis	OR	97333	541330	Engineers-Consulting
Richardson, Joseph R	4455 NE Highway 20	Corvallis	OR	97330	624190	Counselors
Baha'i Faith	3620 NW Lincoln Ave	Corvallis	OR	97330	813110	Religious Organizations
Forest Health-Human Health Institute	101 SW Western BLVD Ate 101	Corvallis	OR	97333	813920	Scientific Organization

View Plus Technologies	1965 SW Airport Ave	Corvallis	OR	97333-9555	334118	Computer Terminal/Other Computer Prphrl Equip Mfg
Polizzo, Christina	NULL	Corvallis	OR	97330	621330	Social Workers
Koriander	215 SW 3rd St	Corvallis	OR	97333	722511	Restaurants
Edward Jones-Financial Advisor: Rob Schreier	545 SW 2nd St	Corvallis	OR	97333-4920	523940	Portfolio Management and Investment Advice
Benton County Victim Service	NULL	Corvallis	OR	97330	921120	Government Offices-County
Peak Internet	660 NW Harrison Blvd	Corvallis	OR	97330	517810	Information Retrieval Services
The Corvallis Clinic	444 NW Elks Dr	Corvallis	OR	97330	621111	Physicians & Surgeons
Cirellos Pizza	919 NW Circle Blvd	Corvallis	OR	97330	722511	Pizza
Jagger Kaeser, Seth J PT	2350 NW Century Dr	Corvallis	OR	97330	621340	Physical Therapists
Willamette Tours & Cruises	33336 SE White Oak Rd	Corvallis	OR	97333-2505	561520	Travel tour operators
Barnes Gary L	760 SW Madison Ave	Corvallis	OR	97333	624190	Marriage & Family Counselors
Bike N Hike	401 SW 3rd St	Corvallis	OR	97333-4440	459110	Sporting Goods Retailers
Epic Day Spa	517 SW 2nd St	Corvallis	OR	97333	812112	Beauty Salons
The UPS Store	5060 SW Philomath Blvd	Corvallis	OR	97333-4845	541860	Mail advertising services
Summit Orthotics & Prosthetics	400 NW Walnut Blvd	Corvallis	OR	97330-3800	456199	All Other Health and Personal Care Retailers
Corvatek	3025 NW McKinley Dr	Corvallis	OR	97330	999990	Nonclassified Establishments
KMT Ventures LLC	5260 NW Highway 99	Corvallis	OR	97330	999990	Nonclassified Establishments
Posler, Jeanette Ot	815 NW 9th St	Corvallis	OR	97330	621340	Physical Therapists
Corvallis City Manager	501 SW Madison Ave	Corvallis	OR	97333	921110	City Government-Executive Offices
Samaritan Medical Laboratories	3600 NW Samaritan Dr	Corvallis	OR	97330	621511	Laboratories-Medical
Directors Mortgage	430 NW 3rd St	Corvallis	OR	97330	522292	Real Estate Loans
Studio 505	425 SW Butterfield Pl	Corvallis	OR	97333	812112	Beauty Salons
NuScale Power, LLC	1100 NE Circle Blvd	Corvallis	OR	97330-4741	541690	Scientific and technical consulting services (except environmental)
Varsity House	119 NW 9th St	Corvallis	OR	97330	813410	Fraternities & Sororities
Hennings, Matthew, Bradley	2635 NW Rolling Green Dr	Corvallis	OR	97330	621340	Physical Therapists
Jackson Hewitt Tax Service	919 NW Circle Blvd	Corvallis	OR	97330	541213	Tax Return Preparation & Filing
PNS Homestead	445 SW Tunison Ave	Corvallis	OR	97333	999990	Nonclassified Establishments
Glass Slipper Inc	116 NW 2nd St	Corvallis	OR	97330	458110	Dancing Supplies
High Priestess Piercing-Tattoo	2475 NW Monroe Ave	Corvallis	OR	97330	812990	Body Piercing
Norm Vedaa Construction	3015 NW Christine St	Corvallis	OR	97330	236118	Remodeling & Repairing Building Contractors
Alpha Zeta Chapter of Pi Kappa Phi	2111 NW Harrison Blvd	Corvallis	OR	97330	813410	Fraternities & Sororities
Hockley, Tessa	3600 NW Samaritan Dr	Corvallis	OR	97330	621399	Dietitians
Patrick Wayne Valley Stadium	660 SW 26th St	Corvallis	OR	97331-8622	711310	Organizers of state and county fairs, concerts, and festivals with facilities
Reynolds Law Firm	555 NW 5th St	Corvallis	OR	97330	541110	Attorneys
Samaritan Health Plans	2300 NW Walnut Blvd	Corvallis	OR	97330	524210	Insurance
Schmolzi, Wendy, Monette	5234 SW Philomath Blvd	Corvallis	OR	97333	621399	Nurses-Practitioners
Good Samaritan Regional Medical Center Hospitalist	3600 NW Samaritan Dr	Corvallis	OR	97330	621111	Physicians & Surgeons
Benton County Parole-Probation	180 NW 5th St	Corvallis	OR	97330	921120	Government Offices-County
Pajaggle	2851 NW 9th St	Corvallis	OR	97330	339999	Game Designers (Mfrs)
New Morning Bakery	1870 SW 3rd St	Corvallis	OR	97333	424490	Bakers-Wholesale
Bursky, Kathleen, Theresa	1760 SW 3rd St	Corvallis	OR	97333	624190	Counselors-Licensed Professional
Westby, Tara, N	3521 NW Samaritan Dr	Corvallis	OR	97330	621399	Physicians Assistants
Mark A Henke PC	2605 NW Rolling Green Dr	Corvallis	OR	97330	621210	Dentists
Mexico Lindo	5228 SW Philomath Blvd	Corvallis	OR	97333-1042	722511	Full-Service Restaurants
Corvallis Sports Park	175 SW Twin Oaks Cir	Corvallis	OR	97333	711211	Soccer Clubs
Chaplin, Alana, Mikayla	2635 NW Rolling Green Dr	Corvallis	OR	97330	621340	Physical Therapists
Bob Grant Construction Inc	2696 SW 3rd St	Corvallis	OR	97333	236115	Home Builders
Benco NW Sequoia	918 NW Sequoia Ave	Corvallis	OR	97330	623110	Adult Care Facilities
Lipe, Kristin DO	3600 NW Samaritan Dr	Corvallis	OR	97330	621111	Physicians & Surgeons
Oregon Electro-MEC Inc	1555 SE Crystal Lake Dr	Corvallis	OR	97333-1201	333111	Farm Machinery and Equipment Manufacturing
Willamette Neighborhood HSNG	3384 NE Oxford Cir	Corvallis	OR	97330	541990	Services NEC
Frost Eye Care	1329 NW 9th St	Corvallis	OR	97330-5386	621320	Doctors of optometry clinics
Al & Merles Rock & Gem Shop	28816 Highway 34	Corvallis	OR	97333	423830	Lapidary Equipment & Supplies (Whls)
Starbucks	5270 SW Philomath Blvd	Corvallis	OR	97333	722515	Coffee Shops
Evergreen Dental	1823 NW Kings Blvd	Corvallis	OR	97330	621210	Dentists
Unruh, Claire, L, DO	3600 NW Samaritan Dr	Corvallis	OR	97330-3737	621111	Physicians' clinics

Blue Rhino	2045 NW 9th St	Corvallis	OR	97330	457210	Propane Tank Kiosks
Benco NW Grant	1325 NW Grant Ave	Corvallis	OR	97330-4610	624310	Vocational rehab agencies
ULTA Beauty	1550 NW 9th St	Corvallis	OR	97330	456120	Cosmetics & Perfumes-Retail
Oregon Hang Gliding School	131 NW 4th St	Corvallis	OR	97330-4702	611110	Elementary, middle and high schools
Bashful Bob's MFG Construction	550 SW 7th St	Corvallis	OR	97333-4562	999990	Unclassified Establishments
Forest Health-Human Health	136 SW Washington Ave	Corvallis	OR	97333	813910	Associations
Country Market & Deli	310 NW 53rd St	Corvallis	OR	97330	445110	Grocers-Retail
Gene's Antenna Service	2065 NW Buchanan Ave	Corvallis	OR	97330	449210	Satellite Equipment & Systems-Retail
Century Constructors	NULL	Corvallis	OR	97330	236115	General Contractors
Milan Laser Hair Removal	1335 NW 9th St	Corvallis	OR	97330-5387	812199	Miscellaneous self grooming services (except hair, nail, facial, nonpermanent makeup, nonmedical diet services)
Da Vinci Days Inc	568 SW 3rd St	Corvallis	OR	97333-4439	455219	All Other General Merchandise Retailers
Corvallis Radiology PC	NULL	Corvallis	OR	97330	621111	Physicians & Surgeons
Couch, Ashley, Alyn	4455 NE Highway 20	Corvallis	OR	97330	624190	Counselors
Pta Oregon Congress	2701 NW Satinwood St	Corvallis	OR	97330	813910	Associations
Futon Man	5280 NW Highway 99	Corvallis	OR	97330-9485	449110	Furniture Retailers
Samaritan Hematology & Oncology Consultants	501 NW Elks Dr	Corvallis	OR	97330	621111	Physicians & Surgeons
Acpuncture Clinic of Corvallis	310 NW 5th St	Corvallis	OR	97330-4895	621111	Physicians' clinics
Benton County Development Department	4500 SW Research Way	Corvallis	OR	97333-1093	921120	Legislative assemblies
Irie-at Inc	7555 NW Oak Creek Dr	Corvallis	OR	97330	334111	Computers-Electronic-Manufacturers
Bartosh, Pieter	4455 NE Highway 20	Corvallis	OR	97330	624190	Counselors
Airgas	405 NE Circle Blvd	Corvallis	OR	97330	424720	Gas-Indstrl/Med-Cylinder & Bulk (Whls)
Unbank Bitcoin ATM	2875 SW Western Blvd	Corvallis	OR	97333	523160	Virtual Currency Conversion Kiosk/ATM
Citizens Bancorp	275 SW 3rd St	Corvallis	OR	97333	551111	Holding Companies (Bank)
Krisar White, Patricia MD	3600 NW Samaritan Dr	Corvallis	OR	97330	621111	Physicians & Surgeons
Therapeutic Solutions of Oregon PC	260 SW Madison Ave	Corvallis	OR	97333	621330	Therapy
Holifield, Joshua, M, DO	3600 NW Samaritan Dr	Corvallis	OR	97330	621111	Physicians & Surgeons
Zivanovic, Mario	777 NW Kings Blvd	Corvallis	OR	97330	621330	Pharmacists
Lach Daniel & Nancy DC	2296 NW Kings Blvd	Corvallis	OR	97330	621310	Chiropractors DC
Day Heating Company	787 NE Circle Blvd	Corvallis	OR	97330	238220	Air Conditioning Contractors & Systems
Mike's Heating	NULL	Corvallis	OR	97330	238220	Heating Contractors
Crumbl Cookies	1705 NW 9th St	Corvallis	OR	97330	722515	Cookie Shops
Douglas, James, Edward, MD	3509 NW Samaritan Dr	Corvallis	OR	97330	621111	Physicians & Surgeons
Kernutt Stokes-Corvallis Certified Public Accountants & Cons	2273 NW Professional Dr	Corvallis	OR	97330	541110	Attorneys
Park, Sohyun	444 NW Elks Dr	Corvallis	OR	97330	621399	Physicians Assistants
Conifer House Nursing Home	145 NE Conifer Blvd	Corvallis	OR	97330	623110	Nursing & Convalescent Homes
AAA Insurance	1550 NW 9th St	Corvallis	OR	97330	524210	Insurance
Shapiro Virginia	915 NW 36th St	Corvallis	OR	97330	621999	Health Services
Mary & Co Salon	410 NW Walnut Blvd	Corvallis	OR	97330	812112	Beauty Salons
Todd, Branden, Ollee	4455 NE Highway 20	Corvallis	OR	97330	624190	Counselors
Farrer, Sterling MD	3600 NW Samaritan Dr	Corvallis	OR	97330	621111	Physicians & Surgeons
Whitman, Mallory R	114 Gill Coliseum	Corvallis	OR	97331-8547	621340	Physical, occupational, speech therapists and audiogists' clinics
Samaritan Gynecology & Surgical Associates	400 NW Walnut Blvd	Corvallis	OR	97330	621111	Physicians & Surgeons
Marek & Lanker	810 SW Madison Ave	Corvallis	OR	97333	541110	Attorneys
Mid-Valley Harvest	5060 SW Philomath Blvd	Corvallis	OR	97333	813311	Charitable Institutions
Michael Cross-Financial Advisor, Ameriprise Financial Services, LLC	777 NE 2nd St	Corvallis	OR	97330	523940	Financial Advisory Services
Abundant Solar	7267 NW Grandview Dr	Corvallis	OR	97330	423720	Solar Energy Equipment-Wholesale
Timber Hill Foot Clinic	2440 NW Professional Dr	Corvallis	OR	97330	621111	Physicians & Surgeons
Corvallis Karate School	311 NW 6th St	Corvallis	OR	97330	611620	Martial Arts Instruction
Equilibrium Painting LLC	1812 NE Noble Ave	Corvallis	OR	97330	238320	Painters
Malik, Natasha M	108 SW Memorial Pl	Corvallis	OR	97331	621330	Pharmacists
The Delta Chi Fraternity, Inc	203 NW 13th St	Corvallis	OR	97330	813410	Fraternities & Sororities
Corvallis Fire Department-Station 2	500 SW 35th St	Corvallis	OR	97333-4048	922160	Fire Protection
Oregon State University Oregon Sea Grant	1600 SW Western Blvd	Corvallis	OR	97333-4287	611310	Schools offering baccalaureate or graduate degrees
Oag	3600 NW Samaritan Dr	Corvallis	OR	97330	621111	Physicians & Surgeons
The Corvallis Clinic	3680 NW Samaritan Dr	Corvallis	OR	97330	621111	Physicians & Surgeons
Davis, Christina	845 SW 30th St	Corvallis	OR	97331	621340	Physical Therapists

Fish Emergency Service	968 NW Garfield Ave	Corvallis	OR	97330	541990	Services NEC
Jackson, Melanie, A, MD	3615 NW Samaritan Dr	Corvallis	OR	97330	621111	Physicians & Surgeons
Obermire, Travis M DPT	845 SW 30th St	Corvallis	OR	97331	621340	Physical Therapists
Starbucks	777 NW Kings Blvd	Corvallis	OR	97330	722515	Coffee Shops
Adult & Family Service	4170 SW Research Way	Corvallis	OR	97333	923130	State Government-Social/Human Resources
Penguin Florist & Flower Delivery	2465 NW Monroe Ave	Corvallis	OR	97330-5367	459420	Gift, Novelty, and Souvenir Retailers
Savage Cannabis Holdings LLC	27630 Llewellyn Rd	Corvallis	OR	97333	551112	Holding Companies (Non-Bank)
Knapp, Philippe A DO	3600 NW Samaritan Dr	Corvallis	OR	97330	621111	Physicians & Surgeons
Artemis, Diana	301 SW 4th St	Corvallis	OR	97333	624190	Marriage & Family Counselors
Dale the Builder	3310 SW Knollbrook Ave	Corvallis	OR	97333	236118	Handyman Services
Coast to the Cascades Community Wellness Network	815 NW 9th St	Corvallis	OR	97330-6173	999990	Unclassified Establishments
Goodrum, Benjamin, Ashby	530 NW 27th St	Corvallis	OR	97330	621399	Midwives
Wesenberg, Brent C MD	5234 SW Philomath Blvd	Corvallis	OR	97333-1042	621111	Physicians' clinics
Brooklane Cottage	1921 SW Brooklane Dr	Corvallis	OR	97333	531110	Operators Of Apartment Buildings
Lorimer, Dorothy	260 SW Madison Ave	Corvallis	OR	97333	624190	Counselors
Crystals Cuisine & Cafe	1425 NW Monroe Ave	Corvallis	OR	97330	722511	Restaurants
Levrum, Inc	408 SW Monroe Ave	Corvallis	OR	97333	999990	Federal Government Contractors
Diana Artemis Counseling Services	301 SW 4th St	Corvallis	OR	97333	624110	Counseling Services
Benco Garfield	965 NW Garfield Ave	Corvallis	OR	97330	624310	Cognitive Disability-Dev Disability Svcs
Bencostone St	1940 SE Stone St	Corvallis	OR	97333	624310	Cognitive Disability-Dev Disability Svcs
Ryan D Sparks, DMD	2200 NW Century Dr	Corvallis	OR	97330-3496	621210	Dentists' clinics
Skufca, Joshua A DO	3600 NW Samaritan Dr	Corvallis	OR	97330	621111	Physicians & Surgeons
Wells Fargo Advisors	2273 NW Professional Dr	Corvallis	OR	97330-3999	523940	Portfolio Management and Investment Advice
Hirsch, Frederick, Danner, MD	2298 NW Kings Blvd	Corvallis	OR	97330	621111	Physicians & Surgeons
John Kerekanich-COUNTRY Financial	201 NW 3rd St	Corvallis	OR	97330	524210	Insurance
Eirppe LLC	215 SW 4th St	Corvallis	OR	97333	999990	Nonclassified Establishments
Pace Heating & Air	NULL	Corvallis	OR	97330	238220	Air Conditioning Contractors & Systems
Oregon State University College of Civil & Construction Engineering	202 Apperson Hall	Corvallis	OR	97331-8522	611310	Schools offering baccalaureate or graduate degrees
Green Law LLC	1756 SE Lilly Pl	Corvallis	OR	97333	541110	Attorneys
Trusty Auto Repair	2335 SE 3rd St	Corvallis	OR	97333	811111	Automobile Repairing & Service
Six Stars CCC	3530 NE Lancaster St	Corvallis	OR	97330	999990	Nonclassified Establishments
OSU Extended Campus	4943 The Valley Library	Corvallis	OR	97331	611710	Education Centers
Oregon State University Strand	170 SW Waldo Pl	Corvallis	OR	97331	611310	University-College Dept/Facility/Office
My Corvallis Dentist	2055 NW Grant Ave	Corvallis	OR	97330	621210	Dentists
Polaris Psychiatric Associates	2090 NW Rosewood Pl	Corvallis	OR	97330	621111	Physicians & Surgeons
Buffalo Wild Wings	NULL	Corvallis	OR	97330	722511	Restaurants
Marlon's Painting LLC	154 NE Conifer Blvd	Corvallis	OR	97330-4677	238320	Painting and Wall Covering Contractors
Linn-Benton Housing Authority	5140 SW Meadow Flower Dr	Corvallis	OR	97333	531311	Housing Authorities
Northwest Medical Isotopes, LLC	815 NW 9th St	Corvallis	OR	97330	325412	Pharmaceutical Preparation (Mfrs)
Citizens Bank	978 NW Circle Blvd	Corvallis	OR	97330	522110	Banks
Quintero, Angela P	1650 SW 45th Pl	Corvallis	OR	97333	624190	Counselors
Curves	1333 NW 9th St	Corvallis	OR	97330	713940	Health Clubs Studios & Gymnasiums
Samaritan Cardiology	3600 NW Samaritan Dr	Corvallis	OR	97330	621111	Physicians & Surgeons
Hunter-Zaworski, Katharine	7810 NW Oxbow Dr	Corvallis	OR	97330	541330	Engineering
Electric Charging Station	220 SW 26th St	Corvallis	OR	97331	457120	Electric Charging Station
Evangelical Church	1525 NW Kings Blvd	Corvallis	OR	97330	813110	Churches
Lincoln Health Center	121 SE Viewmont Ave	Corvallis	OR	97333	621111	Physicians & Surgeons
York Engineering Services Inc	2107 NW Fillmore Ave	Corvallis	OR	97330	541330	Engineers-Consulting
Vela, Kerri Sue PAC	3620 NW Samaritan Dr	Corvallis	OR	97330	621399	Physicians Assistants
Christi Raunig Family Acupuncture	845 NW Monroe Ave	Corvallis	OR	97330-6352	621399	Offices of All Other Miscellaneous Health Practitioners
Emerald National Laboratory LLC	132 SW 4th St	Corvallis	OR	97333	621511	Laboratories-Medical
Hair Body & Sole	2611 NW 9th St	Corvallis	OR	97330	812112	Beauty Salons
Anderson Group CPAs	2165 NW Professional Dr	Corvallis	OR	97330	541211	Accountants
Cascade Pointe Apartments	1315 SW E Ave	Corvallis	OR	97333	531110	Apartments
Aboosaiedi, Ali	501 NW Elks Dr	Corvallis	OR	97330	621330	Pharmacists
Stricker, Anthony R	3521 NW Samaritan Dr	Corvallis	OR	97330	621330	Pharmacists

East Valley Community Health Center	1525 NW Kings Blvd	Corvallis	OR	97330	621999	Health Services
The Thrive Clinic LLC	1755 NW Kings Blvd	Corvallis	OR	97330-1905	999990	Unclassified Establishments
Kim, Esther, Jihae, MD	3615 NW Samaritan Dr	Corvallis	OR	97330	621111	Physicians & Surgeons
Shekhar, Adithya, MD	3600 NW Samaritan Dr	Corvallis	OR	97330	621111	Physicians & Surgeons
The Kid Shop	116 SW 3rd St	Corvallis	OR	97333	459120	Toys-Retail
Powers, Keana, Laine	4455 NE Highway 20	Corvallis	OR	97330	624190	Counselors
Niemeier, Cara S MD	3509 NW Samaritan Dr	Corvallis	OR	97330	621111	Physicians & Surgeons
Downing's Gym	1820 SW 3rd St	Corvallis	OR	97333	713940	Health Clubs Studios & Gymnasiums
Day Energy Solutions	787 NE Circle Blvd	Corvallis	OR	97330-4206	238310	Drywall and Insulation Contractors
Blount, Rheannon, Rua	923 NW Grant Ave	Corvallis	OR	97330	624190	Counselors
Alpine Animal Hospital PC	5120 NW Highland Dr	Corvallis	OR	97330	541940	Veterinarians
Michael Brugger Arts LLC	2340 SW 3rd St	Corvallis	OR	97333	712110	Arts Organizations & Information
Riverside Window & Door Inc	439 SW 2nd St	Corvallis	OR	97333	444180	Windows
Katy Blye-Connected Real Estate Group	435 NW 5th St	Corvallis	OR	97330-6492	531210	Real Estate Agencies and Brokerages
Oregon State University Student Experiences & Engagement	2251 SW Jefferson Way	Corvallis	OR	97331	611310	Schools offering baccalaureate or graduate degrees
Blumer, Tim E DO	3509 NW Samaritan Dr	Corvallis	OR	97330	621111	Physicians & Surgeons
Allen, Jessie E DO	3600 NW Samaritan Dr	Corvallis	OR	97330	621111	Physicians & Surgeons
Green Point Consulting	946 NW Circle Blvd	Corvallis	OR	97330-1410	541614	Custom consulting services
Mary's Peak	3600 NW Samaritan Dr	Corvallis	OR	97330	621111	Physicians & Surgeons
Nirsa	4185 SW Research Way	Corvallis	OR	97333-1783	813910	Business organizations
WinCo Foods	2335 NW Kings Blvd	Corvallis	OR	97330	445110	Grocers-Retail
Fresh & Local First	203 Waldo Hall	Corvallis	OR	97331	813930	Labor Organizations
Pastega Guest House	3505 NW Samaritan Dr	Corvallis	OR	97330	721310	Guest Houses
Les Schwab	2220 SW 3rd St	Corvallis	OR	97333-1787	441340	Tire Dealers
Albuschat, Katherine M	501 NW Elks Dr	Corvallis	OR	97330	621340	Physical Therapists
Good Samaritan Regional Medical Center	3600 NW Samaritan Dr	Corvallis	OR	97330-3737	621111	Physicians' clinics
Northwest Health & Healing Center	999 NW Circle Blvd	Corvallis	OR	97330	621310	Chiropractors DC
Reeser, Ryan, Matthew O'N, DO	850 SW 26th St	Corvallis	OR	97331-8624	621111	Physicians' clinics
Corvallis City Finance Department	500 SW Madison Ave	Corvallis	OR	97333-4610	921130	Public monetary activities
Home Services at the Home Depot	1780 NW Four Acre Place	Corvallis	OR	97330	236118	Residential Remodeling Contractors
Planet Fitness	1900 NW 9th St	Corvallis	OR	97330-2145	713940	Gymnasium (gym)
Dental Health	869 NW 23rd St	Corvallis	OR	97330	621210	Dentists
Spies Corp	600 SW 3rd St	Corvallis	OR	97333	531210	Real Estate
Cornerstone Realty Management	301 SW 4th St	Corvallis	OR	97333	531210	Real Estate Management
Haag, Karen J	230 SW 3rd St	Corvallis	OR	97333	624190	Counselors
Corvallis Floor Covering	235 NW 2nd St	Corvallis	OR	97330-4834	449121	Floor Covering Retailers
Valley Remodeling	2305 NW Kings Blvd	Corvallis	OR	97330	236118	Remodeling & Repairing Building Contractors
PLC Asset Management	2141 NW Janssen St	Corvallis	OR	97330	523150	Stock & Bond Brokers
Olson, Emily R	2773 NW 9th St	Corvallis	OR	97330	621399	Physicians Assistants
Federoff, Margaret K	3517 NW Samaritan Dr	Corvallis	OR	97330	621399	Physicians Assistants
Church of Christ	2020 NW Circle Blvd	Corvallis	OR	97330-1316	813110	Religious societies
Cook, Antonia, Steple	121 SE Viewmont Ave	Corvallis	OR	97333	621399	Nurses-Registered RN
GXM Recreational Facility	5520 NW Highway 99	Corvallis	OR	97330	713940	Recreation Centers
Corvallis-Albany Farmers Markets	5570 SW 3rd St	Corvallis	OR	97333	813319	Non-Profit Organizations
Redmon, Sarah E	815 NW 9th St	Corvallis	OR	97330	621340	Speech Pathologists
AmeriGas Propane Exchange	2405 SE 3rd St	Corvallis	OR	97333	457210	Propane Tank Kiosks
Pioneer Veterinary Clinic	5610 SW Philomath Blvd	Corvallis	OR	97333	541940	Veterinarians
Bobek, Rebecca, Sophie, Psyd	216 NW 6th St	Corvallis	OR	97330	621399	Psychologists
Brown Paventy Properties LLC	2434 NW Professional Dr	Corvallis	OR	97330	531210	Real Estate Management
CPM Development Corp	28054 Payne Rd	Corvallis	OR	97333	327320	Ready-Mixed Concrete-Manufacturers
Sweet Yoga	834 NE 2nd St	Corvallis	OR	97330	611699	Yoga Instruction
Spivey, Susan, Michelle	3509 NW Samaritan Dr	Corvallis	OR	97330	621111	Physicians & Surgeons
Pita Pit	1425 NW Monroe Ave	Corvallis	OR	97330	722511	Restaurants
Verizon Business Services	303 NW Harrison Blvd	Corvallis	OR	97330-4815	517810	All Other Telecommunications
Morden, Genelynne	4455 NE Highway 20	Corvallis	OR	97330	624190	Counselors
Stadium at Corvallis HS	1400 NW Buchanan Ave	Corvallis	OR	97330	711310	Stadiums Arenas & Athletic Fields

Corvallis Clinic	3680 NW Samaritan Dr	Corvallis	OR	97330-3781	621111	Physicians' clinics
Healing Comfort Clinic	2310 NW Kings Blvd	Corvallis	OR	97330	621111	Physicians & Surgeons
OSU Student Health Center	201 Plageman Bldg	Corvallis	OR	97331-8567	621111	Physicians' clinics
Samaritan Weight Management & Metabolic Surgery Institute	3517 NW Samaritan Dr	Corvallis	OR	97330	621111	Physicians & Surgeons
Glo Aesthetics LLC	1128 NE 2nd St	Corvallis	OR	97330	812112	Estheticians
Anway, Corinne	530 NW 27th St	Corvallis	OR	97330	621330	Pharmacists
Claggett, Kailey J	2438 NW Professional Dr	Corvallis	OR	97330	624190	Counselors
Corvallis Endodontics	1811 NW Kings Blvd	Corvallis	OR	97330	621210	Dentists
Tsai, Diane C MD	501 NW Elks Dr	Corvallis	OR	97330	621111	Physicians & Surgeons
Mahmud, Elisabeth, Romatz	3680 NW Samaritan Dr	Corvallis	OR	97330	621399	Nurses-Practitioners
Corvallis Waldorf Association	3855 NE Highway 20	Corvallis	OR	97330-9212	813319	Miscellaneous social service advocacy organizations
Meeker, Scott CPA	2045 NW Grant Ave	Corvallis	OR	97330	541211	Accountants
Christ Church	440 SW 9th St	Corvallis	OR	97333	813110	Churches
ServiceMaster Restoration & Cleaning Services	30649 OR Highway 34	Corvallis	OR	97333	238990	Cleaning Services-Industrial
Wild Side Smoke Shop	820 NW 9th St	Corvallis	OR	97330	459991	Cigar Cigarette & Tobacco Dealers-Retail
Good Samaritan Regional Medical Center Mental Health	3509 NW Samaritan Dr	Corvallis	OR	97330	621111	Physicians & Surgeons
Brady, Adam C MD	3640 NW Samaritan Dr	Corvallis	OR	97330	621111	Physicians & Surgeons
Allstate Insurance	310 NW 5th St	Corvallis	OR	97330	524210	Insurance
Samaritan Urology	990 NW Circle Blvd	Corvallis	OR	97330-1967	621111	Physicians' clinics
Crossroads Foreign Auto Repair	460 SW Cummings Ave	Corvallis	OR	97333-1108	811111	Car repair shops
Beckon Call	NULL	Corvallis	OR	97339	238990	Window Cleaning
Istok, Jonathan	6425 NW Oak Creek Dr	Corvallis	OR	97330	541330	Engineering
Corvallis Market Center	1550-1580 NW 9th St	Corvallis	OR	97330	445110	Grocery Stores and Supermarkets
Willamette Valley Cancer Institute and Research Center	444 NW Elks Dr	Corvallis	OR	97330-3745	621111	Physicians' clinics
Mortgage Express	405 NW 5th St	Corvallis	OR	97330	522292	Real Estate Loans
Go Giddy Pops	NULL	Corvallis	OR	97330	722330	Food carts
Casco Net	1600 SW Western Blvd	Corvallis	OR	97333	518210	Internet Service
Metolius Construction Inc	4430 SW Golf View Dr	Corvallis	OR	97333	237990	Construction Management
Nick's Auto Repair	128 NW 2nd St	Corvallis	OR	97330	423120	Automobile Parts & Supplies-Wholesale
Mattress Firm	1580 NW 9th St	Corvallis	OR	97330	449110	Mattresses
Barthel, Jonathan, Lindsay	3620 NW Samaritan Dr	Corvallis	OR	97330	621340	Physical Therapists
Nightingale-Warren, Elanya, D'yns Ennli	877 NW Grant Ave	Corvallis	OR	97330	624190	Counselors
Lasells Stewart Center OSU	875 SW 26th St	Corvallis	OR	97331	711110	Performing Arts
Jenkins, Colin R	4194 SW Fairhaven Dr	Corvallis	OR	97333	459420	Gift Shops
China Delight Restaurant & Lounge	325 NW 2nd St	Corvallis	OR	97330	722511	Restaurants
Applebaum, Nicole	114 SW 8th St	Corvallis	OR	97333	621330	Social Workers
Greenblatt, Jesse MD	3600 NW Samaritan Dr	Corvallis	OR	97330-3737	621111	Physicians' clinics
Intivix	2851 NW 9th St	Corvallis	OR	97330	541511	Information Technology Services
Amazon Locker	2080 NW 9th St	Corvallis	OR	97330	541860	Mailing & Shipping Kiosks
Cushman, Tausha, Inara	4455 NE Highway 20	Corvallis	OR	97330	624190	Counselors
Chamberlain, Lee Ann	2001 NW Monroe Ave	Corvallis	OR	97330	621399	Nurses-Practitioners
Phi Delta Theta Fraternity	120 NW 13th St	Corvallis	OR	97330	813410	Fraternities & Sororities
Richard, Gregory, Allen, MD	444 NW Elks Dr	Corvallis	OR	97330	621111	Physicians & Surgeons
Holiday Tree Farms	800 NW Cornell Ave	Corvallis	OR	97330	455219	Christmas Trees
Oregon Tilth Inc	2525 SE 3rd St	Corvallis	OR	97333	541380	Laboratories-Testing
Wake Robin Storage	541 SW Wake Robin Ave	Corvallis	OR	97333	531130	Storage-Household & Commercial
Master Gardener Association	NULL	Corvallis	OR	NULL	813910	Associations
Perfect Look Hair Salon	2325 NW Kings Blvd	Corvallis	OR	97330	812112	Beauty Salons
Benton County	4077 SW Research Way	Corvallis	OR	97333	921190	County Government-General Offices
Marie Janes Cannabis Connection	568 SW 3rd St	Corvallis	OR	97333	459991	Cannabis Dispensary
Oregon State University Facilities Infrastructure & Oper	560 SW 15th St	Corvallis	OR	97331	611310	University-College Dept/Facility/Office
Maggiulli, Tessa Rhea DVM	1562 SW 3rd St	Corvallis	OR	97333	621111	Physicians & Surgeons
The Corvallis Clinic	3680 NW Samaritan Dr	Corvallis	OR	97330	621111	Physicians & Surgeons
Jim Schrock Construction Co	NULL	Corvallis	OR	NULL	236115	Construction Companies
Arc Thrift Store	928 NW Beca Ave	Corvallis	OR	97330	459510	Thrift Shops
Steele Schlauderaff, Hayley, Christine	2400 NW Kings Blvd	Corvallis	OR	97330	621399	Nurses-Practitioners

USPS Blue Collection Box	311 SW 2nd St	Corvallis	OR	97333	541860	Mailing & Shipping Kiosks
London's Automotive	855 SW Western Blvd	Corvallis	OR	97333-4301	423120	Motor Vehicle Supplies and New Parts Merchant Wholesalers
Vester, Amber, M, DO	3517 NW Samaritan Dr	Corvallis	OR	97330	621111	Physicians & Surgeons
The Corvallis Clinic	3680 NW Samaritan Dr	Corvallis	OR	97330	621111	Physicians & Surgeons
J B Good Inc	5250 NE Highway 20	Corvallis	OR	97330	561730	Tree Service
Rico, Edward H	4455 NE Highway 20	Corvallis	OR	97330	624190	Counselors
Jackson Street Youth Shelter Inc	555 NW Jackson Ave	Corvallis	OR	97330-4831	624110	Children services
Offenhauser, Caroline E	4455 NE Highway 20	Corvallis	OR	97330	624190	Counselors
Porter, Lori T MD	3600 NW Samaritan Dr	Corvallis	OR	97330-3737	621111	Physicians' clinics
Samaritan Health Service	3600 NW Samaritan Dr	Corvallis	OR	97330-5472	621999	Miscellaneous health care providers
Sillars, Carol F PHD	744 NW 4th St	Corvallis	OR	97330	621399	Psychologists
Abraham, Mary, MD	3620 NW Samaritan Dr	Corvallis	OR	97330	621111	Physicians & Surgeons
Cho, Paul	3600 NW Samaritan Dr	Corvallis	OR	97330	621111	Physicians & Surgeons
Autism Toolbox	2913 NW Lincoln Ave	Corvallis	OR	97330-4403	611710	Educational Assistance Services
Best Friends Obedience & Agility School	2660 SW 3rd St	Corvallis	OR	97333-1635	812910	Animal care services
Devco Engineering Inc	245 NE Conifer Blvd	Corvallis	OR	97330	541330	Engineers-Civil
North Point Dental Group LLC	2250 NW Century Dr	Corvallis	OR	97330	621210	Dentists
Bellaisima Design Studio	901 NW Kings Blvd	Corvallis	OR	97330	999990	Nonclassified Establishments
Sweet Home 44th Ave LLC	2065 NW Grant Ave	Corvallis	OR	97330	999990	Nonclassified Establishments
Pink Caterpillar Photographers	1295 NW 17th St	Corvallis	OR	97330	541921	Photographers-Portrait
Aponso, Savinda, DO	3600 NW Samaritan Dr	Corvallis	OR	97330	621111	Physicians & Surgeons
Accountable Behavioral Health Alliance	310 NW 5th St	Corvallis	OR	97330-4895	622210	Rehabilitation hospitals
Baker, Bryan J DMD	142 SW 2nd St	Corvallis	OR	97333	621210	Dentists
Shepherd, Sharyn B	501 NW Elks Dr	Corvallis	OR	97330	621399	Nurses-Practitioners
The Retreat at Corvallis	700 SW Chickadee St	Corvallis	OR	97333-4106	236115	New Single-Family Housing Construction (except Operative Builders)
Special Occasions Parties & Events	4314 SW Research Way	Corvallis	OR	97333	531210	Rental Agencies
Hughes, Guy	3509 NW Samaritan Dr	Corvallis	OR	97330	621111	Physicians & Surgeons
Sassy Cakes	312 SW Madison Ave	Corvallis	OR	97333	311811	Bakers-Retail
M3 Inc	2107 NW Fillmore Ave	Corvallis	OR	97330-5624	541330	Engineers' offices
Fleming, Tyler B MD	3600 NW Samaritan Dr	Corvallis	OR	97330	621111	Physicians & Surgeons
Samaritan Health Service	3600 NW Samaritan Dr	Corvallis	OR	97330	621111	Physicians & Surgeons
Raymond James Financial Services	2101 NW Professional Dr	Corvallis	OR	97330	523940	Financial Advisory Services
Under Pressure, LLC	2340 NE Steele Ave	Corvallis	OR	97330	811411	Water Pressure Cleaning
Slack, Sara K	815 NW 9th St	Corvallis	OR	97330	621340	Physical Therapists
Halcrow, Donald A	3620 NW Samaritan Dr	Corvallis	OR	97330	621399	Physicians Assistants
Benton County Veteran's Memorial	1450 NW 12th St	Corvallis	OR	97330	921120	Government Offices-County
Toy Factory	442 SW 2nd St	Corvallis	OR	97333	459120	Toys-Retail
Kolas, Jaden S	2080 NW 9th St	Corvallis	OR	97330	621330	Pharmacists
Greaves, Maddison M	3680 NW Samaritan Dr	Corvallis	OR	97330	621399	Dietitians
Heidi Gornik Real Estate LLC	1121 NW 9th St	Corvallis	OR	97330	531210	Real Estate Management
Oregon Nanoscience	1110 NE Circle Blvd	Corvallis	OR	97330	813319	Non-Profit Organizations
Electrical Engineering & Computer Science	110 SW Park Ter	Corvallis	OR	97331-8676	238210	Electricians and Wire Installation Contractors
Michelle McVay LMT	442 NW 3rd St	Corvallis	OR	97330-6403	812199	Miscellaneous self grooming services (except hair, nail, facial, nonpermanent makeup, nonmedical diet services)
Hampton, Linda	4455 NE Highway 20	Corvallis	OR	97330	624190	Marriage & Family Counselors
Dillingham, Sophia, R	1650 SW 45th Pl	Corvallis	OR	97333	624190	Counselors
Adhikari, Bikash	3600 NW Samaritan Dr	Corvallis	OR	97330	621111	Physicians & Surgeons
Corvallis Police Crime Prevention	180 NW 5th St	Corvallis	OR	97330-4793	922120	Police Protection
Lucas Gems LLC	1699 SW Country Club Pl	Corvallis	OR	97333	999990	Nonclassified Establishments
Lifestance Health	4185 SW Research Way	Corvallis	OR	97333-1783	624190	Miscellaneous Individual and Family Services
The Corvallis Clinic	444 NW Elks Dr	Corvallis	OR	97330-3758	621111	Physicians' clinics
Jones, Carson	3620 NW Samaritan Dr	Corvallis	OR	97330	621330	Pharmacists
American Computer-Elctro SVC	904 NW Kings Blvd	Corvallis	OR	97330	621999	Health Recording Service
Frome Family Dentistry	1759 NW Kings Blvd	Corvallis	OR	97330	621210	Dentists
Stutzman & Kropf Contractors Inc	NULL	Corvallis	OR	97330	236115	General Contractors
Eduworks Corp	400 SW 4th St	Corvallis	OR	97333	541511	Software/Application/Platform Developers & Programmers
Specht, Adam, B, PA	3640 NW Samaritan Dr	Corvallis	OR	97330	621399	Physicians Assistants

The Reynolds Law Firm PC	555 NW 5th St	Corvallis	OR	97330	541199	Arbitration Services
Murry, Evan	4455 NE Highway 20	Corvallis	OR	97330	624190	Counselors
Benton County Republican Party	1760 SW 3rd St	Corvallis	OR	97333	813940	Political Organizations
Le Cafe	517 SW 2nd St	Corvallis	OR	97333	722511	Restaurants
Casey Long Financial Services	8495 NW Waneta Dr	Corvallis	OR	97330	523150	Investment Securities
Tara Crawford Gardening	110 SW 53rd St	Corvallis	OR	97333	561730	Lawn & Grounds Maintenance
Practical Dental Assisting of Oregon	1885 NW Kings Blvd	Corvallis	OR	97330	621210	Dentists
The Brass Monkey	130 SW 1st St	Corvallis	OR	97333-4720	722511	Full-Service Restaurants
OSU Team Oregon	3550 SW Deschutes St	Corvallis	OR	97333	611699	Personal Development Schools
Sea & Shore Solutions, LLC	337 NE Conifer Blvd	Corvallis	OR	97330	541620	Environmental Consulting Services
David Mendenhall PFS	2334 NW Professional Dr	Corvallis	OR	97330	541211	Accountants
Hope, Amy, Elizabeth, DPT	815 NW 9th St	Corvallis	OR	97330	621340	Physical Therapists
B & R Towing	3065 SE 3rd St	Corvallis	OR	97333	488410	Wrecker Service
Double Eagle Construction Company	33833 SE Eastgate Cir	Corvallis	OR	97333	238110	Concrete Contractors
Mike Horner Farm	4474 SW Airport Ave	Corvallis	OR	97333-9514	561730	Land maintenance services
My Hearing Centers	2296 NW Kings Blvd	Corvallis	OR	97330-3899	456199	All Other Health and Personal Care Retailers
Stoneybrook Lodge Gracious Retirement Living	4700 SW Hollyhock Cir	Corvallis	OR	97333-1372	531110	Landlords of Residential Buildings and Dwellings
2900 Coburg LLC	903 NW Beca Ave	Corvallis	OR	97330	999990	Nonclassified Establishments
Town & Country Animal Clinic	2621 NW 9th St	Corvallis	OR	97330	541940	Veterinarians
AmeriTitle	525 NW 2nd St	Corvallis	OR	97330-6487	541191	Title Search Companies
Marc Musson DO	2358 NW Kings Blvd	Corvallis	OR	97330	621111	Physicians & Surgeons
Mulligan, Colin M	236 Kerr Administration Bldg	Corvallis	OR	97331-8578	621340	Physical, occupational, speech therapists and audiogists' clinics
Pathway Solutions	408 NW 7th St	Corvallis	OR	97330-6308	621999	Miscellaneous health care providers
Wojtkowicz, Mike	4455 NE Highway 20	Corvallis	OR	97330	621399	Psychologists
Heinrich, Steve PHD	700 NW 3rd St	Corvallis	OR	97330	541110	Attorneys
Lululox LLC	NULL	Corvallis	OR	97330	999990	Nonclassified Establishments
Quixotic Ecoconsulting	722 NW 33rd St	Corvallis	OR	97330	541614	Business Management Consultants
Corpac Construction Co Inc	NULL	Corvallis	OR	NULL	236115	Construction Companies
Bertsch Moving and Storage	155 SE Lilly Ave	Corvallis	OR	97333	484230	Trucking
Chuck's Upholstery	930 NW Hayes Ave	Corvallis	OR	97330	811420	Upholsterers
Azadnia, Emily, Etheram	4455 NE Highway 20	Corvallis	OR	97330	624190	Counselors
Clair Company Inc	525 NW 2nd St	Corvallis	OR	97330	541350	Building Inspection Service
Pega Tots Preschool	6880 SW West Hills Rd	Corvallis	OR	97333	624410	Schools-Pre-School/Kindergarten-Academic
Knights Templar of the United States of America	306 SW Madison Ave	Corvallis	OR	97333	813410	Fraternal Organizations
Margot Vance Borland LLC	8285 NW Wynoochee Dr	Corvallis	OR	97330	624190	Marriage & Family Counselors
Corvallis Odd Fellows Barnum	223 SW 2nd St	Corvallis	OR	97333	813410	Fraternal Organizations
Hiatt Farm	30699 Peterson Rd	Corvallis	OR	97333	311811	Bakers-Retail
Blue Rhino	1905 NE Four Acre St	Corvallis	OR	97330	457210	Propane Tank Kiosks
Turman Financial Group LLC	343 NW 7th St	Corvallis	OR	97330	523940	Financing Consultants
Beyond Belief	931 NW Harrison Blvd	Corvallis	OR	97330	541410	Interior Decorators Design & Consultants
Chateau Management	2305 NW Monroe Ave	Corvallis	OR	97330	236115	Construction Companies
Ebert, Maggie E PA	3600 NW Samaritan Dr	Corvallis	OR	97330-5472	621399	Offices of All Other Miscellaneous Health Practitioners
Pathfinder Clubhouse	250 NW 1st St	Corvallis	OR	97330-4836	813319	Miscellaneous social service advocacy organizations
Birkby, Cara	3600 NW Samaritan Dr	Corvallis	OR	97330	621340	Physical Therapists
Seaders Tree Care LLC	3160 NE Asbahr Ave	Corvallis	OR	97330-9213	561730	Land maintenance services
Lotspeich, Elizabeth, Ann	142 SW 2nd St	Corvallis	OR	97333	621399	Dental Hygienists
Bird Bath Soap	2675 NE Lancaster St	Corvallis	OR	97330	325611	Soaps & Detergents-Manufacturers
Corvallis Municipal Airport-CVO	5695 SW Airport Pl	Corvallis	OR	97333-9547	488119	Other Airport Operations
Corvallis Tourism Convention	113 SW 3rd St	Corvallis	OR	97333	561510	Tourist Information
Northwest Health & Healing Center	999 NW Circle Blvd	Corvallis	OR	97330	621399	Physicians-Naturopathic
Corvallis Radiology PC	938 NW Kings Blvd	Corvallis	OR	97330	621111	Physicians & Surgeons
Bikram Yoga	1750 SW 3rd St	Corvallis	OR	97333	611699	Yoga Instruction
Behee, Colin G	905 NW 10th St	Corvallis	OR	97330	813311	Human Services Organizations
USPS Blue Collection Box	301 SW 15th St	Corvallis	OR	97330	541860	Mailing & Shipping Kiosks
Gill Coliseum	107 Gill Coliseum	Corvallis	OR	97331-8547	711310	Organizers of state and county fairs, concerts, and festivals with facilities
West Hills Animal Hospital	430 SW 53rd St	Corvallis	OR	97333	541940	Veterinarians

LT Investments, LLC	2380 NW Kings Blvd	Corvallis	OR	97330	523910	Investments
Carpenter, Sierra L	108 SW Memorial Pl	Corvallis	OR	97331	621330	Pharmacists
Get Organized!, LLC	5060 SW Philomath Blvd	Corvallis	OR	97333-1044	541211	Accountants/CPAs offices/private accounting practices
Gadusol Laboratories	1110 NE Circle Blvd	Corvallis	OR	97330	325620	Perfumes Cosmetics/Toilet Preps (Mfrs)
Salman Alfarisi Islamic Center	610 NW Kings Blvd	Corvallis	OR	97330	813110	Religious Organizations
Shirley, Rachel, J, DO	441 NW Elks Dr	Corvallis	OR	97330	621111	Physicians & Surgeons
Boyd, Jack H MD	3600 NW Samaritan Dr	Corvallis	OR	97330	621111	Physicians & Surgeons
Wild Birds Unlimited	1935 NW 9th St	Corvallis	OR	97330	444240	Animal & Bird Housing
Young, Nathan J	4455 NE Highway 20	Corvallis	OR	97330	624190	Counselors
Aomatsu Japanese Restaurant	122 NW 3rd St	Corvallis	OR	97330	722511	Restaurants
American Veterinary Medical Association	700 SW 30th St Magruder Hall 200	Corvallis	OR	97331	813910	Business organizations
Bucy Associates	2921 NW Hayes Ave	Corvallis	OR	97330-1855	519290	Web Search Portals and All Other Information Services
Evans Watkins, Julie A PHD	260 SW Madison Ave	Corvallis	OR	97333	621399	Psychologists
Koebel House	745 NW 25th St	Corvallis	OR	97330	813311	Disability Services
Northwest Financial Group Inc	310 NW 7th St	Corvallis	OR	97330	523940	Financial Planning Consultants
Homestead Fungi	1005 SW Washington Ave	Corvallis	OR	97333	999990	Nonclassified Establishments
Franklin School	750 NW 18th St	Corvallis	OR	97330	611110	Schools
Pi Mu Epsilon Inc	Math Dept Oregon State University	Corvallis	OR	97331	813410	Educational Associations
Pederson, Elina, Gouw	530 NW 27th St	Corvallis	OR	97330	621330	Pharmacists
Miller, Bryan, Keir, PA	3640 NW Samaritan Dr	Corvallis	OR	97330	621111	Physicians & Surgeons
Miguel's Mexican Cuisine	520 SW 4th St	Corvallis	OR	97333	722330	Mobile Food Services
Ackridge, Jasmine M	4455 NE Highway 20	Corvallis	OR	97330	624190	Counselors
Friends of Corvallis Policeincorporated	NULL	Corvallis	OR	NULL	922120	Police Departments
Ballard, Joseph, Scott	2350 NW Century Dr	Corvallis	OR	97330	621340	Physical Therapists
Willamette Saw Service	5200 SW Philomath Blvd	Corvallis	OR	97333	236118	Patio Porch & Deck Enclosures
Samaritan Mental Health Family	3517 NW Samaritan Dr	Corvallis	OR	97330	621498	Outpatient Services
Peak Internet	1600 SW Western Blvd	Corvallis	OR	97333	518210	Internet Service
Hills, Riley	4455 NE Highway 20	Corvallis	OR	97330	624190	Counselors
Zaps Technologies Inc	4314 SW Technology Pkwy	Corvallis	OR	97333	541714	Environmental & Ecological Services
Di Simone, Julia	4455 NE Highway 20	Corvallis	OR	97330	624190	Counselors
Love Inc	4900 NW Highway 99	Corvallis	OR	97330	541614	Business Management Consultants
Vanguelova, Veneta, V, DO	3680 NW Samaritan Dr	Corvallis	OR	97330	621111	Physicians & Surgeons
Corvallis Fire Department-Station 4	365 SW Tunison Ave	Corvallis	OR	97333	922160	Fire Protection
Crozier, Erin, Fuller, PHD	518 SW 3rd St	Corvallis	OR	97333	621399	Psychologists
Schweiss, Robert E DO	3600 NW Samaritan Dr	Corvallis	OR	97330-3737	621111	Physicians' clinics
Hissho Sushi	922 NW Circle Blvd	Corvallis	OR	97330	722513	Food Service Kiosk
DBM Computer Consulting Inc	NULL	Corvallis	OR	NULL	541511	Computer Programming and Software Development Services
Wright, Signe H PA	5232 SW Philomath Blvd	Corvallis	OR	97333	621399	Physicians Assistants
English-Cremeans, Maureen, Kathryn	3600 NW Samaritan Dr	Corvallis	OR	97330	621399	Nurses-Practitioners
Defilippis, Tammara, DC	408 NW 7th St	Corvallis	OR	97330	621310	Chiropractors DC
Corvallis Clinic Immediate	3680 NW Samaritan Dr	Corvallis	OR	97330	621111	Physicians & Surgeons
Elegance & Geekery	311 SW 2nd St	Corvallis	OR	97333	999990	Nonclassified Establishments
McArdle, Kendra	4455 NE Highway 20	Corvallis	OR	97330	624190	Counselors
Kreofsky, Tess	2635 NW Rolling Green Dr	Corvallis	OR	97330	621340	Physical Therapists
Health Services Pharmacy	530 NW 27th St	Corvallis	OR	97330-5223	456110	Pharmacies and Drug Retailers
Center Of Health	6455 NW Concord Dr	Corvallis	OR	97330	812199	Massage Therapists
Houston, James	4455 NE Highway 20	Corvallis	OR	97330	624190	Counselors
Haugan, Heather A FNP	3600 NW Samaritan Dr	Corvallis	OR	97330	621399	Nurses-Practitioners
Marilyn Slizeski, Counselor	4185 SW Research Way	Corvallis	OR	97333-1783	622210	Rehabilitation hospitals
Edward Jones	5216 SW Philomath Blvd	Corvallis	OR	97333-1042	523940	Portfolio Management and Investment Advice
Northwest Multisports	310 SW 2nd St	Corvallis	OR	97333	459110	Bicycles-Dealers
Subway	2350 NW 9th St	Corvallis	OR	97330-1557	722511	Full-Service Restaurants
Work Unlimited Department	715 SE Alexander Ave	Corvallis	OR	97333	561311	Employment Agencies & Opportunities
Matt's Cavalcade of Comics Cards & Collectibles	2075 NW Buchanan Ave	Corvallis	OR	97330	459210	Comic Books
Lucidyne Technologies Inc	155 SW Madison Ave	Corvallis	OR	97333	334513	Industrial Measuring/Controlling Instr (Mfrs)
Core Vitality Clinic	650 SW 3rd St	Corvallis	OR	97333-4437	621399	Offices of All Other Miscellaneous Health Practitioners

Mental Health Association of Benton County	NULL	Corvallis	OR	NULL	621999	Health Services
Beaver Caucus	4238 SW Research Way	Corvallis	OR	97333-1068	624190	Miscellaneous Individual and Family Services
Bowen, Katherine L CNM	3640 NW Samaritan Dr	Corvallis	OR	97330	621399	Nurses-Registered RN
Corvallis Youth Symphony Association	4444 NW Highland Dr	Corvallis	OR	97330-9734	813319	Miscellaneous social service advocacy organizations
Encore Physical Therapy	2609 NW 9th St	Corvallis	OR	97330	621340	Physical Therapists
La Paloma Apartments LLC	913 NW Grant Ave	Corvallis	OR	97330	531110	Apartments
Suds & Suds	1045 NW Kings Blvd	Corvallis	OR	97330	722511	Restaurants
Denno, Bailey E DPT	525 NW 2nd St	Corvallis	OR	97330	621340	Physical Therapists
Guild Mortgage	435 NW 5th St	Corvallis	OR	97330-6492	522292	Real Estate Credit Lending
Robinson, Elena, Kristine	1650 SW 45th Pl	Corvallis	OR	97333	624190	Counselors
Stephens Heating & Air Conditioning	1920 SW 3rd St	Corvallis	OR	97333	238220	Air Conditioning Contractors & Systems
Myles, Sherie, Denise, RN	530 NW 27th St	Corvallis	OR	97330	621399	Nurses-Registered RN
Landucci, Bradly D	4455 NE Highway 20	Corvallis	OR	97330	624190	Counselors
First Congregational UCC	4515 SW West Hills Rd	Corvallis	OR	97333-3999	813110	Religious societies
Shagavah, Santon M	3600 NW Samaritan Dr	Corvallis	OR	97330	621330	Pharmacists
Nixon, Stephanie NP	2001 NW Monroe Ave	Corvallis	OR	97330	621399	Nurses-Practitioners
Rapid Refill Print Solutions	301 SW 4th St	Corvallis	OR	97333-4665	423830	Industrial Machinery and Equipment Merchant Wholesalers
McMaster Donna	254 SW Madison Ave	Corvallis	OR	97333-4706	999990	Unclassified Establishments
Tammy Chatfield, Ma, MFT, LPC	2075 NW Grant Ave	Corvallis	OR	97330	621112	Psychiatry-Adult Child & Adolescent
Emily Ford, Realtor Connected Real Estate Group	435 NW 5th St	Corvallis	OR	97330	531210	Real Estate
Corvallis Auto Electric	34127 NE Sunrise St	Corvallis	OR	97333	811111	Automobile Repairing & Service
McCullum, Peggy Lisa CNM	3640 NW Samaritan Dr	Corvallis	OR	97330	621399	Nurses-Practitioners
US Marine Corps Officer Selection Office Corvallis	2001 NW Monroe Ave	Corvallis	OR	97330-5508	928110	National Security
Al & Sons Private Eye	NULL	Corvallis	OR	NULL	621320	Optometrists OD
Bessie Coleman Elementary School	3838 NW Walnut Blvd	Corvallis	OR	97330	611110	Schools
Blue Rhino	1050 NW 5th St	Corvallis	OR	97330	457210	Propane Tank Kiosks
Forest Service	4077 SW Research Way	Corvallis	OR	97333	924120	Federal Government-Land/Mineral/Wildlife/Forest Conservation
Oregon's Choice Gourmet Albcr	1985 NW Lance Way	Corvallis	OR	97330	445250	Seafood-Retail
Beautiful Bountiful Oregon	547 NW 9th St	Corvallis	OR	97330	459210	Book Dealers-Retail
Nichols, Sierra E	4455 NE Highway 20	Corvallis	OR	97330	624190	Counselors
Fillmore, Eric	3680 NW Samaritan Dr	Corvallis	OR	97330	621399	Nurses-Practitioners
Bennett, Adrienne L MD	3600 NW Samaritan Dr	Corvallis	OR	97330	621111	Physicians & Surgeons
Julie Livingston	1109 NW 9th St	Corvallis	OR	97330-4505	531210	Real Estate Agencies and Brokerages
Extension & Experiment Station	422 Kerr Adm Bldg	Corvallis	OR	97331	513199	Publishers (Mfrs)
Corvallis Self Storage	435 NE Circle Blvd	Corvallis	OR	97330	531130	Storage-Household & Commercial
Warren, Marisa	410 NW Walnut Blvd	Corvallis	OR	97330	621330	Social Workers
Neeley, Dulcy K	3089 SW Knollbrook Ave	Corvallis	OR	97333	624190	Counselors
Boss, Hayley	4455 NE Highway 20	Corvallis	OR	97330	624190	Counselors
Union at Pacific Highway	150 SW Wake Robin Ave	Corvallis	OR	97333	531110	Landlords of Residential Buildings and Dwellings
Corellas, Dominique, Lea	2396 NW Kings Blvd	Corvallis	OR	97330	621330	Social Workers
Blank Canvas Tattoo Studio LLC	425 SW Madison Ave	Corvallis	OR	97333	812199	Tattooing
Samaritan Kidney Specialists	3615 NW Samaritan Dr	Corvallis	OR	97330-3771	621111	Physicians' clinics
Case Printing Solutions	350 SW Wake Robin Ave	Corvallis	OR	97333	323111	Printers (Mfrs)
Wong, Joshua	3521 NW Samaritan Dr	Corvallis	OR	97330	621330	Pharmacists
Oregon State University, Student Health Services	201 Plageman Bldg	Corvallis	OR	97331-8567	621111	Physicians' clinics
Wolfe, Logan Jay	4455 NE Highway 20	Corvallis	OR	97330	624190	Counselors
Schultheiss, Kim Evelyn MD	3600 NW Samaritan Hospital	Corvallis	OR	97339	621111	Physicians & Surgeons
Rogers, Thomas M ND	650 SW 3rd St	Corvallis	OR	97333	621399	Physicians-Naturopathic
Tost, Kristen, Michelle SW	1461 SW A Ave	Corvallis	OR	97333	624190	Counselors
Bridges Enterprise	1225 NW Fernwood Cir	Corvallis	OR	97330	623990	Foster Care
Greater Western Chapter-Ttra	2936 NW 13th Pl	Corvallis	OR	97330-3615	541910	Marketing analysis services
Edward Jones	556 SW Adams Ave	Corvallis	OR	97333-4612	523940	Portfolio Management and Investment Advice
Footwise	301 SW Madison Ave	Corvallis	OR	97333	458210	Shoes-Retail
Tuttle, Joel R OD	130 SW 3rd St	Corvallis	OR	97333	621320	Optometrists OD
Recovery Wellness Center	442 NW 4th St	Corvallis	OR	97330-6409	621999	Miscellaneous health care providers
Benton Furniture Share	4950 SW Hout St	Corvallis	OR	97333	624190	Family & Children Services

Tau Kappa Epsilon	1460 NW Van Buren Ave	Corvallis	OR	97330	813410	Fraternities & Sororities
DTS Enterprises	230 SW 3rd St	Corvallis	OR	97333	999990	Nonclassified Establishments
Marys River Watershed Council	101 SW Western Blvd	Corvallis	OR	97333	484220	Grain Hauling
CMT	413 SW Jefferson Ave	Corvallis	OR	97333	541370	Surveyors-Industrial
Farrow, Cory James	4455 NE Highway 20	Corvallis	OR	97330	624190	Counselors
Timberhill Place	989 NW Spruce Ave	Corvallis	OR	97330-2299	623312	Senior homes (without nursing care)
Benton Plaza	408 SW Monroe Ave	Corvallis	OR	97333	531210	Real Estate Management
Solar, Mattieson, Elizabeth P	4455 NE Highway 20	Corvallis	OR	97330	624190	Counselors
BigML	2851 NW 9th St	Corvallis	OR	97330	513210	Software/Application/Platform Publishing
Wolfgang, Amadeus, Dengler, MD	1220 NW Overlook Dr	Corvallis	OR	97330	621111	Physicians & Surgeons
Silicon Box Inc	427 NW 7th St	Corvallis	OR	97330	999990	Nonclassified Establishments
Gale, Derek J	3517 NW Samaritan Dr	Corvallis	OR	97330	624190	Counselors
Specialty Sewing By Leslie	225 SW Madison Ave	Corvallis	OR	97333	458110	Tailors
Treebeerd's Taphouse	201 SW 2nd St	Corvallis	OR	97333	722410	Bars
Bombs Away Cafe	2527 NW Monroe Ave	Corvallis	OR	97330	722511	Restaurants
Edward Jones-Financial Advisor: Amanda R Henevoy	2529 NW Kings Blvd	Corvallis	OR	97330-3988	523940	Portfolio Management and Investment Advice
University Market	1149 NW Van Buren Ave	Corvallis	OR	97330	445110	Grocers-Retail
Mid Valley Enterprise	1867 NW Kings Blvd	Corvallis	OR	97330-1907	456199	All Other Health and Personal Care Retailers
Work Unlimited Department Twelve	515 SW Western Blvd	Corvallis	OR	97333	624310	Employment Svc-Handicapped & Disabled
Mid-Valley Gastroenterology	3521 NW Samaritan Dr	Corvallis	OR	97330-4744	621111	Physicians' clinics
Samaritan Orthopedics Sports Medicine & Rheumatology	3620 NW Samaritan Dr	Corvallis	OR	97330	621399	Physicians Assistants
Benton County Marriage License	120 NW 4th St	Corvallis	OR	97330-4734	921120	Legislative assemblies
Bo & Vine Burger Bar-Corvallis	110 NW 3rd St	Corvallis	OR	97330-4701	722511	Full-Service Restaurants
Walmart Bakery	1840 NW 9th St	Corvallis	OR	97330	311811	Bakers-Retail
Pie Five Pizza	2333 NW Kings Blvd	Corvallis	OR	97330-3924	722511	Full-Service Restaurants
Craft, Andrea, Jean	1318 NW 9th St	Corvallis	OR	97330	624190	Counselors
Nettles-Pledger, Kobe, Byron	4455 NE Highway 20	Corvallis	OR	97330	624190	Counselors
Windermere Property Management	987 NW Circle Blvd	Corvallis	OR	97330	531210	Real Estate Management
Cappadona, Timothy, De Jonghe K	1650 SW 45th Pl	Corvallis	OR	97333	621340	Physical Therapists
Russell Page-Financial Advisor, Ameriprise Financial Services, LLC	777 NE 2nd St	Corvallis	OR	97330-6200	523940	Portfolio Management and Investment Advice
Upci	444 NW 15th St	Corvallis	OR	97330	813110	Churches
Energy Medicine Revolution, LLC	NULL	Corvallis	OR	NULL	238220	Energy Management Systems & Products
Seriously Sassy	1965 NW Kings Blvd	Corvallis	OR	97330	812112	Beauty Salons
Keller Williams Mid Willamette	201 NW 3rd St	Corvallis	OR	97330-4801	531210	Real Estate Agencies and Brokerages
Balser, Emily, Katherine, MD	777 NW 9th St	Corvallis	OR	97330	621111	Physicians & Surgeons
Fish & Wildlife Department	28655 Highway 34	Corvallis	OR	97333	924120	State Government-Land/Mineral/Wildlife/Forest Conservation
Bahm, Morgan A NP	3521 NW Samaritan Dr	Corvallis	OR	97330	621399	Nurses-Practitioners
The Corvallis Clinic	3680 NW Samaritan Dr	Corvallis	OR	97330	621111	Physicians & Surgeons
KL Jamco LLC	4001 SW Western Blvd	Corvallis	OR	97333	561990	Business Services NEC
Brown, Alyssa Mae	3680 NW Samaritan Dr	Corvallis	OR	97330	621399	Nurses-Practitioners
Sunset Valley Organics	31567 Highway 99W	Corvallis	OR	97333	445230	Fruits & Vegetables & Produce-Retail
AutoZone	2108 NW 9th St	Corvallis	OR	97330-1553	441330	Automotive Parts and Accessories Retailers
Rejuvenation By Black Stone	2314 NW Kings Blvd	Corvallis	OR	97330	561311	Personal Coaching
Oregon State University Seed Lab	3291 SW Campus Way	Corvallis	OR	97331	611310	University-College Dept/Facility/Office
Greenwood Manor Or	945 NW Circle Blvd	Corvallis	OR	97330	531110	Apartments
All About Cake!	NULL	Corvallis	OR	97330	311811	Bakers-Retail
Wisecracks Cafe	119 SW 3rd St	Corvallis	OR	97333	722511	Restaurants
Samaritan Health Service	3640 NW Samaritan Dr	Corvallis	OR	97330	621999	Health Services
Healing Properties LLC	344 NW 6th St	Corvallis	OR	97330	531210	Real Estate Management
Hilton Garden Inn Corvallis	2500 SW Western Blvd	Corvallis	OR	97333-4104	721110	Lodging
Campbell's Cleaners Timberhill Mall	2525 NW Kings Blvd	Corvallis	OR	97330	812320	Cleaners
Northwest Or Housing Authority	545 SW 2nd St	Corvallis	OR	97333	531311	Housing Authorities
Hafner, Romy Lee	444 NW Elks Dr	Corvallis	OR	97330	621399	Nurses-Practitioners
Kopf, Erica, Sara	4455 NE Highway 20	Corvallis	OR	97330	624190	Counselors
Gresick Tax Service	4365 NW Queens Ave	Corvallis	OR	97330	541213	Tax Return Preparation & Filing
Pastega Coffee Service	2786 NE Belvue St	Corvallis	OR	97330	423990	Manufacturers-Agents & Representatives

Trysting Tree Golf Club	34028 NE Electric Rd	Corvallis	OR	97333	713910	Golf Courses
Willamette Dental Group-Corvallis	2420 NW Professional Dr	Corvallis	OR	97330-3977	621210	Dentists' clinics
City Barber Shop	104 SW 3rd St	Corvallis	OR	97333	812111	Barbers
Corvallis School District 509	750 NW 18th St	Corvallis	OR	97330	611110	School Districts
Merritt, Thurman A MD	2555 NE Belvue St	Corvallis	OR	97330	621111	Physicians & Surgeons
The UPS Store	922 NW Circle Blvd	Corvallis	OR	97330	541860	Mailing & Shipping Services
Friends of Corvallis Parks & Recreation	1310 SW Avery Ave	Corvallis	OR	97333	813219	Fund Raising Counselors & Organizations
Knight Design Lic	720 NE Granger Ave	Corvallis	OR	97330-9660	336991	Motorcycle, Bicycle, and Parts Manufacturing
Corvallis Pain Management	2175 NW Professional Dr	Corvallis	OR	97330-3886	999990	Unclassified Establishments
Tricia Nielsen DO	3516 NW Samaritan Dr	Corvallis	OR	97330	621111	Physicians & Surgeons
Samaritan Recovery Clinic Corvallis	5234 SW Philomath Blvd	Corvallis	OR	97333-1042	621111	Physicians' clinics
Fashion Street LLC	3129 SE Midvale Dr	Corvallis	OR	97333	458110	Clothing-Retail
Campola, Jessica, Marilyn	426 NW 4th St	Corvallis	OR	97330	624190	Counselors
Olivarez Joveria	919 NW Circle Blvd	Corvallis	OR	97330	458310	Jewelers-Retail
Tick Licker Firearms	1880 SW 3rd St	Corvallis	OR	97333	459110	Guns & Gunsmiths
Northside Electric	620 SW 4th St	Corvallis	OR	97333	238210	Electric Contractors
Gohome Networks Inc	410 NW Walnut Blvd	Corvallis	OR	97330	541512	Website Design Service
Highland Bowl	2123 NW 9th St	Corvallis	OR	97330	713950	Bowling Centers
Naturalpoint Inc	3658 SW Deschutes St	Corvallis	OR	97333	334118	Computer Supplies & Parts-Manufacturers
Apple Blossom Massage	2151 NW Fillmore Ave	Corvallis	OR	97330	621999	Health Services
The Prediction Lab LLC	6300 SW Grand Oaks Dr	Corvallis	OR	97333	541990	Services NEC
Heine, Margaret Hy MD	3509 NW Samaritan Dr	Corvallis	OR	97330	621111	Physicians & Surgeons
Eoff, Tracie J	520 NW 27th St	Corvallis	OR	97330	624190	Counselors
OEM Inc	1555 SE Crystal Lake Dr	Corvallis	OR	97333	334516	Laboratory Analytical Instruments (Mfrs)
Corvallis Dental Group	2318 NW Kings Blvd	Corvallis	OR	97330	621210	Dentists
Campbell Construction NW LLC	940 NW Camellia Dr	Corvallis	OR	97330-9709	999990	Unclassified Establishments
Abundant Life Center of Eugene Inc	105 SW 2nd St	Corvallis	OR	97333	813110	Religious Organizations
Corvallis Custom Kitchens & Baths	602 NW 4th St	Corvallis	OR	97330	236118	Kitchen Remodeling & Planning Service
Powell, Kimberly J CNM	444 NW Elks Dr	Corvallis	OR	97330	621399	Nurses-Practitioners
Crescent Valley Parent Organization	4444 NW Highland Dr	Corvallis	OR	97330	813311	Charitable Institutions
Corvallis Fall Festival Inc	420 NW 2nd St	Corvallis	OR	97330	711190	Carnivals
Delurey, Rebecca, Lynn	4455 NE Highway 20	Corvallis	OR	97330	624190	Counselors
Al808Ha Grindz	118 NW Jackson Ave	Corvallis	OR	97330	999990	Nonclassified Establishments
Hudson, Maggie May CNM	3640 SW Samaritan Dr	Corvallis	OR	97330	621399	Midwives
Samaritan Orthopedic & Sports Medicine	3620 NW Samaritan Dr	Corvallis	OR	97330-3785	621111	Physicians' clinics
Boe, James Aaron	4455 NE Highway 20	Corvallis	OR	97330	624190	Counselors
Pak Mail	2397 NW Kings Blvd	Corvallis	OR	97330-3985	561439	Miscellaneous business service centers
Sichi Mary Psyd	4185 SW Research Way	Corvallis	OR	97333	621399	Psychologists
Holiday, the Regent	440 NW Elks Dr	Corvallis	OR	97330-3744	623311	Assisted-living facilities with on-site nursing facilities
Maylu	33890 SE Eastgate Cir	Corvallis	OR	97333-2248	325620	Toilet Preparation Manufacturing
Underwater Audio	NULL	Corvallis	OR	97333	449210	Audio-Visual Equipment-Dealers
Waverly, Brett J DPM	3680 NW Samaritan Dr	Corvallis	OR	97330	621391	Podiatrists
Aldaco Garcia, Esmeralda	426 NW 4th St	Corvallis	OR	97330	624190	Counselors
Republic Services	110 NE Walnut Blvd	Corvallis	OR	97330	562219	Waste Disposal
Dow, Isaac	4455 NE Highway 20	Corvallis	OR	97330	624190	Counselors
Dursun, Abdulmetin, MD	3600 NW Samaritan Dr	Corvallis	OR	97330-3737	621111	Physicians' clinics
McDonald, Vanessa A DO	3509 NW Samaritan Dr	Corvallis	OR	97330	621111	Physicians & Surgeons
Kappa Sigma Nu Association	120 NW 13th St	Corvallis	OR	97330	813410	Fraternal Organizations
Kidco Earlier Headstart Corvallis Center	NULL	Corvallis	OR	97330	624110	Counseling Services
Duvall Properties LLC	1112 NW 9th St	Corvallis	OR	97330	531210	Real Estate Management
Chamber Music Corvallis Inc	NULL	Corvallis	OR	NULL	813319	Non-Profit Organizations
Center Against Rape-Domestic	2208 SW 3rd St	Corvallis	OR	97333	624221	Domestic Abuse Information & Treatment
Pack, Carmen Lee	4455 NE Highway 20	Corvallis	OR	97330	624190	Counselors
Grace Center For Adult Day Service	980 NW Spruce Ave	Corvallis	OR	97330	624120	Elderly & Disabled Person Services
Tree Hive Bees	30807 SW Decker Ridge Rd	Corvallis	OR	97333	561730	Tree Service
Happy Trails Records	100 SW 3rd St	Corvallis	OR	97333	449210	Records Tapes & Compact Discs-Retail

Vyanet Operating Group	NULL	Corvallis	OR	97330	423610	Burglar Alarm Systems (Whls)
Knight Financial Home Loans	385 NW Harrison Blvd	Corvallis	OR	97330	523940	Financial Advisory Services
Overbay, Ildiko M LPC	760 SW Madison Ave	Corvallis	OR	97333	624190	Marriage & Family Counselors
Human Services Oregon Department	4170 SW Research Way	Corvallis	OR	97333	923130	State Government-Social/Human Resources
Unity Safeplace	2945 NW Circle Blvd	Corvallis	OR	97330	999990	Nonclassified Establishments
Blue Sky Chinese Restaurant	5275 SW Philomath Blvd	Corvallis	OR	97333	722511	Restaurants
Oseguera, Julia	4455 NE Highway 20	Corvallis	OR	97330	621399	Psychologists
Witt Consulting	582 NW Van Buren Ave	Corvallis	OR	97330	541618	Consultants-Business NEC
Edward Jones	545 SW 2nd St	Corvallis	OR	97333-4920	523940	Portfolio Management and Investment Advice
Kimmel, Olivia, Caroline	4455 NE Highway 20	Corvallis	OR	97330	624190	Counselors
Strigle, Donna Marie	3517 NW Samaritan Dr	Corvallis	OR	97330	621399	Physicians Assistants
Lehman, Christopher	3521 NW Samaritan Dr	Corvallis	OR	97330	621330	Pharmacists
Kent Burnett DDS	1711 NW Grant Ave	Corvallis	OR	97330-2642	621210	Dentists' clinics
Duffey Court Reporting	420 NW 2nd St	Corvallis	OR	97330	561492	Court & Convention Reporters
Tougher, LLC	4191 SW 53rd St	Corvallis	OR	97333	999990	Nonclassified Establishments
United Campus Ministry	101 NW 23rd St	Corvallis	OR	97330	813110	Churches
Chris & Calvin LLC	1830 NW 9th St	Corvallis	OR	97330	611699	First Aid Instruction
Samaritan Health Service	3521 NW Samaritan Dr	Corvallis	OR	97330-4744	621111	Physicians' clinics
Digital Inspections	804 NW Buchanan Ave	Corvallis	OR	97330	513210	Software/Application/Platform Publishing
Chipotle Mexican Grill	2501 NW Monroe Ave	Corvallis	OR	97330	722511	Restaurants
Samaritan Health Service	3640 NW Samaritan Dr	Corvallis	OR	97330	621399	Nurses-Practitioners
Veronick, Sandra	760 SW Madison Ave	Corvallis	OR	97333	621330	Social Workers
Anytime Fitness	955 NW Kings Blvd	Corvallis	OR	97330	713940	Health Clubs Studios & Gymnasiums
Corvallis Clinic Patient Advct	NULL	Corvallis	OR	97330	621111	Physicians' clinics
Corvallis Clinic Family Practice	3680 NW Samaritan Dr	Corvallis	OR	97330-3737	621111	Physicians' clinics
E Cafe	2500 NW Monroe Ave	Corvallis	OR	97331	722511	Full-Service Restaurants
Lavarne, Lorena, Yoko, DMD	530 NW 27th St	Corvallis	OR	97330	621210	Dentists
Corvallis Salem Building Inc	930 NW Kings Blvd	Corvallis	OR	97330	236220	Building Contractors
Baune, Andrea M DPT	2350 NW Century Dr	Corvallis	OR	97330	621340	Physical Therapists
De Menezes Jr, Jurandir B	3615 NW Samaritan Dr	Corvallis	OR	97330	621399	Physicians Assistants
Corvallis Clinic Neurology	444 NW Elks Dr	Corvallis	OR	97330	621111	Physicians & Surgeons
OSU-Fairbanks Hall	220 SW 26th St	Corvallis	OR	97331	721310	Student Housing
Kinser, Charli, Madeline	3680 NW Samaritan Dr	Corvallis	OR	97330	621330	Social Workers
Valley Service	563 SW Jefferson Ave	Corvallis	OR	97333-4602	811412	Household type appliance repair services and support
The Thrive Clinic	1755 NW Kings Blvd	Corvallis	OR	97330	621111	Physicians & Surgeons
Center Against Rape-Domestic	129 NW 4th St	Corvallis	OR	97330	813319	Non-Profit Organizations
AAMCO	805 NW 5th St	Corvallis	OR	97330	811114	Transmissions-Automobile
Security Alarm Corp	NULL	Corvallis	OR	97330	423610	Electrical Apparatus and Equipment, Wiring Supplies, and Related Equipment Merchant Wholesalers
Cloutier, Cale	887 NW Grant Ave	Corvallis	OR	97330	624190	Marriage & Family Counselors
Broken Yolk Cafe	119 SW 3rd St	Corvallis	OR	97333-4713	722511	Full-Service Restaurants
Karen Weisman, MD	2310 NW Kings Blvd	Corvallis	OR	97330	621111	Physicians & Surgeons
Sharipo, Virginia DC	915 NW 36th St	Corvallis	OR	97330	621310	Chiropractors DC
OSU Student Health Services	201 Plageman Bldg	Corvallis	OR	97331-8567	621111	Physicians' clinics
Pupuseria Del Valle	1st & Monroe Ave NW	Corvallis	OR	97333	722511	Full-Service Restaurants
Blue Rhino	777 NW Kings Blvd	Corvallis	OR	97330	457210	Propane Tank Kiosks
Barbara Cohen Grant MSW LCSW	891 NW Grant Ave	Corvallis	OR	97330	624190	Marriage & Family Counselors
Timber Hill Apartments	2493 NW Garryanna St	Corvallis	OR	97330	531110	Apartments
Edwards, John, Allen	3517 NW Samaritan Dr	Corvallis	OR	97330	621111	Physicians & Surgeons
xBiologix, Inc.	857 NE Granger Ave	Corvallis	OR	97330	541714	Biotechnology Products & Services
Corvallis Market	28788 Highway 34	Corvallis	OR	97333	445131	Convenience Stores
First Call Home Health Agency	NULL	Corvallis	OR	97330	621610	Home Health Service
Chloe's Cookies	2517 NW 9th St	Corvallis	OR	97330	722515	Cookie Shops
Boguna Falco, Cristina	1650 SW 45th Pl	Corvallis	OR	97333	624190	Counselors
Hill, Shene, Erica, DPT	845 SW 30th St	Corvallis	OR	97331	621340	Physical Therapists
Fingerboard Extension	120 NW 2nd St	Corvallis	OR	97330	459140	Musical Instruments-Dealers
Samaritan Family Medicine Resident Clinic	3517 NW Samaritan Dr	Corvallis	OR	97330	621111	Physicians & Surgeons

Greenberry Store & Tavern	29974 Highway 99W	Corvallis	OR	97333-9449	722410	Bars
GBC Construction Lic	1925 NW 9th St	Corvallis	OR	97330	236115	Construction Companies
Absolutely Clear	NULL	Corvallis	OR	NULL	561720	Janitorial/Custodial services
The Corvallis Clinic	3680 NW Samaritan Dr	Corvallis	OR	97330	621111	Physicians & Surgeons
Bird, Rebekah, Dawn	3521 NW Samaritan Dr	Corvallis	OR	97330	621399	Nurses-Practitioners
Serenity Business Service LLC	887 NW Grant Ave	Corvallis	OR	97330	561990	Business Services NEC
Corvallis Clinic Immediate CR	3680 NW Samaritan Dr	Corvallis	OR	97330	621111	Physicians & Surgeons
Timberhill Athletic Club	2855 NW 29th St	Corvallis	OR	97330	812191	Exercise & Physical Fitness Programs
Corvallis Pediatric Denistry	2350 NW Century Dr	Corvallis	OR	97330	621210	Dentists
Corvallis Family Medicine	2400 NW Kings Blvd	Corvallis	OR	97330	621111	Physicians & Surgeons
Sahali Health Clinic	2855 NW Glenwood Dr	Corvallis	OR	97330	621999	Health Services
Concerned Citizens For Corvallis Downtown Safety-Livability	230 SW 3rd St	Corvallis	OR	97333	611699	Safety Training
Conifer Wellness, Inc	139 SW 3rd St	Corvallis	OR	97333-4713	621111	Physicians' clinics
OSU Student Health Center	201 Plageman Bldg	Corvallis	OR	97331-8567	621111	Physicians' clinics
Frog Store	1065 NW Charlemagne Pl	Corvallis	OR	97330	459420	Gift Shops
AmeriGas Propane Exchange	1334 NW 9th St	Corvallis	OR	97330	457210	Propane Tank Kiosks
HQ Estates LLC	1435 NW 9th St	Corvallis	OR	97330	531210	Real Estate Management
Intoxalock Ignition Interlock	355 NW 3rd St	Corvallis	OR	97330	811111	Ignition Interlock Devices-Install & Svc
Merkl, Elizabeth, Anne	260 SW Madison Ave	Corvallis	OR	97333	624190	Counselors
Davis, Robert, W, MD	441 NW Elks Dr	Corvallis	OR	97330-3744	621111	Physicians' clinics
Harbor Freight	2005 NW Circle Blvd	Corvallis	OR	97330	444140	Tools-New & Used
Milestones Family Recovery	530 NW 5th St	Corvallis	OR	97330	813319	Drug Abuse & Addiction Info & Treatment
Van Schenck, Caylee B	4455 NE Highway 20	Corvallis	OR	97330	624190	Counselors
Lincoln, Elizabeth A MD	815 NW 9th St	Corvallis	OR	97330	621111	Physicians & Surgeons
Benton Community Health Services	530 NW 27th St	Corvallis	OR	97330	621399	Physicians Assistants
Panda Express	1822 NW 9th St	Corvallis	OR	97330-2143	722511	Full-Service Restaurants
Eyecare Associates	330 NW Elks Dr	Corvallis	OR	97330	621111	Physicians & Surgeons
Corvallis Waldorf School	3855 NE Highway 20	Corvallis	OR	97330	611110	Schools
Tian Su Noddle	1425 NW Monroe Ave	Corvallis	OR	97330	722511	Restaurants
Meadow Park Mobile Estates	277 NE Conifer Blvd	Corvallis	OR	97330	531190	Mobile Homes-Parks & Communities
Sten Carlson-Private Wealth Advisor, Ameriprise Financial Services, LLC	2396 NW Kings Blvd	Corvallis	OR	97330-3984	523940	Portfolio Management and Investment Advice
Valley Vapors	2319 NW 9th St	Corvallis	OR	97330	459991	Smoke Shops & Supplies
Benton County Assessor	4077 SW Research Way	Corvallis	OR	97333	921120	Government Offices-County
AmeriGas Propane Exchange	27678 Highway 99W	Corvallis	OR	97333	457210	Propane Tank Kiosks
Swiff Rebecca M MD	525 NW 2nd St	Corvallis	OR	97330	624190	Counselors
Cole, Stacy L	815 NW 9th St	Corvallis	OR	97330	621340	Physical Therapists
Quigonge Association America	27133 Forest Springs Ln	Corvallis	OR	97330	813910	Associations
Schaaf, Breanna	4455 NE Highway 20	Corvallis	OR	97330	624190	Counselors
Rubin Madeline MSW	216 SW Madison Ave	Corvallis	OR	97333	624110	Counseling Services
Neuropathways Counseling LLC	636 SW 2nd St	Corvallis	OR	97333	624110	Counseling Services
Corvallis Family Therapy Center	699 SW 15th St	Corvallis	OR	97333	621111	Physicians & Surgeons
Kelly, Angela D	306 SW 8th St	Corvallis	OR	97333	624190	Counselors
Knutson, Ilsa	3680 NW Samaritan Dr	Corvallis	OR	97330	621399	Physicians Assistants
Mountain View Elementary School	340 NE Granger Ave	Corvallis	OR	97330	611110	Schools
Karl Maasdam Photography	505 SW 2nd St	Corvallis	OR	97333	541921	Photographers-Portrait
Bullock, Kalika, Faith	2080 NW 9th St	Corvallis	OR	97330	621330	Pharmacists
Billamor, Odessa K	4455 NE Highway 20	Corvallis	OR	97330	621330	Social Workers
Financial Freedom Wealth	518 SW 3rd St	Corvallis	OR	97333	523940	Financial Advisory Services
Rogers, Alicia Dawn ND	650 SW 3rd St	Corvallis	OR	97333	621399	Physicians-Naturopathic
Sunset Dental-Dr Linda Selby	5208 SW Philomath Blvd	Corvallis	OR	97333	621210	Dentists
Sorseth, Noah	4455 NE Highway 20	Corvallis	OR	97330	624190	Counselors
Federal Reserve Bank-St Louis	1500 SW Jefferson Ave	Corvallis	OR	97331	521110	Federal Reserve Banks
The Corvallis Clinic	444 NW Elks Dr	Corvallis	OR	97330	621111	Physicians & Surgeons
Jim Kuhlman Ins Agcy Inc	1807 NW Kings Blvd	Corvallis	OR	97330-1907	524210	Insurance Agencies and Brokerages
Life in Balance Acupuncture	534 NW 4th St	Corvallis	OR	97330	621399	Acupuncture
USPS Blue Collection Box	100 Crop Science Bldg	Corvallis	OR	97331	541860	Mailing & Shipping Kiosks

Oregon State Credit Union	1980 NW 9th St	Corvallis	OR	97330-2179	522130	Credit Unions
Serdar, Cody W	815 NW 9th St	Corvallis	OR	97330	621340	Physical Therapists
Bryan, Kimberly A	3600 NW Samaritan Dr	Corvallis	OR	97330	621330	Pharmacists
Neers Payroll & Accounting	923 NW Grant Ave	Corvallis	OR	97330	541214	Payroll Preparation Service
Karlin, Moriah	4455 NE Highway 20	Corvallis	OR	97330	624190	Counselors
Claborn, Miya	4495 SE Highway 20	Corvallis	OR	97330	624190	Counselors
Budget Blinds	33930 SE Eastgate Cir	Corvallis	OR	97333	449129	Window Treatments
Lennar Mortgage	230 SW 3rd St	Corvallis	OR	97333	522292	Real Estate Loans
David, Eldredge, DDS	2500 NW Century Dr	Corvallis	OR	97330	621210	Dentists
Hooda Limited Art & Clothing	327 NW 14th St	Corvallis	OR	97330	459920	Art Galleries & Dealers
Byzick & Company-Corvallis	2015 NW Grant Ave	Corvallis	OR	97330	541211	Accountants
City Limits Country Store	5800 NW Highway 99	Corvallis	OR	97330	457120	Service Stations-Gasoline & Oil
Medema Labs Corp	125 NW 30th St	Corvallis	OR	97330-5134	541330	Engineers' offices
Sarpong, Yaw, D, MD	3615 NW Samaritan Dr	Corvallis	OR	97330-3771	621111	Physicians' clinics
Brown, Fagan, E	3509 NW Samaritan Dr	Corvallis	OR	97330	621330	Social Workers
Cafe Yumm	2001 NW Monroe Ave	Corvallis	OR	97330	518210	Internet Service
Delta Upsilon Building Association	903 NW Beca Ave	Corvallis	OR	97330	813410	Fraternal Organizations
WKL Investments	5127 SW Hout St	Corvallis	OR	97333	523910	Investments
Restore Physical Therapy	966 NW Circle Blvd	Corvallis	OR	97330	621340	Physical Therapists
Louie, Megan DO	3600 NW Samaritan Dr	Corvallis	OR	97330	621111	Physicians & Surgeons
Floan, Seneca	500 SW Madison Ave	Corvallis	OR	97333	541219	Billing Service
Desi Roots LLC	919 NW Circle Blvd	Corvallis	OR	97330	999990	Nonclassified Establishments
Tunnel Radio of America, Inc	6435 Hyslop Rd	Corvallis	OR	97330	334220	Radio/TV Broadcasting/Comm Equip (Mfrs)
Ideas Illustrated	1840 SW Brooklane Dr	Corvallis	OR	97333	541430	Graphic Designers
Corvallis Vision Center	130 SW 3rd St	Corvallis	OR	97333	621320	Optometrists OD
Heart of the Valley Law LLC	NULL	Corvallis	OR	NULL	541110	Attorneys
Block 15 Caves Public House	308 SW 3rd St	Corvallis	OR	97333-4627	312120	Breweries
River Roc Yard Maintenance	NULL	Corvallis	OR	97333	999990	Unclassified Establishments
Campbell Construction NW LLC	NULL	Corvallis	OR	97330	238110	Poured Concrete Foundation and Structure Contractors
Snell, Christina	4455 NE Highway 20	Corvallis	OR	97330	624190	Counselors
Benton County Dog Licenses	4500 SW Research Way	Corvallis	OR	97333-1093	921120	Legislative assemblies
Benton Health Center	530 NW 27th St	Corvallis	OR	97330-5298	621111	Physicians' clinics
RiverBend Materials, A CRH Company	28054 Payne Rd	Corvallis	OR	97333	423320	Sand & Gravel (Whls)
Here to There Auto Repair LLC	307 SW 7th St	Corvallis	OR	97333	811111	Automobile Repairing & Service
D & B BEAR SERVICE	305 NW 2nd St	Corvallis	OR	97330	811111	Automobile Repairing & Service
Allen, Lois, Marie	4455 NE Highway 20	Corvallis	OR	97330	624190	Counselors
Big Hug Botanicals	1750 SW 3rd St	Corvallis	OR	97333	999990	Nonclassified Establishments
Pink Laser & Spa	425 SW Madison Ave	Corvallis	OR	97333-4799	999990	Unclassified Establishments
Milburn, Lea	4455 NE Highway 20	Corvallis	OR	97330	621330	Social Workers
Gupta, Shivani	3680 NW Samaritan Dr	Corvallis	OR	97330	621111	Physicians & Surgeons
Del Alma	136 SW Washington Ave	Corvallis	OR	97333	722511	Restaurants
Unique Mart	5500 SW Philomath Blvd	Corvallis	OR	97333	445131	Convenience Stores
Graphic Transfer	NULL	Corvallis	OR	97333	541430	Graphic Designers
Nettles, Timothy S	4455 NE Highway 20	Corvallis	OR	97330	624190	Counselors
Orange Media Network	2251 SW Jerfferson Way	Corvallis	OR	97331	611310	University-College Dept/Facility/Office
Cluff Kingsford, Alisha, Marie, DO	3600 NW Samaritan Dr	Corvallis	OR	97330	621111	Physicians & Surgeons
Dagosa Enterprises LLC	585 NW Oak Ave	Corvallis	OR	97330	999990	Nonclassified Establishments
Jersey Mike's Subs	2051 NW Monroe Ave	Corvallis	OR	97330	722511	Restaurants
Tenth Street Apartments	707 SW 10th St	Corvallis	OR	97333-4200	531110	Landlords of Residential Buildings and Dwellings
Davis, Sierra M	4455 NE Highway 20	Corvallis	OR	97330	624190	Counselors
Sick Town Derby Dames	2397 NW Kings Blvd	Corvallis	OR	97330	813319	Non-Profit Organizations
U-Craft-It Frameshop	1100 SW 3rd St	Corvallis	OR	97333	455219	Picture Frames-Dealers
Thrive Business Solutions	NULL	Corvallis	OR	97330	541614	Business Management Consultants
Lieberman, Linda S NP	833 NW Buchanan Ave	Corvallis	OR	97330	621399	Nurses-Practitioners
Thwing, Sharon, L	1112 NW Circle Blvd	Corvallis	OR	97330	621330	Social Workers
Imagine Coffee Co	5460 SW Philomath Blvd	Corvallis	OR	97333-2095	722515	Snack & Nonalcoholic Beverage Bars

Benefit Cosmetics BrowBar	1550 NW 9th St	Corvallis	OR	97330-4692	456120	Cosmetics, Beauty Supplies, and Perfume Retailers
4 Spirits Distillery	3405 SW Deschutes St	Corvallis	OR	97333	999990	Nonclassified Establishments
Tech Web NW LLC	230 SW 3rd St	Corvallis	OR	97333	518210	Internet Home Page Dev Consulting
Weigel, Nathanael C DO	3600 NW Samaritan Dr	Corvallis	OR	97330-3737	621111	Physicians' clinics
Pacwest Wealth Partners-Ameriprise Financial Service	2396 NW Kings Blvd	Corvallis	OR	97330-3984	523940	Portfolio Management and Investment Advice
Khan, Amna MD	3600 NW Samaritan Dr	Corvallis	OR	97330	621111	Physicians & Surgeons
Aurora Martial Arts	195 SE Crystal Lake Dr	Corvallis	OR	97333	611620	Martial Arts Instruction
Jiffy Fix	275 SW Avery Ave	Corvallis	OR	97333	236115	Home Builders
Nurding LLC	236 NW 8th St	Corvallis	OR	97330	999990	Nonclassified Establishments
Chama Finds LLC	2940 SW 3rd St	Corvallis	OR	97333	999990	Nonclassified Establishments
Metc Group Inc	2870 NW Duchess Pl	Corvallis	OR	97330-3207	541618	Miscellaneous Management Consulting Services
Murphy's Restaurant & Lounge	118 NW Jackson Ave	Corvallis	OR	97330	722511	Restaurants
Farmers Insurance-David Severns	230 SW 3rd St	Corvallis	OR	97333-4652	524210	Insurance Agencies and Brokerages
Samaritan Obstetrics & Gynecology	3640 NW Samaritan Dr	Corvallis	OR	97330	621111	Physicians & Surgeons
Paige Warner LLC	744 NW 4th St	Corvallis	OR	97330	624190	Marriage & Family Counselors
Cavanaugh, Shane	4455 NE Highway 20	Corvallis	OR	97330	624190	Counselors
Kasubhai, Saifuddin M MD	815 NW 9th St	Corvallis	OR	97330	621111	Physicians & Surgeons
Pacific Business Lending	843 SW 8th St	Corvallis	OR	97333	522291	Loans-Personal
OHSU Doernbecher Specialty Pediatrics Clinic, Corvallis	3640 NW Samaritan Dr	Corvallis	OR	97330-3784	621111	Physicians' clinics
Watts, Landon MD	3600 NW Samaritan Dr	Corvallis	OR	97330	621111	Physicians & Surgeons
Griffo Brothers	744 NW 9th St	Corvallis	OR	97330	513210	Software/Application/Platform Publishing
Southside Rv/Auto Repair & Shelter Factory	1750 SW Allen St	Corvallis	OR	97333	811111	Recreational Vehicles-Repairing & Svc
The Corvallis Clinic	444 NW Elks Dr	Corvallis	OR	97330	621111	Physicians & Surgeons
Willamette Valley Cancer Institute and Research Center	444 NW Elks Dr	Corvallis	OR	97330-3745	621111	Physicians' clinics
Wolfe Wawrzynek, Laurel	2635 NW Rolling Green Dr	Corvallis	OR	97330	621340	Physical Therapists
Samaritan Kidney Specialists	3615 NW Samaritan Dr	Corvallis	OR	97330-3771	621111	Physicians' clinics
Zion Lutheran Church	2745 NW Harrison Blvd	Corvallis	OR	97330	813110	Churches
Jan M Johnson	2940 NW Aspen St	Corvallis	OR	97330	813312	Environmental Conservation/Ecologcl Org
Ameriprise Financial Services Inc	777 NE 2nd St	Corvallis	OR	97330	523940	Financial Advisory Services
Clear Vision Window Coverings Inc	2973 NW Morning Glory Dr	Corvallis	OR	97330	238990	Window Cleaning
Clover Pediatric Dentistry	2055 NW Grant Ave	Corvallis	OR	97330	621210	Dentists
Luminous Salon	201 SW 2nd St	Corvallis	OR	97333	812112	Beauty Salons
Jaques, Paul E DPT	2350 NW Century Dr	Corvallis	OR	97330	621340	Physical Therapists
Benton County Together	408 SW Monroe Ave	Corvallis	OR	97333	921120	Government Offices-County
Chipotle Mexican Grill	550 NE Circle Blvd	Corvallis	OR	97330-6828	722511	Full-Service Restaurants
Timberhill Chiropractic LLC	2721 NW 9th St	Corvallis	OR	97330	621310	Chiropractors DC
Electric Charging Station	530 NW 27th St	Corvallis	OR	97330	457120	Electric Charging Station
Alberti Design	728 SW Wake Robin Ave	Corvallis	OR	97333	339992	Musical Instruments-Manufacturers
Ims Integration LLC	808A NW Buchanan Ave	Corvallis	OR	97330	541519	Computers-Networking
Freedom Mortgage	2211 NW Professional Dr	Corvallis	OR	97330	522292	Real Estate Loans
Mercado, Chelsea Ann	2396 NW Kings Blvd	Corvallis	OR	97330	621330	Social Workers
Hise Studio	NULL	Corvallis	OR	NULL	541921	Photographers-Portrait
Sanchez, Lorena B	4455 NE Highway 20	Corvallis	OR	97330	624190	Counselors
Inavale Farm	316 SW Washington Ave	Corvallis	OR	97333	812910	Pet Washing & Grooming
Golf City Par Three	2115 NE Highway 20	Corvallis	OR	97330	713910	Golf Courses
Win Tech Design	5925 NW Pinewood Pl	Corvallis	OR	97330	541420	Tool Designers
Cole, Aaron	4455 NE Highway 20	Corvallis	OR	97330	624190	Counselors
Benton Community Health Services	530 NW 27th St	Corvallis	OR	97330	621111	Physicians & Surgeons
Barnhisel Willis Barlow	123 NW 7th St	Corvallis	OR	97330	541110	Attorneys
Peck, Natalie A DO	3600 NW Samaritan Dr	Corvallis	OR	97330	621111	Physicians & Surgeons
Cole, Shawn PT	845 SW 30th St	Corvallis	OR	97331	621340	Physical Therapists
Cascade BBQ	2575 NW Kings Blvd	Corvallis	OR	97330-3988	722511	Full-Service Restaurants
Samaritan Health Service	3600 NW Samaritan Dr	Corvallis	OR	97330	621111	Physicians & Surgeons
Van Brocklin Innovation LLC	6050 NW Happy Valley Dr	Corvallis	OR	97330	541715	Physical Engineering & Life Sciences Research & Development
Garfield Elementary School	1205 NW Garfield Ave	Corvallis	OR	97330	611110	Schools
Corvallis-Benton County Public Library	645 NW Monroe Ave	Corvallis	OR	97330	519210	Library Networks

Expressions in Bloom Fine	1575 NW 9th St	Corvallis	OR	97330	455219	Wedding Supplies & Services
Peak Psychological Services, PC	1300 NW Harrison Blvd	Corvallis	OR	97330	621330	Mental Health Counselors
J Walter Construction	29163 Highway 34	Corvallis	OR	97333	236115	Construction Companies
Cunningham, Julie	3640 NW Samaritan Dr	Corvallis	OR	97330	621399	Psychologists
Sheridan, Elizabeth, Jo	1555 SW 35th St	Corvallis	OR	97333	624190	Counselors
International Food & Agribusiness Management Association	922 NW Circle Blvd	Corvallis	OR	97330-1483	813910	Business organizations
Restyle	137 SW 3rd St	Corvallis	OR	97333	458110	Women's Apparel-Retail
Sigma Delta Omega	2251 SW Jefferson Way	Corvallis	OR	97331-8660	813410	Community clubs
Duffy, Robert DO	3509 NW Samaritan Dr	Corvallis	OR	97330	621111	Physicians & Surgeons
Play It Again Sports	1422 NW 9th St	Corvallis	OR	97330	459110	Sporting Goods-Retail
Corvallis Clinic Immediate CR	3680 NW Samaritan Dr	Corvallis	OR	97330-3737	621111	Physicians' clinics
Goodrich, Lisa PT	815 NW 9th St	Corvallis	OR	97330	621340	Physical Therapists
Oregon State Credit Union	148 NW 25th St	Corvallis	OR	97330	522130	Credit Unions
Westside Storage	6915 SW Philomath Blvd	Corvallis	OR	97333	531130	Storage-Household & Commercial
Sheffield, Cassie Faye	4455 NE Highway 20	Corvallis	OR	97330	624190	Counselors
Jodi Elliot Realtor Connected Real Estate Group	435 NW 5th St	Corvallis	OR	97330	531390	Real Estate Consultants
Menninger, Michael, Daniel, MD	3600 NW Samaritan Dr	Corvallis	OR	97330-3737	621111	Physicians' clinics
Seventh Self Counseling	302 NE Plymouth Cir	Corvallis	OR	97330	624190	Counselors
Garcia, Angelica, Kimberly	530 NW 27th St	Corvallis	OR	97330	624190	Counselors
Meredith, Grant W MD	3600 NW Samaritan Dr	Corvallis	OR	97330	621111	Physicians & Surgeons
CBD Scientific	964 NW Circle Blvd	Corvallis	OR	97330-1410	459999	All Other Miscellaneous Retailers
Echemion, Inc	575 SE Goodnight Ave	Corvallis	OR	97333	999990	Nonclassified Establishments
Guyton, Steven W MD	3640 NW Samaritan Dr	Corvallis	OR	97330	621111	Physicians & Surgeons
Public Electronic Access	1600 SW Western Blvd	Corvallis	OR	97333	517810	Information Retrieval Services
Edmunson Barhart & Knight	761 NW Harrison Blvd	Corvallis	OR	97330	541110	Attorneys
Trombetta, Mallory	530 NW 27th St	Corvallis	OR	97330	621330	Pharmacists
RE/MAX Integrity	535 SW 2nd St	Corvallis	OR	97333	531210	Real Estate
Kappa Alpha Theta	465 NW 23rd St	Corvallis	OR	97330	813410	Fraternities & Sororities
Carpenter, Ann E LPN	4455 NE Highway 20	Corvallis	OR	97330	621399	Nurses-Practitioners
Laughing Planet	127 NW 2nd St	Corvallis	OR	97330	722511	Restaurants
Alpha Kappa-Kappa Delta Association	305 NW 25th St	Corvallis	OR	97330	813410	Fraternities & Sororities
Pta Oregon Congress	1825 NW 27th St	Corvallis	OR	97330	813910	Associations
Small, Mackenzie N	815 NW 9th St	Corvallis	OR	97330	621399	Psychologists
Underwater Audio LLC	215 SW 4th St	Corvallis	OR	97333	449210	Audio-Visual Equipment-Dealers
Owcr LLC	745 NW Van Buren Ave	Corvallis	OR	97330	999990	Nonclassified Establishments
Sigma Nu Fraternity	143 NW 10th St	Corvallis	OR	97330	813410	Fraternal Organizations
Earnest, Theo, W	4455 NE Highway 20	Corvallis	OR	97330	621330	Social Workers
Guardian Games	137 SW 3rd St	Corvallis	OR	97333	459120	Games & Game Supplies
Monroe Avenue Dental Care	853 NW Monroe Ave	Corvallis	OR	97330	621210	Dentists
Glass Man	1678 SW Knollbrook Pl	Corvallis	OR	97333	444180	Glass-Auto Plate & Window & Etc
SP & B Reprographics	252 SW Jefferson Ave	Corvallis	OR	97333	323111	Printers (Mfrs)
Craft, Gregory, MD	3600 NW Samaritan Dr	Corvallis	OR	97330	621111	Physicians & Surgeons
Pi Kappa Phi	2111 NW Harrison Blvd	Corvallis	OR	97330	813410	Fraternities & Sororities
Christensen Law	804 SW 4th St	Corvallis	OR	97333	541110	Attorneys
Benton County Personnel Department	4500 SW Research Way	Corvallis	OR	97333-1093	921120	Legislative assemblies
ExtraMile By Jacksons	1334 NW 9th St	Corvallis	OR	97330	445131	Convenience Stores
Manning, Kathryn E	333 NW 35th St	Corvallis	OR	97330	621330	Social Workers
Owen-Thayer, Rebakah, K, MD	850 SW 26th St	Corvallis	OR	97331-8624	621111	Physicians' clinics
Safeway Pharmacy	450 SW 3rd St	Corvallis	OR	97333	456110	Pharmacies
Julian Hotel Apartments	105 SW 2nd St	Corvallis	OR	97333-4715	721110	Lodging
Oregon Ffa	218 Strand Ag Hall	Corvallis	OR	97331-8594	611710	Educational Assistance Services
Krishnan, Sapna MD	3600 NW Samaritan Dr	Corvallis	OR	97330	621111	Physicians & Surgeons
Mueller, Lori PT	815 NW 9th St	Corvallis	OR	97330	621340	Physical Therapists
Powell, Bailey	4455 NE Highway 20	Corvallis	OR	97330	624190	Counselors
Megan Skinner Ballet	108 NW 2nd St	Corvallis	OR	97330	611610	Dancing Instruction
Mundy, David R	4455 NE Highway 20	Corvallis	OR	97330	624190	Counselors

Dental Health	869 NW 23rd St	Corvallis	OR	97330	621210	Dentists
Webber, Sarah LPN	4455 NE Highway 20	Corvallis	OR	97330	624190	Counselors
Benton County Accounting Department	4500 SW Research Way	Corvallis	OR	97333-1093	921120	Legislative assemblies
Department of Athletics	103 Gill Coliseum	Corvallis	OR	97331-8547	813990	Other similar associations
Agricultural Research Foundation	1600 SW Western Blvd	Corvallis	OR	97333	541330	Engineers-Foundation
Triplett, Ty, Andrew	2080 NW 9th St	Corvallis	OR	97330	621330	Pharmacists
RTG Motors	6421 NW Oak Creek Dr	Corvallis	OR	97330	441120	Automobile/Trucks Dealers-Used
Hines, Caden	4455 NE Highway 20	Corvallis	OR	97330	624190	Counselors
USPS Blue Collection Box	900 NW Kings Blvd	Corvallis	OR	97330	541860	Mailing & Shipping Kiosks
Kiger Island Blues, LLC	2322 SE Kiger Island Dr	Corvallis	OR	97333	111998	Farms
Chase	2055 NW Circle Blvd	Corvallis	OR	97330-1314	522110	Commercial banks
Pastry From Konstancja	NULL	Corvallis	OR	97330	311811	Bakers-Retail
Heartland Humane Society	398 SW Twin Oaks Cir	Corvallis	OR	97333-1118	459910	Pet and Pet Supplies Retailers
Knight Financial	385 NW Harrison Blvd	Corvallis	OR	97330	522292	Real Estate Loans
Jaguar Elementary School	1825 NW 27th St	Corvallis	OR	97330	611110	Schools
Mitchell, Ashley, Janette	910 NW Kings Blvd	Corvallis	OR	97330	621330	Pharmacists
Know Bones Pet Supply LLC	826 NW 35th St	Corvallis	OR	97330	424490	Bakers-Wholesale
Modern Nails & Hair LLC	1330 NW 9th St	Corvallis	OR	97330	812113	Manicuring
Elite Performance Myk & Massage	33864 SE Eastgate Cir	Corvallis	OR	97333	812199	Massage Therapists
Vineyard Mountain Water & Improvement District	6495 NW Concord Dr	Corvallis	OR	97330	111332	Vineyards
Books & Done	2131 NW Fillmore Ave	Corvallis	OR	97330	459210	Book Dealers-Retail
ecoATM	1840 NW 9th St	Corvallis	OR	97330	811210	E-Waste (Electronics Recycling) Kiosks
Watson, Lea	4455 NE Highway 20	Corvallis	OR	97330	624190	Counselors
AmeriGas Propane Exchange	1780 NE Four Acre St	Corvallis	OR	97330	457210	Propane Tank Kiosks
Timothy Taylor, PMHNP-BC	2075 NW Grant Ave	Corvallis	OR	97330	621112	Psychiatry-Adult Child & Adolescent
Stuart, Julie Elise MD	3600 NW Samaritan Dr	Corvallis	OR	97330	621111	Physicians & Surgeons
Smith Davison & Brasier PC	104 SW 2nd St	Corvallis	OR	97333	541110	Attorneys
A Cut Above	101 NW 21st St	Corvallis	OR	97330	812112	Beauty Salons
Body of Health LLC	867 NW 23rd St	Corvallis	OR	97330	621310	Chiropractors DC
Cascade Pacific RCND	847 NW Monroe Ave	Corvallis	OR	97330-6352	999990	Unclassified Establishments
Old Mill Center For Childern-Fmly	1650 SW 45th Pl	Corvallis	OR	97333-1768	621111	Physicians' clinics
Nagai, Kristina M DO	3600 NW Samaritan Dr	Corvallis	OR	97330	621111	Physicians & Surgeons
Pastega Coffee Service	244 NW 2nd St	Corvallis	OR	97330	424490	Coffee & Tea-Wholesale
Corvallis Soccer Club	NULL	Corvallis	OR	NULL	711211	Soccer Clubs
Mehta, Shalini, MD	3600 NW Samaritan Dr	Corvallis	OR	97330	621111	Physicians & Surgeons
Health & Educational Consultants	2145 NW 14th St	Corvallis	OR	97330-1348	611519	Miscellaneous technical and vocational institutes
Corvallis Radiology	3600 NW Samaritan Dr	Corvallis	OR	97330	621111	Physicians & Surgeons
Sumida Brown Counseling LLC	922 NW Circle Blvd	Corvallis	OR	97330	624110	Counseling Services
Barnes, Gary	NULL	Corvallis	OR	97330	624190	Marriage & Family Counselors
Hoffman, Mark	NULL	Corvallis	OR	97330	621340	Physical Therapists
Chintimini Wildlife Rehab Center	311 NW Lewisburg Ave	Corvallis	OR	97330	114210	Animal Rescue Relocation & Transporting
Hume-Rodman, Constance MD	201 Plageman Bldg	Corvallis	OR	97331-8567	621111	Physicians' clinics
Longfellow, Scott, A, MD	3600 NW Samaritan Dr	Corvallis	OR	97330	621111	Physicians & Surgeons
Work Unlimited Department 11	612 NW Linden Ave	Corvallis	OR	97330	623312	Residential Care Homes
Chase	235 NW 4th St	Corvallis	OR	97330-4804	522110	Commercial banks
Carlson College of Veterinary Medicine	200 Magruder Hall	Corvallis	OR	97331-8555	611310	Schools offering baccalaureate or graduate degrees
Mitchell, Jessica, MD	3640 NW Samaritan Dr	Corvallis	OR	97330	621111	Physicians & Surgeons
Garman, Jordan, S, DO	800 NE Circle Blvd	Corvallis	OR	97330-4256	621111	Physicians' clinics
Mid-Valley Dental Associates	1829 NW Kings Blvd	Corvallis	OR	97330	621210	Dentists
Corvallis Clinic Find-A-Physician	3680 NW Samaritan Dr	Corvallis	OR	97330	621111	Physicians & Surgeons
Scott, Edward R	1760 SW 3rd St	Corvallis	OR	97333	624190	Counselors
Gamelin, Lara, Jae, MD	2400 NW Kings Blvd	Corvallis	OR	97330-3900	621111	Physicians' clinics
Hsing, Jeff M MD	3640 NW Samaritan Dr	Corvallis	OR	97330	621111	Physicians & Surgeons
Gordon, Jane L NP	530 NW 27th St	Corvallis	OR	97330	621399	Nurses-Practitioners
Health Solutions Pharmacy Center Inc	996 NW Circle Blvd	Corvallis	OR	97330	456110	Pharmacies
Joyner, Haley	4455 NE Highway 20	Corvallis	OR	97330	624190	Counselors

Wilson Motors	425 NW Buchanan Ave	Corvallis	OR	97330	441110	Automobile Dealers-New Cars
Bridge to Brooklyn	27630 Llewellyn Rd	Corvallis	OR	97333	999990	Nonclassified Establishments
Freshwaters Illustrated	340 SW 2nd St	Corvallis	OR	97333	813319	Non-Profit Organizations
Cascade Management	2566 SW Coho St	Corvallis	OR	97333	561110	Management Services
Crusius, Kelley C	501 NW Elks Dr	Corvallis	OR	97330	621399	Nurses-Practitioners
Ojeda, Sylvia	4455 NE Highway 20	Corvallis	OR	97330	624190	Counselors
Mental Health Associates of Benton County	606 SW 5th St	Corvallis	OR	97333	621999	Health Services
So Fly Hair Salon	423 SW 3rd St	Corvallis	OR	97333	812112	Beauty Salons
Bittner, Hannah	927 NW Grant Ave	Corvallis	OR	97330	624190	Counselors
Jennifer Buys Lac LMT	620 NW Van Buren Ave	Corvallis	OR	97330	812199	Massage Therapists
Oregon State University Office of the Registrar	102 Kerr Admin	Corvallis	OR	97331	611310	Schools offering baccalaureate or graduate degrees
Tipsico Coin LLC	873 NW Grant Ave	Corvallis	OR	97330	455219	Coin Dealers Supplies & Etc
Lee A Powell Landscape Arch	5470 Nhighway 20	Corvallis	OR	97330	541320	Landscape Designers
Miller Paint Co	1405 NW 9th St	Corvallis	OR	97330	444120	Paint-Retail
OSU Child Development	110 SW 26th St	Corvallis	OR	97331	624410	Child Care Service
Rivera, Brittany	2080 NW 9th St	Corvallis	OR	97330	621330	Pharmacists
Coast Range Association	NULL	Corvallis	OR	NULL	813910	Associations
Bombeck, Christopher, A, MD	3680 NW Samaritan Dr	Corvallis	OR	97330	621111	Physicians & Surgeons
McKeever, Nickolas W	4455 NE Highway 20	Corvallis	OR	97330	624190	Counselors
Blumel, Rachel	3640 NW Samaritan Dr	Corvallis	OR	97330	621399	Physicians Assistants
Schmidts Garden Center	1299 NW 29th St	Corvallis	OR	97330	444240	Garden Centers
Nurse 2 You	4145 NW Highland Dr	Corvallis	OR	97330	621610	Home Health Service
Acorn Dentistry For Kids-Corvallis	1731 NW Kings Blvd	Corvallis	OR	97330	621210	Dentists
Bogdanovic, Molly	257 SW Madison Ave	Corvallis	OR	97333-4924	624190	Miscellaneous Individual and Family Services
Deuth, Carly, J	4455 NE Highway 20	Corvallis	OR	97330	624190	Counselors
Homes By Owner	360 NW Tyler Ave	Corvallis	OR	97330	531210	Real Estate Management
Home Life Inc-Main Office	2420 NW Professional Dr	Corvallis	OR	97330-3976	624310	Vocational rehab agencies
Imtech Inc	4100 SW Research Way	Corvallis	OR	97333	541330	Engineers-Professional
Carmen Cebreros-COUNTRY Financial Representative	201 NW 3rd St	Corvallis	OR	97330-4801	524210	Insurance Agencies and Brokerages
Inavale Farm & Pet Grooming Inc	NULL	Corvallis	OR	97330	812910	Pet Washing & Grooming
Allevia Health	2310 NW Kings Blvd	Corvallis	OR	97330	423450	Physicians & Surgeons Equip & Supls-Whls
Jackson Automotive Group	800 NW 5th St	Corvallis	OR	97330	441110	Automobile Dealers-New Cars
Corvallis Ceramic Tile	560 SW B Ave	Corvallis	OR	97333	238340	Tile-Ceramic-Contractors & Dealers
Lincoln Elementary School	110 SE Alexander Ave	Corvallis	OR	97333	611110	Schools
Insights Now	1600 SW Western Blvd	Corvallis	OR	97333-4285	541613	Customer service management consulting services
Blue Harbor Senior Living	400 NW Elks Dr	Corvallis	OR	97330	623312	Residential Care Homes
Pitman, Kathryn M	875 NW Grant Ave	Corvallis	OR	97330	621340	Physical Therapists
USPS Blue Collection Box	1000 NW Beca Ave	Corvallis	OR	97330	541860	Mailing & Shipping Kiosks
Integrative Movement Clinic	6310 NW Concord Dr	Corvallis	OR	97330-9506	621111	Physicians' clinics
InterCommunity Health Plans, Inc	3600 NW Samaritan Dr	Corvallis	OR	97330-3737	999990	Unclassified Establishments
Advantage Dental+	142 SW 2nd St	Corvallis	OR	97333	621210	Dentists
Avery Investments, LLC	881 NW Grant Ave	Corvallis	OR	97330	523910	Investments
Accelerated Influence LLC	460 SW Madison Ave	Corvallis	OR	97333	999990	Nonclassified Establishments
Handheld US	33870 SE Eastgate Cir	Corvallis	OR	97333	322230	Stationery-Tablets & Related Products (Mfrs)
Samaritan Mental Health	3509 NW Samaritan Dr	Corvallis	OR	97330	621330	Social Workers
Oregon State University-Office of International Services	1600 SW Western Blvd	Corvallis	OR	97333	611310	University-College Dept/Facility/Office
Happy Shawarma	525 SW 4th St	Corvallis	OR	97333	722511	Restaurants
Baker, Theresa	2635 NW Rolling Green Dr	Corvallis	OR	97330	621340	Physical Therapists
Haynes, Scott	2300 NW Walnut Blvd	Corvallis	OR	97330	621330	Social Workers
Brosnan, Josie, LPN	4455 NE Highway 20	Corvallis	OR	97330	621399	Nurses-Practitioners
Collins, Steven, Isamu, DO	3600 NW Samaritan Dr	Corvallis	OR	97330	621111	Physicians & Surgeons
Hartman, Peter	107 SW 2nd St	Corvallis	OR	97333	621340	Physical Therapists
Northwest Energy Works Inc	1815 NW Juniper Pl	Corvallis	OR	97330	541990	Services NEC
Maciel, Flor, Guadalupe	4455 NE Highway 20	Corvallis	OR	97330	624190	Counselors
Lenee Bluhm, Tracy	1300 NW Harrison Blvd	Corvallis	OR	97330-6277	624190	Miscellaneous Individual and Family Services
Professional Compounding Pharmacy	996 NW Circle Blvd	Corvallis	OR	97330	456110	Pharmacies

Optical Testing Laboratory	2601 NE Jack London St	Corvallis	OR	97330-6914	541380	Laboratory testing services
Nicolas, Joey, B, LPN	4455 NE Highway 20	Corvallis	OR	97330	621399	Nurses-Practitioners
Linus Pauling Middle School	1111 NW Cleveland Ave	Corvallis	OR	97330-2063	611110	Elementary, middle and high schools
Corvallis Golf Course	1850 SW Whiteside Dr	Corvallis	OR	97333-1445	713910	Recreational Clubs
Xfinity Store By Comcast	1550 NW 9th St	Corvallis	OR	97330-4692	516120	Television Broadcasting Stations
Nejad, Yasmin May	3521 NW Samaritan Dr	Corvallis	OR	97330	621330	Pharmacists
Minuteman Press	252 SW Jefferson Ave	Corvallis	OR	97333	323111	Printers (Mfrs)
The Corvallis Clinic	444 NW Elks Dr	Corvallis	OR	97330	621111	Physicians & Surgeons
McFee, Scott	340 SW 2nd St	Corvallis	OR	97333	621399	Psychologists
Mid Columbia Bus Co	6995 SW West Hills Rd	Corvallis	OR	97333-2659	485410	School and Employee Bus Transportation
FedEx Office Print & Ship Center	1175 NW 9th St	Corvallis	OR	97330	541860	Mailing & Shipping Services
Columbia Seeds LLC	887 NW Grant Ave	Corvallis	OR	97330	424910	Seeds & Bulbs-Wholesale
First United Methodist Church	1165 NW Monroe Ave	Corvallis	OR	97330-6098	813319	Miscellaneous social service advocacy organizations
The Beaver Hut	108 NW 16th St	Corvallis	OR	97330	722511	Restaurants
Jon's Headlight Restoration LLC	NULL	Corvallis	OR	97333	811111	Automobile Repairing & Service
Seguancia, Kingston K	4455 NE Highway 20	Corvallis	OR	97330	624190	Counselors
T-Mobile	1830 NW 9th St	Corvallis	OR	97330-2368	517112	Wireless Telecommunications Carriers (except Satellite)
Myers, Breanne N	815 NW 9th St	Corvallis	OR	97330	621340	Physical Therapists
Wildlife Conservation Trust	NULL	Corvallis	OR	NULL	924120	State Government-Land/Mineral/Wildlife/Forest Conservation
Rainbow Yard Service	6940 NW Oak Creek Dr	Corvallis	OR	97330	561730	Lawn & Grounds Maintenance
Willamette Valley Cancer Institute and Research Center	444 NW Elks Dr	Corvallis	OR	97330-3745	621111	Physicians' clinics
Ham & Associates	2515 NW Mulkey Ave	Corvallis	OR	97330	561730	Landscape Contractors
Murphy's on the River	118 NW Jackson Ave	Corvallis	OR	97330	999990	Nonclassified Establishments
Christian Science Reading Room	468 SW Madison Ave	Corvallis	OR	97333	813410	Christian Science Reading Rooms
Corvallis Commercial Sprayers	2615 SW Morris Ave	Corvallis	OR	97333	561730	Tree Service
Frome Keith DDS	1759 NW Kings Blvd	Corvallis	OR	97330	621210	Dentists
Cal's Moving Help	456 SW Monroe Ave	Corvallis	OR	97333-4781	484110	General Freight Trucking, Local
Benton County Schools Credit Union	2101 NW Professional Dr	Corvallis	OR	97330-3888	522130	Credit Unions
La Roquita	370 SW Western Blvd	Corvallis	OR	97333	722511	Restaurants
Newman Center	2127 NW Monroe Ave	Corvallis	OR	97330	813110	Church Organizations
Izzy's	2475 NW 9th St	Corvallis	OR	97330	722511	Pizza
Davenport, Winston D	325 Valley Football Ctr	Corvallis	OR	97331	621340	Physical Therapists
C Rob Farms LLC	6425 NW Sisters Pl	Corvallis	OR	97330	111998	Farms
Translations Com Inc	230F SW 3rd St	Corvallis	OR	97333	541930	Translators & Interpreters
OSU Folk Club	144 NW 2nd St	Corvallis	OR	97330	813410	Clubs
Designs By Dru	2757 NW Johnson Ave	Corvallis	OR	97330	423940	Jewelers-Wholesale
Healing Motion Physical Therapy	1122 NE 2nd St	Corvallis	OR	97330-6227	621340	Physical, occupational, speech therapists and audiogists' clinics
Vestis	1801 SW Airport Ave	Corvallis	OR	97333	812331	Uniform Supply Service
The Corvallis Clinic	3680 NW Samaritan Dr	Corvallis	OR	97330	621111	Physicians & Surgeons
Todd, Ryan, J, MD	3600 NW Samaritan Dr	Corvallis	OR	97330	621111	Physicians & Surgeons
Safeway	590 NE Circle Blvd	Corvallis	OR	97330	445110	Grocers-Retail
Herman, Michael D	3517 NW Samaritan Dr	Corvallis	OR	97330	621399	Psychologists
Fontenot, Nicole, Amalie, Psyd	3680 NW Samaritan Dr	Corvallis	OR	97330	621399	Psychologists
Evashevski Elliott Cihak	745 NW Van Buren Ave	Corvallis	OR	97330	541110	Attorneys
Ilangovan, Preethi MD	3615 NW Samaritan Dr	Corvallis	OR	97330	621111	Physicians & Surgeons
Romeo Sebrowski	3075 NW Harrison Blvd	Corvallis	OR	97330	238320	Painting Contractors-Commercial & Ind
Samaritan Health Service	3600 NW Samaritan Dr	Corvallis	OR	97330	621111	Physicians & Surgeons
Leman, Richard, Farwell, MD	2702 NW Garfield Ave	Corvallis	OR	97330	621111	Physicians & Surgeons
The Corvallis Clinic	3680 NW Samaritan Dr	Corvallis	OR	97330	621111	Physicians & Surgeons
Pta Oregon Congress	1205 NW Garfield Ave	Corvallis	OR	97330	813910	Associations
Oregon State University Department of Crop & Soil Science	31 Crop Science Bldg	Corvallis	OR	97331-8531	611310	Schools offering baccalaureate or graduate degrees
Fanning, Tyler, MD	1112 NW Circle Blvd	Corvallis	OR	97330	621111	Physicians & Surgeons
Kings Boulevard One-Hour CLNRS	908 NW Kings Blvd	Corvallis	OR	97330-2505	812320	Pickup and drop-off sites for drycleaners and laundries
Kell' S Koffee	136 SW 2nd St	Corvallis	OR	97333-4716	722515	Snack & Nonalcoholic Beverage Bars
Precision Measurements & Instruments Corporation	3665 SW Deschutes St	Corvallis	OR	97333	541380	Testing Laboratories & Services
Coastal Center For Collaborative Health	260 SW Madison Ave	Corvallis	OR	97333	621420	Outpatient Mental Health & Substance Abuse Centers

Oregon State University Interfraternity Council	314 Student Experience Ctr	Corvallis	OR	97330	813410	Civic Organizations
Stevenson, Jovan	4455 NE Highway 20	Corvallis	OR	97330	624190	Counselors
Milestones Women's Program	442 NW 4th St	Corvallis	OR	97330-6409	813319	Miscellaneous social service advocacy organizations
Jacobsen, Catherine	3640 NW Samaritan Dr	Corvallis	OR	97330	621399	Nurses-Practitioners
K W Mid-Willamette	1121 NW 9th St	Corvallis	OR	97330	531210	Real Estate
Columbia Concrete Sawing Co	5462 SW Philomath Blvd	Corvallis	OR	97333-1039	238910	Site Preparation Contractors
Eagle Point Roofing LLC	3223 NW Johnson Ave	Corvallis	OR	97330	238160	Roofing Contractors
Corvallis Police-Investigative	180 NW 5th St	Corvallis	OR	97330	922120	Police Departments
Allevia Health Inc	922 NW Circle Blvd	Corvallis	OR	97330	423450	Physicians & Surgeons Equip & Supls-Whls
Bursky, Kathleen, Theresa	887 NW Grant Ave	Corvallis	OR	97330	624190	Counselors
2 Towns Ciderhouse	5123 SW Hout St	Corvallis	OR	97333	312111	Beverages-Manufacturers
Hoffmann, Elizabeth	120 SW 4th St	Corvallis	OR	97333	621340	Physical Therapists
Corvallis Public Library	645 NW Monroe Ave	Corvallis	OR	97330	519210	Libraries-Public
Pinion Property Management	1605 NW Monroe Ave	Corvallis	OR	97330	531210	Real Estate Management
James, Sara M	3509 NW Samaritan Dr	Corvallis	OR	97330	621330	Social Workers
Kneeland, Daniel J	4455 NE Highway 20	Corvallis	OR	97330	621330	Social Workers
Downtown Dance	223 NW 2nd St	Corvallis	OR	97330	611610	Dancing Instruction
Samaritan Cardiology	3600 NW Samaritan Dr	Corvallis	OR	97330	621111	Physicians & Surgeons
Corvallis Montessori School	2730 NW Greeley Ave	Corvallis	OR	97330	611110	Schools
Insight Pest Solutions	408 SW Monroe Ave	Corvallis	OR	97333	561710	Pest Control
Superior Janitorial & Maintenance	39021 Rifle Range Rd	Corvallis	OR	97330	561720	Janitor Service
Soto-Leon, Diego	4455 NE Highway 20	Corvallis	OR	97330	624190	Counselors
Merchant, Garrett	4455 NE Highway 20	Corvallis	OR	97330	624190	Counselors
Corvallis Pest Control	5060 SW Philomath Blvd	Corvallis	OR	97333	561710	Pest Control
Country Vitamins	919 NW Circle Blvd	Corvallis	OR	97330	456191	Health & Diet Foods-Retail
Security First Advisors Inc	2657 NW Rolling Green Dr	Corvallis	OR	97330	523150	Stock & Bond Brokers
Gebhardt, Alison	3600 NW Samaritan Dr	Corvallis	OR	97330	621399	Dietitians
Williams, Tim	4455 NE Highway 20	Corvallis	OR	97330	624190	Counselors
Christensen, Gregory J	804 SW 4th St	Corvallis	OR	97333	541110	Attorneys
Cardiovascular Consultants	3600 NW Samaritan Dr	Corvallis	OR	97330	621111	Physicians & Surgeons
Saint Anne Orthodox Church	6000 NE Elliott Cir	Corvallis	OR	97330	813110	Churches
Claggett, Kailey, Janet	4185 SW Research Way	Corvallis	OR	97333	624190	Counselors
Eccentric Acres LLC	1046 NW 9th St	Corvallis	OR	97330	236115	General Contractors
McMann, Ashley, Hennessey, MD	3509 NW Samaritan Dr	Corvallis	OR	97330	621111	Physicians & Surgeons
Interzone	1563 NW Monroe Ave	Corvallis	OR	97330	722511	Restaurants
Quickcare By the Corvallis Clinic	2001 NW Monroe Ave	Corvallis	OR	97330-5567	621111	Physicians' clinics
Paul Cooke Plumbing Service LLC	NULL	Corvallis	OR	97330	238220	Plumbing Contractors
Merry Maids	6875 SW Philomath Blvd	Corvallis	OR	97333	238990	House Cleaning
Southside Community Church	2065 SE Debord St	Corvallis	OR	97333	813110	Churches
St Mary's Cemetery	501 NW 25th St	Corvallis	OR	97330-5415	812220	Cremation services
US Environmental Protection Agency	200 SW 35th St	Corvallis	OR	97333	924110	Federal Government-Air/Water/Solid Waste Management
Debbie Brand	455 NW Tyler Ave	Corvallis	OR	97330-6436	531390	Other Activities Related to Real Estate
Corvallis Landscape Supply LLC	5700 SW Reservoir Ave	Corvallis	OR	97333	444240	Landscaping Equipment & Supplies
American Pharmacists Assn Academy of Student Pharmacists	1601 SW Jefferson Ave	Corvallis	OR	97331	813910	Business & Trade Organizations
Pierce III, James F DO	3600 NW Samaritan Dr	Corvallis	OR	97330-3737	621111	Physicians' clinics
OSU Department of Food Science & Tech	3051 SW Campus Way	Corvallis	OR	97331-8649	541690	Scientific and technical consulting services (except environmental)
Muchmore, Steffen, Allen	4455 NE Highway 20	Corvallis	OR	97330	624190	Counselors
Breeland Equestrian School	2500 SW Leonard St	Corvallis	OR	97333	713990	Stables
Yours Truly 'a Beauty Bar	879 NW Grant Ave	Corvallis	OR	97330	812112	Beauty Salons
Jessica Thornburg-COUNTRY Financial	201 NW 3rd St	Corvallis	OR	97330	524210	Insurance
Electric Charging Station	220 NW 26th St	Corvallis	OR	97330	457120	Electric Charging Station
Corvallis DMV	870 NE Circle Blvd	Corvallis	OR	97330	926120	Department Of Motor Vehicles
Post Carbon Institute	800 SW Washington Ave	Corvallis	OR	97333	813910	Associations
Lenhof, Joshua, Jacob, DO	845 SW 30th St	Corvallis	OR	97331	621111	Physicians & Surgeons
Berri Products LLC	1325 NW Heather Dr	Corvallis	OR	97330	456110	Health Care Products
Corvallis Optometry Clinic	444 NW Elks Dr	Corvallis	OR	97330	621111	Physicians & Surgeons

Future Farmers of America State Associations & Local Chapter	108 Strand Ag Hall	Corvallis	OR	97331-8521	813410	Community clubs
Quest Diagnostics	450 SW 3rd St	Corvallis	OR	97333	621511	Laboratories-Medical
Strategic Networks	2940 SW 3rd St	Corvallis	OR	97333	541511	Information Technology Services
Oak Park Apartments	1219 SW 26th St	Corvallis	OR	97333	531110	Apartments
Oakley, Theresa, Renee	815 NW 9th St	Corvallis	OR	97330	621340	Physical Therapists
Butler, Kassandra, Ashley	4455 NE Highway 20	Corvallis	OR	97330	624190	Counselors
Shen, Connie G MD	3600 NW Samaritan Dr	Corvallis	OR	97330-3737	621111	Physicians' clinics
New York Bagels	1999 NW Circle Blvd	Corvallis	OR	97330	722515	Bagels
De Moss-Durdan Funeral Home	815 NW Buchanan Ave	Corvallis	OR	97330	812210	Funeral Directors
Milstein, Samuel B DO	3600 NW Samaritan Dr	Corvallis	OR	97330	621111	Physicians & Surgeons
Electric Charging Station	335 NW 4th St	Corvallis	OR	97330	457120	Electric Charging Station
Willamette Valley Christian Supply	916 NW Kings Blvd	Corvallis	OR	97330	813110	Religious Organizations
Pacifica Seafood Market	1925 SE 3rd St	Corvallis	OR	97333	445250	Seafood-Retail
USPS Blue Collection Box	5800 NW Highway 99	Corvallis	OR	97330	541860	Mailing & Shipping Kiosks
Peak Elite	6880 SW West Hills Rd	Corvallis	OR	97333	611620	Gymnastic Instruction
Valley Springs Church	968 NW Circle Blvd	Corvallis	OR	97330	813110	Churches
Timberhill Spine Care	2721 NW 9th St	Corvallis	OR	97330	621310	Chiropractors DC
Winddancer Photography	5640 SW Bluestem Pl	Corvallis	OR	97333	541921	Photographers-Portrait
Cardv	2208 SW 3rd St	Corvallis	OR	97333	624221	Domestic Abuse Information & Treatment
Beaver Cab	450 NW Buchanan Ave	Corvallis	OR	97330	485310	Taxicabs & Transportation Service
Sizemore, Joshua	2075 NW Grant Ave	Corvallis	OR	97330	621399	Nurses-Practitioners
Michelle McVay LMT	442 NW 3rd St	Corvallis	OR	97330-6403	621111	Physicians' clinics
Gatien, Charlotte	1555 SW 53rd St	Corvallis	OR	97333	621330	Pharmacists
Fred Meyer Pharmacy	777 NW Kings Blvd	Corvallis	OR	97330-5620	456110	Pharmacies and Drug Retailers
Samaritan Endocrinology	3615 NW Samaritan Dr	Corvallis	OR	97330	621111	Physicians & Surgeons
Mid-Valley Gastroenterology	3521 NW Samaritan Dr	Corvallis	OR	97330	621111	Physicians & Surgeons
Phan, Sang Tzun	4455 NE Highway 20	Corvallis	OR	97330	624190	Counselors
Pendragon, Elizabeth, Tyrell, MD	444 NW Elks Dr	Corvallis	OR	97330	621111	Physicians & Surgeons
Forest Engineering Inc	3895 NW Lincoln Ave	Corvallis	OR	97330	541330	Engineers-Training & Publishing
Sigma Pi Fraternity	410 NW 25th St	Corvallis	OR	97330	813410	Fraternities & Sororities
Rinaldi, Ariel, Nicole Barr, MD	3600 NW Samaritan Dr	Corvallis	OR	97330	621111	Physicians & Surgeons
The Domain at Corvallis	4240 NW Duniway Dr	Corvallis	OR	97330-4794	721310	Shared facilities housing
Honorable Locke A Williams	120 NW 4th St	Corvallis	OR	97330	921120	Government Offices-State
National Council-the Paper Industry	NULL	Corvallis	OR	NULL	541720	Historical Research
Brannon-Vasquez, Aurora, Belle	4455 NE Highway 20	Corvallis	OR	97330	624190	Counselors
Ray, Kira	2075 NW Grant Ave	Corvallis	OR	97330	621330	Social Workers
Anderson, Jonathon G MD	3600 NW Samaritan Dr	Corvallis	OR	97330	621111	Physicians & Surgeons
Koker, Patty, J	530 NW 27th St	Corvallis	OR	97330	621330	Social Workers
Danforth, Olivia M MD	3600 NW Samaritan Dr	Corvallis	OR	97330	621111	Physicians & Surgeons
T Woods Construction LLC	3013 NE Newcastle Pl	Corvallis	OR	97330	236115	General Contractors
Waucomah Automotive	700 NW Cornell Ave	Corvallis	OR	97330	811111	Automobile Repairing & Service
Narcolepsy Network	420 NW 7th St	Corvallis	OR	97330-6308	621498	Miscellaneous outpatient care clinics
Optikleen	1265 SW 35th St	Corvallis	OR	97333	561720	Janitor Service
Yu, Yan, Wen	501 NW Elks Dr	Corvallis	OR	97330	621330	Pharmacists
Doug Phillips LMT	442 NW 3rd St	Corvallis	OR	97330-6403	621111	Physicians' clinics
Reploeg, Angela K	990 NW Circle Blvd	Corvallis	OR	97330	621399	Nurses-Practitioners
Barber, Jackson, Taylor, DO	3600 NW Samaritan Dr	Corvallis	OR	97330	621111	Physicians & Surgeons
Goodwill	1325 NW 9th St	Corvallis	OR	97330	459510	Thrift Shops
Oak Crest Family Housing	3530 NE Lancaster St	Corvallis	OR	97330	531110	Apartments
Pareek, Pallav, MD	1112 NW Circle Blvd	Corvallis	OR	97330	621111	Physicians & Surgeons
Grant Avenue Baptist Church	1625 NW Grant Ave	Corvallis	OR	97330	813110	Churches
Clark-Harmon, Maria R NP	3521 NW Samaritan Dr	Corvallis	OR	97330	621399	Nurses-Practitioners
Dynamic Self Recovery	310 NW 5th St	Corvallis	OR	97330	999990	Nonclassified Establishments
Heck & Barry LLP	2338 NW Professional Dr	Corvallis	OR	97330	541211	Accountants
Finley, Brian M	525B SW 4th St	Corvallis	OR	97333-4489	621340	Physical, occupational, speech therapists and audiogists' clinics
Hollingsworth & Vose	1115 SE Crystal Lake Dr	Corvallis	OR	97333	322120	Paper-Manufacturers

OSU-Graduate School Heckart Lodge	2900 SW Jefferson Way	Corvallis	OR	97331-1102	611310	Schools offering baccalaureate or graduate degrees
Loftin, Keith, Aaron, MD	3600 NW Samaritan Dr	Corvallis	OR	97330	621111	Physicians & Surgeons
Rodriguez, Crystal, Marie	5234 SW Philomath Blvd	Corvallis	OR	97333	621399	Physicians Assistants
Valley Rock Gym	401 SW Jefferson Ave	Corvallis	OR	97333	713940	Gymnasiums
Society of Phi Zeta	700 SW 35th St	Corvallis	OR	97333	813410	Educational Associations
Farm Home School	NULL	Corvallis	OR	NULL	611110	Schools
McCorkhill, Ashley, Claire, DO	3600 NW Samaritan Dr	Corvallis	OR	97330-3737	621111	Physicians' clinics
Cox, Mary Ann RN	530 NW 27th St	Corvallis	OR	97330	621399	Nurses-Registered RN
Hut Portland Airport Shuttle	580 SW Twin Oaks Cir	Corvallis	OR	97333	485510	Buses-Charter & Rental
The Corvallis Clinic	444 NW Elks Dr	Corvallis	OR	97330	621111	Physicians & Surgeons
Blake, Emma B RN	4455 NE Highway 20	Corvallis	OR	97330	621399	Nurses-Registered RN
Corvallis Clinic Walnut CME Only	2350 NW Century Dr	Corvallis	OR	97330-3495	621111	Physicians' clinics
Gessel, Andrew DO	3600 NW Samaritan Dr	Corvallis	OR	97330	621111	Physicians & Surgeons
Valley Eye Care	1505 NW Harrison Blvd	Corvallis	OR	97330	621320	Optometrists OD
Love, Tessa	4455 NE Highway 20	Corvallis	OR	97330	624190	Counselors
Willamette Graystone	121 SW McKenzie Ave	Corvallis	OR	97333	327120	Brick-Clay Common & Face-Manufacturers
Radiant Heat Solutions Inc	NULL	Corvallis	OR	97330	423720	Solar Energy Equipment-Wholesale
Prime Communications-AT&T Authorized Retailer	335 NW 4th St	Corvallis	OR	97330	517112	Cellular Telephones (Services)
Pelleg, Tomer	3600 NW Samaritan Dr	Corvallis	OR	97330-5472	621111	Physicians' clinics
Childrens Farm Home	4455 NE Highway 20	Corvallis	OR	97330	621111	Physicians & Surgeons
Young, Jason J DC	985 NW 23rd St	Corvallis	OR	97330	621310	Chiropractors DC
Bluhming Therapy & Wellness	420 NW 2nd St	Corvallis	OR	97330	621999	Wellness Programs
Oregon State University Intr Library Loan	210 Gilkey Hall	Corvallis	OR	97331-8585	519210	Libraries and Archives
Minarsich, Kijrstin	564 SW 3rd St	Corvallis	OR	97333	621340	Physical Therapists
Premier Electric	275 SW Avery Ave	Corvallis	OR	97333	238210	Electric Contractors
Electric Charging Station	2855 NW 29th St	Corvallis	OR	97330	457120	Electric Charging Station
Beggs, Riley Cole	4455 NE Highway 20	Corvallis	OR	97330	624190	Counselors
Blind Works	2860 NW Highland Dr	Corvallis	OR	97330	238990	Venetian Blinds-Cleaning
Rice 'n' Spice Oriental Foods	1075 NW Van Buren Ave	Corvallis	OR	97330	445110	Grocers-Retail
Michaels	1550 NW 9th St	Corvallis	OR	97330	459120	Craft Supplies
Rutledge, Sarah	4455 NE Highway 20	Corvallis	OR	97330	624190	Counselors
Freeman, Clarissa DPT	2350 NW Century Dr	Corvallis	OR	97330	621340	Physical Therapists
Aylett III, Leon R	530 NW 27th St	Corvallis	OR	97330	621399	Nurses-Practitioners
Ipmnet News	235 Weniger Hall	Corvallis	OR	97331-8574	459210	Book Retailers and News Dealers
AA Bowman Locksmith & Key	NULL	Corvallis	OR	97330	423420	Safes & Vaults (Whls)
Oregon Ffa Foundation	108 Strand Ag Hall	Corvallis	OR	97331-8521	541720	Sociology research and development (R&D)
Home Life	745 NW 25th St	Corvallis	OR	97330	813311	Disability Services
O'Neill, Paul F MD	815 NW 9th St	Corvallis	OR	97330	621111	Physicians & Surgeons
Clean Energy	110 NE Walnut Blvd	Corvallis	OR	97330	238220	Energy Management Systems & Products
Mandehr, Kellen, Franklyn, DO	3600 NW Samaritan Dr	Corvallis	OR	97330	621111	Physicians & Surgeons
Kingdom Hall of Jehovahs Witnesses	1330 SW 35th St	Corvallis	OR	97333	813110	Churches
Charter Mechanical HP Site	932 NE Circle Blvd	Corvallis	OR	97330	238210	Mechanical Contractors
Flowers From the Heart	1575 NW 9th St	Corvallis	OR	97330	459310	Florists-Retail
Koski-Vogt, Mary, Megan Wilki	3640 NW Samaritan Dr	Corvallis	OR	97330	621399	Midwives
Mid-Valley Dental Associates	2300 NW Kings Blvd	Corvallis	OR	97330	621210	Dentists
Corvallis Clinic Immediate CR	3680 NW Samaritan Dr	Corvallis	OR	97330	621111	Physicians & Surgeons
Keller, Michelle R	3615 NW Samaritan Dr	Corvallis	OR	97330	621399	Physicians Assistants
Pierson, Matthew, OD	1597 SW 53rd St	Corvallis	OR	97333	621320	Optometrists OD
Spartan Booster Club	1400 NW Buchanan Ave	Corvallis	OR	97330-5838	813410	Community clubs
May, Samantha A MD	3600 NW Samaritan Dr	Corvallis	OR	97330	621111	Physicians & Surgeons
Domino's	2455 NW Monroe Ave	Corvallis	OR	97330	722511	Pizza
The Corvallis Clinic Surgery Center	601 NW Elks Dr	Corvallis	OR	97330	621493	Freestanding ambulatory surgical and emergency clinics
Layas, Mohammed F MD	3600 NW Samaritan Dr	Corvallis	OR	97330	621111	Physicians & Surgeons
Corvallis Optometry Clinic	444 NW Elks Dr	Corvallis	OR	97330-3758	621111	Physicians' clinics
Nectar Creek Honeywine	33848 SE Eastgate Cir	Corvallis	OR	97333	312130	Wineries (Mfrs)
A & D Refrigeration Inc	2321 NW 9th St	Corvallis	OR	97330	238220	Heating Contractors

Albany General Hospital	3600 NW Samaritan Dr	Corvallis	OR	97330-3737	622110	General diagnostic and medical treatment hospitals
Piercey Neurology	305 SW C Ave	Corvallis	OR	97333	621111	Physicians & Surgeons
Muchmore, Samuel, Peter, DO	3600 NW Samaritan Dr	Corvallis	OR	97330	621111	Physicians & Surgeons
Punsalan, Connor, Austin	4455 NE Highway 20	Corvallis	OR	97330	624190	Counselors
Benton County Historical Society	411 SW 2nd St	Corvallis	OR	97333	712110	Museums
OfficeMax	1834 NW 9th St	Corvallis	OR	97330-2143	459410	Office Supplies and Stationery Retailers
Macer, Kate	2350 NW Century Dr	Corvallis	OR	97330	621340	Physical Therapists
Atkinson, Sarah, Jo, MD	444 NW Elks Dr	Corvallis	OR	97330	621111	Physicians & Surgeons
335 4th Ave LLC	903 NW Beca Ave	Corvallis	OR	97330	999990	Nonclassified Establishments
Benton County Sheriff	180 NW 5th St	Corvallis	OR	97330	921120	Government Offices-County
Ravi Chikkalingaiah MD PC	NULL	Corvallis	OR	97330	621111	Physicians & Surgeons
Kevins Automotive Repair	625 NE Conifer Blvd	Corvallis	OR	97330	811111	Automobile Repairing & Service
Hearthstone Skilled Nursing	160 NE Conifer Blvd	Corvallis	OR	97330	623110	Nursing & Convalescent Homes
State Farm	2535 NW Kings Blvd	Corvallis	OR	97330-3988	524210	Insurance Agencies and Brokerages
Guild Mortgage-Brent Norlander	435 NW 5th St	Corvallis	OR	97330	522292	Real Estate Loans
Kweenb Mortgage Service Inc	2922 NW Audene Dr	Corvallis	OR	97330	522292	Real Estate Loans
Nick Chorak Mowing & Tilling	395 SE Kiger Island Dr	Corvallis	OR	97333	541320	Landscape Architectural Services
KCD Farms	3125 SW 53rd St	Corvallis	OR	97333	111998	Farms
Lear-Konold, Melinda NP	201 Plageman Bldg	Corvallis	OR	97331-8567	621399	Offices of All Other Miscellaneous Health Practitioners
Johnson & Associates Business Service LLC	905 NW Kings Blvd	Corvallis	OR	97330	561990	Business Services NEC
Jones, Richard R DO	3509 NW Samaritan Dr	Corvallis	OR	97330	621111	Physicians & Surgeons
Progressive Design Builders	4475 Blue Heron Ln	Corvallis	OR	97333	236220	Building Contractors
McCullough, Paul B MD	3600 NW Samaritan Dr	Corvallis	OR	97330	621111	Physicians & Surgeons
Meeker, Kaila, Dawn	4455 NE Highway 20	Corvallis	OR	97330	624190	Counselors
Corvallis Counseling LLC	636 SW 2nd St	Corvallis	OR	97333	624110	Counseling Services
GoWireless, Inc	2389 NW Kings Blvd	Corvallis	OR	97330-3986	999990	Unclassified Establishments
Greenbelt Land Trust	101 SW Western Blvd	Corvallis	OR	97333	813319	Non-Profit Organizations
Samaritan Family Medicine Resident Clinic	3517 NW Samaritan Dr	Corvallis	OR	97330	621111	Physicians & Surgeons
USPS Blue Collection Box	600 NW Monroe Ave	Corvallis	OR	97330	541860	Mailing & Shipping Kiosks
Lorenz, Bonnie, Arent	456 SW Washington Ave	Corvallis	OR	97333	621399	Acupuncture
Programming Services Inc	NULL	Corvallis	OR	NULL	541511	Computers-System Designers & Consultants
Enterprise Rent-A-Car	1414 NW 9th St	Corvallis	OR	97330-4511	532111	Car Rental Agencies
Motley, Ashley	626 NW 4th St	Corvallis	OR	97330	624190	Counselors
Tyee Software Inc	2719 SW Titleist Cir	Corvallis	OR	97333-1183	513210	Software Publishers
Rhoads, Christianna	530 NW 27th St	Corvallis	OR	97330	624190	Counselors
Quail Pine LLC	2780 NW Sulphur Springs Rd	Corvallis	OR	97330	999990	Nonclassified Establishments
Tedesco, Nicholas S DO	3620 NW Samaritan Dr	Corvallis	OR	97330	621111	Physicians & Surgeons
JJB Contractors LLC	2397 NW Kings Blvd	Corvallis	OR	97330	236115	General Contractors
Biotech Research & Consulting Inc	2340 SE Ryan St	Corvallis	OR	97333	541714	Environmental & Ecological Services
Lon Jensen DDS	2444 NW Professional Dr	Corvallis	OR	97330	621210	Dentists
7-Eleven	2641 NW 9th St	Corvallis	OR	97330	445131	Convenience Stores
Daren Schell	6735 SW Country Club Dr	Corvallis	OR	97333	621340	Physical Therapists
Wildlife Society Ore Chapter	NULL	Corvallis	OR	NULL	711510	Sculptors
Jessop, Kristy, Lane, MD	3521 NW Samaritan Dr	Corvallis	OR	97330-4744	621111	Physicians' clinics
Jamil, Fahad, MD	3600 NW Samaritan Dr	Corvallis	OR	97330	621111	Physicians & Surgeons
Powlison, Rebecca	4455 NE Highway 20	Corvallis	OR	97330	624190	Counselors
American Procurement Services LLC	425 SW Madison Ave	Corvallis	OR	97333	221122	Electric & Other Services-Combined
Calvin Presbyterian Church	1736 NW Dixon St	Corvallis	OR	97330	813110	Churches
Oregon State University-Security & It Policies	500 SW Jefferson Ave	Corvallis	OR	97333	611310	University-College Dept/Facility/Office
Brown, Jeremy Don DO	3600 NW Samaritan Dr	Corvallis	OR	97330	621111	Physicians & Surgeons
Seth Waddell-Windermere Williamette Valley	2725 NW Walnut Blvd	Corvallis	OR	97330	531311	Real Estate Buyers & Brokers
Babineau, Shayna	4455 NE Highway 20	Corvallis	OR	97330	624190	Counselors
Vue Corvallis	517 SE 2nd St	Corvallis	OR	97333	711310	Event Centers
Goodman-Strong, Sarah	4455 NE Highway 20	Corvallis	OR	97330	624190	Counselors
Corvallis Environmental Center	116 SW 4th St	Corvallis	OR	97333	813312	Environmental Conservation/Ecologcl Org
Purvis, Heidi	4455 NE Highway 20	Corvallis	OR	97330	624190	Counselors

Thayer, Douglas B MD	3517 NW Samaritan Dr	Corvallis	OR	97330	621111	Physicians & Surgeons
Active Wellness LLC	120 SW 4th St	Corvallis	OR	97333	621340	Physical Therapists
Vian, Chantelle	1830 NW 9th St	Corvallis	OR	97330	621399	Dental Hygienists
Fontenot, Ashleigh M MD	3600 NW Samaritan Dr	Corvallis	OR	97330	621111	Physicians & Surgeons
Classy Auto Glass	565 SE Corliss Ave	Corvallis	OR	97333	444180	Glass-Auto Plate & Window & Etc
Corvallis Country Club	1850 SW Whiteside Dr	Corvallis	OR	97333	813410	Clubs
Buys, Jennifer, Dawn	927 NW Grant Ave	Corvallis	OR	97330	621399	Acupuncture
Habitat For Humanity ReStore	4840 SW Philomath Blvd	Corvallis	OR	97333	459510	Building Materials-Used
Samaritan Endocrinology	3615 NW Samaritan Dr	Corvallis	OR	97330	621111	Physicians & Surgeons
Beta Alpha PSI National Council	302 Austin Hall	Corvallis	OR	97331	813410	Fraternal Organizations
Thomas, Bailey	4455 NE Highway 20	Corvallis	OR	97330	624190	Counselors
Benco NW 29th	2135 NW 29th St	Corvallis	OR	97330	624310	Cognitive Disability-Dev Disability Svcs
Thompson Timber Co	6860 SW Winding Way	Corvallis	OR	97333	423310	Timber & Timberland Companies (Whls)
Corvegas Inc	160 NW Jackson Ave	Corvallis	OR	97330	722511	Restaurants
Amazon Locker	2075 NW Circle Blvd	Corvallis	OR	97330	541860	Mailing & Shipping Kiosks
Davis, James, William, DO	444 NW Elks Dr	Corvallis	OR	97330	621111	Physicians & Surgeons
Sanjup J Lee MD LLC	975 NW Spruce Ave	Corvallis	OR	97330	621111	Physicians & Surgeons
Foundry Collective	257 SW Madison Ave	Corvallis	OR	97333-4757	999990	Unclassified Establishments
Fred Meyer Jewelers	777 NW Kings Blvd	Corvallis	OR	97330	458310	Jewelers-Retail
Corvallis Mammography	3600 NW Samaritan Dr	Corvallis	OR	97330	999990	Nonclassified Establishments
Cyberlock	1105 NE Circle Blvd	Corvallis	OR	97330-4255	334290	Other Communications Equipment Manufacturing
Wavelength References Inc	1800 SW 3rd St	Corvallis	OR	97333	334290	Communications Equipment NEC (Mfrs)
Hauck, Catherine J PA	3600 NW Samaritan Dr	Corvallis	OR	97330	621399	Physicians Assistants
Addison Avenue Investment Services	1044 NE Circle Blvd	Corvallis	OR	97330	523940	Financial Planning Consultants
US Plant Material Center	3415 NE Granger Ave	Corvallis	OR	97330	921120	Government Offices-Federal
Amittay, Ayelet	975 NW Spruce Ave	Corvallis	OR	97330	621399	Nurses-Practitioners
Whelen, Amanda, Michele THR	887 NW Grant Ave	Corvallis	OR	97330	624190	Counselors
Nelson Macneil Rayfield Trial Attorneys PC	435 NW 4th St	Corvallis	OR	97330-6408	541110	Attorney Offices/Private Practices
Allstate Insurance	470 NW Buchanan Ave	Corvallis	OR	97330	524210	Insurance
Top Deck Hobbies	2001 NW Monroe Ave	Corvallis	OR	97330	459120	Hobby & Model Constr Supplies-Retail
Oregon Tilth Inc	106th St	Corvallis	OR	97333	115116	Farm Management Services
Mierau, Angela	999 NW Circle Blvd	Corvallis	OR	97330	621330	Social Workers
Rankin, Sherri Ann	4455 NE Highway 20	Corvallis	OR	97330	621399	Physicians Assistants
Coinstar	777 NW Kings Blvd	Corvallis	OR	97330	541990	Coin & Bill Counting/Sorting Svc Kiosks
Lyrical Learning	8008 Cardwell Hill Dr	Corvallis	OR	97330	513130	Publishers-Book (Mfrs)
Klug, Matthew L DO	3600 NW Samaritan Dr	Corvallis	OR	97330	621111	Physicians & Surgeons
Pepsoil Concrete	1880 SW 3rd St	Corvallis	OR	97333	238110	Concrete Contractors
Nacse	2000 Kelley Engineering Ctr	Corvallis	OR	97331	541330	Engineers' offices
Peace Literacy Institute	922 NW Circle Blvd	Corvallis	OR	97330	813410	Educational Associations
Phaly, Duece	4455 NE Highway 20	Corvallis	OR	97330	624190	Counselors
Floyd, Emily Rose	4455 NE Highway 20	Corvallis	OR	97330	624190	Counselors
Dumancas, Cydney, Lee	4455 NE Highway 20	Corvallis	OR	97330	624190	Counselors
Tau Beta Pi Association Inc	151 Batcheller Hall	Corvallis	OR	97331-8523	813410	Community clubs
Samaritan Physical Rehabilitation	815 NW 9th St	Corvallis	OR	97330-6173	621340	Physical, occupational, speech therapists and audiogists' clinics
The Scarlet Jail Tattoo Parlor	1750 SW 3rd St	Corvallis	OR	97333	812199	Tattooing
Bi-Mart	2045 NW 9th St	Corvallis	OR	97330-1492	455110	Department Stores
William L Finley Refuge	26208 Finley Refuge Rd	Corvallis	OR	97333	921120	Government Offices-Federal
Mishra, Sean, Paul	4455 NE Highway 20	Corvallis	OR	97330	624190	Counselors
Mercier, Courtney, Denise	3509 NW Samaritan Dr	Corvallis	OR	97330	621399	Dietitians
Dutch Bros Coffee	425 NW Harrison Blvd	Corvallis	OR	97330-4816	722515	Snack & Nonalcoholic Beverage Bars
First Baptist Church of Corvallis Oregon	125 NW 10th St	Corvallis	OR	97330-6184	813110	Religious societies
Shaller-Gerwec, Jessica L	4455 NE Highway 20	Corvallis	OR	97330	621340	Physical Therapists
PT Northwest	335 NW 4th St	Corvallis	OR	97330	621340	Physical Therapists
Bonanza Trucking Inc	6860 SW Winding Way	Corvallis	OR	97333	484230	Trucking
Susan Hetherington, Realtor Connected Real Estate Group	435 NW 5th St	Corvallis	OR	97330	531390	Real Estate Consultants
Breitinger, Anne M MD	3521 NW Samaritan Dr	Corvallis	OR	97330	621111	Physicians & Surgeons

Ravi Chikkalingaiah MD PC	NULL	Corvallis	OR	97330	621111	Physicians & Surgeons
Riverbottom Stables	28970 Highway 34	Corvallis	OR	97333	713990	Stables
Corvallis Clinic Immediate CR	3680 NW Samaritan Dr	Corvallis	OR	97330	621111	Physicians & Surgeons
Morris, Jason	201 Plageman Bldg	Corvallis	OR	97331-8567	621330	Psychoanalysts' clinics (except MDs and Dos)
Townsley, Jasmine, DO	3600 NW Samaritan Dr	Corvallis	OR	97330	621111	Physicians & Surgeons
Coleman Custom Builders	29157 Blake Dr	Corvallis	OR	97330	236220	Building Contractors
McDougall, Kindra, Marie, DPT	2635 NW Rolling Green Dr	Corvallis	OR	97330	621340	Physical Therapists
Wang, Rong, MD	3680 NW Samaritan Dr	Corvallis	OR	97330	621111	Physicians & Surgeons
Benton County Health Department	530 NW 27th St	Corvallis	OR	97330	923120	County Government-Public Health Programs
Hughes, Keely Kelly	4455 NE Highway 20	Corvallis	OR	97330	624190	Counselors
Milk Skateboard Store	252 SW Madison Ave	Corvallis	OR	97333-4891	459110	Sporting Goods Retailers
Samaritan Internal Medicine	3521 NW Samaritan Dr	Corvallis	OR	97330	621111	Physicians & Surgeons
Merkl, Elizabeth A	4455 NE Highway 20	Corvallis	OR	97330	624190	Counselors
Beaver Sports Medicine	1128 NE 2nd St	Corvallis	OR	97330	621399	Physicians Assistants
Tom, Matthew	3517 NW Samaritan Dr	Corvallis	OR	97330	621111	Physicians & Surgeons
USPS Blue Collection Box	100 Milam Hall	Corvallis	OR	97331	541860	Mailing & Shipping Kiosks
Taufaasau, Edward	4455 NE Highway 20	Corvallis	OR	97330	624190	Counselors
Five Star Sports	219 SW Madison Ave	Corvallis	OR	97333	458210	Shoes-Retail
Advantage Accounting LLC	260 SW Madison Ave	Corvallis	OR	97333-4739	541211	Accountants/CPAs offices/private accounting practices
Linn Benton Community College-Benton Center	757 NW Polk Ave	Corvallis	OR	97330	611210	Junior-Community College-Tech Institutes
Oregon State Credit Union	4800 SW Research Way	Corvallis	OR	97333	522130	Credit Unions
Oregon State University Chemistry	153 Gilbert Hall	Corvallis	OR	97331-8546	611310	Schools offering baccalaureate or graduate degrees
WW Studio @ Corvallis Community Center	2601 NW Tyler Ave	Corvallis	OR	97330-5410	812191	Weight loss centers
Cat's Meow	411 SW 3rd St	Corvallis	OR	97333	459510	Thrift Shops
Bird, Julio, J, IV MD	3517 NW Samaritan Dr	Corvallis	OR	97330-3768	621111	Physicians' clinics
Cooley, Eliza	3640 NW Samaritan Dr	Corvallis	OR	97330	621399	Midwives
Kimberley & Daniel Golletz	1300 NW Harrison Blvd	Corvallis	OR	97330	621399	Psychologists
Sarepta Therapeutics, Inc	4575 SW Research Way	Corvallis	OR	97333	541714	Biotechnology Products & Services
Pancoast, Sarah E MD	2350 NW Century Dr	Corvallis	OR	97330	621111	Physicians & Surgeons
Cowgirl 911	29155 Hurlburt Rd	Corvallis	OR	97333-9424	813410	Community clubs
Anderson Jewelers	457 SW Madison Ave	Corvallis	OR	97333-4718	458310	Jewelry Retailers
Benco NW Maxine	610 NW Maxine Ave	Corvallis	OR	97330	624310	Cognitive Disability-Dev Disability Svcs
nexTC Corporation	1110 NE Circle Blvd	Corvallis	OR	97330	332813	Plastics-Coating (Mfrs)
Willamette Financial	518 SW 3rd St	Corvallis	OR	97333	523940	Financial Advisory Services
Sunset Dental	5208 SW Philomath Blvd	Corvallis	OR	97333	621210	Dentists
Park, Sunyoung, DMD	2350 NW Century Dr	Corvallis	OR	97330	621210	Dentists
Rebhuhn, Carrie	204 Rogers Hall	Corvallis	OR	97331-8569	999990	Unclassified Establishments
Corvallis Fire Department-Station 3	1310 NW Circle Blvd	Corvallis	OR	97330-1302	922160	Fire Protection
Dr William Simonson PharmD	7777 NW Oxbow Dr	Corvallis	OR	97330	621330	Pharmacists
Lisko, Tanya, Sue, DO	3600 NW Samaritan Dr	Corvallis	OR	97330	621111	Physicians & Surgeons
Kim, Margaret, Youngah, DO	3600 NW Samaritan Dr	Corvallis	OR	97330-3737	621111	Physicians' clinics
AAK Inc	6455 NW Concord Dr	Corvallis	OR	97330	999990	Federal Government Contractors
Work Unlimited	515 SW Western Blvd	Corvallis	OR	97333	923130	State Government-Social/Human Resources
Subway	421 SW 3rd St	Corvallis	OR	97333-4440	722511	Full-Service Restaurants
Sorensen, Megan, Jaye	2727 NW 9th St	Corvallis	OR	97330	621399	Nurses-Practitioners
Fred Meyer Fuel Center	1535 NW 9th St	Corvallis	OR	97330-4512	457120	Other Gasoline Stations
Sawtooth Snow & Ice	5505 NW Shasta Ave	Corvallis	OR	97330	455219	Ice
Mr Nice Guy	687 SW 15th St	Corvallis	OR	97333	459991	Cannabis Dispensary
Samaritan Cardiology	3640 NW Samaritan Dr	Corvallis	OR	97330-3738	621111	Physicians' clinics
Angry Beaver Grill	349 SW 4th St	Corvallis	OR	97333	722511	Restaurants
Benevolent & Protective Order of the Elks USA	1400 NW 9th St	Corvallis	OR	97330	813410	Fraternal Organizations
JTST LLC	802 NW Sunnybrook Ave	Corvallis	OR	97330	999990	Nonclassified Establishments
Thukral, Monica K NP	3640 NW Samaritan Dr	Corvallis	OR	97330	621399	Nurses-Practitioners
Donovan & Donovan	5720 SW Donovan Pl	Corvallis	OR	97333	812990	Wedding Chapels
Delta Tau Delta Fraternity	2251 SW Jefferson Waysec 325	Corvallis	OR	97331	813410	Fraternal Organizations
Diamond Clean	NULL	Corvallis	OR	NULL	238990	Ventilating Systems-Cleaning

R.G. Smith Electric and Plumbing	5480 SW Philomath Blvd	Corvallis	OR	97333	238210	Electric Contractors
Tiburon Fisheries LLC	1925 SE 3rd St	Corvallis	OR	97333	112511	Fishery Consultants
Sacred Art Tattoo LLC	1425 NW Monroe Ave	Corvallis	OR	97330	812199	Tattooing
Porquez, Jess	1300 NW Harrison Blvd	Corvallis	OR	97330	624190	Counselors
Top Crop Corvallis	1945 NW 9th St	Corvallis	OR	97330	459991	Cannabis Dispensary
Skinner, Scott, Richard, RN	4455 NE Highway 20	Corvallis	OR	97330	621399	Nurses-Registered RN
Oregon Anesthesiology Group	601 NW Elks Dr	Corvallis	OR	97330	621111	Physicians & Surgeons
Bowman, Shane	3600 NW Samaritan Dr	Corvallis	OR	97330	621111	Physicians & Surgeons
Okeefe, Gwendolyn, B, MD	3680 NW Samaritan Dr	Corvallis	OR	97330	621111	Physicians & Surgeons
Cardv Advocacy Center	2208 SW 3rd St	Corvallis	OR	97333	624190	Marriage & Family Counselors
Ezdatamd LLC	6127 SW Grand Oaks Dr	Corvallis	OR	97333	541690	Scientists-Consulting
Guillaumot, Julien J PHD	408 SW Monroe Ave	Corvallis	OR	97333	621399	Psychologists
Wilson Consulting Partners LLC	3260 NW Circle Blvd	Corvallis	OR	97330	541611	Administrative & General Management Consulting Services
Chen, Rensa, DO	1112 NW Circle Blvd	Corvallis	OR	97330	621111	Physicians & Surgeons
Corvallis Radiology	938 NW Kings Blvd	Corvallis	OR	97330	621111	Physicians & Surgeons
Big River Grains LLC	NULL	Corvallis	OR	NULL	424510	Grain-Dealers (Whls)
Oregon State Univ Ofc For Sponsored Research & Award Admin	306 Kerr Administration Bldg	Corvallis	OR	97331-8517	611310	Schools offering baccalaureate or graduate degrees
OSU Beaver Beginnings	102 Childcare Ctr	Corvallis	OR	97331-8502	624410	Nursery schools
Foster, Kevin, PT	2635 NW Rolling Green Dr	Corvallis	OR	97330	621340	Physical Therapists
Doublecheck Writing Editing	NULL	Corvallis	OR	97330	711510	Editorial Services
Benton County Records & Licenses	120 NW 4th St	Corvallis	OR	97330	921120	Government Offices-County
Milestones Women's Program	306 SW 8th St	Corvallis	OR	97333	813319	Alcoholism Information & Treatment Ctrs
Samaritan Endoscopy Center	3509 NW Samaritan Dr	Corvallis	OR	97330	621111	Physicians & Surgeons
Bashey, Jaffer H	3640 NW Samaritan Dr	Corvallis	OR	97330	541715	Medical Research
Samaritan Sleep Center	3600 NW Samaritan Dr	Corvallis	OR	97330	621111	Physicians & Surgeons
Goodnature, Sonny Shawn	1650 SW 45th Pl	Corvallis	OR	97333	624190	Counselors
Arain, Hamid, Umer, DO	3600 NW Samaritan Dr	Corvallis	OR	97330	621111	Physicians & Surgeons
Dorris, Jalien K DO	444 NW Elks Dr	Corvallis	OR	97330	621111	Physicians & Surgeons
Silvermasters	440 NW Elks Dr	Corvallis	OR	97330	812112	Beauty Salons
The Dry Farming Institute	5253 SW Secher Ln	Corvallis	OR	97333	813319	Non-Profit Organizations
Brown, Emi Sumida	922 NW Circle Blvd	Corvallis	OR	97330	621399	Psychologists
Corvallis Finance Department	500 SW Madison Ave	Corvallis	OR	97333-4610	921130	Public monetary activities
Mierisch, Cay, Michael, MD	3620 NW Samaritan Dr	Corvallis	OR	97330	621111	Physicians & Surgeons
Bob Grant Construction	NULL	Corvallis	OR	97330	236115	Construction Companies
Hess, Deeanna MD	3600 NW Samaritan Dr	Corvallis	OR	97330	621111	Physicians & Surgeons
Sanda Communications Inc	815 NW 9th St	Corvallis	OR	97330	517810	Communications
Mother Culture LLC	33809 SE Eastgate Cir	Corvallis	OR	97333	541110	Attorneys
Zadourian, Adena, DO	3600 NW Samaritan Dr	Corvallis	OR	97330	621111	Physicians & Surgeons
Corvallis Wastewater Reclamation	1304 NE 2nd St	Corvallis	OR	97330-6219	924110	Administration of Air and Water Resource and Solid Waste Management Programs
T.J. Thomas Fence Deck & Patio	2840 NW Skyline Dr	Corvallis	OR	97330	236118	Patio & Deck Builders
Kerle, Elizabeth Lac	37043 Belden Creek Rd	Corvallis	OR	97330	621399	Acupuncture
Burger King	5000 SW Philomath Blvd	Corvallis	OR	97333-1044	722511	Full-Service Restaurants
CoinFlip Bitcoin ATM	820 NW 9th St	Corvallis	OR	97330	523160	Virtual Currency Conversion Kiosk/ATM
Electric Charging Station	33900 SE Eastgate Cir	Corvallis	OR	97333	457120	Electric Charging Station
Hair Body & Sole Salon	2611 NW 9th St	Corvallis	OR	97330	812113	Manicuring
OSU Foundation	4238 SW Research Way	Corvallis	OR	97333	813219	Fund Raising Counselors & Organizations
Samaritan Cardiology	3600 NW Samaritan Dr	Corvallis	OR	97330	621111	Physicians & Surgeons
Henke Family and Cosmetic Dentistry	2605 NW Rolling Green Dr	Corvallis	OR	97330	621210	Dentists
Afi Associates Inc	2107 NW Fillmore Ave	Corvallis	OR	97330	541330	Engineers-Consulting
Pennell-Walkli, Ian J MD	815 NW 9th St	Corvallis	OR	97330	621111	Physicians & Surgeons
WW (Weight Watchers)	781 NE 2nd St	Corvallis	OR	97330	812191	Weight Control Services
Emily Wakefield, Realtor Connected Real Estate Group	435 NW 5th St	Corvallis	OR	97330	531210	Real Estate
Wing Street	700 NE Circle Blvd	Corvallis	OR	97330	722511	Restaurants
Audubon Society of Corvallis	NULL	Corvallis	OR	NULL	813319	Non-Profit Organizations
Millet, Austin	4185 SW Research Way	Corvallis	OR	97333	621399	Psychologists
Jennifer Buys, L.A.C., LMT, LLC	620 NW Van Buren Ave	Corvallis	OR	97330-4846	812199	Miscellaneous self grooming services (except hair, nail, facial, nonpermanent makeup, nonmedical diet services)

Oregon State University-Beaver Athletic Scholarship Fund	154 Peavy Hall	Corvallis	OR	97331-8614	561599	Miscellaneous travel arrangement and reservation services
Burgher, Carina	4455 NE Highway 20	Corvallis	OR	97330	624190	Counselors
Samaritan Health Service	3600 NW Samaritan Dr	Corvallis	OR	97330	621111	Physicians & Surgeons
Kellogg, Matthew, Maxwell, MD	3600 NW Samaritan Dr	Corvallis	OR	97330	621111	Physicians & Surgeons
Nold, Kay-Lee L	4455 NE Highway 20	Corvallis	OR	97330	624190	Counselors
Corvallis Housing First	2311 NW Van Buren Ave	Corvallis	OR	97330	999990	Federal Government Contractors
Samaritan Endocrinology	3615 NW Samaritan Dr	Corvallis	OR	97330	621111	Physicians & Surgeons
Church of the Good Samaritan	333 NW 35th St	Corvallis	OR	97330	813110	Churches
Endex Tech LLC	116 NW 3rd St	Corvallis	OR	97330	999990	Nonclassified Establishments
Oregon State University Center	2750 SW Campus Way	Corvallis	OR	97331	611310	University-College Dept/Facility/Office
USPS Blue Collection Box	500 NW Van Buren Ave	Corvallis	OR	97330	541860	Mailing & Shipping Kiosks
Alden, Jillian	1300 NW Harrison Blvd	Corvallis	OR	97330	624190	Counselors
Caliber Collision	325 NE Circle Blvd	Corvallis	OR	97330	811121	Automobile Body-Repairing & Painting
Spindler, Summer, Rayne	4455 NE Highway 20	Corvallis	OR	97330	624190	Counselors
Peterson, Don DC	400 NW Walnut Blvd	Corvallis	OR	97330	621310	Chiropractors DC
Summit Bar & Grill Co	109 NW 15th St	Corvallis	OR	97330	722511	Restaurants
Benco Supported Living	974 NW Circle Blvd	Corvallis	OR	97330	623312	Residential Care Homes
Hebert, Jessica, Lee	230 SW 3rd St	Corvallis	OR	97333	621340	Physical Therapists
Benton Community Health Center	530 NW 27th St	Corvallis	OR	97330	621399	Nurses-Practitioners
Family Toy Storage	6300 SW Reservoir Ave	Corvallis	OR	97333	493190	Recreational Vehicles-Storage
Howerton Hopkin Kennedy Clark	2125 NW Professional Dr	Corvallis	OR	97330	621210	Dental Surgeons
L & G Customs	423 SW 3rd St	Corvallis	OR	97333	999990	Nonclassified Establishments
Burchell, Mary Fowler MD	3600 NW Samaritan Dr	Corvallis	OR	97330	621111	Physicians & Surgeons
Ellis, Micah	4455 NE Highway 20	Corvallis	OR	97330	624190	Counselors
Samaritan Mental Health Family	3517 NW Samaritan Dr	Corvallis	OR	97330	621111	Physicians & Surgeons
Lance Joshua Caddy MD	2725 SW Fairmont Dr	Corvallis	OR	97333	621111	Physicians & Surgeons
Campus Downward Dog	2305 NW Monroe Ave	Corvallis	OR	97330-5324	722410	Bars
W & V Phillips LLC	3004 NW Snowberry Pl	Corvallis	OR	97330-3518	115310	Support Activities for Forestry
White, Chelsie, Kay	4455 NE Highway 20	Corvallis	OR	97330	621330	Social Workers
Reynolds Farms Inc	4715 NE Highway 20	Corvallis	OR	97330	111998	Farms
Benton County Fairgrounds	110 SW 53rd St	Corvallis	OR	97333	711190	Fairgrounds
Eastgate Veterinary Clinic	33888 SE Peoria Rd	Corvallis	OR	97333	541940	Veterinarians
Gray, Christopher Agt	310 NW 5th St	Corvallis	OR	97330	524210	Insurance
Markesteyn, Miranda L PA	3640 NW Samaritan Dr	Corvallis	OR	97330	621399	Physicians Assistants
Smith, Kara K PT	815 NW 9th St	Corvallis	OR	97330	621340	Physical Therapists
Stoneyburn Gallery	1740 NW 17th St	Corvallis	OR	97330-1919	459920	Art Dealers
Delta Gammacorvallis	715 NW 23rd St	Corvallis	OR	97330-5689	813910	Business organizations
Pneu Medical Inc	2319 NW 9th St	Corvallis	OR	97330	423450	Physicians & Surgeons Equip & Supls-Whls
Amazon Locker	2415 NW Kings Blvd	Corvallis	OR	97330	541860	Mailing & Shipping Kiosks
Samaritan Urgent Care Walk-in Clinic	5234 SW Philomath Blvd	Corvallis	OR	97333	621111	Physicians & Surgeons
Sky High Brewing	160 NW Jackson Ave	Corvallis	OR	97330	722511	Restaurants
Little Caesars	1329 NW 9th St	Corvallis	OR	97330	722511	Pizza
Moment Ministries	7165 SW Airport Rd	Corvallis	OR	97330	813110	Religious Organizations
Bowman, Emma	1128 NE 2nd St	Corvallis	OR	97330	621340	Physical Therapists
Natural Gourmet Eatery, Inc	1115 SE 3rd St	Corvallis	OR	97333	722511	Restaurants
Samaritan Hematology Oncology	501 NW Elks Dr	Corvallis	OR	97330	621111	Physicians & Surgeons
USPS Blue Collection Box	815 NW 9th St	Corvallis	OR	97330	541860	Mailing & Shipping Kiosks
RMT International Corp	2851 NW 9th St	Corvallis	OR	97330	541614	Business Management Consultants
Benco Rha	965 NW Garfield Ave	Corvallis	OR	97330	531110	Apartments
Kantorowitz, David, A, MD	501 NW Elks Dr	Corvallis	OR	97330-3757	621111	Physicians' clinics
Chase Electrical Construction	3537 NW Mink Pl	Corvallis	OR	97330	238210	Electric Contractors
Llamamovers.com LLC	1990 NW Brownly Heights Dr	Corvallis	OR	97330	484210	Used Household & Office Goods Moving
Judd, Jasmine	4455 NE Highway 20	Corvallis	OR	97330	624190	Counselors
Tammy Woodman Certified Residential Appraiser	1641 NW 11th St	Corvallis	OR	97330	531320	Real Estate Appraisers
Hasbun, Sonia C DO	3600 NW Samaritan Dr	Corvallis	OR	97330-3737	621111	Physicians' clinics
Oregon Anastesia Group	3600 NW Samaritan Dr	Corvallis	OR	97330	621111	Physicians & Surgeons

Nickev Management Company LLC	415 NE Circle Blvd	Corvallis	OR	97330	449121	Floor Coverings-Retail
LBR, LLC	39046 Trillium Ln	Corvallis	OR	97330	541611	Administrative & General Management Consulting Services
OSU Dept of Food Science & Tech	100 Wiegand Hall	Corvallis	OR	97331	541618	Food Facilities-Consultants
Habitat For Humanity	4840 SW Philomath Blvd	Corvallis	OR	97333	624190	Social Service & Welfare Organizations
Samaritan Endoscopy Center	3509 NW Samaritan Dr	Corvallis	OR	97330	621111	Physicians & Surgeons
Stover Evey & Jackson	809 SW Western Blvd	Corvallis	OR	97333	811412	Appliances-Household-Major-Repairing
Hite, Danielle, Rene	3620 NW Samaritan Dr	Corvallis	OR	97330	621399	Physicians Assistants
Rainbow Communications	471 NW Hemlock Ave	Corvallis	OR	97330	517810	Communications
Daley, Robert, Jr	1650 SW 45th Pl	Corvallis	OR	97333	624190	Counselors
Olson, Arik R MD	2300 NW Walnut Blvd	Corvallis	OR	97330	621111	Physicians & Surgeons
Germane & Wise Mental Health Services Consulting LLC	2727 NW 9th St	Corvallis	OR	97330	999990	Nonclassified Establishments
The Foam Man	551 SW 4th St	Corvallis	OR	97333-4429	424990	Other Miscellaneous Nondurable Goods Merchant Wholesalers
Golden Crane	110 SW 3rd St	Corvallis	OR	97333	458110	Women's Apparel-Retail
Avery Square	815 NW 9th St	Corvallis	OR	97330	621111	Physicians & Surgeons
Law Office of Thomas A Hill, PC	230 SW 6th St	Corvallis	OR	97333	541110	Attorneys
Oaklawn Cemetery Office	2245 SW Whiteside Dr	Corvallis	OR	97333	812220	Cemeteries
Michael Stattel Counseling LPC	4900 NW Shiloh Pl	Corvallis	OR	97330-9781	621330	Psychoanalysts' clinics (except MDs and Dos)
Wagner, Joy Marie	3600 NW Samaritan Dr	Corvallis	OR	97330	621330	Pharmacists
Downtown Dental	142 SW 2nd St	Corvallis	OR	97333	621210	Dentists
Sally Beauty	2015 NW Circle Blvd	Corvallis	OR	97330-1314	456120	Cosmetics, Beauty Supplies, and Perfume Retailers
Acorn Dentistry For Kids	1731 NW Kings Blvd	Corvallis	OR	97330	621210	Dentists
Edmonds Beeara	2017 SE Stone St	Corvallis	OR	97333	621999	Health Services
Into OSU	1701 SW Western Blvd	Corvallis	OR	97331-8701	611630	Language Schools
US Forestry Science Lab	3200 SW Jefferson Way	Corvallis	OR	97331-8550	921120	Legislative assemblies
Lisa Burner, LPC	4185 SW Research Way	Corvallis	OR	97333	622210	Mental Health Services
Econo Lodge Corvallis Near University	935 NW Garfield Ave	Corvallis	OR	97330	721110	Hotels & Motels
Wali, Deepika MD	501 NW Elks Dr	Corvallis	OR	97330	621111	Physicians & Surgeons
Gao, Yuning	4455 NE Highway 20	Corvallis	OR	97330	624190	Counselors
American Hero Carpet Cleaning	7315 NE Logsdon Rd	Corvallis	OR	97330	561740	Carpet & Rug Cleaners
Antioch House	127 NW 13th St	Corvallis	OR	97330	813110	Religious Organizations
The Corvallis Clinic	3680 NW Samaritan Dr	Corvallis	OR	97330	621111	Physicians & Surgeons
Roethlisberger, Hillary E	114 SW 8th St	Corvallis	OR	97333	621330	Social Workers
Alpine Animal Hospital PC	5120 NW Highland Dr	Corvallis	OR	97330-9763	541940	Animal hospitals, clinics, and veterinarians
Harms Darryl Surveyor	720 NE Granger Ave	Corvallis	OR	97330	541370	Surveyors-Land
K & H RV Storage	550 SW Wake Robin Ave	Corvallis	OR	97333	531130	Storage-Household & Commercial
Home Life Inc	2068 NW Fillmore Ave	Corvallis	OR	97330	813311	Disability Services
Hennessy T E Properties	NULL	Corvallis	OR	97330	531210	Real Estate
Samaritan Family Medicine	3517 NW Samaritan Dr	Corvallis	OR	97330	621111	Physicians & Surgeons
Moore, Ryan	3600 NW Samaritan Dr	Corvallis	OR	97330	621330	Pharmacists
Straub Landscape	6320 SW Reservoir Ave	Corvallis	OR	97333-2939	561730	Land maintenance services
Benton County Corrections Division	190 NW 4th St	Corvallis	OR	97330	921120	Government Offices-County
Studio Cloud 9 Pilates Yoga	165 SW Washington Ave	Corvallis	OR	97333	611699	Yoga Instruction
Carts & Tools Supply Inc	7171 NE Highway 20	Corvallis	OR	97330	444140	Tools-New & Used
At Home Properties Inc	300 SW 2nd St	Corvallis	OR	97333	531210	Real Estate
Staggs, Charla	2358 NW Kings Blvd	Corvallis	OR	97330	621399	Physicians Assistants
Willamette River Rocks	541 SW Wake Robin Ave	Corvallis	OR	97333	561730	Rock Lawns & Rockscaping
Alan R Wells Revocable Trust Dated October 28, 2011	202 NW 6th St	Corvallis	OR	97330	523991	Trust Companies
Samaritan Endocrinology	3615 NW Samaritan Dr	Corvallis	OR	97330	621111	Physicians & Surgeons
U-Haul Neighborhood Dealer	435 NE Circle Blvd	Corvallis	OR	97330	532120	Truck Renting & Leasing
Corvallis Pain Management	2175 NW Professional Dr	Corvallis	OR	97330	621111	Physicians & Surgeons
Lai, Forest, DO	3600 NW Samaritan Dr	Corvallis	OR	97330	621111	Physicians & Surgeons
Allstate Insurance Agent	2101 NW Professional Dr	Corvallis	OR	97330	524210	Insurance
Fernwood Circle Guest Houses	1110 NW Fernwood Cir	Corvallis	OR	97330	531311	Vacation Rentals
Muslim Community in Corvallis	620 NW Kings Blvd	Corvallis	OR	97330	999990	Nonclassified Establishments
Schaefers Stove & Spa	1425 NW 9th St	Corvallis	OR	97330-4510	449110	Furniture Retailers
Comcoa Inc PRNTRS	701 NW 11th St	Corvallis	OR	97330-6014	517810	All Other Telecommunications

Osondu, Blessing, MD	3600 NW Samaritan Dr	Corvallis	OR	97330	621111	Physicians & Surgeons
Willamette Valley Cancer Institute	444 NW Elks Dr	Corvallis	OR	97330-3745	621111	Physicians' clinics
Beravol, Poojitha, Reddy, MD	3615 NW Samaritan Dr	Corvallis	OR	97330	621111	Physicians & Surgeons
Tuttle, Nancy A NP	201 Plageman Bldg	Corvallis	OR	97331-8567	621399	Offices of All Other Miscellaneous Health Practitioners
GameStop	1580 NW 9th St	Corvallis	OR	97330	459120	Games & Game Supplies
Nails Now	5256 SW Philomath Blvd	Corvallis	OR	97333	812113	Manicuring
Corvallis Radiology PC	938 NW Kings Blvd	Corvallis	OR	97330	621111	Physicians & Surgeons
Sunni Modaffari, Counselor	4185 SW Research Way	Corvallis	OR	97333	622210	Mental Health Services
Brother's Cleaning	301 SW 4th St	Corvallis	OR	97333	561740	Carpet & Rug Cleaners
Fulford Marty Agt	1109 NW 9th St	Corvallis	OR	97330	531210	Real Estate
Romano's Italian Soda	244 NW 2nd St	Corvallis	OR	97330	722511	Restaurants
GBC Construction	1925 NW 9th St	Corvallis	OR	97330	236115	General Contractors
Bella Vino Gift Baskets	5095 SW Hillview Ave	Corvallis	OR	97333	459420	Gift Baskets & Parcels
725 13th LLC	913 NW Grant Ave	Corvallis	OR	97330	999990	Nonclassified Establishments
Thai Express	1335 NW 9th St	Corvallis	OR	97330	722511	Restaurants
Park West Apartments	975 SW 15th St	Corvallis	OR	97333	531110	Apartments
Bender, Edward M MD	3600 NW Samaritan Dr	Corvallis	OR	97330	621111	Physicians & Surgeons
UPS Access Point Location	1550 NW 9th St	Corvallis	OR	97330	541860	Mailing & Shipping Services
Lawson, Melissa	557 NW Monroe Ave	Corvallis	OR	97330	624190	Counselors
Koning, Rob	4455 NE Highway 20	Corvallis	OR	97330	624190	Counselors
Geco Holdings	508 SW Jefferson Ave	Corvallis	OR	97333	551112	Holding Companies (Non-Bank)
Eesi	2200 NW 9th St	Corvallis	OR	97330	541330	Engineers-Consulting
Sotelo, Maria, Eugenia	333 NW 35th St	Corvallis	OR	97330-4908	621330	Psychoanalysts' clinics (except MDs and Dos)
Savage 908	27630 Llewellyn Rd	Corvallis	OR	97333	999990	Nonclassified Establishments
Altmann, Stefanie L DO	3600 NW Samaritan Dr	Corvallis	OR	97330	621111	Physicians & Surgeons
Andrews Cooper	2141 NE Jack London St	Corvallis	OR	97330-6946	333998	All Other Miscellaneous General Purpose Machinery Manufacturing
James Heating & Air Conditioning	NULL	Corvallis	OR	97330	238220	Plumbing, Heating, and Air-Conditioning Contractors
Autumn Seed Company	5995 NE Highway 20	Corvallis	OR	97330	424910	Seeds & Bulbs-Wholesale
Inked Playmats	1800 SW 3rd St	Corvallis	OR	97333	459120	Games & Game Supplies
Adebola, Adetola S MD	3600 NW Samaritan Dr	Corvallis	OR	97330	621111	Physicians & Surgeons
Lind, Matthew S	4455 NE Highway 20	Corvallis	OR	97330	624190	Counselors
Mid-Valley Dental Associates	2300 NW Kings Blvd	Corvallis	OR	97330	621210	Dentists
USDA Agriculture Research	3420 NW Orchard Ave	Corvallis	OR	97330-5014	926140	Regulation of Agricultural Marketing and Commodities
Petco	2365 NW Kings Blvd	Corvallis	OR	97330-3986	459910	Pet and Pet Supplies Retailers
Unimeasure	4175 SW Research Way	Corvallis	OR	97333	339112	Physicians & Surgeons Equip & Supls-Mfrs
Power Volkswagen of Corvallis	705 NW Buchanan Ave	Corvallis	OR	97330-6216	441110	New Car Dealerships
Schumer, Jean E	216 NW 6th St	Corvallis	OR	97330	621330	Social Workers
Electric Charging Station	6862-6994 SW W Hills Rd	Corvallis	OR	97333	457120	Electric Charging Station
Moling, Shawn M	685 NW 5th St	Corvallis	OR	97330	624190	Counselors
Jejuchan LLC	5270 SW Philomath Blvd	Corvallis	OR	97333	999990	Nonclassified Establishments
Togo's	2317 NW 9th St	Corvallis	OR	97330	722511	Restaurants
Mentis Law Group	3730 NW Harrison Blvd	Corvallis	OR	97330	541110	Attorneys
McDonald's	2250 NW 9th St	Corvallis	OR	97330	722511	Restaurants
Parker-Meyers, Lilia E	887 NW Grant Ave	Corvallis	OR	97330	621330	Social Workers
Thormahlen Harp Musical Instrs	1876 SW Brooklane Dr	Corvallis	OR	97333	339992	Musical Instruments-Manufacturers
Bryers, Gage Aaron	4455 NE Highway 20	Corvallis	OR	97330	624190	Counselors
Schroder, Charity	426 NW 4th St	Corvallis	OR	97330	624190	Counselors
Tracy, Heather J MD	444 NW Elks Dr	Corvallis	OR	97330	621111	Physicians & Surgeons
Renfro, Danielle	3640 NW Samaritan Dr	Corvallis	OR	97330	621399	Nurses-Practitioners
Industrial Welding Supply Inc	880 NE Circle Blvd	Corvallis	OR	97330	423840	Welding Equipment & Supplies (Whls)
Hydroville	1011 Als	Corvallis	OR	97331	541611	Business Management Consulting Services
Stone, Clara	441 NW Elks Dr	Corvallis	OR	97330	621399	Physicians Assistants
McGee, Autryana N	530 NW 27th St	Corvallis	OR	97330	624190	Counselors
First Alternative Natural Food Co-op South Store	1007 SE 3rd St	Corvallis	OR	97333	445110	Grocers-Retail
Brenna Murphy Stylist	521 SW 2nd St	Corvallis	OR	97333	812112	Beauty Salons
American Liberty Rights	905 NW 10th St	Corvallis	OR	97330	541690	Economic Development Agencies

The Corvallis Clinic	3680 NW Samaritan Dr	Corvallis	OR	97330	621111	Physicians & Surgeons
Platt Electric Supply	133 SW Hopkins Ave	Corvallis	OR	97333-1175	423610	Electrical Apparatus and Equipment, Wiring Supplies, and Related Equipment Merchant Wholesalers
Ellis, Danielle P	557 NW Monroe Ave	Corvallis	OR	97330	624190	Counselors
Western Hotel Brokers Inc	5994 NW Rosewood Dr	Corvallis	OR	97330	531210	Real Estate Investments
Linn Benton Rental Housing Association	NULL	Corvallis	OR	NULL	813910	Business & Trade Organizations
Liang, Griffith E MD	3680 NW Samaritan Dr	Corvallis	OR	97330	621111	Physicians & Surgeons
Campana's Dos Auto Repair	5260 NW Highway 99	Corvallis	OR	97330	811111	Automobile Repairing & Service
Samaritan Pharmacy Service	3521 NW Samaritan Dr	Corvallis	OR	97330	456110	Pharmacies
Inpria	1100 NE Circle Blvd	Corvallis	OR	97330	334413	Semiconductors & Related Devices (Mfrs)
Calvary Corvallis	2125 NW Lester Ave	Corvallis	OR	97330	813110	Churches
Aberha, Haile L	2080 NW 9th St	Corvallis	OR	97330	621330	Pharmacists
Shanghai Wok	1104 NW Van Buren Ave	Corvallis	OR	97330	722511	Restaurants
AAA	1836 NW 9th St	Corvallis	OR	97330-2370	561599	Miscellaneous travel arrangement and reservation services
Espinoza, Brian	4455 NE Highway 20	Corvallis	OR	97330	624190	Counselors
Zoa Realty	225 SW Madison Ave	Corvallis	OR	97333	531210	Real Estate
Edward Jones	320 SE Atwood Ave	Corvallis	OR	97333	523940	Financial Advisory Services
Khan, Zafar, MD	3600 NW Samaritan Dr	Corvallis	OR	97330	621111	Physicians & Surgeons
Columbia Hemp Trading Company	4515 NE Elliott Cir	Corvallis	OR	97330-9402	513210	Software Publishers
Skyline Auto Sales	578 SW Twin Oaks Cir	Corvallis	OR	97333	441120	Automobile/Trucks Dealers-Used
1 O D Telecom Inc	410 NW Walnut Blvd	Corvallis	OR	97330	423690	Telecommunication Equip/Syst-Whls/Mfrs
Bertoni, Danielle M MD	501 NW Elks Dr	Corvallis	OR	97330	621111	Physicians & Surgeons
Oregon Cultural Trust Partners	700 SW Madison Ave	Corvallis	OR	97333	999990	Nonclassified Establishments
Avis	1885 NW 9th St	Corvallis	OR	97330	532111	Automobile Renting
Wade L Haslam, DMD PC	2657 NW Rolling Green Dr	Corvallis	OR	97330	621210	Dentists
Corvallis Community Band	7575 NW Hood View Cir	Corvallis	OR	97330-9532	711410	Talent agents and agencies
Sweetheart Dessert LLC	1327 NW 9th St	Corvallis	OR	97330-4877	722511	Full-Service Restaurants
Theta Chi Fraternity	361 NW 26th St	Corvallis	OR	97330	813410	Fraternities & Sororities
Goldner, Alan Paul MD	3600 Good Samaritan Dr	Corvallis	OR	97330	621111	Physicians' clinics
Oregon State University Technology Across the Curriculum	109 Kidder Hall	Corvallis	OR	97331-8553	611310	Schools offering baccalaureate or graduate degrees
Waterman, Adam, T, DO	3680 NW Samaritan Dr	Corvallis	OR	97330	621111	Physicians & Surgeons
Bitz, Alex	530 NW 27th St	Corvallis	OR	97330	624190	Counselors
Coffee Culture Timberhill	2499 NW Kings Blvd	Corvallis	OR	97330	445298	Coffee & Tea
Mick's Glass Service	1417 NW 9th St	Corvallis	OR	97330	444180	Glass-Auto Plate & Window & Etc
State Farm Insurance	153 NW 4th St	Corvallis	OR	97330-4702	524210	Insurance Agencies and Brokerages
All in One Electric	5060 SW Philomath Blvd	Corvallis	OR	97333-1044	811210	Electronic and Precision Equipment Repair and Maintenance(Unclassified)
Healthy Human LLC	2340 SW Leonard St	Corvallis	OR	97333	621610	Home Health Service
Frye, Lindsay DO	3600 NW Samaritan Dr	Corvallis	OR	97330	621111	Physicians & Surgeons
Corvallis Arms Hotel/Apartments	205 SW 2nd St	Corvallis	OR	97333	531110	Apartments
Benton County District Attorney	120 NW 4th St	Corvallis	OR	97330-4788	921120	Legislative assemblies
Gene Kiel & Associates	226 SW 7th St	Corvallis	OR	97333	524210	Insurance
Music For All-Corvallis, Inc	154 NW 31st St	Corvallis	OR	97330	813319	Non-Profit Organizations
Samaritan Obstetrics & Gynecology	3640 NW Samaritan Dr	Corvallis	OR	97330-3784	621111	Physicians' clinics
Dean, Brandon D PA	3680 NW Samaritan Dr	Corvallis	OR	97330	621399	Physicians Assistants
Rebalance Physical Therapy	305 SW C Ave	Corvallis	OR	97333-4400	621340	Physical, occupational, speech therapists and audiogists' clinics
Ram Z Fab Inc	4920 SW 3rd St	Corvallis	OR	97333	332710	Machine Shops (Mfrs)
U-Haul Trailer Hitch Super Center of Corvallis	1048 NW 5th St	Corvallis	OR	97330	441330	Trailer Hitches
Pastini-Corvallis-Market Center	1580 NW 9th St	Corvallis	OR	97330-4689	722511	Full-Service Restaurants
Williamson, Spencer	4455 NE Highway 20	Corvallis	OR	97330	624190	Counselors
McHenry Funeral Home & Cremation Services	206 NW 5th St	Corvallis	OR	97330	812210	Funeral Directors
Regency Park Place	2595 NE Jack London St	Corvallis	OR	97330	623312	Residential Care Homes
OSU Foundation	204 Peavy Hall	Corvallis	OR	97331-8615	541720	Sociology research and development (R&D)
Corvallis Optometry Clinic	444 NW Elks Dr	Corvallis	OR	97330	621111	Physicians & Surgeons
Therapeutic Associates	996 NW Circle Blvd	Corvallis	OR	97330	621340	Physical Therapists
Marty Fulford-Connected Real Estate Group	435 NW 5th St	Corvallis	OR	97330-6492	531210	Real Estate Agencies and Brokerages
Wallace, Allison	4455 NE Highway 20	Corvallis	OR	97330	624190	Counselors
Schiedler, Michael R DO	3600 NW Samaritan Dr	Corvallis	OR	97330	621111	Physicians & Surgeons

That Jason Young	867 NW 23rd St	Corvallis	OR	97330	999990	Nonclassified Establishments
Valley Library	121 The Valley Library	Corvallis	OR	97331	519210	Libraries-Institutional
Eager Beaver Subs LLC	1557 NW Monroe Ave	Corvallis	OR	97330	722511	Restaurants
Penske Truck Rental	850 NE Walnut Blvd	Corvallis	OR	97330	532120	Truck Renting & Leasing
Zonta Club of Corvallis	NULL	Corvallis	OR	NULL	813410	Clubs
Good Samaritan Regional Medical Center	3600 NW Samaritan Dr	Corvallis	OR	97330	621111	Physicians & Surgeons
Sada Sushi & Izakaya	151 NW Monroe Ave	Corvallis	OR	97330	722511	Restaurants
Blackberrymowing.com	NULL	Corvallis	OR	97330	444230	Outdoor Power Equipment Retailers
Simono	305 SW C Ave	Corvallis	OR	97333	999990	Nonclassified Establishments
STH Machining	6555 NW Sumac Dr	Corvallis	OR	97330	332710	Machine Shops (Mfrs)
Kendal S Wood	869 NW 23rd St	Corvallis	OR	97330	455219	Wood Products
Grass Roots Books & Music	227 SW 2nd St	Corvallis	OR	97333	449210	Audio-Visual Equipment-Dealers
Terrestrial Ecosystems	200 SW 35th St	Corvallis	OR	97333	541720	Historical Research
McConville, Sea-Oh, DO	3517 NW Samaritan Dr	Corvallis	OR	97330	621111	Physicians & Surgeons
Ketcham, John, Patrick, MD	3600 NW Samaritan Dr	Corvallis	OR	97330	621111	Physicians & Surgeons
B & R Auto Wrecking	3065 SF 3rd St	Corvallis	OR	97339	423140	Automobile Wrecking (Whls)
WL Construction Inc	922 NW Circle Blvd	Corvallis	OR	97330-1483	236115	New Single-Family Housing Construction (except Operative Builders)
Archer, Shayla	1300 NW Harrison Blvd	Corvallis	OR	97330	621330	Social Workers
Topinabee LLC	853 NW Monroe Ave	Corvallis	OR	97330	999990	Nonclassified Establishments
Red Viking LLC	1562 SW 3rd St	Corvallis	OR	97333	999990	Nonclassified Establishments
USPS Blue Collection Box	105 NE 3rd St	Corvallis	OR	97333	541860	Mailing & Shipping Kiosks
French Bee Publishing	806 NW Buchanan Ave	Corvallis	OR	97330	513199	Publishers (Mfrs)
Samaritan Regional Cancer Center Radiation Oncology	501 NW Elks Dr	Corvallis	OR	97330-3757	621111	Physicians' clinics
Dubuque, Christopher MD	3600 NW Samaritan Dr	Corvallis	OR	97330	621111	Physicians & Surgeons
V V Landscape Maintenance	NULL	Corvallis	OR	97330	236220	Maintenance Contractors
Starbucks	5082 SW Philomath Blvd	Corvallis	OR	97333-1044	722515	Snack & Nonalcoholic Beverage Bars
Corvallis Acupuncture & Wellness Center	107 SW 2nd St	Corvallis	OR	97333	621399	Acupuncture
Fusting, Erin, M, DPT	2635 NW Rolling Green Dr	Corvallis	OR	97330	621340	Physical Therapists
Hartenberger, Dylan, Lucas	4455 NE Highway 20	Corvallis	OR	97330	624190	Counselors
Elliott Stan Real Estate	1355 NW Forest Dr	Corvallis	OR	97330	531210	Real Estate
Red Hat, Inc	560 SB Ave	Corvallis	OR	97330	513210	Software/Application/Platform Publishing
Powell, Kristen	4455 NE Highway 20	Corvallis	OR	97330	624190	Counselors
Koning, Angela M	223 SW 8th St	Corvallis	OR	97333	624190	Counselors
A Computer Hero	3097 SE Midvale Dr	Corvallis	OR	97333-3103	811210	Electronic and Precision Equipment Repair and Maintenance(Unclassified)
Berry, Alalia, MD	2358 NW Kings Blvd	Corvallis	OR	97330	621111	Physicians & Surgeons
Sigma Alpha Epsilon	2929 NW Harrison Blvd	Corvallis	OR	97330	541810	Advertising-Personnel Recruitment
Conway, Katlynn	4455 NE Highway 20	Corvallis	OR	97330	624190	Counselors
Ferrellgas	1750 SW 3rd St	Corvallis	OR	97333-2726	457210	Fuel Dealers
Aukerman, Douglas F MD	325 Valley Football Ctr	Corvallis	OR	97331	621111	Physicians & Surgeons
Coyle Outside LLC	NULL	Corvallis	OR	NULL	999990	Nonclassified Establishments
New Morning Bakery	219 SW 2nd St	Corvallis	OR	97333	311811	Bakers-Retail
Mona Lisa's Custom Framing	133 SW 2nd St	Corvallis	OR	97333	455219	Picture Frames-Dealers
The Whisper Project	1845 NW Circle Blvd	Corvallis	OR	97330	722410	Bars
Phils Transmissions Inc	34005 NE Velle St	Corvallis	OR	97333	811114	Transmissions-Automobile
Mosaic Management Inc	6000 SW Mosaic Dr	Corvallis	OR	97333	623110	Nursing & Convalescent Homes
North Point Dental Group PC	2222 NW Lincoln Ave	Corvallis	OR	97330	621210	Dentists
Eugene Self Storage, LLC	202 NW 6th St	Corvallis	OR	97330	531130	Storage-Household & Commercial
Emergency Dept, Good Samaritan Regional Medical Center	3600 NW Samaritan Dr	Corvallis	OR	97330	622110	Emergency Medical & Surgical Service
Corvallis Radiology	938 NW Kings Blvd	Corvallis	OR	97330	621111	Physicians & Surgeons
Zenbreeze-Laura Iverson	3232 SW Cascade Ave	Corvallis	OR	97333-1538	541990	Miscellaneous Professional, Scientific, and Technical Services
Farmers Insurance	435 NW 5th St	Corvallis	OR	97330-6492	524210	Insurance Agencies and Brokerages
Allstate Financial Services	310 NW 5th St	Corvallis	OR	97330	523940	Financial Advisory Services
Lafountain, Allison	4455 NE Highway 20	Corvallis	OR	97330	624190	Counselors
Giblin Markham, PH D PHD	1300 NW Harrison Blvd	Corvallis	OR	97330	621399	Psychologists
Benton Community Health Center	530 NW 27th St	Corvallis	OR	97330	621399	Nurses-Practitioners
Witham Village Apartments	4400 NW Walnut Blvd	Corvallis	OR	97330	531110	Apartments

Cronen, Miah Ann	4455 NE Highway 20	Corvallis	OR	97330	624190	Counselors
Juicy's LLC	582 NW Van Buren Ave	Corvallis	OR	97330	722511	Restaurants
Doug Phillips LMT	442 NW 3rd St	Corvallis	OR	97330-6403	812199	Miscellaneous self grooming services (except hair, nail, facial, nonpermanent makeup, nonmedical diet services)
Coughlin, Hayley, Alexis	4455 NE Highway 20	Corvallis	OR	97330	624190	Counselors
Next Chapter Mediation	230 SW 3rd St	Corvallis	OR	97333	541199	Arbitration Services
Pannebaker, Joshua, E, DPT	815 NW 9th St	Corvallis	OR	97330	621340	Physical Therapists
Truck Pros	257 NW Van Buren Ave	Corvallis	OR	97330	423120	Truck Accessories (Whls)
UPS Drop Box	525 NW 2nd St	Corvallis	OR	97330	541860	Mailing & Shipping Kiosks
Lichtenstein, Isaac, Anson	3600 NW Samaritan Dr	Corvallis	OR	97330	621111	Physicians & Surgeons
Wilco	1905 NE Four Acre St	Corvallis	OR	97330	455219	Farmers Co-Op Retail Stores
KeyMe	2080 NW 9th St	Corvallis	OR	97330	561622	Key Duplicating Service Kiosks
Gomez, Isaiah, Abraham	4455 NE Highway 20	Corvallis	OR	97330	624190	Counselors
Johnson, Ladonna, Mae, DO	201 Plageman Bldg	Corvallis	OR	97331-8567	621111	Physicians' clinics
Blatt, Diana R	3615 NW Samaritan Dr	Corvallis	OR	97330	621399	Physicians Assistants
Cottle, Jocelyn, Rose, DO	3600 NW Samaritan Dr	Corvallis	OR	97330	621111	Physicians & Surgeons
Feist, Jordan, Keiser	2080 NW 9th St	Corvallis	OR	97330	621330	Pharmacists
Corvallis Clinic	3680 NW Samaritan Dr	Corvallis	OR	97330	621111	Physicians & Surgeons
Rountree, Mary, Catherine, DO	850 SW 26th St	Corvallis	OR	97331-8624	621111	Physicians' clinics
Mobile Veterinary Clinic	NULL	Corvallis	OR	97330	541940	Veterinarians
Honeycomb Salon	200 NW 2nd St	Corvallis	OR	97330	812112	Beauty Salons
Sunni Modaffari, LPC	4185 SW Research Way	Corvallis	OR	97333	622210	Mental Health Services
Terrall, Willy, Zebulon, MD	3600 NW Samaritan Dr	Corvallis	OR	97330	621111	Physicians & Surgeons
Wortman, Rachel	3600 NW Samaritan Dr	Corvallis	OR	97330	621340	Physical Therapists
Cellular Sales-Verizon Authorized Retailer	922 NW Circle Blvd	Corvallis	OR	97330-1483	517112	Wireless Telecommunications Carriers (except Satellite)
Northwest Alliance For Computational Science & Engineering	218 CH2M Hill Alumni Ctr	Corvallis	OR	97331-6300	541330	Engineers' offices
Orient Yang	1420 NW 9th St	Corvallis	OR	97330-4511	722513	Limited-Service Restaurants
Crespo, Shayna	4455 NE Highway 20	Corvallis	OR	97330	624190	Counselors
Sorenson, Jodi K NP	108 SW Memorial Pl	Corvallis	OR	97331	621399	Nurses-Practitioners
Taleff, Claire	530 NW 27th St	Corvallis	OR	97330	624190	Counselors
Oregon Counseling	887 NW Grant Ave	Corvallis	OR	97330	622210	Mental Health Services
Uprise	1110 NW Van Buren Ave	Corvallis	OR	97330	459420	Gift Shops
Yun, Christopher MD	777 NW 9th St	Corvallis	OR	97330	621111	Physicians & Surgeons
Coffee Culture	1195 NW Kings Blvd	Corvallis	OR	97330	445298	Coffee & Tea
Samaritan Physicians Referral	3600 NW Samaritan Dr	Corvallis	OR	97330	621999	Physicians & Surgeons Information Bureau
Laster Tom DDS	2444 NW Professional Dr	Corvallis	OR	97330	621210	Dentists
NALC	216 SW Madison Ave	Corvallis	OR	97333	813930	Labor Organizations
Ringo Stuber Ensor & Hadlock	605 SW Jefferson Ave	Corvallis	OR	97333	541110	Attorneys
Boyle & Associates Inc	508 SW Jefferson Ave	Corvallis	OR	97333	541614	Business Management Consultants
Shogun Bowl	2461 NW Monroe Ave	Corvallis	OR	97330	722511	Restaurants
Beer 30	1835 SE 3rd St	Corvallis	OR	97333	445320	Beer & Ale-Retail
Crystal Nail Beauty Salon	113 SW 3rd St	Corvallis	OR	97333-4713	812113	Manicure and pedicure salons
Monica Baez-State Farm Insurance Agent	153 NW 4th St	Corvallis	OR	97330-4702	524210	Insurance Agencies and Brokerages
Grewal, Aman K DDS	530 NW 27th St	Corvallis	OR	97330	621210	Dentists
BC Dems	NULL	Corvallis	OR	NULL	813940	Political action committees (PACs)
Herman, Danee, Rebecca	3680 NW Samaritan Dr	Corvallis	OR	97330	621330	Social Workers
Integrated Youthcare	673 NW Jackson Ave	Corvallis	OR	97330	621111	Physicians & Surgeons
Corvallis Clinic Neurology	444 NW Elks Dr	Corvallis	OR	97330	621111	Physicians & Surgeons
Knowles, Kira Noel	4455 NE Highway 20	Corvallis	OR	97330	624190	Counselors
Giles, Jennifer M MD	3680 NW Samaritan Dr	Corvallis	OR	97330	621111	Physicians & Surgeons
Westlake, Babe C DO	3600 NW Samaritan Dr	Corvallis	OR	97330	621111	Physicians & Surgeons
Coocoos Cookies	NULL	Corvallis	OR	97333	722511	Restaurants
Radiance By Design	136 SW Washington Ave	Corvallis	OR	97333	459510	Antiques-Dealers
Bruner, Cathleen D DO	3600 NW Samaritan Dr	Corvallis	OR	97330	621111	Physicians & Surgeons
Samaritan Regional Cancer Center	501 NW Elks Dr	Corvallis	OR	97330	621111	Physicians & Surgeons
Corvallis Dental Care	1799 NW Kings Blvd	Corvallis	OR	97330	621210	Dentists
Stenger, Daniel E PA	845 SW 30th St	Corvallis	OR	97331	621399	Physicians Assistants

Shelter Management	825 NW 23rd St	Corvallis	OR	97330	531110	Apartments
Devnw	257 SW Madison Ave	Corvallis	OR	97333	813319	Non-Profit Organizations
Hill Farm Stables	1230 NW Lewisburg Ave	Corvallis	OR	97330-9728	713990	Recreational Halls
Unified Insurance	320 SW 3rd St	Corvallis	OR	97333	524210	Insurance
Lach, Daniel DC	2721 NW 9th St	Corvallis	OR	97330	621310	Chiropractors DC
Pace Heating & Air	1557 SE Crystal Lake Dr	Corvallis	OR	97333	238220	Air Conditioning Contractors & Systems
Timberhill Dental	2356 NW Professional Dr	Corvallis	OR	97330	621210	Dentists
Randell, Jay Scott DMD	530 NW 27th St	Corvallis	OR	97330	621210	Dentists
Butts Electric Inc	5939 NE Elliott Cir	Corvallis	OR	97330-9427	541512	Computer-aided design (CAD), engineering (CAE), manufacturing (CAM) systems integration design services
Hobbs, Kyli-Natach, Jansons	4455 NE Highway 20	Corvallis	OR	97330	624190	Counselors
Mak Landscape & Irrigation	5467 SW Windflower Dr	Corvallis	OR	97333	561730	Lawn & Grounds Maintenance
Russell, Joshua	530 NW 27th St	Corvallis	OR	97330	624190	Counselors
Maple Creek Landscaping	28856 Highway 34	Corvallis	OR	97333	561730	Lawn & Grounds Maintenance
Ayres Properties LLC	29974 Highway 99W	Corvallis	OR	97333	531210	Real Estate Management
Corvallis Bicycle Collective	707 NW 11th St	Corvallis	OR	97330	459510	Bicycles-Dealers-Used
Fix It Man LLC	1855 NW Circle Pl	Corvallis	OR	97330	236118	Handyman Services
Affordable Home Repair-Chimney	NULL	Corvallis	OR	NULL	236118	Home Improvements
Priest	650 SW Sandalwood St	Corvallis	OR	97333	999990	Nonclassified Establishments
Mahi, Dustin	4455 NE Highway 20	Corvallis	OR	97330	624190	Counselors
Live Sound & Light	541 SW Wake Robin Ave	Corvallis	OR	97333	541990	Services NEC
All Family Vision Care	1597 SW 53rd St	Corvallis	OR	97333-2630	621320	Doctors of optometry clinics
Alliance Appraisal Group	6253 SW Grand Oaks Dr	Corvallis	OR	97333	531320	Real Estate Appraisers
Sisneros, Contessa	530 NW 27th St	Corvallis	OR	97330	621399	Physicians Assistants
Beaver Sports Medicine	1128 NE 2nd St	Corvallis	OR	97330	621111	Physicians & Surgeons
Bodhi Juice LLC	500 SW 2nd St	Corvallis	OR	97333-4444	445230	Produce Markets
Frasieur, Amy Mae	108 SW Memorial Pl	Corvallis	OR	97331	621399	Dietitians
Lennard, Colleen M MD	815 NW 9th St	Corvallis	OR	97330	621111	Physicians & Surgeons
Commercial Cabinet Repair	5060 SW Philomath Blvd	Corvallis	OR	97333	238350	Cabinet Makers
The Corvallis Clinic	3680 NW Sarmantin Dr	Corvallis	OR	97330	621111	Physicians & Surgeons
Sara A Austin P C	2363 NW Grant Ave	Corvallis	OR	97330	621210	Dentists
Cashco	927 NW Circle Blvd	Corvallis	OR	97330	522291	Loans
Samaritan Pastega Regional Cancer	501 NW Elks Dr	Corvallis	OR	97330	621111	Physicians & Surgeons
Ochman, Lisa Kelly DPT	2350 NW Century Dr	Corvallis	OR	97330	621340	Physical Therapists
Samaritan Health Service	3600 NW Samaritan Dr	Corvallis	OR	97330	621111	Physicians & Surgeons
Arc	928 NW Beca Ave	Corvallis	OR	97330-4502	813319	Miscellaneous social service advocacy organizations
Miro, Adelaida M MD	NULL	Corvallis	OR	NULL	621111	Physicians & Surgeons
Corvallis Community Acupuncture	1898 SW 3rd St	Corvallis	OR	97333	621399	Acupuncture
United Way	NULL	Corvallis	OR	NULL	813319	Social Services NEC
Samaritan Heart & Vascular	3600 NW Samaritan Dr	Corvallis	OR	97330-3737	621111	Physicians' clinics
Frunzi, Johnathan J MD	3700 NW Samaritan Dr	Corvallis	OR	97330	621111	Physicians & Surgeons
Jennings, Nicole	420 NW 2nd St	Corvallis	OR	97330	624190	Marriage & Family Counselors
Honorable David B Connell	120 NW 4th St	Corvallis	OR	97330	921120	Government Offices-State
Bug Zapper Pest Control	460 SW Madison Ave	Corvallis	OR	97333	561710	Pest Control
Trautman, Hope	4455 NE Highway 20	Corvallis	OR	97330	624190	Counselors
Griffin, Austin, Audley Alle	4455 NE Highway 20	Corvallis	OR	97330	624190	Counselors
AFSCME Local # 3563	536 SW 2nd St	Corvallis	OR	97333	813930	Labor Organizations
Corvallis Knights Baseball	301 SW 4th St	Corvallis	OR	97333	711211	Sports Teams
Staton, Kassandra, Skye	4455 NE Highway 20	Corvallis	OR	97330	621330	Social Workers
Hunking Law LLC	566 NW Van Buren Ave	Corvallis	OR	97330	541110	Attorneys
After School Program Harding	510 NW 31st St	Corvallis	OR	97330-5158	624410	Nursery schools
Home Pro Home Inspection Service	4750 SW Hollyhock Cir	Corvallis	OR	97333	541350	Inspection Service
Foundation Engineering	820 NW Cornell Ave	Corvallis	OR	97330	541330	Engineering
Hanks, Kourtney, L	2314 NW Kings Blvd	Corvallis	OR	97330	621399	Midwives
Homeport Property Management	605 NW 5th St	Corvallis	OR	97330-6420	531210	Real Estate Agencies and Brokerages
Corvallis Market	1621 NW 9th St	Corvallis	OR	97330	445110	Grocers-Retail
Connelly, Nicole	306 SW 8th St	Corvallis	OR	97333	624190	Counselors

Munoz, Asusena	4455 NE Highway 20	Corvallis	OR	97330	624190	Counselors
Hand & Hand Elc	2800 NW Tyler Ave	Corvallis	OR	97330	624410	Child Care Service
TacoTime	1105 NW 9th St	Corvallis	OR	97330	722511	Restaurants
Corvallis Southside Market	1750 SW 3rd St	Corvallis	OR	97333	445110	Grocers-Retail
Axman, Stephanie A MD	3509 NW Samaritan Dr	Corvallis	OR	97330	621111	Physicians & Surgeons
Julvia Technologies Inc	2396 NW Kings Blvd	Corvallis	OR	97330	999990	Nonclassified Establishments
Hanson Insurance Group	3913 NW Clarence Cir	Corvallis	OR	97330	524210	Insurance
Donnelly, Chelsea	4455 NE Highway 20	Corvallis	OR	97330	624190	Counselors
Yannelli, Kris, Paget	2396 NW Kings Blvd	Corvallis	OR	97330	621330	Social Workers
Corvallis Cyclery Co	344 SW 2nd St	Corvallis	OR	97333	459110	Bicycles-Repairing
Afternoon Toxicology Consulting	991 NE Kirsten Pl	Corvallis	OR	97330	621511	Toxicologists
Presson, Raechel	4455 NE Highway 20	Corvallis	OR	97330	621399	Nurses-Practitioners
Goss Stadium at Coleman Field	430 SW Langton Pl	Corvallis	OR	97331	711310	Stadiums Arenas & Athletic Fields
Bobahead Corvallis LLC	1555 NW Monroe Ave	Corvallis	OR	97330	999990	Nonclassified Establishments
Eastgate Veterinary Clinic	33888 SE Peoria Rd	Corvallis	OR	97333	541940	Veterinarians
Yogurt Extreme	922 NW Circle Blvd	Corvallis	OR	97330	445298	Yogurt
Muro, Kristi	712 NW 4th St	Corvallis	OR	97330	621330	Social Workers
Mid-Valley Health Care Advcts	NULL	Corvallis	OR	NULL	541820	Lobbyists
Stein, Susan, MD	3600 NW Samaritan Dr	Corvallis	OR	97330	621111	Physicians & Surgeons
Simply Biscotti	2888 NW 29th St	Corvallis	OR	97330	424490	Groceries & Related Products NEC (Whls)
Sletta, Lauren	260 SW Madison Ave	Corvallis	OR	97333	621340	Physical Therapists
Wholistic Physical Therapy	5460 SW Philomath Blvd	Corvallis	OR	97333	621340	Physical Therapists
Heck, Nicholas	2635 NW Rolling Green Dr	Corvallis	OR	97330	621340	Physical Therapists
Northern Star	124 SW 3rd St	Corvallis	OR	97333	458110	Clothing-Retail
Benson's Interiors	415 NE Circle Blvd	Corvallis	OR	97330	449122	Venetian Blinds-Retail
Yummy Yummy	930 NW Kings Blvd	Corvallis	OR	97330-2505	722511	Full-Service Restaurants
St Mary's Catholic Church	501 NW 25th St	Corvallis	OR	97330	813110	Church Organizations
Trillium Children's Farm Home	4455 NE Highway 20	Corvallis	OR	97330	621111	Physicians & Surgeons
Chun, Truman Ray DO	3600 NW Samaritan Dr	Corvallis	OR	97330	621111	Physicians & Surgeons
Viable Alternatives	1853 SW Airport Ave	Corvallis	OR	97333	812910	Pet Boarding Sitting & Kennels
Papa Murphy's Take 'n' Bake	960 NW Circle Blvd	Corvallis	OR	97330-1410	722511	Full-Service Restaurants
OSU Student Health Center	201 Plageman Bldg	Corvallis	OR	97331-8567	621399	Offices of All Other Miscellaneous Health Practitioners
Catholic Campus Ministry	2127 NW Monroe Ave	Corvallis	OR	97330	813110	Religious Organizations
Korean Presbyterian Church	1736 NW Dixon St	Corvallis	OR	97330	813110	Churches
Mojo Physical Therapy LLC	2211 NW Professional Dr	Corvallis	OR	97330-3892	621340	Physical, occupational, speech therapists and audiogists' clinics
David A Hart MD PC	1300 NW Harrison Blvd	Corvallis	OR	97330	621111	Physicians & Surgeons
Laundry & Espresso Drive Thru	1118 NW 9th St	Corvallis	OR	97330	812320	Laundries
Avery Jones Warehouse	30553 Smith Loop	Corvallis	OR	97333	111998	General Farms-Primarily Crop
Electric Charging Station	2251 SW Jefferson Way	Corvallis	OR	97330	457120	Electric Charging Station
Infogrouplbg	545 SW 2nd St	Corvallis	OR	97333-4920	523940	Portfolio Management and Investment Advice
Shirkey, Kylee, LPN	4455 NE Highway 20	Corvallis	OR	97330	621399	Nurses-Practitioners
Electric Charging Station	350 SW 4th St	Corvallis	OR	97333	457120	Electric Charging Station
Corvallis Birth & Womens Health Center LLC	2314 NW Kings Blvd	Corvallis	OR	97330	621111	Physicians & Surgeons
The Corvallis Clinic	3680 NW Samaritan Dr	Corvallis	OR	97330	621111	Physicians & Surgeons
Electric Charging Station	4444 NW Highland Dr	Corvallis	OR	97330	457120	Electric Charging Station
Hoppin, Erin, Sommer, DO	777 NW 9th St	Corvallis	OR	97330	621111	Physicians & Surgeons
Reed, Mary, Kathryn	3521 NW Samaritan Dr	Corvallis	OR	97330	621399	Physicians Assistants
Arbuck, Marina MD	3680 NW Samaritan Dr	Corvallis	OR	97330	621111	Physicians & Surgeons
Bright Beginnings Preschool	NULL	Corvallis	OR	97330	624410	Schools-Pre-School/Kindergarten-Academic
UPS Drop Box	1600 SW Western Blvd	Corvallis	OR	97333	541860	Mailing & Shipping Kiosks
Oregon State University Business Affairs	100 Kerr Administration Bldg	Corvallis	OR	97331-8519	611310	Schools offering baccalaureate or graduate degrees
Irrigation For the Future Inc	815 NW James Ave	Corvallis	OR	97330	423820	Irrigation Systems & Equipment (Whls)
Osl Partners	560 SW 15th St	Corvallis	OR	97331-8518	541511	Computer Programming and Software Development Services
A Little Wind in My Sail	425 SW Madison Ave	Corvallis	OR	97333	621330	Therapy
Californegon LLC	1215 NW Spring St	Corvallis	OR	97330	999990	Nonclassified Establishments
Close, Alyssa	4455 NE Highway 20	Corvallis	OR	97330	624190	Counselors

Vu, Vien Duy	845 SW 30th St	Corvallis	OR	97331	621340	Physical Therapists
Panera Bread	335 NW 4th St	Corvallis	OR	97330	722511	Restaurants
Cokeley, Elijah	4455 NE Highway 20	Corvallis	OR	97330	624190	Counselors
Sleep Center	908 NW 9th St	Corvallis	OR	97330	449110	Mattresses
Crossroads Where World Friendships Begin Inc	NULL	Corvallis	OR	NULL	813311	Charitable Institutions
Dutch Bros Coffee	661 SW 26th St	Corvallis	OR	97331-8622	722515	Snack & Nonalcoholic Beverage Bars
Unity Shelter	4515 SW West Hills Rd	Corvallis	OR	97333	813311	Charitable Institutions
Church, Skotti D MD	3521 NW Samaritan Dr	Corvallis	OR	97330	621111	Physicians & Surgeons
Grace City Church	4000 SW Western Blvd	Corvallis	OR	97333	813110	Churches
Keys, Amie, Lu	3521 NW Samaritan Dr	Corvallis	OR	97330	621399	Nurses-Practitioners
Corvallis Colonics LLC	NULL	Corvallis	OR	NULL	621999	Colonic Irrigation
Phi Gamma Delta	348 NW 25th St	Corvallis	OR	97330-5496	813410	Community clubs
Peak Sports	135 & 207 NW 2nd St	Corvallis	OR	97330	459110	Sporting Goods-Retail
Beauty By Cristina Landeros	879 NW Grant Ave	Corvallis	OR	97330	812112	Beauty Salons
Benton Community Health Center	530 NW 27th St	Corvallis	OR	97330	621330	Social Workers
Eastgate Veterinary Clinic	33888 SE Peoria Rd	Corvallis	OR	97333-2318	541940	Animal hospitals, clinics, and veterinarians
American Volkssport Association Inc	1038 NW Fillmore Ave	Corvallis	OR	97330	813410	Educational Associations
Corvallis Birth & Women's Health Center, LLC	2314 NW Kings Blvd	Corvallis	OR	97330	621111	Physicians & Surgeons
Alliance Storage Corvallis	252 NE Lancaster St	Corvallis	OR	97330	531130	Storage-Household & Commercial
Willamette Valley Cancer Institute	444 NW Elks Dr	Corvallis	OR	97330-3745	621111	Physicians' clinics
Corvallis Clinic Neurology	444 NW Elks Dr	Corvallis	OR	97330-3758	621111	Physicians' clinics
Tommy's 4th Street Bar & Grill	350 SW 4th St	Corvallis	OR	97333	722511	Restaurants
Briar Ridge Apartments	2604 NW Garryanna Dr	Corvallis	OR	97330	531110	Apartments
Milwaukee Electronics Co	33840 SE Eastgate Cir	Corvallis	OR	97333	449210	Electronic Equipment & Supplies-Retail
Byte Federal Bitcoin ATM (Unique Mart)	5500 SW Philomath Blvd	Corvallis	OR	97333	523160	Virtual Currency Conversion Kiosk/ATM
The Corvallis Clinic	3680 NW Samaritan Dr	Corvallis	OR	97330	621111	Physicians & Surgeons
Arcade Apartments	440 NW 23rd St	Corvallis	OR	97330	531110	Apartments
Stutz, Kathleen N DO	3600 NW Samaritan Dr	Corvallis	OR	97330	621111	Physicians & Surgeons
Oregon Junior Livestock Expo	112 Withycombe Hall	Corvallis	OR	97331-8576	813410	Community clubs
Mai, Tammy H DO	3600 NW Samaritan Dr	Corvallis	OR	97330	621111	Physicians & Surgeons
El Sol De Mexico	1597 NW 9th St	Corvallis	OR	97330	722511	Restaurants
Assistance League of Corvallis	547 NW 9th St	Corvallis	OR	97330	813319	Non-Profit Organizations
OSU Student Health Center	108 SW Memorial Pl	Corvallis	OR	97331	621111	Physicians & Surgeons
Money Tree Software	2358 NW Professional Dr	Corvallis	OR	97330	513210	Software/Application/Platform Publishing
Dalal, Farrah	260 SW Madison Ave	Corvallis	OR	97333	624190	Marriage & Family Counselors
Pats Construction	7200 NW Grandview Dr	Corvallis	OR	97330	236115	Construction Companies
Hegewald, Conor DO	3600 NW Samaritan Dr	Corvallis	OR	97330	621111	Physicians & Surgeons
Bob's Towing & Expert Auto Repair	785 NW Cornell Ave	Corvallis	OR	97330	488410	Wrecker Service
SIGA Technologies Inc	4575 SW Research Way	Corvallis	OR	97333	325412	Pharmaceutical Preparation (Mfrs)
Nicolynn Properties	707 SW 10th St	Corvallis	OR	97333	531210	Real Estate
Embrace Kindness Bodywork LLC	927 NW Grant Ave	Corvallis	OR	97330	812199	Massage Therapists
U-Haul Neighborhood Dealer	252 NE Lancaster St	Corvallis	OR	97330	532120	Truck Renting & Leasing
AmeriGas Propane Exchange	5270 SW Philomath Blvd	Corvallis	OR	97333	457210	Propane Tank Kiosks
Center Against Rape & Dome	4786 SW Philomath Blvd	Corvallis	OR	97333	999990	Unclassified Establishments
Centerspace Software, LLC	622 NW 32nd St	Corvallis	OR	97330-5025	513210	Software Publishers
Squirrels Tavern	100 SW 2nd St	Corvallis	OR	97333-4716	722410	Bars
Kraken Cards	1800 SW 3rd St	Corvallis	OR	97333	459420	Collectibles
Johnson, Jeffrey C	4455 NE Highway 20	Corvallis	OR	97330	624190	Counselors
Trader Joe's	1550 NW 9th St	Corvallis	OR	97330	445110	Grocers-Retail
Lupa, Inc	1115 NW 9th St	Corvallis	OR	97330	513210	Software/Application/Platform Publishing
Odfw Fish Health Services	226 Nash Hall	Corvallis	OR	97331-8542	921120	Legislative assemblies
Crowell, Cathleen	220 Langton Hall	Corvallis	OR	97331-8534	621340	Physical, occupational, speech therapists and audiogists' clinics
Adams, Daniel J	4455 NE Highway 20	Corvallis	OR	97330	624190	Counselors
Choi, David, D, MD	3600 NW Samaritan Dr	Corvallis	OR	97330-3737	621111	Physicians' clinics
Johnson, Jordan	990 NW Circle Blvd	Corvallis	OR	97330	621399	Physicians Assistants
Macfarlane, Scott, DO	3600 NW Samaritan Dr	Corvallis	OR	97330	621111	Physicians & Surgeons

Northwest Self Storage	505 NW Buchanan Ave	Corvallis	OR	97330-6215	531130	Landlords of Miniwarehouses and Self-Storage Units
Sherwin-Williams	2495 NW 9th St	Corvallis	OR	97330	444120	Paint-Retail
Future Planning Systems	655 NW Jackson Ave	Corvallis	OR	97330	523940	Financial Advisory Services
Skelton, Jessica	426 NW 4th St	Corvallis	OR	97330	624190	Counselors
Brian Tufteskog-COUNTRY Financial Representative	201 NW 3rd St	Corvallis	OR	97330	524210	Insurance
Corvallis Pharmacy	3680 NW Samaritan Dr	Corvallis	OR	97330	456110	Pharmacies
Corvallis Optometry Clinic	444 NW Elks Dr	Corvallis	OR	97330	621111	Physicians & Surgeons
Precision Approach Engineering Inc	5125 SW Hout St	Corvallis	OR	97333	541330	Engineering
1478-1480 20th LLC	913 NW Grant Ave	Corvallis	OR	97330	999990	Nonclassified Establishments
DJM Resav LLC	5700 SW Reservoir Ave	Corvallis	OR	97333	999990	Nonclassified Establishments
Roberts, Mary, Fay, DPT	2635 NW Rolling Green Dr	Corvallis	OR	97330	621340	Physical Therapists
Andrew S Noonan PC	310 NW 7th St	Corvallis	OR	97330	541110	Attorneys
Mackin, Marley Anne	4455 NE Highway 20	Corvallis	OR	97330	624190	Counselors
Devereux, Addison	4455 NE Highway 20	Corvallis	OR	97330	624190	Counselors
Jaime Fuller Photography LLC	260 SW Madison Ave	Corvallis	OR	97333	541921	Photography
Midvalley Tile	907 NW Sycamore Ave	Corvallis	OR	97330	238340	Tile-Ceramic-Contractors & Dealers
Brown, Charlene, Nichole	4455 NE Highway 20	Corvallis	OR	97330	621330	Social Workers
CSE Engineering Inc	835 NW 23rd St	Corvallis	OR	97330	541330	Engineers-Structural
Lifestance Health	4185 SW Research Way	Corvallis	OR	97333-1783	624190	Miscellaneous Individual and Family Services
Veterinary Acupuncture	1562 SW 3rd St	Corvallis	OR	97333	621399	Acupuncture
Freebird Body & Paint	29136 Highway 34	Corvallis	OR	97333-2218	811111	Car repair shops
The Research Group	456 SW Monroe Ave	Corvallis	OR	97333	541910	Economic Research & Analysis
Qdoba Mexican Eats	2001 NW Monroe Ave	Corvallis	OR	97330	722511	Restaurants
Prentiss Properties X LLC	2397 NW Kings Blvd	Corvallis	OR	97330	531210	Real Estate Management
Bucks Sanitary Service	2397 NW Kings Blvd	Corvallis	OR	97330	562998	Sanitary Services NEC
American Institute of Aeronautics & Astronautics	2000 SW Monroe Ave	Corvallis	OR	97331	813410	Educational Associations
Amanda Loman Photography	994 NW Hayes Ave	Corvallis	OR	97330	541921	Photography
Special Occasions	4314 SW Research Way	Corvallis	OR	97333	459310	Florists-Retail
Kirsten Starkey, Realtor Connected Real Estate Group	435 NW 5th St	Corvallis	OR	97330	531390	Real Estate Consultants
Bain, Hillary	301 SW 4th St	Corvallis	OR	97333	621340	Physical Therapists
Fuhrman, Vikki	995 NW Circle Blvd	Corvallis	OR	97330	621340	Physical Therapists
Anovation Group LLC	3923 NW Jameson Dr	Corvallis	OR	97330	999990	Nonclassified Establishments
Cricket Wireless Authorized Retailer	1329 NW 9th St	Corvallis	OR	97330	517112	Cellular Telephones (Services)
Cates, Ellie	260 SW Madison Ave	Corvallis	OR	97333	624190	Counselors
Muncey, Kevin R	845 SW 30th St	Corvallis	OR	97331	621340	Physical Therapists
Lonestar LLC	1585 SW 53rd St	Corvallis	OR	97333	236115	General Contractors
CTS Commuter Bus Station-Downtown	5th Street & Madison Ave	Corvallis	OR	97330	485119	Transit Station
Bull Frog Landscape	2665 SW 53rd St	Corvallis	OR	97333	561730	Landscape Contractors
Renewable Energy Associates	2210 NW Hayes Ave	Corvallis	OR	97330-2466	541612	HR consulting services
Blue Rhino	2335 NW Kings Blvd	Corvallis	OR	97330	457210	Propane Tank Kiosks
Stoutt, William DO	3600 NW Samaritan Dr	Corvallis	OR	97330-3737	621111	Physicians' clinics
E-Msion, Inc	28645 Highway 34	Corvallis	OR	97333-2227	999990	Unclassified Establishments
Long, Katherine, R, MD	3680 NW Samaritan Dr	Corvallis	OR	97330	621111	Physicians & Surgeons
Samaritan Athletic Medicine Center	845 SW 30th St	Corvallis	OR	97331-8629	621111	Physicians' clinics
Cindy's Hallmark Shop	922 NW Circle Blvd	Corvallis	OR	97330-1483	459420	Gift, Novelty, and Souvenir Retailers
Kartano, Amanda	4455 NE Highway 20	Corvallis	OR	97330	624190	Counselors
Corvallis Dental Group	2318 NW Kings Blvd	Corvallis	OR	97330	621210	Dentists
Delicias Valley Cafe	933 NW Circle Blvd	Corvallis	OR	97330	722511	Restaurants
WVT Is Now Rize Laboratory	545 SW 2nd St	Corvallis	OR	97333-4466	541714	Research-Devmnt In Biotechnology (Except Nanobio)
Burn Boot Camp	2479 NW Kings Blvd	Corvallis	OR	97330	713940	Health Clubs Studios & Gymnasiums
Paye Inc	316 SW Washington Ave	Corvallis	OR	97333	813311	Charitable Institutions
Windstone Editions	728 SW Wake Robin Ave	Corvallis	OR	97333	327110	Giftwares-Manufacturers
Stress Solutions LLC	2255 NW 25th St	Corvallis	OR	97330-1211	624190	Miscellaneous Individual and Family Services
Yost, Joel, DO	3600 NW Samaritan Dr	Corvallis	OR	97330	621111	Physicians & Surgeons
Corvallis Pain Management	545 SW 2nd St	Corvallis	OR	97333	621111	Physicians & Surgeons
Friends of CHS Band	1400 NW Buchanan Ave	Corvallis	OR	97330	711130	Orchestras & Bands

Patel, Sugat, K, MD	3640 NW Samaritan Dr	Corvallis	OR	97330-3787	621111	Physicians' clinics
7-Eleven	1467 NW Monroe Ave	Corvallis	OR	97330	445131	Convenience Stores
Optum Behavioral Care of Colorado, PC	887 NW Grant Ave	Corvallis	OR	97330-4539	622210	Rehabilitation hospitals
Town Pump	820 NW Kings Blvd	Corvallis	OR	97330	457120	Service Stations-Gasoline & Oil
Clothes Tree	204 SW Madison Ave	Corvallis	OR	97333	458110	Women's Apparel-Retail
Samaritan Orthopedics Sports Medicine & Rheumatology	3620 NW Samaritan Dr	Corvallis	OR	97330	621111	Physicians & Surgeons
Dunbar, Jessica, Kaylee	530 NW 27th St	Corvallis	OR	97330	621399	Nurses-Registered RN
Battery X-Change	947 NW 9th St	Corvallis	OR	97330-6142	441330	Automotive Parts and Accessories Retailers
Gaia Landscapes Inc	33735 SE Peoria Rd	Corvallis	OR	97333	444230	Lawn & Garden Equip & Supplies-Retail
Cheema, Gagandeep DO	3600 NW Samaritan Dr	Corvallis	OR	97330	621111	Physicians & Surgeons
Apsco Inc	922 NW Cir	Corvallis	OR	97330	423930	Waste Disposal Equipment (Whls)
Well Covenant Church	2601 NW Tyler Ave	Corvallis	OR	97330	813110	Churches
Kellie Cleaver, PCA	4185 SW Research Way	Corvallis	OR	97333	622210	Mental Health Services
Corvallis Folklore Society	NULL	Corvallis	OR	NULL	813319	Non-Profit Organizations
Home Grown Gardens	4845 SE 3rd St	Corvallis	OR	97333	444240	Garden Centers
Jimmy John's	1830 NW 9th St	Corvallis	OR	97330	722511	Restaurants
Benton County	110 SW 4th St	Corvallis	OR	97333-4712	624190	Miscellaneous Individual and Family Services
Eagle Digital Imaging Inc	5665 SW Plumley St	Corvallis	OR	97333	481219	Photographers-Aerial
McLellan Temporaries	800 SW Washington Ave	Corvallis	OR	97333	561320	Employment Contractors-Temporary Help
Ascerted LLC	340 SW 2nd St	Corvallis	OR	97333-4650	611710	Educational Assistance Services
Tolbert, Shaun, David	530 NW 27th St	Corvallis	OR	97330	621399	Nurses-Practitioners
Barbara Garretson MSW, LCSW, PC	1300 NW Harrison Blvd	Corvallis	OR	97330	621330	Social Workers
Evergreen Indian Restaurant	136 SW 3rd St	Corvallis	OR	97333	722511	Restaurants
Pierson, Shanlee	5234 SW Philomath Blvd	Corvallis	OR	97333	621399	Nurses-Practitioners
Araiza, Erin	4455 NE Highway 20	Corvallis	OR	97330	624190	Counselors
Cutaway Inc	NULL	Corvallis	OR	97333	238910	Site Development Contractors
USPS Blue Collection Box	5300 SW Technology Loop	Corvallis	OR	97333	541860	Mailing & Shipping Kiosks
Samaritan Family Medicine Southwest	5234 SW Philomath Blvd	Corvallis	OR	97333-1042	621111	Physicians' clinics
Scarborough, Athena, Jay	4455 NE Highway 20	Corvallis	OR	97330	624190	Counselors
Lotus Nails	924 NW Kings Blvd	Corvallis	OR	97330	812113	Manicuring
4S, Inc	33866 SE Eastgate Cir	Corvallis	OR	97333-2248	423990	Other Miscellaneous Durable Goods Merchant Wholesalers
Samaritan Plastic Surgery	996 NW Circle Blvd	Corvallis	OR	97330-1485	621399	Offices of All Other Miscellaneous Health Practitioners
Samaritan Village	285 NW 35th St	Corvallis	OR	97330	623110	Nursing & Convalescent Homes
Corvallis City Recorder	501 SW Madison Ave	Corvallis	OR	97333-4601	921190	Other General Government Support
Terrestrial Ecosystem Research	316 SW Washington Ave	Corvallis	OR	97333	541910	Research Service
Mid-Willamette Valley Transgender Support Network	2945 NW Circle Blvd	Corvallis	OR	97330	813311	Charitable Institutions
Fresh Start House Cleaning	120 SW Avery Ave	Corvallis	OR	97333	238990	House Cleaning
Snyder, Karla J CNM	3640 NW Samaritan Dr	Corvallis	OR	97330	621399	Nurses-Registered RN
Lion's Touch Massage & Reiki	340 SW 2nd St	Corvallis	OR	97333	812199	Massage Therapists
Jul Orr Vocational Services	120 SW 4th St	Corvallis	OR	97333	561311	Employment Agencies & Opportunities
Stone, Lynette E	3600 NW Samaritan Dr	Corvallis	OR	97330	621330	Pharmacists
Enrich Health LLC	2955 NW Monterey Dr	Corvallis	OR	97330	621999	Health Services
Beckley, Ethan Hayes MD	NULL	Corvallis	OR	97330	621111	Physicians & Surgeons
Kelly Stepp-Financial Advisor, Ameriprise Financial Services, LLC	777 NE 2nd St	Corvallis	OR	97330	523940	Financial Advisory Services
Town & Country Animal Clinic	2621 NW 9th St	Corvallis	OR	97330	812910	Pet Services
He, Junfeng PHD	260 SW Madison Ave	Corvallis	OR	97333	621399	Acupuncture
Benton County Health Department	180 NW 5th St	Corvallis	OR	97330	923120	County Government-Public Health Programs
Willamette Valley Cancer Institute & Research Center	444 NW Elks Dr	Corvallis	OR	97330-3745	621111	Physicians' clinics
Oregon State University Office of Human Resources	236 Kerr Administration Bldg	Corvallis	OR	97331-8578	611310	Schools offering baccalaureate or graduate degrees
Hatch, Zach	1500 SW Jefferson Ave	Corvallis	OR	97331	621340	Physical Therapists
Whimsy Hill Gardens	1717 NW Grant Ave	Corvallis	OR	97330	712130	Gardens
Brown, Katy Jane DO	3615 NW Samaritan Dr	Corvallis	OR	97330	621111	Physicians & Surgeons
Corvallis Children's Clinic	1835 NW Kings Blvd	Corvallis	OR	97330-1907	621111	Physicians' clinics
Bazaar	2240 SW 3rd St	Corvallis	OR	97333	459510	Flea Markets
Electric Charging Station	205 NW 5th St	Corvallis	OR	97330	457120	Electric Charging Station
Benton County Dog Control	180 NW 5th St	Corvallis	OR	97330-4703	921120	Legislative assemblies

McDonald Upholstery	5240 NW Highway 99	Corvallis	OR	97330	811420	Upholsterers
Carmi Repairs & Remodels LLC	2305 SE Crystal Lake Dr	Corvallis	OR	97333-2016	811310	Commercial and industrial machinery and equipment restoration and support
Rainey, Jennifer, Gilman	444 NW Elks Dr	Corvallis	OR	97330	621399	Physicians Assistants
Guild Mortgage-Brianna Norlander	435 NW 5th St	Corvallis	OR	97330	522292	Real Estate Loans
Corvallis Radiology	938 NW Kings Blvd	Corvallis	OR	97330	621111	Physicians & Surgeons
Dollar Tree	2001 NW Circle Blvd	Corvallis	OR	97330-1314	455219	All Other General Merchandise Retailers
Jimenez, Daniel A	4455 NE Highway 20	Corvallis	OR	97330	624190	Counselors
Scrivens, Brian P DO	3600 NW Samaritan Dr	Corvallis	OR	97330	621111	Physicians & Surgeons
Benton County Historical	1400 NW Buchanan Ave	Corvallis	OR	97330	712110	Museums
AT&T Authorized Retailer	1705 NW 9th St	Corvallis	OR	97330-2100	517112	Wireless Telecommunications Carriers (except Satellite)
Citizens Bank	275 SW 3rd St	Corvallis	OR	97333-4648	522110	Commercial banks
B & R Auto Wrecking Co	3065 SE 3rd St	Corvallis	OR	97333	423140	Automobile Wrecking (Whls)
Hartman, Cherry	4948 SW Aster St	Corvallis	OR	97333	624190	Counselors
Williams, Stephen	1300 NW Harrison Blvd	Corvallis	OR	97330	624190	Counselors
Oregon State University Wood Science & Engineering College	119 Richardson Hall	Corvallis	OR	97331-8582	611310	Schools offering baccalaureate or graduate degrees
Camille, Trevor Scot	4455 NE Highway 20	Corvallis	OR	97330	624190	Counselors
Bloominati Cannabis Corp	240 SW Washington Ave	Corvallis	OR	97333	459991	Cannabis Dispensary
Memorial Union Concourse Gallery	Jefferson St	Corvallis	OR	97331-8592	611610	Fine Arts Schools
Aspire Design Salon	533 SW 4th St	Corvallis	OR	97333	812112	Beauty Salons
Electric Charging Station	360 SW Avery Ave	Corvallis	OR	97333	457120	Electric Charging Station
Jordan, Amanda	2635 NW Rolling Green Dr	Corvallis	OR	97330	621340	Physical Therapists
Sis Development Inc	808 NW Buchanan Ave	Corvallis	OR	97330	541614	Business Management Consultants
Creative Trail Designs, LLC	3434 NW Maxine Cir	Corvallis	OR	97330	237990	Heavy & Civil Engineering Construction
Furniture Exchange	210 NW 2nd St	Corvallis	OR	97330	459510	Furniture-Used
My Corvallis Dentist	2055 NW Grant Ave	Corvallis	OR	97330-4366	621210	Dentists' clinics
Carlin, Andrew, Pearce, PT	815 NW 9th St	Corvallis	OR	97330	621340	Physical Therapists
Bilby Chiropractic	970 NW Circle Blvd	Corvallis	OR	97330	621310	Chiropractors DC
Trench Line Excavation	33871 SE Eastgate Cir	Corvallis	OR	97333	237110	Water-Sewer Pipeline & Comms/Power Line
Willen, Ryan, DO	3600 NW Samaritan Dr	Corvallis	OR	97330	621111	Physicians & Surgeons
Steve Peterson	29414 SE Becker Dr	Corvallis	OR	97333	711510	Magicians
Rinehart, Abby Lynn	4455 NE Highway 20	Corvallis	OR	97330	624190	Counselors
Mumford House	1675 NW Division St	Corvallis	OR	97330	813311	Disability Services
Hodges, Holly Jo L MD	2300 NW Walnut Blvd	Corvallis	OR	97330	621111	Physicians & Surgeons
Lincoln School Health Center	121 SE Viewmont Ave	Corvallis	OR	97333-1968	621111	Physicians' clinics
Sugar J's LLC	134 SW 1st St	Corvallis	OR	97333-4720	722511	Full-Service Restaurants
Benton Soil & Water	136 SW Washington Ave	Corvallis	OR	97333	115112	Soil Conservation Service
Loranger, Austin	3600 NW Samaritan Dr	Corvallis	OR	97330	621111	Physicians & Surgeons
Samaritan Cardiology	3600 NW Samaritan Dr	Corvallis	OR	97330	621111	Physicians & Surgeons
Audiology Associates	1861 NW Kings Blvd	Corvallis	OR	97330	621340	Speech Pathologists
Postman, Rachael FNP	3517 NW Samaritan Dr	Corvallis	OR	97330	621399	Nurses-Practitioners
Research in Imaging	1144 NW Solar Pl	Corvallis	OR	97330	541910	Research Service
Corrim	8200 NW Chaparral Dr	Corvallis	OR	97330	813319	Non-Profit Organizations
Benton County-or	4500 SW Research Way	Corvallis	OR	97333-1093	921120	Legislative assemblies
Chintimini Senior & Community Center at Chintimini Park	2601 NW Tyler Ave	Corvallis	OR	97330	624120	Senior Citizens Service
Deeper Well Psychotherapy & Counseling, LLC	311 SW 2nd Street	Corvallis	OR	97333	621399	Psychologists
Kings Circle Assembly of God	2110 NW Circle Blvd	Corvallis	OR	97330-3902	813110	Religious societies
Shepherd of the Valley Lutheran Church	2650 NW Highland Dr	Corvallis	OR	97330	813110	Churches
St Vincent de Paul	501 NW 25th St	Corvallis	OR	97330	624210	Food Banks
Inet Realtors	525 SW 4th St	Corvallis	OR	97333	531210	Real Estate
Riha, Lori	685 NW 5th St	Corvallis	OR	97330	624190	Counselors
Pub	2115 NE Highway 20	Corvallis	OR	97330	722410	Bars
Perera, Jorge, DO	3600 NW Samaritan Dr	Corvallis	OR	97330	621111	Physicians & Surgeons
Coravllis Clinic	444 NW Elks Dr	Corvallis	OR	97330	621399	Psychologists
COUNTRY Financial	728 NW 4th St	Corvallis	OR	97330	524210	Insurance
Horning Farms Inc	27771 Horning Ln	Corvallis	OR	97333	111150	Corn
Benton County Law Library	559 NW Monroe Ave	Corvallis	OR	97330	519210	Libraries-Public

Samaritan Sleep Disorders Center	NULL	Corvallis	OR	97330	621999	Sleep Disorders-Diagnostic/Treatment
Webb, Colleen Sue	685 NW 5th St	Corvallis	OR	97330	624190	Counselors
Corvallis Dental Care	1799 NW Kings Blvd	Corvallis	OR	97330	621210	Dentists
Rest & Repair Massage Clinic	833 NW Buchanan Ave	Corvallis	OR	97330	812199	Massage Therapists
Bostwick, Jade, M	4455 NE Highway 20	Corvallis	OR	97330	624190	Counselors
Proprint	563 NW Monroe Ave	Corvallis	OR	97330	323111	Commercial Printing NEC (Mfrs)
Samaritan Rheumatology	3620 NW Samaritan Dr	Corvallis	OR	97330-4714	621111	Physicians' clinics
Oregon Ki Society	535 NW 4th St	Corvallis	OR	97330-6410	611620	Sports and Recreation Instruction
Corvallis Fire Department-Station 6	544 NW Lewisburg Ave	Corvallis	OR	97330-9603	922160	Fire Protection
Smith Christopher PA	2175 NW Professional Dr	Corvallis	OR	97330-3886	999990	Unclassified Establishments
Wilson Elementary School	2701 NW Satinwood St	Corvallis	OR	97330	611110	Schools
The Church of Jesus Christ of Latter-Day Saints	1205 NW Walnut Blvd	Corvallis	OR	97330-3638	813110	Religious societies
Walgreens Pharmacy Inside Bi-Mart	1555 SW 53rd St	Corvallis	OR	97333-2630	456110	Pharmacies and Drug Retailers
Stoneyburn Gallery	NULL	Corvallis	OR	NULL	322120	Card & Paper Finishing (Mfrs)
Samaritan Mental Health Family	3517 NW Samaritan Dr	Corvallis	OR	97330	621111	Physicians & Surgeons
Clara A Bozievich, MD, PC	971 NW Spruce Ave	Corvallis	OR	97330	621111	Physicians & Surgeons
Foss, Dawn A	815 NW 9th St	Corvallis	OR	97330	621340	Physical Therapists
Cardiovascular Consultants	3640 NW Samaritan Dr	Corvallis	OR	97330	621111	Physicians & Surgeons
Paeth, Molly, Marie	1650 SW 45th Pl	Corvallis	OR	97333	624190	Counselors
Heresco Chiropractic	408 NW 7th St	Corvallis	OR	97330	621310	Chiropractors DC
Hise Studio	127 NW 2nd St	Corvallis	OR	97330	541921	Photographers-Portrait
University Honda	2150 NW 9th St	Corvallis	OR	97330-1553	441110	New Car Dealerships
Bentley, Jeffery, Lee	3600 NW Samaritan Dr	Corvallis	OR	97330-3737	621399	Offices of All Other Miscellaneous Health Practitioners
Thayer Construction	5460 SW Philomath Blvd	Corvallis	OR	97333-2095	236115	New Single-Family Housing Construction (except Operative Builders)
Good Samaritan Regional Medical Center	3600 NW Samaritan Dr	Corvallis	OR	97330	622110	Hospitals
Paragon Realty	6300 SW Reservoir Ave	Corvallis	OR	97333	237210	Property Management-Commercial
Juicys Conscious Concessions	NULL	Corvallis	OR	NULL	711190	Concessionaires
The Corvallis Clinic	3680 NW Samaritan Dr	Corvallis	OR	97330	621391	Podiatrists
7-Eleven	746 NW Kings Blvd	Corvallis	OR	97330	445131	Convenience Stores
Le Patissier	956 NW Circle Blvd	Corvallis	OR	97330	722511	Restaurants
Samaritan Obstetrics & Gyn	3640 NW Samaritan Dr	Corvallis	OR	97330	621111	Physicians & Surgeons
Samaritan Health Service	3600 NW Samaritan Dr	Corvallis	OR	97330-3737	621111	Physicians' clinics
Smith, Angelo, Armani	845 SW 30th St	Corvallis	OR	97331	621399	Physicians Assistants
Wise, Heidi, Lynn	850 SW 26th St	Corvallis	OR	97331-8624	621340	Physical, occupational, speech therapists and audiogists' clinics
Investment Realty Inc	510 NW 3rd St	Corvallis	OR	97330	531210	Real Estate Investments
Find-A-Physician	444 NW Elks Dr	Corvallis	OR	97330	621999	Physicians & Surgeons Information Bureau
Blackledge Furniture Co	233 SW 2nd St	Corvallis	OR	97333	236118	Home Improvements
Gutierrez, Stephanie D PA	3620 NW Samaritan Dr	Corvallis	OR	97330	621399	Physicians Assistants
Wairiri, Loise W MD	3600 NW Samaritan Dr	Corvallis	OR	97330	621111	Physicians & Surgeons
Hughes, Dana, K	971 NW Spruce Ave	Corvallis	OR	97330	621340	Physical Therapists
Corvallis Broadband	561 NW Monroe Ave	Corvallis	OR	97330	518210	Data Processing, Hosting, and Related Services
Ncasi	720 SW 4th St	Corvallis	OR	97333	813319	Non-Profit Organizations
Presbyterian Preschool & Child	114 SW 8th St	Corvallis	OR	97333	624410	Child Care Service
Sankar, Lakshna, MD	3615 NW Samaritan Dr	Corvallis	OR	97330	621111	Physicians & Surgeons
Integrated Plant Protection Center	2040 Cordley Hall	Corvallis	OR	97331	611310	University-College Dept/Facility/Office
Bender, Leila, Clark, MD	938 NW Kings Blvd	Corvallis	OR	97330	621111	Physicians & Surgeons
Corvallis Star Nails & Spa	2081 NW Buchanan Ave	Corvallis	OR	97330	812113	Manicuring
Vincent, John, Theodore, MD	3079 NW Snowberry Pl	Corvallis	OR	97330	621111	Physicians & Surgeons
Small World School	1924 NW Division St	Corvallis	OR	97330	624410	Child Care Service
Becker, Pamela A	910 NW Kings Blvd	Corvallis	OR	97330	621330	Pharmacists
Servants Fellowship EFC	2435 NW Harrison Blvd	Corvallis	OR	97330	813110	Churches
Fields, Sandi, Lazette, MD	3680 NW Samaritan Dr	Corvallis	OR	97330	621111	Physicians & Surgeons
Smile Booth	420 NW 14th St	Corvallis	OR	97330	621210	Dentists
Jerry's Precision Muffler	828 NW Buchanan Ave	Corvallis	OR	97330	811114	Mufflers & Exhaust Systems-Engine
Cork & Bottle Shoppe	1875 NW 9th St	Corvallis	OR	97330	445320	Liquors-Retail
SNOWFOX	2335 NW Kings Blvd	Corvallis	OR	97330	722513	Food Service Kiosk

Remarkablearts	460 SW Madison Ave	Corvallis	OR	97333	459920	Art Galleries & Dealers
Red Hat Construction	560 SW B Ave	Corvallis	OR	97333	236115	General Contractors
U-Haul Neighborhood Dealer	1430 NW 9th St	Corvallis	OR	97330	532120	Truck Renting & Leasing
Erickson, Angela	4455 NE Highway 20	Corvallis	OR	97330	624190	Counselors
Magloire, Thamara, MD	3600 NW Samaritan Dr	Corvallis	OR	97330	621111	Physicians & Surgeons
County-Benton Human Resources	408 SW Monroe Ave	Corvallis	OR	97333	541612	Human Resource Consultants
Benton County	205 NW 5th St	Corvallis	OR	97330-4808	921190	Other General Government Support
Dar's Barber Shop	693 SW 15th St	Corvallis	OR	97333	812111	Barbers
Samaritan Orthopedics Sports Medicine & Rheumatology	3620 NW Samaritan Dr	Corvallis	OR	97330	621111	Physicians & Surgeons
Afternoon Toxicology Consulting	991 NE Kirsten Pl	Corvallis	OR	97330-6822	999990	Unclassified Establishments
Eastgate Business Center	33900 SE Eastgate Cir	Corvallis	OR	97333-2256	531120	Landlords of Nonresidential Buildings (except Miniwarehouses)
Ross, Dana	1005 NW 30th St	Corvallis	OR	97330	541690	Scientists-Consulting
Aspire Implants & Periodontics	2175 NW Professional Dr	Corvallis	OR	97330-3886	621210	Dentists' clinics
Front Line Ministries Inc	7920 NW Skillings Dr	Corvallis	OR	97330	813110	Religious Organizations
Allied Van Lines	155 SE Lilly Ave	Corvallis	OR	97333	484110	Movers
Huerta-Luna, Ileen	4455 NE Highway 20	Corvallis	OR	97330	621330	Social Workers
Harkness, Sara E DO	3600 NW Samaritan Dr	Corvallis	OR	97330-3737	621111	Physicians' clinics
Roberts, Tarah L PA	3600 NW Samaritan Dr	Corvallis	OR	97330	621399	Physicians Assistants
Applebee's Grill + Bar	1915 NE Four Acre St	Corvallis	OR	97330	722511	Restaurants
Superette Market & Deli	2531 NW Monroe Ave	Corvallis	OR	97330	445110	Grocers-Retail
Ornong, Deana Anela	4455 NE Highway 20	Corvallis	OR	97330	624190	Counselors
Shari's-Corvallis	1117 NW 9th St	Corvallis	OR	97330	722511	Restaurants
Harrower, Heather	845 SW 30th St	Corvallis	OR	97331	621340	Physical Therapists
Farmers Insurance-Michael Baughman	435 NW 5th St	Corvallis	OR	97330-6492	524210	Insurance Agencies and Brokerages
A1 Charlie's Towing Service	3444 SW 3rd St	Corvallis	OR	97333-9240	488410	Motor Vehicle Towing
Corvallis Bookkeeping Service	903 NW Beca Ave	Corvallis	OR	97330-4501	541219	Accountants' (except CPAs) services
Perez, Stevi N	4455 NE Highway 20	Corvallis	OR	97330	624190	Counselors
Roden, Holly Renee RN	4455 NE Highway 20	Corvallis	OR	97330	621399	Nurses-Registered RN
Mago, Aitofi G	4455 NE Highway 20	Corvallis	OR	97330	624190	Counselors
Dahlke, Tracee, Jon	320 SW 2nd St	Corvallis	OR	97333	621399	Nurses-Practitioners
Powell Construction	2025 SE 3rd St	Corvallis	OR	97333-1727	236115	New Single-Family Housing Construction (except Operative Builders)
Onami	NULL	Corvallis	OR	NULL	541720	Historical Research
Dr William Simonson	7777 NW Oxbow Dr	Corvallis	OR	97330	541199	Legal Services
Washington Street Liquor	575 SW Washington Ave	Corvallis	OR	97333	445320	Beer & Ale-Retail
Spectrum CPA	NULL	Corvallis	OR	NULL	541211	Accountants
Lubejko, Lauren, Anne	530 NW 27th St	Corvallis	OR	97330	621399	Physicians Assistants
Youtopia Skin Care LLC	929 NW Grant Ave	Corvallis	OR	97330	812112	Skin Treatments
Fiserv	4500 SW Research Way	Corvallis	OR	97333	518210	Data Processing Service
Ebert, Daniel, DO	5234 SW Philomath Blvd	Corvallis	OR	97333	621111	Physicians & Surgeons
Samaritan Internal Medicine	3521 NW Samaritan Dr	Corvallis	OR	97330	621111	Physicians & Surgeons
LibertyX Bitcoin ATM	503 SW 3rd St	Corvallis	OR	97333	523160	Virtual Currency Conversion Kiosk/ATM
The Corvallis Clinic	444 NW Elks Dr	Corvallis	OR	97330	621111	Physicians & Surgeons
Rosendahl, Nicolette, DO	3680 NW Samaritan Dr	Corvallis	OR	97330	621111	Physicians & Surgeons
Doster, Cassandra	4455 NE Highway 20	Corvallis	OR	97330	624190	Counselors
Odens, Tyler DPT	2350 NW Century Dr	Corvallis	OR	97330	621340	Physical Therapists
Beautiful Savior Lutheran Church	2605 NW 13th St	Corvallis	OR	97330	813110	Churches
Pageplus	NULL	Corvallis	OR	97330	492210	Local Messengers and Local Delivery
Hyde, Russell, W, DO	3600 NW Samaritan Dr	Corvallis	OR	97330-3737	621111	Physicians' clinics
Benton Center	757 NW Polk Ave	Corvallis	OR	97330-6379	611310	Schools offering baccalaureate or graduate degrees
Crystal Lake Storage	100 SE Crystal Lake Dr	Corvallis	OR	97333-1258	531130	Landlords of Miniwarehouses and Self-Storage Units
Upe LLC	4987 SW Roseberry St	Corvallis	OR	97333	999990	Nonclassified Establishments
Samaritan Cardiovascular Surgery	3600 NW Samaritan Dr	Corvallis	OR	97330-5472	621111	Physicians' clinics
SCORE Mentors Salem	922 NW Circle Blvd	Corvallis	OR	97330	926110	Federal Government-Economic Program Administration
Insights Now	2101 NE Jack London St	Corvallis	OR	97330	541613	Marketing Programs & Services
Bell, Jessica M	400 NW Walnut Blvd	Corvallis	OR	97330	621399	Physicians Assistants
OSU-Student Experience Center	2251 SW Jefferson Way	Corvallis	OR	97321	611310	University-College Dept/Facility/Office

FHC Faith, Hope, & Charity, Inc	460 SW Madison Ave	Corvallis	OR	97333	813319	Non-Profit Organizations
Copeland, Janet	3680 NW Samaritan Dr	Corvallis	OR	97330	621399	Dietitians
North Point Dental Group PC	2222 NW Lincoln Ave	Corvallis	OR	97330	621210	Dentists
Buck, Brie	4455 NE Highway 20	Corvallis	OR	97330	624190	Counselors
Chebbo, Ahmad, Nazih, MD	3600 NW Samaritan Dr	Corvallis	OR	97330	621111	Physicians & Surgeons
China Blue Restaurant	2307 NW 9th St	Corvallis	OR	97330	722511	Restaurants
Groom, Jeremiah	1975 SE Crystal Lake Dr	Corvallis	OR	97333	541690	Scientists-Consulting
Arby's	2503 NW 9th St	Corvallis	OR	97330	722511	Restaurants
Hamlin Consulting LLC	3830 NE Highway 20	Corvallis	OR	97330	541618	Consultants-Business NEC
Geomobile Innovations	456 SW Monroe Ave	Corvallis	OR	97333	519290	Information & Referral Svcs
Orsborn, Mollyann	2635 NW Rolling Green Dr	Corvallis	OR	97330	621340	Physical Therapists
Cisneros, Jon Joseph	444 NW Elks Dr	Corvallis	OR	97330	621399	Psychologists
House Call Pet Service LLC	NULL	Corvallis	OR	NULL	541940	Veterinarians
Brandis Family Holdings LLC	6300 SW Reservoir Ave	Corvallis	OR	97333	551112	Holding Companies (Non-Bank)
Professional Clothing Alterations	1341 NW Dixon St	Corvallis	OR	97330	459510	Childrens & Infants Wear-Used
Bayne, Tabitha	444 NW Elks Dr	Corvallis	OR	97330	621399	Physicians Assistants
Community Health Ctr-Benton	121 SE Viewmont Ave	Corvallis	OR	97333	621111	Physicians & Surgeons
Tunnel Radio	6435 Hyslop Rd	Corvallis	OR	97330	516110	Radio Stations & Broadcasting Companies
Max Command	370 SW Western Blvd	Corvallis	OR	97333	999990	Nonclassified Establishments
Knight, James, C, III MD	3600 NW Samaritan Dr	Corvallis	OR	97330-5472	621111	Physicians' clinics
Burgerville	2300 NW 9th St	Corvallis	OR	97330	722511	Restaurants
Ken Fisher Auto & Truck Repair Inc	2645 SE 3rd St	Corvallis	OR	97333	811111	Automobile Repairing & Service
Dig It Fencing LLC	NULL	Corvallis	OR	97330	423390	Fence (Whls)
Clodfelters Pub	1501 NW Monroe Ave	Corvallis	OR	97330	722511	Restaurants
Destroy the Box Designs LLC	561 NW Van Buren Ave	Corvallis	OR	97330	722511	Restaurants
Cardiopulmonary Medicine	3680 NW Samaritan Dr	Corvallis	OR	97330	621111	Physicians & Surgeons
Subaru of Corvallis	800 NW 5th St	Corvallis	OR	97330	441110	Automobile Dealers-New Cars
Cross Town Movers	NULL	Corvallis	OR	NULL	484110	Movers
Reader, Jordan Mark DO	3600 NW Samaritan Dr	Corvallis	OR	97330	621111	Physicians & Surgeons
Knights of Columbus	501 NW 25th St	Corvallis	OR	97330	813410	Fraternal Organizations
GNC	2317 NW Kings Blvd	Corvallis	OR	97330	456191	Vitamin & Food Supplements
Monte, Kenneth A DO	3600 NW Samaritan Dr	Corvallis	OR	97330	621111	Physicians & Surgeons
Woodstock's Pizza Parlor	1045 NW Kings Blvd	Corvallis	OR	97330	722511	Pizza
Cain, Ryan, Lee	441 NW Elks Dr	Corvallis	OR	97330	621399	Physicians Assistants
Plant Health Inc	5480 NW Belhaven Dr	Corvallis	OR	97330	541320	Landscape Designers
Corvallis Chamber of Commerce	420 NW 2nd St	Corvallis	OR	97330	813910	Chambers Of Commerce
Regional School of Ballet	120 SW 3rd St	Corvallis	OR	97333	711510	Entertainers
Forks & Corks Catering	1324 NW 9th St	Corvallis	OR	97330	722320	Caterers
Samaritan Internal Medicine	3521 NW Samaritan Dr	Corvallis	OR	97330	621111	Physicians & Surgeons
Best Western Corvallis	925 NW Garfield Ave	Corvallis	OR	97330-2115	721110	Lodging
Oak Craft Manufacturing	7269 NE Birch Ln	Corvallis	OR	97330	337122	Furniture-Designers & Custom Builders
Samaritan Neurosurgery	3615 NW Samaritan Dr	Corvallis	OR	97330	621111	Physicians & Surgeons
Dodge, Cleon N DO	3600 NW Samaritan Dr	Corvallis	OR	97330	621111	Physicians & Surgeons
Warnock, Tracy, Faith	4455 NE Highway 20	Corvallis	OR	97330	624190	Marriage & Family Counselors
St Clair, Justus	4455 NE Highway 20	Corvallis	OR	97330	624190	Counselors
Allio, Bryce A MD	444 NW Elks Dr	Corvallis	OR	97330	621111	Physicians & Surgeons
Oregon Game Project Challenge	990 NW Conifer Blvd	Corvallis	OR	97330	459120	Games & Game Supplies
Oregon Traveling Tours LLC	4494 NW Crocus Pl	Corvallis	OR	97330	561520	Tours-Operators & Promoters
Gehr-Seloover, Alia, A	530 NW 27th St	Corvallis	OR	97330	621330	Social Workers
Valley Eye Care	1505 NW Harrison Blvd	Corvallis	OR	97330	621320	Optometrists OD
Corvallis Physical Therapy	230 SW 3rd St	Corvallis	OR	97333	621340	Physical Therapists
Town & Country Realty	455 NW Tyler Ave	Corvallis	OR	97330	531210	Real Estate
Timberhill Tennis Club	2775 NW 29th St	Corvallis	OR	97330	713940	Tennis Courts-Private
American Chemical Society	Dept Of Chem 153 Gilbert Hall Osu	Corvallis	OR	97331	813410	Educational Associations
Watkins, Hope, Elisabeth	4455 NE Highway 20	Corvallis	OR	97330	624190	Counselors
Greenberry Industrial	2273 NW Professional Dr	Corvallis	OR	97330	332312	Steel-Structural (Mfrs)

Woessner, Emelyne M	260 SW Madison Ave	Corvallis	OR	97333	621399	Psychologists
9th St Salon & Spa	1746 NW 9th St	Corvallis	OR	97330	812112	Beauty Salons
McNeeley Mark Painting	2745 SE Thompson St	Corvallis	OR	97333	238320	Painters
McQuade, Cynthia Ann	2075 NW Grant Ave	Corvallis	OR	97330	621330	Social Workers
Hume, Rosemary I	4455 NE Highway 20	Corvallis	OR	97330	624190	Counselors
Troyer, Kirsti	3517 NW Samaritan Dr	Corvallis	OR	97330	621399	Dietitians
Audio Files	2517 NW 9th St	Corvallis	OR	97330	449210	Stereophonic & High Fidelity Equip-Dlrs
Lefay, Sydney, Marie, DO	3509 NW Samaritan Dr	Corvallis	OR	97330	621111	Physicians & Surgeons
Panda Express	2501 SW Jefferson Way	Corvallis	OR	97331-1101	722511	Full-Service Restaurants
Bottorff, Patrick	3600 NW Samaritan Dr	Corvallis	OR	97330	621111	Physicians & Surgeons
Benton Community Health Center	530 NW 27th St	Corvallis	OR	97330	621330	Social Workers
Jessica Walker Wyse-Movement Mortgage	2851 NW 9th St	Corvallis	OR	97330	522292	Real Estate Loans
Employment Division	545 SW 2nd St	Corvallis	OR	97333	624310	Government-Job Training/Voc Rehab Svcs
Samaritan Orthopedics Sports Medicine & Rheumatology	3620 NW Samaritan Dr	Corvallis	OR	97330-3785	621399	Offices of All Other Miscellaneous Health Practitioners
Van Tress, Jeremy, Jon	815 NW 9th St	Corvallis	OR	97330-6173	621330	Psychoanalysts' clinics (except MDs and Dos)
Wenger Construction LLC	7175 SW Philomath Blvd	Corvallis	OR	97333	237990	Construction Management
Stability Engineering Inc	777 NE 2nd St	Corvallis	OR	97330-6200	541330	Engineers' offices
Rubberstampmadness Inc	216 SW Madison Ave	Corvallis	OR	97333-4721	513120	Periodical Publishers
Mini Natural Farm	9035 NW Arboretum Rd	Corvallis	OR	97330	999990	Nonclassified Establishments
Ten Rivers Food Web Was Inc	NULL	Corvallis	OR	NULL	624190	Marriage & Family Counselors
Samaritan Gynecology & Surgical Associates	400 NW Walnut Blvd	Corvallis	OR	97330-3876	621111	Physicians' clinics
Xerox Business Solutions West	215 NW Jackson Ave	Corvallis	OR	97330	423420	Copying & Duplicating Machines & Supls
Agricultural Research Service Science	618 Kerr Administration Bldg	Corvallis	OR	97331-8565	926140	Regulation of Agricultural Marketing and Commodities
Moore, Jill M MD	444 NW Elks Dr	Corvallis	OR	97330	621111	Physicians & Surgeons
Albany Duplicate Bridge Club	6222 NW Survista Ave	Corvallis	OR	97330	813410	Clubs
Smaritian Plastic Reconstructive & Hand Surgery	966 NW Circle Blvd	Corvallis	OR	97330	621399	Nurses-Registered RN
Pro Works	517 SW 2nd St	Corvallis	OR	97333	541511	Software/Application/Platform Developers & Programmers
Corvallis Acupuncture & Functional Medicine, LLC	1760 SW 3rd St	Corvallis	OR	97333	621399	Acupuncture
Guiliano Lichy, Erin E DO	3600 NW Samaritan Dr	Corvallis	OR	97330-3737	621111	Physicians' clinics
Coinstar	590 NE Circle Blvd	Corvallis	OR	97330	541990	Coin & Bill Counting/Sorting Svc Kiosks
Oregon State University Foundation	4238 SW Research Way	Corvallis	OR	97333	541720	Foundation-Educ Philanthropic Research
Samaritan Orthopedics Sports Medicine & Rheumatology	3620 NW Samaritan Dr	Corvallis	OR	97330	621111	Physicians & Surgeons
Pro-Tech Alarm Sales & Service	NULL	Corvallis	OR	97330	423610	Security Control Equip & Systems-Whls
Northwest Health & Healing Center	999 NW Circle Blvd	Corvallis	OR	97330	621310	Chiropractors DC
Davis, Cynthia R	501 NW Elks Dr	Corvallis	OR	97330	621340	Physical Therapists
Corvallis Clinic the Corvallis	NULL	Corvallis	OR	97330	621111	Physicians' clinics
Copack	720 NE Granger Ave	Corvallis	OR	97330	999990	Nonclassified Establishments
White, Justin, Wayne	530 NW 27th St	Corvallis	OR	97330	624190	Counselors
Kelleher, Shannon R	530 NW 27th St	Corvallis	OR	97330	621330	Social Workers
Kirby, Amelia	4455 NE Highway 20	Corvallis	OR	97330	624190	Counselors
AmeriGas Propane Exchange	450 SW 3rd St	Corvallis	OR	97333	457210	Propane Tank Kiosks
Premier Systems Carpet	302 NE Plymouth Cir	Corvallis	OR	97330	561740	Carpet & Rug Cleaners
Coinstar	5270 SW Philomath Blvd	Corvallis	OR	97333	541990	Coin & Bill Counting/Sorting Svc Kiosks
Corvallis Family Medicine	2400 NW Kings Blvd	Corvallis	OR	97330	621399	Physicians Assistants
Kiefer Nissan of Corvallis	900 NW 4th St	Corvallis	OR	97330	441110	Automobile Dealers-New Cars
Corvallis Radiology	2314 NW Kings Blvd	Corvallis	OR	97330	621111	Physicians & Surgeons
Hendrickson, Mackenzie A	4455 NE Highway 20	Corvallis	OR	97330	624190	Counselors
Trimmer Engineering	2484 NW Maser Dr	Corvallis	OR	97330	541330	Engineers-Consulting
K9 Kountry Grooming	5280 NW Highway 99	Corvallis	OR	97330	812910	Pet Washing & Grooming
Hemophilia Foundation of Oregon	456 SW Monroe Ave	Corvallis	OR	97333-4781	541720	Sociology research and development (R&D)
Rylaarsdam, Andrew, David, DO	3600 NW Samaritan Dr	Corvallis	OR	97330	621111	Physicians & Surgeons
Rise Marshall Arts	1750 SW 3rd St	Corvallis	OR	97333	611620	Martial Arts Instruction
KeyMe	777 NW Kings Blvd	Corvallis	OR	97330	561622	Key Duplicating Service Kiosks
Hilberg, Beth, Alyne	426 NW 4th St	Corvallis	OR	97330	624190	Counselors
Smith Glass	544 SW 4th St	Corvallis	OR	97333	238130	Patio Doors-Suppliers & Installers
Santoni, Megan	845 SW 30th St	Corvallis	OR	97331	621399	Physicians Assistants

Fenton, Kayla, MD	3600 NW Samaritan Dr	Corvallis	OR	97330	621111	Physicians & Surgeons
Avis	1070 NE Circle Blvd	Corvallis	OR	97330-4241	532111	Car Rental Agencies
Tirado, Erica DO	3600 NW Samaritan Dr	Corvallis	OR	97330-3737	621111	Physicians' clinics
OnPoint Community Credit Union	777 NW Kings Blvd	Corvallis	OR	97330-5620	522130	Credit Unions
David Ispas Realtor-Town	455 NW Tyler Ave	Corvallis	OR	97330	531210	Real Estate
Blue Rhino	1555 SW 53rd St	Corvallis	OR	97333	457210	Propane Tank Kiosks
Thomas, Sara, Lee	2397 NW Kings Blvd	Corvallis	OR	97330	621399	Dietitians
Kutsch, Kristopher, Michael	4455 NE Highway 20	Corvallis	OR	97330	624190	Counselors
Eastwood, Alexis	4455 NE Highway 20	Corvallis	OR	97330	624190	Counselors
Osborn Aquatic Center	1940 NW Highland Dr	Corvallis	OR	97330	713940	Swimming Pools-Public
Vega, Jessica, Christine	3680 NW Samaritan Dr	Corvallis	OR	97330	621399	Physicians Assistants
Allann Bros Beanery Caf+	2541 NW Monroe Ave	Corvallis	OR	97330	722515	Coffee Shops
Farmers Insurance-Veronica Hennessey	620 NW Van Buren Ave	Corvallis	OR	97330-4846	524126	Property Insurance
Samatitam Medical Center	845 SW 30th St	Corvallis	OR	97331	621340	Physical Therapists
AmeriGas Cylinder Propane Refill	1245 SE 3rd St	Corvallis	OR	97333	457210	Gas-Propane-Refilling Stations
Lopez, Norma	4455 NE Highway 20	Corvallis	OR	97330	624190	Marriage & Family Counselors
Dairy Queen Grill & Chill	303 SW 3rd St	Corvallis	OR	97333-4626	722511	Full-Service Restaurants
Emerald National Laboratory	132 SW 4th St	Corvallis	OR	97333	541714	Laboratories
Macdow, Rebecca, OD	1597 SW 53rd St	Corvallis	OR	97333	621320	Optometrists OD
Holland Smith	2200 NW 9th St	Corvallis	OR	97330-1793	541110	Attorney Offices/Private Practices
Black Stone Physical Medicine	2314 NW Kings Blvd	Corvallis	OR	97330-3925	621511	Medical labs
Naegle, Helen T	3640 NW Samaritan Dr	Corvallis	OR	97330	621399	Nurses-Practitioners
Bob's Mirror & Glass	445 SW 2nd St	Corvallis	OR	97333-4445	449129	All Other Home Furnishings Retailers
Jacobs Engineering Group Inc	725 SW 26th St	Corvallis	OR	97331	541330	Engineers-Consulting
Corvallis School District 509J	1555 SW 35th St	Corvallis	OR	97333-1130	611110	Elementary, middle and high schools
Newhart, Bradley T PA	3600 NW Samaritan Dr	Corvallis	OR	97330	621399	Physicians Assistants
Samaritan Corvallis Mammography	3615 NW Samaritan Dr	Corvallis	OR	97330	621512	Diagnostic Imaging Centers
Mower Repair Guy	NULL	Corvallis	OR	97330	811411	Lawn Mowers-Sharpening & Repairing
McDonald's	300 NW 3rd St	Corvallis	OR	97330	722511	Restaurants
River Center	4000 SW Western Blvd	Corvallis	OR	97333	813110	Churches
Benton County Finance Department	4077 SW Research Way	Corvallis	OR	97333	921120	Government Offices-County
Wu, Erin	530 NW 27th St	Corvallis	OR	97330	621330	Pharmacists
Jackson, Bethany, D	530 NW 27th St	Corvallis	OR	97330	621399	Dental Hygienists
Meek, Tiffany	4455 NE Highway 20	Corvallis	OR	97330	624190	Counselors
Hanks, Kourtney, L	3680 NW Samaritan Dr	Corvallis	OR	97330	621399	Midwives
Upperleft	459 SW Madison Ave	Corvallis	OR	97333	425120	Maps-Publishers & Distrs (Whls)
Lock Pro	NULL	Corvallis	OR	NULL	561622	Locks & Locksmiths
Illuminailtions	3425 NE Canterbury Cir	Corvallis	OR	97330	812113	Manicuring
Claywell, Jordan N	4455 NE Highway 20	Corvallis	OR	97330	624190	Counselors
Stalmann, Courtney K	4455 NE Highway 20	Corvallis	OR	97330	624190	Counselors
Edwards, Renee NP	656 NW Mirador Pl	Corvallis	OR	97330	621399	Nurses-Practitioners
G & J Auto Center	355 NW 3rd St	Corvallis	OR	97330	811111	Automobile Repairing & Service
First Presbyterian Church	114 SW 8th St	Corvallis	OR	97333	813110	Churches
Legacy ATM of Oregon	3173 NW Foxtail Pl	Corvallis	OR	97330	423420	ATM Sales & Service (Whls)
Limbwalker Tree Care Co	NULL	Corvallis	OR	NULL	561730	Tree Service
Oregon State University Student Health Services	850 SW 26th St	Corvallis	OR	97331-8624	621111	Physicians' clinics
Winstead, Sydney	3600 NW Samaritan Dr	Corvallis	OR	97330	621340	Physical Therapists
Arredondo, Jose	4455 NE Highway 20	Corvallis	OR	97330	621330	Social Workers
Crowbar	214 SW 2nd St	Corvallis	OR	97333	722511	Restaurants
Adler, Benjamin A MD	4455 NE Highway 20	Corvallis	OR	97330	621111	Physicians & Surgeons
Samaritan Health Services	777 NW 9th St	Corvallis	OR	97330-6169	621111	Physicians' clinics
Chavira, Aaron M DO	3600 NW Samaritan Dr	Corvallis	OR	97330	621111	Physicians & Surgeons
Umpqua Bank	415 NW 3rd St	Corvallis	OR	97330	522110	Banks
Hassouneh, Samia DMD	142 SW 2nd St	Corvallis	OR	97333	621210	Dentists
Oregon Anesthesiology Group	3600 NW Samaritan Dr	Corvallis	OR	97330	621111	Physicians & Surgeons
U.S. Bank Branch	2501 SW Jefferson Way	Corvallis	OR	97331	522110	Banks

Alexander PTL LLC	560 SW B Ave	Corvallis	OR	97333	999990	Nonclassified Establishments
Pta Oregon Congress	110 SE Alexander Ave	Corvallis	OR	97333	813910	Associations
Perks Cleaning Service	4185 NW Walnut Pl	Corvallis	OR	97330	561720	Janitor Service
Samcare Express	990 NW Circle Blvd	Corvallis	OR	97330	621111	Physicians & Surgeons
Arnold, Bryce L DO	3600 NW Samaritan Dr	Corvallis	OR	97330	621111	Physicians & Surgeons
National Intramural Recreational	4185 SW Research Way	Corvallis	OR	97333	541690	Recreation Program Consultants
White, Sabrina C	4455 NE Highway 20	Corvallis	OR	97330	624190	Counselors
Paz, Julia, L, DO	3600 NW Samaritan Dr	Corvallis	OR	97330	621111	Physicians & Surgeons
Ball Studio	564 SW Adams Ave	Corvallis	OR	97333	541921	Photographers-Portrait
Taylor, Shaloma, Rose, CNM	2314 NW Kings Blvd	Corvallis	OR	97330	621399	Midwives
Translations.com Inc	127 SW 4th St	Corvallis	OR	97333-4711	541930	Language interpretation/translation services
Alpha Omega Computer Systems	1032 NW 36th St	Corvallis	OR	97330	449210	Computer & Equipment Dealers
Daryl B Downey MD	2075 NW Grant Ave	Corvallis	OR	97330	621111	Physicians & Surgeons
McDonald-Dunn Forest	NULL	Corvallis	OR	97331	712190	Nature Reserves
Arc of Benton County	928 NW Beca Ave	Corvallis	OR	97330	813319	Non-Profit Organizations
Herrick, Violet, Ann	455 NE Highway 20	Corvallis	OR	97330	624190	Counselors
Wan Wan Walkers	3930 NW Witham Hill Dr	Corvallis	OR	97330	999990	Nonclassified Establishments
Anslow, Nellyda M NP	3680 NW Samaritan Dr	Corvallis	OR	97330	621399	Nurses-Practitioners
Crider, Carly A DO	3521 NW Samaritan Dr	Corvallis	OR	97330	621111	Physicians & Surgeons
The Corvallis Clinic	3680 NW Samaritan Dr	Corvallis	OR	97330	621111	Physicians & Surgeons
Work Un Ltd	150 SW Monroe Ave	Corvallis	OR	97333-7229	513210	Software Publishers
Stoneybrook Senior Living	4650 SW Hollyhock Cir	Corvallis	OR	97333	623312	Residential Care Homes
Oregon Society of Radiologic	NULL	Corvallis	OR	NULL	999990	Nonclassified Establishments
Sarah Anderson-Wilk MSW	2005 NW Grant Ave	Corvallis	OR	97330	999990	Nonclassified Establishments
Gawn, Hailey M	4455 NE Highway 20	Corvallis	OR	97330	624190	Counselors
Judson's Plumbing Inc	939 NW Circle Blvd	Corvallis	OR	97330-1409	238220	Plumbing, Heating, and Air-Conditioning Contractors
Worsham, Myles	4455 NE Highway 20	Corvallis	OR	97330	624190	Counselors
Luczkiw, Laura	3680 NW Samaritan Dr	Corvallis	OR	97330	621399	Dietitians
Rogers, Lynn RN	530 NW 27th St	Corvallis	OR	97330	621399	Nurses-Registered RN
El Patron Mexican Restaurant	1110 NW 2nd St	Corvallis	OR	97330	722511	Restaurants
Luna Design & Construction	1709 NE Conifer Blvd	Corvallis	OR	97330	236115	Home Builders
Chippewa Kennel LLC	28304 Holder Ln	Corvallis	OR	97333	812910	Pet Boarding Sitting & Kennels
First Church of Christ Scientist	310 NW 16th St	Corvallis	OR	97330	813110	Churches
Evitts, Matthew, P, DO	1760 SW 3rd St	Corvallis	OR	97333	621111	Physicians & Surgeons
Dr Leslie Berman DC	2438 NW Professional Dr	Corvallis	OR	97330-3991	621310	Chiropractors' clinics
Stock Market	300 SW 4th St	Corvallis	OR	97333-4623	445131	Convenience Retailers
Golden Naga Martial Arts Center	857 SW Western Blvd	Corvallis	OR	97333	611620	Martial Arts Instruction
DISH Network	NULL	Corvallis	OR	97330	516120	Television-Cable & Catv
Corvallis Plumbing Inc	29000 Tampico Rd	Corvallis	OR	97330	238220	Plumbing Contractors
Batteries Plus Bulbs	1755 NW 9th St	Corvallis	OR	97330	441330	Batteries-Storage-Retail
Jeanne Smith & Associates	104 SW 2nd St	Corvallis	OR	97333	541110	Attorneys
Kaady Car Wash	1811 NW 9th St	Corvallis	OR	97330	811192	Car Washing & Polishing
Spinware	1869 NW 9th St	Corvallis	OR	97330	517112	Cellular Telephones (Services)
Fueled LLC	7276 SE Berg Dr	Corvallis	OR	97330	999990	Nonclassified Establishments
Rivas Taco Shod	360 NW 5th St	Corvallis	OR	97330	722511	Restaurants
Ogd Consulting PC	NULL	Corvallis	OR	97330	541330	Engineers-Geotechnical
Saif, Syed, Saad	3600 NW Samaritan Dr	Corvallis	OR	97330	621111	Physicians & Surgeons
Sara A Austin P C	2363 NW Grant Ave	Corvallis	OR	97330	621210	Dentists
The Bark Place Inc	6725 SW Philomath Blvd	Corvallis	OR	97333	327991	Cut Stone & Stone Products (Mfrs)
Cornerstone Associates Inc	1445 SE Crystal Lake Dr	Corvallis	OR	97333-1203	624120	Services for the Elderly and Persons with Disabilities
Corvallis Academy of Ballet	108 NW 2nd St	Corvallis	OR	97330	611610	Dancing Instruction
Jennifer Brown DO LLC	975 NW Spruce Ave	Corvallis	OR	97330	621111	Physicians & Surgeons
SS EQ Inc	NULL	Corvallis	OR	NULL	999990	Nonclassified Establishments
Long Realty LLC	33201 SE Peoria Rd	Corvallis	OR	97333	531210	Real Estate Management
Denning, Shannon, Lynne	4170 SW Research Way	Corvallis	OR	97333	624190	Counselors
Oak Vale Apartments	3930 NW Witham Hill Dr	Corvallis	OR	97330	531110	Apartments

Community Services Consortium	536 SW 2nd St	Corvallis	OR	97333	541990	Services NEC
Thai Express	1335 NW 9th St	Corvallis	OR	97330	722511	Restaurants
Geiger, Trevor, RN	3600 NW Samaritan Dr	Corvallis	OR	97330	621399	Nurses-Registered RN
Baumgartner, Natalie F	4455 NE Highway 20	Corvallis	OR	97330	624190	Counselors
Hazadapt, Inc	3200 SE Midvale Dr	Corvallis	OR	97333	519290	Information & Referral Svcs
Rogers, Thomas M ND	442 NW 4th St	Corvallis	OR	97330	621399	Physicians-Naturopathic
Beaver Pads	260 SW Madison Ave	Corvallis	OR	97333-4739	999990	Unclassified Establishments
Alvarado, Magnus	4455 NE Highway 20	Corvallis	OR	97330	624190	Counselors
Rybolt, Dawn	4455 NE Highway 20	Corvallis	OR	97330	621399	Nurses-Registered RN
Gienger, Daniel	4455 NE Highway 20	Corvallis	OR	97330	624190	Counselors
Willamette Woodworks Inc	7241 NW Madrone Way	Corvallis	OR	97330	238350	Woodworkers
S & J Corvallis, LLC	202 SW 1st St	Corvallis	OR	97333	541110	Attorneys
Amazon Locker	2501 SW Jefferson Way	Corvallis	OR	97331	541860	Mailing & Shipping Kiosks
Mistry Investments, LLC	5995 NE Elliott Cir	Corvallis	OR	97330	561621	Security Systems
Leupitzpest Control	NULL	Corvallis	OR	97330	561710	Pest Control
Fitness Over 50	6735 SW Country Club Dr	Corvallis	OR	97333-1987	713940	Gymnasium (gym)
American Dream Pizza	214 SW 2nd St	Corvallis	OR	97333	722511	Pizza
Superior Carpet Cleaning-Air	621 SW 11th St	Corvallis	OR	97333-4247	561740	Furniture cleaning services
Baguette	121 SW 3rd St	Corvallis	OR	97333	722511	Restaurants
Steve's Lock Pro	4001 SW Western Blvd	Corvallis	OR	97333	236118	Home Improvements
Willamette Investment Advisors	520 NW Oak Ave	Corvallis	OR	97330	523910	Investments
Uncommon Cabinetry Inc	6842 SW Plymouth Dr	Corvallis	OR	97333	337110	Cabinets-Manufacturers
Qigong Association of America	310 NW 5th St	Corvallis	OR	97330	812191	Health & Fitness Program Consultants
Sam's Station	1210 NW 29th St	Corvallis	OR	97330	445298	Coffee & Tea
Dorr, Taylor	4455 NE Highway 20	Corvallis	OR	97330	624190	Counselors
Summit Orthotics & Prosthetics	2851 NW 9th St	Corvallis	OR	97330-3898	456199	All Other Health and Personal Care Retailers
Stukey, Kiera, T	815 NW 9th St	Corvallis	OR	97330	621340	Physical Therapists
Muddy Creek Charter School	30252 Bellfountain Rd	Corvallis	OR	97333-9524	611110	Elementary, middle and high schools
Ravi Chikkalingaiah MD PC	3600 NW Samaritan Dr	Corvallis	OR	97330	621111	Physicians & Surgeons
Hina Collective	2517 NW 9th St	Corvallis	OR	97330	999990	Nonclassified Establishments
Simpson, Emma, MD	3600 NW Samaritan Dr	Corvallis	OR	97330	621111	Physicians & Surgeons
Hood Szivek, Pamela	1650 SW 45th Pl	Corvallis	OR	97333	621340	Physical Therapists
Sorenson, Jodi K NP	3680 NW Samaritan Dr	Corvallis	OR	97330	621399	Nurses-Practitioners
Benton Community Health Center	530 NW 27th St	Corvallis	OR	97330	621330	Social Workers
Padilla, Jariko, N	530 NW 27th St	Corvallis	OR	97330	624190	Counselors
Little Beavers Preschool	4940 NW Highway 99	Corvallis	OR	97330-9487	624410	Nursery schools
Sranna, Ramanjit K	4455 NE Highway 20	Corvallis	OR	97330	624190	Counselors
Timberhill Rentals LLC	3627 NW Oleander Pl	Corvallis	OR	97330	532310	Rental Service-Stores & Yards
Kimberley & Daniel Golletz	1300 NW Harrison Blvd	Corvallis	OR	97330	621399	Psychologists
Rotary International	NULL	Corvallis	OR	NULL	813410	Civic Organizations
Mid Valley Poker Inc	1750 SW 3rd St	Corvallis	OR	97333	999990	Nonclassified Establishments
Pavlosek, Libor, MD	3600 NW Samaritan Dr	Corvallis	OR	97330	621111	Physicians & Surgeons
Honey Comb Hair Salon	355 SW Madison Ave	Corvallis	OR	97333	812112	Beauty Salons
Custom Computer Services	1180 NW Overlook Dr	Corvallis	OR	97330	449210	Computer & Equipment Dealers
Wilt Farms	31567 Highway 99W	Corvallis	OR	97333	111998	Farms
Corvallis Clinic	2350 NW Century Dr	Corvallis	OR	97330-3495	621340	Physical, occupational, speech therapists and audiogists' clinics
Luca Corvallis LLC	4035 NE Fair Acres Dr	Corvallis	OR	97330	999990	Nonclassified Establishments
Grant Avenue Pre-School	1625 NW Grant Ave	Corvallis	OR	97330	624410	Schools-Pre-School/Kindergarten-Academic
Juniper Beauty	728 NW 4th St	Corvallis	OR	97330-6415	812112	Beauty Shops
Pin, Caitlyn	530 NW 27th St	Corvallis	OR	97330	624190	Marriage & Family Counselors
Crest Properties Inc	2604 NW Garryanna Dr	Corvallis	OR	97330	531110	Apartments
Backcountry Fly Fishing Guide	900 NW Kings Blvd	Corvallis	OR	97330	459110	Fishing Tackle-Dealers
CrossFit Train 97333	1780 SW 3rd St	Corvallis	OR	97333	713940	Health Clubs Studios & Gymnasiums
Oregon State Univ SCH of Chem Biological & Environ Engrng	103 Gleeson Hall	Corvallis	OR	97331	611310	University-College Dept/Facility/Office
Studio 311	215 SW 2nd St	Corvallis	OR	97333-4633	339910	Jewelry and Silverware Manufacturing(Unclassified)
Giles, Michael, Dean	456 SW Washington Ave	Corvallis	OR	97333	621340	Physical Therapists

A & S Accounting	316 SW Washington Ave	Corvallis	OR	97333-4406	541211	Accountants/CPAs offices/private accounting practices
Tezcan, Haluk, MD	501 NW Elks Dr	Corvallis	OR	97330	621111	Physicians & Surgeons
Corvallis Copy Center	905 NW Kings Blvd	Corvallis	OR	97330	561439	Copying & Duplicating Service
P K Furniture Repair & Refinishing	5270 NW Highway 99	Corvallis	OR	97330	811420	Furniture-Repairing & Refinishing
Heather Webster-Henry LMFT	260 SW Madison Ave	Corvallis	OR	97333-4739	621399	Offices of All Other Miscellaneous Health Practitioners
Ants on A Log Cafe	401 SW Jefferson Ave	Corvallis	OR	97333	445298	Coffee & Tea
Benton Bowmen Archery Club	NULL	Corvallis	OR	NULL	459110	Archery Equipment & Supplies
Womack, Mialee	3509 NW Samaritan Dr	Corvallis	OR	97330	621330	Social Workers
Lissman, Thomas, L, MD	3509 NW Samaritan Dr	Corvallis	OR	97330	621111	Physicians & Surgeons
Mitchell, Dara B MD	3509 NW Samaritan Dr	Corvallis	OR	97330	621111	Physicians & Surgeons
Oregon State University Alumni Association	204 CH2M Hill Alumni Ctr	Corvallis	OR	97331	813410	Universities/Colleges-Alumni Assn/Club
The Corvallis Clinic	444 NW Elks Dr	Corvallis	OR	97330	621111	Physicians & Surgeons
Dennis-Walker, Tayah, Alexis	4455 NE Highway 20	Corvallis	OR	97330	624190	Counselors
NG, Janet	3517 NW Samaritan Dr	Corvallis	OR	97330	621399	Psychologists
Monroe Avenue Dental Care	853 NW Monroe Ave	Corvallis	OR	97330-6352	621210	Dentists' clinics
Renaissance Code Development	310 NW 5th St	Corvallis	OR	97330	541511	Software/Application/Platform Developers & Programmers
Crevola, Amy Ruth	980 NW Spruce Ave	Corvallis	OR	97330	624190	Counselors
Griffo Brothers Ironmonger Works	744 NW 9th St	Corvallis	OR	97330-6139	811111	Car repair shops
Barber, Erin, DMD	1769 NW Kings Blvd	Corvallis	OR	97330	621210	Dentists
Ransom, Laurel	1650 SW 45th Pl	Corvallis	OR	97333	624190	Counselors
Silbernagel, Olivia G	4455 NE Highway 20	Corvallis	OR	97330	624190	Counselors
Local Boyz Hawaiian Cafe	1425 NW Monroe Ave	Corvallis	OR	97330	722511	Restaurants
Zinkus Consulting Group	2229 NW Kinderman Dr	Corvallis	OR	97330	541618	Consultants-Business NEC
Cochran, Raymond J	4455 NE Highway 20	Corvallis	OR	97330	624190	Counselors
Chameleon Communications Inc	1000 NE Circle Blvd	Corvallis	OR	97330	517810	Communications Services NEC
Samaritan Mental Health Family	3517 NW Samaritan Dr	Corvallis	OR	97330	621111	Physicians & Surgeons
Wolpoe, Matthew, E, MD	3600 NW Samaritan Dr	Corvallis	OR	97330	621111	Physicians & Surgeons
Enoch-Wysham, Bryce, William	4455 NE Highway 20	Corvallis	OR	97330	621330	Social Workers
Soriano, Katrina, MD	3600 NW Samaritan Dr	Corvallis	OR	97330	621111	Physicians & Surgeons
Corvallis Manner	160 NE Conifer Blvd	Corvallis	OR	97330	621340	Physical Therapists
Top Dawg Painting Co	NULL	Corvallis	OR	97330	238320	Painters
College of Public Health and Human Science	160 SW 26th St	Corvallis	OR	97331-8618	621999	Miscellaneous health care providers
Animal Crackers Pet Supply	949 NW Kings Blvd	Corvallis	OR	97330-2504	459910	Pet and Pet Supplies Retailers
Hart, Ryushin	865 NW Reiman St	Corvallis	OR	97330	624190	Counselors
Advantage Accounting LLC	260 SW Madison Ave	Corvallis	OR	97333-4739	541219	Accountants' (except CPAs) services
Schumacher, Shawn D MD	3600 NW Samaritan Dr	Corvallis	OR	97330	621111	Physicians & Surgeons
Canvas Enclosures Now	2511 NW 9th St	Corvallis	OR	97330-1536	236118	Residential Remodeling Contractors
Estupinian, Edwar J	139 SW 3rd St	Corvallis	OR	97333	624190	Counselors
Brinckerhoff, Tatiana, Zupekan, MD	777 NW 9th St	Corvallis	OR	97330-6169	621111	Physicians' clinics
David Evans & Associates	1128 NE 2nd St	Corvallis	OR	97330	541330	Engineers-Consulting
Superior Lawn Care	NULL	Corvallis	OR	97330	561730	Lawn & Grounds Maintenance
Samaritan Surgical Specialists	3615 NW Samaritan Dr	Corvallis	OR	97330	621111	Physicians & Surgeons
Olson, Jennifer MD	3509 NW Samaritan Dr	Corvallis	OR	97330	621111	Physicians & Surgeons
Benton Soil & Water Conservation District	136 SW Washington Ave	Corvallis	OR	97333	999990	Federal Government Contractors
Good Samaritan Regional Medical Center	3600 NW Samaritan Dr	Corvallis	OR	97330	621111	Physicians & Surgeons
Hang' N Healthy	211 SW 2nd St	Corvallis	OR	97333	621999	Health Services
Ueng, Timothy MD	5234 SW Philomath Blvd	Corvallis	OR	97333	621111	Physicians & Surgeons
National Society of the Daughters of the American Revolution	2780 NW 29th St	Corvallis	OR	97330	813410	Fraternal Organizations
Davis, Bridgett M	1760 SW 3rd St	Corvallis	OR	97333	624190	Counselors
Tomlinson, Sara	845 SW 30th St	Corvallis	OR	97331	621340	Physical Therapists
Spitz, Aleysa D	4455 NE Highway 20	Corvallis	OR	97330	624190	Counselors
Geomobile Innovations Inc	2006 NW Brownl	Corvallis	OR	97330	513210	Software/Application/Platform Publishing
AMC CLASSIC Corvallis 12	750 NE Circle Blvd	Corvallis	OR	97330-4207	512131	Cinemas
Samaritan Neurosurgery	3615 NW Samaritan Dr	Corvallis	OR	97330	621111	Physicians & Surgeons
Barros, Fiona, Justine H	4455 NE Highway 20	Corvallis	OR	97330	624190	Counselors
The Red Fox Cafe	2305 NW Monroe Ave	Corvallis	OR	97330	722511	Restaurants

Oregon State University Press	102 Adams Hall	Corvallis	OR	97331	513120	Periodicals-Publishing & Printing (Mfrs)
South Corvallis Food Bank	1800 SW 3rd St	Corvallis	OR	97333	624210	Food Banks
Gale Technologies LLC	223 SW 8th St	Corvallis	OR	97333-4544	541511	Computer Programming and Software Development Services
Merle Norman Cosmetic Studio	922 NW Circle Blvd	Corvallis	OR	97330	456120	Cosmetics & Perfumes-Retail
Zion Lutheran School	2800 NW Tyler Ave	Corvallis	OR	97330	611110	Schools
Market of Choice	922 NW Circle Blvd	Corvallis	OR	97330	445110	Grocers-Retail
Williams, Michaela	996 NW Circle Blvd	Corvallis	OR	97330	621399	Physicians Assistants
Corvallis Sport & Spine Physical Therapy	2635 NW Rolling Green Dr	Corvallis	OR	97330	621340	Physical Therapists
Heilig Misfeldt & Armstrong	310 NW 7th St	Corvallis	OR	97330	541110	Attorneys
Corvallis Clinic	2350 NW Century Dr	Corvallis	OR	97330	621111	Physicians & Surgeons
Vineyard Mountain Park & Recreation District	1420 NW Worden Cir	Corvallis	OR	97330	111332	Vineyards
Neumann, Kaylee A	4455 NE Highway 20	Corvallis	OR	97330	624190	Counselors
Budd, Kara, Diane Rae	4455 NE Highway 20	Corvallis	OR	97330	624190	Counselors
Gentle Dental Corvallis	1830 NW 9th St	Corvallis	OR	97330	621210	Dentists
UPS Drop Box	2396 NW Kings Blvd	Corvallis	OR	97330	541860	Mailing & Shipping Kiosks
Pacifica Coffee Ltd	NULL	Corvallis	OR	NULL	424490	Coffee & Tea-Wholesale
Olsen, Jessica L	4455 NE Highway 20	Corvallis	OR	97330	624190	Counselors
Pratzner Dinsm, Donna Lee	530 NW 27th St	Corvallis	OR	97330	624190	Counselors
Community Outreach, Inc.	865 NW Reiman St	Corvallis	OR	97330	531311	Housing Authorities
E & S Environmental Chemistry Inc	2161 NW Fillmore Ave	Corvallis	OR	97330	541620	Environmental Consulting Services
Revolve	103 SW 2nd St	Corvallis	OR	97333	459510	Consignment Shops
O'Daniel, Annmarie	230 SW 3rd St	Corvallis	OR	97333	624190	Counselors
Mercer, Kent J PAC	3680 NW Samaritan Dr	Corvallis	OR	97330	621399	Physicians Assistants
Halcyon Painting	116 NW 3rd St	Corvallis	OR	97330	238320	Painters
Beaver Plumbing & Heating Inc	946 NW Circle Blvd	Corvallis	OR	97330	238220	Plumbing Contractors
John's Automotive Repair	611 SW 3rd St	Corvallis	OR	97333	811111	Automobile Repairing & Service
Jones, Amanda	3600 NW Samaritan Dr	Corvallis	OR	97330	621330	Pharmacists
Corvallis Sport & Spine	2101 NW Professional Dr	Corvallis	OR	97330	621340	Physical Therapists
Spaeth Lumber-Corvallis, Oregon	1585 NW 9th St	Corvallis	OR	97330	444110	Building Materials
M & H Well Drilling	7235 NW Appaloosa Ln	Corvallis	OR	97330	237110	Drilling & Boring Contractors
Masenko LLC	5610 SW Redtop Pl	Corvallis	OR	97333	999990	Nonclassified Establishments
Northwest Alliance For Computational Science & Engineering	0 Oregon State University	Corvallis	OR	97331-8506	541330	Engineers' offices
Jacobs Engineering Group Inc	1100 NE Circle Blvd	Corvallis	OR	97330	541330	Engineers-Consulting
Field, Lisa RN	1650 SW 45th Pl	Corvallis	OR	97333	621399	Nurses-Registered RN
Pill Box Health Center Pharmacy	906 NW Kings Blvd	Corvallis	OR	97330	456110	Pharmacies
Bagley, Alexander	501 NW Elks Dr	Corvallis	OR	97330	621111	Physicians & Surgeons
Nunez, Elijah, Matthew	4455 NE Highway 20	Corvallis	OR	97330	624190	Counselors
Law Offices of Kara Daley	1717 NW Grant Ave	Corvallis	OR	97330	541199	Bankruptcy Service
Wilson Motors	1105 NW 5th St	Corvallis	OR	97330-6209	441110	New Car Dealerships
Nepal, Shristi, MD	3600 NW Samaritan Dr	Corvallis	OR	97330	621111	Physicians & Surgeons
Core Vitality Clinic	650 SW 3rd St	Corvallis	OR	97333	621111	Physicians & Surgeons
Samaritan Mental Health Family Center	3517 NW Samaritan Dr	Corvallis	OR	97330	621111	Physicians & Surgeons
Bergh, Joshua	3680 NW Samaritan Dr	Corvallis	OR	97330	621399	Physicians Assistants
University Inn Corvallis	350 SW 4th St	Corvallis	OR	97333-4623	721110	Lodging
Staggs, Jesse W PA	3615 NW Samaritan Dr	Corvallis	OR	97330	621399	Physicians Assistants
Tepperman, Adrian	1300 NW Harrison Blvd	Corvallis	OR	97330	624190	Counselors
King Biscuit	2830 NE Garden Ave	Corvallis	OR	97330	722511	Restaurants
Electrosep Inc	33900 SE Eastgate Cir	Corvallis	OR	97333-2256	541330	Engineers' offices
Therapy With Cindy	3140 SW Chintimini Ave	Corvallis	OR	97333	624190	Marriage & Family Counselors
Alumni Association	725 SW 26th St	Corvallis	OR	97331	813910	Associations
Iparraguirre, Whitney	4455 NE Highway 20	Corvallis	OR	97330	624190	Counselors
Andrea, Tyler, Marcus, DO	3615 NW Samaritan Dr	Corvallis	OR	97330	621111	Physicians & Surgeons
Broadleaf Architecture	534 NW 4th St	Corvallis	OR	97330	541310	Architects
Rosenberger, Sarah, Michelle	530 NW 27th St	Corvallis	OR	97330	624190	Counselors
Gruenhagen, Nathan, MD	3600 NW Samaritan Dr	Corvallis	OR	97330	621111	Physicians & Surgeons
Carr, Jules, Rain	4455 NE Highway 20	Corvallis	OR	97330	624190	Counselors

Samaritan Urology	990 NW Circle Blvd	Corvallis	OR	97330	621111	Physicians & Surgeons
Ofelt, Danika G	922 NW Circle Blvd	Corvallis	OR	97330	621399	Dietitians
Benton County	530 NW 27th St	Corvallis	OR	97330	923120	Public Health Programs Administration
Berry, Holly, Marie	685 NW 5th St	Corvallis	OR	97330	621330	Social Workers
Kohler Design	1750 SW 3rd St	Corvallis	OR	97333	333310	Machinery-Specially Designed & Built
Corvallis Sewing & Vacuum Center	920 NW 9th St	Corvallis	OR	97330	449210	Vacuum Cleaners-Household-Dealers
Vaiau I, Lisa A	4455 NE Highway 20	Corvallis	OR	97330	624190	Counselors
Corvallis Oregon Fire Department-Corvallis Rural Fire Protec	400 NW Harrison Blvd	Corvallis	OR	97330	922160	Fire Departments
Oregon State University Electric	110 SW Park Ter	Corvallis	OR	97331	238210	Electric Contractors
Samaritan Orthopedics Sports Medicine & Rheumatology	3620 NW Samaritan Dr	Corvallis	OR	97330	621111	Physicians & Surgeons
2 Towns Ciderhouse/Traditions	1749 SW Airport Ave	Corvallis	OR	97333	999990	Nonclassified Establishments
Westminster Presbyterian Church	865 NW Harman Ln	Corvallis	OR	97330	813110	Churches
Johnson, Taylor, Scott, DO	5234 SW Philomath Blvd	Corvallis	OR	97333	621111	Physicians & Surgeons
Sheriffs Foundation	180 NW 5th St	Corvallis	OR	97330	922120	Sheriff
Creative Carpentry	2200 NW Elmwood Dr	Corvallis	OR	97330	238350	Carpenters
Dutch Bros Coffee	1855 SE 3rd St	Corvallis	OR	97333-1729	722515	Snack & Nonalcoholic Beverage Bars
Investors Research Institute Inc	25945 SW Airport Ave	Corvallis	OR	97333-9349	523940	Portfolio Management and Investment Advice
Gerlach, Matthew E DPT	2635 NW Rolling Green Dr	Corvallis	OR	97330	621340	Physical Therapists
Chiappone, Kevin	990 NW Circle Blvd	Corvallis	OR	97330	621399	Physicians Assistants
Duong, Hanh MD	3600 NW Samaritan Dr	Corvallis	OR	97330	621111	Physicians & Surgeons
Wetzel, Blake R	4455 NE Highway 20	Corvallis	OR	97330	624190	Counselors
Kimhoa Kitchen	1875 NW Circle Blvd	Corvallis	OR	97330	722511	Restaurants
Hughes, Sara	4455 NE Highway 20	Corvallis	OR	97330	624190	Counselors
Verhoogen Odde, Lise Anne	887 NW Grant Ave	Corvallis	OR	97330	624190	Counselors
Lambda Chi Alpha Fraternity	1015 NW Monroe Ave	Corvallis	OR	97330	813410	Fraternal Organizations
Grocery Outlet	1755 NW 9th St	Corvallis	OR	97330-2298	445110	Grocery Stores and Supermarkets
Marilyn Slizeski, LPC	4185 SW Research Way	Corvallis	OR	97333	622210	Mental Health Services
Trillium Family Services	4455 NE Highway 20	Corvallis	OR	97330	621111	Physicians & Surgeons
Corvallis Municipal Court	560 SW Madison Ave	Corvallis	OR	97333	922110	City Government-Courts
Samaritan Health Service	3600 NW Samaritan Dr	Corvallis	OR	97330	621111	Physicians & Surgeons
Dinger, James, D, DMD	853 NW Monroe Ave	Corvallis	OR	97330	621210	Dentists
Meeker Jody PC	310 NW 5th St	Corvallis	OR	97330	541110	Attorneys
Corvallis Community Band	1150 NW Oak Ave	Corvallis	OR	97330-1404	711410	Talent agents and agencies
Lamer, Chad R DC	2721 NW 9th St	Corvallis	OR	97330	621310	Chiropractors DC
Nguyen, Tina	3521 NW Samaritan Dr	Corvallis	OR	97330	621330	Pharmacists
Law Offices of Robert Mauger	310 NW 5th St	Corvallis	OR	97330	541110	Attorneys
Vanguard Realty Group	2851 NW 9th St	Corvallis	OR	97330	531210	Real Estate
Schlundt, Maximillian	4455 NE Highway 20	Corvallis	OR	97330	624190	Counselors
Donald L Klaus Insurance Service	761 NW Harrison Blvd	Corvallis	OR	97330	524210	Insurance
Greg Giles Insurance	2613 SW Brooklane Dr	Corvallis	OR	97333	524210	Insurance
Reyes Rua, Janet, Guadalupe	260 SW Madison Ave	Corvallis	OR	97333	624190	Marriage & Family Counselors
Design Craft LLC	NULL	Corvallis	OR	NULL	531210	Real Estate
Chew on This Inc	949 NW Kings Blvd	Corvallis	OR	97330	459910	Pet Supplies & Foods-Retail
Blue Sun	887 NW Grant Ave	Corvallis	OR	97330	541612	Personnel Consultants
Anderson Neurological Pain Solutions LLC	2211 NW Professional Dr	Corvallis	OR	97330	621111	Physicians & Surgeons
Cavagnaro, Christopher, Thomas	1555 SW 35th St	Corvallis	OR	97333	624190	Counselors
Coinstar	1840 NW 9th St	Corvallis	OR	97330	541990	Coin & Bill Counting/Sorting Svc Kiosks
Corvallis Clinic Continence	3680 NW Samaritan Dr	Corvallis	OR	97330	621111	Physicians & Surgeons
Oregon Quality Gutters LLC	5700 SW Reservoir Ave	Corvallis	OR	97333	238160	Gutters & Downspouts
Pathfinder Travel	963 NW Spruce Ave	Corvallis	OR	97330	561510	Travel Agencies & Bureaus
Crash Security	NULL	Corvallis	OR	97330	423610	Security Control Equip & Systems-Whls
Cano-Young, Christina M	426 NW 4th St	Corvallis	OR	97330	624190	Counselors
The Corvallis Clinic	444 NW Elks Dr	Corvallis	OR	97330	621111	Physicians & Surgeons
Sport Clips	1327 NW 9th St	Corvallis	OR	97330	812111	Barbers
Majeed, Ammara MD	3600 NW Samaritan Dr	Corvallis	OR	97330	621111	Physicians & Surgeons
Electric Charging Station	220 SW Jefferson Ave	Corvallis	OR	97333	457120	Electric Charging Station

Heying-Sulliva, Sophia B	4455 NE Highway 20	Corvallis	OR	97330	624190	Counselors
McKelvey, Robin, MD	3680 NW Samaritan Dr	Corvallis	OR	97330	621111	Physicians & Surgeons
U.S. Bank Branch	375 NW Monroe Ave	Corvallis	OR	97330	522110	Banks
Samaritan Internal Medicine	3521 NW Samaritan Dr	Corvallis	OR	97330-4744	621111	Physicians' clinics
Coca-Cola Airport-Og49	29216 Lakeside Dr	Corvallis	OR	97333	488119	Airports
Edelweiss Cakes	713 NW 36th St	Corvallis	OR	97330	311811	Bakers-Retail
Pedersen, Megan RN	3600 NW Samaritan Dr	Corvallis	OR	97330	621399	Nurses-Registered RN
Timberhill Foot Clinic	2440 NW Professional Dr	Corvallis	OR	97330	621391	Podiatrists
Memco LLC	33844 SE White Oak Rd	Corvallis	OR	97333	561990	Business Services NEC
Samaritan Neurosurgery	3615 NW Samaritan Dr	Corvallis	OR	97330	621111	Physicians & Surgeons
Rodriguez, Cynthia NP	3680 NW Samaritan Dr	Corvallis	OR	97330	621399	Nurses-Practitioners
Lupe's LLC	2047 NW Monroe Ave	Corvallis	OR	97330	722511	Restaurants
Pta Oregon Congress	750 NW 18th St	Corvallis	OR	97330	813910	Associations
Cookies Corvallis	255 SW Madison Ave	Corvallis	OR	97333	459991	Cannabis Dispensary
Benco NW Sycamore	982 NW Sycamore Ave	Corvallis	OR	97330	624310	Cognitive Disability-Dev Disability Svcs
Burnett, Jennifer	3600 NW Samaritan Dr	Corvallis	OR	97330	621399	Dietitians
Mo's Maintenance, LLC	2923 NE Conser St	Corvallis	OR	97330-6816	236220	Commercial and Institutional Building Construction
La Familia Media West LLC	460 SW Madison Ave	Corvallis	OR	97333	999990	Nonclassified Establishments
Corvallis Childrens Clinic	1835 NW Kings Blvd	Corvallis	OR	97330	621111	Physicians & Surgeons
Corvallis Fire Department-Station 1	400 NW Harrison Blvd	Corvallis	OR	97330-4816	922160	Fire Protection
Aye, Myo, Sabai, MD	3600 NW Samaritan Dr	Corvallis	OR	97330-3737	621111	Physicians' clinics
Samaritan Gynecology-Surgcl	400 NW Walnut Blvd	Corvallis	OR	97330	621111	Physicians & Surgeons
Elizabeth Irish-CMG Financial MTG Loan Officer Nmls# 1065413	402 NW 5th St	Corvallis	OR	97330	522292	Real Estate Loans
Middendorf, Katharine PHD	3509 NW Samaritan Dr	Corvallis	OR	97330	621399	Psychologists
First Alternative Natural Foods	2855 NW Grant Ave	Corvallis	OR	97330	424440	Eggs (Whls)
Welch Brodie L AC	534 NW 4th St	Corvallis	OR	97330	999990	Nonclassified Establishments
Oregon State University SCH-Electrical Engineering & Compute	1148 Kelley Engineering	Corvallis	OR	97331	611310	Engineering Schools
Funderburg, Linda G MD	3600 NW Samaritan Hospital	Corvallis	OR	97339	621111	Physicians & Surgeons
Taco Bell	2235 NW 9th St	Corvallis	OR	97330-1556	722511	Full-Service Restaurants
Corvallis Pedicab	2510 SE Powell Pl	Corvallis	OR	97333	711510	Entertainers
The Corvallis Clinic	444 NW Elks Dr	Corvallis	OR	97330	621111	Physicians & Surgeons
Bridges Enterprise Lic Quest Vocatational Progr	149 NW Lewisburg Ave	Corvallis	OR	97330	622210	Mental Health Services
Samaritan Surgical Specialists	3615 NW Samaritan Dr	Corvallis	OR	97330	621111	Physicians & Surgeons
Cardtap Systems LLC	725 SW 13th St	Corvallis	OR	97333	999990	Nonclassified Establishments
Corvallis Family Medicine	2400 NW Kings Blvd	Corvallis	OR	97330	621111	Physicians & Surgeons
PBM Supply & Manufacturing Inc	2660 SW 3rd St	Corvallis	OR	97333	455219	General Merchandise-Retail
Sautter, Robert T MD	3600 NW Samaritan Dr	Corvallis	OR	97330	621111	Physicians & Surgeons
Samaritan Surgical Specialists	3615 NW Samaritan Dr	Corvallis	OR	97330-3771	621111	Physicians' clinics
Starbucks	2305 NW Kings Blvd	Corvallis	OR	97330	722515	Coffee Shops
Beaver Sports Medicine	1128 NE 2nd St	Corvallis	OR	97330	621111	Physicians & Surgeons
Adapa, Prathyush, Sai, DO	3600 NW Samaritan Dr	Corvallis	OR	97330	621111	Physicians & Surgeons
10 D Technologies	NULL	Corvallis	OR	97333	423690	Telecommunication Equip/Syst-Whls/Mfrs
Food Science & Tech Department	100 Wiegand Hall	Corvallis	OR	97331	611310	University-College Dept/Facility/Office
Gomez, Danielle MD	3600 NW Samaritan Dr	Corvallis	OR	97330	621111	Physicians & Surgeons
Williams, Shanon, DPT	845 SW 30th St	Corvallis	OR	97331	621340	Physical Therapists
Crossroads	2555 NW Highland Dr	Corvallis	OR	97330	813110	Churches
Goldner, Alexander M PA	201 Plageman Bldg	Corvallis	OR	97331-8567	621399	Offices of All Other Miscellaneous Health Practitioners
Safeway Pharmacy	590 NE Circle Blvd	Corvallis	OR	97330	456110	Pharmacies
Allen Mike & Associates	410 NW Walnut Blvd	Corvallis	OR	97330	999990	Nonclassified Establishments
Sharon's Cafe	1894 SW 3rd St	Corvallis	OR	97333	445298	Coffee & Tea
Corvallis Radiology	938 NW Kings Blvd	Corvallis	OR	97330	621111	Physicians & Surgeons
Smylie, Alicia	4455 NE Highway 20	Corvallis	OR	97330	624190	Counselors
Acme Counseling LLC	310 NW 5th St	Corvallis	OR	97330	813319	Alcoholism Information & Treatment Ctrs
Acupuncture Ecology	370 SW Western Blvd	Corvallis	OR	97333-4378	621399	Offices of All Other Miscellaneous Health Practitioners
Mater Limited	101 SW Western Blvd	Corvallis	OR	97333	115310	Foresters-Consulting
Oregon State University-Memorial Union Business Offices	2501 SW Jefferson Way	Corvallis	OR	97331	561990	Business Services NEC

1335 North Apartments	1335 NW Kings Blvd	Corvallis	OR	97330	531110	Apartments
Cold Stone Creamery	2350 NW 9th St	Corvallis	OR	97330	722515	Ice Cream Parlors
Willamette Dental Group-Corvallis	2420 NW Professional Dr	Corvallis	OR	97330-3977	621210	Dentists' clinics
Willamette Apprentice Ballet	NULL	Corvallis	OR	NULL	611610	Dancing Instruction
UPS Access Point Location	532 NW 3rd St	Corvallis	OR	97330	541860	Mailing & Shipping Services
Gauthier, Amy, Josephine	530 NW 27th St	Corvallis	OR	97330	624190	Counselors
Accushoot, Inc	2851 NW 9th St	Corvallis	OR	97330	513210	Software/Application/Platform Publishing
Waid, Shyanna	4455 NE Highway 20	Corvallis	OR	97330	624190	Counselors
Hi-Tech Inventory	5060 SW Philomath Blvd	Corvallis	OR	97333	561990	Inventory Service
Wagaman, Brandi	2080 NW 9th St	Corvallis	OR	97330	621330	Pharmacists
Fahey, Mairin	530 NW 27th St	Corvallis	OR	97330	624190	Counselors
Passalaris, Tina M MD	NULL	Corvallis	OR	97330	621111	Physicians & Surgeons
Obledo, Ulises	4455 NE Highway 20	Corvallis	OR	97330	624190	Counselors
McCalla, Kit C MD	3620 NW Samaritan Dr	Corvallis	OR	97330	621111	Physicians & Surgeons
Kiwanis	NULL	Corvallis	OR	NULL	561990	Business Services NEC
OSU Student Health Services	201 Plageman Bldg	Corvallis	OR	97331-8567	621111	Physicians' clinics
Judah, Michaela	1650 SW 45th Pl	Corvallis	OR	97333	624190	Marriage & Family Counselors
WL Construction, Inc	275 SW Avery Ave	Corvallis	OR	97333	236115	General Contractors
The Tudor Studio	NULL	Corvallis	OR	97330	712110	Art
Campbell's Cleaners	1120 NW 9th St	Corvallis	OR	97330	812320	Cleaners
Food Handlers' Information	4077 SW Research Way	Corvallis	OR	97333	921120	Government Offices-County
Chen, Minghui MD	3600 NW Samaritan Dr	Corvallis	OR	97330	621111	Physicians & Surgeons
Jefferson Mint & Silver	33894 SE Eastgate Cir	Corvallis	OR	97333	455219	Coin Dealers Supplies & Etc
LPC	223 SW 8th St	Corvallis	OR	97333	999990	Nonclassified Establishments
Valvoline Instant Oil Change	5020 SW Philomath Blvd	Corvallis	OR	97333	811191	Automobile Lubrication Service
Midvalley Gravel Co	985 NW 23rd St	Corvallis	OR	97330	423320	Sand & Gravel (Whls)
Sigma Kappa	231 NW 26th St	Corvallis	OR	97330	813410	Sororities
Visual People Design	3810 NE Highway 20	Corvallis	OR	97330	541430	Graphic Designers
North, Melinda	685 NW 5th St	Corvallis	OR	97330	624190	Counselors
Gjesdal, Taylor	887 NW Grant Ave	Corvallis	OR	97330	624190	Counselors
Corvallis Microtechnology Inc	3910 SW 53rd St	Corvallis	OR	97333	334111	Computers-Electronic-Manufacturers
White, Shannon, Elizabeth	230 SW 3rd St	Corvallis	OR	97333	624190	Marriage & Family Counselors
Synergy Respiratory Care	2747 NW 9th St	Corvallis	OR	97330	621111	Physicians & Surgeons
Williams, Kelsey P PA	996 NW Circle Blvd	Corvallis	OR	97330	621399	Physicians Assistants
Molitor Jr, John J MD	2314 NW Kings Blvd	Corvallis	OR	97330	621111	Physicians & Surgeons
The Corvallis Clinic	3680 NW Samaritan Dr	Corvallis	OR	97330	621111	Physicians & Surgeons
Dee Myers Massage Therapy	534 NW 2nd St	Corvallis	OR	97330	812199	Massage Therapists
Corvallis Clinic	3680 NW Samaritan Dr	Corvallis	OR	97330	621111	Physicians & Surgeons
Must Love Paws	1755 NW 9th St	Corvallis	OR	97330	812910	Pet Services
Homertgen, Kyle DO	610 Dragon Dr	Corvallis	OR	97330	621111	Physicians & Surgeons
Great Clips	700 NE Circle Blvd	Corvallis	OR	97330	812112	Beauty Salons
Pagulayan-Sy, Mychall C MD	3600 NW Samaritan Dr	Corvallis	OR	97330	621111	Physicians & Surgeons
Reeve, Kristen H PA	3521 NW Samaritan Dr	Corvallis	OR	97330	621399	Physicians Assistants
Corvallis Clinic	444 NW Elks Dr	Corvallis	OR	97330	621320	Optometrists OD
JD Neebel Construction LLC	2130 NW Highland Dr	Corvallis	OR	97330	236115	Construction Companies
Rebecca Swiff MD, PC	525 NW 2nd St	Corvallis	OR	97330	621111	Physicians & Surgeons
Smith Christopher PA	2175 NW Professional Dr	Corvallis	OR	97330	621399	Physicians Assistants
Suarez, Luis, Felipe	4455 NE Highway 20	Corvallis	OR	97330	624190	Counselors
Prana Physical Therapy	305 SW C Ave	Corvallis	OR	97333	621340	Physical Therapists
Ami LLC	2604 NW Garryanna Dr	Corvallis	OR	97330-1323	921190	Other General Government Support
Samaritan Cardiology	3600 NW Samaritan Dr	Corvallis	OR	97330	621399	Nurses-Practitioners
Gaipo, Andie Marie	4455 NE Highway 20 Childrens Far	Corvallis	OR	97330	624190	Counselors
WaFd Bank	1111 NW 9th St	Corvallis	OR	97330	522110	Banks
SAP	1600 SW Western Blvd	Corvallis	OR	97333	513210	Software/Application/Platform Publishing
Downtown Corvallis Association Inc	460 SW Madison Ave	Corvallis	OR	97333	813910	Associations
Toastmasters International	1100 NE Circle Blvd	Corvallis	OR	97330	611430	Public Speaking Instruction

Harrington, Alisha, Marie	3600 NW Samaritan Dr	Corvallis	OR	97330	621111	Physicians & Surgeons
ServiceMaster Restoration	30649 Highway 34	Corvallis	OR	97333	238990	Cleaning Services-Industrial
Rahim, Abdulrahman MD	3600 NW Samaritan Dr	Corvallis	OR	97330	621111	Physicians & Surgeons
Lynn, Colton, Reed, MD	3600 NW Samaritan Dr	Corvallis	OR	97330	621111	Physicians & Surgeons
The Tack Box	28970 Highway 34	Corvallis	OR	97333	459110	Tack
Amorphyx Inc.	508 SW Jefferson Ave	Corvallis	OR	97333	334419	Electronic Instruments-Manufacturers
Crystal Lake Cemetery	360 SW Avery Ave	Corvallis	OR	97333-1139	812220	Cremation services
Mid-Valley Gastroenterology	3521 NW Samaritan Dr	Corvallis	OR	97330	621111	Physicians & Surgeons
Yu, Dane-Fung	3680 NW Samaritan Dr	Corvallis	OR	97330	621399	Nurses-Practitioners
Laurenson, Elizabeth A ND	990 NW Circle Blvd	Corvallis	OR	97330-1967	621399	Offices of All Other Miscellaneous Health Practitioners
AmeriGas Propane Exchange	746 NW Kings Blvd	Corvallis	OR	97330	457210	Propane Tank Kiosks
Rosenhart, Daniel	4455 NE Highway 20	Corvallis	OR	97330	624190	Counselors
Familysearch Center	4141 NW Harrison Blvd	Corvallis	OR	97330	812990	Miscellaneous personal services
Principle Property Management	310 NW 5th St	Corvallis	OR	97330	531210	Real Estate Management
Muddy Crik Duck Club LLC	6300 SW Reservoir Ave	Corvallis	OR	97333	813410	Clubs
Lillehei Investments Inc	850 SW 15th St	Corvallis	OR	97333	523150	Investment Securities
Mulukutla, Shilpa MD	3600 NW Samaritan Dr	Corvallis	OR	97330	621111	Physicians & Surgeons
Northwest Hair Lines	435 NW 3rd St	Corvallis	OR	97330	812112	Beauty Salons
Harrison Counseling & Consulting LLC	1420 NW 20th St	Corvallis	OR	97330	624110	Counseling Services
Pestle, Rebecca, L	3521 NW Samaritan Dr	Corvallis	OR	97330	621399	Physicians Assistants
Ramos, Ovidia L	4455 NE Highway 20	Corvallis	OR	97330	624190	Counselors
Robb, Elizabeth A DO	3600 NW Samaritan Dr	Corvallis	OR	97330	621111	Physicians & Surgeons
Institute of Religion-the Church of Jesus Christ of Latter-Day Saints	100 NW 27th St	Corvallis	OR	97330-5302	611310	Schools offering baccalaureate or graduate degrees
USPS Blue Collection Box	500 SW Madison Ave	Corvallis	OR	97333	541860	Mailing & Shipping Kiosks
Gill Coliseum	660 SW 26th St	Corvallis	OR	97331-8622	711310	Organizers of state and county fairs, concerts, and festivals with facilities
Waddeli & Reed Inc	230 SW 3rd St	Corvallis	OR	97333	523940	Financial Planning Consultants
Stevens, Ryan R	1867 NW Kings Blvd	Corvallis	OR	97330	621111	Physicians & Surgeons
Holly, Kristin	530 NW 27th St	Corvallis	OR	97330	621330	Social Workers
Donna Bella Lingerie	117 NW 2nd St	Corvallis	OR	97330-4719	458110	Clothing and Clothing Accessories Retailers
McConnell, Yarrow, J, MD	441 NW Elks Dr	Corvallis	OR	97330	621111	Physicians & Surgeons
Nail and Spa Center	1830 NW 9th St	Corvallis	OR	97330	812113	Manicuring
Jennison, Katie	4455 NE Highway 20	Corvallis	OR	97330	624190	Counselors
Taqueria Alonzo	922 NW Kings Blvd	Corvallis	OR	97330	722511	Restaurants
Freshwaters Illustrated	200 NW 2nd St	Corvallis	OR	97330	512110	Motion Picture Producers & Studios
Reher, Kristi	4455 NE Highway 20	Corvallis	OR	97330	624190	Counselors
Webster, Deborah, A, PHD	444 NW Elks Dr	Corvallis	OR	97330	621399	Psychologists
Holistic Hands Care LLC	6293 SW Timber Ridge Dr	Corvallis	OR	97333	621999	Holistic Health Services
Layton, Alison	1650 SW 45th Pl	Corvallis	OR	97333-1768	624190	Miscellaneous Individual and Family Services
Carlson, Kenneth, Michael, MD	121 SE Viewmont Ave	Corvallis	OR	97333	621111	Physicians & Surgeons
Burrito Heaven	1813 SE 3rd St	Corvallis	OR	97333	722511	Restaurants
Stargazer Premier Florist	925 NW Circle Blvd	Corvallis	OR	97330	459310	Florists-Retail
Buffalo Wild Wings	1820 NW 9th St	Corvallis	OR	97330	722511	Restaurants
Corvallis Sustainability Coalition	228 NW 28th St	Corvallis	OR	97330	813410	Membership Organizations NEC
Veenstra, Steven T DPT	815 NW 9th St	Corvallis	OR	97330	621340	Physical Therapists
LifeSafer Ignition Interlock	785 NW Cornell Ave	Corvallis	OR	97330-4514	811111	Car repair shops
Campbell Construction NW	275 SW Avery Ave	Corvallis	OR	97333	236115	Construction Companies
Backup Family LLC	NULL	Corvallis	OR	97330	999990	Nonclassified Establishments
Corvallis Heartspring Wellness Center	990 NW Circle Blvd	Corvallis	OR	97330-1967	621111	Physicians' clinics
Samaritan Endocrinology	3615 NW Samaritan Dr	Corvallis	OR	97330	621111	Physicians & Surgeons
Shoei Electronic Material	1100 NE Circle Blvd	Corvallis	OR	97330	449210	Electronic Equipment & Supplies-Retail
Corvallis Living Guide	150 Snell Hall	Corvallis	OR	97331	513140	Directory and Mailing List Publishers
Corvallis Market Center, A Regency Centers Property	1550 NW 9th St	Corvallis	OR	97330	531120	Shopping Centers & Malls
Center For Developing Hope	2075 NW Grant Ave	Corvallis	OR	97330-4366	621111	Physicians' clinics
M & H Pump Service	7235 NW Appaloosa Ln	Corvallis	OR	97330-9124	238220	Plumbing, Heating, and Air-Conditioning Contractors
Electric Charging Station	110 SE Alexander Ave	Corvallis	OR	97333	457120	Electric Charging Station
Honorable Janet S Holcomb	120 NW 4th St	Corvallis	OR	97330	921120	Government Offices-State

Deshmukh, Praveen MD	3615 NW Samaritan Dr	Corvallis	OR	97330	621111	Physicians & Surgeons
Gadomski, Tabitha, Louise, RN	121 SE Viewmont Ave	Corvallis	OR	97333	621399	Nurses-Registered RN
Horton's German Auto Repair	480 SW 4th St	Corvallis	OR	97333	811198	Automobile Diagnostic Service
Hicks, Brenda	4455 NE Highway 20	Corvallis	OR	97330	624190	Counselors
Liquor Stores	935 NW Circle Blvd	Corvallis	OR	97330	445320	Liquors-Retail
R Eh	561 NW Van Buren Ave	Corvallis	OR	97330-4823	999990	Unclassified Establishments
Burkart, Brody, Hanson, DPT	845 SW 30th St	Corvallis	OR	97331	621340	Physical Therapists
Samaritan Endocrinology	3615 NW Samaritan Dr	Corvallis	OR	97330	621111	Physicians & Surgeons
Benton County Environmental	4077 SW Research Way	Corvallis	OR	97333	921120	Government Offices-County
OSU Soap Creek Unit	28120 Beef Barn Rd	Corvallis	OR	97330	112990	Ranches
Super 8 By Wyndham Corvallis	407 NW 2nd St	Corvallis	OR	97330	721110	Hotels & Motels
Harris, Victoria	4455 NE Highway 20	Corvallis	OR	97330	624190	Counselors
Rose Tian Acupuncture Inc	3204 SE Everglade St	Corvallis	OR	97333	621399	Acupuncture
Kuhl Wholesalers LLC	119 NW 9th St	Corvallis	OR	97330	423920	Wholesalers
Balance Point Acupuncture LLC	2005 NW Grant Ave	Corvallis	OR	97330	621399	Acupuncture
Motlong, Evan	845 SW 30th St	Corvallis	OR	97331	621340	Physical Therapists
Simonetti-Eng, Megan, Elizabeth, PHD	444 NW Elks Dr	Corvallis	OR	97330	621399	Psychologists
Stock Market	300 SW 4th St	Corvallis	OR	97333-4623	445131	Convenience Retailers
Farmers Insurance	1805 NW Circle Blvd	Corvallis	OR	97330-1310	524210	Insurance Agencies and Brokerages
Samaritan Kidney Specialists	3615 NW Samaritan Dr	Corvallis	OR	97330	621111	Physicians & Surgeons
Beaver Lodge	1360 NW Van Buren Ave	Corvallis	OR	97330	813410	Fraternities & Sororities
Hertz	1746 NW 9th St	Corvallis	OR	97330	532111	Automobile Renting
Lincoln Health Center	121 SE Viewmont Ave	Corvallis	OR	97333	621111	Physicians & Surgeons
Big Mog LLC	777 NE 2nd St	Corvallis	OR	97330	999990	Nonclassified Establishments
Unitarian Universalist	2945 NW Circle Blvd	Corvallis	OR	97330	813110	Churches
Preservationworks	2188 NW Fritz Pl	Corvallis	OR	97330	813319	Non-Profit Organizations
Alpine Sourdough Bakery	220 NW 1st St	Corvallis	OR	97330	311811	Bakers-Retail
Flegel, Linda A	530 NW 27th St	Corvallis	OR	97330	621399	Nurses-Registered RN
Ideal Logic LLC	735 NW 28th St	Corvallis	OR	97330-5230	513210	Software Publishers
Donovan, Erin	3600 NW Samaritan Dr	Corvallis	OR	97330	621399	Nurses-Practitioners
Rogue Sky LLC	257 SW Madison Ave	Corvallis	OR	97333-4757	541330	Engineers' offices
Nash, Ortiz & Demarest, PC	435 NW 4th St	Corvallis	OR	97330	541110	Attorneys
Korvis	2101 NE Jack London St	Corvallis	OR	97330	333120	Machinery-Manufacturers
Vradenburg Clinic	970 NW Circle Blvd	Corvallis	OR	97330	621310	Chiropractors DC
Simplified Consulting LLC	460 SW Madison Ave	Corvallis	OR	97333	541618	Consultants-Business NEC
Pecherskaya, Dzhakhan MD	3600 NW Samaritan Dr	Corvallis	OR	97330	621111	Physicians & Surgeons
Benton County Jail	180 NW 5th St	Corvallis	OR	97330-4703	922140	Correctional Institutions
Second Glance	312 SW 3rd St	Corvallis	OR	97333	459510	Clothing-Used
Beyond the Chair LLC	312 SW Jefferson Ave	Corvallis	OR	97333	999990	Nonclassified Establishments
Mobil	1450 NW 9th St	Corvallis	OR	97330-4511	457120	Other Gasoline Stations
Handlin, Daryl A	444 NW Elks Dr	Corvallis	OR	97330	621330	Social Workers
Cielos Abiertos Upci	1601 NE Conifer Blvd	Corvallis	OR	97330	813110	Churches
Pavco Paving Co LLC	5095 SW Nash Ave	Corvallis	OR	97333	237310	Paving Contractors
Mountain View at Rivergreens	900 SE Centerpointe Dr	Corvallis	OR	97333	531110	Apartments
Cardiovascular Consultants	3600 NW Samaritan Dr	Corvallis	OR	97330	621399	Nurses-Practitioners
Perret, Jay MD	3600 NW Samaritan Dr	Corvallis	OR	97330	621111	Physicians & Surgeons
Centron Vinales, Patricia, Raquel MD	3615 NW Samaritan Dr	Corvallis	OR	97330	621111	Physicians & Surgeons
Breast Health Service	3680 NW Samaritan Dr	Corvallis	OR	97330	621999	Health Services
HairMasters	935 NW Kings Blvd	Corvallis	OR	97330	812112	Beauty Salons
Corvallis Clinic-Orthopedics	3680 NW Samaritan Dr	Corvallis	OR	97330-3737	621111	Physicians' clinics
Chevron	300 SW 4th St	Corvallis	OR	97333-4623	457120	Other Gasoline Stations
Express Gym Supply	125 SW Hopkins Ave	Corvallis	OR	97333	811310	Repair Shops & Related Services NEC
Bauer, Janet L	2773 NW 9th St	Corvallis	OR	97330	621340	Physical Therapists
Fallows, Robert Ryan	815 NW 9th St	Corvallis	OR	97330	621399	Psychologists
Elgeziry, Amro, MD	3600 NW Samaritan Dr	Corvallis	OR	97330	621111	Physicians & Surgeons
Santana Court Apartments	2610 SW Western Blvd	Corvallis	OR	97333	531110	Apartments

Foerst, Laura F NP	NULL	Corvallis	OR	NULL	621399	Nurses-Practitioners
Alpha Phi Sorority	357 NW 25th St	Corvallis	OR	97330	813410	Fraternities & Sororities
Terry D Logan Industries	7055 SW Philomath Blvd	Corvallis	OR	97333	811111	Automobile Repairing & Service
Michael Berrey-State Farm Insurance Agent	2535 NW Kings Blvd	Corvallis	OR	97330-3988	524210	Insurance Agencies and Brokerages
Schafer, Theodore MD	3680 NM Samaritan Dr	Corvallis	OR	97330	621111	Physicians & Surgeons
Solberg, Jason	4455 NE Highway 20	Corvallis	OR	97330	624190	Counselors
Minute Key	2335 NW Kings Blvd	Corvallis	OR	97330	561622	Key Duplicating Service Kiosks
Shonnard's	6600 SW Philomath Blvd	Corvallis	OR	97333	444240	Garden Centers
Pretty Good Teleprompters	1190 SW Sunset Dr	Corvallis	OR	97333	999990	Nonclassified Establishments
Excel Painting & Pressure	NULL	Corvallis	OR	97330	238320	Painting and Wall Covering Contractors
Alpha Pi Mu Association	2000 SW Monroe Ave	Corvallis	OR	97331	813410	Educational Associations
Boy's & Girl's Club of Corvallis	1112 NW Circle Blvd	Corvallis	OR	97330	624110	Youth Organizations & Centers
Deb's Mixers	575 SW Washington Ave	Corvallis	OR	97333	999990	Nonclassified Establishments
Husky Hiker Mining LLC	804 SW 10th St	Corvallis	OR	97333	212390	Mining Companies
Electric Charging Station	757 NW Polk Ave	Corvallis	OR	97330	457120	Electric Charging Station
Edward Jones	761 NW Harrison Blvd	Corvallis	OR	97330-6323	523940	Portfolio Management and Investment Advice
Deitering, Mitchell	4455 NE Highway 20	Corvallis	OR	97330	624190	Counselors
Southside Youth Outreach Inc	2065 SE Debord St	Corvallis	OR	97333-1704	624110	Children services
Shop N Go Market	1149 NW Van Buren Ave	Corvallis	OR	97330	445131	Convenience Stores
Tyler Street Townhomes LLC	2860 NW Polk Ave	Corvallis	OR	97330	531110	Apartments
Geneos Wealth Management Inc	2657 NW Rolling Green Dr	Corvallis	OR	97330	523940	Financial Advisory Services
Benton County Emergency Management	180 NW 5th St	Corvallis	OR	97330	921120	Government Offices-County
Olufson Designs	215 SW 2nd St	Corvallis	OR	97333-4633	458310	Jewelry Retailers
Appearances Salon	922 NW Circle Blvd	Corvallis	OR	97330-1483	812112	Beauty Shops
Waagmeester, Garrett, MD	3600 NW Samaritan Dr	Corvallis	OR	97330	621111	Physicians & Surgeons
Crossin, Timothy	530 NW 27th St	Corvallis	OR	97330	624190	Counselors
Keller Jr, Ronald W	990 NW Circle Blvd	Corvallis	OR	97330	621399	Physicians Assistants
Tawil, Anan	3615 NW Samaritan Dr	Corvallis	OR	97330	621111	Physicians & Surgeons
Corvallis Vision Center	227 NW 3rd St	Corvallis	OR	97330	456130	Optical Goods-Retail
Keller Williams Realty	1121 NW 9th St	Corvallis	OR	97330	531210	Real Estate
Benton County Board of Commissioners	4500 SW Research Way	Corvallis	OR	97333-1093	921120	Legislative assemblies
Samaritan Plastic Surgery	996 NW Circle Blvd	Corvallis	OR	97330	621111	Physicians & Surgeons
Samaritan Plastic Surgery	996 NW Circle Blvd	Corvallis	OR	97330	621111	Physicians & Surgeons
Samaritan Surgical Specialists	3615 NW Samaritan Dr	Corvallis	OR	97330	621111	Physicians & Surgeons
OG Collective Dispensary	414 NW 4th St	Corvallis	OR	97330	459991	Cannabis Dispensary
Tattoos By Delan	408 SW Monroe Ave	Corvallis	OR	97333	812199	Tattooing
Corvallis Aquatic Center	1940 NW Highland Dr	Corvallis	OR	97330	713940	Swimming Pools-Public
Dougher, David T	216 NW 6th St	Corvallis	OR	97330	624110	Counseling Services
The Corvallis Clinic	3680 NW Samaritan Dr	Corvallis	OR	97330	621111	Physicians & Surgeons
Corvallis Planning	501 SW Madison Ave	Corvallis	OR	97333-4601	925120	Administration of Urban Planning and Community and Rural Development
Vineyard Mountain Images LLC	1227 NW Overlook Dr	Corvallis	OR	97330	111332	Vineyards
US Tax SVC-Worldwide	418 NW 5th St	Corvallis	OR	97330	541213	Tax Return Preparation & Filing
Palenque Mexican Restaurant & Cantina	1845 NW Circle Blvd	Corvallis	OR	97330	722410	Bars
Beaver Dam Wrestling Regional Training Center	129 Gill Coliseum	Corvallis	OR	97331-8547	813311	Civil liberties organizations
Marco Can Fix It	6935 NW Concord Dr	Corvallis	OR	97330	236118	Handyman Services
Clark Willes Attorney at Law LLC	129 NW 4th St	Corvallis	OR	97330	541110	Attorneys
Chintimini Chamber Music	3910 NW Clarence Cir	Corvallis	OR	97330-6502	541511	Computer Programming and Software Development Services
Schudel Enterprises LLC	800 Ncornell Ave	Corvallis	OR	97330	531210	Real Estate
US Agricultural Department	3420 NW Orchard Ave	Corvallis	OR	97330-5014	926140	Regulation of Agricultural Marketing and Commodities
Corvallis Police Department	180 NW 5th St	Corvallis	OR	97330	922120	Police Departments
Melson, Jimmilynn	4455 NE Highway 20	Corvallis	OR	97330	624190	Counselors
US Nails	2255 NW 9th St	Corvallis	OR	97330	812113	Manicuring
The Corvallis Clinic Administrative Office	3680 NW Samaritan Dr	Corvallis	OR	97330-3737	621111	Physicians' clinics
Samaritan Specialty Pharmacy	2300 NW Walnut Blvd	Corvallis	OR	97330	456110	Pharmacies
Timberhill Shopping Center	2359 NW Kings Blvd	Corvallis	OR	97330-3986	531120	Landlords of Nonresidential Buildings (except Miniwarehouses)
Hanson, Michael S	518 SW 3rd St	Corvallis	OR	97333	624190	Counselors

Whimsy Supper Club	460 SW Madison Ave	Corvallis	OR	97333-4702	722511	Full-Service Restaurants
Mat Sense LLC	916 NW Kings Blvd	Corvallis	OR	97330	713940	Gymnasiums
E-B Dental Lab	1360 NW Harrison Blvd	Corvallis	OR	97330	339116	Laboratories-Dental
Samaritan Cardiology	3600 NW Samaritan Dr	Corvallis	OR	97330	621111	Physicians & Surgeons
Ross Dress For Less	2415 NW Kings Blvd	Corvallis	OR	97330-3935	455110	Department Stores
Murray Memorial Library	3600 NW Samaritan Dr	Corvallis	OR	97330	519210	Libraries-Public
Miller, Jennifer A APN	3600 NW Samaritan Dr	Corvallis	OR	97330	621399	Nurses-Practitioners
Irwin, Tiffany	1650 SW 45th Pl	Corvallis	OR	97333	624190	Counselors
Ash, Loren Elise	4455 NE Highway 20	Corvallis	OR	97330	624190	Counselors
Hart, Jeannine C MD	3600 NW Samaritan Dr	Corvallis	OR	97330	621111	Physicians & Surgeons
Demers, Melissa	260 SW Madison Ave	Corvallis	OR	97333	624190	Marriage & Family Counselors
Simpson, Rachel	4455 NE Highway 20	Corvallis	OR	97330	624190	Counselors
Healing Tree Massage	564 SW 3rd St	Corvallis	OR	97333	812199	Massage Therapists
Corvallis Benton Chamber CLTN	420 NW 2nd St	Corvallis	OR	97330	813910	Chambers Of Commerce
Marcin Youthcare Service	673 NW Jackson Ave	Corvallis	OR	97330	622210	Mental Health Services
McGarry, Sean, Michael, MD	3600 NW Samaritan Dr	Corvallis	OR	97330	621111	Physicians & Surgeons
Bennett-Reeves, Terra	3517 NW Samaritan Dr	Corvallis	OR	97330	621399	Psychologists
Healing Motion Physical Therapy	1122 NE 2nd St	Corvallis	OR	97330-6227	621340	Physical, occupational, speech therapists and audiogists' clinics
Waste Control Systems Inc	110 NE Walnut Blvd	Corvallis	OR	97330	562219	Waste Disposal
Phagans Beauty College	1565 SW 53rd St	Corvallis	OR	97333	611511	Beauty Schools
Electric Charging Station	705 NW Buchanan Ave	Corvallis	OR	97330	457120	Electric Charging Station
Self Reliance Publications	935 NW Circle Blvd	Corvallis	OR	97330	513199	Publishers (Mfrs)
MSS Inc	215 NW 4th St	Corvallis	OR	97330-4804	531390	Other Activities Related to Real Estate
McMillan, Peter, Troy, DPT	2635 NW Rolling Green Dr	Corvallis	OR	97330	621340	Physical Therapists
Lee, Jenny, Tran	3600 NW Samaritan Dr	Corvallis	OR	97330	621111	Physicians & Surgeons
Shirt Circuit	1411 NW 9th St	Corvallis	OR	97330	541490	Embroidery
Prabhu, Andrea M MD	3680 NW Samaritan Dr	Corvallis	OR	97330	621111	Physicians & Surgeons
Moss, Madeline	530 NW 27th St	Corvallis	OR	97330-5223	621330	Psychoanalysts' clinics (except MDs and Dos)
Lafferty, Deidre Ann	3509 NW Samaritan Dr	Corvallis	OR	97330	621330	Social Workers
Bialkin, Steven MD	3600 NW Samaritan Dr	Corvallis	OR	97330	621111	Physicians & Surgeons
Raymond James	2101 NW Professional Dr	Corvallis	OR	97330	523940	Financial Advisory Services
Better Builders of Oregon Inc	460 SW Madison Ave	Corvallis	OR	97333	236220	Building Contractors
Yung, Jaimie MD	3509 NW Samaritan Dr	Corvallis	OR	97330	621111	Physicians & Surgeons
Samaritan Family Medicine-Southwest	5234 SW Philomath Blvd	Corvallis	OR	97333	621111	Physicians & Surgeons
Twin Oaks Mobile Home Park	245 SW Twin Oaks Cir	Corvallis	OR	97333	531190	Mobile Homes-Parks & Communities
Benton County Veterans Memorial Inc	NULL	Corvallis	OR	NULL	921120	Government Offices-County
Reliance CM	33866 SE Eastgate Cir	Corvallis	OR	97333	334418	Printed Circuit-Electronic Assembly (Mfrs)
Oregon State University College of Agricultural Sciences	430 Strand Ag Hall	Corvallis	OR	97331	611310	University-College Dept/Facility/Office
Groundhog, LLC	7135 NW Valley View Dr	Corvallis	OR	97330-9799	238910	Site Preparation Contractors
Naga, Osama S DDS	2420 NW Professional Dr	Corvallis	OR	97330	621210	Dentists
Riddle, Madelyn, Paige	4455 NE Highway 20	Corvallis	OR	97330	624190	Counselors
Vanasche, Nancy, J	5234 SW Philomath Blvd	Corvallis	OR	97333	621399	Nurses-Practitioners
Johnson, Taylor J	4455 NE Highway 20	Corvallis	OR	97330	624190	Counselors
Downtown Dental	142 SW 2nd St	Corvallis	OR	97333	621210	Dentists
Boys & Girls Club of America	1112 NW Circle Blvd	Corvallis	OR	97330	624110	Youth Organizations & Centers
Samaritan Infectious Disease	3640 NW Samaritan Dr	Corvallis	OR	97330-3787	621111	Physicians' clinics
Samaritan Internal Medicine	3521 NW Samaritan Dr	Corvallis	OR	97330	621111	Physicians & Surgeons
White, Megan, Ann	4455 NE Highway 20	Corvallis	OR	97330	624190	Counselors
Jefferson Mint	33894 SE Eastgate Cir	Corvallis	OR	97333-2248	624190	Miscellaneous Individual and Family Services
Imprint Services	2150 NW Jackson Creek Rd	Corvallis	OR	97330	541430	Graphic Designers
Tegeler, Luke	3600 NW Samaritan Dr	Corvallis	OR	97330	621111	Physicians & Surgeons
Shannon, Cheryl, Lynn	3615 NW Samaritan Dr	Corvallis	OR	97330	621399	Nurses-Practitioners
Integrity Floors	729 NW 4th St	Corvallis	OR	97330	238330	Floor Laying Refinishing & Resurfacing
Schrager, Amara	1112 NW Circle Blvd	Corvallis	OR	97330	624190	Counselors
Alpha Kappa PSI Fraternity	443 Austin Hall	Corvallis	OR	97331	813410	Fraternal Organizations
Kaur, Jasmeet, DO	3521 NW Samaritan Dr	Corvallis	OR	97330	621111	Physicians & Surgeons

Beery Enterprises	264 SW Madison Ave	Corvallis	OR	97333	531210	Real Estate
Proworks Corporation	517 SW 2nd St	Corvallis	OR	97333	518210	Internet Service
Corvallis Clinic Immediate CR	3680 NW Samaritan Dr	Corvallis	OR	97330-3737	621111	Physicians' clinics
Stover Neyhart & Co	777 NW 9th St	Corvallis	OR	97330	541211	Accountants
Eesi-Environmental & Engineering	687 NW 5th St	Corvallis	OR	97330	541330	Engineers
BSM Surgery Center, LLC	1128 NE 2nd St	Corvallis	OR	97330	621111	Physicians & Surgeons
Pleu's TKD Inc	400 SW 4th St	Corvallis	OR	97333	611620	Martial Arts Instruction
Inavale Community Partners Inc	30252 Bellfountain Rd	Corvallis	OR	97333	813410	Educational Associations
Corvallis Gospel Hall	410 SE Alexander Ave	Corvallis	OR	97333	813110	Churches
Benton Community Health Services	530 NW 27th St	Corvallis	OR	97330	621111	Physicians & Surgeons
James D Dinger, DMD, LLC	853 NW Monroe Ave	Corvallis	OR	97330-6352	621210	Dentists' clinics
Natural Dentures & Implant Center	2294 NW Kings Blvd	Corvallis	OR	97330-3923	339116	Dental Laboratories
Vina Moses Center	968 NW Garfield Ave	Corvallis	OR	97330	624190	Social Service & Welfare Organizations
Maia Analytica LLC	3830 NW Boxwood Dr	Corvallis	OR	97330	541715	Physical Engineering & Life Sciences Research & Development
Corvallis Neighborhood Housing Services Inc	2797 NW 9th St	Corvallis	OR	97330	541990	Services NEC
Williams, Donovan C MD	3620 NW Samaritan Dr	Corvallis	OR	97330	621111	Physicians & Surgeons
Avis	1070 NE Circle Blvd	Corvallis	OR	97330-4241	532111	Car Rental Agencies
Barnhisel Willis Barlow Stephens & Costa PC	123 NW 7th St	Corvallis	OR	97330	541110	Attorneys
The Green Room	2521 NW 9th St	Corvallis	OR	97330	459991	Cannabis Dispensary
Nicely, Terri MD	3509 NW Samaritan Dr	Corvallis	OR	97330	621111	Physicians & Surgeons
Boller, Brandi, L, DO	777 NW 9th St	Corvallis	OR	97330-6169	621111	Physicians' clinics
Holly, A, Okerstrom, DDS	2605 NW Rolling Green Dr	Corvallis	OR	97330	621210	Dentists
Barnhisel Willis Barlow	123 NW 7th St	Corvallis	OR	97330	541110	Attorneys
Harris, Taylor, Alexandra, DO	3600 NW Samaritan Dr	Corvallis	OR	97330	621111	Physicians & Surgeons
Shakibnia-Shirazi, Maysa	4455 NE Highway 20	Corvallis	OR	97330	621399	Nurses-Registered RN
R Eh	3025 NW McKinley Dr	Corvallis	OR	97330	811210	Computers-Service & Repair
Watkins, Angie L NP	530 NW 27th St	Corvallis	OR	97330	621399	Nurses-Practitioners
Family Resource Home Care	456 SW Monroe Ave	Corvallis	OR	97333	621610	Home Health Service
DaVita Linn Benton Dialysis	3580 NW Samaritan Dr	Corvallis	OR	97330-3766	621492	Kidney dialysis clinics
Provaznik, Jill, M, MD	3640 NW Samaritan Dr	Corvallis	OR	97330	621111	Physicians & Surgeons
McCutcheon, Marin, MD	3600 NW Samaritan Dr	Corvallis	OR	97330	621111	Physicians & Surgeons
Moonlight Cyclery	865 NW Reiman St	Corvallis	OR	97330	459110	Bicycles-Dealers
Earthsongs	1030 NW Cleveland Ave	Corvallis	OR	97330	512230	Music Publishers (Mfrs)
Electric Charging Station	1710 SW May Ave	Corvallis	OR	97333	457120	Electric Charging Station
Ravi Chikkalingaiah MD PC	NULL	Corvallis	OR	97330	621111	Physicians & Surgeons
Jade Garden	503 SW 3rd St	Corvallis	OR	97333	722511	Restaurants
Henery, Daniel J DO	3600 NW Samaritan Dr	Corvallis	OR	97330-3737	621111	Physicians' clinics
At Home in Oregon Inc	5060 SW Philomath Blvd	Corvallis	OR	97333	531110	Apartments
Body of Health Chiropractic & Wellness Center	985 NW 23rd St	Corvallis	OR	97330-4309	621310	Chiropractors' clinics
Energy Assistance	545 SW 2nd St	Corvallis	OR	97333	813319	Non-Profit Organizations
Avalon Health Care-Corvallis Manor, LLC	160 NE Conifer Blvd	Corvallis	OR	97330	623110	Nursing & Convalescent Homes
Oregon State University Department	2250 SW Jefferson Way	Corvallis	OR	97331	611310	University-College Dept/Facility/Office
Estrada, Cynthia C	4455 NE Highway 20	Corvallis	OR	97330	624190	Counselors
Corley, Jacquelyn, MD	3615 NW Samaritan Dr	Corvallis	OR	97330-3771	621111	Physicians' clinics
Samaritan Orthopedics Sports Medicine & Rheumatology	3620 NW Samaritan Dr	Corvallis	OR	97330-3785	621399	Offices of All Other Miscellaneous Health Practitioners
O'Neal, Shauna	5234 SW Philomath Blvd	Corvallis	OR	97333	621399	Midwives
Wise Photo Printing	582 SW Adams Ave	Corvallis	OR	97333	812921	Photo Finishing-Custom
Electric Charging Station	2855 NW Grant Ave	Corvallis	OR	97330	457120	Electric Charging Station
Braziel, Jaclyn R	1555 SW 35th St	Corvallis	OR	97333	624190	Counselors
Ringo, Stuber, Ensor, Hadlock, & Smith, PC	605 SW Jefferson Ave	Corvallis	OR	97333	541110	Attorneys
Safeway	450 SW 3rd St	Corvallis	OR	97333	445110	Grocers-Retail
Stegeman-Olsen, Jenny	444 NW Samaritan Dr	Corvallis	OR	97330	621111	Physicians & Surgeons
COUNTRY Financial	201 NW 3rd St	Corvallis	OR	97330	524210	Insurance
Taylor Water Treatment Plant	3140 SE Clearwater Dr	Corvallis	OR	97333-2124	924110	Administration of Air and Water Resource and Solid Waste Management Programs
Blue Heron Farm	33180 SE Peoria Rd	Corvallis	OR	97333	444240	Nurserymen
Icon Active LLC	1838 NW 9th St	Corvallis	OR	97330	541110	Attorneys

Light, Jacob Don MD	3600 NW Samaritan Dr	Corvallis	OR	97330	621111	Physicians & Surgeons
R 3 Engraving & Signs	1380 SW 3rd St	Corvallis	OR	97333	332812	Engravers-Metal (Mfrs)
Oakes, Brian	3640 NW Samaritan Dr	Corvallis	OR	97330	621399	Nurses-Practitioners
Adams Elementary School	1615 SW 35th St	Corvallis	OR	97333	611110	Schools
Effectv	150 NW Lewisburg Ave	Corvallis	OR	97330	541840	Advertising-Television
Hoover, Sheila	2339 SE Ryan St	Corvallis	OR	97333	541611	Administrative & General Management Consulting Services
Corvallis Caring Place	750 NW 23rd St	Corvallis	OR	97330	623312	Residential Care Homes
Harmony Training Center	4500 SW Nash Ave	Corvallis	OR	97333-9355	541612	HR consulting services
Folded Homes LLC	2824 NW Garryanna Dr	Corvallis	OR	97330	236115	Home Builders
Recovery Milestones Family	442 NW 4th St	Corvallis	OR	97330	813319	Drug Abuse & Addiction Info & Treatment
Abramson, Kandice	3517 NW Samaritan Dr	Corvallis	OR	97330	621399	Dietitians
Moore, Jacqueline PA	5234 SW Philomath Blvd	Corvallis	OR	97333	621399	Physicians Assistants
Conundrum House	460 SW Madison Ave	Corvallis	OR	97333	711510	Entertainers
River Design Group	311 SW Jefferson Ave	Corvallis	OR	97333	541330	Engineering
Ramsey, Bruce, MD	3600 NW Samaritan Dr	Corvallis	OR	97330	621111	Physicians & Surgeons
The Restoration Guy	1800 SW 3rd St	Corvallis	OR	97333	811121	Automobile Restoration-Antique & Classic
Victra-Verizon Authorized Retailer	2389 NW Kings Blvd	Corvallis	OR	97330-3986	517112	Wireless Telecommunications Carriers (except Satellite)
Hendrick & Kellison LLC	520 NW Oak Ave	Corvallis	OR	97330	541211	Accountants
Samaritan Pastega Regional Cancer Center	441 NW Elks Dr	Corvallis	OR	97330-3744	622310	Specialty clinics
US Agricultural Department	33447 SE Peoria Rd	Corvallis	OR	97333	921120	Government Offices-Federal
Oregon Nanoscience & Microtechnologies Institute	1000 NE Circle Blvd	Corvallis	OR	97330	813319	Non-Profit Organizations
The Branch	760 SW Madison Ave	Corvallis	OR	97333	813110	Churches
Tongxing LLC	1420 NW 9th St	Corvallis	OR	97330-4511	999990	Unclassified Establishments
Dixon Creek Dental Center	1885 NW Kings Blvd	Corvallis	OR	97330	621210	Dentists
Seltzer, David	865 NW Reiman St	Corvallis	OR	97330	624190	Counselors
Faux, Karen M	530 NW 27th St	Corvallis	OR	97330	621399	Dental Hygienists
Oregon State University Student Health Services	108 SW Memorial Pl	Corvallis	OR	97331	621111	Physicians & Surgeons
Wilson's Auto Parts	921 NW 9th St	Corvallis	OR	97330	441330	Automobile Parts & Supplies-Retail-New
Orgul, Onder MD	3600 NW Samaritan Dr	Corvallis	OR	97330	621111	Physicians & Surgeons
Blaty, Douglas E DO	3600 NW Samaritan Dr	Corvallis	OR	97330	621111	Physicians & Surgeons
Greenberry Industrial	5330 NE Elliott Cir	Corvallis	OR	97330	236115	General Contractors
Eager Beaver Nursery Inc	29201 Highway 34	Corvallis	OR	97333	561730	Lawn & Grounds Maintenance
Corvallis Eco Laundry	908 NW Kings Blvd	Corvallis	OR	97330	812320	Laundries
Torres, Taiz	4455 NE Highway 20	Corvallis	OR	97330	624190	Counselors
Ravi Chikkalingaiah MD PC	NULL	Corvallis	OR	97330	621111	Physicians & Surgeons
Samaritan Health Services	3640 NW Samaritan Dr	Corvallis	OR	97330	621399	Physicians Assistants
Corvallis Orthodontics	1857 NW Kings Blvd	Corvallis	OR	97330-1907	621210	Dentists' clinics
Nantze, Karleen	815 NW 9th St	Corvallis	OR	97330	621340	Physical Therapists
Block Brewery & Tap Room	3415 SW Deschutes St	Corvallis	OR	97333-9283	312120	Breweries
Chung, Woodam	2450 NW Michelle Dr	Corvallis	OR	97330	115310	Foresters-Consulting
Holland Smith: Allstate Insurance	2200 NW 9th St	Corvallis	OR	97330	524210	Insurance
Wells Investment Properties	202 NW 6th St	Corvallis	OR	97330	531120	Operators Of Nonresidential Buildings
Green & White Rock Product Inc	28054 Payne Rd	Corvallis	OR	97333-9471	238110	Poured Concrete Foundation and Structure Contractors
U-Haul Storage of Corvallis	1050 NW 5th St	Corvallis	OR	97330	532120	Truck Renting & Leasing
Williams, Seth, M, MD	777 NW 9th St	Corvallis	OR	97330	621111	Physicians & Surgeons
Schmick, Elizabeth A MD	3509 NW Samaritan Dr	Corvallis	OR	97330	621111	Physicians & Surgeons
Samaritan Obstetrics-Gynclgy	3640 NW Samaritan Dr	Corvallis	OR	97330	621111	Physicians & Surgeons
Dari Mart	440 SW Western Blvd	Corvallis	OR	97333	445131	Convenience Stores
Abdelnour, George J DDS	530 NW 27th St	Corvallis	OR	97330	621210	Dentists
Samaritan Pediatrics	777 NW 9th St	Corvallis	OR	97330	621111	Physicians & Surgeons
North American Assn-Fisheries	NULL	Corvallis	OR	97331	813910	Associations
Hodges, Brian N DO	3600 NW Samaritan Dr	Corvallis	OR	97330	621111	Physicians & Surgeons
Samaritan Cardiology	3600 NW Samaritan Dr	Corvallis	OR	97330	621111	Physicians & Surgeons
McGee Engineering	804 NW Buchanan Ave	Corvallis	OR	97330-6269	541330	Engineers' offices
Riverside Exchange	1687 NW Division St	Corvallis	OR	97330	999990	Nonclassified Establishments
Coral Controls	430 NW 6th St	Corvallis	OR	97330	999990	Nonclassified Establishments

Calvery, Mikayla A	4455 NE Highway 20	Corvallis	OR	97330	624190	Counselors
Lina Soares, LCSW, LLC	636 SW 2nd St	Corvallis	OR	97333	621330	Social Workers
Cyrano's	361 SW 2nd St	Corvallis	OR	97333	459210	Book Dealers-Retail
Leslie B Berman DC	2438 NW Professional Dr	Corvallis	OR	97330	621310	Chiropractors DC
Beatnicks Finest LLC	126 SW Avery Ave	Corvallis	OR	97333-1143	624190	Miscellaneous Individual and Family Services
Lifestance Health	4185 SW Research Way	Corvallis	OR	97333-1783	621330	Psychoanalysts' clinics (except MDs and Dos)
Preetox	545 SW 2nd St	Corvallis	OR	97333-4466	621511	Medical labs
Northwest Mycological	702 NW 4th St	Corvallis	OR	97330	424480	Fruits & Vegetables-Growers & Shippers
Nutritional Healing Center	2721 NW 9th St	Corvallis	OR	97330	812191	Health & Fitness Program Consultants
Farrington, Angela	2001 NW Monroe Ave	Corvallis	OR	97330	621399	Nurses-Practitioners
Alexander Seavey Development LLC	257 SW Madison Ave	Corvallis	OR	97333	531210	Real Estate
Almond, Holly, T, NP	441 NW Elks Dr	Corvallis	OR	97330	621399	Nurses-Practitioners
Baltazar, Amanda D DPT	845 SW 30th St	Corvallis	OR	97331	621340	Physical Therapists
Wacky Indoor Bounce	202 NW 3rd St	Corvallis	OR	97330	711190	Kids Entertainment
Arakawa, Tim MD	3615 NW Samaritan Dr	Corvallis	OR	97330	621111	Physicians & Surgeons
Gibbs, Taylor	4455 NE Highway 20	Corvallis	OR	97330	624190	Counselors
Crystal Lake Apartments	1652 SE Crystal Lake Dr	Corvallis	OR	97333	561110	Management Services
Van Laere, Katryn M	4455 NE Highway 20	Corvallis	OR	97330	624190	Counselors
Ghacham, Wael MD	3615 NW Samaritan Dr	Corvallis	OR	97330	621111	Physicians & Surgeons
Walnut Blvd Self Storage	850 NE Walnut Blvd	Corvallis	OR	97330-6900	531130	Landlords of Miniwarehouses and Self-Storage Units
Mering, Sarah R FNP	108 SW Memorial Pl	Corvallis	OR	97331	621399	Nurses-Practitioners
North American Truffling Library	34197 NE Colorado Lake Dr	Corvallis	OR	97333	519210	Special Interest Libraries
Sheikh, Mohammad S MD	3600 NW Samaritan Dr	Corvallis	OR	97330	621111	Physicians & Surgeons
American Federation of State County & Municipal Employees	536 SW 2nd St	Corvallis	OR	97333	813930	Labor Organizations
Coldwell Banker Valley Brokers	1109 NW 9th St	Corvallis	OR	97330	531210	Real Estate
O'Reilly Auto Parts	1921 NW 9th St	Corvallis	OR	97330	441330	Automobile Parts & Supplies-Retail-New
Adair Rural Fire & Rescue-Substation	37096 Soap Creek Rd	Corvallis	OR	97330-9490	922160	Fire Protection
Craig Matthew Shelby LLC	865 NW Raintree Dr	Corvallis	OR	97330	236115	General Contractors
Starbucks	2408 NW 9th St	Corvallis	OR	97330	722515	Coffee Shops
Kessler, Kenneth S PA	3600 NW Samaritan Dr	Corvallis	OR	97330	621399	Physicians Assistants
Kapa Landscape Design LLC	2340 SE Crystal Lake Dr	Corvallis	OR	97333-2017	541320	Landscape architects
Corvallis Police Permits	180 NW 5th St	Corvallis	OR	97330-4793	922120	Police Protection
Santiam Broadband	1600 SW Western Blvd	Corvallis	OR	97333	518210	Internet Service
Ticor Title Insurance	400 SW 4th St	Corvallis	OR	97333	541191	Title Companies
Elcano, Joseph, Robert	1650 SW 45th Pl	Corvallis	OR	97333	624190	Counselors
Viescas, Dillon M	4455 NE Highway 20	Corvallis	OR	97330	624190	Counselors
Mid-Valley Dental Associates	1829 NW Kings Blvd	Corvallis	OR	97330	621210	Dentists
Corvallis Clinic	3680 NW Samaritan Dr	Corvallis	OR	97330-3781	621111	Physicians' clinics
Graand Visions Inc	3710 NW Harrison Blvd	Corvallis	OR	97330	999990	Nonclassified Establishments
Cothran, Kyle L MD	3600 NW Samaritan Dr	Corvallis	OR	97330	621111	Physicians & Surgeons
Quantum Spatial	5522 SW Plumley St	Corvallis	OR	97333	481219	Photographers-Aerial
Image Makers	435 NW 3rd St	Corvallis	OR	97330	812112	Beauty Salons
Carex Working Group, LLC	2250 NW 13th St	Corvallis	OR	97330	541690	Scientists-Consulting
Duong, Josiah Van	4455 NE Highway 20	Corvallis	OR	97330	624190	Counselors
All Pro Moving Cleaning LLC	5060 SW Philomath Blvd	Corvallis	OR	97333	484110	Movers
Bascom, Elise Noel PHD	3680 NW Samaritan Dr	Corvallis	OR	97330	621399	Psychologists
American National Insurance	312 SW Madison Ave	Corvallis	OR	97333	524210	Insurance
Orr, Maria P	260 SW Madison Ave	Corvallis	OR	97333	624190	Counselors
Queen B Organizing	130 SW 3rd St	Corvallis	OR	97333-4714	561990	Miscellaneous support services
Kappa Delta	305 NW 25th St	Corvallis	OR	97330	813410	Fraternities & Sororities
Wickham, Margaret C	517 SW 2nd St	Corvallis	OR	97333	621340	Physical Therapists
Drums-A-Lot	1400 NE Granger Ave	Corvallis	OR	97330	999990	Nonclassified Establishments
Downtown Dental	142 SW 2nd St	Corvallis	OR	97333	621210	Dentists
Thrivent Financial	700 NW 3rd St	Corvallis	OR	97330	523940	Financial Advisory Services
International Order of the Odd Fellows	223 SW 2nd St	Corvallis	OR	97333	813410	Fraternal Organizations
Curtis, Zane MD	3600 NW Samaritan Dr	Corvallis	OR	97330	621111	Physicians & Surgeons

Noe, Nicolette, Rose, CNM	2314 NW Kings Blvd	Corvallis	OR	97330	621399	Midwives
The Corvallis Clinic	3680 NW Samaritan Dr	Corvallis	OR	97330	621111	Physicians & Surgeons
Furniture-Direct	233 SW 2nd St	Corvallis	OR	97333	449110	Furniture-Dealers-Retail
Detailed Perfection	1815 SE 3rd St	Corvallis	OR	97333	811192	Automobile Detail & Clean-Up Service
Wirth, Robert, B, MD	3680 NW Samaritan Dr	Corvallis	OR	97330	621111	Physicians & Surgeons
Shaw, Duane	3987 SE Weigel St	Corvallis	OR	97330	621330	Pharmacists
Harris, Danielle, J, DPT	2635 NW Rolling Green Dr	Corvallis	OR	97330	621340	Physical Therapists
Davis, Schuyler T	4455 NE Highway 20	Corvallis	OR	97330	624190	Counselors
Greschner, Dimitri MD	3600 NW Samaritan Dr	Corvallis	OR	97330	621111	Physicians & Surgeons
Franklin Conklin Foundation	4090 NE Morning St	Corvallis	OR	97330	541720	Foundation-Educ Philanthropic Research
OSU Bookstore Inc	663 SW 26th St	Corvallis	OR	97331	458110	Women's Apparel-Retail
Oregon State University Applied Economics	213 Ballard Hall	Corvallis	OR	97331-8538	611310	Schools offering baccalaureate or graduate degrees
Melchior, Sarah	426 NW 4th St	Corvallis	OR	97330	624190	Counselors
Kreidel, Kerry, Lynne, MD	3600 NW Samaritan Dr	Corvallis	OR	97330	621111	Physicians & Surgeons
Minta, Sandra Lynn	5234 SW Philomath Blvd	Corvallis	OR	97333-1042	621399	Offices of All Other Miscellaneous Health Practitioners
Bloomcraft Inc	4515 NE Elliott Cir	Corvallis	OR	97330	999990	Nonclassified Establishments
Day, Tarah Lynn PA	3640 NW Samaritan Dr	Corvallis	OR	97330	621399	Physicians Assistants
Ioof	223 SW 2nd St	Corvallis	OR	97333	813410	Fraternal Organizations
Home Schoolhouse	410 NW 5th St	Corvallis	OR	97330	611691	Tutoring
Discovery Counseling	885 NW Grant Ave	Corvallis	OR	97330-4578	813319	Miscellaneous social service advocacy organizations
USPS Blue Collection Box	2300 NW Monroe Ave	Corvallis	OR	97330	541860	Mailing & Shipping Kiosks
Unified Insurance	320 SW 3rd St	Corvallis	OR	97333	524210	Insurance
Jamie Hughes CPA LLC	883 NW Grant Ave	Corvallis	OR	97330-4539	999990	Unclassified Establishments
Pense, Apryl	887 NW Grant Ave	Corvallis	OR	97330	624190	Counselors
Healthletics Chiropractic Clinic	2005 NW Grant Ave	Corvallis	OR	97330-4366	621310	Chiropractors' clinics
Kernutt Stokes CPAs	200 SW 4th St	Corvallis	OR	97333	541211	Accountants
H&R Block	2539 NW Kings Blvd	Corvallis	OR	97330-3988	541213	Tax services
Fawver, Ashlie	4455 NE Highway 20	Corvallis	OR	97330	624190	Counselors
Block Distribution	3415 SW Deschutes St	Corvallis	OR	97333	541870	Distribution Services
Shasta Aero LLC	5695 SW Airport Pl	Corvallis	OR	97333	999990	Nonclassified Establishments
Hung, Yi-Lin	112 NW 8th St	Corvallis	OR	97330	624190	Marriage & Family Counselors
Hedrick, Theresa	408 SW Monroe Ave	Corvallis	OR	97333	621399	Dietitians
Cole Surveying LLC	245 NE Conifer Blvd	Corvallis	OR	97330	541370	Surveyors-Land
Timberhill Meadows Apartments	2600 NW Century Dr	Corvallis	OR	97330	531110	Apartments
Juicy's Form to Fork	NULL	Corvallis	OR	NULL	999990	Nonclassified Establishments
Corvallis Endodontics	1811 NW Kings Blvd	Corvallis	OR	97330	621210	Dentists
Ecnow Tech	2395 NW Maser Dr	Corvallis	OR	97330	541511	Information Technology Services
Maria Blair LMT LLC	995 NW Circle Blvd	Corvallis	OR	97330	812199	Massage Therapists
Community Outreach Inc	865 NW Reiman St	Corvallis	OR	97330	624190	Counselors-Licensed Professional
Academic Media Network Inc	2775 NW Glenwood Dr	Corvallis	OR	97330	532282	Video Tapes & Discs-Renting & Leasing
Oregon State University Uhds Maintenance Center	601 SW 35th St	Corvallis	OR	97331-8632	611310	Schools offering baccalaureate or graduate degrees
Taco Bell	4825 SW Research Way	Corvallis	OR	97333-1099	722511	Full-Service Restaurants
Corvallis Clinic-Orthopedics	3680 NW Samaritan Dr	Corvallis	OR	97330	621111	Physicians & Surgeons
Ponderosa Ridge	2983 NW Deer Run St	Corvallis	OR	97330-3572	236115	New Single-Family Housing Construction (except Operative Builders)
Hardtwood Cabinets & Design	7030 SW Deerhaven Dr	Corvallis	OR	97333	337110	Cabinets
Burst's Candies	353 SW Madison Ave	Corvallis	OR	97333	445292	Candy & Confectionery-Retail
Corvallis Radiology PC	938 NW Kings Blvd	Corvallis	OR	97330	621111	Physicians & Surgeons
Coffee Culture Annex	2215 NW 9th St	Corvallis	OR	97330-1556	722515	Snack & Nonalcoholic Beverage Bars
Timberhill Dental	2356 NW Professional Dr	Corvallis	OR	97330	621210	Dentists
Store-More	34085 Riverside Dr	Corvallis	OR	97330	531130	Storage-Household & Commercial
Big Wood Tree Experts	3370 NE Dorchester Way	Corvallis	OR	97330	561730	Lawn & Grounds Maintenance
Allen Tate Co	1575 NW 9th St	Corvallis	OR	97330	531210	Real Estate
Buckmaster, Shannon M OD	1597 SW 53rd St	Corvallis	OR	97333	621320	Optometrists OD
KeyBank	1817 NW 9th St	Corvallis	OR	97330	522110	Banks
A Wild Hair Salon	425 SW Madison Ave	Corvallis	OR	97333	812112	Beauty Salons
Martin, Billie-Jean MD	3640 NW Samaritan Dr	Corvallis	OR	97330	621111	Physicians & Surgeons

Highway Department	3700 SW Philomath Blvd	Corvallis	OR	97333	237310	Road Building Contractors
Schupp Plemmons Cook Wealth	2273 NW Professional Dr	Corvallis	OR	97330	523150	Investment Securities
The Maids	833 NW Buchanan Ave	Corvallis	OR	97330	238990	House Cleaning
Corvallis Power Equipment	713 NE Circle Blvd	Corvallis	OR	97330	444230	Lawn & Garden Equip & Supplies-Retail
Byzick & Company-Corvallis	2015 NW Grant Ave	Corvallis	OR	97330-4366	999990	Unclassified Establishments
Guild Mortgage-Thomas Kosta	257 SW Madison Ave	Corvallis	OR	97333-4757	522292	Real Estate Credit Lending
Design By Moonlight Website	1190 SW Sunset Dr	Corvallis	OR	97333	541990	Services NEC
Cathcart, Steven	3615 NW Samaritan Dr	Corvallis	OR	97330	621111	Physicians & Surgeons
Outdoor Insights	935 NW Meadow View Dr	Corvallis	OR	97330	711510	Writers
Ocean Blue Project Inc	922 NW Circle Blvd	Corvallis	OR	97330-1483	238990	All Other Specialty Trade Contractors
Second Pursuits Development Group	6430 NW Burgundy Dr	Corvallis	OR	97330	531210	Real Estate
Eric Erwin-Private Wealth Advisor, Ameriprise Financial Services, LLC	777 NE 2nd St	Corvallis	OR	97330	524210	Insurance
Hammond, Steven C PA	201 Plageman Bldg	Corvallis	OR	97331-8567	621399	Offices of All Other Miscellaneous Health Practitioners
Knife River	Coffin Butte	Corvallis	OR	97330	237310	Paving Contractors
Willamette Valley Visitors Association	420 NW 2nd St	Corvallis	OR	97330	561591	Convention Information Bureaus
Conley, Shaun D DO	3600 NW Samaritan Dr	Corvallis	OR	97330	621111	Physicians & Surgeons
The Green Room	111 NW 16th St	Corvallis	OR	97330	459991	Cannabis Dispensary
Starker Forests	7240 SW Philomath Blvd	Corvallis	OR	97333	712190	Forest Land
Corvallis Rental Equipment	1245 SE 3rd St	Corvallis	OR	97333	532310	Rental Service-Stores & Yards
Five Guys	845 NW 9th St	Corvallis	OR	97330	722511	Restaurants
Advantage Computing Electronic Service	875 NW Grant Ave	Corvallis	OR	97330	541511	Computers-System Designers & Consultants
Mater Engineering Ltd	101 SW Western Blvd	Corvallis	OR	97333	541611	Consulting Services
Pmic	3665 SW Deschutes St	Corvallis	OR	97333	541714	Testing
Pollen Cafe LLC	2001 NW Monroe Ave	Corvallis	OR	97330-5567	722511	Full-Service Restaurants
Riverstone Massage Therapy	1760 SW 3rd St	Corvallis	OR	97333	812199	Massage Therapists
Northwest Financial Group	310 NW 7th St	Corvallis	OR	97330	523940	Financial Planning Consultants
Yost, Cheyenne	4455 NE Highway 20	Corvallis	OR	97330	624190	Counselors
Conifer Place	213 NE Conifer Blvd	Corvallis	OR	97330	531110	Apartments
Togo's	2501 SW Jefferson Way	Corvallis	OR	97331	722511	Restaurants
Oregon Agriculture Classrm FND	200 Strand Ag Hall	Corvallis	OR	97331-8594	611691	Academic Tutoring and Exam Preparation Services
State Farm Insurance	555 NW Harrison Blvd	Corvallis	OR	97330	524210	Insurance
Crescent Valley Builders Inc	534 NW 4th St	Corvallis	OR	97330	236118	Remodeling & Repairing Building Contractors
Peacock, Heather	996 NW Circle Blvd	Corvallis	OR	97330	621399	Nurses-Registered RN
Bythrow, Erin	4455 NE Highway 20	Corvallis	OR	97330	624190	Counselors
Phi Kappa PSI	140 NW 13th St	Corvallis	OR	97330	813410	Fraternities & Sororities
Butera, Lindsey, Nicole	4455 NE Highway 20	Corvallis	OR	97330	621399	Nurses-Registered RN
Tokyo Japanese Steak House & Sushi Bar	250 SW 3rd St	Corvallis	OR	97333-4630	722511	Full-Service Restaurants
Nelson Macneil Rayfield Trial	435 NW 4th St	Corvallis	OR	97330	541110	Attorneys
Oodles World Wide	259 SW Madison Ave	Corvallis	OR	97333-4705	459420	Gift, Novelty, and Souvenir Retailers
Corvallis Mennonite	101 NW 23rd St	Corvallis	OR	97330	813110	Churches
Neudorfer, Jennifer F PT	845 SW 30th St	Corvallis	OR	97331	621340	Physical Therapists
Budget Car Rental	1885 NW 9th St	Corvallis	OR	97330	532111	Automobile Renting
HomeSmart	728 NW Kings Blvd	Corvallis	OR	97330	531210	Real Estate
Watershed Sciences Inc	257 SW Madison Ave	Corvallis	OR	97333	561621	Remote Sensing Analysis
Bentson, Lynn A MD	3521 NW Samaritan Dr	Corvallis	OR	97330	621111	Physicians & Surgeons
Farm Home School	4545 NE Highway 20	Corvallis	OR	97330	611110	Schools
Jamba	1580 NW 9th St	Corvallis	OR	97330	722515	Juice Bars
Oregon State University Linus Pauling Institute	307 Linus Pauling Science Ctr	Corvallis	OR	97331	611310	University-College Dept/Facility/Office
Nguyen, Thien Quoc	4455 NE Highway 20	Corvallis	OR	97330	624190	Counselors
Oregon Coffee & Tea	215 NW Monroe Ave	Corvallis	OR	97330	445298	Coffee & Tea
Corvallis Clinic Immediate CR	3680 NW Samaritan Dr	Corvallis	OR	97330	621111	Physicians & Surgeons
Christ Central Presbyterian Church	760 SW Madison Ave	Corvallis	OR	97333	813110	Churches
Magnuson, Erin	4455 NE Highway 20	Corvallis	OR	97330	621330	Social Workers
Bailey, Candice, DVM	300 Magruder Hall	Corvallis	OR	97331	541940	Veterinarians
Marshall Environmental TR	2870 NW Duchess Pl	Corvallis	OR	97330	541714	Environmental & Ecological Services
Willamette Photography	5652 SW Bluestem Pl	Corvallis	OR	97333	541921	Photography

Corvallis Family Medicine	2400 NW Kings Blvd	Corvallis	OR	97330	621111	Physicians & Surgeons
Samaritan Mental Health Family	3517 NW Samaritan Dr	Corvallis	OR	97330	621111	Physicians & Surgeons
Softball Complex at Oregon State University	SW Western Blvd	Corvallis	OR	97333	711310	Stadiums Arenas & Athletic Fields
Corvallis Psychic Shop	1413 NW 9th St	Corvallis	OR	97330	812990	Psychic Mediums
Tax & Wealth Management LLP	2334 NW Professional Dr	Corvallis	OR	97330	541213	Tax Return Preparation & Filing
Empact Africa	791 SW 57th St	Corvallis	OR	97333	999990	Nonclassified Establishments
JCK Restaurant, Inc	800 NW 9th St	Corvallis	OR	97330	722511	Restaurants
Samaritan Health Service	3600 NW Samaritan Dr	Corvallis	OR	97330-3737	621111	Physicians' clinics
Lynch David L Barber Shop	120 SW Avery Ave	Corvallis	OR	97333	812111	Barbers
Arborinas	31407 Fern Rd	Corvallis	OR	97333	444240	Nurserymen
Shabani-Ardali, Alireza, MD	3600 NW Samaritan Dr	Corvallis	OR	97330-3737	621111	Physicians' clinics
Hayes & Associates Inc	2390 NW Kings Blvd	Corvallis	OR	97330	541330	Engineering
Edward Jones	1803 NW Kings Blvd	Corvallis	OR	97330-1907	523940	Portfolio Management and Investment Advice
National Guard Armory	1100 NW Kings Blvd	Corvallis	OR	97330	928110	State Government-National Security
Bullfrog Landscape Lawn	2665 SW 53rd St	Corvallis	OR	97333	238160	Gutters & Downspouts
Guertin, Candice M	4455 NE Highway 20	Corvallis	OR	97330	624190	Counselors
Metcalfe, Robyn	4455 NE Highway 20	Corvallis	OR	97330	624190	Counselors
Dallas, Lauren N DO	3600 NW Samaritan Dr	Corvallis	OR	97330	621111	Physicians & Surgeons
Stock Profits Confidential	1143 NW 31st St	Corvallis	OR	97330	999990	Nonclassified Establishments
Mags Press	2819 NW Mulkey Ave	Corvallis	OR	97330	513120	Periodicals-Publishing & Printing (Mfrs)
Electric Charging Station	900 NW 4th St	Corvallis	OR	97330	457120	Electric Charging Station
Wells Fargo	235 NW Monroe Ave	Corvallis	OR	97330-4731	522110	Commercial banks
Information Management Solutions	2397 NW Kings Blvd	Corvallis	OR	97330-3986	541511	Computer Programming and Software Development Services
James A McKenzie	30390 Smith Loop	Corvallis	OR	97333	484220	Lumber Carriers
Kruger, Regina, Elizabeth	590 NE Circle Blvd	Corvallis	OR	97330	621330	Pharmacists
Hanson Insurance Group	350 NW Elks Dr	Corvallis	OR	97330	524210	Insurance
Oregon Physical Therapy	2865 NW 29th St	Corvallis	OR	97330-3516	621340	Physical, occupational, speech therapists and audiogists' clinics
Soap Creek Schoolhouse Foundation	37465 Soap Creek Rd	Corvallis	OR	97330	541720	Foundation-Educ Philanthropic Research
Electric Charging Station	875 SW 26th St	Corvallis	OR	97331	457120	Electric Charging Station
Metafoundation	800 SW Washington Ave	Corvallis	OR	97333	541720	Foundation-Educ Philanthropic Research
Hall, Carrie	305 SW C Ave	Corvallis	OR	97333	624190	Counselors
Emiko Therapeutic Massage	996 NW Circle Blvd	Corvallis	OR	97330	812199	Massage Therapists
First Christian Disciples in the Heart of Corvallis	602 SW Madison Ave	Corvallis	OR	97333	813110	Churches
Ai Ramen	1830 NW 9th St	Corvallis	OR	97330-2368	722511	Full-Service Restaurants
Scott Meeker CPA PC	2045 NW Grant Ave	Corvallis	OR	97330	541211	Accountants
LibertyX Bitcoin ATM	1117 NW 9th St	Corvallis	OR	97330	523160	Virtual Currency Conversion Kiosk/ATM
Clarity Wealth Development	262 NW Polk Ave	Corvallis	OR	97330	523940	Financial Planning Consultants
Corvallis Hearing Center	975 NW Spruce Ave	Corvallis	OR	97330-2297	423610	Electrical Apparatus and Equipment, Wiring Supplies, and Related Equipment Merchant Wholesalers
Phi Sigma Rho National Sorority	2251 SW Jefferson Way	Corvallis	OR	97331-8660	813410	Community clubs
Didier, Brent, DO	815 NW 9th St	Corvallis	OR	97330	621111	Physicians & Surgeons
TTT Timber Inc	NULL	Corvallis	OR	97330	423310	Timber & Timberland Companies (Whls)
CHF Van Buren LLC	NULL	Corvallis	OR	97330	999990	Nonclassified Establishments
Magenta Restaurant & Snug Bar	137 SW 2nd St	Corvallis	OR	97333-4715	722511	Full-Service Restaurants
Beaver Sports Properties	108 Gill Coliseum	Corvallis	OR	97331-8547	531210	Real Estate Agencies and Brokerages
Torgerson, Michael	815 NW 9th St	Corvallis	OR	97330	621340	Speech Pathologists
Albany Corvallis Duplicate	622 NW Survista Ave	Corvallis	OR	97330	813410	Clubs
City of Corvallis Charging Station	517 SW 2nd St	Corvallis	OR	97333	457120	Electric Charging Station
SSS Investments	200 SW 4th St	Corvallis	OR	97333	523150	Investment Securities
Adult Shops	2315 NW 9th St	Corvallis	OR	97330	711190	Entertainment Bureaus
Ramcharan, David	815 NW 9th St	Corvallis	OR	97330	621340	Physical Therapists
Whiteside Theatre	361 SW Madison Ave	Corvallis	OR	97333	512131	Theatres-Movie
Koning, Rob	223 SW 8th St	Corvallis	OR	97333	624190	Counselors
Craft, Travis K	4455 NE Highway 20	Corvallis	OR	97330	621330	Social Workers
Ec Co-Corvallis	940 NE Circle Blvd	Corvallis	OR	97330	236115	General Contractors
Benton County Finance & Tax Office	4500 SW Research Way	Corvallis	OR	97333-1093	921120	Legislative assemblies
Miss Meer's	451 SW Madison Ave	Corvallis	OR	97333	458210	Shoes-Retail

Wright, Landon	4455 NE Highway 20	Corvallis	OR	97330	624190	Counselors
Fidelity National Title	527 NW 3rd St	Corvallis	OR	97330	541191	Title Companies
Hastings, Michelle DO	3509 NW Samaritan Dr	Corvallis	OR	97330	621111	Physicians & Surgeons
Team Dirt	NULL	Corvallis	OR	NULL	813319	Non-Profit Organizations
Samaritan Gynecology & Surgical Associates	400 NW Walnut Blvd	Corvallis	OR	97330	621111	Physicians & Surgeons
Franz Bakery Outlet	245 SW Avery Ave	Corvallis	OR	97333	311811	Bakers-Retail
E G Solutions Inc	2870 SW Morris Ave	Corvallis	OR	97333	999990	Federal Government Contractors
Mohamed, Nada	3600 NW Samaritan Dr	Corvallis	OR	97330	621111	Physicians & Surgeons
Image By Design	2380 NW Kings Blvd	Corvallis	OR	97330	812112	Beauty Salons
Albin's Plumbing Inc	942 NW 9th St	Corvallis	OR	97330	238220	Plumbing Contractors
SJ Automotive Investments, Inc	800 NW 5th St	Corvallis	OR	97330	523910	Investments
Metro by T-Mobile	700 NE Circle Blvd	Corvallis	OR	97330-4484	517112	Wireless Telecommunications Carriers (except Satellite)
Sunbow Produce	6910 SW Plymouth Dr	Corvallis	OR	97333	445230	Fruits & Vegetables & Produce-Retail
LibertyX Bitcoin ATM	2080 NW 9th St	Corvallis	OR	97330	523160	Virtual Currency Conversion Kiosk/ATM
Rowell, Alexander C	216 NW 6th St	Corvallis	OR	97330	621399	Psychologists
Samaritan Pediatrics	777 NW 9th St	Corvallis	OR	97330	621111	Physicians & Surgeons
Christopher L Gray Insurance	761 NW Harrison Blvd	Corvallis	OR	97330	524210	Insurance
Walnut Creek Apartments	980 NE Walnut Blvd	Corvallis	OR	97330	531110	Apartments
Rising Tides 541	120 SW 4th St	Corvallis	OR	97333	999990	Nonclassified Establishments
Pi Kappa Alpha Fraternity	209 NW 14th St	Corvallis	OR	97330	813410	Fraternal Organizations
Bowen, Samuel	4455 NE Highway 20	Corvallis	OR	97330	624190	Counselors
Benton County Extension Service	4077 SW Research Way	Corvallis	OR	97333	624190	Social Service & Welfare Organizations
Gay, Nicholas W	4455 NE Highway 20	Corvallis	OR	97330	624190	Counselors
All Star Custom Curb & Concrete	239 NW Polk Ave	Corvallis	OR	97330	238110	Concrete Contractors
Stahlbush Island Farms Inc	3122 SE Stahlbush Island Rd	Corvallis	OR	97333	311412	Frozen Food Processors (Mfrs)
Freitag, Joshua	114 SW 8th St	Corvallis	OR	97333	624190	Counselors
Mountain View RV & Boat Storage	5210 NE Elliott Cir	Corvallis	OR	97330	493190	Recreational Vehicles-Storage
College of Engineering	101 Covell Hall	Corvallis	OR	97331	541330	Engineers
The Franklin Press	5655 SW Philomath Blvd	Corvallis	OR	97333	323111	Printers (Mfrs)
Chateau Home Furnishings	1430 NW 9th St	Corvallis	OR	97330	449110	Furniture-Dealers-Retail
Macarthur, Samantha	4455 NE Highway 20	Corvallis	OR	97330	624190	Counselors
Owens Buildings Inc	935 NW Camellia Dr	Corvallis	OR	97330	236220	Buildings-Metal
Madison Avenue Collective	459 SW Madison Ave	Corvallis	OR	97333-4718	541512	Computer-aided design (CAD), engineering (CAE), manufacturing (CAM) systems integration design services
AmeriGas Cylinder Propane Refill	27678 Highway 99W	Corvallis	OR	97333	457210	Gas-Propane-Refilling Stations
Pedianourish LLC	3000 NW Roosevelt Dr	Corvallis	OR	97330	999990	Federal Government Contractors
Lancaster Bridge Apartments	3384 NE Oxford Cir	Corvallis	OR	97330	531110	Apartments
Madabhushi, Aditi, MD	3615 NW Samaritan Dr	Corvallis	OR	97330	621111	Physicians & Surgeons
Firestone Complete Auto Care	385 SW 3rd St	Corvallis	OR	97333	811111	Automobile Repairing & Service
Corvallis Clinic	3680 NW Samaritan Dr	Corvallis	OR	97330	621111	Physicians & Surgeons
Home Life	1710 NW Division St	Corvallis	OR	97330	813311	Disability Services
Samaritan Athletic Medicine Center	845 SW 30th St	Corvallis	OR	97331-8629	621111	Physicians' clinics
Lape, Alexandra	NULL	Corvallis	OR	97333	621399	Midwives
Benton County Elections Office	4500 SW Research Way	Corvallis	OR	97333	921120	Government Offices-County
Mendez Bello, Daisy, Michelle	4455 NE Highway 20	Corvallis	OR	97330	624190	Counselors
The Union Apartments	2750 NW Harrison Blvd	Corvallis	OR	97330-5294	531110	Landlords of Residential Buildings and Dwellings
St Mary's Hosp Neonatal ICU	3615 NW Samaritan Dr	Corvallis	OR	97330-3771	621111	Physicians' clinics
Greene, Deidre, I	3521 NW Samaritan Dr	Corvallis	OR	97330	621399	Nurses-Practitioners
Germane & Wise Mental Health	2727 NW 9th St	Corvallis	OR	97330	622210	Mental Health Services
Benco	165 NE Conifer Blvd	Corvallis	OR	97330	813311	Disability Services
Gardner, Charlotte P	5234 SW Philomath Blvd	Corvallis	OR	97333	621399	Physicians Assistants
Wiltbank, Carolyn, Marie	4455 NE Highway 20	Corvallis	OR	97330	624190	Counselors
Western Union Agent Location	2641 NW 9th St	Corvallis	OR	97330	522320	Money Order Service
Pacific Payroll LLC	2645 SE 3rd St	Corvallis	OR	97333	541214	Payroll Preparation Service
Samaritan Kidney Specialists	3615 NW Samaritan Dr	Corvallis	OR	97330	621111	Physicians & Surgeons
Excel Painting & Pressure	3360 SE Hathaway Dr	Corvallis	OR	97333	238320	Painters
7-Eleven	2405 SE 3rd St	Corvallis	OR	97333	445131	Convenience Stores

Corvallis City Attorney	456 SW Monroe Ave	Corvallis	OR	97333	922130	City Government-Legal Counsel
AmeriGas Propane Exchange	2075 NW Circle Blvd	Corvallis	OR	97330	457210	Propane Tank Kiosks
Manley, Kristy	33461 SE Peoria Rd	Corvallis	OR	97333	621340	Speech Pathologists
Katie Slayden, Realtor Connected Real Estate Group	435 NW 5th St	Corvallis	OR	97330	531210	Real Estate
Cardv Center Against Rape	NULL	Corvallis	OR	97330	624110	Crisis Intervention Service
Beaver Bowls	227 SW 6th St	Corvallis	OR	97333	459991	Cannabis Dispensary
Common Fields	545 SW 3rd St	Corvallis	OR	97333	722330	Mobile Food Services
Carter, David	1650 SW 45th Pl	Corvallis	OR	97333	624190	Social Workers-Clinical
Corvallis Organization For Real Empowerment	555 NW 5th St	Corvallis	OR	97330	531210	Real Estate Management
Papa's Pizza Parlor-Corvallis	1030 SW 3rd St	Corvallis	OR	97333	722511	Restaurants
Element Graphics	250 NW Tyler Ave	Corvallis	OR	97330	323113	Screen Printing (Mfrs)
Anderson Neurological Pain Solutions	2605 NW Lupine Pl	Corvallis	OR	97330-3537	621111	Physicians' clinics
Hunters of Color	6620 NE Pettibone Dr	Corvallis	OR	97330	813319	Non-Profit Organizations
Armentrout, Courtney	4455 NE Highway 20	Corvallis	OR	97330	624190	Counselors
Raylee Wines	475 NE Conifer Blvd	Corvallis	OR	97330-4195	312130	Wineries
Heart of the Valley Law	2211 NW Professional Dr	Corvallis	OR	97330-3891	541110	Attorney Offices/Private Practices
Allstate Insurance	2617 NW 9th St	Corvallis	OR	97330	524210	Insurance
R C Humphrey Construction Inc	6160 NW Fair Oaks Dr	Corvallis	OR	97330	236115	General Contractors
US Geological Survey	777 NW 9th St	Corvallis	OR	97330	924120	Federal Government-Land/Mineral/Wildlife/Forest Conservation
Goldberg-Hambl, Sara	4455 NE Highway 20	Corvallis	OR	97330	624190	Counselors
Herbst, Brianna, DPT	845 SW 30th St	Corvallis	OR	97331	621340	Physical Therapists
Vocational Rehabilitation Department	4170 SW Research Way	Corvallis	OR	97333	923130	State Government-Social/Human Resources
Hudson, Benjamin, Francis, DO	3640 NW Samaritan Dr	Corvallis	OR	97330	621111	Physicians & Surgeons
Mecop Inc	435 NW 5th St	Corvallis	OR	97330	611710	Educational Consultants
Pink Laser & Spa	128 SW 3rd St	Corvallis	OR	97333	812112	Beauty Salons
Plaza Medi Spa	305 SW C Ave	Corvallis	OR	97333	713940	Health Spas
Catalyst Psychiatry, LLC	2222 NW Lincoln Ave	Corvallis	OR	97330	622210	Psychiatric Treatment Facilities
Augustine, Wella PT	3620 NW Samaritan Dr	Corvallis	OR	97330	621340	Physical Therapists
Clayton's Auto Repair & Service	797 NE Circle Blvd	Corvallis	OR	97330	811111	Automobile Repairing & Service
Chamberlain, Lee A MSN	3680 NW Samaritan Dr	Corvallis	OR	97330	621399	Nurses-Registered RN
The Home Depot	1780 NW Four Acre Place	Corvallis	OR	97330	444110	Home Centers
David Lawrence	889 NW Grant Ave	Corvallis	OR	97330-4539	999990	Unclassified Establishments
Hart, Kari K	3509 NW Samaritan Dr	Corvallis	OR	97330	621330	Social Workers
Willamette Landing Owners Association	3501 SE Shoreline Dr	Corvallis	OR	97333	813910	Associations
Benton County Juvenile Department	4077 SW Research Way	Corvallis	OR	97333-1065	921120	Legislative assemblies
Smythe, Tracy M PA	996 NW Circle Blvd	Corvallis	OR	97330	621399	Physicians Assistants
Eye Care Associates	330 NW Elks Dr	Corvallis	OR	97330	621111	Physicians & Surgeons
Samaritan Urgent Care Walk-In Clinic	5234 SW Philomath Blvd	Corvallis	OR	97333	621111	Physicians & Surgeons
Benton Community Health Center	530 NW 27th St	Corvallis	OR	97330	621111	Physicians & Surgeons
Bi-Mart	1555 SW 53rd St	Corvallis	OR	97333	455110	Department Stores
The Shop	244 NW 2nd St	Corvallis	OR	97330-5459	713940	Gymnasium (gym)
Rite Aid GNC Live Well Store	2080 NW 9th St	Corvallis	OR	97330	456191	Vitamin & Food Supplements
Westminster House	101 NW 23rd St	Corvallis	OR	97330	813110	Church Organizations
Dental Health PC	869 NW 23rd St	Corvallis	OR	97330	621210	Dentists
Siuslaw National Forest	3200 SW Jefferson Way	Corvallis	OR	97331-8550	488390	Other Support Activities for Water Transportation
Kironde, Kristy Lynn	2001 NW Monroe Ave	Corvallis	OR	97330	621399	Nurses-Practitioners
Graves, Julie E	530 NW 27th St	Corvallis	OR	97330	624190	Counselors
Bunce, Shanna M MD	3600 NW Samaritan Dr	Corvallis	OR	97330-3737	621111	Physicians' clinics
Corvallis Cad Service	2535 NW Kings Blvd	Corvallis	OR	97330	541990	Services NEC
Nextgenis.com Computers Service & Repair	314 SW Monroe Ave	Corvallis	OR	97333	541890	Advertising-Computer
Travis Gapp Construction	755 SW 55th St	Corvallis	OR	97333	236115	Construction Companies
Traweek, Cody Angela	530 NW 27th St	Corvallis	OR	97330	621330	Pharmacists
Oregon State University College of Science	128 Kidder Hall	Corvallis	OR	97331-8553	611310	Schools offering baccalaureate or graduate degrees
White, Nicholas J DPT	2350 NW Century Dr	Corvallis	OR	97330	621340	Physical Therapists
Jones, Lisa, Fougere, OD	1329 NW 9th St	Corvallis	OR	97330-5386	621320	Doctors of optometry clinics
Steyn, Jody-Leigh MD	3600 NW Samaritan Dr	Corvallis	OR	97330	621111	Physicians & Surgeons

Spiritopia/Or Ryegrass Spirits	720 NE Granger Ave	Corvallis	OR	97330	445320	Liquors-Retail
Drakes, Marie, Louise, RN	4455 NE Highway 20	Corvallis	OR	97330-9695	621399	Offices of All Other Miscellaneous Health Practitioners
Brutsaert, Marijke L	744 NW 4th St	Corvallis	OR	97330	621330	Social Workers
Townsend, James A DO	3600 NW Samaritan Dr	Corvallis	OR	97330-3737	621111	Physicians' clinics
Avcr Electronics	582 SW Adams Ave	Corvallis	OR	97333	449210	Electronic Equipment & Supplies-Retail
Mistry Investments LLC	2244 NW Dixon St	Corvallis	OR	97330	523910	Investments
Dunn, Kristi	201 Gill Coliseum	Corvallis	OR	97331-8547	621340	Physical, occupational, speech therapists and audiogists' clinics
The Corvallis Clinic	3680 NW Samaritan Dr	Corvallis	OR	97330	621111	Physicians & Surgeons
Veto Home Care	1320 SW Hillview Ave	Corvallis	OR	97333	621610	Home Health Service
Lemon Grass Noodle House	1603 NW Monroe Ave	Corvallis	OR	97330	722511	Restaurants
Miller, Khali, D	3521 NW Samaritan Dr	Corvallis	OR	97330	621330	Pharmacists
Lawrence David DC	889 NW Grant Ave	Corvallis	OR	97330	621310	Chiropractors DC
RJH Enterprises	33270 SE White Oak Rd	Corvallis	OR	97333-2507	238910	Site Preparation Contractors
Blair, Tashina, Louise	5234 SW Philomath Blvd	Corvallis	OR	97333	621399	Nurses-Practitioners
Yetter, Brook, Barrett	530 NW 27th St	Corvallis	OR	97330	624190	Counselors
Agae Technologies LLC	33900 SE Eastgate Cir	Corvallis	OR	97333	339999	Manufacturers
Peoria Road Farm Market	33269 SE Peoria Rd	Corvallis	OR	97333-2546	445230	Produce Markets
Cruz, Erikjone	4455 NE Highway 20	Corvallis	OR	97330	624190	Counselors
The Hanson Country Inn	795 SW Hanson St	Corvallis	OR	97333	721110	Hotels & Motels
Lerma, Keegan KM	335 NW 4th St	Corvallis	OR	97330	621340	Physical Therapists
Gardens at Holstein House	31707 Oconna	Corvallis	OR	97330	812990	Wedding Chapels
Quality Painting of Oregon	37609 Soap Creek Rd	Corvallis	OR	97330	238320	Painters
Benchmark Fab & Finish	33127 SE Peoria Rd	Corvallis	OR	97333	811121	Automobile Customizing
Brown, Beethoven MD	815 NW 9th St	Corvallis	OR	97330	621111	Physicians & Surgeons
Duong, Jeanine M OD	1597 SW 53rd St	Corvallis	OR	97333	621320	Optometrists OD
Janus House of Business	606 SW 5th St	Corvallis	OR	97333	623990	Group Homes
Electric Charging Station	2750 SW Campus Way	Corvallis	OR	97331	457120	Electric Charging Station
H&R Block	5280 SW Philomath Blvd	Corvallis	OR	97333-1042	541213	Tax services
Harvest Christian Center Corvallis	1601 NE Conifer Blvd	Corvallis	OR	97330	813110	Churches
Harrison Bar & Grill	550 NW Harrison Blvd	Corvallis	OR	97330	722511	Restaurants
8020 Property LLC	2065 NW Grant Ave	Corvallis	OR	97330	531210	Real Estate Management
Wood, Meghan E DO	3600 NW Samaritan Dr	Corvallis	OR	97330	621111	Physicians & Surgeons
Dirt Road Brewing	5770 NW Oak Creek Dr	Corvallis	OR	97330	312120	Brewers (Mfrs)
Kronewitter, Waverley A	4455 NE Highway 20	Corvallis	OR	97330	624190	Counselors
American Dream Pizza	2525 NW Monroe Ave	Corvallis	OR	97330	722511	Pizza
The Park at Fifth Street	635 NW 5th St	Corvallis	OR	97330	531311	Apartment Finding & Rental Service
Lance Kaufman Consulting	2623 NW Bluebell Pl	Corvallis	OR	97330	541618	Consultants-Business NEC
Antoine, Sarah, DO	3600 NW Samaritan Dr	Corvallis	OR	97330	621111	Physicians & Surgeons
Samaritan Internal Medicine	3521 NW Samaritan Dr	Corvallis	OR	97330	621111	Physicians & Surgeons
Matsushita, Starr DO	3600 NW Samaritan Dr	Corvallis	OR	97330	621111	Physicians & Surgeons
Rex, LLC	777 NE 2nd St	Corvallis	OR	97330	541110	Attorneys
Cox, Dale	344 NW 6th St	Corvallis	OR	97330	624190	Marriage & Family Counselors
Michelle's Personalized Skin Care	1128 NE 2nd St	Corvallis	OR	97330-6251	621999	Miscellaneous health care providers
Aron, Mark	216 NW 6th St	Corvallis	OR	97330	621399	Psychologists
Samaritan Surgical Specialists	3615 NW Samaritan Dr	Corvallis	OR	97330	621111	Physicians & Surgeons
OSU Small Animal Teaching HSP	172 Magruder Hall	Corvallis	OR	97331-8555	541940	Animal hospitals, clinics, and veterinarians
Marinescu, Luiza G	3509 NW Samaritan Dr	Corvallis	OR	97330-3893	621399	Offices of All Other Miscellaneous Health Practitioners
Samaritan Family Medicine Resident Clinic	3517 NW Samaritan Dr	Corvallis	OR	97330	621399	Physicians Assistants
Acey, Autumn, May	4185 SW Research Way	Corvallis	OR	97333	621330	Social Workers
Truax Corp CC27	1680 SW 3rd St	Corvallis	OR	97333	457120	Service Stations-Gasoline & Oil
Piercey Plaza LLC	305 SW C Ave	Corvallis	OR	97333-4400	812112	Beauty Shops
Art in the Valley	209 SW 2nd St	Corvallis	OR	97333	459920	Art Galleries & Dealers
Power Chevrolet GMC of Corvallis	705 NW Buchanan Ave	Corvallis	OR	97330-6216	441110	New Car Dealerships
Castor	458 SW Madison Ave	Corvallis	OR	97333	722511	Restaurants
Barrett, Shawn, A, MD	3600 NW Samaritan Dr	Corvallis	OR	97330	621111	Physicians & Surgeons
Wilson Motors Ford	1105 NW 5th St	Corvallis	OR	97330-6209	441110	New Car Dealerships

Doug Looney's Live Sound	541 SW Wake Robin Ave	Corvallis	OR	97333	449210	Sound Systems & Equipment-Renting
Samaritan Kidney Specialists	3615 NW Samaritan Dr	Corvallis	OR	97330	621111	Physicians & Surgeons
Corvallis Depot Suites	700 SW Washington Ave	Corvallis	OR	97333	721310	Corporate Lodging
Rains, Shalece	425 SW Madison Ave	Corvallis	OR	97333	812199	Massage Therapists
Stamper Industries	3367 SE Midvale Dr	Corvallis	OR	97333	339999	Manufacturers
Sportsman's Storage	4535 SE 3rd St	Corvallis	OR	97333	713930	Boat Storage
Samaritan Pediatrics Circle	1112 NW Circle Blvd	Corvallis	OR	97330	621210	Dentists
Oregon Wildlife Institute	37112 Moss Rock Dr	Corvallis	OR	97330	813910	Associations
TransPerfect	127 SW 4th St	Corvallis	OR	97333	541930	Translators & Interpreters
Enfield, Braden J	2080 NW 9th St	Corvallis	OR	97330	621330	Pharmacists
Neuhaus, Alicia, June	530 NW 27th St	Corvallis	OR	97330	621330	Pharmacists
Natural Grocers	1235 NW 10th St	Corvallis	OR	97330	445110	Grocers-Retail
Hill, Spencer, Larson, DO	3600 NW Samaritan Dr	Corvallis	OR	97330-3737	621111	Physicians' clinics
Jamie Hughes CPA LLC	883 NW Grant Ave	Corvallis	OR	97330	541211	Accountants
Bullfrog Music	310 SW 2nd St	Corvallis	OR	97333	459140	Musical Instruments-Dealers
Clark & Eldredge Dental	3485 NW Dimple Hill Rd	Corvallis	OR	97330	621210	Dentists
McConahay, Mary M	4455 NE Highway 20	Corvallis	OR	97330	624190	Counselors
La La 34 LLC	545 NW 34th St	Corvallis	OR	97330	999990	Nonclassified Establishments
Corvallis Life Community	4900 NW Highway 99	Corvallis	OR	97330-9487	813110	Religious societies
Takush, Donald, Raymond, MD	3680 NW Samaritan Dr	Corvallis	OR	97330	621111	Physicians & Surgeons
O'Brien, Nicolas, Eugene	4455 NE Highway 20	Corvallis	OR	97330	624190	Counselors
Watson Jr, Michael DO	3600 NW Samaritan Dr	Corvallis	OR	97330	621111	Physicians & Surgeons
Majestic Theatre	115 SW 2nd St	Corvallis	OR	97333	711110	Theatres-Live
JKC Corvallis Automotive, Inc	900 NW 4th St	Corvallis	OR	97330	441110	Automobile Dealers-New Cars
Broadway Metal Recycling Inc	2165 NW Professional Dr	Corvallis	OR	97330-4683	332999	All Other Miscellaneous Fabricated Metal Product Manufacturing
Pizza Hut	700 NE Circle Blvd	Corvallis	OR	97330	722511	Pizza
Martin, Sarah, Lily	650 SW 3rd St	Corvallis	OR	97333	621399	Alternative Medicine
THE SHOW	1915 NW 9th St	Corvallis	OR	97330	722511	Restaurants
Auto Tech	727 NW 4th St	Corvallis	OR	97330	811114	Brake Service
Sibling Revelry	145 NW 2nd St	Corvallis	OR	97330	458110	Women's Apparel-Retail
Woodworking Industries	33875 SE Peoria Rd	Corvallis	OR	97333	337110	Cabinets
Creative Framing	2615 NW 9th St	Corvallis	OR	97330	455219	Picture Frames-Dealers
Molecular Masses LLC	720 NE Granger Ave	Corvallis	OR	97330	311352	Candy & Confectionery-Manufacturers
La Vella, Erika D DO	3517 NW Samaritan Dr	Corvallis	OR	97330-3768	621111	Physicians' clinics
Internet Service Corvallis	134 SW 4th St	Corvallis	OR	97333	518210	Internet Service
Moen, Kristin, Elizabeth	2075 NW Grant Ave	Corvallis	OR	97330	621399	Nurses-Practitioners
Witham Hill Oaks Apartments	4275 NW Clubhouse Pl	Corvallis	OR	97330	531110	Apartments
Fred Meyer	777 NW Kings Blvd	Corvallis	OR	97330-5620	445110	Grocery Stores and Supermarkets
Schulz, Tyler R DO	3600 NW Samaritan Dr	Corvallis	OR	97330-3737	621111	Physicians' clinics
Clare Staton, Realtor Connected Real Estate Group	435 NW 5th St	Corvallis	OR	97330	531210	Real Estate
Camas Commons	5140 SW Meadow Flower Dr	Corvallis	OR	97333	531110	Apartments
Pierz, Jennifer M	4455 NE Highway 20	Corvallis	OR	97330	624190	Counselors
Knife River-Corvallis	28602 Highway 34	Corvallis	OR	97333	423390	Construction Materials NEC (Whls)
Oregon Rubber Mills Co	1985 SW Airport Ave	Corvallis	OR	97333	326299	Rubber Products-Manufacturers
Hair By Christy	445 NW 3rd St	Corvallis	OR	97330	812112	Beauty Salons
Houston, Brittany, Simone, DO	3600 NW Samaritan Dr	Corvallis	OR	97330	621111	Physicians & Surgeons
Jenkins, Daniel B DPT	815 NW 9th St	Corvallis	OR	97330	621340	Physical Therapists
Safeway	5270 SW Philomath Blvd	Corvallis	OR	97333	445110	Grocers-Retail
Filtered Solutions	1817 SW Brooklane Dr	Corvallis	OR	97333	999990	Nonclassified Establishments
Iszler, Kimberly M	777 NW 9th St	Corvallis	OR	97330	621399	Dietitians
Videx Inc	1105 NE Circle Blvd	Corvallis	OR	97330	334412	Printed & Etched Circuits-Mfrs
Peaceful Family Solutions	993 NW Circle Blvd	Corvallis	OR	97330	541110	Attorneys
Arnold, Kristilyn, Hilda	426 NW 4th St	Corvallis	OR	97330	624190	Counselors
Pepsi Beverages Co	2636 NE Belvue St	Corvallis	OR	97330	312111	Bottlers (Mfrs)
Rubicon Investments Ltd	NULL	Corvallis	OR	NULL	523910	Investments
Sprick, Brandy JC MSN	3600 NW Samaritan Dr	Corvallis	OR	97330	621399	Nurses-Registered RN

Watershed Fly Shop	351 SW Madison Ave	Corvallis	OR	97333	459110	Fishing Tackle-Dealers
Simpson, Mark	4455 NE Highway 20	Corvallis	OR	97330	624190	Counselors
Day Surgery Center of Corvallis	444 NW Elks Dr	Corvallis	OR	97330-3745	621111	Physicians' clinics
Richard Gretz Goldsmiths	308 SW Madison Ave	Corvallis	OR	97333	458310	Jewelry Designers
Chestnut Village	2766 SW Pickford St	Corvallis	OR	97333	531110	Apartments
The Gift Shops	1800 SW 3rd St	Corvallis	OR	97333	459420	Gift Shops
Independent Merchant Brokers	6735 SW Country Club Dr	Corvallis	OR	97333-1987	561990	Miscellaneous support services
Annmarie O'Daniel	260 SW Madison Ave	Corvallis	OR	97333	624190	Counselors
Casa Latinos Unidos De Benton County	1555 SW 35th St	Corvallis	OR	97333	921120	Government Offices-County
Bedrooms LLC	250 NW 1st St	Corvallis	OR	97330-4836	531210	Real Estate Agencies and Brokerages
BUENA VISTA ARBOR CARE	5820 NW Highway 99	Corvallis	OR	97330	561730	Tree Service
Raw Hair Society	600 SW 3rd St	Corvallis	OR	97333	812112	Beauty Salons
Campus Limousine Service	NULL	Corvallis	OR	97330	485320	Limousine Service
Morgan Draperies	27678 Highway 99W	Corvallis	OR	97333-9464	449122	Window Treatment Retailers
Women Role Models Project	1105 Kelley Engineering	Corvallis	OR	97331-8600	624190	Miscellaneous Individual and Family Services
Dunning Wealth Management	2101 NW Professional Dr	Corvallis	OR	97330	523150	Stock & Bond Brokers
Martin, Jayd, Lynn	4455 NE Highway 20	Corvallis	OR	97330	624190	Counselors
10D Tech	410 NW Walnut Blvd	Corvallis	OR	97330	423690	Telecommunication Equip/Syst-Whls/Mfrs
Corvallis Clinic Immediate CR	3680 NW Samaritan Dr	Corvallis	OR	97330	621111	Physicians & Surgeons
Grantz, Erika	420 NW 2nd St	Corvallis	OR	97330	624190	Marriage & Family Counselors
HMK Consulting Inc	1340 NW 11th St	Corvallis	OR	97330	541511	Software/Application/Platform Developers & Programmers
Kontraband Retro Games	425 SW Madison Ave	Corvallis	OR	97333	459120	Games & Game Supplies
Western Union Agent Location	1467 NW Monroe Ave	Corvallis	OR	97330	522320	Money Order Service
Coffee Culture	363 SW Jefferson Ave	Corvallis	OR	97333	722515	Coffee Shops
McMahon Construction Solutions	3955 SW Brooklane Dr	Corvallis	OR	97333	236115	Construction Companies
Upper Hand Orthopedics	2773 NW 9th St	Corvallis	OR	97330-3857	621111	Physicians' clinics
Knife Edge Software	137 SW 3rd St	Corvallis	OR	97333	513210	Software/Application/Platform Publishing
Tran, Jenny MD	3600 NW Samaritan Dr	Corvallis	OR	97330	621111	Physicians & Surgeons
Corvallis Clinic-Orthopedics	3680 NW Samaritan Dr	Corvallis	OR	97330	621111	Physicians & Surgeons
AmeriGas Propane Exchange	1840 NW 9th St	Corvallis	OR	97330	457210	Propane Tank Kiosks
USPS Blue Collection Box	3615 NW Samaritan Dr	Corvallis	OR	97330	541860	Mailing & Shipping Kiosks
Team Green Pest Solutions	3670 NW Highland Dr	Corvallis	OR	97330	561710	Pest Control
OSU Athletics	100 Gill Coliseum	Corvallis	OR	97331-8547	561599	Miscellaneous travel arrangement and reservation services
Earthfort	635 SW Western Blvd	Corvallis	OR	97333	541380	Soil Testing
Flannery, Gregory R DDS	833 NW 23rd St	Corvallis	OR	97330	621210	Dentists
Benny's Donuts	116 NW 3rd St	Corvallis	OR	97330-4701	722515	Snack & Nonalcoholic Beverage Bars
Reynolds Law Firm	225 SW 4th St	Corvallis	OR	97333-4872	541110	Attorney Offices/Private Practices
Mierau, Luke	3600 NW Samaritan Dr	Corvallis	OR	97330	621399	Physicians Assistants
Starbucks	425 SW Madison Ave	Corvallis	OR	97333	722515	Coffee Shops
Honey Buzzin LLC	29216 Lakeside Dr	Corvallis	OR	97333	424490	Honey (Whls)
Red Diamond Inc	2645 SW 49th St	Corvallis	OR	97333	561990	Business Services NEC
SmileKeepers Corvallis	1769 NW Kings Blvd	Corvallis	OR	97330	621210	Dentists
Pederson, Deborah, Stadfelt, MD	3600 NW Samaritan Dr	Corvallis	OR	97330	621111	Physicians & Surgeons
Campaign For OSU	4238 SW Research Way	Corvallis	OR	97333	813940	Political Organizations
Brenda Cochran Counseling	223 SW 8th St	Corvallis	OR	97333	624190	Marriage & Family Counselors
DPS & Associates, Inc	720 NW 4th St	Corvallis	OR	97330	541110	Attorneys
Refresh Your Memory Inc	1318 NW 9th St	Corvallis	OR	97330-4565	541512	Computer-aided design (CAD), engineering (CAE), manufacturing (CAM) systems integration design services
Jensen, April G DO	3600 NW Samaritan Dr	Corvallis	OR	97330	621111	Physicians & Surgeons
Path of Life Counseling	685 NW 5th St	Corvallis	OR	97330	624110	Counseling Services
Bluesun, Inc	NULL	Corvallis	OR	NULL	561311	Employment Agencies & Opportunities
Patel, Karan, Arun, DMD	142 SW 2nd St	Corvallis	OR	97333	621210	Dentists
Favorite Duplex LLC	913 NW Grant Ave	Corvallis	OR	97330	531210	Real Estate
Mel's Barber Shop	958 NW Circle Blvd	Corvallis	OR	97330	812111	Barbers
Heart of the Valley Birth Center	25737 SW Airport Ave	Corvallis	OR	97333	999990	Nonclassified Establishments
Gonzales, Beau Dion	4455 NE Highway 20	Corvallis	OR	97330	624190	Counselors
Oregon State University-Capital Planning & Development Dept	3015 SW Western Blvd	Corvallis	OR	97333	611310	University-College Dept/Facility/Office

Mincy, Piper	4455 NE Highway 20	Corvallis	OR	97330	624190	Counselors
Wood, Lynn PA	545 SW 2nd St	Corvallis	OR	97333	621399	Physicians Assistants
Dixon Creek Dental Center	1885 NW Kings Blvd	Corvallis	OR	97330	621210	Dentists
Al Hutchinson's Auto Center	1800 NW 9th St	Corvallis	OR	97330-2143	441120	Used Car Dealerships
Balmeo, Kathleen M	4455 NE Highway 20	Corvallis	OR	97330	624190	Counselors
The Arts Center	700 SW Madison Ave	Corvallis	OR	97333	459920	Art Galleries & Dealers
Caves Bier & Kitchen	308 SW 3rd St	Corvallis	OR	97333	722511	Restaurants
Maxs Food & More	2475 NW 9th St	Corvallis	OR	97330-1560	722410	Bars
Miller, Jacob R	777 NW 9th St	Corvallis	OR	97330	624190	Counselors
Veri at Timberhill	2380 NW Rolling Green Dr	Corvallis	OR	97330	531110	Apartments
Stedman, Morgynn, Skye	4455 NE Highway 20	Corvallis	OR	97330	624190	Counselors
Demaggio's New York Pizza	151 NW Monroe Ave	Corvallis	OR	97330	722511	Restaurants
G & J Truck Pros	257 NW Van Buren Ave	Corvallis	OR	97330	423120	Truck Accessories (Whls)
Titus, Laurel	1300 NW Harrison Blvd	Corvallis	OR	97330	624190	Counselors
Naturalpoint Headquarters	3658 SW Deschutes St	Corvallis	OR	97333-9285	541330	Engineers' offices
Delmendo, Madison N	3680 NW Samaritan Dr	Corvallis	OR	97330	621399	Dietitians
Medical Information Management	938 NW Kings Blvd	Corvallis	OR	97330	541219	Billing Service
PetSmart	940 NW Circle Blvd	Corvallis	OR	97330	459910	Pet Supplies & Foods-Retail
Landberg, Brooke, H	1300 NW Harrison Blvd	Corvallis	OR	97330	624190	Counselors
City of Corvallis	501 SW Madison Ave	Corvallis	OR	97333	921110	City Government-Executive Offices
Northwest Habitat Institute	355 NW 7th St	Corvallis	OR	97330	813910	Associations
Corvallis Housing	501 SW Madison Ave	Corvallis	OR	97333	925110	City Government-Housing Programs
Inflexion Health LLC	3925 SW Country Club Dr	Corvallis	OR	97333	621999	Health Services
Iqbal, Aadil S DO	3600 NW Samaritan Dr	Corvallis	OR	97330	621111	Physicians & Surgeons
Corvallis Clinic Family Practice	3680 NW Samaritan Dr	Corvallis	OR	97330	621399	Nurses-Practitioners
Blake Ecker: Allstate Insurance	310 NW 5th St	Corvallis	OR	97330	524210	Insurance
Corvallis High School	1400 NW Buchanan Ave	Corvallis	OR	97330	611110	Schools
Meadowlark Communications Inc	2807 NW Morning Glory Dr	Corvallis	OR	97330	517810	Communications
Munoz Soccer Coaching	3510 NW Veracruz Pl	Corvallis	OR	97330	713990	Amusement & Recreation NEC
Ravi Chikkalingaiah MD PC	NULL	Corvallis	OR	97330	621111	Physicians & Surgeons
Element Grow	33911 SE Eastgate Cir	Corvallis	OR	97333	541330	Engineering
Corvallis Family Medicine	2400 NW Kings Blvd	Corvallis	OR	97330-3900	621999	Miscellaneous health care providers
Anderson Blues	8793 NW Arboretum Rd	Corvallis	OR	97330	445230	Fruits & Vegetables & Produce-Retail
Andrew Beck-Ameriprise Financial Services, Inc	777 NE 2nd St	Corvallis	OR	97330	523940	Financial Advisory Services
Beerhaus Taphouse LLC	101 NW Jackson Ave	Corvallis	OR	97330	722410	Bars
Bank of America Mortgage	324 SW 3rd St	Corvallis	OR	97333	522292	Real Estate Loans
Sterling Management Group	200 SW 4th St	Corvallis	OR	97333-4649	531210	Real Estate Agencies and Brokerages
Robnett's Hardware	400 SW 2nd St	Corvallis	OR	97333	444140	Hardware-Retail
Wydra, Nicole D	1740 NW 9th St	Corvallis	OR	97330-2141	621399	Offices of All Other Miscellaneous Health Practitioners
Java II	121 The Valley Library	Corvallis	OR	97331-8552	722515	Snack & Nonalcoholic Beverage Bars
Robinson, Irina MD	3615 NW Samaritan Dr	Corvallis	OR	97330	621111	Physicians & Surgeons
Conservation Biology Institute	136 SW Washington Ave	Corvallis	OR	97333	813312	Environmental Conservation/Ecologcl Org
FedEx Drop Box	201 SW Airport Ave	Corvallis	OR	97333	541860	Mailing & Shipping Kiosks
Shoestring Graphics	7160 NW Somerset Dr	Corvallis	OR	97330	541430	Graphic Designers
Insect Identification Services, LLC	1020 NW Lewisburg Ave	Corvallis	OR	97330	561710	Pest Control
Relevance	2435 NW Harrison Blvd	Corvallis	OR	97330-5403	531311	Residential Property Managers
Benton County Admin	205 NW 5th St	Corvallis	OR	97330-4808	921120	Legislative assemblies
Public Good PR, LLC	3349 NW Tanager Dr	Corvallis	OR	97330	541820	Public Relations Counselors
Western Union Agent Location	450 SW 3rd St	Corvallis	OR	97333	522320	Money Order Service
Bodycare By Ruby LLC	344 SW 2nd St	Corvallis	OR	97333	812199	Massage Therapists
Caster, John C	408 SW Monroe Ave	Corvallis	OR	97333	621330	Social Workers
Queen's Chopstick	2329 NW Kings Blvd	Corvallis	OR	97330	722511	Restaurants
Advantage Property Management	987 NW Circle Blvd	Corvallis	OR	97330-1408	531210	Real Estate Agencies and Brokerages
Aloha Is Foundation	3021 NE Glacier Way	Corvallis	OR	97330	999990	Federal Government Contractors
Samaritan Health Service	3600 NW Samaritan Dr	Corvallis	OR	97330	621111	Physicians & Surgeons
Corvallis Cat Care	620 NW 4th St	Corvallis	OR	97330	541940	Veterinarians

Sykora, Gregory J DMD	1830 NW 9th St	Corvallis	OR	97330	621210	Dentists
The Little Gym of Corvallis, or	958 NW Circle Blvd	Corvallis	OR	97330	713940	Children's Fitness
Andrew William Beck	777 NE 2nd St	Corvallis	OR	97330	541110	Attorneys
Meristem Counseling Center	760 SW Madison Ave	Corvallis	OR	97333	624110	Counseling Services
Tacovore	2503 NW Kings Blvd	Corvallis	OR	97330	999990	Nonclassified Establishments
Ewanchyna, Kevin DJ MD	5234 SW Philomath Blvd	Corvallis	OR	97333-1042	621111	Physicians' clinics
Ilas, Sophia	4455 NE Highway 20	Corvallis	OR	97330	624190	Counselors
Benton County Curcuit Courthouse	120 NW 4th St	Corvallis	OR	97330	922110	County Government-Courts
Ronald D Wobig, MD, PC	1128 NE 2nd St	Corvallis	OR	97330	621111	Physicians & Surgeons
Samaritan Health Service	NULL	Corvallis	OR	NULL	621999	Health Services
Summerset Village	300 SE Goodnight Ave	Corvallis	OR	97333	531190	Mobile Homes-Parks & Communities
Marek & Lanker LLP	810 SW Madison Ave	Corvallis	OR	97333	541110	Attorneys
SOS NW Construction LLC	2240 SW 3rd St	Corvallis	OR	97333	236115	Construction Companies
Red Hill Soils	NULL	Corvallis	OR	NULL	541990	Auctioneers
K W Mid-Willamette	1121 NW 9th St	Corvallis	OR	97330-4505	531210	Real Estate Agencies and Brokerages
Safety & Service Electric Inc	24359 Neuman Rd	Corvallis	OR	97333	238210	Electric Contractors
Maiti, Somen	420 NW 2nd St	Corvallis	OR	97330	624190	Counselors
Creating Nutrition, LLC	120 SW 4th St	Corvallis	OR	97333	621399	Nutritionists
Gerding Builders	200 SW Airport Ave	Corvallis	OR	97333	236220	General Contractors-Nonresidential Buildings
Spross, Anna	4455 NE Highway 20	Corvallis	OR	97330	624190	Counselors
Spectrum Strategic Capital	1745 NW Kings Blvd	Corvallis	OR	97330-1905	999990	Unclassified Establishments
Electric Charging Station	925 NW Garfield Ave	Corvallis	OR	97330	457120	Electric Charging Station
Cleaning Genie LLC	1408 NW Meadowgreen Pl	Corvallis	OR	97330-1345	561720	Janitorial/Custodial services
7th Street Station	701 SW 7th St	Corvallis	OR	97333	721310	Student Housing
Horsepower Productions	340 SW 2nd St	Corvallis	OR	97333	512110	Video Production & Taping Service
Boyd, Kayla, Marie	4455 NE Highway 20	Corvallis	OR	97330	624190	Counselors
Organ Climate Change Research Institute	370 Strand Ag Hall	Corvallis	OR	97331-8594	611310	Schools offering baccalaureate or graduate degrees
The Conservation Planning Institute, Inc	8285 NW Wynoochee Dr	Corvallis	OR	97330	813312	Environmental Conservation/Ecologcl Org
Red Salon	559 NW Van Buren Ave	Corvallis	OR	97330	812112	Beauty Salons
OSU Department of Microbiology	226 Nash Hall	Corvallis	OR	97331-8542	611310	Schools offering baccalaureate or graduate degrees
United States Postal Service	311 SW 2nd St	Corvallis	OR	97333-4631	491110	Postal Service
Kettler, Erin	815 NW 9th St	Corvallis	OR	97330-6173	621340	Physical, occupational, speech therapists and audiogists' clinics
Corvallis Building Permits	501 SW Madison Ave	Corvallis	OR	97333-4601	926150	Regulation, Licensing, and Inspection of Miscellaneous Commercial Sectors
Lloyd, Jentry, B, DO	3600 NW Samaritan Dr	Corvallis	OR	97330	621111	Physicians & Surgeons
Brandis Broken Top LLC	6300 SW Reservoir Ave	Corvallis	OR	97333	999990	Nonclassified Establishments
Elite Property Management	351 NW Jackson Ave	Corvallis	OR	97330	531311	Apartment Finding & Rental Service
Limbwalker Co	2555 SW 53rd St	Corvallis	OR	97333	561730	Ornamental Shrub & Tree Services
Nelson, Whitley, Faye, DO	3600 NW Samaritan Dr	Corvallis	OR	97330	621111	Physicians & Surgeons
Hanson Insurance Group	2211 NW Professional Dr	Corvallis	OR	97330	524210	Insurance
Roos, Marissa, J	815 NW 9th St	Corvallis	OR	97330	621340	Physical Therapists
McMaster Donna	254 SW Madison Ave	Corvallis	OR	97333	541512	Website Design Service
Cascade Pacific Resource	847 NW Monroe Ave	Corvallis	OR	97330	921120	Government Offices-Federal
Wheeler, Cara E	3680 NW Samaritan Dr	Corvallis	OR	97330-3737	621399	Offices of All Other Miscellaneous Health Practitioners
Cardiovascular Consultants	3600 NW Samaritan Dr	Corvallis	OR	97330-5472	621111	Physicians' clinics
Shepard, Carolyn	910 NW Kings Blvd	Corvallis	OR	97330	621330	Pharmacists
Hall, Erandhi N DO	3620 NW Samaritan Dr	Corvallis	OR	97330	621111	Physicians & Surgeons
Sunset Shopping Center, A Phillips Edison Property	1555 SW 53rd St	Corvallis	OR	97333	531120	Shopping Centers & Malls
Western Pulp Products Company	5025 SW Hout St	Corvallis	OR	97333	322130	Paper Converters (Mfrs)
Kevin Sliker	2851 NW 9th St	Corvallis	OR	97330-3897	524210	Insurance Agencies and Brokerages
Do it Better	260 SW Madison Ave	Corvallis	OR	97333	621340	Physical Therapists
Wood, Gregory, A, MD	3640 NW Samaritan Dr	Corvallis	OR	97330	621111	Physicians & Surgeons
Andersen Construction Co Inc	940 NE Circle Blvd	Corvallis	OR	97330	236220	Building Contractors
Irepair Phone Shop	2065 NW Buchanan Ave	Corvallis	OR	97330	517112	Cellular Telephones (Services)
Faridi, Cyrus, Hakhamanish, DO	3600 NW Samaritan Dr	Corvallis	OR	97330	621111	Physicians & Surgeons
Rogues Digital Imaging	1480 SW 3rd St	Corvallis	OR	97333	999990	Nonclassified Establishments
Harvison, Sara M	815 NW 9th St	Corvallis	OR	97330	621399	Nurses-Practitioners

High Quality Compassion	1435 NW 9th St	Corvallis	OR	97330	459991	Cannabis Dispensary
Parkinson, Randi, Shea	1650 SW 45th Pl	Corvallis	OR	97333	624190	Counselors
Muddy Creek Charter School	1555 SW 35th St	Corvallis	OR	97333	611110	Schools
Brian Donne-COUNTRY Financial Rep	545 SW 2nd St	Corvallis	OR	97333	524210	Insurance
Corvallis Eye Care	2117 NW Fillmore Ave	Corvallis	OR	97330	524114	Hospitalization Plans-Medical & Surgical
Willamette Dental Group-Corvallis	2420 NW Professional Dr	Corvallis	OR	97330-3977	621210	Dentists' clinics
Small Wonders Preschool	847 NW Ermine Pl	Corvallis	OR	97330	624410	Schools-Pre-School/Kindergarten-Academic
Gregs Gardening LLC	2459 SE Micah Pl	Corvallis	OR	97333	561730	Lawn & Grounds Maintenance
Hideaway Apartments LLC	4468 NW Live Oak Dr	Corvallis	OR	97330	531110	Apartments
North West Dental of Corvallis	2342 NW Professional Dr	Corvallis	OR	97330	621210	Dentists
Trillium Children's Farm Home	4455 NE Highway 20	Corvallis	OR	97330	621111	Physicians & Surgeons
Reinhart, Brandyn	3620 NW Samaritan Dr	Corvallis	OR	97330	621399	Physicians Assistants
Drift Away Massage	310 NW 5th St	Corvallis	OR	97330	812199	Massage Therapists
Cheldelin Middle School	987 NE Conifer Blvd	Corvallis	OR	97330	611110	Schools
Rice's Pharmacy Gifts & Wine Gifts	910 NW Kings Blvd	Corvallis	OR	97330	456110	Pharmacies
Naughton, Maura	1885 SE Crystal Cir	Corvallis	OR	97333	541690	Scientists-Consulting
Thrive Physical Therapy	6735 SW Country Club Dr	Corvallis	OR	97333-1987	621340	Physical, occupational, speech therapists and audiogists' clinics
College of Earth Ocean & Atmospheric Sciences	104 Coas Administration Bldg	Corvallis	OR	97331-8563	611310	Schools offering baccalaureate or graduate degrees
Mid-Valley Gastroenterology	3521 NW Samaritan Dr	Corvallis	OR	97330	621111	Physicians & Surgeons
Love in the Name of Christ	4900 SW Highway 99	Corvallis	OR	97330	541612	Human Resource Consultants
Corvallis Duplicate Bridge Club	1931 NW Circle Blvd	Corvallis	OR	97330	813410	Clubs
Corvalis Dutch Brothers	133 SW 2nd St	Corvallis	OR	97333-4715	999990	Unclassified Establishments
West Inc	456 SW Monroe Ave	Corvallis	OR	97333	541714	Environmental & Ecological Services
Positive Electric Inc	NULL	Corvallis	OR	97330	238210	Electric Contractors
Clarity LLC	NULL	Corvallis	OR	NULL	561990	Miscellaneous support services
Mangum, Sally Jane DO	3600 NW Samaritan Dr	Corvallis	OR	97330	621111	Physicians & Surgeons
Oregon Pound Brazilian Jiu Jitsu	987 NE Conifer Blvd	Corvallis	OR	97330	611620	Martial Arts Instruction
Singh, Shabeg, MD	3600 NW Samaritan Dr	Corvallis	OR	97330	621111	Physicians & Surgeons
Samaritan Pediatrics	777 NW 9th St	Corvallis	OR	97330	621111	Physicians & Surgeons
Next Generation Tanning	820 NW 9th St	Corvallis	OR	97330	812199	Tanning Salons
Pi Tau Sigma	204 Rogers Hall	Corvallis	OR	97331-8569	813410	Community clubs
OSU Veterinary Teaching Hospital	700 SW 30th St	Corvallis	OR	97331-8628	541940	Animal hospitals, clinics, and veterinarians
HomeSmart	257 SW Madison Ave	Corvallis	OR	97333	531210	Real Estate
Silvanus-Hershiser, Siena, Madelene	4455 NE Highway 20	Corvallis	OR	97330	624190	Counselors
Vanderpool, Charles, H, DDS	223 SW 8th St	Corvallis	OR	97333	621210	Dentists
Abraham Blessing Ministries	1241 SE Rivergreen Ave	Corvallis	OR	97333	813110	Religious Organizations
I Phasion Inc	1565 SW 53rd St	Corvallis	OR	97333	999990	Federal Government Contractors
Fresenius Kidney Care Corvallis	3580 NW Samaritan Dr	Corvallis	OR	97330-3766	621492	Kidney dialysis clinics
Corvallis Dental Group	2318 NW Kings Blvd	Corvallis	OR	97330	621210	Dentists
Brooks, Karen M MD	4455 NE Highway 20	Corvallis	OR	97330	621111	Physicians & Surgeons
Comfort Suites	1730 NW 9th St	Corvallis	OR	97330	721110	Hotels & Motels
Cardiovascular Consultants	3600 NW Samaritan Dr	Corvallis	OR	97330	621111	Physicians & Surgeons
Csintalan, Robert F DPT	2350 NW Century Dr	Corvallis	OR	97330	621340	Physical Therapists
NW Drivers Ed Corvallis	523 SW 4th St	Corvallis	OR	97333	611692	Driving Instruction
Grace Lutheran Church	435 NW 21st St	Corvallis	OR	97330	813110	Churches
Elmer's Breakfast-Lunch-Dinner	1115 NW 9th St	Corvallis	OR	97330	722511	Restaurants
Old World Deli	341 SW 2nd St	Corvallis	OR	97333	722511	Restaurants
Samaritan Pediatrics	777 NW 9th St	Corvallis	OR	97330-6169	621111	Physicians' clinics
Cassidy, James	570 NW Merrie Dr	Corvallis	OR	97330	611430	Professional & Management Development Training
Middleton Heating & Sheet Metal	610 SW Washington Ave	Corvallis	OR	97333	238220	Sheet Metal Work Contractors
Swanson Agency Inc	310 NW 5th St	Corvallis	OR	97330	524210	Insurance
Corvallis Convention	113 SW 3rd St	Corvallis	OR	97333-4873	541820	Public relations (PR) consulting services
Iwan, Katarzyna B MD	545 SW 2nd St	Corvallis	OR	97333	621111	Physicians & Surgeons
Arco Station	245 NW 3rd St	Corvallis	OR	97330	457120	Service Stations-Gasoline & Oil
McMenamins on Monroe	2001 NW Monroe Ave	Corvallis	OR	97330	722511	Restaurants
Adams, Traci	1830 NW 9th St	Corvallis	OR	97330	621399	Dental Hygienists

Murry Co	NULL	Corvallis	OR	NULL	999990	Nonclassified Establishments
Oregon Rhododendrons	6613 NE Pettibone Dr	Corvallis	OR	97330	424930	Nurseries-Plants Trees & Etc-Wholesale
Samaritan Plastic Surgery	996 NW Circle Blvd	Corvallis	OR	97330-1485	621111	Physicians' clinics
McMenamins Corvallis Pub	420 NW 3rd St	Corvallis	OR	97330	722511	Restaurants
Kammerzelt, Bridget, Angelique	3640 NW Samaritan Dr	Corvallis	OR	97330	621399	Physicians Assistants
Kinetic Bagel Institute	250 NW 1st St	Corvallis	OR	97330	722515	Bagels
DISH Network	1935 NW 9th St	Corvallis	OR	97330	516120	Television-Cable & Catv
Beasley, Somphone S	2555 NE Belvue St	Corvallis	OR	97330	621399	Nurses-Practitioners
Kando Corp	5208 SW Philomath Blvd	Corvallis	OR	97333	999990	Nonclassified Establishments
Get Sum Aloha Kine Grinds Food Truck	520 SW 4th St	Corvallis	OR	97333	999990	Nonclassified Establishments
Carr, Margaret, A, MD	3517 NW Samaritan Dr	Corvallis	OR	97330	621111	Physicians & Surgeons
Association For Resale Innovation	312 SW 3rd St	Corvallis	OR	97333	459510	Consignment Shops
Cadwell Realty Group	375 NW Harrison Blvd	Corvallis	OR	97330-4815	531210	Real Estate Agencies and Brokerages
Visual People	262 NW Polk Ave	Corvallis	OR	97330	541430	Graphic Designers
Burbank, Holly, Ann	530 NW 27th St	Corvallis	OR	97330	621399	Nurses-Registered RN
Caceres Ricca, Erika	815 NW 9th St	Corvallis	OR	97330	621340	Speech Pathologists
AmeriGas Propane Exchange	590 NE Circle Blvd	Corvallis	OR	97330	457210	Propane Tank Kiosks
Merrill, Rebecca	1300 NW Harrison Blvd	Corvallis	OR	97330	624190	Counselors
Towns Ciderhouse	1749 SW Airport Ave	Corvallis	OR	97333	424490	Beverages (Whls)
Edward Jones	410 NW Walnut Blvd	Corvallis	OR	97330	523940	Financial Advisory Services
First American Title-Corvallis	405 NW 5th St	Corvallis	OR	97330-6495	541191	Title Search Companies
Miller, Gregory	530 NW 27th St	Corvallis	OR	97330	621399	Physicians Assistants
Thomas David Murch	NULL	Corvallis	OR	NULL	236115	General Contractors
Roots Studio	260 SW Madison Ave	Corvallis	OR	97333	999990	Nonclassified Establishments
Home Care	2141 NW Fillmore Ave	Corvallis	OR	97330-5624	621610	Home nursing services
Eberhart, Curt DPT	2609 NW 9th St	Corvallis	OR	97330	621340	Physical Therapists
Bojia Li MD	3600 NW Samaritan Dr	Corvallis	OR	97330	621111	Physicians & Surgeons
The Franklin Press	408 SW Monroe Ave	Corvallis	OR	97333	513120	Periodicals-Publishing & Printing (Mfrs)
Kellie Cleaver, Counselor	4185 SW Research Way	Corvallis	OR	97333-1783	622210	Rehabilitation hospitals
Fang, Tzann T MD	501 NW Elks Dr	Corvallis	OR	97330	621111	Physicians & Surgeons
Astro Data Service	974 NW Circle Blvd	Corvallis	OR	97330	541910	Research Service
Dutch Bros Coffee	1500 SW 53rd St	Corvallis	OR	97333-2626	722515	Snack & Nonalcoholic Beverage Bars
Ashbrook Independent School	4045 SW Research Way	Corvallis	OR	97333	611110	Schools
Bob Forrest Engine Rebuilders	1010 SW A Ave	Corvallis	OR	97333-4225	811111	Car repair shops
Lee, Anson M MD	3600 NW Samaritan Dr	Corvallis	OR	97330	621111	Physicians & Surgeons
Layoun, Vanessa, Rose	3640 NW Samaritan Dr	Corvallis	OR	97330	621111	Physicians & Surgeons
Miranda, Brooke Ot	815 NW 9th St	Corvallis	OR	97330	621340	Physical Therapists
Embedded Systems	730 SW 4th St	Corvallis	OR	97333	541715	Electronic Research & Development
nwgi/NW Graphic Imaging	5270 NW Highway 99	Corvallis	OR	97330	541430	Graphic Designers
Clem, Amy, Turner	929 NW Grant Ave	Corvallis	OR	97330	621340	Physical Therapists
Mid Valley Baptist Church	1750 SW 3rd St	Corvallis	OR	97333	813110	Churches
Ledford, Ian DO	3600 NW Samaritan Dr	Corvallis	OR	97330	621111	Physicians & Surgeons
Seastone, Thomas, M, DPT	2635 NW Rolling Green Dr	Corvallis	OR	97330	621340	Physical Therapists
Samaritan Kidney Specialists	3615 NW Samaritan Dr	Corvallis	OR	97330	621111	Physicians & Surgeons
Trillium Family Service	4455 NE Highway 20	Corvallis	OR	97330	624190	Marriage & Family Counselors
Samaritan Cardiology	3600 NW Samaritan Dr	Corvallis	OR	97330	621111	Physicians & Surgeons
ServiceMaster of Corvallis	720 NE Granger Ave	Corvallis	OR	97330	238990	Cleaning Services-Industrial
American Optometric Association	130 SW 3rd St	Corvallis	OR	97333	621320	Optometrists OD
Nirvana Indian Restaurant	2309 NW Kings Blvd	Corvallis	OR	97330	722511	Restaurants
Bale, Jonathan	3600 NW Samaritan Dr	Corvallis	OR	97330	621111	Physicians & Surgeons
Hollis, Karleen	3600 NW Samaritan Dr	Corvallis	OR	97330	621340	Physical Therapists
Hess, Deeanna	850 SW 26th St	Corvallis	OR	97331-8624	621111	Physicians' clinics
Garner, Quinn, M, PT	845 SW 30th St	Corvallis	OR	97331	621340	Physical Therapists
Miracle, Justin, Tyler	777 NW Kings Blvd	Corvallis	OR	97330	621330	Pharmacists
Earth Smart	250 NW 1st St	Corvallis	OR	97330	541714	Environmental & Ecological Services
Arviso, Kaylee	4455 NE Highway 20	Corvallis	OR	97330	624190	Counselors

Samaritan Choice Plans	815 NW 9th St	Corvallis	OR	97330-6173	524210	Insurance Agencies and Brokerages
Bourke Retail LLC	137 SW 3rd St	Corvallis	OR	97333	455219	Miscellaneous Retail Stores NEC
Coalition Graduate Employees	101 NW 23rd St	Corvallis	OR	97330	813930	Labor Organizations
Mum Mum LLC	2517 NW 9th St	Corvallis	OR	97330-1799	722511	Full-Service Restaurants
Oregon Trail Brewery	341 SW 2nd St	Corvallis	OR	97333	312120	Brewers (Mfrs)
Slinker, Jacob	4455 NE Highway 20	Corvallis	OR	97330	624190	Counselors
Samaritan Obstetrics & Gynecology Corvallis	3640 NW Samaritan Dr	Corvallis	OR	97330	621111	Physicians & Surgeons
C & V Sauna LLC	NULL	Corvallis	OR	97333	812199	Bathhouses Spas & Saunas
Sim, Madison	4455 NE Highway 20	Corvallis	OR	97330	624190	Counselors
Linn Benton Food Share	545 SW 2nd St	Corvallis	OR	97333	813410	Organizations
Green Builder	NULL	Corvallis	OR	97330	541310	Building Construction-Consultants
Replay Childrens Wear	118 SW Avery Ave	Corvallis	OR	97333	459510	Used Merchandise Retailers
Guild Mortgage-Greg Norlander	435 NW 5th St	Corvallis	OR	97330	522292	Real Estate Loans
Farmers Insurance-Clifford Curr	1805 NW Circle Blvd	Corvallis	OR	97330-1310	524210	Insurance Agencies and Brokerages
Leozie Bookkeeping	29142 Tampico Rd	Corvallis	OR	97330	541219	Accounting & Bookkeeping General Svc
Avery House Nature Center	116 SW 4th St	Corvallis	OR	97333	712190	Nature Centers
Papa Murphy's Take 'n' Bake	5278 SW Philomath Blvd	Corvallis	OR	97333-1042	722511	Full-Service Restaurants
Lifestance Health	4185 SW Research Way	Corvallis	OR	97333-1783	621330	Psychoanalysts' clinics (except MDs and Dos)
Lifestance Health	4185 SW Research Way	Corvallis	OR	97333-1783	621330	Psychoanalysts' clinics (except MDs and Dos)
College Hill Alternative High School	510 NW 31st St	Corvallis	OR	97330	611110	Schools
North Pointe	2675 NE Lancaster St	Corvallis	OR	97330	531110	Apartments
Keith Frome DDS	1759 NW Kings Blvd	Corvallis	OR	97330	621210	Dentists
Sedlak's Boots & Shoes	225 SW 2nd St	Corvallis	OR	97333-4633	458210	Shoe Retailers
Navarro Company LLC	2140 SW 71st St	Corvallis	OR	97333	236115	General Contractors
Yamasaki, Margaret, Hull	636 SW 2nd St	Corvallis	OR	97333	621330	Social Workers
Samaritan Athletic Medicine & Physical Therapy Center	845 SW 30th St	Corvallis	OR	97331	621111	Physicians & Surgeons
Heindel, Stephanie W MD	3600 NW Samaritan Dr	Corvallis	OR	97330	621111	Physicians & Surgeons
Hightower Construction Inc	5145 NE Highway 20	Corvallis	OR	97330	238990	Building Cleaning/Maintenance Svcs
Alba, Deborah W	2314 NW Kings Blvd	Corvallis	OR	97330	621399	Nurses-Practitioners
Benco	976 NW Sycamore Ave	Corvallis	OR	97330	624310	Developmentally Disabled Info/Svcs
Conrado, Fredmilg	530 NW 27th St	Corvallis	OR	97330	624190	Counselors
G Christianson Construction	644 NW 4th St	Corvallis	OR	97330	236115	Home Builders
Bit By Bit	38578 OREGON-99W	Corvallis	OR	97330	813311	Charitable Institutions
Blanchard, Chad, Anthony	344 NW 6th St	Corvallis	OR	97330	624190	Counselors
Aquatic Biology Associates Inc	3490 NW Deer Run St	Corvallis	OR	97330	541380	Testing Laboratories & Services
Honey Software	27477 Writsman Creek Dr	Corvallis	OR	97330	513210	Prepackaged Software
Myers, Emma Lara	4455 NE Highway 20	Corvallis	OR	97330	624190	Counselors
Sunbow Farm Solutions	6910 SW Plymouth Dr	Corvallis	OR	97333-9310	311999	All Other Miscellaneous Food Manufacturing
CTS Bus Station-Downtown	5th Street & Monroe Ave	Corvallis	OR	97330	485119	Transit Station
Synergy Security Solutions	5995 NE Elliott Cir	Corvallis	OR	97330	423610	Security Control Equip & Systems-Whls
Michael Stattel Counseling LPC	4900 NW Shiloh Pl	Corvallis	OR	97330-9781	624190	Miscellaneous Individual and Family Services
Espinoza Lau, Silvana	530 NW 27th St	Corvallis	OR	97330	624190	Marriage & Family Counselors
Corvallis Clinic	3680 NW Samaritan Dr	Corvallis	OR	97330	621111	Physicians & Surgeons
Dryden, Isabel Rosa	4455 NE Highway 20	Corvallis	OR	97330	624190	Counselors
Carl's Jr	800 NW 9th St	Corvallis	OR	97330-6141	722511	Full-Service Restaurants
Corvallis Development Service	501 SW Madison Ave	Corvallis	OR	97333-4601	926150	Regulation, Licensing, and Inspection of Miscellaneous Commercial Sectors
Scott Fitzgerald	1460 SW Allen St	Corvallis	OR	97333	999990	Federal Government Contractors
Republic Services Coffin Butte Landfill	28972 Coffin Butte Rd	Corvallis	OR	97330	423930	Waste Rdctn Dspsl/Recycle Svc-Ind (Whls)
Tiana Holland Beauty	728 NW 4th St	Corvallis	OR	97330	812112	Beauty Salons
Karlin Consulting LLC	1581 NW Terracegreen Pl	Corvallis	OR	97330	541618	Consultants-Business NEC
Graham, Craig, D, MD	845 SW 30th St	Corvallis	OR	97331	621111	Physicians & Surgeons
McPeak, Kristy	139 SW 3rd St	Corvallis	OR	97333	624190	Counselors
Murphy, Luke	4455 NE Highway 20	Corvallis	OR	97330	624190	Counselors
Brohard, Justin N DO	3600 NW Samaritan Dr	Corvallis	OR	97330	621111	Physicians & Surgeons
Electric Charging Station	987 NE Conifer Blvd	Corvallis	OR	97330	457120	Electric Charging Station
Shamy, Noah, Payton	4455 NE Highway 20	Corvallis	OR	97330	624190	Counselors

Osuu Couns Psychiatric Service	500 Snell Hall	Corvallis	OR	97331-8593	624110	Children services
The Darkside Cinema	215 SW 4th St	Corvallis	OR	97333	512131	Theatres-Movie
L & S Builders Inc	3350 NW Crest Dr	Corvallis	OR	97330	236118	Remodeling & Repairing Building Contractors
Salt & Light Property Group	1121 NW 9th St	Corvallis	OR	97330	531210	Real Estate
Mercury Free Mining	4070 SW Fairhaven Dr	Corvallis	OR	97333	212390	Mining Companies
Svboda, Jana	760 SW Madison Ave	Corvallis	OR	97333	624190	Marriage & Family Counselors
Chupp, Colson, Daniel	4455 NE Highway 20	Corvallis	OR	97330	624190	Counselors
Hart, Brendon M DO	3600 NW Samaritan Dr	Corvallis	OR	97330	621111	Physicians & Surgeons
Equine Exchange	845 NE Circle Blvd	Corvallis	OR	97330	459110	Saddlery & Harness
Warner Paige PHD LLC	636 SW 2nd St	Corvallis	OR	97333	621399	Psychologists
Horizon Realty Advisors LLC	6300 SW Grand Oaks Dr	Corvallis	OR	97333	531210	Real Estate
USPS Blue Collection Box	950 NW Circle Blvd	Corvallis	OR	97330	541860	Mailing & Shipping Kiosks
Pacific Medical	2292 NW Kings Blvd	Corvallis	OR	97330-3923	621111	Physicians' clinics
Les Caves	308 SW 3rd St	Corvallis	OR	97333-4627	722511	Full-Service Restaurants
Tani & Co	833 NW Buchanan Ave	Corvallis	OR	97330	812112	Beauty Salons
The Robins Nest Child Care Center LLC	802 NW Buchanan Ave	Corvallis	OR	97330	624410	Child Care Service
Herrera Flores, Ranferi, Natalie	1205 NW Garfield Ave	Corvallis	OR	97330	621330	Social Workers
Johnson, Lawrence E Aty	566 NW Van Buren Ave	Corvallis	OR	97330	541110	Attorneys
Safeway Pharmacy	5270 SW Philomath Blvd	Corvallis	OR	97333	456110	Pharmacies
Samaritan Family Medicine Resident Clinic	3517 NW Samaritan Dr	Corvallis	OR	97330-3769	621111	Physicians' clinics
O'Brien, Catherine A MD	501 NW Elks Dr	Corvallis	OR	97330	621111	Physicians & Surgeons
Ghysels, Susan	3600 NW Samaritan Dr	Corvallis	OR	97330	621399	Physicians Assistants
Benton County Natural Areas, Parks & Events	110 SW 53rd St	Corvallis	OR	97333-2935	711190	Miscellaneous professional entertainers
Oregon State University College of Pharmacy	1601 SW Jefferson Ave	Corvallis	OR	97331	611310	Pharmaceutical Schools
Muth, William, E, MD	3640 NW Samaritan Dr	Corvallis	OR	97330-3787	621111	Physicians' clinics
Samaritan Urology	990 NW Circle Blvd	Corvallis	OR	97330	621111	Physicians & Surgeons
Can Research Education & Consulting	922 NW Circle Blvd	Corvallis	OR	97330-1483	541614	Custom consulting services
Thompson's Painting	NULL	Corvallis	OR	97333	238320	Painting Contractors-Commercial & Ind
Pro Lam Inc	5010 SW Hollyhock Cir	Corvallis	OR	97333	321999	Wood Products NEC (Mfrs)
Samaritan Dialysis Services LLC Corvallis Site	3580 NW Samaritan Dr	Corvallis	OR	97330-3766	621492	Kidney dialysis clinics
Salcido Giles, Jaclyn L	306 SW 8th St	Corvallis	OR	97333	624190	Counselors
Corvallis Orthodontics	1857 NW Kings Blvd	Corvallis	OR	97330	621210	Dentists
HUB International	340 NW 5th St	Corvallis	OR	97330	524210	Insurance
Prestige Senior Living West Hills	5595 SW West Hills Rd	Corvallis	OR	97333	541690	Assisted Living Facility Consultants
Plastech Inc	5121 SW Hout St	Corvallis	OR	97333	326199	Plastics-Mold-Manufacturers
International Comic Book Archive	101 SW Western Blvd	Corvallis	OR	97333	459210	Comic Books
Shantz, Naomi E	3680 NW Samaritan Dr	Corvallis	OR	97330	621399	Nurses-Practitioners
Burnett, Anna	636 SW 2nd St	Corvallis	OR	97333	621340	Physical Therapists
Jimenez, Anavice J	1601 SW Jefferson Ave	Corvallis	OR	97331	621330	Pharmacists
Beeton, Christine	1650 SW 45th Pl	Corvallis	OR	97333	624190	Counselors
Mindi Romer Physical Therapy	230 SW 3rd St	Corvallis	OR	97333	621340	Physical Therapists
Maids	NULL	Corvallis	OR	97330	238990	All Other Specialty Trade Contractors
Samaritan Urgent Care	5234 SW Philomath Blvd	Corvallis	OR	97333	621399	Physicians Assistants
Willamette Dental Group-Corvallis	2420 NW Professional Dr	Corvallis	OR	97330	621210	Dentists
College Hill Dental Group	1310 NW Harrison Blvd	Corvallis	OR	97330	621210	Dentists
The 707 Communities	707 SW 10th St	Corvallis	OR	97333	531110	Apartments
Cornerstone School of Ministry	2125 NW Lester Ave	Corvallis	OR	97330	813110	Religious Organizations
Subway	2479 NW Monroe Ave	Corvallis	OR	97330-5367	722511	Full-Service Restaurants
Glenwood Manor	1687 NW Division St	Corvallis	OR	97330	531110	Apartments
Tarn Tip Authentic Thai Cuisine	2535 NW Monroe Ave	Corvallis	OR	97330-5326	722511	Full-Service Restaurants
Konkler, Kerin, S, NP	3680 NW Samaritan Dr	Corvallis	OR	97330	621399	Nurses-Practitioners
Good Samaritan Regional Medical Center	3600 NW Samaritan Dr	Corvallis	OR	97330	621111	Physicians & Surgeons
Woodlife Environmental Consultants LLC	8200 NW Chaparral Dr	Corvallis	OR	97330	541714	Environmental & Ecological Services
Stadium Grill	2500 SW Western Blvd	Corvallis	OR	97333	722511	Restaurants
Oregon State University Board of Trustees	638 Kerr Administration Bldg	Corvallis	OR	97331-8565	611310	Schools offering baccalaureate or graduate degrees
Willamette Gardens	3290 SW Willamette Ave	Corvallis	OR	97333-1509	444240	Nursery, Garden Center, and Farm Supply Retailers

Samaritan Mental Health	3509 NW Samaritan Dr	Corvallis	OR	97330-3893	621111	Physicians' clinics
Phillip Tedder Inc	251 NW Leprechaun Ln	Corvallis	OR	97330	541614	Business Management Consultants
Benton County It Service Department	209 NW 5th St	Corvallis	OR	97330	921120	Government Offices-County
Gonzalez, Jennifer, MD	1112 NW Circle Blvd	Corvallis	OR	97330	621111	Physicians & Surgeons
Toastmasters International	204 Rogers Hall	Corvallis	OR	97331-8569	611430	Professional and administration development training
Subway	5080 SW Philomath Blvd	Corvallis	OR	97333-1044	722511	Full-Service Restaurants
B & R Auto Body & Paint	3065 SE 3rd St	Corvallis	OR	97333	811121	Automobile Body-Repairing & Painting
State Farm Insurance	635 SW 4th St	Corvallis	OR	97333-4427	524298	Miscellaneous Insurance Agencies
Beelart Embroidery	24044 Decker Rd	Corvallis	OR	97333	323113	Screen Printing (Mfrs)
Adams Parent Teachers Organization	1615 SW 35th St	Corvallis	OR	97333	813410	Organizations
Lederer, Kathryn E NP	201 Plageman Bldg	Corvallis	OR	97331-8567	621399	Offices of All Other Miscellaneous Health Practitioners
Ortho Mechanical Inc	1110 NE Circle Blvd	Corvallis	OR	97330	238210	Mechanical Contractors
Wade L Haslam DMD PC	2657 NW Rolling Green Dr	Corvallis	OR	97330-3519	621210	Dentists' clinics
Duerksen & Associates Inc	913 NW Grant Ave	Corvallis	OR	97330	531390	Real Estate Support Services
KFC	1775 NW 9th St	Corvallis	OR	97330	722511	Restaurants
Cooley, Erin, Kelly	3620 NW Samaritan Dr	Corvallis	OR	97330-3785	621111	Physicians' clinics
Les Schwab	2119 NW 9th St	Corvallis	OR	97330-1598	441340	Tire Dealers
Husbands, Melissa C	4455 NE Highway 20	Corvallis	OR	97330	624190	Counselors
Benton County Records	120 NW 4th St	Corvallis	OR	97330-4734	921120	Legislative assemblies
Schwartz, Audrey L PHD	1300 NW Harrison Blvd	Corvallis	OR	97330	621399	Psychologists
Highway 20 Productions	230 SW 3rd St	Corvallis	OR	97333	541921	Photography
Josh Sizemore, PMHNP-BC	2075 NW Grant Ave	Corvallis	OR	97330	621112	Psychiatry-Adult Child & Adolescent
Hair By Karin	2747 NW 9th St	Corvallis	OR	97330	812112	Beauty Salons
Centurion Real Estate Management, LLC	2380 NW Kings Blvd	Corvallis	OR	97330	531210	Real Estate Management
Visit Corvallis	113 SW 3rd St	Corvallis	OR	97333	561510	Tourist Information
AmeriGas Propane Exchange	2641 NW 9th St	Corvallis	OR	97330	457210	Propane Tank Kiosks
Pear Tree Salon	559 SW 4th St	Corvallis	OR	97333	812112	Beauty Salons
Holland, Anika	4455 NE Highway 20	Corvallis	OR	97330	624190	Counselors
Dogs For Invisible DSBLTS	384 NW Conifer Blvd	Corvallis	OR	97330	812910	Animal care services
Cascade Design Group	505 NW Harrison Blvd	Corvallis	OR	97330	541330	Engineers-Consulting
Samaritan Health Service	3600 NW Samaritan Dr	Corvallis	OR	97330-3737	621111	Physicians' clinics
Lumina Hospice & Palliative Care	720 SW 4th St	Corvallis	OR	97333	623110	Hospices
David Evans & Associates	1600 SW Western Blvd	Corvallis	OR	97333	541330	Engineers-Consulting
The Barbers	820 NW 9th St	Corvallis	OR	97330	812111	Barbers
Krispy Krunchy Chicken	5500 SW Philomath Blvd	Corvallis	OR	97333	722511	Restaurants
Carlson College of Veterinary Medicine-Small Animal Services	700 SW 30th St	Corvallis	OR	97331-8628	541940	Animal hospitals, clinics, and veterinarians
Masonic Hall	306 SW Madison Ave	Corvallis	OR	97333	812220	Cemeteries
Scott Taylor Company	NULL	Corvallis	OR	97330	236118	Residential Remodeling Contractors
ABM	2100 SW May Way	Corvallis	OR	97331	561720	Janitor Service
Ham Hopson & Associates LLC	5470 NE Highway 20	Corvallis	OR	97330	561730	Landscape Contractors
Electrolysis Clinic of Corvallis	460 SW Madison Ave	Corvallis	OR	97333-4794	812199	Miscellaneous self grooming services (except hair, nail, facial, nonpermanent makeup, nonmedical diet services)
7-Eleven	1900 SW 3rd St	Corvallis	OR	97333	445131	Convenience Stores
American Water Works LLC	29201 Highway 34	Corvallis	OR	97333	444240	Garden Centers
Peacock Bar & Grill	125 SW 2nd St	Corvallis	OR	97333	722511	Restaurants
Evashevski Elliott PC	745 NW Van Buren Ave	Corvallis	OR	97330	541110	Attorneys
Suburban Christian Church	2760 SW 53rd St	Corvallis	OR	97333-1397	813110	Religious societies
Joshua Kittel at CrossCountry Mortgage, LLC	200 SW 4th St	Corvallis	OR	97333	522292	Real Estate Loans
Samaritan Surgical Specialists	3615 NW Samaritan Dr	Corvallis	OR	97330	621111	Physicians & Surgeons
Jimmy John's	1557 NW Monroe Ave	Corvallis	OR	97330	722511	Restaurants
Dixon Creek LLC	202 NW 6th St	Corvallis	OR	97330	541110	Attorneys
Boase, Kathleen, Elizabeth	257 SW Madison Ave	Corvallis	OR	97333-4757	624190	Miscellaneous Individual and Family Services
Defries, Kelsey	4455 NE Highway 20	Corvallis	OR	97330	624190	Counselors
Tyee Wine Cellars	26335 Greenberry Rd	Corvallis	OR	97333	312130	Wineries (Mfrs)
Luknic, Alice M MD	501 NW Elks Dr	Corvallis	OR	97330	621111	Physicians & Surgeons
Capital Mortgage Source	301 SW 4th St	Corvallis	OR	97333-4653	522292	Real Estate Credit Lending
JOANN	932 NW Circle Blvd	Corvallis	OR	97330	459130	Fabric Shops

Keane, Delaney Ann DO	3600 NW Samaritan Dr	Corvallis	OR	97330	621111	Physicians & Surgeons
Laura Brophy	2625 NW Mulkey Ave	Corvallis	OR	97330	541690	Scientists-Consulting
Solomon, Jeremy DPT	815 NW 9th St	Corvallis	OR	97330	621340	Physical Therapists
E & S Geographic & Information	2161 NW Fillmore Ave	Corvallis	OR	97330	519290	Information & Referral Svcs
Mid-Valley Bicycle Club	NULL	Corvallis	OR	NULL	459110	Bicycles-Dealers
Heath, Christian, MD	3600 NW Samaritan Dr	Corvallis	OR	97330-3737	621111	Physicians' clinics
Northwest Realty Consultants	360 NW Tyler Ave	Corvallis	OR	97330	531210	Real Estate
Edward Jones	2085 NW Grant Ave	Corvallis	OR	97330-4366	523940	Portfolio Management and Investment Advice
The Green Room	1665 SE 3rd St	Corvallis	OR	97333	459991	Cannabis Dispensary
La Rockita	922 NW Circle Blvd	Corvallis	OR	97330	722511	Restaurants
Rest & Repair LLC	650 SW 3rd St	Corvallis	OR	97333	811310	Repair Shops & Related Services NEC
Dixon Creek Software	2397 NW Kings Blvd	Corvallis	OR	97330	513210	Software/Application/Platform Publishing
Healing Motion Physical Therapy	1128 NE 2nd St	Corvallis	OR	97330	621340	Physical Therapists
Renaissance on the Riverfront	136 SW Washington Ave	Corvallis	OR	97333	531110	Condominiums
Cox, Joseph D	4455 NE Highway 20	Corvallis	OR	97330	624190	Counselors
Buena Vista Arbor	5820 NW Highway 99	Corvallis	OR	97330	561730	Tree Service
Benton County Disability Service	1121 NW 9th St	Corvallis	OR	97330-4505	921120	Legislative assemblies
Broadbent, Christopher	4455 NE Highway 20	Corvallis	OR	97330	624190	Counselors
Safeway Fuel Station	5270 SW Philomath Blvd	Corvallis	OR	97333	457120	Service Stations-Gasoline & Oil
Allstate Insurance	470 NW Buchanan Ave	Corvallis	OR	97330-6214	524210	Insurance Agencies and Brokerages
Sargent, Mara	530 NW 27th St	Corvallis	OR	97330	624190	Counselors
Morrow, Alexandra, Nicole, DO	3517 NW Samaritan Dr	Corvallis	OR	97330	621111	Physicians & Surgeons
Seed Research of Oregon	27630 Llewellyn Rd	Corvallis	OR	97333	424910	Seeds & Bulbs-Wholesale
Durnin Jr, James P DMD	142 SW 2nd St	Corvallis	OR	97333	621210	Dentists
Diamond Woods Golf Course	96040 Territorial Hwy	Monroe	OR	97456	713910	Golf Courses
Monroe Cemetery Association	NULL	Monroe	OR	NULL	813910	Associations
Farrier Supplies	26729 Highway 99 W	Monroe	OR	97456-9724	424990	Other Miscellaneous Nondurable Goods Merchant Wholesalers
The Inn at Diamond Woods	96096 Territorial Hwy	Monroe	OR	97456	721191	Inns
Bob's Welding	25425 Springhill Dr	Monroe	OR	97456	811490	Welding
Deerhaven Farms, Inc	25711 Fawver Ln	Monroe	OR	97456	111998	Field Crops-Except Cash Grains
Monroe Municipal Court	664 Commercial St	Monroe	OR	97456-8403	922110	Courts
Gemini Concrete Pumping Inc	NULL	Monroe	OR	NULL	238110	Concrete Contractors
Double H Tree Farms	24649 Park Rd	Monroe	OR	97456	111998	Farms
Earth's Rising Co-op Farm	25358 Cherry Creek Rd	Monroe	OR	97456-9490	111998	All Other Miscellaneous Crop Farming
South Benton Community Museum	140 S 5th St	Monroe	OR	97456	712110	Museums
Alpine Pump Inc	25526 Bellfountain Rd	Monroe	OR	97456	561499	Water Treatment Equip Svc & Supls
K4E	25017 Alpine Rd	Monroe	OR	97456	236220	Building Contractors
Van Beek Dairy Farm	26405 McFarland Rd	Monroe	OR	97456	112120	Dairies (Milk)
Renosa Corp	NULL	Monroe	OR	NULL	423690	Electronic Equipment & Supplies-Whls
Wildwood Seed & Specialties	24773 Highway 99 W	Monroe	OR	97456	424990	Pet Supplies-Wholesale
Jardines Christmas Tree Farm	26191 Bruce Rd	Monroe	OR	97456-9767	444240	Nursery, Garden Center, and Farm Supply Retailers
Ridge Runner Trucking	26641 Berg Dr	Monroe	OR	97456	484230	Trucking
Monroe Rural Fire Protection District-Station 3	680 Commercial St	Monroe	OR	97456-8403	922160	Fire Protection
Bellfountain Park	24849 Park Rd	Monroe	OR	97456	712190	Parks
Doug Hodgson Trucking Co	25663 Bellfountain Rd	Monroe	OR	97456	484230	Trucking
Monroe Barber Shop	225 N 5th St	Monroe	OR	97456	812111	Barbers
Long Timber Brewing Co	180 N 5th St	Monroe	OR	97456	312120	Brewers (Mfrs)
Allen PC	26444 Bennett Blvd	Monroe	OR	97456	541211	Accountants
Stampede Mountain Ranch	24704 Alpine Rd	Monroe	OR	97456	713990	Stables
Your Daily Goat LLC	26641 Bellfountain Rd	Monroe	OR	97456-9753	112410	Sheep Farming
Century Forest Management	24615 Williams Rd	Monroe	OR	97456-9437	113310	Logging
Paradise Springs Weddings & Events	25674 Cherry Creek Rd	Monroe	OR	97456	711310	Events-Special
Goracke Brothers	NULL	Monroe	OR	97456	999990	Nonclassified Establishments
Fairwood Construction	26595 Fairwood Dr	Monroe	OR	97456	236115	Construction-Building Contractors
Dawson & Douglas Inc	27065 Highway 99 W	Monroe	OR	97456	531210	Real Estate
Lucas Trucking	26177 Coon Rd	Monroe	OR	97456	484230	Trucking-Heavy Hauling

Roberts, Doninica N	610 Dragon Dr	Monroe	OR	97456	621399	Nurses-Registered RN
Terra Glass	24217 Williams Rd	Monroe	OR	97456	459420	Glass-Hand Blown Art
Monroe School District 1J	365 N 5th St	Monroe	OR	97456	611110	School Districts
Ed Parker Logging	27779 Hells Canyon Rd	Monroe	OR	97456	113310	Logging Companies (Mfrs)
Monroe City Hall	664 Commercial St	Monroe	OR	97456	921120	City Hall
Western Union Agent Location	236 N 5th St	Monroe	OR	97456	522320	Money Transfer Service
Bennys Pizza Joint	225 N 5th St	Monroe	OR	97456	722511	Pizza
Honey Tree Apiaries	24750 Cox Ln	Monroe	OR	97456-9776	112910	Apiculture
Alpine Tavern	25200 Alpine Rd	Monroe	OR	97456	722410	Bars
Broadley Vineyards	265 S 5th St	Monroe	OR	97456	312130	Wineries (Mfrs)
Bailey Excavating Inc	26454 Coon Rd	Monroe	OR	97456	238910	Excavating Contractors
Alpine Honey Bee Removal	NULL	Monroe	OR	97456	561710	Pest Control
Wall Excavating & Hauling	26695 Shady Oak Dr	Monroe	OR	97456	238910	Excavating Contractors
Monroe United Methodist Church	648 Orchard St	Monroe	OR	97456-9411	813110	Religious societies
AmeriGas Propane Exchange	236 N 5th St	Monroe	OR	97456	457210	Propane Tank Kiosks
Business & Quality Process	26925 Reiling Ave	Monroe	OR	97456	561990	Business Services NEC
Alpine Church of Jesus Crist Latter Day Saints	25314 Rainbow Creek Rd	Monroe	OR	97456	813110	Churches
Meeker, Katherine, M	610 Dragon Dr	Monroe	OR	97456	621399	Nurses-Practitioners
C & L Farms	26011 Old River Rd	Monroe	OR	97456	111998	Farms
Alpine Community Center	25184 Webster Ave	Monroe	OR	97456	624110	Community Centers
Bluebird Hill Farm & Cellars	25059 Larson Rd	Monroe	OR	97456	312130	Wineries (Mfrs)
Dave's Electric	NULL	Monroe	OR	NULL	238210	Electric Contractors
Robertson, Jeremy, Dean, RN	610 Dragon Dr	Monroe	OR	97456	621399	Nurses-Registered RN
Speece, Susan E NP	NULL	Monroe	OR	97456	621399	Nurses-Practitioners
Raining L Ranch	25270 Alpine Rd	Monroe	OR	97456	713990	Stables
Church of the First Born	27145 McFarland Rd	Monroe	OR	97456	813110	Religious societies
DC Excavation Inc	NULL	Monroe	OR	97456	238910	Site Preparation Contractors
Nusbaum Farms	26894 Bellfountain Rd	Monroe	OR	97456	111998	Farms
CFN Cardlock	575 Main St	Monroe	OR	97456	424720	Commercial Fueling Stations (Whls)
Monroe Telephone Company	575 Commercial St	Monroe	OR	97456	517121	Data Communication Service
Crowson Bus Co	125 N 6th St	Monroe	OR	97456	485510	Buses-Charter & Rental
Kevin Spence Water Techs	25169 Turner Rd	Monroe	OR	97456	423830	Pumps (Whls)
USPS Blue Collection Box	590 Main St	Monroe	OR	97456	541860	Mailing & Shipping Kiosks
L & M AG LLC	26527 Old River Rd	Monroe	OR	97456	115116	Farming Service
Long Branch Bar & Grill	270 S 5th St	Monroe	OR	97456	722511	Restaurants
Monroe Grade School	600 Dragon Dr	Monroe	OR	97456	611110	Schools
Hurtgen Vue Dairy	26792 McFarland Rd	Monroe	OR	97456-9765	112120	Dairy Cattle and Milk Production
Crooked Gate Ranch LLC	26293 Foster Rd	Monroe	OR	97456	112990	Ranches
Woodhall III Vineyards	25944 Green Peak Rd	Monroe	OR	97456	111332	Vineyards
Whybra Vineyards LLC	25060 Orchard Tract Rd	Monroe	OR	97456	111332	Vineyards
M G Land Improvement Co	25522 Coon Rd	Monroe	OR	97456	238910	Land Clearing & Leveling
Dollar General	236 N 5th St	Monroe	OR	97456	455219	Variety Stores
D & D Tree Farms	26386 Foster Rd	Monroe	OR	97456	561730	Tree Service
Long Branch Restaurant & Lnge	270 S 5th St	Monroe	OR	97456	722511	Restaurants
Monroe Health Center	610 Dragon Dr	Monroe	OR	97456-9604	621111	Physicians' clinics
Proper Construction Services, LLC	24822 Kyle Rd	Monroe	OR	97456	237310	Road Building Contractors
Island Acres LLC	28182 E Ingram Island Rd	Monroe	OR	97456	999990	Nonclassified Establishments
Hull-Oakes Lumber Co	23837 Dawson Rd	Monroe	OR	97456	423310	Lumber-Wholesale
Asmunderlion LLC	870 Commercial St	Monroe	OR	97456	999990	Nonclassified Establishments
Bateman Enterprises Inc	25745 Larkin Rd	Monroe	OR	97456	484230	Trucking
Justice Shepherds	26820 Reiling Ave	Monroe	OR	97456	115210	Dog Breeders
Earthly Essentials Consulting	NULL	Monroe	OR	97456	541618	Consultants-Business NEC
Benton County Health Services	610 Dragon Dr	Monroe	OR	97456	923120	County Government-Public Health Programs
Umpqua Bank	165 N 5th St	Monroe	OR	97456-4516	522110	Commercial banks
United States Postal Service	590 Main St	Monroe	OR	97456-9606	491110	Postal Service
Rolling Thunder Club Lambs	25509 Coon Rd	Monroe	OR	97456	813410	Clubs

Monroe Tree Farm	24134 Territorial Hwy	Monroe	OR	97456	531210	Real Estate Management
ERA Real Estate Naper Realty Inc	26585 Patterson Dr	Monroe	OR	97456	531210	Real Estate
MBL Timber Service Inc	26134 Foster Rd	Monroe	OR	97456	115310	Foresters-Consulting
Donrowe.com	26604 Shady Oak Dr	Monroe	OR	97456	423610	Converters-Electric (Whls)
Ambient Heating and Cooling LLC	798 Orchard St	Monroe	OR	97456	238220	Air Conditioning Contractors & Systems
Hareline Dubbin Inc	24712 Territorial Hwy	Monroe	OR	97456	339920	Fishing Tackle-Manufacturers
Frog Hollow Farms	25175 E Ingram Island Pl	Monroe	OR	97456	111998	Farms
West Coast Well Drilling	27401 Stow Pit Rd	Monroe	OR	97456	237110	Water Well Drilling & Service
Monroe RV Park	Highway 99 W & Orchard St	Monroe	OR	97456	721211	Recreational Vehicle Parks
Alpine Vineyards	25904 Green Peak Rd	Monroe	OR	97456	312130	Wineries (Mfrs)
Benton Lane Winery	23924 Territorial Hwy	Monroe	OR	97456	312130	Wineries (Mfrs)
New Hope Life Center	660 Pine St	Monroe	OR	97456	813110	Churches
South Benton Community Food Bank	648 Orchard St	Monroe	OR	97456	624210	Food Banks
Dari Mart	230 S 5th St	Monroe	OR	97456	445131	Convenience Stores
Monroe Church of Christ	180 S 6th St	Monroe	OR	97456	813110	Churches
Oregon Barrel Racing Association Inc	C/O 26315 Highway 99W	Monroe	OR	97456	813410	Clubs
Monroe South Benton Nutrition	605 Main St	Monroe	OR	97456	921120	Government Offices-City/Village & Twp
Vinwood Taphouse	1736 Main St	Philomath	OR	97370	722511	Restaurants
Coast Range Commercial Refrigeration	22815 Hoskins Rd	Philomath	OR	97370	425120	Refrigerating Equip-Commercial (Whls)
Corvallis City	NULL	Philomath	OR	97370	921120	Government Offices-City/Village & Twp
McDonald's	125 S 14th St	Philomath	OR	97370	722511	Restaurants
Peak Acupuncture	113 S 10th St	Philomath	OR	97370	621399	Acupuncture
Playtime Sports	610 S 19th St	Philomath	OR	97370	323113	Screen Printing (Mfrs)
Consumers Power Inc	6990 W Hills Rd	Philomath	OR	97370	221122	Electric Companies
Wren Sub Station	NULL	Philomath	OR	97370	999990	Nonclassified Establishments
Houston, Emily, Alice	732 Main St	Philomath	OR	97370	621340	Physical Therapists
Marys River Quilt Guild	NULL	Philomath	OR	NULL	449129	Blankets Retail
Inavale Farm	31786 Horse Farm Ln	Philomath	OR	97370	316990	Horse Equipment & Supplies-Whls & Mfrs
The Human Bean	1914 Main St	Philomath	OR	97370	722515	Coffee Shops
Peak Lumber Sales	201 Main St	Philomath	OR	97370	321113	Sawmills & Planing Mills-General (Mfrs)
Hoskins Berry Farm	39615 Luckiamute Rd	Philomath	OR	97370-9752	111334	Berry (except Strawberry) Farming
Bountiful Backyard	326 Vincent St	Philomath	OR	97370-9219	111422	Floriculture Production
Philomath Area Chamber-CMRC	1010 Applegate St	Philomath	OR	97370	813910	Chambers Of Commerce
Sewchic Patterns Co	595 Dampier Dr	Philomath	OR	97370	459130	Sewing Patterns
Willamette Valley Rentals	1322 Main St	Philomath	OR	97370	531210	Real Estate Management
Inavale Farm & Pet Groom Inc	31798 Horse Farm Ln	Philomath	OR	97370-8906	541940	Animal hospitals, clinics, and veterinarians
Nftca Inc	921 Applegate St	Philomath	OR	97370-9439	999990	Unclassified Establishments
Kyu Choi	1907 Main St	Philomath	OR	97370	999990	Nonclassified Establishments
Bicycle Stage One	1619 Main St	Philomath	OR	97370	459110	Bicycles-Dealers
Philomath Self Storage	421 Landmark Dr	Philomath	OR	97370-9486	531130	Landlords of Miniwarehouses and Self-Storage Units
Sirianni, Barbara, Curlee	126 S 11th St	Philomath	OR	97370	621330	Social Workers
AmeriGas Propane Exchange	658 Main St	Philomath	OR	97370	457210	Propane Tank Kiosks
Furniture Restoration Center of Oregon	1321 Main St	Philomath	OR	97370	459510	Used Merchandise Retailers
McComb, Brenda	24793 Hidden Valley Rd	Philomath	OR	97370	611710	Educational Consultants
Figaros Italian Kitchen Inc	14011 Main St	Philomath	OR	97370	722511	Restaurants
Marys Peak True Value	1740 Main St	Philomath	OR	97370	444140	Hardware-Retail
Oregon Soil Corporation	24577 Ervin Rd	Philomath	OR	97370	112990	Earthworms
Mid Valley Dental Arts	2811 Main St	Philomath	OR	97370	621210	Dentists
Holderread Waterfowl Farm	2679 West Hills Rd	Philomath	OR	97370-9407	111998	All Other Miscellaneous Crop Farming
Corvallis Clinic	1219 Applegate St	Philomath	OR	97370-2031	621111	Physicians' clinics
Severn Thomas-State Farm Insurance Agent	2372 Main St	Philomath	OR	97370-9361	524210	Insurance Agencies and Brokerages
The Farm Antiques	32897 Fern Rd	Philomath	OR	97370	459510	Antiques-Dealers
Roderick, Ashlee, Nicole	732 Main St	Philomath	OR	97370-9725	621340	Physical, occupational, speech therapists and audiogists' clinics
Mayer International Investment Co	NULL	Philomath	OR	NULL	523910	Miscellaneous Financial Intermediaries
Mark Rohlfs/Santa & Son	24469 Highway 20	Philomath	OR	97370	561730	Tree Service
Healing Motion Physical Therapy	732 Main St	Philomath	OR	97370	621340	Physical Therapists

Elkhorn Timber LLC	39761 Luckiamute Rd	Philomath	OR	97370	113110	Timber Tracts
Peace Lutheran Church	2540 Applegate St	Philomath	OR	97370	813110	Churches
Q B Accounting	23724 Knowlton Ln	Philomath	OR	97370	541211	Accountants
USPS Blue Collection Box	1140 Applegate St	Philomath	OR	97370	541860	Mailing & Shipping Kiosks
Canince Classroom LLC	NULL	Philomath	OR	97370	812910	Dog Training
Small World Wine Co	NULL	Philomath	OR	NULL	445320	Wines-Retail
Odot Highway Division	NULL	Philomath	OR	97370	999990	Nonclassified Establishments
Fibrevolution	NULL	Philomath	OR	NULL	314999	All Other Miscellaneous Textile Product Mills
Barnhart Farms LLC	14195 Wildwood Rd	Philomath	OR	97370	111998	Farms
Pioneer Telephone Co-op	NULL	Philomath	OR	NULL	517111	Telephone Companies
Lifewize Ministries	32895 Fircreek Ln	Philomath	OR	97370	813110	Christian Ministries
Gathering Together Farm	25159 Grange Hall Rd	Philomath	OR	97370	111998	Farms
Global Automotive Repair & Service LLC	3026 West Hills Rd	Philomath	OR	97370-9553	811111	Car repair shops
Philomath Utility Billing	980 Applegate St	Philomath	OR	97370	926130	City Government-Regulation & Administration-Communication/Utilities
Philomath Education Association	2054 Applegate St	Philomath	OR	97370	813930	Labor Organizations
Benton County Historical Society & Museum	1101 Main St	Philomath	OR	97370	712110	Museums
Petersen Investment Planning	35006 Hawk Hill Rd	Philomath	OR	97370	523910	Investments
Bauer Plumbing Inc	NULL	Philomath	OR	NULL	238220	Plumbing Contractors
THE DIZZY HEN	1247 Main St	Philomath	OR	97370	722511	Restaurants
Oaksping Apartments	1933 College St	Philomath	OR	97370	531110	Apartments
Bashful Bob's Inc	430 Sawtooth Ln	Philomath	OR	97370	236115	General Contractors
Citizens Bank	1224 Main St	Philomath	OR	97370	522110	Banks
Western Union Agent Location	658 Main St	Philomath	OR	97370	522320	Money Transfer Service
Philomath Planning & Development	980 Applegate St	Philomath	OR	97370	925110	City Government-Housing Programs
Philomath Fire & Rescue	1035 Main St	Philomath	OR	97370	922160	Fire Protection
Ark Animal Hospital	1100 Applegate St	Philomath	OR	97370	541940	Veterinarians
Axis	1203 Main St	Philomath	OR	97370	238210	Electric Contractors
Les Schwab	838 Main St	Philomath	OR	97370	441340	Tire-Dealers-Retail
DSL Philomath	1420 Main St	Philomath	OR	97370	518210	Internet Service
Tri S Con	24477 Maxfield Creek Rd	Philomath	OR	97370	236115	Home Builders
The Boulevard	3071 Main St	Philomath	OR	97370	531110	Apartments
Philomath Frolic & Rodeo Inc	502 S 13th St	Philomath	OR	97370	711190	Rodeos
Heritage Natural Finishes LLC	500 Main St	Philomath	OR	97370	337215	Furniture Frames (Mfrs)
Windy Hill Farm	938 N 9th St	Philomath	OR	97370	111998	Farms
Pioneer Long Distance	1304 Main St	Philomath	OR	97370	517111	Telephone Companies
Philomath Market	1405 Main St	Philomath	OR	97370	445131	Convenience Stores
Extreme Mobile Auto Detail	704 N 11th St	Philomath	OR	97370	811192	Automobile Detail & Clean-Up Service
Hunter Castle	24318 Price Creek Rd	Philomath	OR	97370	711510	Sculptors
Clemens Community Pool	2054 Applegate St	Philomath	OR	97370	713940	Swimming Pools-Public
Student Transportation-America	24515 Highway 20	Philomath	OR	97370	485410	Buses-School Transportation Service
Ruth Long Hair Design	23539 Forrests Pl	Philomath	OR	97370	812112	Beauty Salons
College United Methodist Church	1123 Main St	Philomath	OR	97370	611310	University-College Dept/Facility/Office
The Corvallis Clinic	1219 Applegate St	Philomath	OR	97370	621399	Physicians Assistants
Les & Bob's Sports & Apparel	2670 Chapel Dr	Philomath	OR	97370	458110	Women's Apparel-Retail
Halstead, Andrew	732 Main St	Philomath	OR	97370	621340	Physical Therapists
Willamette Valley Intellectual	24236 Alsea Hwy	Philomath	OR	97370	541110	Attorneys
Shea Nicole Brown	1215 Main St	Philomath	OR	97370	523940	Financing Consultants
Silverman Studios LLC	2711 Newton St	Philomath	OR	97370	541840	Advertising-Video Production Services
Eats & Treats	1644 Main St	Philomath	OR	97370	722511	Restaurants
Stymer Global Ventures LLC	22602 Wells Creek Rd	Philomath	OR	97370	999990	Nonclassified Establishments
D W Leer LLC	24856 Hidden Valley Rd	Philomath	OR	97370	115310	Foresters-Consulting
Good Earth Pest	921 N 19th St	Philomath	OR	97370	561710	Pest Control
Rainey, Rochelle	569 Coastal View Dr	Philomath	OR	97370	812990	Miscellaneous Personal Services NEC
Edward Jones-Financial Advisor: Helen K Bennett, Cfpaams	134 N 19th St	Philomath	OR	97370-9242	523940	Portfolio Management and Investment Advice
C G Hall Trucking Inc	1547 Applegate St	Philomath	OR	97370	484220	Log Hauling
Alamo Roofing LLC	NULL	Philomath	OR	97370	238160	Roofing Contractors

Main St Market	1830 Main St	Philomath	OR	97370	457120	Service Stations-Gasoline & Oil
Dollar General	658 Main St	Philomath	OR	97370	455219	Variety Stores
Arc Thrift Store	936 Main St	Philomath	OR	97370	459510	Thrift Shops
Siuslaw Welding & Repair	NULL	Philomath	OR	97370	811490	Welding
Flashback Productions	3206 West Hills Rd	Philomath	OR	97370-9553	999990	Unclassified Establishments
Western Oregon Rabbit Co	2495 Rosecrest Dr	Philomath	OR	97370	112930	Fur Farms
Stokes Construction Co	25342 Stokes Ln	Philomath	OR	97370	237310	Road Building Contractors
Forest Restoration, Inc	1431 College St	Philomath	OR	97370	115310	Foresters-Consulting
Blue Collar Accounting LLC	240 N 19th St	Philomath	OR	97370	541219	Accounting & Bookkeeping General Svc
Miner Malcolm R Certified	NULL	Philomath	OR	97370	531320	Real Estate Appraisers
Philomath Rental, LLC	432 Landmark Dr	Philomath	OR	97370	532310	Rental Service-Stores & Yards
Laughlin, Jill	732 Main St	Philomath	OR	97370	621340	Physical Therapists
Enthalpion Energy LLC	24616 Daisy Dr	Philomath	OR	97370	238220	Energy Management Systems & Products
Central Valley Construction	24210 Columbine Dr	Philomath	OR	97370	236115	Construction Companies
Fulcrum Associates	2298 Wooded Knolls Dr	Philomath	OR	97370	541614	Business Management Consultants
Bashful Bobs Manufacturing Construction & Supply	2651 Main St	Philomath	OR	97370-9292	236115	New Single-Family Housing Construction (except Operative Builders)
Oregon Eagle Foundation	24178 Cardwell Hill Dr	Philomath	OR	97370	813312	Environmental Conservation/Ecologcl Org
D5 Field Repair, LLC	337 N 7th St	Philomath	OR	97370	811111	Truck-Repairing & Service
Marc Adamus Photography LLC	1165 West Hills Rd	Philomath	OR	97370-9013	541921	Photographic services
Sunrise Tree Farm	24048 Maxfield Creek Rd	Philomath	OR	97370	561730	Tree Service
Ark Animal Hospital	1100 Applegate St	Philomath	OR	97370-9416	541940	Animal hospitals, clinics, and veterinarians
Philomath Scout Lodge Inc	660 Clemens Mill Rd	Philomath	OR	97370	722320	Caterers
Egger, Adrian	1219 Applegate St	Philomath	OR	97370	621399	Psychologists
Russell Watkins Inc	23740 Woods Creek Rd	Philomath	OR	97370	484220	Log Hauling
Emerald Valley Thinning	NULL	Philomath	OR	NULL	541110	Attorneys
Wonder Dogs-Philomath Studio	1379 N 9th St	Philomath	OR	97370	812910	Dog Training
Corvallis Clinic Philomath	1219 Applegate St	Philomath	OR	97370	621111	Physicians & Surgeons
Wendy's Cutting Corner	100 S 8th St	Philomath	OR	97370	812112	Beauty Salons
Tutt Lynette	1332 Main St	Philomath	OR	97370	621999	Health Services
Landmark Realty	405 Landmark Dr	Philomath	OR	97370-9486	531210	Real Estate Agencies and Brokerages
Integrated Resource Management	1431 College St	Philomath	OR	97370	115310	Foresters-Consulting
Scotco Trucking Inc	1070 N 19th St	Philomath	OR	97370	484230	Trucking
Philomath Counseling	1229 Main St	Philomath	OR	97370	624110	Counseling Services
Philomath Community Church	145 N 14th St	Philomath	OR	97370	813110	Churches
L & B Reforestation Inc	24745 Alsea Hwy	Philomath	OR	97370	115310	Foresters-Consulting
Sentinel Edge Inc	32845 Fircreek Ln	Philomath	OR	97370	423610	Security Control Equip & Systems-Whls
Philomath City Building Permits	980 Applegate St	Philomath	OR	97370	926150	City Government-Regulation/Licensing & Inspection-Commercial Sectors
Riddle Tree Service LLC	330 N 11th St	Philomath	OR	97370	561730	Tree Service
Philomath Youth Activities Club	421 S 19th St	Philomath	OR	97370	624110	Youth Organizations & Centers
Philomath Family	1640 Main St	Philomath	OR	97370-9237	456110	Pharmacies and Drug Retailers
Peaceful Pages	375 Benton View Dr	Philomath	OR	97370-3904	459210	Book Retailers and News Dealers
Philomath Elementary School	239 S 16th St	Philomath	OR	97370	611110	Schools
Corvallis Remodeling LLC	24462 Cardwell Hill Dr	Philomath	OR	97370	236118	Remodeling & Repairing Building Contractors
Greengable Garden	24689 Grange Hall Rd	Philomath	OR	97370	812990	Wedding Chapels
Marcotte Distilling Company	1732 Main St	Philomath	OR	97370	312140	Distillers (Mfrs)
JBLC Construction	921 Applegate St	Philomath	OR	97370	236115	Construction Companies
Cardwell Hill Vineyard	244 Cardwell Hill Dr	Philomath	OR	97370	312130	Wineries (Mfrs)
Applegate Door	1243 S Broad St	Philomath	OR	97370	444180	Doors-Garage
Beelart, Levi	201 Main St	Philomath	OR	97370	115310	Foresters-Consulting
Philomath Police Department	1010 Applegate St	Philomath	OR	97370-9484	922120	Police Protection
JTS Fence	138 N 18th St	Philomath	OR	97370	236115	General Contractors
RJS & Associates Insurance Service	2364 Main St	Philomath	OR	97370-9361	524210	Insurance Agencies and Brokerages
Westwood Community Church	23319 Greasy Creek Rd	Philomath	OR	97370	813110	Churches
Philomath Finance Department	980 Applegate St	Philomath	OR	97370	921130	City Government-Finance & Taxation
Gene Tools LLC	1001 Summerton Way	Philomath	OR	97370	325414	Biological Products (Mfrs)
Caliber Collision	2408 Main St	Philomath	OR	97370	811121	Automobile Body-Repairing & Painting

Ramco Logging Inc	NULL	Philomath	OR	NULL	113310	Logging Companies (Mfrs)
Harris Bridge Vineyard	22937 Harris Rd	Philomath	OR	97370	312130	Wineries (Mfrs)
Benton County School District 17	1620 Applegate St	Philomath	OR	97370	611110	School Districts
Mid Valley Tire	34930 Wren Rd	Philomath	OR	97370	441340	Tire-Dealers-Retail
Philomath City Recorder	980 Applegate St	Philomath	OR	97370	921190	City Government-General Offices
Healing Motion Physical Therapy	732 Main St	Philomath	OR	97370	621340	Physical Therapists
Siddiki, Awais A MD	2364 Main St	Philomath	OR	97370	621111	Physicians & Surgeons
Sanders Home Designs	704 Pioneer St	Philomath	OR	97370	541310	Home Design & Planning Service
R & T Logging Of Oregon Inc	1801 Egan Dr	Philomath	OR	97370	113310	Logging Companies (Mfrs)
Miss Matched	1620 Main St	Philomath	OR	97370	999990	Nonclassified Establishments
Valley West Realty	39363 Luckiamute Rd	Philomath	OR	97370	531210	Real Estate
Brian Michael Stokes	24477 Maxfield Creek Rd	Philomath	OR	97370	236115	General Contractors
TLSR LLC	1337 Main St	Philomath	OR	97370	999990	Nonclassified Establishments
Practical Business Service Inc	119 S 16th St	Philomath	OR	97370	541211	Accountants
Holiday Tree Farm Inc	NULL	Philomath	OR	97370	444240	Nurserymen
Headwaters Counseling	1988 Chapel Dr	Philomath	OR	97370	624110	Counseling Services
Oregon State Forestry Department	24533 Alsea Hwy	Philomath	OR	97370	921120	Government Offices-State
Bashful Bobs Manufacturing, Construction & Supply	430 Sawtooth Ln	Philomath	OR	97370	236115	Construction Companies
Philomath Towne Pump	1841 Main St	Philomath	OR	97370	445131	Convenience Stores
Freshops	36180 Kings Valley Hwy	Philomath	OR	97370	424820	Brewers Equipment & Supplies (Whls)
Applegate Door Company	720 Applegate St	Philomath	OR	97370	444180	Door & Gate Operating Devices
J D McGee Inc	1215 Main St	Philomath	OR	97370	541330	Engineers' offices
Franklin Pump Systems	815 Applegate St	Philomath	OR	97370	423720	Water Conditioners (Whls)
RJS & Associates Insurance Service	1215 Main St	Philomath	OR	97370	524210	Insurance
Active911 Inc	518 N 19th St	Philomath	OR	97370	513210	Software/Application/Platform Publishing
Benton County Schools Credit Union	1710 Main St	Philomath	OR	97370	522130	Credit Unions
Philomath Middle School	2021 Chapel Dr	Philomath	OR	97370	611110	Schools
Timber Supply Co Inc	2354 Main St	Philomath	OR	97370	423810	Log Splitting Equipment (Whls)
Mainline Pump & Irrigation	815 Applegate St	Philomath	OR	97370	449210	Pumps-Retail
Community Cow	25159 Grange Hall Rd	Philomath	OR	97370	999990	Nonclassified Establishments
Healing Motion Physical Therapy	732 Main St	Philomath	OR	97370-9725	621340	Physical, occupational, speech therapists and audiogists' clinics
Healing Motion Physical Therapy	732 Main St	Philomath	OR	97370-9725	621340	Physical, occupational, speech therapists and audiogists' clinics
Wetlabs Inc	620 Applegate St	Philomath	OR	97370	541714	Laboratories-Research & Development
Compton Family Wines	810 Applegate St	Philomath	OR	97370	312130	Wineries (Mfrs)
Shelterworks Limited	427 N 15th St	Philomath	OR	97370	444110	Building Materials
Irmrts Joint Venture	1431 College St	Philomath	OR	97370-9290	115310	Support Activities for Forestry
Branch Engineering Inc	1215 Main St	Philomath	OR	97370	541330	Engineers-Civil
Sea-Bird Scientific (Wet Labs)	620 Applegate St	Philomath	OR	97370	541715	Oceanographic Research & Development
Hair It Is	1130 Main St	Philomath	OR	97370	812112	Beauty Salons
El Cruzero	1830 Main St	Philomath	OR	97370	722511	Restaurants
Philomath Public Works Department	1515 Willow Ln	Philomath	OR	97370-9274	921120	Legislative assemblies
Benton Co Cultural Coalition	NULL	Philomath	OR	NULL	999990	Nonclassified Establishments
Eco Express Laundry	104 N 14th St	Philomath	OR	97370	812320	Laundries
Peak Hearing Systems	1215 Main St	Philomath	OR	97370	456199	Hearing Aids
Les & Bobs Sports & Apparel	1204 Main St	Philomath	OR	97370	541490	Embroidery
Figaro's Pizza	1411 Main St	Philomath	OR	97370	722511	Full-Service Restaurants
First Baptist Church	335 S 26th St	Philomath	OR	97370	813110	Churches
Timber Town Coffee	1427 Main St	Philomath	OR	97370	722515	Coffee Shops
Tri S Construction, Inc	24477 Maxfield Creek Rd	Philomath	OR	97370	238910	Site Development Contractors
Wilsons Auto Parts	936 Main St	Philomath	OR	97370	441330	Automobile Parts & Supplies-Retail-New
American Dream Trucking LLC	1101 Pioneer St	Philomath	OR	97370	484230	Trucking
Phan, Seth	1640 Main St	Philomath	OR	97370	621330	Pharmacists
Kings Valley Charter School	38840 Kings Valley Hwy	Philomath	OR	97370	611110	Schools
Ixtapa Mexican Restaurant	1702 Main St	Philomath	OR	97370-9296	722511	Full-Service Restaurants
Philomath City Hall	980 Applegate St	Philomath	OR	97370	921120	City Hall
Corvallis Clinic Philomath Family Medicine	1219 Applegate St	Philomath	OR	97370	621111	Physicians & Surgeons

The Corvallis Clinic	1219 Applegate St	Philomath	OR	97370	621111	Physicians & Surgeons
Clemens Foundation	401 S 19th St	Philomath	OR	97370	541720	Foundation-Educ Philanthropic Research
AmeriGas Propane Exchange	432 Landmark Dr	Philomath	OR	97370	457210	Propane Tank Kiosks
North Star Oregon	1229 Main St	Philomath	OR	97370	624310	Vocational rehab agencies
Beggs Tire	838 Main St	Philomath	OR	97370	441340	Tire-Dealers-Retail
Clip Joint	100 S 8th St	Philomath	OR	97370	812111	Barbers
Peak Acupuncture	113 S 10th St	Philomath	OR	97370	621399	Acupuncture
Hendrix Outdoors Inc	NULL	Philomath	OR	NULL	459110	Sporting Goods-Retail
Finn Construction Inc	32238 Gerding Ln	Philomath	OR	97370	236115	Construction Companies
Heart of the Valley Astronomers	323 S 15th St	Philomath	OR	97370	813319	Non-Profit Organizations
Philomath Municipal Court	980 Applegate St	Philomath	OR	97370	922110	City Government-Courts
Galaxie Motel	104 S 20th St	Philomath	OR	97370	721110	Hotels & Motels
Motedb	517 N 19th St	Philomath	OR	97370-9297	541519	Computer disaster recovery and software installation services
Cardwell Hill Cellars	24241 Cardwell Hill Dr	Philomath	OR	97370	312130	Wineries (Mfrs)
Philomath Barber Shop	1331 Main St	Philomath	OR	97370	812111	Barbers
Turner Contract Cutting	NULL	Philomath	OR	NULL	113310	Logging Companies (Mfrs)
Hit Factory Productions	NULL	Philomath	OR	97370	512240	Recording Studios
Pathways Northwest	2364 Main St	Philomath	OR	97370	813311	Addiction Treatment Centers
Philomath Liquor Store	1805 Main St	Philomath	OR	97370	445320	Liquors-Retail
Sage Studios	25218 Oak Ln	Philomath	OR	97370	541430	Artists-Commercial
Aywn Publications	359 N 11th St	Philomath	OR	97370	513199	Publishers (Mfrs)
Camp Whispering Winds	NULL	Philomath	OR	97370	721214	Camps
Hoskins-Kings Valley Rural Fire Protection District	38101 Kings Valley Hwy	Philomath	OR	97370-9646	922160	Fire Protection
Mt Union Cemetery Association	NULL	Philomath	OR	NULL	812220	Cemeteries
State Farm	2372 Main St	Philomath	OR	97370-9361	524210	Insurance Agencies and Brokerages
Pioneer Telephone Co-op	23740 Woods Creek Rd	Philomath	OR	97370-9732	517111	Wired Telecommunications Carriers
Maginnis, Bardon CPA	1215 Main St	Philomath	OR	97370	541211	Accountants
Farmers Insurance	125 S 17th St	Philomath	OR	97370-9329	524210	Insurance Agencies and Brokerages
Wild Rose Quarry	35775 Kings Valley Hwy	Philomath	OR	97370	423320	Sand & Gravel (Whls)
Lynette Tutt	1332 Main St	Philomath	OR	97370	812199	Massage Therapists
Chorak Mowing	NULL	Philomath	OR	97370	561730	Lawn & Grounds Maintenance
Dance Me	132 S 17th St	Philomath	OR	97370	611610	Dancing Instruction
Edward Jones	134 N 19th St	Philomath	OR	97370-9242	523940	Portfolio Management and Investment Advice
Matthews Innovations	115 S 11th St	Philomath	OR	97370	333120	Machinery-Manufacturers
CTC	3178 West Hills Rd	Philomath	OR	97370-9553	332312	Fabricated Structural Metal Manufacturing
Philomath, City	980 Applegate St	Philomath	OR	97370-9439	999990	Unclassified Establishments
Schmidj	318 N 12th St	Philomath	OR	97370	999990	Nonclassified Establishments
Bob Davis LLC	24480 Alsea Hwy	Philomath	OR	97370	541110	Attorneys
Charles F Baker PC	1244 Applegate St	Philomath	OR	97370	621210	Dentists
Dan's Pump Service LLC	23085 Hoskins Rd	Philomath	OR	97370	811310	Pumps-Repairing
Zanda LLC	403 N 13th St	Philomath	OR	97370	999990	Nonclassified Establishments
Fiber Marketing Inc	351 S 15th St	Philomath	OR	97370	113310	Logging Companies (Mfrs)
The Corvallis Clinic	1219 Applegate St	Philomath	OR	97370	621111	Physicians & Surgeons
Marion Trading LLC	236 S 16th St	Philomath	OR	97370	999990	Nonclassified Establishments
Peak Resources	300 N 15th St	Philomath	OR	97370	541612	Energy Conservation & Mgmt Consultants
Philomath Community Service	360 S 9th St	Philomath	OR	97370	624190	Social Service & Welfare Organizations
Burner, Lisa	1622 Main St	Philomath	OR	97370-9237	624190	Miscellaneous Individual and Family Services
Out West Farm & Ranch	2606 Main St	Philomath	OR	97370	316990	Horse Equipment & Supplies-Whls & Mfrs
B & G Logging LLC	201 Main St	Philomath	OR	97370	113310	Logging Companies (Mfrs)
Jam & Associates	NULL	Philomath	OR	NULL	518210	Data Processing Service
Foursquare Church	1412 Applegate St	Philomath	OR	97370	813110	Churches
Greater Las Vegas Association	405 Landmark Dr	Philomath	OR	97370	813910	Associations
Strengthening Rural Families	535 S 19th St	Philomath	OR	97370	624190	Social Service & Welfare Organizations
17th St Self Storage	401 N 17th St	Philomath	OR	97370	531130	Storage-Household & Commercial
Heritage Natural Finishes LLC	126 S 11th St	Philomath	OR	97370	999990	Nonclassified Establishments
Oregon State Credit Union	1446 Main St	Philomath	OR	97370	522130	Credit Unions

Independent Motorcycle Repair	1623 Main St	Philomath	OR	97370	811310	Motorcycles & Motor Scooters-Rpr & Svc
Griz Services, LLC	30621 Slow Ln	Philomath	OR	97370	113210	Forest Nurseries & Gathering Forest Prod
Philomath School District 17J	1620 Applegate St	Philomath	OR	97370	611110	School Districts
Clemens Primary School	535 S 19th St	Philomath	OR	97370	611110	Schools
Phillips, Kaleigh A	2054 Applegate St	Philomath	OR	97370	621340	Physical Therapists
Steve Bush Logging	23251 Hoskins Rd	Philomath	OR	97370	113310	Logging (Mfrs)
American Home & Stone Inc	2707 Main St	Philomath	OR	97370-9244	327991	Cut Stone and Stone Product Manufacturing
Covid-19 Cure Project LLC	1001 Summerton Way	Philomath	OR	97370	999990	Nonclassified Establishments
Subway	115 S 19th St	Philomath	OR	97370-9221	722511	Full-Service Restaurants
Zirconium Research Corp	NULL	Philomath	OR	NULL	541910	Research Service
Nathan Gracey Standridge	22815 Hoskins Rd	Philomath	OR	97370	236220	Building Contractors
Pioneer Telephone Cooperative	1304 Main St	Philomath	OR	97370	517111	Telephone Companies
RJS & Associates	2364 Main St	Philomath	OR	97370	524210	Insurance
Brown, Cassandra, Anne	1219 Applegate St	Philomath	OR	97370	621399	Nurses-Registered RN
Electric Charging Station	914 Main St	Philomath	OR	97370	457120	Electric Charging Station
Oregon State Lock & Key	1503 Timothy St	Philomath	OR	97370-9663	561622	Lock picking services
Hammond, Paul C	2435 Applegate St	Philomath	OR	97370	115310	Foresters-Consulting
DGG Fishing LLC	821 Main St	Philomath	OR	97370	713990	Guide Service
Beaver Creek Seed Orchard	NULL	Philomath	OR	97370	921120	Government Offices-Federal
UPS Access Point Location	1740 Main St	Philomath	OR	97370-9296	541860	Mail advertising services
Oregon Education Association	146 S 12th St	Philomath	OR	97370	813930	Labor Organizations
Westwood Creek Farms	23195 Rexford Ln	Philomath	OR	97370	111998	Farms
Crozier, Erin Fuller PHD	NULL	Philomath	OR	97370	621399	Psychologists
Foley, Shawn, J, MD	1219 Applegate St	Philomath	OR	97370	621111	Physicians & Surgeons
Torley's Precision Machining	740 Applegate St	Philomath	OR	97370	332710	Machine Shops (Mfrs)
Lumos Wine Co	24000 Cardwell Hill Dr	Philomath	OR	97370	312130	Wineries (Mfrs)
Alamo Roofing LLC	24586 Old Peak Rd	Philomath	OR	97370-8916	238160	Roofing Contractors
James Summerton LP	1001 Summerton Way	Philomath	OR	97370	541714	Laboratories-Research & Development
Dairy Queen Grill & Chill	1907 Main St	Philomath	OR	97370	722511	Full-Service Restaurants
Farmers Insurance-Gary White	125 S 17th St	Philomath	OR	97370-9329	524210	Insurance Agencies and Brokerages
DTL Logging Co Inc	NULL	Philomath	OR	NULL	113310	Logging Companies (Mfrs)
The Church of Jesus Christ of Latter-Day Saints	150 James St	Philomath	OR	97370-9216	813110	Religious societies
Kristen George K Berry J Groot N Medill & R Adamson PTRS	Route 2 Box 138A	Philomath	OR	97370	813110	Religious Organizations
Rain Drop Farms	23093 Alsea Hwy	Philomath	OR	97370	111998	Farms
Dynamic Sewing	NULL	Philomath	OR	97370	314999	Sewing Contractors (Mfrs)
Healing Motion Physical Therapy	732 Main St	Philomath	OR	97370	621340	Physical Therapists
M & D Logging Inc	32647 Bevens Park Ln	Philomath	OR	97370	113310	Logging Companies (Mfrs)
John Grimm Afc	640 S 15th St	Philomath	OR	97370	999990	Nonclassified Establishments
Lantern Contracting LLC	31782 McLoughlin Dr	Philomath	OR	97370	238990	Contractors
Mid Valley Dental Arts	2811 Main St	Philomath	OR	97370	621210	Dentists
Color Wheel Co	3266 W Hills Rd	Philomath	OR	97370	325130	Color Cards (Mfrs)
Blue Rhino	1740 Main St	Philomath	OR	97370	457210	Propane Tank Kiosks
Landis, Gretchen	NULL	Philomath	OR	NULL	621399	Acupuncture
Knudson Logging Inc	23547 Woods Creek Rd	Philomath	OR	97370-9775	113310	Logging
Stymer Enterprises	1615 Pioneer St	Philomath	OR	97370	238210	Electric Contractors
Softstar Shoes	914 Main St	Philomath	OR	97370-2103	458210	Shoe Retailers
Inavale Pet Kennels	31798 Horse Farm Ln	Philomath	OR	97370	812910	Pet Boarding Sitting & Kennels
Corvallis Tool Co	3178 W Hills Rd	Philomath	OR	97370	541330	Machinery-Designing
CFN Cardlock	141 S 7th St	Philomath	OR	97370	424720	Commercial Fueling Stations (Whls)
Dunn & Co Tree Service	NULL	Philomath	OR	97370	561730	Tree Service
Emerald Valley Thinning Inc	23701 Pearson Pl	Philomath	OR	97370	113310	Logging Companies (Mfrs)
Fender's Blue LLC	24000 Cardwell Hill Dr	Philomath	OR	97370	999990	Nonclassified Establishments
Perkett, Paige	732 Main St	Philomath	OR	97370	621340	Physical Therapists
AmeriGas Cylinder Propane Refill	432 Landmark Dr	Philomath	OR	97370	457210	Gas-Propane-Refilling Stations
Pioneer Manor	1304 Main St	Philomath	OR	97370	921120	Government Offices-City/Village & Twp
Liz Dooley Volleyball Club	31695 Fern Rd	Philomath	OR	97370	713990	Volleyball Clubs

Denise McCoy, LMT	1332 Main St	Philomath	OR	97370	812199	Massage Therapists
United States Postal Service	1140 Applegate St	Philomath	OR	97370	491110	Post Offices
Living Faith Community Church	990 Pippa Ln	Philomath	OR	97370-8100	813110	Religious societies
Forest Restoration Inc	NULL	Philomath	OR	NULL	236118	Residential Remodeling Contractors
Calvert Kennels	3206 West Hills Rd	Philomath	OR	97370-9553	812910	Animal care services
Shoulder to Shoulder Farms	24542 Echo Hills Rd	Philomath	OR	97370	111998	Farms
Evenflo Plumbing	106 S 11th St	Philomath	OR	97370-9083	238220	Plumbing, Heating, and Air-Conditioning Contractors
New Idea Consultants	NULL	Philomath	OR	NULL	541614	Business Management Consultants
Hansen, Ronnie L	1229 Main St	Philomath	OR	97370	621330	Social Workers
Oregon State Grange Patrons of Husbandry	NULL	Philomath	OR	NULL	813410	Fraternal Organizations
Santa & Sons Christmas Trees	24469 Highway 20	Philomath	OR	97370-9792	111998	All Other Miscellaneous Crop Farming
D & S Trucking	25211 Evergreen Rd	Philomath	OR	97370	484220	Log Hauling
Irm Forestry	1431 College St	Philomath	OR	97370	115310	Foresters-Consulting
North Ridge Automotive	720 Main St	Philomath	OR	97370	811114	Brake Service
Diamond Clean Professional Service Inc	24620 Stovall Ln	Philomath	OR	97370-9551	561720	Janitorial/Custodial services
Philomath Preschool Headstart	1123 Main St	Philomath	OR	97370	624410	Schools-Pre-School/Kindergarten-Academic
Creative Graphic	1714 Main St	Philomath	OR	97370	339950	Signs (Mfrs)
Forestry Dept	24533 Alsea Hwy	Philomath	OR	97370	924120	State Government-Land/Mineral/Wildlife/Forest Conservation
AmeriGas Cylinder Propane Refill	2606 Main St	Philomath	OR	97370	457210	Gas-Propane-Refilling Stations
Healing Motion Physical Therapy	732 Main St	Philomath	OR	97370	621340	Physical Therapists
Philomath High School	2054 Applegate St	Philomath	OR	97370	611110	Schools
Absolutely Clear Windows	NULL	Philomath	OR	97370	238990	All Other Specialty Trade Contractors
Sunrise Sourdough Bakery	128 S 13th St	Philomath	OR	97370-8901	424490	Other Grocery and Related Products Merchant Wholesalers
Dirt Road Brewing	1301 Main St	Philomath	OR	97370	312120	Brewers (Mfrs)
M G Tax Service	2438 Applegate St	Philomath	OR	97370	541213	Tax Return Preparation & Filing
Bridge Builders International Inc	205 S 23rd St	Philomath	OR	97370	813110	Church Organizations
Chase Plumbing LLC	NULL	Philomath	OR	97370	238220	Plumbing Contractors
Chevron	1414 Main St	Philomath	OR	97370	457120	Service Stations-Gasoline & Oil
Goodfoot Farm	38001 Alexander Rd	Philomath	OR	97370-9785	111998	All Other Miscellaneous Crop Farming
Chiseled Spirit CrossFit	1243 Main St	Philomath	OR	97370	713940	Gymnasium (gym)
Philomath City Manager	980 Applegate St	Philomath	OR	97370-9439	921110	County supervisors' and executives' offices
Oregon Ignition Supply	30874 Botkin Rd	Philomath	OR	97370	423990	Durable Goods NEC (Whls)
RJS & Associates	1215 Main St	Philomath	OR	97370	524210	Insurance
Callis Cupcakery LLC	1821 Bullevard	Philomath	OR	97370-9538	311811	Retail Bakeries
The Corvallis Clinic	1219 Applegate St	Philomath	OR	97370	621111	Physicians & Surgeons
E E Timber Co	NULL	Philomath	OR	97370	423310	Timber & Timberland Companies (Whls)
La Rockita	1413 Main St	Philomath	OR	97370	722511	Restaurants
Betty's Salon of Beauty	223 S 19th St	Philomath	OR	97370	812112	Beauty Salons
Ryan P Cheeke	25617 Wonderly Ln	Philomath	OR	97370-9507	541110	Attorney Offices/Private Practices
Woodsman	529 Main St	Philomath	OR	97370	722511	Restaurants
Finn Construction Inc	201 Main St	Philomath	OR	97370	236118	Remodeling & Repairing Building Contractors
Slater Excavation	NULL	Philomath	OR	97370	238910	Excavating Contractors
Rick Robinson Trucking	30899 Peterson Rd	Philomath	OR	97370	562119	Trucking-Dump
Western Environmental Technology Laboratories, Inc	620 Applegate St	Philomath	OR	97370	334516	Laboratory Analytical Instruments (Mfrs)
Spaeth Lumber	137 N 13th St	Philomath	OR	97370	444180	Lumber-Retail
Philomath Frolic & Rodeo Inc	NULL	Philomath	OR	NULL	813410	Civic Organizations
Pediatric Therapy Pro	111 N 20th St	Philomath	OR	97370	621340	Speech Pathologists
Kings Valley Community Trust	23803 Maxfield Creek Rd	Philomath	OR	97370	813211	Education Religious & Charitable Trusts
Philomath Park Reservations	980 Applegate St	Philomath	OR	97370	712190	Parks
Alyrica Networks Inc	521 N 19th St	Philomath	OR	97370	517122	Agents for Wireless Telecommunications Services
David Paul Bayles Photography	24662 Ervin Rd	Philomath	OR	97370	541921	Photography
Dennis Gibson Construction	NULL	Philomath	OR	97370	238910	Excavating Contractors
Gap Medical Transport	391 N 7th St	Philomath	OR	97370	485999	Patient Transfer Svc
Inavale Farm & Stables	31786 Horse Farm Ln	Philomath	OR	97370-8906	115210	Support Activities for Animal Production
Philomath Community Public Library	1050 Applegate St	Philomath	OR	97370	519210	Libraries-Public
E D Hughes Excavating Inc	310 S 9th St	Philomath	OR	97370	238220	Sewer & Drain Cleaning-Service/Repair

Mid-Valley Gravel Company	705 Clemens Mill Rd	Philomath	OR	97370	444230	Lawn & Garden Equip & Supplies-Retail
Penske Truck Rental	421 Landmark Dr	Philomath	OR	97370	532120	Truck Renting & Leasing
Miller Timber Services Inc	24745 Alsea Hwy	Philomath	OR	97370	115310	Foresters-Consulting
Rotary International	NULL	Philomath	OR	NULL	624190	Social Service & Welfare Organizations
Willamette Hose & Fittings Inc	1214 Main St	Philomath	OR	97370	441330	Automotive Parts and Accessories Retailers
One on One Realty	1010 Main St	Philomath	OR	97370	531210	Real Estate
Gracewinds	1233 Main St	Philomath	OR	97370	999990	Nonclassified Establishments
Valley Electric Co LLC	NULL	Philomath	OR	97370	238210	Electric Contractors
Seto-Herr, Marie, Kylee Manon, DPT	732 Main St	Philomath	OR	97370-9725	621340	Physical, occupational, speech therapists and audiogists' clinics
New Life Fellowship	1412 Applegate St	Philomath	OR	97370	813110	Churches
Hendryx, Abby Joy	732 Main St	Philomath	OR	97370	621340	Physical Therapists
Anytime Fitness	1313 Main St	Philomath	OR	97370	713940	Health Clubs Studios & Gymnasiums
Green Street Foster Home	NULL	Philomath	OR	97370	623990	Foster Care
Stouder Construction Inc	25052 Evergreen Rd	Philomath	OR	97370	113310	Logging (Mfrs)
Giesy Farms	37574 Kings Valley Hwy	Philomath	OR	97370	111998	Farms
Mary's River Acupuncture Center	1332 Main St	Philomath	OR	97370	621399	Acupuncture
Richters Auto Repair LLC	120 S 10th St	Philomath	OR	97370	811111	Automobile Repairing & Service
Forest Meadows	1284 N 19th St	Philomath	OR	97370-9043	531190	Landlords of Other Real Estate Property
Rickard Rock Quarry	24253 Garrett Ln	Philomath	OR	97370	423320	Rock (Whls)
Muller George & Joyce	24186 Alsea Hwy	Philomath	OR	97370	111998	Farms
Dunlevy, Katharine	1219 Applegate St	Philomath	OR	97370	621399	Physicians Assistants
Evans Precision Tooling Inc	24178 Columbine Dr	Philomath	OR	97370-9001	811490	Miscellaneous personal and household goods restoration and support
Quality Timber Removal Inc	23781 Harris Rd	Philomath	OR	97370	113310	Logging Companies (Mfrs)
Logco Industries LLC	24114 Old Peak Rd	Philomath	OR	97370	999990	Nonclassified Establishments
Backwoods Home Magazine	2364 Main St	Philomath	OR	97370	513120	Publishers-Magazine (Mfrs)
John W Best Construction	23968 Ervin Rd	Philomath	OR	97370	236115	Construction Companies
TTT Timber	301 N 15th St	Philomath	OR	97370	484220	Log Hauling